




AZIZI TOWER 1

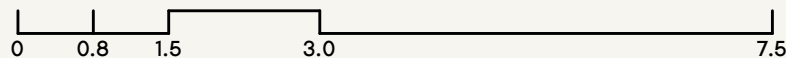

FLOOR PLANS &
FLOOR PLATES

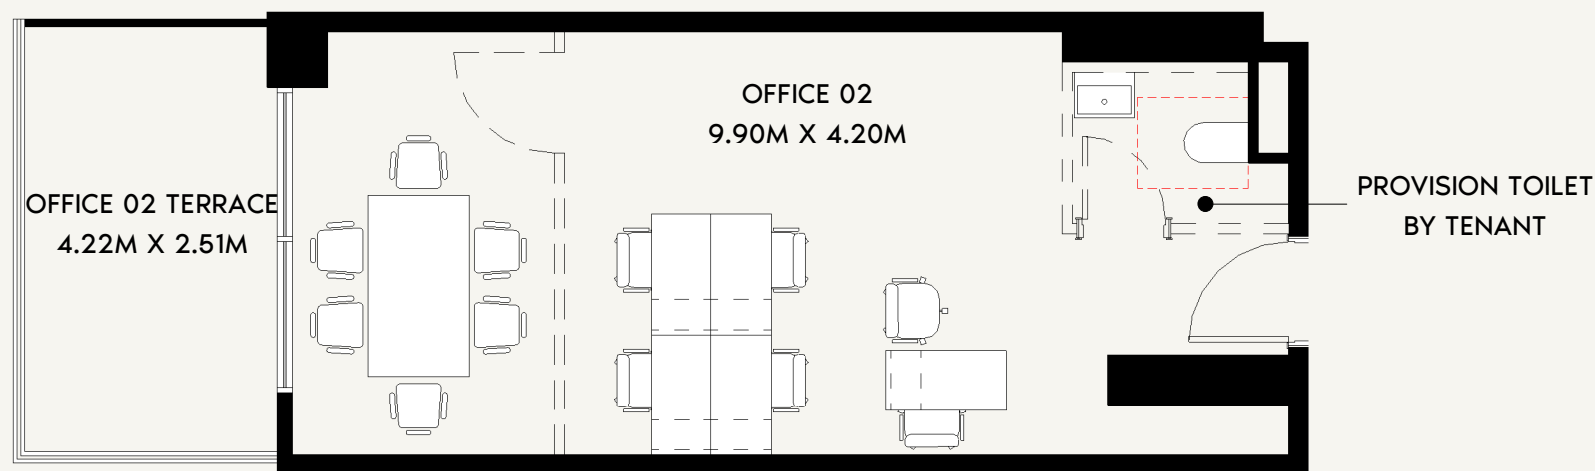

SCALE: N.T.S

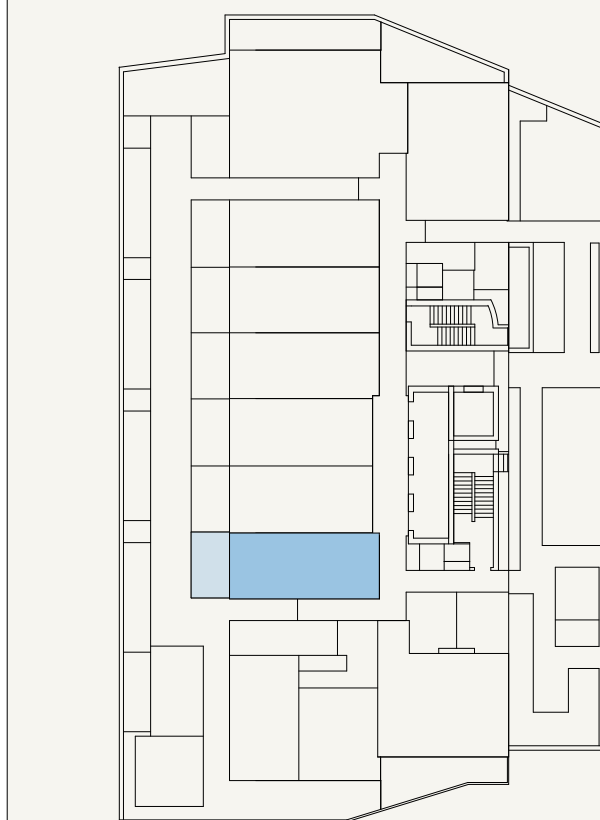

SCALE: N.T.S



FLOOR NO:

1ST FLOOR

INDOOR UNIT AREA:

469.53 SQ.FT. (43.62 SQ.M)

DISCLAIMER:

THE COLORED MARKETING FLOOR PLANS PROVIDED BY THE DEVELOPER ARE FOR ILLUSTRATIVE PURPOSES ONLY. ACTUAL DIMENSIONS, LAYOUT, AND FINISHES MAY VARY FROM THOSE DEPICTED IN THE PLANS. FURNITURE, FIXTURES, AND EQUIPMENT SHOWN IN THE PLANS ARE FOR DECORATIVE PURPOSES ONLY AND ARE NOT INCLUDED IN THE PURCHASE OR LEASE OF THE PROPERTY. THE DEVELOPER RESERVES THE RIGHT TO MAKE MODIFICATIONS, REVISIONS, AND CHANGES TO THE FLOOR PLANS, SPECIFICATIONS, AND FEATURES WITHOUT PRIOR NOTICE.

UNIT TYPE:

OFFICE (T-01A)

OUTDOOR UNIT AREA:

124.11 SQ.FT. (11.53 SQ.M)

TOTAL UNIT AREA:



593.63 SQ.FT. (55.15 SQ.M)

PROJECT NAME / BUILDING:


JADAF / PROJECT 10

UNIT NO:

102

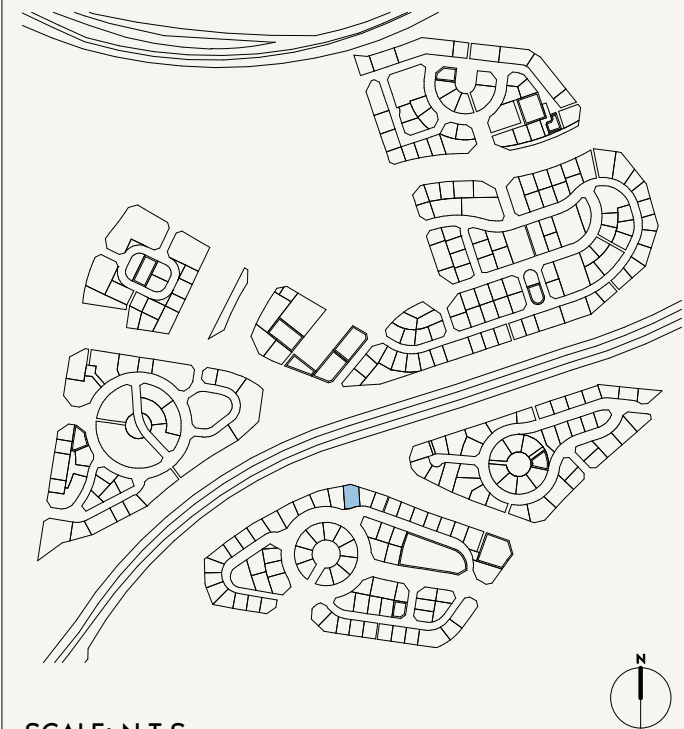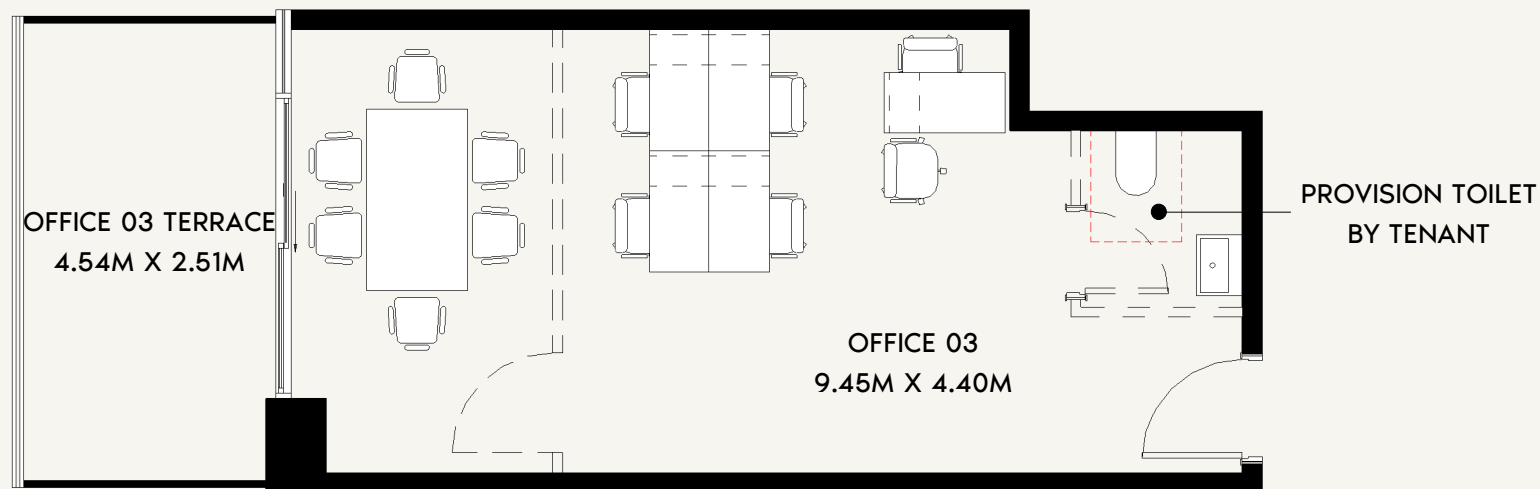

SCALE: N.T.S

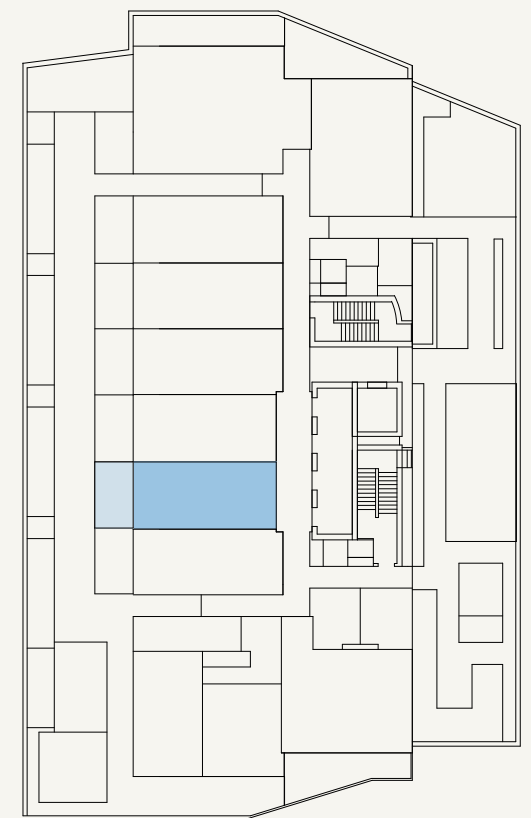

SCALE: N.T.S



FLOOR NO:

1ST FLOOR

INDOOR UNIT AREA:

450.26 SQ.FT. (41.83 SQ.M)

DISCLAIMER:

THE COLORED MARKETING FLOOR PLANS PROVIDED BY THE DEVELOPER ARE FOR ILLUSTRATIVE PURPOSES ONLY. ACTUAL DIMENSIONS, LAYOUT, AND FINISHES MAY VARY FROM THOSE DEPICTED IN THE PLANS. FURNITURE, FIXTURES, AND EQUIPMENT SHOWN IN THE PLANS ARE FOR DECORATIVE PURPOSES ONLY AND ARE NOT INCLUDED IN THE PURCHASE OR LEASE OF THE PROPERTY. THE DEVELOPER RESERVES THE RIGHT TO MAKE MODIFICATIONS, REVISIONS, AND CHANGES TO THE FLOOR PLANS, SPECIFICATIONS, AND FEATURES WITHOUT PRIOR NOTICE.

UNIT TYPE:

OFFICE (T-01B)

OUTDOOR UNIT AREA:

133.04 SQ.FT. (12.36 SQ.M)

TOTAL UNIT AREA:



583.30 SQ.FT. (54.19 SQ.M)

PROJECT NAME / BUILDING:


JADAF / PROJECT 10

UNIT NO:

103

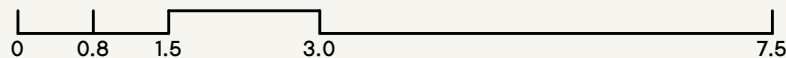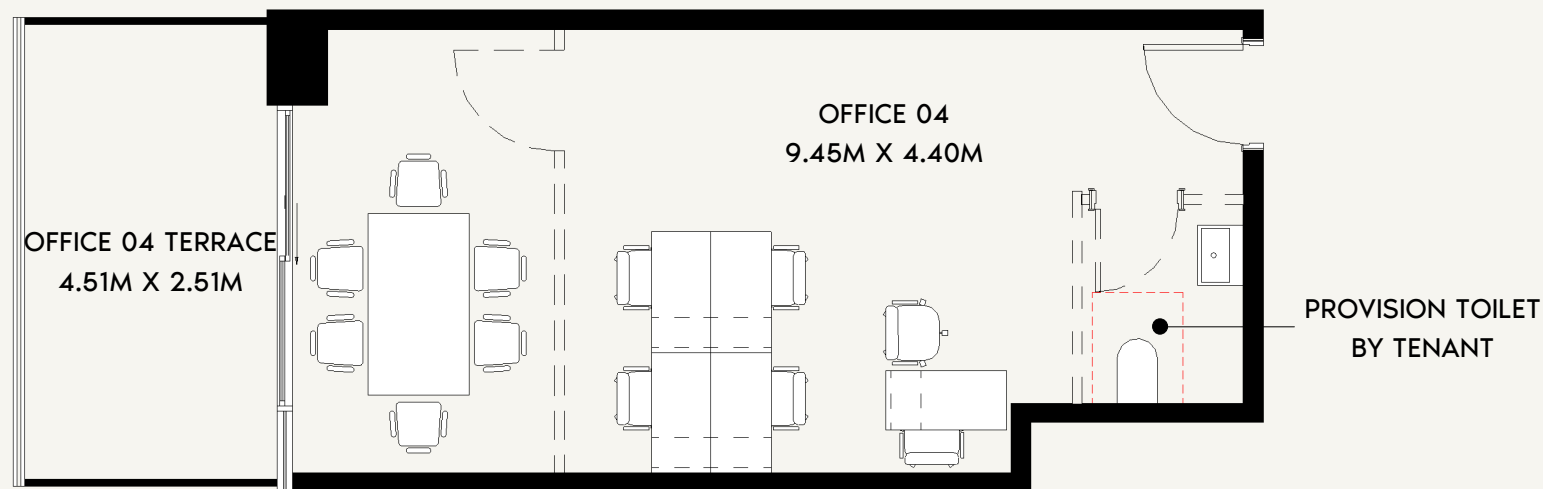

SCALE: N.T.S

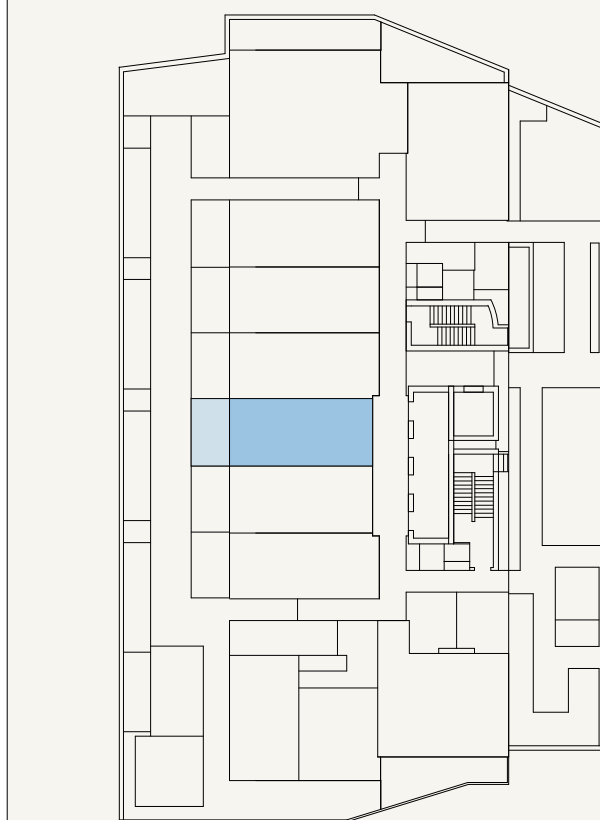

SCALE: N.T.S



FLOOR NO:

1ST FLOOR

INDOOR UNIT AREA:

457.69 SQ.FT. (42.52 SQ.M)

DISCLAIMER:

THE COLORED MARKETING FLOOR PLANS PROVIDED BY THE DEVELOPER ARE FOR ILLUSTRATIVE PURPOSES ONLY. ACTUAL DIMENSIONS, LAYOUT, AND FINISHES MAY VARY FROM THOSE DEPICTED IN THE PLANS. FURNITURE, FIXTURES, AND EQUIPMENT SHOWN IN THE PLANS ARE FOR DECORATIVE PURPOSES ONLY AND ARE NOT INCLUDED IN THE PURCHASE OR LEASE OF THE PROPERTY. THE DEVELOPER RESERVES THE RIGHT TO MAKE MODIFICATIONS, REVISIONS, AND CHANGES TO THE FLOOR PLANS, SPECIFICATIONS, AND FEATURES WITHOUT PRIOR NOTICE.

TOTAL UNIT AREA:

589.97 SQ.FT. (54.81 SQ.M)

PROJECT NAME / BUILDING:

JADAF / PROJECT 10

UNIT TYPE:



OFFICE (T-01B)

OUTDOOR UNIT AREA:


132.29 SQ.FT. (12.29 SQ.M)

UNIT NO:

104

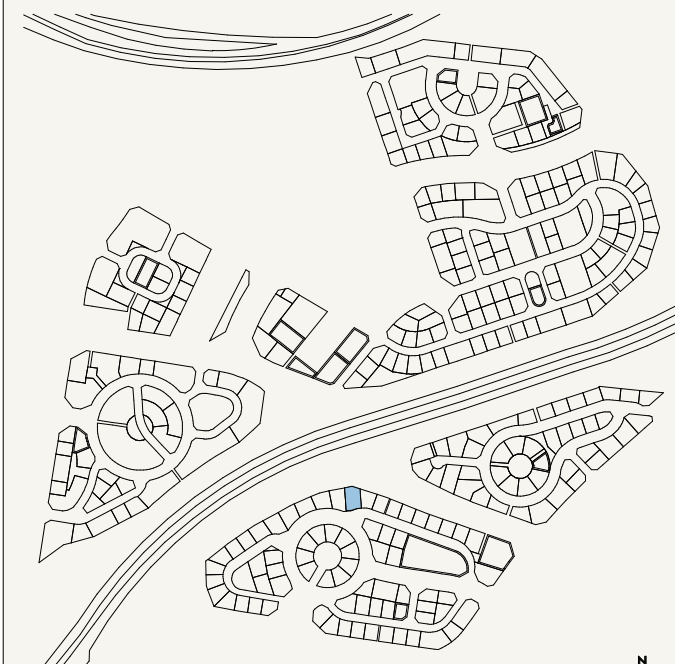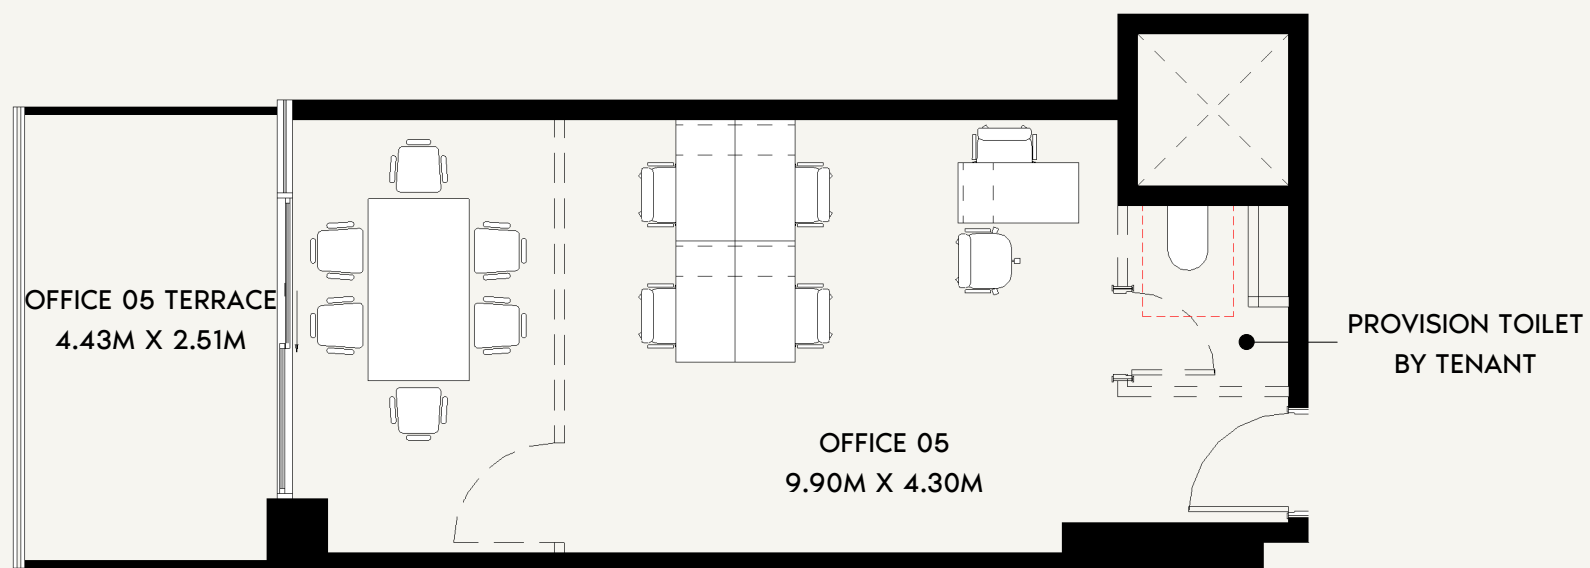

SCALE: N.T.S

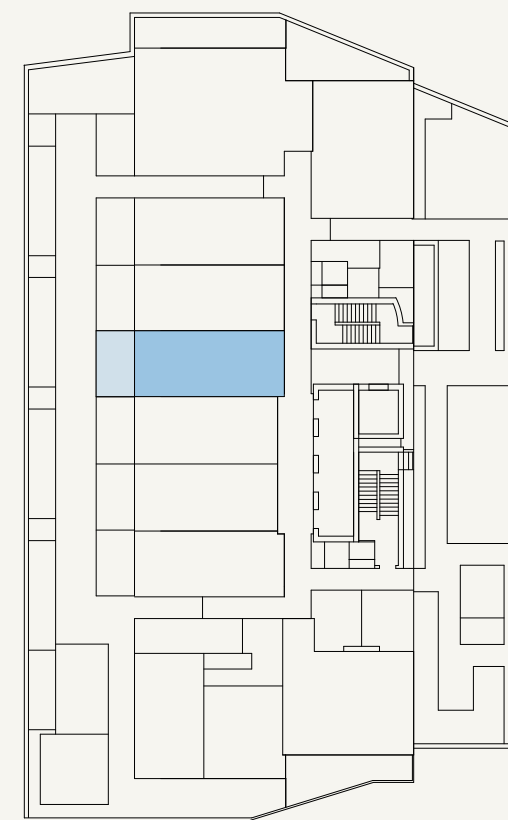

SCALE: N.T.S



FLOOR NO:

1ST FLOOR

INDOOR UNIT AREA:

469.85 SQ.FT. (43.65 SQ.M)

DISCLAIMER:

THE COLORED MARKETING FLOOR PLANS PROVIDED BY THE DEVELOPER ARE FOR ILLUSTRATIVE PURPOSES ONLY. ACTUAL DIMENSIONS, LAYOUT, AND FINISHES MAY VARY FROM THOSE DEPICTED IN THE PLANS. FURNITURE, FIXTURES, AND EQUIPMENT SHOWN IN THE PLANS ARE FOR DECORATIVE PURPOSES ONLY AND ARE NOT INCLUDED IN THE PURCHASE OR LEASE OF THE PROPERTY. THE DEVELOPER RESERVES THE RIGHT TO MAKE MODIFICATIONS, REVISIONS, AND CHANGES TO THE FLOOR PLANS, SPECIFICATIONS, AND FEATURES WITHOUT PRIOR NOTICE.

UNIT TYPE:

OFFICE (T-01B)

OUTDOOR UNIT AREA:

129.38 SQ.FT. (12.02 SQ.M)

TOTAL UNIT AREA:



599.23 SQ.FT. (55.67 SQ.M)

PROJECT NAME / BUILDING:


JADAF / PROJECT 10

UNIT NO:

105

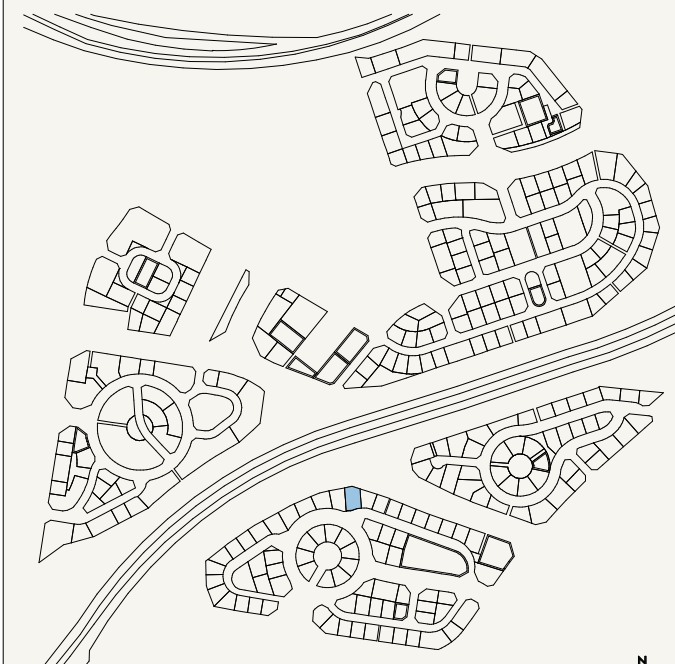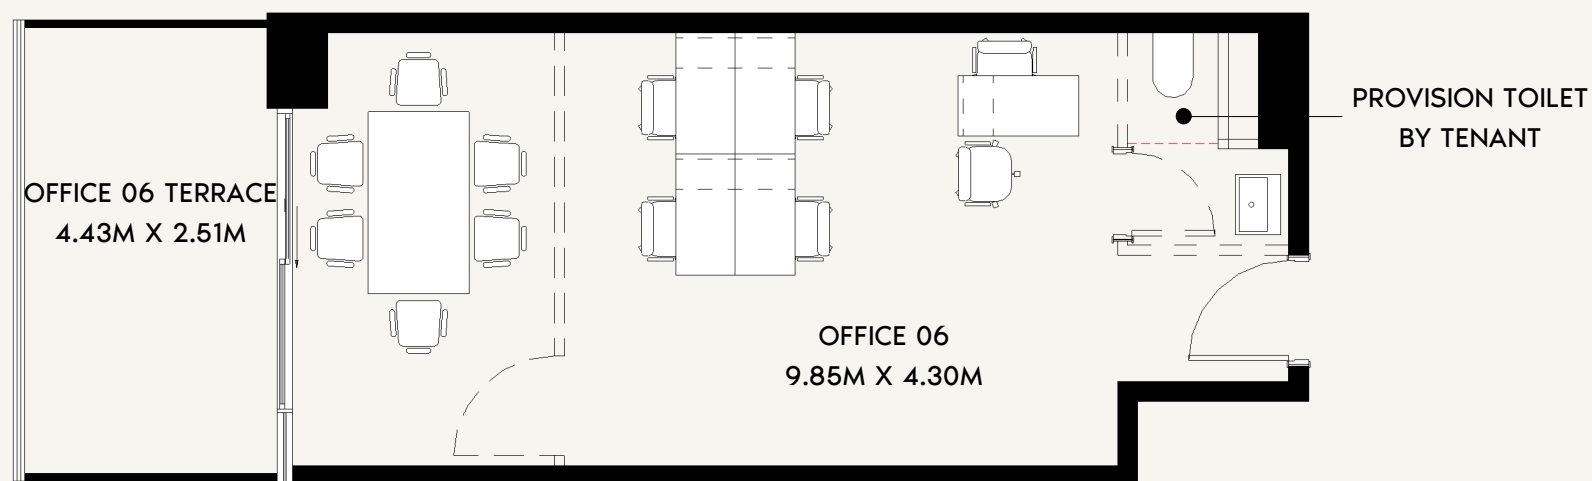

SCALE: N.T.S

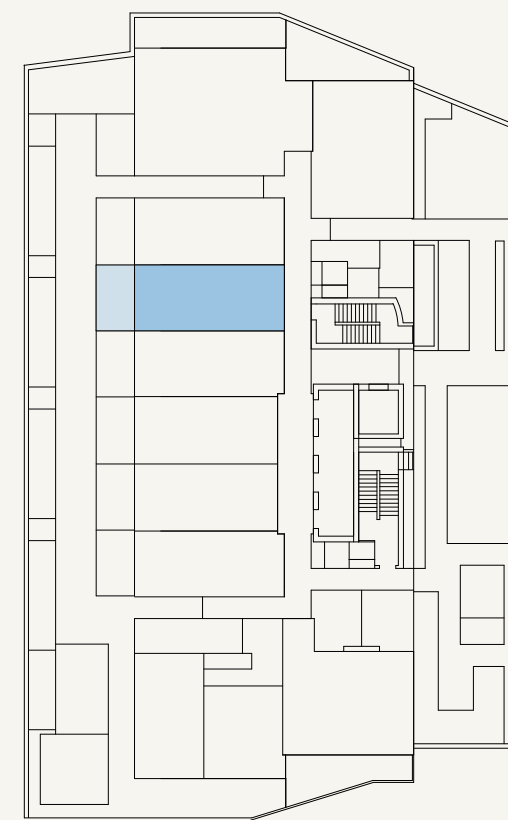

SCALE: N.T.S



FLOOR NO:

1ST FLOOR

INDOOR UNIT AREA:

461.24 SQ.FT. (42.85 SQ.M)

DISCLAIMER:

THE COLORED MARKETING FLOOR PLANS PROVIDED BY THE DEVELOPER ARE FOR ILLUSTRATIVE PURPOSES ONLY. ACTUAL DIMENSIONS, LAYOUT, AND FINISHES MAY VARY FROM THOSE DEPICTED IN THE PLANS. FURNITURE, FIXTURES, AND EQUIPMENT SHOWN IN THE PLANS ARE FOR DECORATIVE PURPOSES ONLY AND ARE NOT INCLUDED IN THE PURCHASE OR LEASE OF THE PROPERTY. THE DEVELOPER RESERVES THE RIGHT TO MAKE MODIFICATIONS, REVISIONS, AND CHANGES TO THE FLOOR PLANS, SPECIFICATIONS, AND FEATURES WITHOUT PRIOR NOTICE.

PROJECT NAME / BUILDING:

JADAF / PROJECT 10

UNIT TYPE:

OFFICE (T-01B)

OUTDOOR UNIT AREA:




129.81 SQ.FT. (12.06 SQ.M)

TOTAL UNIT AREA:


591.05 SQ.FT. (54.91 SQ.M)

UNIT NO:

106

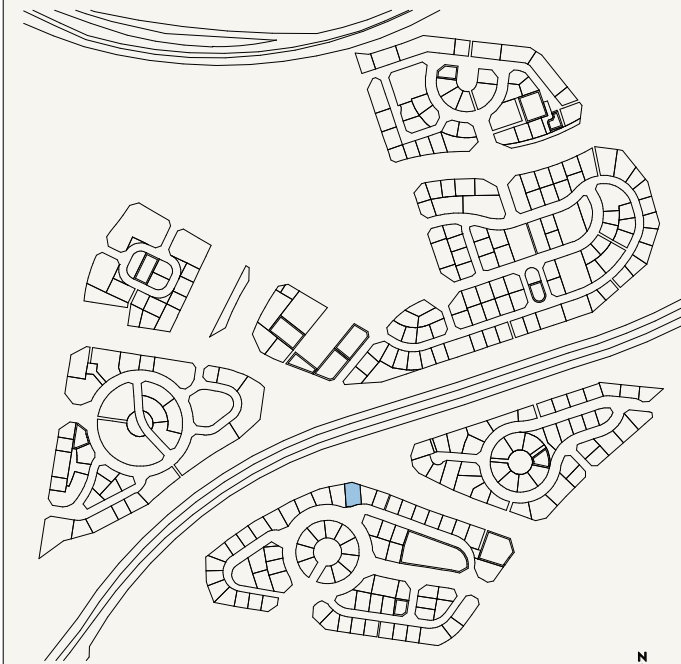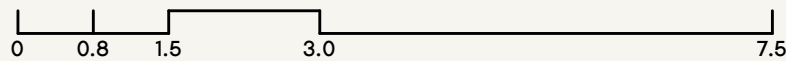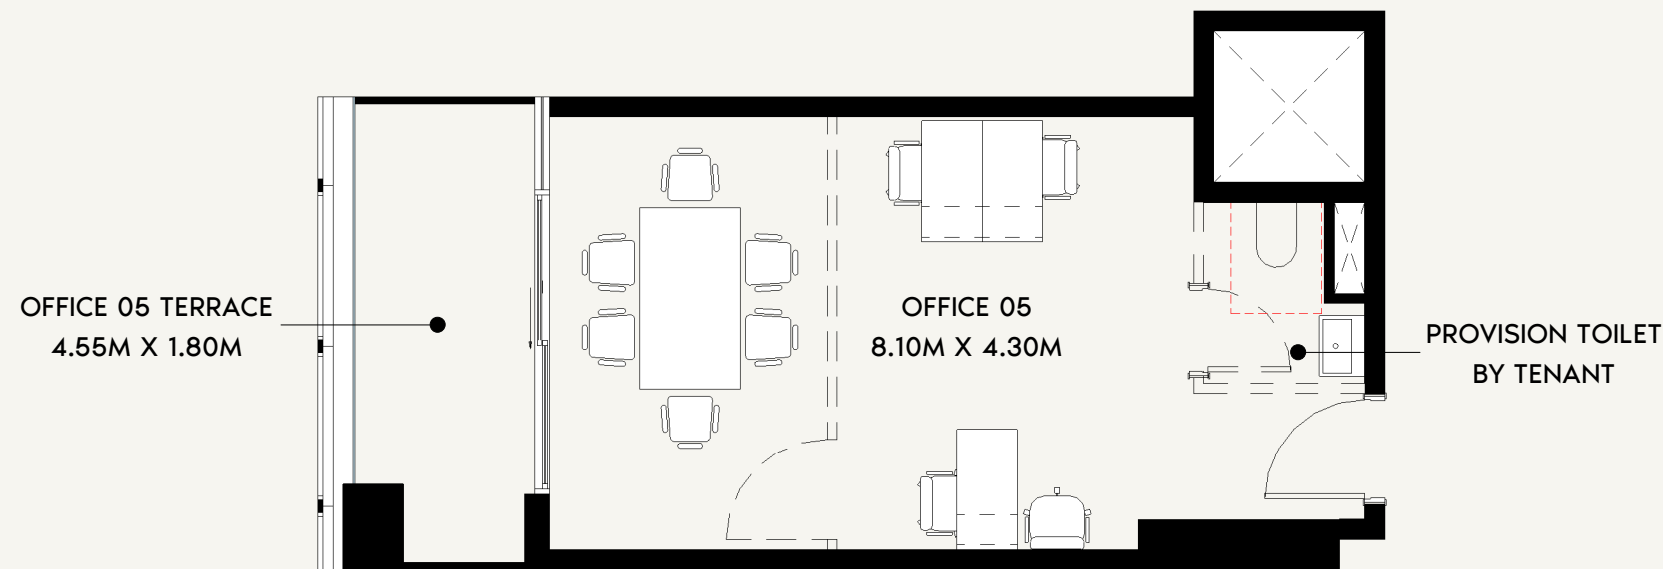

SCALE: N.T.S

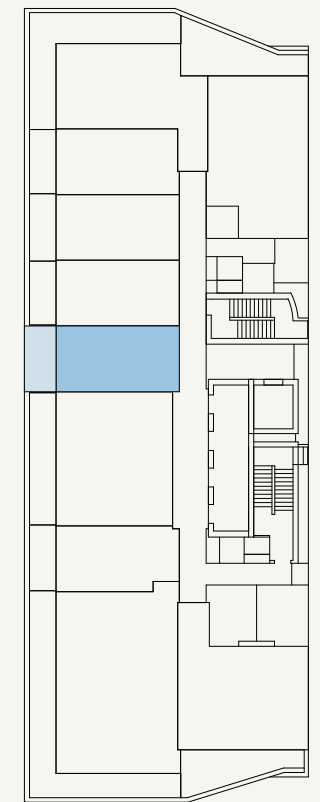

SCALE: N.T.S



FLOOR NO:
2ND-4TH, 7TH-9TH,
12ND-14TH FLOOR

UNIT TYPE:
OFFICE (T-01B)

INDOOR UNIT AREA:
378.68 SQ.FT. (35.18 SQ.M)



OUTDOOR UNIT AREA:
91.28 SQ.FT. (8.48 SQ.M)

DISCLAIMER:
THE COLORED MARKETING FLOOR PLANS PROVIDED BY THE DEVELOPER ARE FOR ILLUSTRATIVE PURPOSES ONLY. ACTUAL DIMENSIONS, LAYOUT, AND FINISHES MAY VARY FROM THOSE DEPICTED IN THE PLANS. FURNITURE, FIXTURES, AND EQUIPMENT SHOWN IN THE PLANS ARE FOR DECORATIVE PURPOSES ONLY AND ARE NOT INCLUDED IN THE PURCHASE OR LEASE OF THE PROPERTY. THE DEVELOPER RESERVES THE RIGHT TO MAKE MODIFICATIONS, REVISIONS, AND CHANGES TO THE FLOOR PLANS, SPECIFICATIONS, AND FEATURES WITHOUT PRIOR NOTICE.


TOTAL UNIT AREA:
469.96 SQ.FT. (43.66 SQ.M)

PROJECT NAME / BUILDING:
JADAF / PROJECT 10

UNIT NO:
205, 305, 405, 705, 805, 905,
1205, 1305 & 1405

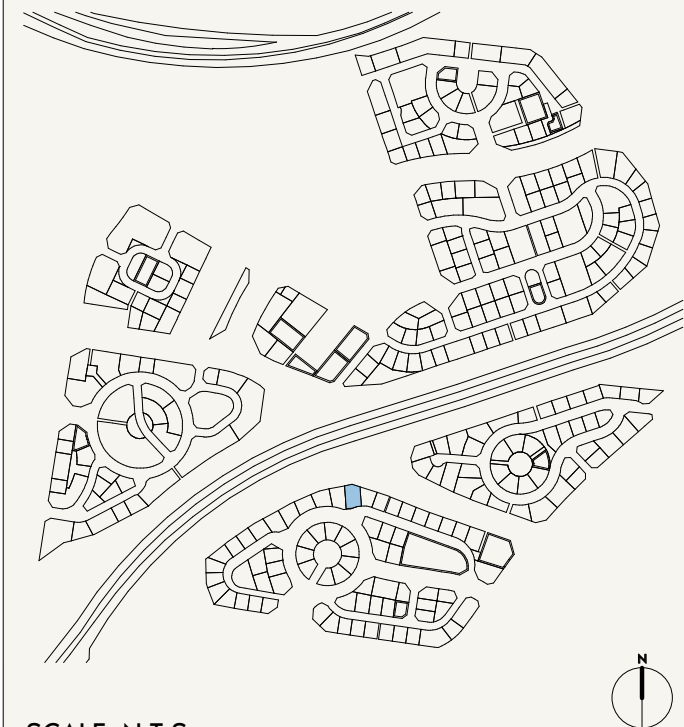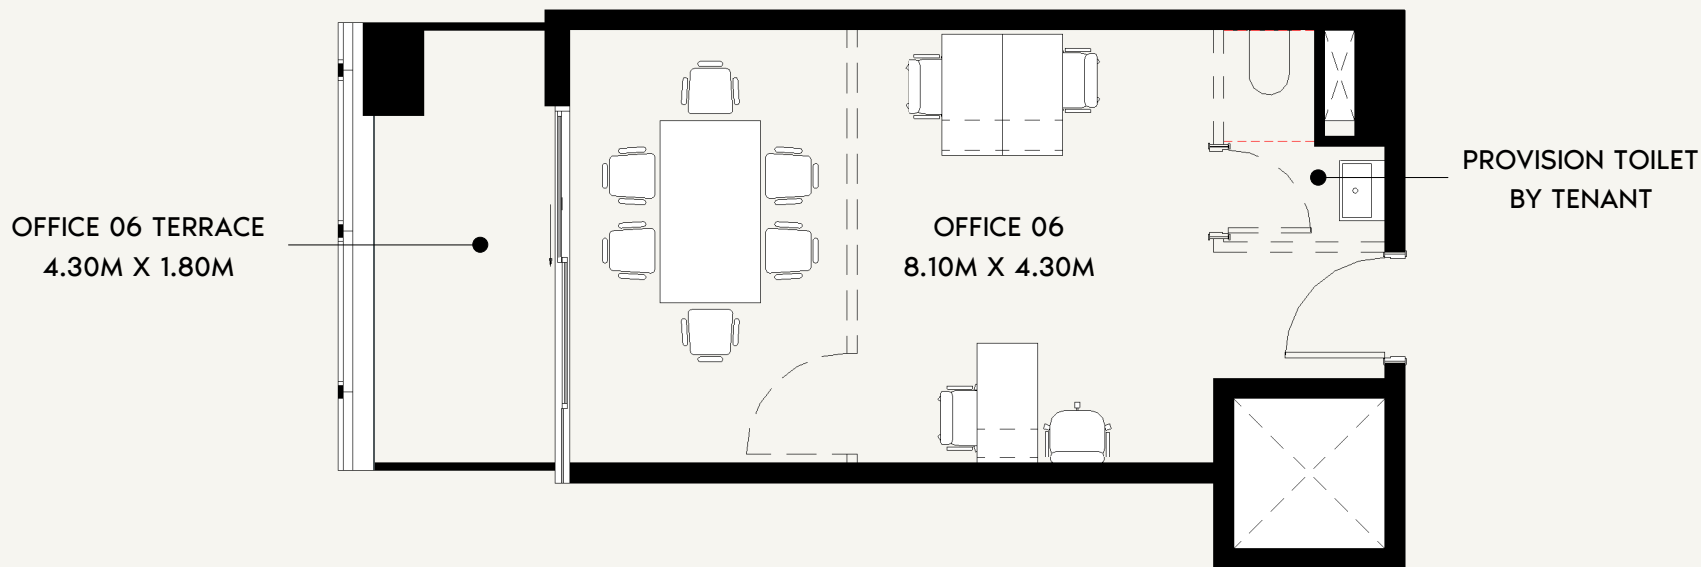

SCALE: N.T.S

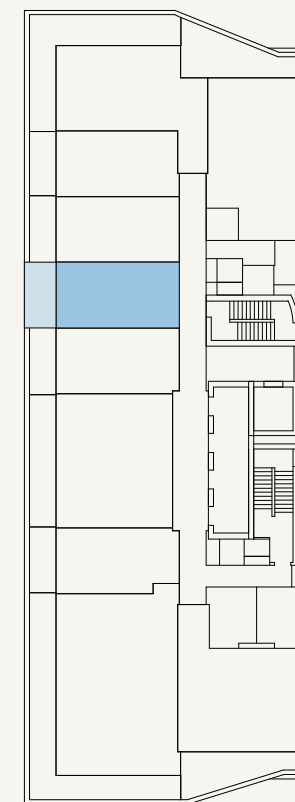

SCALE: N.T.S



FLOOR NO:
2ND-4TH, 7TH-9TH,
12ND-14TH FLOOR

UNIT TYPE:
OFFICE (T-01B)

INDOOR UNIT AREA:
375.56 SQ.FT. (34.89 SQ.M)




OUTDOOR UNIT AREA:
86.00 SQ.FT. (7.99 SQ.M)

DISCLAIMER:
THE COLORED MARKETING FLOOR PLANS PROVIDED BY THE DEVELOPER ARE FOR ILLUSTRATIVE PURPOSES ONLY. ACTUAL DIMENSIONS, LAYOUT, AND FINISHES MAY VARY FROM THOSE DEPICTED IN THE PLANS. FURNITURE, FIXTURES, AND EQUIPMENT SHOWN IN THE PLANS ARE FOR DECORATIVE PURPOSES ONLY AND ARE NOT INCLUDED IN THE PURCHASE OR LEASE OF THE PROPERTY. THE DEVELOPER RESERVES THE RIGHT TO MAKE MODIFICATIONS, REVISIONS, AND CHANGES TO THE FLOOR PLANS, SPECIFICATIONS, AND FEATURES WITHOUT PRIOR NOTICE.


TOTAL UNIT AREA:
461.56 SQ.FT. (42.88 SQ.M)

PROJECT NAME / BUILDING:
JADAF / PROJECT 10

UNIT NO:
206, 306, 406, 706, 806, 906,
1206, 1306 & 1406

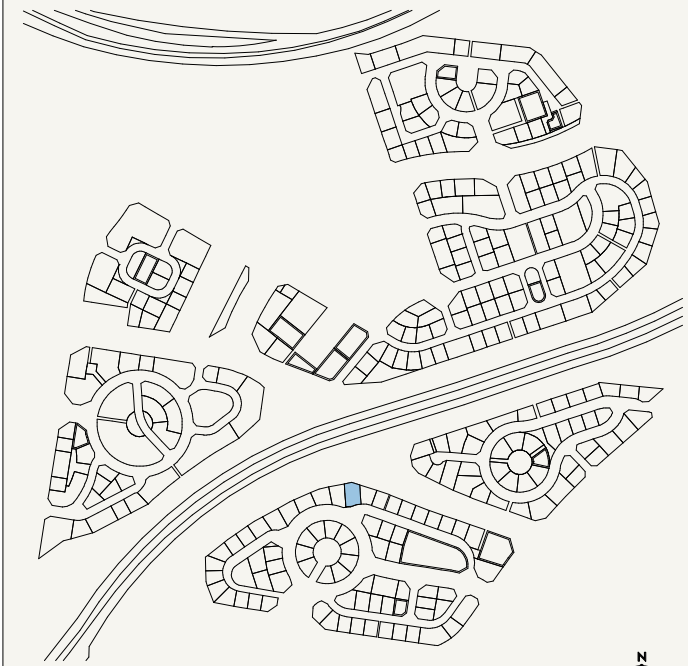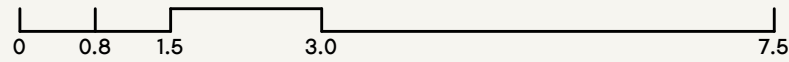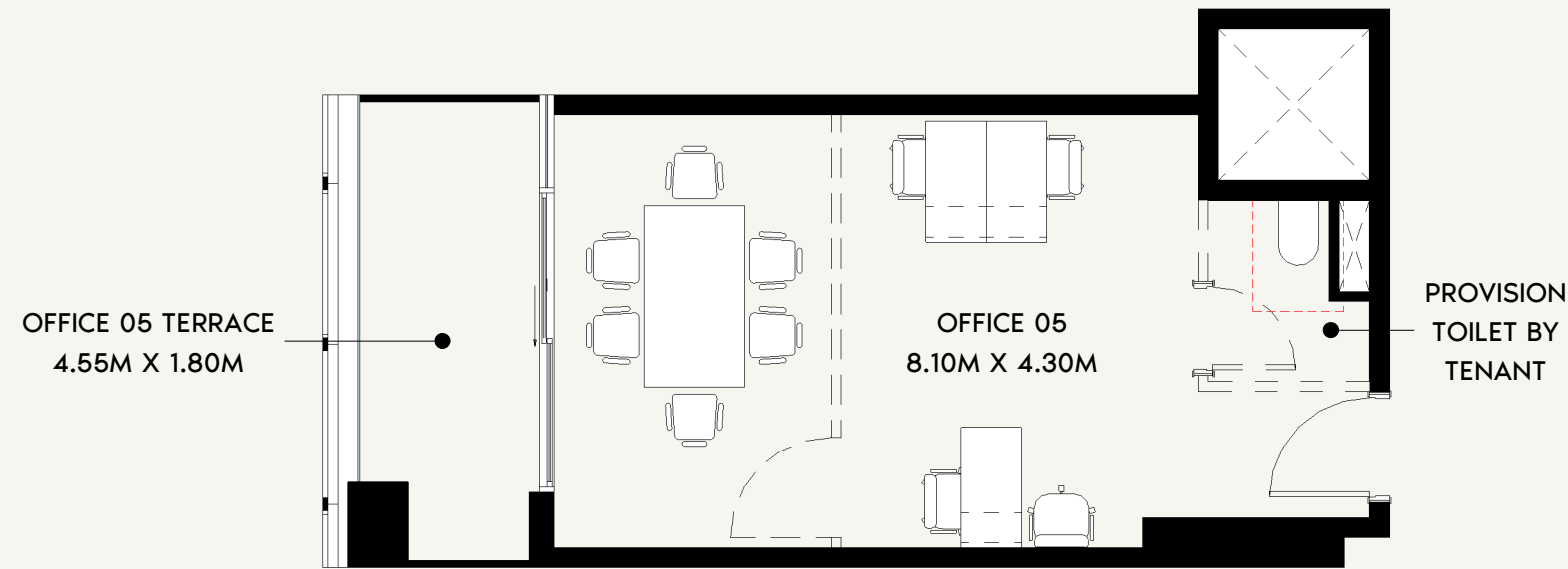

SCALE: N.T.S

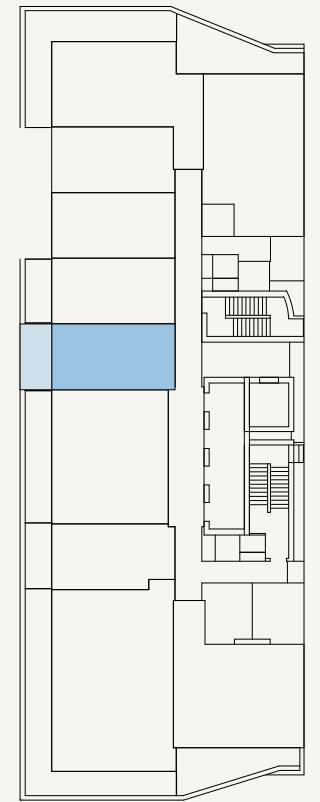

SCALE: N.T.S



FLOOR NO:
5TH-6TH FLOOR

UNIT TYPE:
OFFICE (T-01B)

INDOOR UNIT AREA:
378.68 SQ.FT. (35.18 SQ.M)


OUTDOOR UNIT AREA:
91.28 SQ.FT. (8.48 SQ.M)

DISCLAIMER:
THE COLORED MARKETING FLOOR PLANS PROVIDED BY THE DEVELOPER ARE FOR ILLUSTRATIVE PURPOSES ONLY. ACTUAL DIMENSIONS, LAYOUT, AND FINISHES MAY VARY FROM THOSE DEPICTED IN THE PLANS. FURNITURE, FIXTURES, AND EQUIPMENT SHOWN IN THE PLANS ARE FOR DECORATIVE PURPOSES ONLY AND ARE NOT INCLUDED IN THE PURCHASE OR LEASE OF THE PROPERTY. THE DEVELOPER RESERVES THE RIGHT TO MAKE MODIFICATIONS, REVISIONS, AND CHANGES TO THE FLOOR PLANS, SPECIFICATIONS, AND FEATURES WITHOUT PRIOR NOTICE.


TOTAL UNIT AREA:
469.96 SQ.FT. (43.66 SQ.M)

PROJECT NAME / BUILDING:
JADAF / PROJECT 10

UNIT NO:
505 & 605

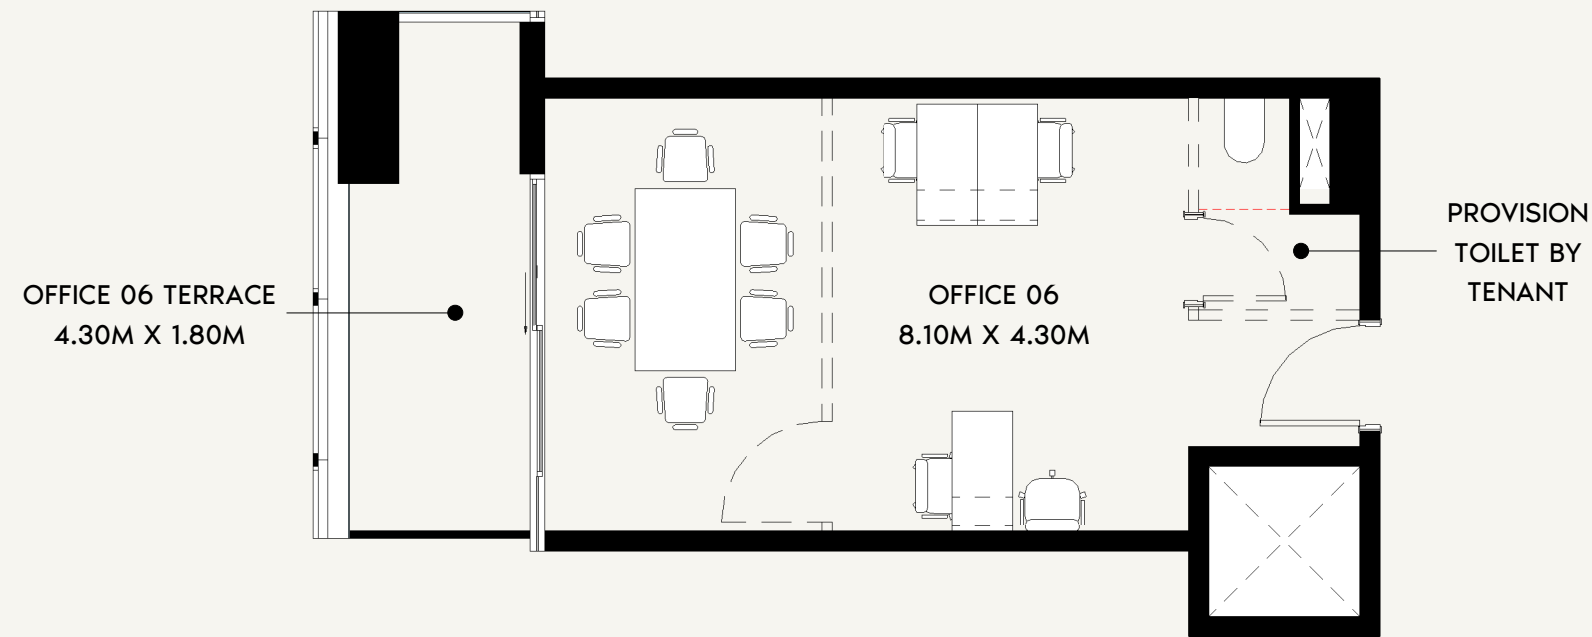

SCALE: N.T.S

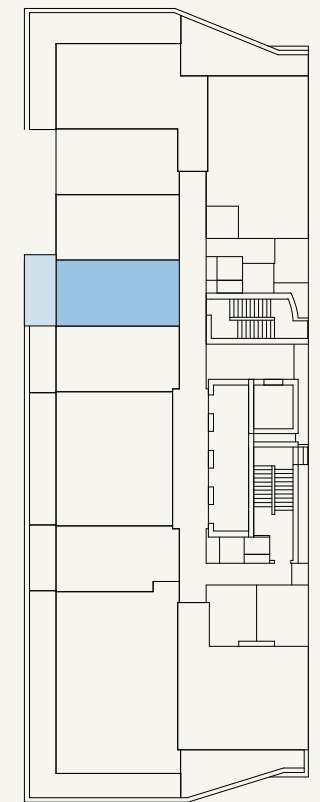

SCALE: N.T.S



FLOOR NO:
5TH-6TH FLOOR

UNIT TYPE:
OFFICE (T-01B)

INDOOR UNIT AREA:
375.56 SQ.FT. (34.89 SQ.M)



OUTDOOR UNIT AREA:
100.21 SQ.FT. (9.31 SQ.M)

DISCLAIMER:
THE COLORED MARKETING FLOOR PLANS PROVIDED BY THE DEVELOPER ARE FOR ILLUSTRATIVE PURPOSES ONLY. ACTUAL DIMENSIONS, LAYOUT, AND FINISHES MAY VARY FROM THOSE DEPICTED IN THE PLANS. FURNITURE, FIXTURES, AND EQUIPMENT SHOWN IN THE PLANS ARE FOR DECORATIVE PURPOSES ONLY AND ARE NOT INCLUDED IN THE PURCHASE OR LEASE OF THE PROPERTY. THE DEVELOPER RESERVES THE RIGHT TO MAKE MODIFICATIONS, REVISIONS, AND CHANGES TO THE FLOOR PLANS, SPECIFICATIONS, AND FEATURES WITHOUT PRIOR NOTICE.


TOTAL UNIT AREA:
475.77 SQ.FT. (44.20 SQ.M)

PROJECT NAME / BUILDING:
JADAF / PROJECT 10

UNIT NO:
506 & 606

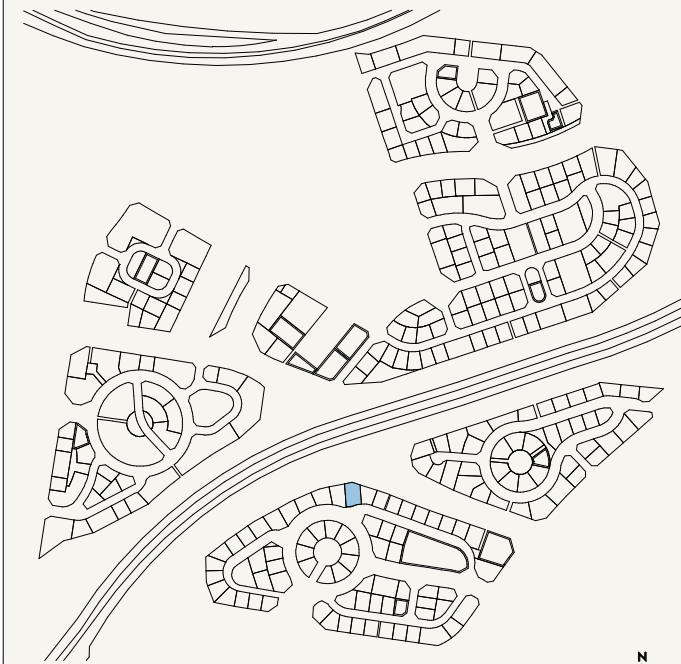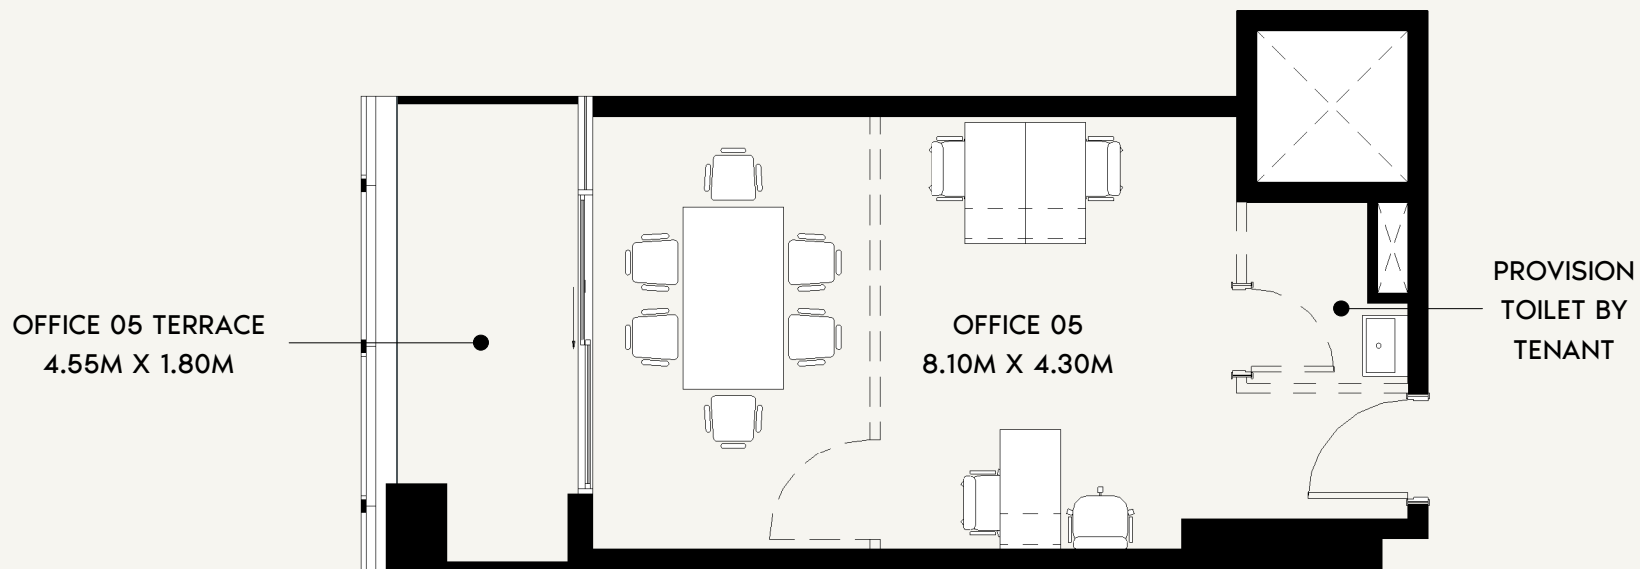

SCALE: N.T.S

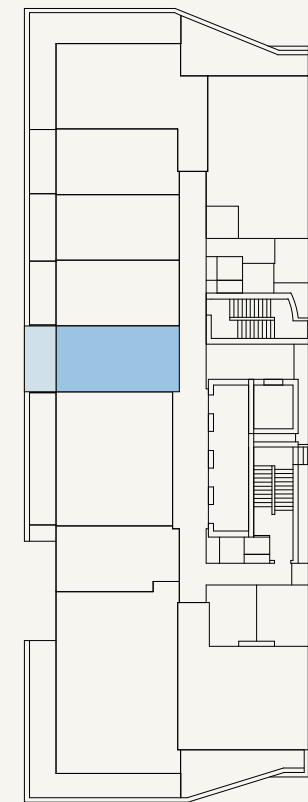

SCALE: N.T.S



FLOOR NO:

10TH-11TH FLOOR

INDOOR UNIT AREA:

378.68 SQ.FT. (35.18 SQ.M)

DISCLAIMER:

THE COLORED MARKETING FLOOR PLANS PROVIDED BY THE DEVELOPER ARE FOR ILLUSTRATIVE PURPOSES ONLY. ACTUAL DIMENSIONS, LAYOUT, AND FINISHES MAY VARY FROM THOSE DEPICTED IN THE PLANS. FURNITURE, FIXTURES, AND EQUIPMENT SHOWN IN THE PLANS ARE FOR DECORATIVE PURPOSES ONLY AND ARE NOT INCLUDED IN THE PURCHASE OR LEASE OF THE PROPERTY. THE DEVELOPER RESERVES THE RIGHT TO MAKE MODIFICATIONS, REVISIONS, AND CHANGES TO THE FLOOR PLANS, SPECIFICATIONS, AND FEATURES WITHOUT PRIOR NOTICE.

UNIT TYPE:

OFFICE (T-01B)

OUTDOOR UNIT AREA:

91.39 SQ.FT. (8.49 SQ.M)

TOTAL UNIT AREA:




470.06 SQ.FT. (43.67 SQ.M)

PROJECT NAME / BUILDING:

JADAF / PROJECT 10

UNIT NO:

1005 & 1105

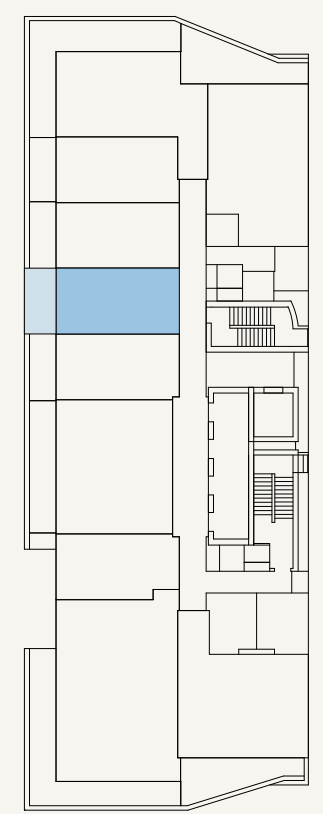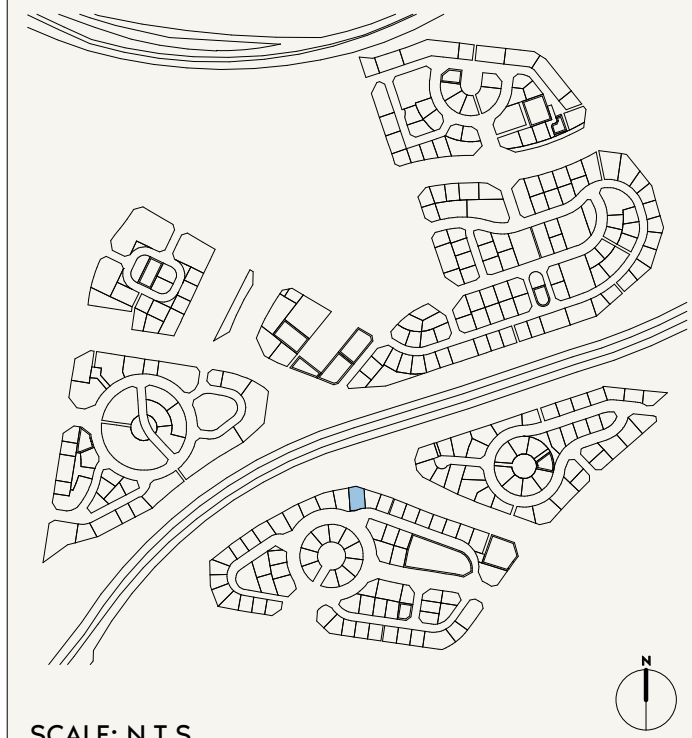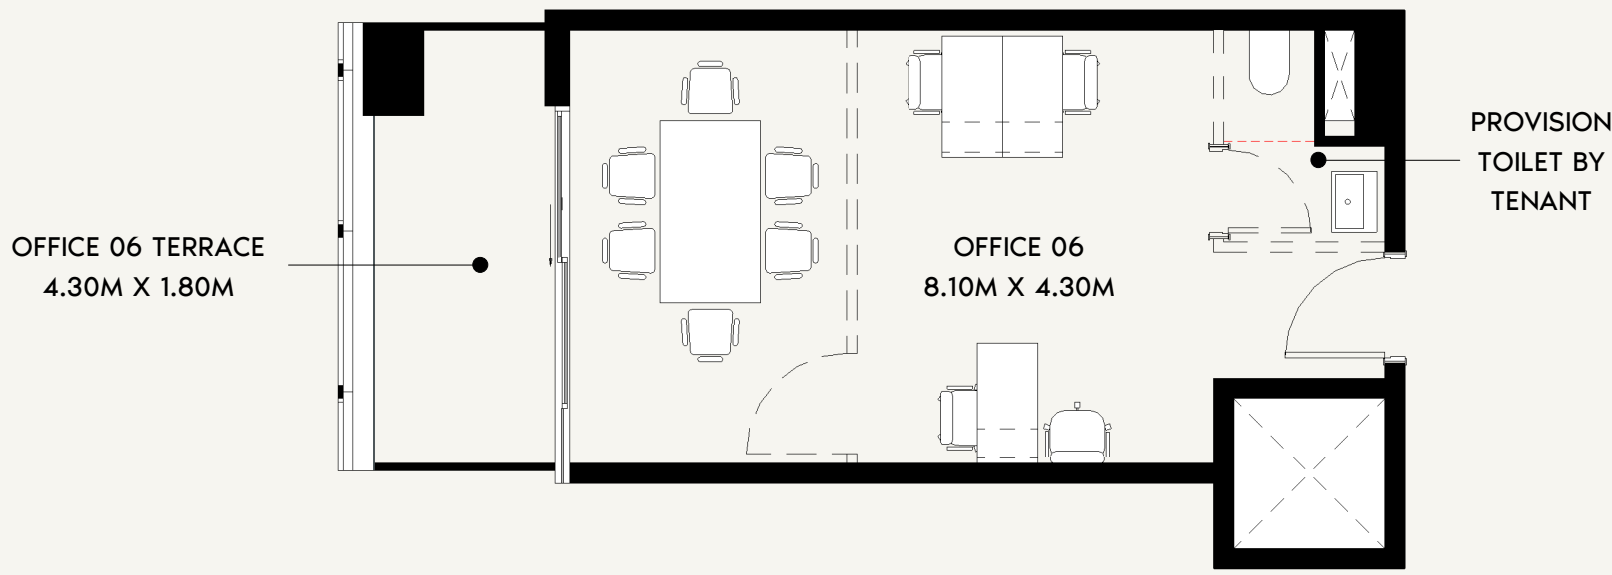

FLOOR NO:
10TH-11TH FLOOR

UNIT TYPE:
OFFICE (T-01B)

INDOOR UNIT AREA:
375.56 SQ.FT. (34.89 SQ.M)




OUTDOOR UNIT AREA:
86.22 SQ.FT. (8.01 SQ.M)

DISCLAIMER:
THE COLORED MARKETING FLOOR PLANS PROVIDED BY THE DEVELOPER ARE FOR ILLUSTRATIVE PURPOSES ONLY. ACTUAL DIMENSIONS, LAYOUT, AND FINISHES MAY VARY FROM THOSE DEPICTED IN THE PLANS. FURNITURE, FIXTURES, AND EQUIPMENT SHOWN IN THE PLANS ARE FOR DECORATIVE PURPOSES ONLY AND ARE NOT INCLUDED IN THE PURCHASE OR LEASE OF THE PROPERTY. THE DEVELOPER RESERVES THE RIGHT TO MAKE MODIFICATIONS, REVISIONS, AND CHANGES TO THE FLOOR PLANS, SPECIFICATIONS, AND FEATURES WITHOUT PRIOR NOTICE.


TOTAL UNIT AREA:
461.78 SQ.FT. (42.90 SQ.M)

PROJECT NAME / BUILDING:
JADAF / PROJECT 10

UNIT NO:
1006 & 1106

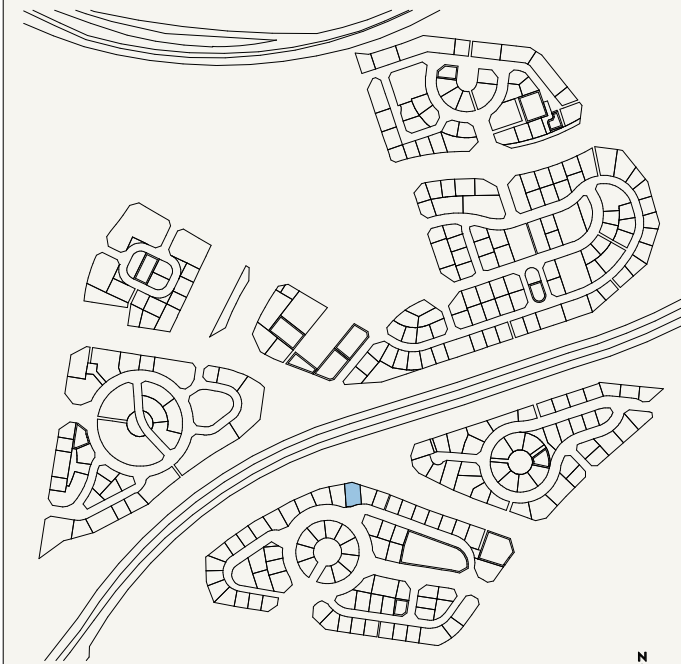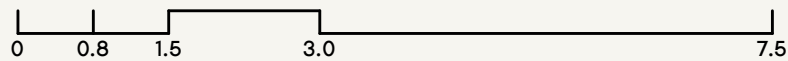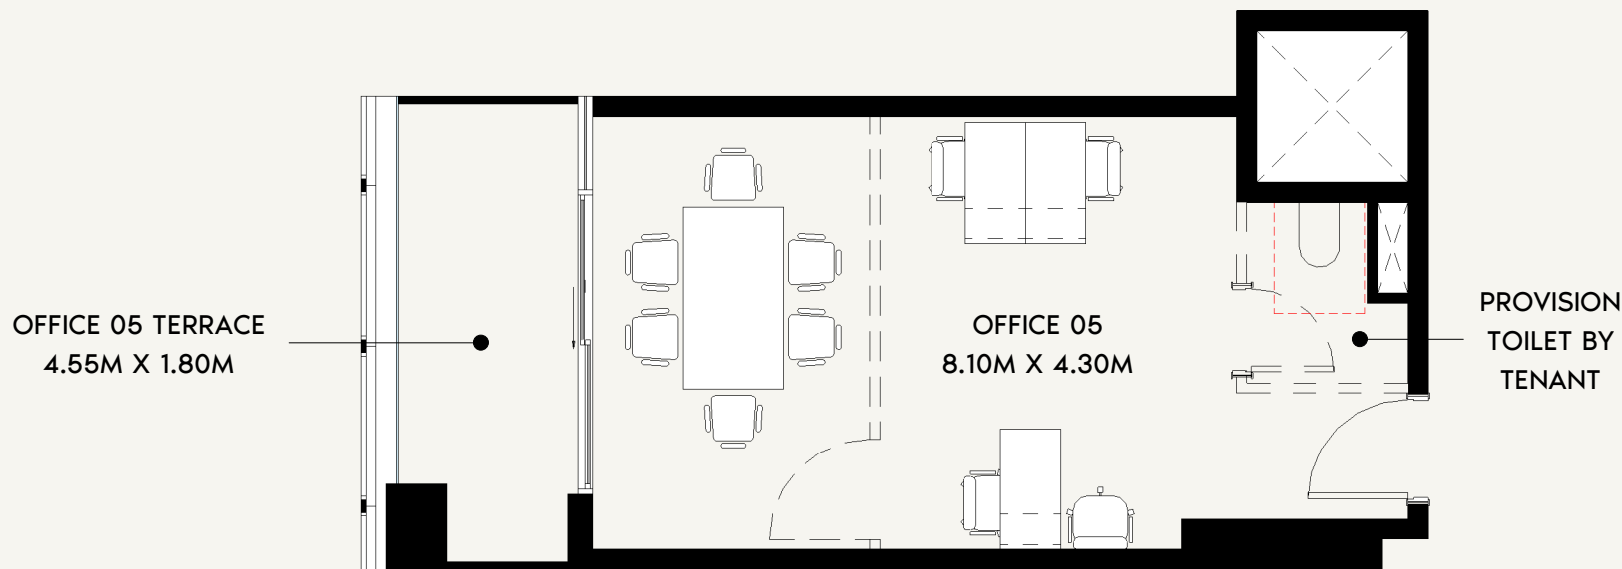

SCALE: N.T.S

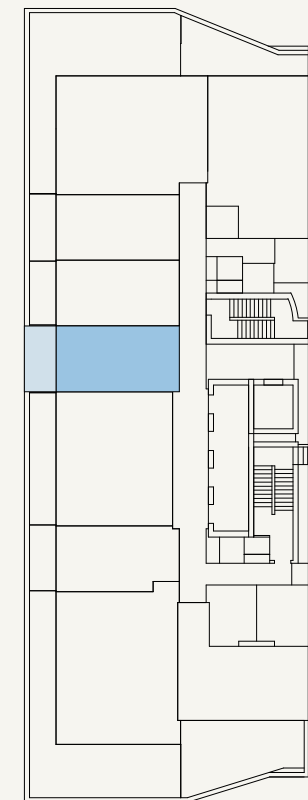

SCALE: N.T.S



FLOOR NO:

15TH FLOOR

INDOOR UNIT AREA:

378.68 SQ.FT. (35.18 SQ.M)

DISCLAIMER:

THE COLORED MARKETING FLOOR PLANS PROVIDED BY THE DEVELOPER ARE FOR ILLUSTRATIVE PURPOSES ONLY. ACTUAL DIMENSIONS, LAYOUT, AND FINISHES MAY VARY FROM THOSE DEPICTED IN THE PLANS. FURNITURE, FIXTURES, AND EQUIPMENT SHOWN IN THE PLANS ARE FOR DECORATIVE PURPOSES ONLY AND ARE NOT INCLUDED IN THE PURCHASE OR LEASE OF THE PROPERTY. THE DEVELOPER RESERVES THE RIGHT TO MAKE MODIFICATIONS, REVISIONS, AND CHANGES TO THE FLOOR PLANS, SPECIFICATIONS, AND FEATURES WITHOUT PRIOR NOTICE.

UNIT TYPE:

OFFICE (T-01B)

OUTDOOR UNIT AREA:

91.28 SQ.FT. (8.48 SQ.M)

TOTAL UNIT AREA:




469.96 SQ.FT. (43.66 SQ.M)

PROJECT NAME / BUILDING:


JADAF / PROJECT 10

UNIT NO:

1505

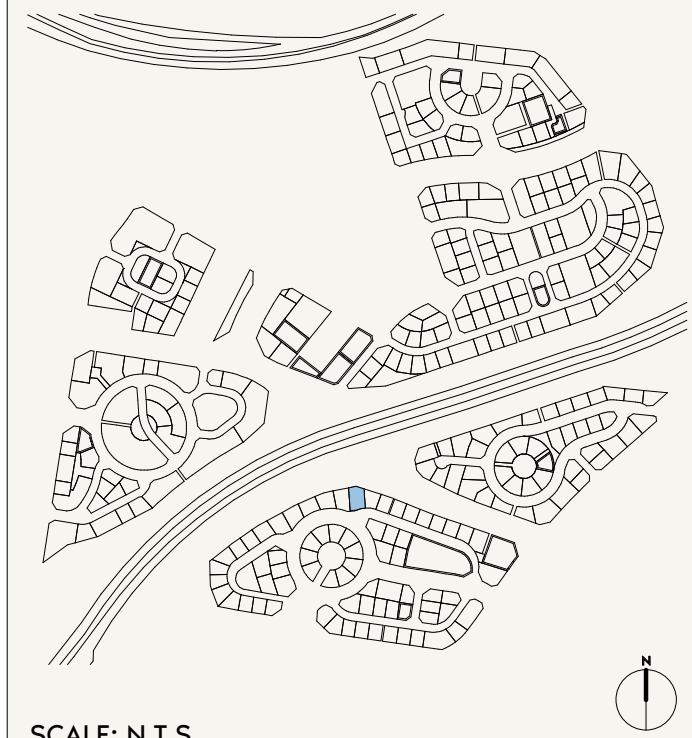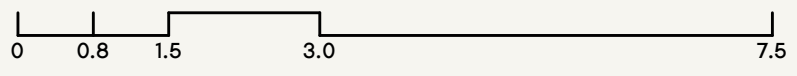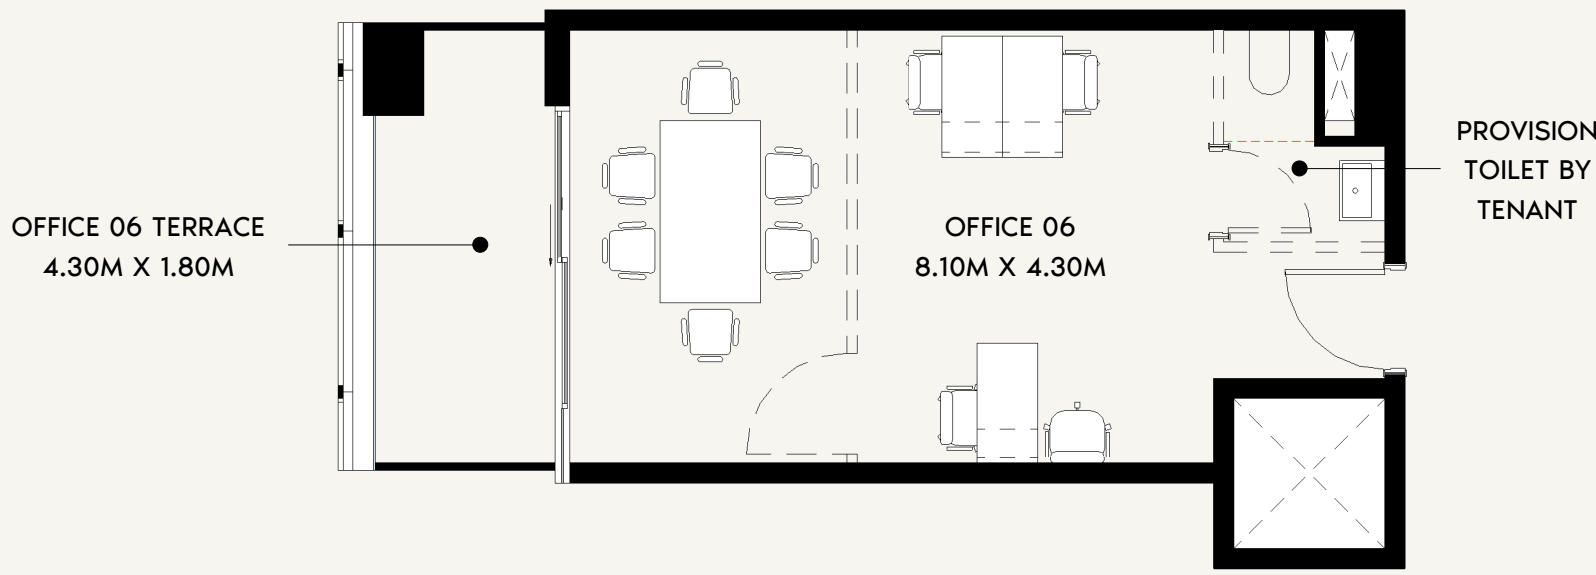



SCALE: N.T.S

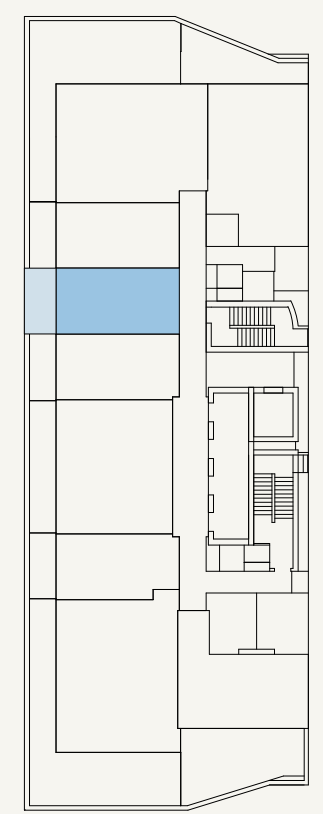


SCALE: N.T.S



FLOOR NO: 15TH FLOOR	INDOOR UNIT AREA: 375.56 SQ.FT. (34.89 SQ.M)	DISCLAIMER: THE COLORED MARKETING FLOOR PLANS PROVIDED BY THE DEVELOPER ARE FOR ILLUSTRATIVE PURPOSES ONLY. ACTUAL DIMENSIONS, LAYOUT, AND FINISHES MAY VARY FROM THOSE DEPICTED IN THE PLANS. FURNITURE, FIXTURES, AND EQUIPMENT SHOWN IN THE PLANS ARE FOR DECORATIVE PURPOSES ONLY AND ARE NOT INCLUDED IN THE PURCHASE OR LEASE OF THE PROPERTY. THE DEVELOPER RESERVES THE RIGHT TO MAKE MODIFICATIONS, REVISIONS, AND CHANGES TO THE FLOOR PLANS, SPECIFICATIONS, AND FEATURES WITHOUT PRIOR NOTICE.	PROJECT NAME / BUILDING: JADAF / PROJECT 10
	UNIT TYPE: OFFICE (T-01B)	OUTDOOR UNIT AREA: 86.11 SQ.FT. (8 SQ.M)	UNIT NO: 1506
		TOTAL UNIT AREA: 461.67 SQ.FT. (42.89 SQ.M)	

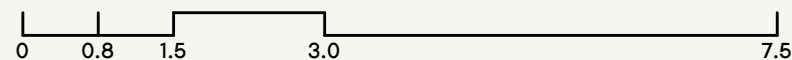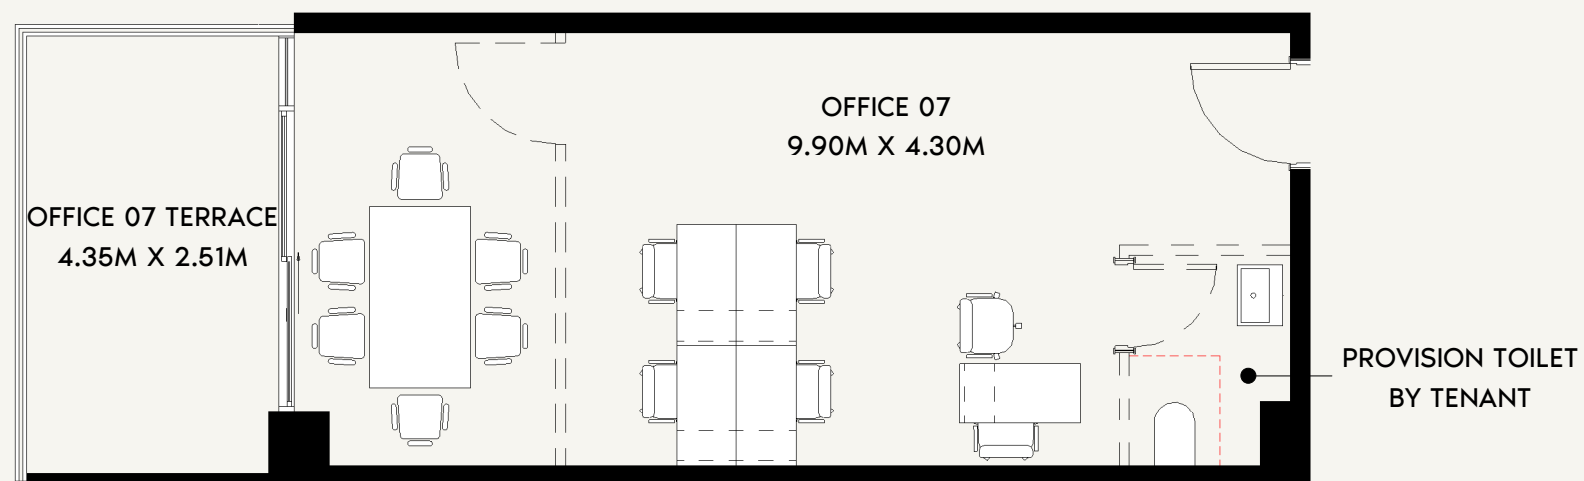

SCALE: N.T.S

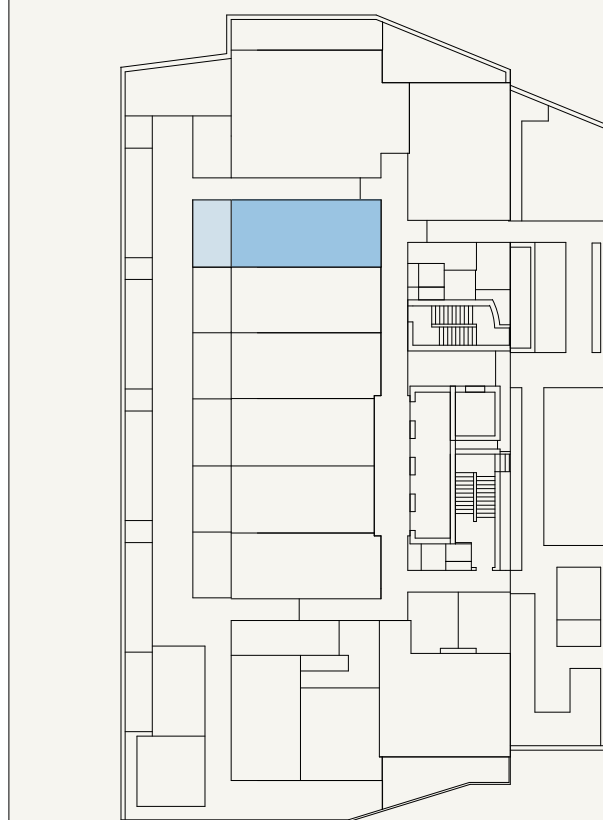

SCALE: N.T.S



FLOOR NO:

1ST FLOOR

INDOOR UNIT AREA:

486.86 SQ.FT. (45.23 SQ.M)

DISCLAIMER:

THE COLORED MARKETING FLOOR PLANS PROVIDED BY THE DEVELOPER ARE FOR ILLUSTRATIVE PURPOSES ONLY. ACTUAL DIMENSIONS, LAYOUT, AND FINISHES MAY VARY FROM THOSE DEPICTED IN THE PLANS. FURNITURE, FIXTURES, AND EQUIPMENT SHOWN IN THE PLANS ARE FOR DECORATIVE PURPOSES ONLY AND ARE NOT INCLUDED IN THE PURCHASE OR LEASE OF THE PROPERTY. THE DEVELOPER RESERVES THE RIGHT TO MAKE MODIFICATIONS, REVISIONS, AND CHANGES TO THE FLOOR PLANS, SPECIFICATIONS, AND FEATURES WITHOUT PRIOR NOTICE.

UNIT TYPE:

OFFICE (T-01C)

OUTDOOR UNIT AREA:

127.77 SQ.FT. (11.87 SQ.M)

TOTAL UNIT AREA:



614.62 SQ.FT. (57.10 SQ.M)

PROJECT NAME / BUILDING:


JADAF / PROJECT 10

UNIT NO:

107

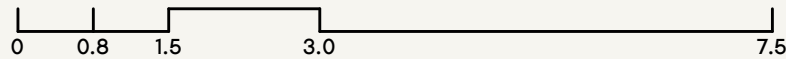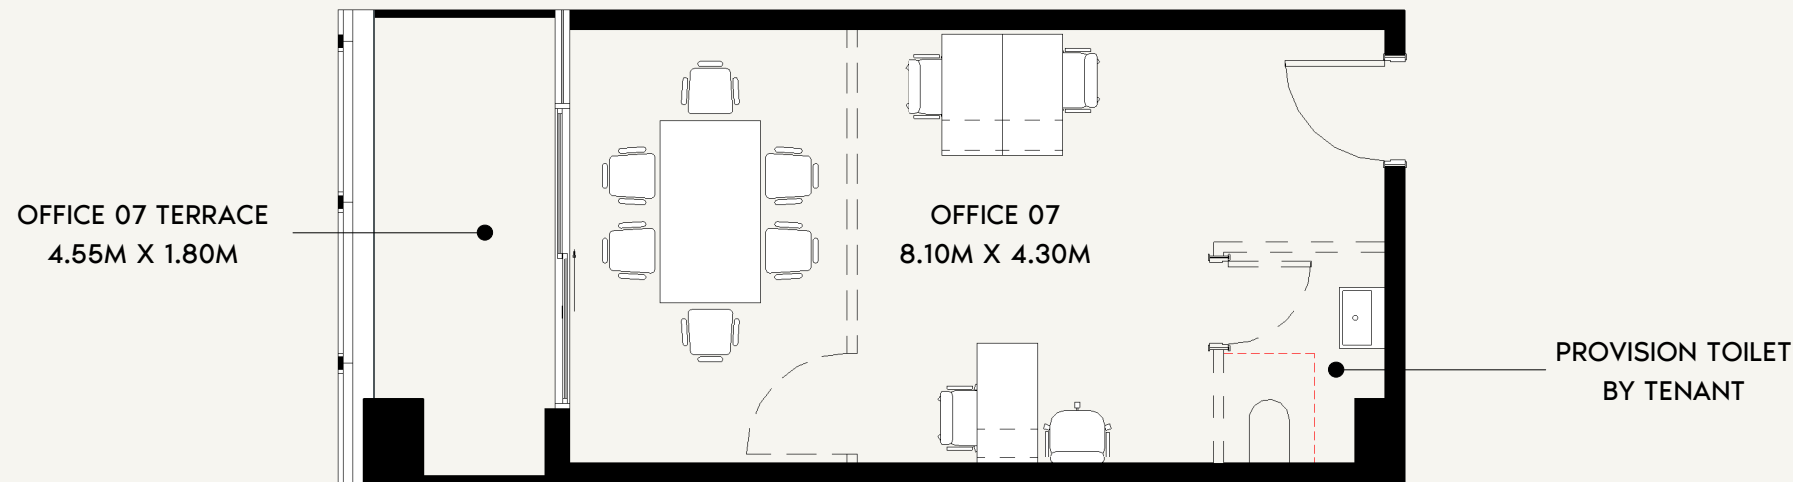

SCALE: N.T.S

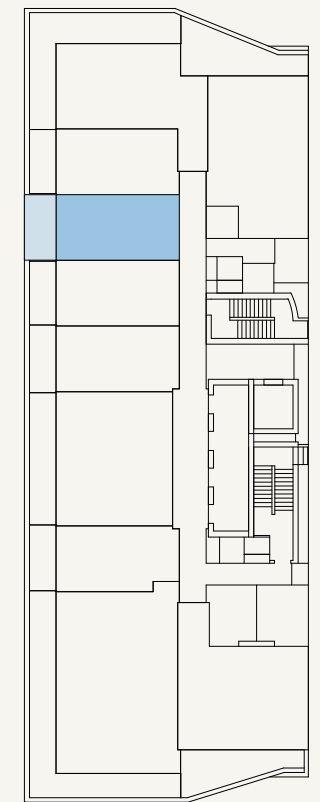

SCALE: N.T.S



FLOOR NO:
2ND-4TH, 7TH-9TH,
12ND-14TH FLOOR

UNIT TYPE:
OFFICE (T-01C)

INDOOR UNIT AREA:
400.85 SQ.FT. (37.24 SQ.M)



OUTDOOR UNIT AREA:
91.28 SQ.FT. (8.48 SQ.M)

DISCLAIMER:
THE COLORED MARKETING FLOOR PLANS PROVIDED BY THE DEVELOPER ARE FOR ILLUSTRATIVE PURPOSES ONLY. ACTUAL DIMENSIONS, LAYOUT, AND FINISHES MAY VARY FROM THOSE DEPICTED IN THE PLANS. FURNITURE, FIXTURES, AND EQUIPMENT SHOWN IN THE PLANS ARE FOR DECORATIVE PURPOSES ONLY AND ARE NOT INCLUDED IN THE PURCHASE OR LEASE OF THE PROPERTY. THE DEVELOPER RESERVES THE RIGHT TO MAKE MODIFICATIONS, REVISIONS, AND CHANGES TO THE FLOOR PLANS, SPECIFICATIONS, AND FEATURES WITHOUT PRIOR NOTICE.


TOTAL UNIT AREA:
492.13 SQ.FT. (45.72 SQ.M)

PROJECT NAME / BUILDING:
JADAF / PROJECT 10

UNIT NO:
207, 307, 407, 707, 807, 907,
1207, 1307 & 1407

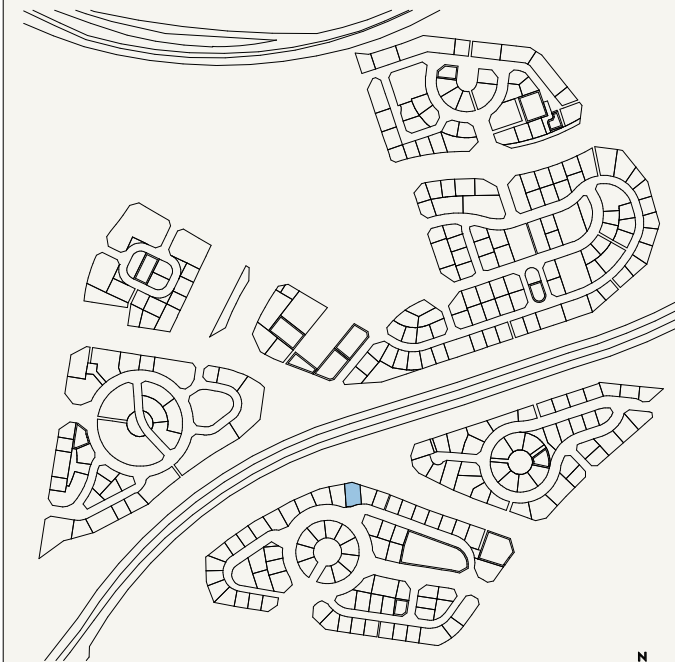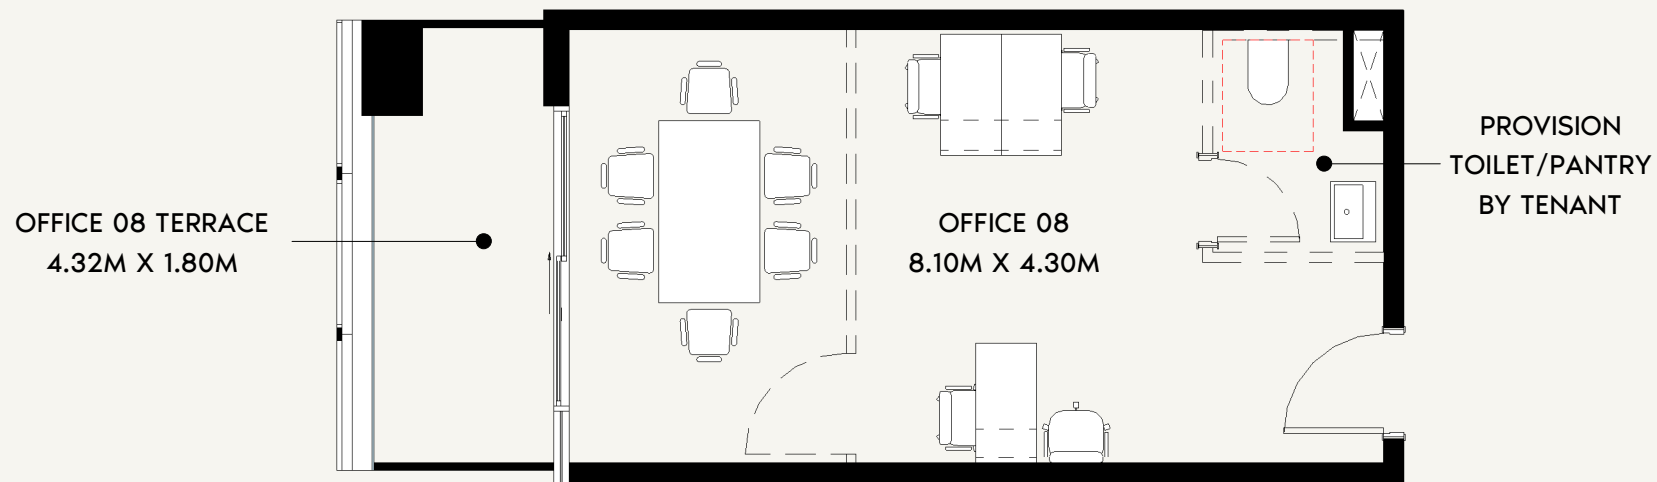

SCALE: N.T.S

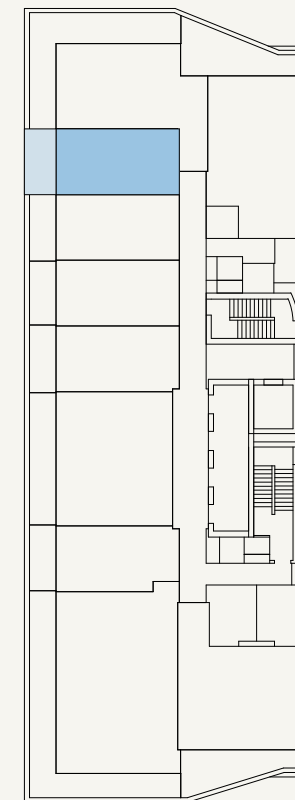

SCALE: N.T.S



FLOOR NO:
2ND-4TH, 7TH-9TH,
12ND-14TH FLOOR

UNIT TYPE:
OFFICE (T-01C)

INDOOR UNIT AREA:
395.68 SQ.FT. (36.76 SQ.M)



OUTDOOR UNIT AREA:
86.43 SQ.FT. (8.03 SQ.M)

DISCLAIMER:
THE COLORED MARKETING FLOOR PLANS PROVIDED BY THE DEVELOPER ARE FOR ILLUSTRATIVE PURPOSES ONLY. ACTUAL DIMENSIONS, LAYOUT, AND FINISHES MAY VARY FROM THOSE DEPICTED IN THE PLANS. FURNITURE, FIXTURES, AND EQUIPMENT SHOWN IN THE PLANS ARE FOR DECORATIVE PURPOSES ONLY AND ARE NOT INCLUDED IN THE PURCHASE OR LEASE OF THE PROPERTY. THE DEVELOPER RESERVES THE RIGHT TO MAKE MODIFICATIONS, REVISIONS, AND CHANGES TO THE FLOOR PLANS, SPECIFICATIONS, AND FEATURES WITHOUT PRIOR NOTICE.


TOTAL UNIT AREA:
482.12 SQ.FT. (44.79 SQ.M)

PROJECT NAME / BUILDING:
JADAF / PROJECT 10

UNIT NO:
208, 308, 408, 708, 808, 908,
1208, 1308 & 1408

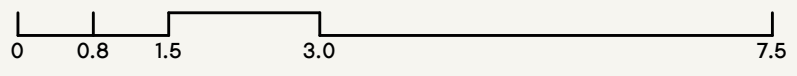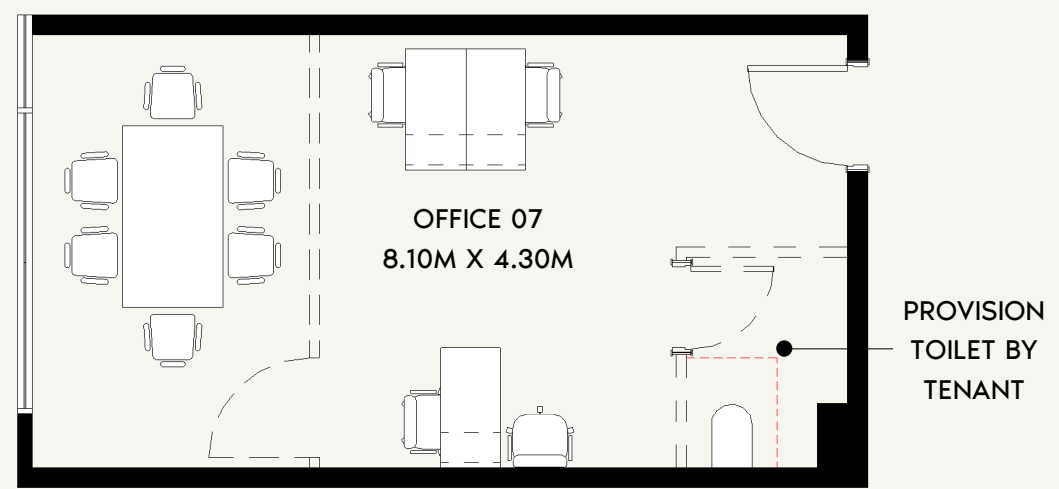

SCALE: N.T.S

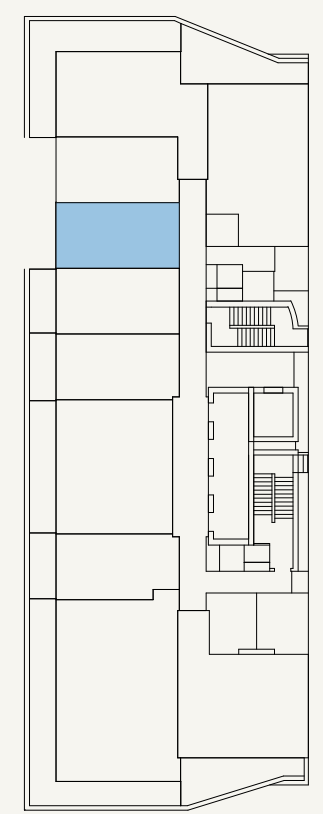

SCALE: N.T.S



FLOOR NO:
5TH-6TH FLOOR

UNIT TYPE:
OFFICE (T-01C)

INDOOR UNIT AREA:
400.85 SQ.FT. (37.24 SQ.M)




OUTDOOR UNIT AREA:
N/A

DISCLAIMER:
THE COLORED MARKETING FLOOR PLANS PROVIDED BY THE DEVELOPER ARE FOR ILLUSTRATIVE PURPOSES ONLY. ACTUAL DIMENSIONS, LAYOUT, AND FINISHES MAY VARY FROM THOSE DEPICTED IN THE PLANS. FURNITURE, FIXTURES, AND EQUIPMENT SHOWN IN THE PLANS ARE FOR DECORATIVE PURPOSES ONLY AND ARE NOT INCLUDED IN THE PURCHASE OR LEASE OF THE PROPERTY. THE DEVELOPER RESERVES THE RIGHT TO MAKE MODIFICATIONS, REVISIONS, AND CHANGES TO THE FLOOR PLANS, SPECIFICATIONS, AND FEATURES WITHOUT PRIOR NOTICE.


TOTAL UNIT AREA:
400.85 SQ.FT. (37.24 SQ.M)

PROJECT NAME / BUILDING:
JADAF / PROJECT 10

UNIT NO:
507 & 607

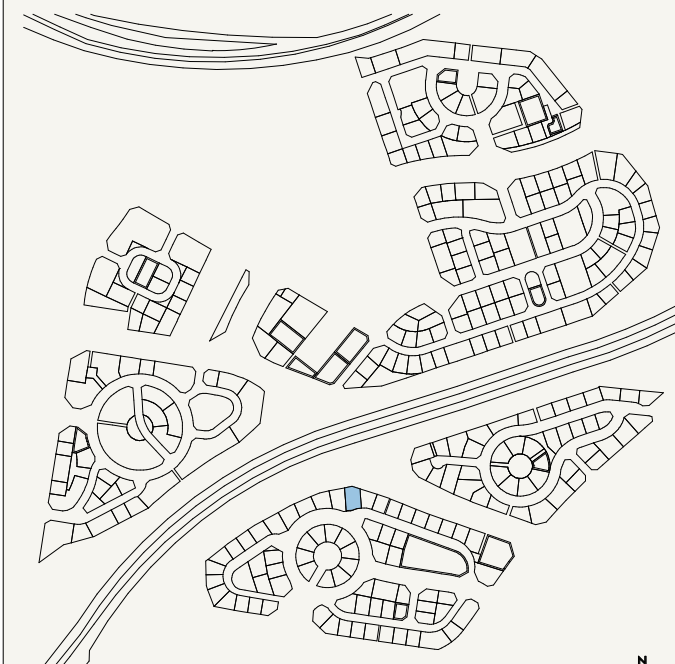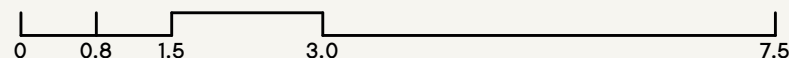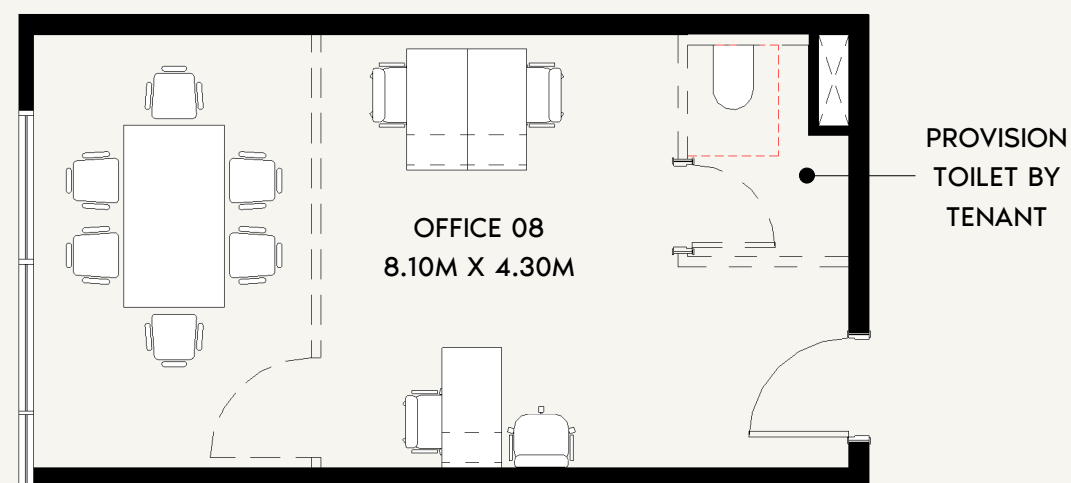

SCALE: N.T.S

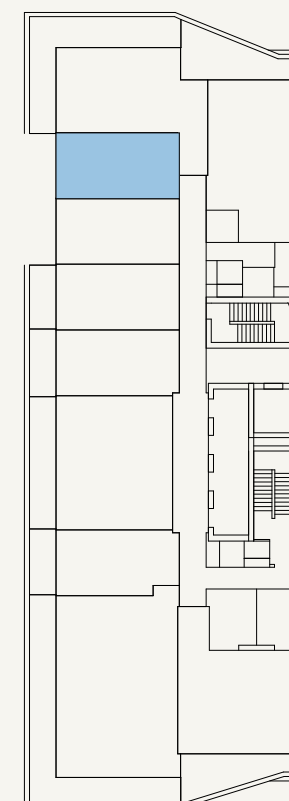

SCALE: N.T.S



FLOOR NO:

5TH-6TH FLOOR

INDOOR UNIT AREA:

395.68 SQ.FT. (36.76 SQ.M)

DISCLAIMER:

THE COLORED MARKETING FLOOR PLANS PROVIDED BY THE DEVELOPER ARE FOR ILLUSTRATIVE PURPOSES ONLY. ACTUAL DIMENSIONS, LAYOUT, AND FINISHES MAY VARY FROM THOSE DEPICTED IN THE PLANS. FURNITURE, FIXTURES, AND EQUIPMENT SHOWN IN THE PLANS ARE FOR DECORATIVE PURPOSES ONLY AND ARE NOT INCLUDED IN THE PURCHASE OR LEASE OF THE PROPERTY. THE DEVELOPER RESERVES THE RIGHT TO MAKE MODIFICATIONS, REVISIONS, AND CHANGES TO THE FLOOR PLANS, SPECIFICATIONS, AND FEATURES WITHOUT PRIOR NOTICE.

PROJECT NAME / BUILDING:

JADAF / PROJECT 10

UNIT TYPE:

OFFICE (T-01C)

OUTDOOR UNIT AREA:




N/A

TOTAL UNIT AREA:

395.68 SQ.FT. (36.76 SQ.M)

UNIT NO:

508 & 608

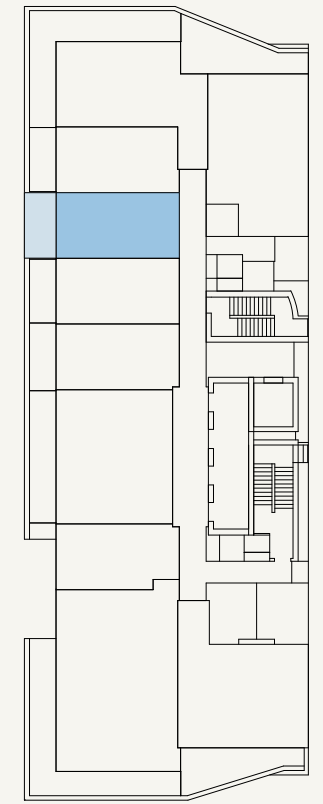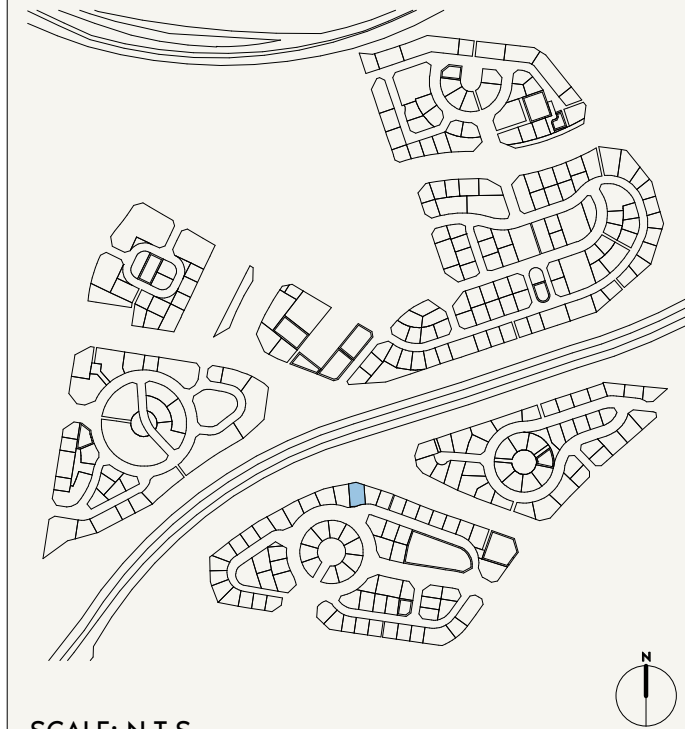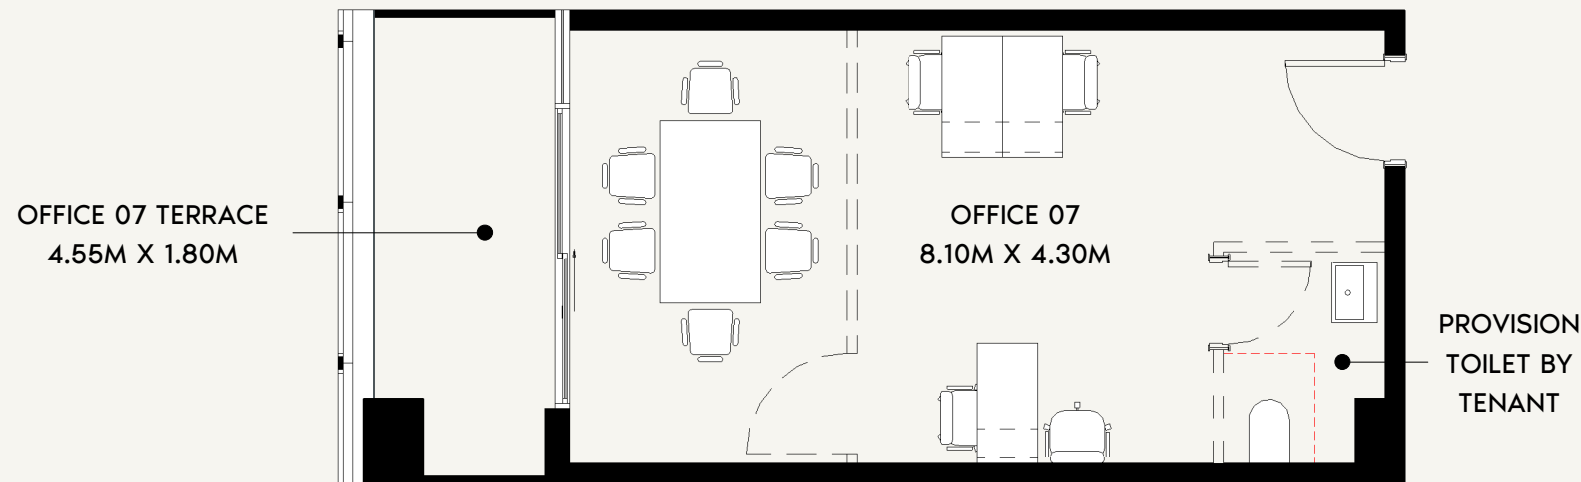

FLOOR NO:
10TH-11TH FLOOR

UNIT TYPE:
OFFICE (T-01C)

INDOOR UNIT AREA:
400.85 SQ.FT. (37.24 SQ.M)



OUTDOOR UNIT AREA:
91.39 SQ.FT. (8.49 SQ.M)

DISCLAIMER:
THE COLORED MARKETING FLOOR PLANS PROVIDED BY THE DEVELOPER ARE FOR ILLUSTRATIVE PURPOSES ONLY. ACTUAL DIMENSIONS, LAYOUT, AND FINISHES MAY VARY FROM THOSE DEPICTED IN THE PLANS. FURNITURE, FIXTURES, AND EQUIPMENT SHOWN IN THE PLANS ARE FOR DECORATIVE PURPOSES ONLY AND ARE NOT INCLUDED IN THE PURCHASE OR LEASE OF THE PROPERTY. THE DEVELOPER RESERVES THE RIGHT TO MAKE MODIFICATIONS, REVISIONS, AND CHANGES TO THE FLOOR PLANS, SPECIFICATIONS, AND FEATURES WITHOUT PRIOR NOTICE.



TOTAL UNIT AREA:
492.24 SQ.FT. (45.73 SQ.M)

PROJECT NAME / BUILDING:
JADAF / PROJECT 10

UNIT NO:
1007 & 1107

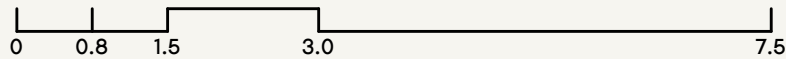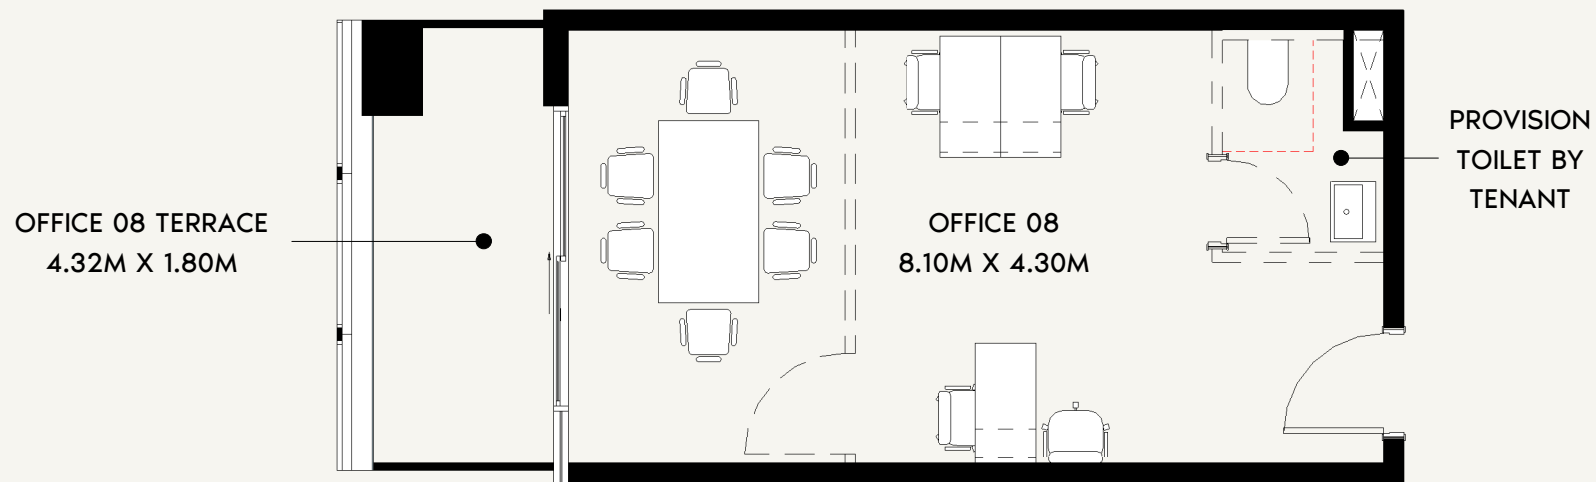

SCALE: N.T.S

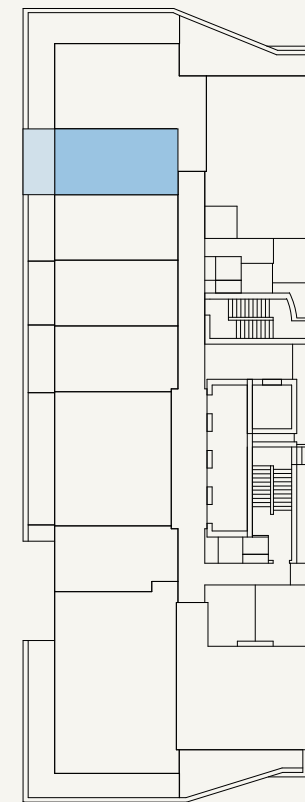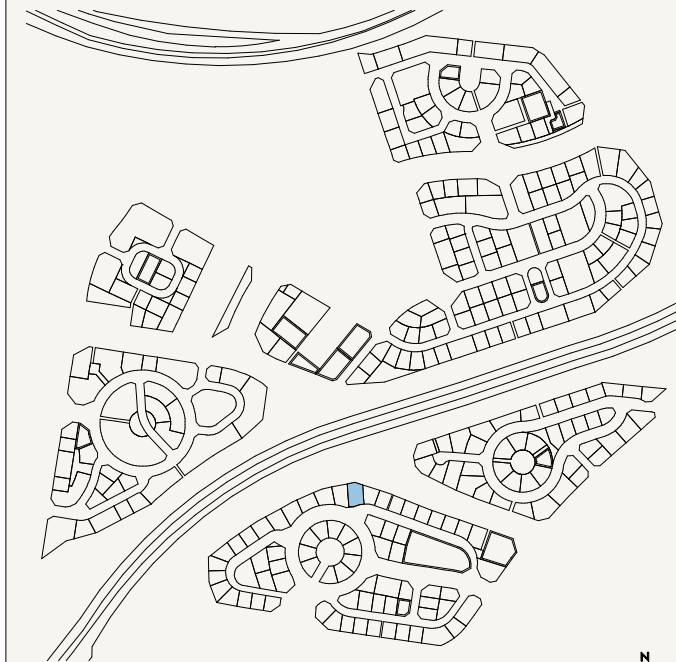

SCALE: N.T.S



FLOOR NO:
10TH-11TH FLOOR

UNIT TYPE:
OFFICE (T-01C)

INDOOR UNIT AREA:
395.68 SQ.FT. (36.76 SQ.M)



OUTDOOR UNIT AREA:
86.65 SQ.FT. (8.05 SQ.M)

DISCLAIMER:
THE COLORED MARKETING FLOOR PLANS PROVIDED BY THE DEVELOPER ARE FOR ILLUSTRATIVE PURPOSES ONLY. ACTUAL DIMENSIONS, LAYOUT, AND FINISHES MAY VARY FROM THOSE DEPICTED IN THE PLANS. FURNITURE, FIXTURES, AND EQUIPMENT SHOWN IN THE PLANS ARE FOR DECORATIVE PURPOSES ONLY AND ARE NOT INCLUDED IN THE PURCHASE OR LEASE OF THE PROPERTY. THE DEVELOPER RESERVES THE RIGHT TO MAKE MODIFICATIONS, REVISIONS, AND CHANGES TO THE FLOOR PLANS, SPECIFICATIONS, AND FEATURES WITHOUT PRIOR NOTICE.


TOTAL UNIT AREA:
482.33 SQ.FT. (44.81 SQ.M)

PROJECT NAME / BUILDING:
JADAF / PROJECT 10

UNIT NO:
1008 & 1108

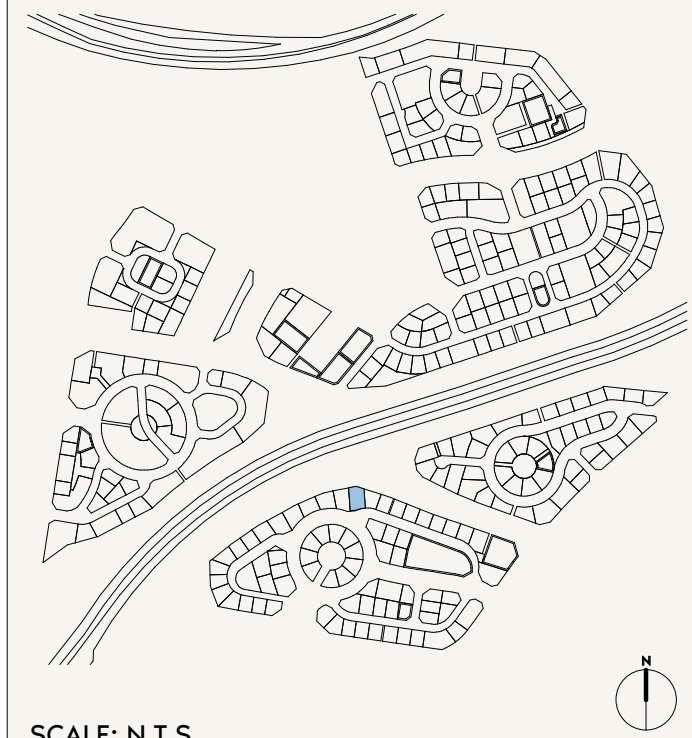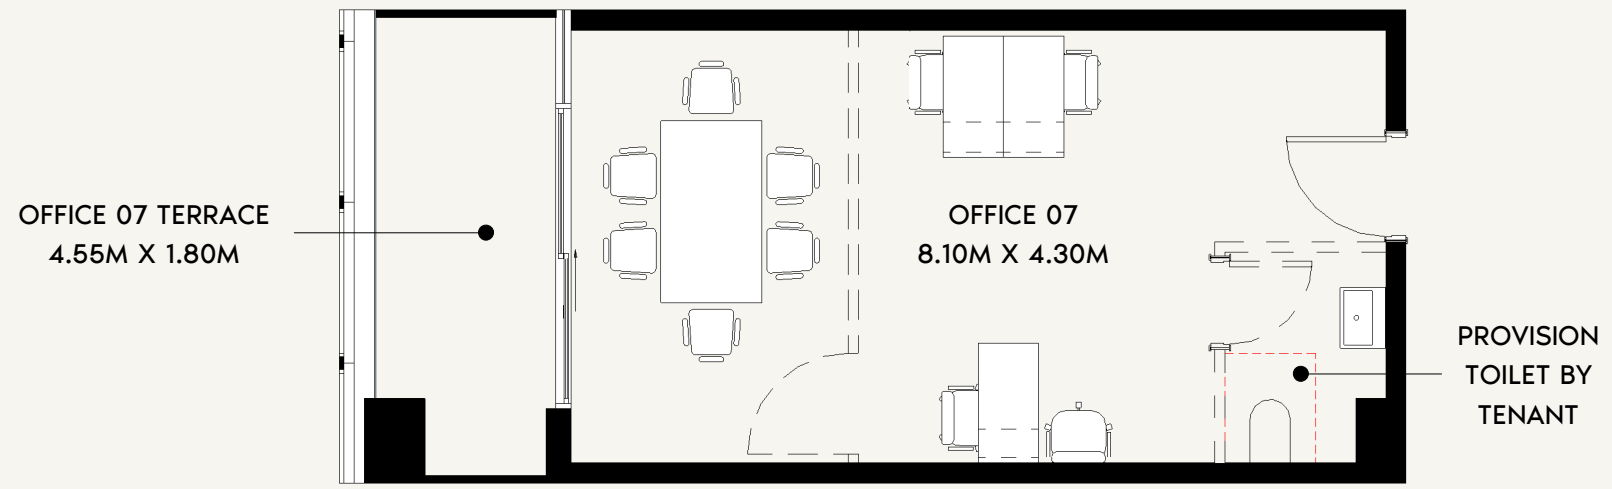

SCALE: N.T.S

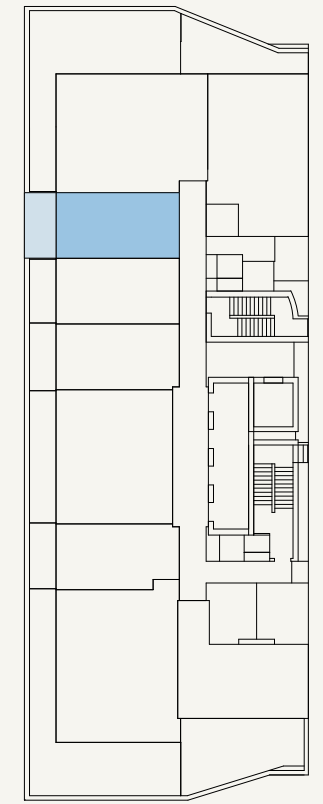

SCALE: N.T.S



FLOOR NO:

15TH FLOOR

INDOOR UNIT AREA:

400.85 SQ.FT. (37.24 SQ.M)

DISCLAIMER:

THE COLORED MARKETING FLOOR PLANS PROVIDED BY THE DEVELOPER ARE FOR ILLUSTRATIVE PURPOSES ONLY. ACTUAL DIMENSIONS, LAYOUT, AND FINISHES MAY VARY FROM THOSE DEPICTED IN THE PLANS. FURNITURE, FIXTURES, AND EQUIPMENT SHOWN IN THE PLANS ARE FOR DECORATIVE PURPOSES ONLY AND ARE NOT INCLUDED IN THE PURCHASE OR LEASE OF THE PROPERTY. THE DEVELOPER RESERVES THE RIGHT TO MAKE MODIFICATIONS, REVISIONS, AND CHANGES TO THE FLOOR PLANS, SPECIFICATIONS, AND FEATURES WITHOUT PRIOR NOTICE.

UNIT TYPE:

OFFICE (T-01C)

OUTDOOR UNIT AREA:

91.28 SQ.FT. (8.48 SQ.M)

TOTAL UNIT AREA:



492.13 SQ.FT. (45.72 SQ.M)

PROJECT NAME / BUILDING:


JADAF / PROJECT 10

UNIT NO:

1507

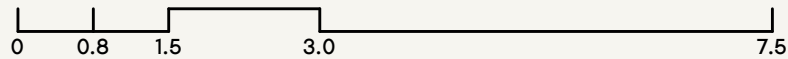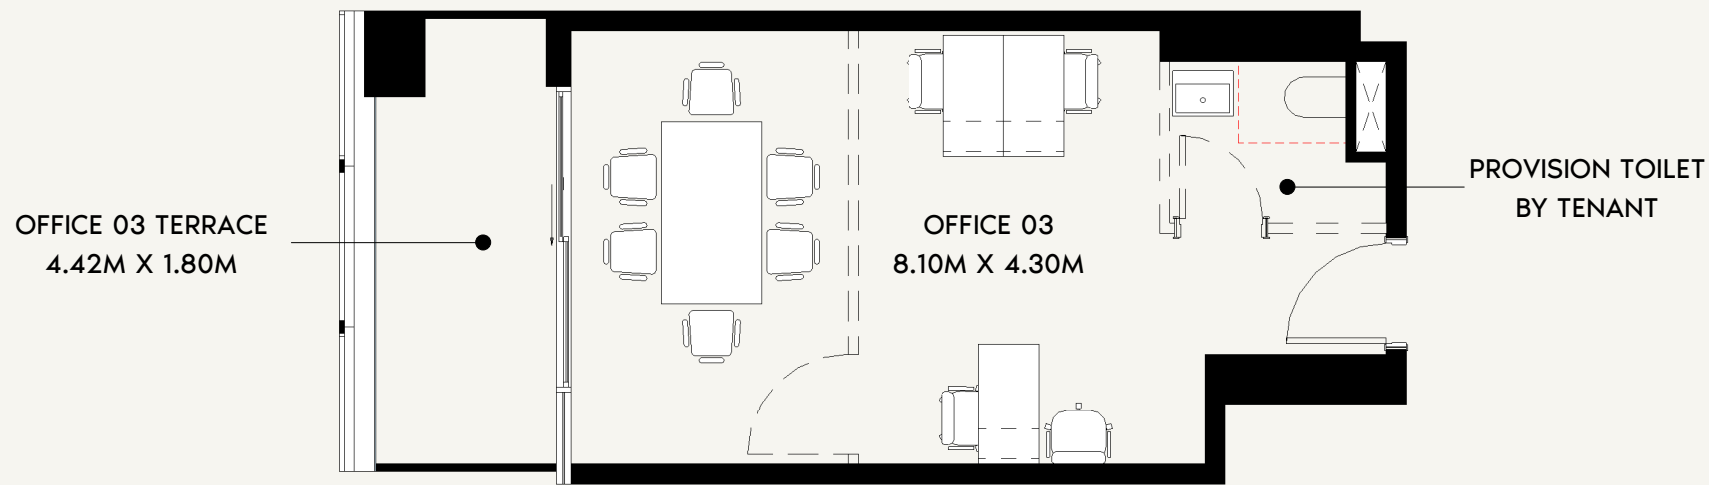

SCALE: N.T.S

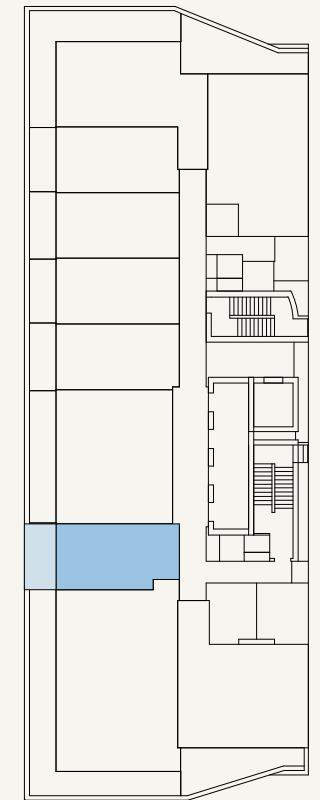

SCALE: N.T.S



FLOOR NO:
2ND-4TH, 7TH-9TH,
12ND-14TH FLOOR

UNIT TYPE:
OFFICE (T-01D)

INDOOR UNIT AREA:
375.88 SQ.FT. (34.92 SQ.M)



OUTDOOR UNIT AREA:
88.80 SQ.FT. (8.25 SQ.M)

DISCLAIMER:
THE COLORED MARKETING FLOOR PLANS PROVIDED BY THE DEVELOPER ARE FOR ILLUSTRATIVE PURPOSES ONLY. ACTUAL DIMENSIONS, LAYOUT, AND FINISHES MAY VARY FROM THOSE DEPICTED IN THE PLANS. FURNITURE, FIXTURES, AND EQUIPMENT SHOWN IN THE PLANS ARE FOR DECORATIVE PURPOSES ONLY AND ARE NOT INCLUDED IN THE PURCHASE OR LEASE OF THE PROPERTY. THE DEVELOPER RESERVES THE RIGHT TO MAKE MODIFICATIONS, REVISIONS, AND CHANGES TO THE FLOOR PLANS, SPECIFICATIONS, AND FEATURES WITHOUT PRIOR NOTICE.


TOTAL UNIT AREA:
464.68 SQ.FT. (43.17 SQ.M)

PROJECT NAME / BUILDING:
JADAF / PROJECT 10

UNIT NO:
203, 303, 403, 703, 803, 903,
1203, 1303 & 1403

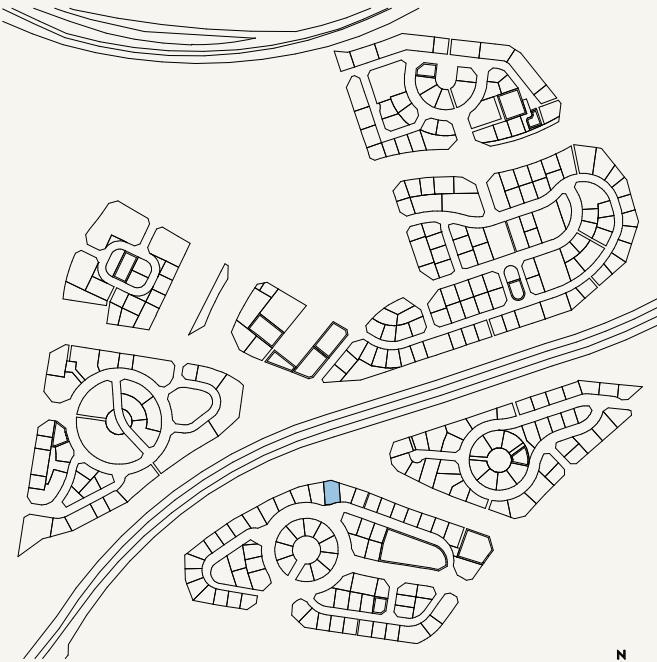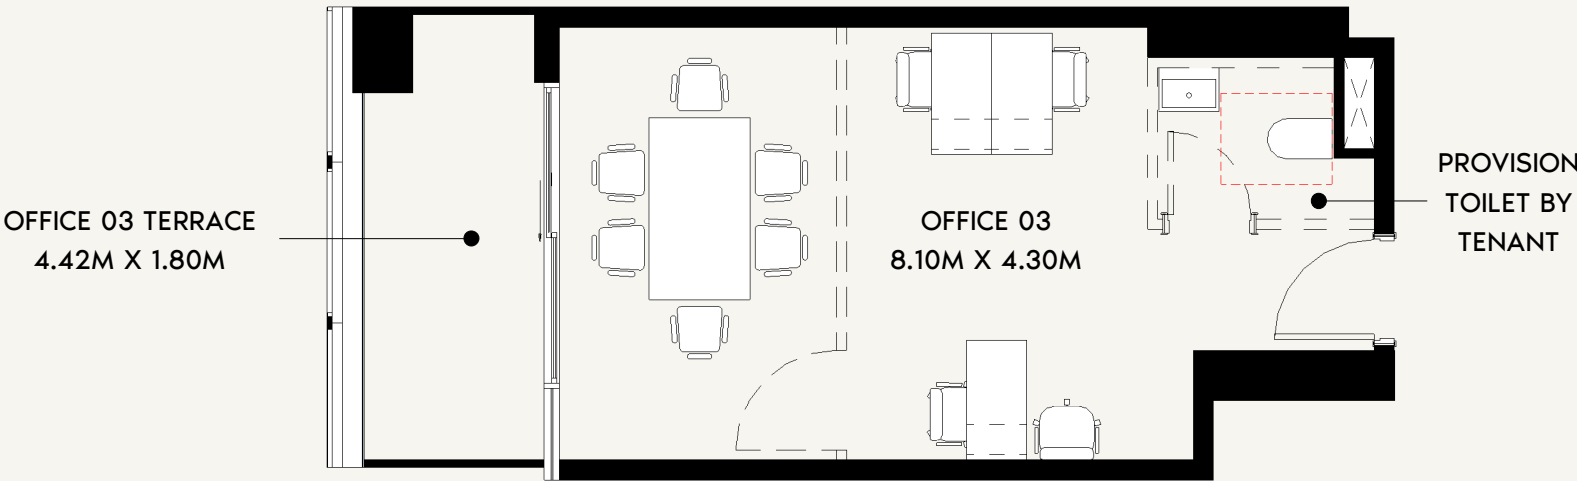

SCALE: N.T.S

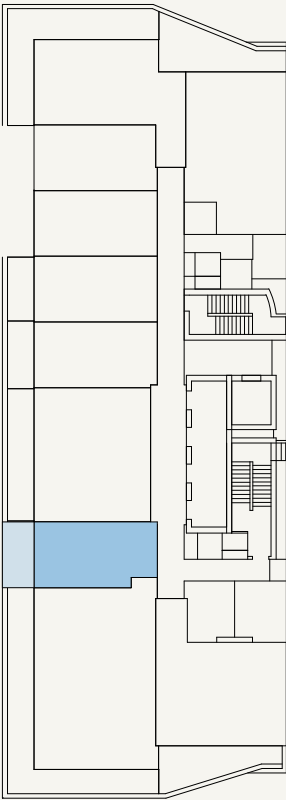

SCALE: N.T.S



FLOOR NO:
5TH-6TH FLOOR

UNIT TYPE:
OFFICE (T-01D)

INDOOR UNIT AREA:
375.88 SQ.FT. (34.92 SQ.M)




OUTDOOR UNIT AREA:
88.80 SQ.FT. (8.25 SQ.M)

DISCLAIMER:
THE COLORED MARKETING FLOOR PLANS PROVIDED BY THE DEVELOPER ARE FOR ILLUSTRATIVE PURPOSES ONLY. ACTUAL DIMENSIONS, LAYOUT, AND FINISHES MAY VARY FROM THOSE DEPICTED IN THE PLANS. FURNITURE, FIXTURES, AND EQUIPMENT SHOWN IN THE PLANS ARE FOR DECORATIVE PURPOSES ONLY AND ARE NOT INCLUDED IN THE PURCHASE OR LEASE OF THE PROPERTY. THE DEVELOPER RESERVES THE RIGHT TO MAKE MODIFICATIONS, REVISIONS, AND CHANGES TO THE FLOOR PLANS, SPECIFICATIONS, AND FEATURES WITHOUT PRIOR NOTICE.


TOTAL UNIT AREA:
464.68 SQ.FT. (43.17 SQ.M)

PROJECT NAME / BUILDING:
JADAF / PROJECT 10

UNIT NO:
503 & 603

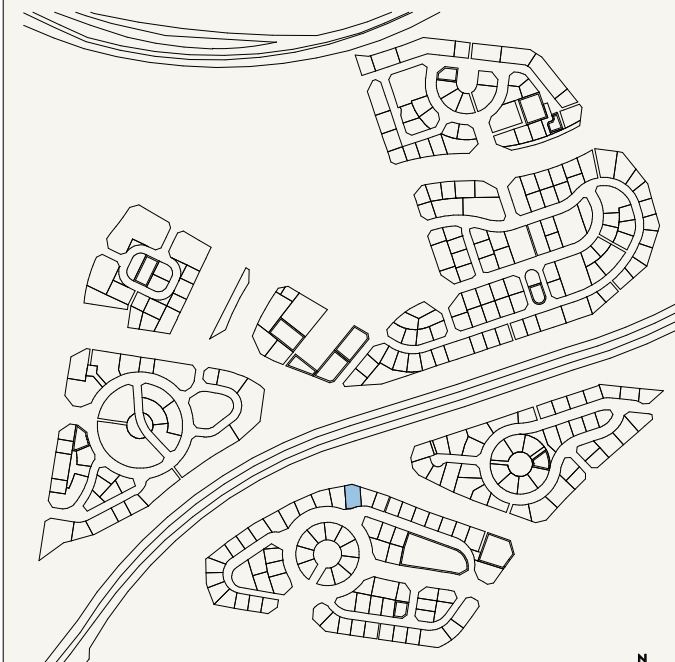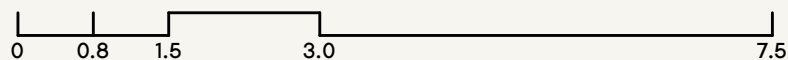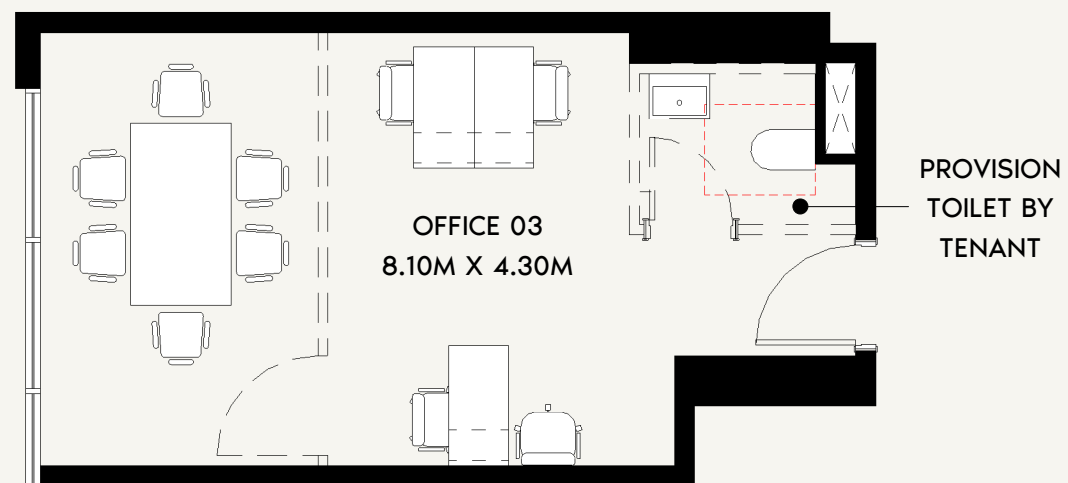

SCALE: N.T.S

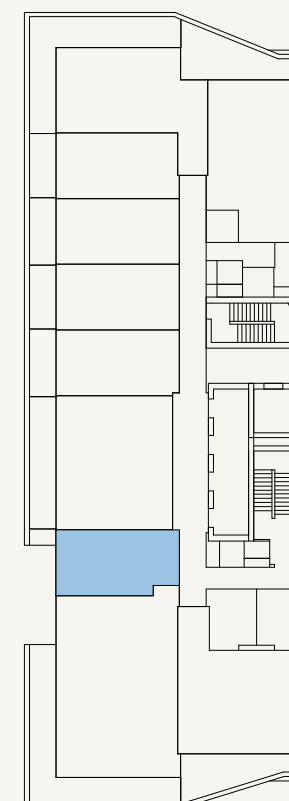

SCALE: N.T.S



FLOOR NO:

10TH-11TH FLOOR

INDOOR UNIT AREA:

375.88 SQ.FT. (34.92 SQ.M)

DISCLAIMER:

THE COLORED MARKETING FLOOR PLANS PROVIDED BY THE DEVELOPER ARE FOR ILLUSTRATIVE PURPOSES ONLY. ACTUAL DIMENSIONS, LAYOUT, AND FINISHES MAY VARY FROM THOSE DEPICTED IN THE PLANS. FURNITURE, FIXTURES, AND EQUIPMENT SHOWN IN THE PLANS ARE FOR DECORATIVE PURPOSES ONLY AND ARE NOT INCLUDED IN THE PURCHASE OR LEASE OF THE PROPERTY. THE DEVELOPER RESERVES THE RIGHT TO MAKE MODIFICATIONS, REVISIONS, AND CHANGES TO THE FLOOR PLANS, SPECIFICATIONS, AND FEATURES WITHOUT PRIOR NOTICE.

PROJECT NAME / BUILDING:

JADAF / PROJECT 10

UNIT TYPE:

OFFICE (T-01D)

OUTDOOR UNIT AREA:



N/A

TOTAL UNIT AREA:



375.88 SQ.FT. (34.92 SQ.M)

UNIT NO:

1003 & 1103

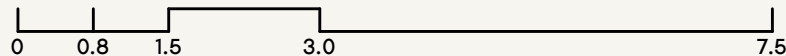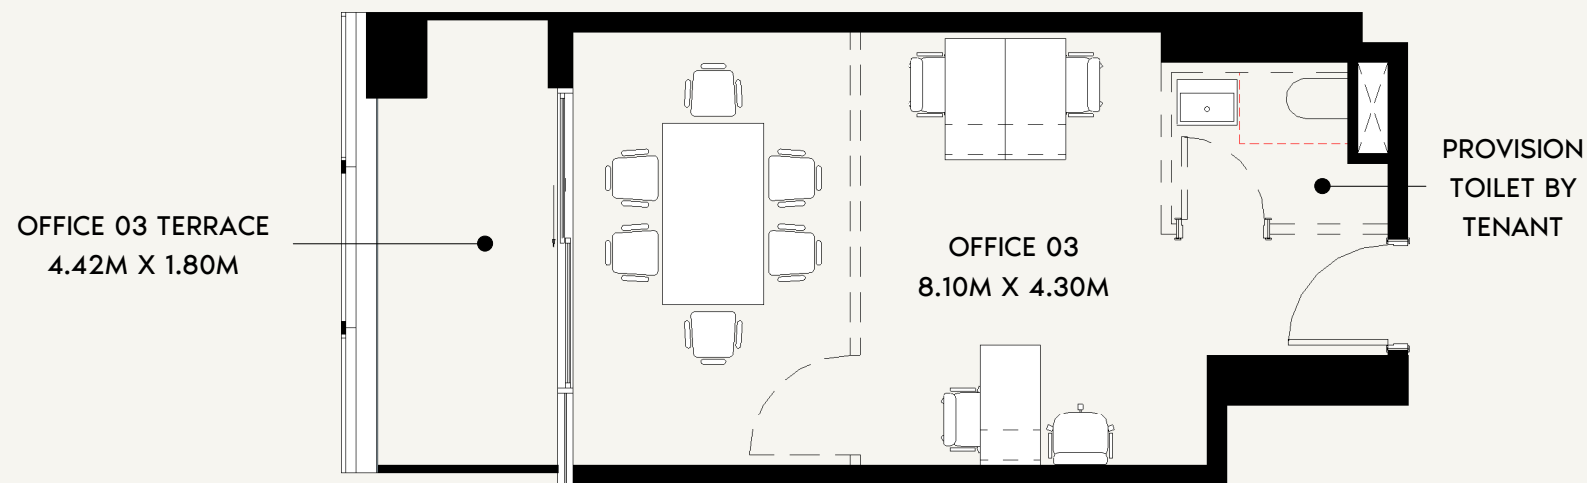

SCALE: N.T.S

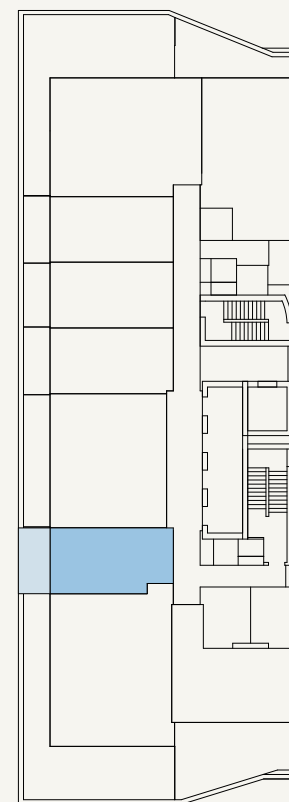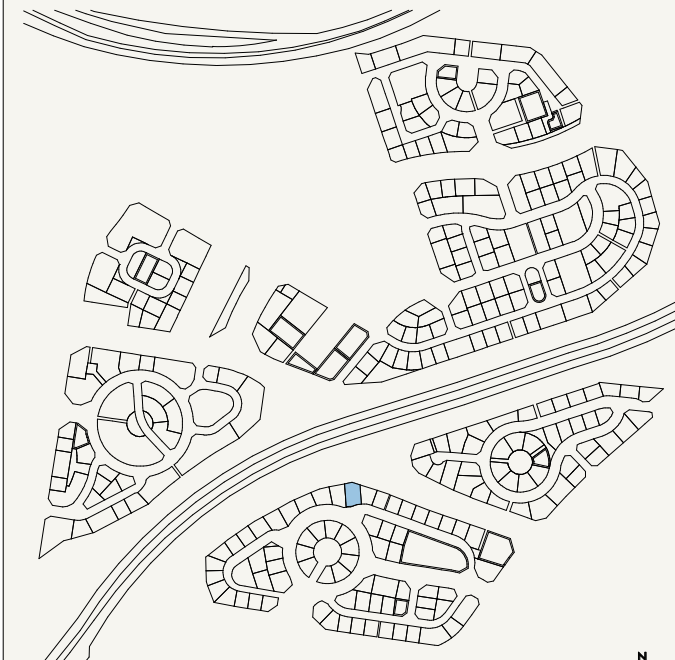

SCALE: N.T.S



FLOOR NO:

15TH FLOOR

INDOOR UNIT AREA:

375.88 SQ.FT. (34.92 SQ.M)

DISCLAIMER:

THE COLORED MARKETING FLOOR PLANS PROVIDED BY THE DEVELOPER ARE FOR ILLUSTRATIVE PURPOSES ONLY. ACTUAL DIMENSIONS, LAYOUT, AND FINISHES MAY VARY FROM THOSE DEPICTED IN THE PLANS. FURNITURE, FIXTURES, AND EQUIPMENT SHOWN IN THE PLANS ARE FOR DECORATIVE PURPOSES ONLY AND ARE NOT INCLUDED IN THE PURCHASE OR LEASE OF THE PROPERTY. THE DEVELOPER RESERVES THE RIGHT TO MAKE MODIFICATIONS, REVISIONS, AND CHANGES TO THE FLOOR PLANS, SPECIFICATIONS, AND FEATURES WITHOUT PRIOR NOTICE.

TOTAL UNIT AREA:

464.68 SQ.FT. (43.17 SQ.M)

PROJECT NAME / BUILDING:

JADAF / PROJECT 10

UNIT TYPE:



OFFICE (T-01D)

OUTDOOR UNIT AREA:


88.80 SQ.FT. (8.25 SQ.M)

UNIT NO:

1503

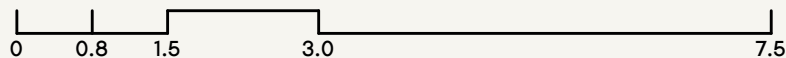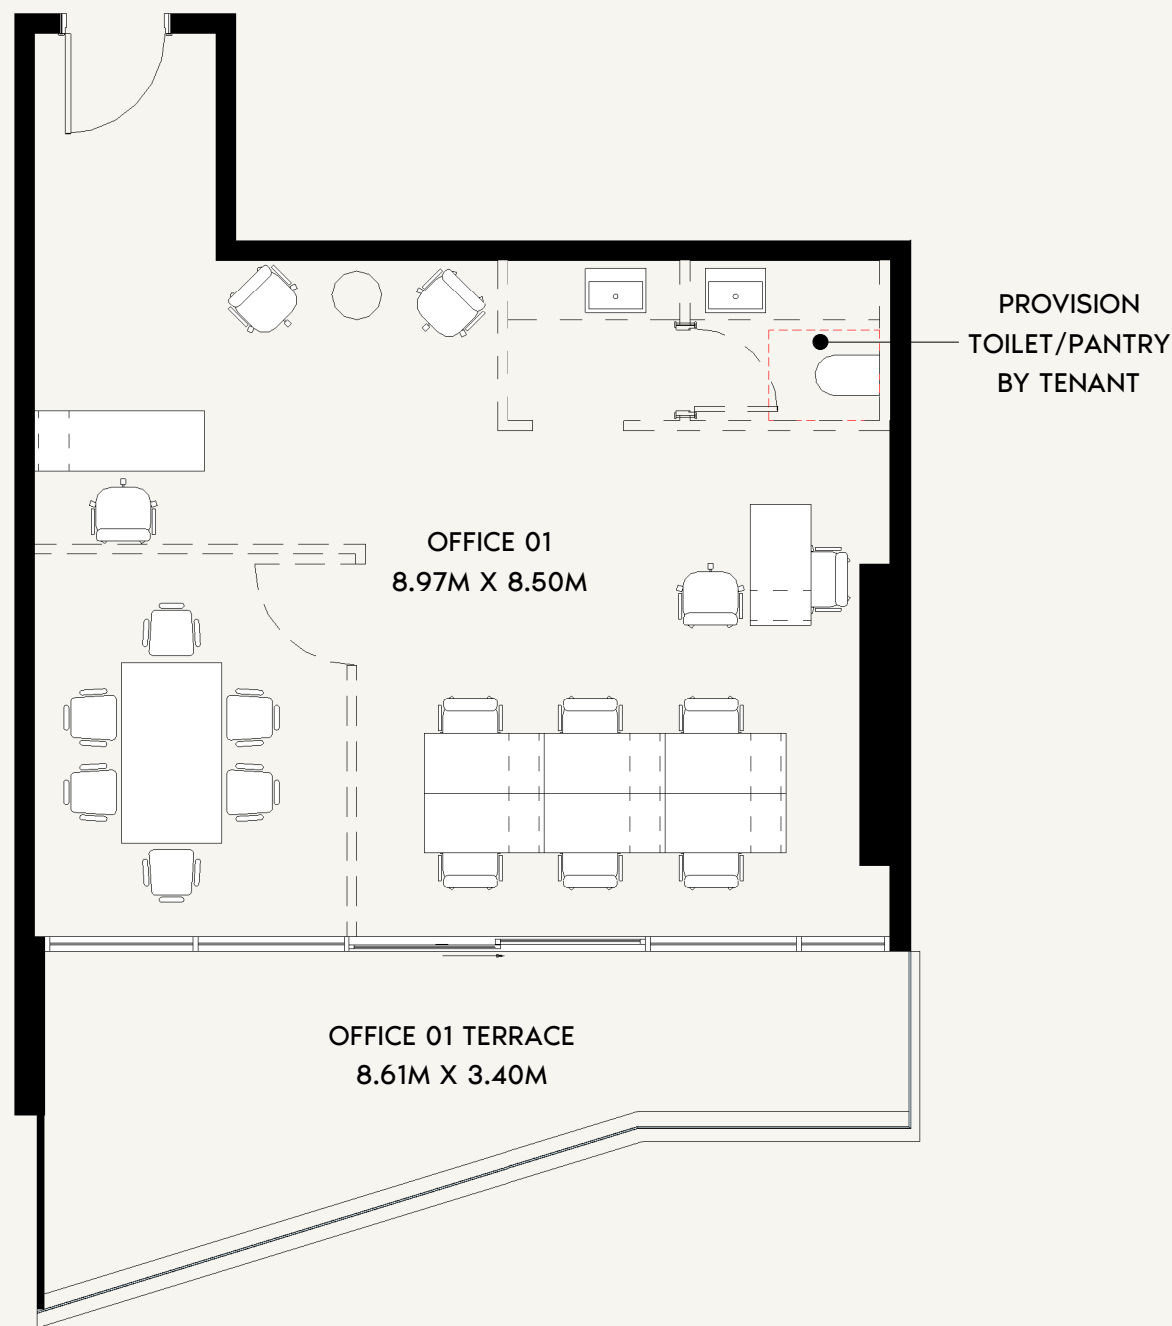

SCALE: N.T.S

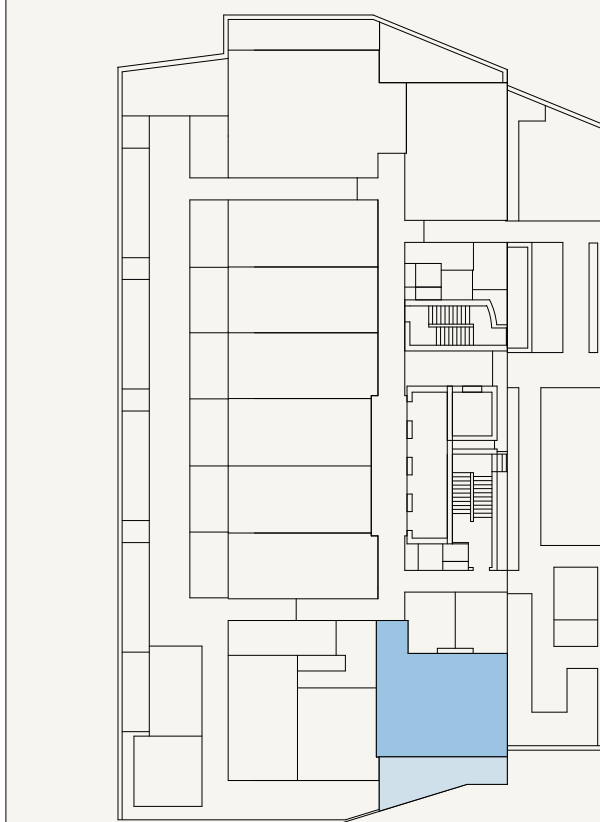

SCALE: N.T.S



FLOOR NO:

1ST FLOOR

INDOOR UNIT AREA:

689.22 SQ.FT. (64.03 SQ.M)

DISCLAIMER:

THE COLORED MARKETING FLOOR PLANS PROVIDED BY THE DEVELOPER ARE FOR ILLUSTRATIVE PURPOSES ONLY. ACTUAL DIMENSIONS, LAYOUT, AND FINISHES MAY VARY FROM THOSE DEPICTED IN THE PLANS. FURNITURE, FIXTURES, AND EQUIPMENT SHOWN IN THE PLANS ARE FOR DECORATIVE PURPOSES ONLY AND ARE NOT INCLUDED IN THE PURCHASE OR LEASE OF THE PROPERTY. THE DEVELOPER RESERVES THE RIGHT TO MAKE MODIFICATIONS, REVISIONS, AND CHANGES TO THE FLOOR PLANS, SPECIFICATIONS, AND FEATURES WITHOUT PRIOR NOTICE.

PROJECT NAME / BUILDING:

JADAF / PROJECT 10

UNIT TYPE:

OFFICE (T-02A)

OUTDOOR UNIT AREA:


231.96 SQ.FT. (21.55 SQ.M)

TOTAL UNIT AREA:


921.18 SQ.FT. (85.58 SQ.M)

UNIT NO:

101

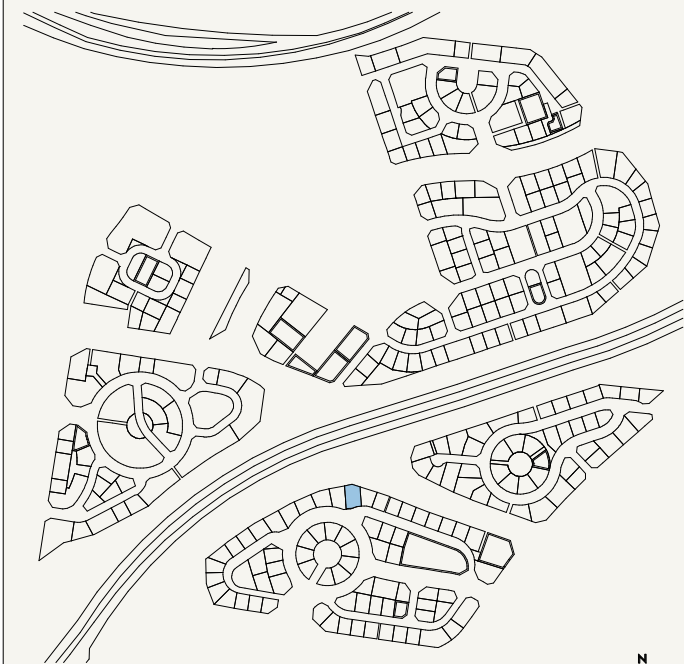

SCALE: N.T.S

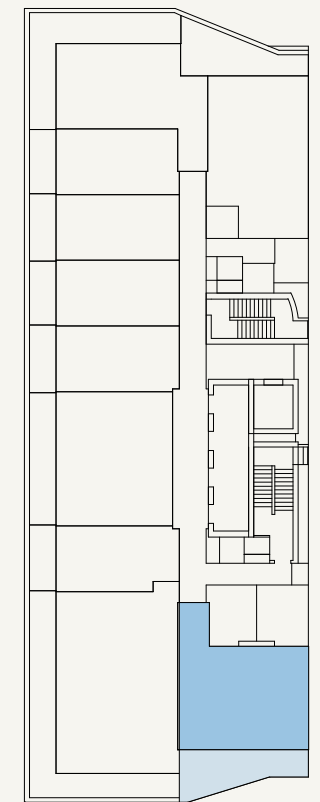

SCALE: N.T.S



FLOOR NO:
2ND-4TH, 7TH-9TH,
12ND-14TH FLOOR

UNIT TYPE:
OFFICE (T-02A)

INDOOR UNIT AREA:
709.13 SQ.FT. (65.88 SQ.M)



OUTDOOR UNIT AREA:
216.36 SQ.FT. (20.1 SQ.M)

DISCLAIMER:
THE COLORED MARKETING FLOOR PLANS PROVIDED BY THE DEVELOPER ARE FOR ILLUSTRATIVE PURPOSES ONLY. ACTUAL DIMENSIONS, LAYOUT, AND FINISHES MAY VARY FROM THOSE DEPICTED IN THE PLANS. FURNITURE, FIXTURES, AND EQUIPMENT SHOWN IN THE PLANS ARE FOR DECORATIVE PURPOSES ONLY AND ARE NOT INCLUDED IN THE PURCHASE OR LEASE OF THE PROPERTY. THE DEVELOPER RESERVES THE RIGHT TO MAKE MODIFICATIONS, REVISIONS, AND CHANGES TO THE FLOOR PLANS, SPECIFICATIONS, AND FEATURES WITHOUT PRIOR NOTICE.


TOTAL UNIT AREA:
925.49 SQ.FT. (85.98 SQ.M)

PROJECT NAME / BUILDING:
JADAF / PROJECT 10

UNIT NO:
201, 301, 401, 701, 801, 901,
1201, 1301 & 1401

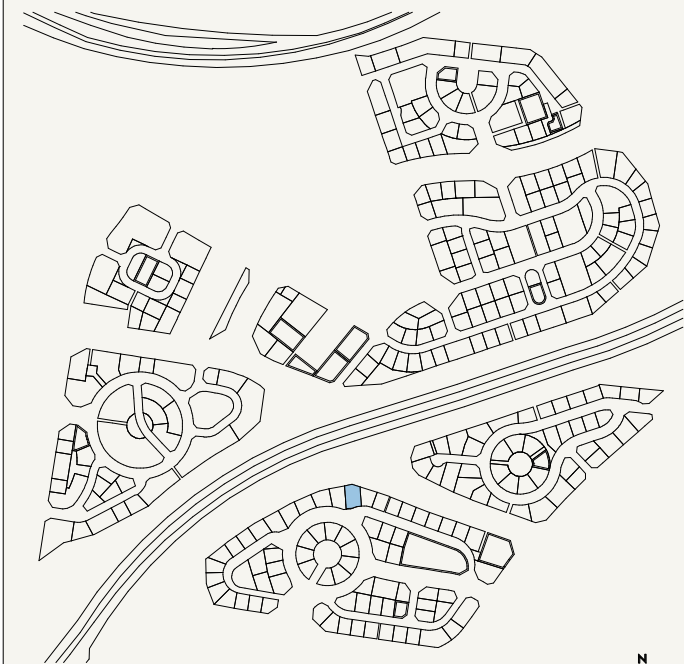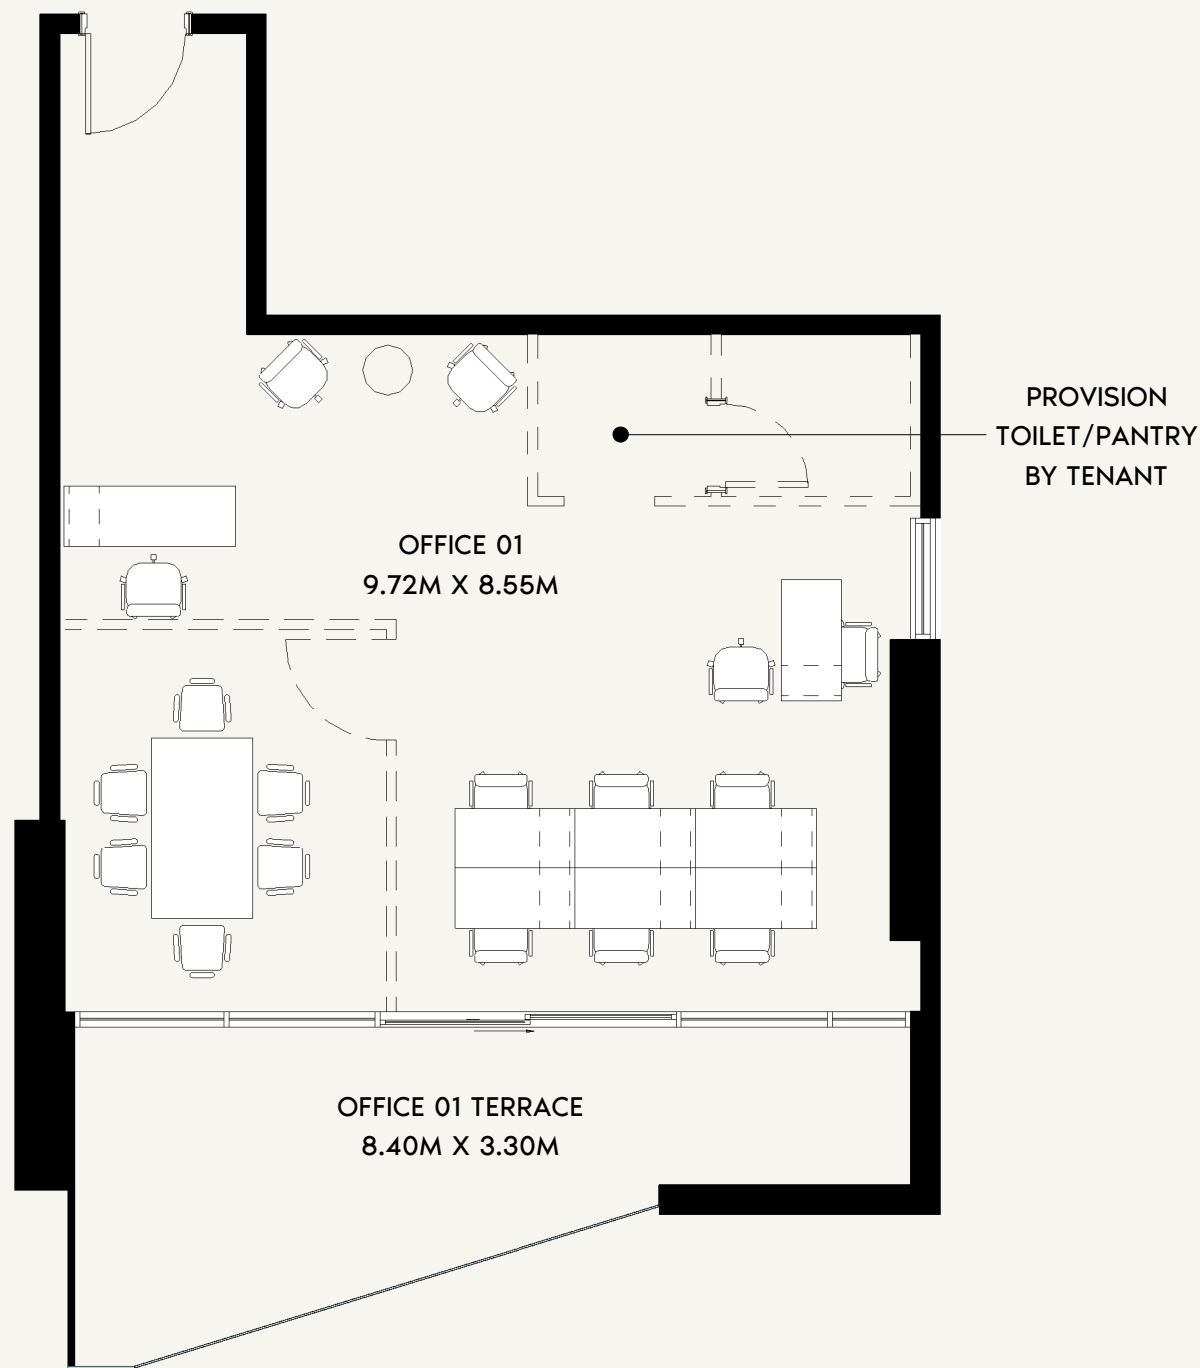

SCALE: N.T.S

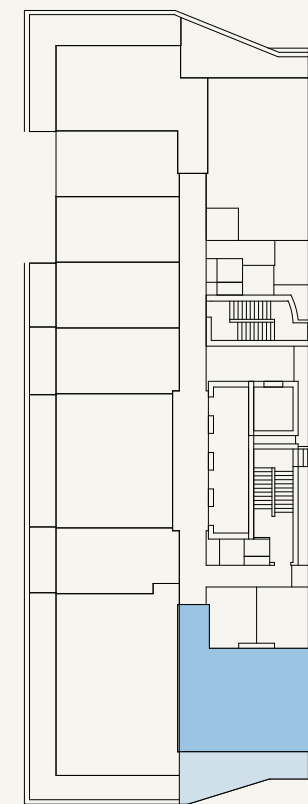

SCALE: N.T.S



FLOOR NO:
5TH-6TH FLOOR

UNIT TYPE:
OFFICE (T-02A)

INDOOR UNIT AREA:
709.13 SQ.FT. (65.88 SQ.M)



OUTDOOR UNIT AREA:
226.15 SQ.FT. (21.01 SQ.M)

DISCLAIMER:
THE COLORED MARKETING FLOOR PLANS PROVIDED BY THE DEVELOPER ARE FOR ILLUSTRATIVE PURPOSES ONLY. ACTUAL DIMENSIONS, LAYOUT, AND FINISHES MAY VARY FROM THOSE DEPICTED IN THE PLANS. FURNITURE, FIXTURES, AND EQUIPMENT SHOWN IN THE PLANS ARE FOR DECORATIVE PURPOSES ONLY AND ARE NOT INCLUDED IN THE PURCHASE OR LEASE OF THE PROPERTY. THE DEVELOPER RESERVES THE RIGHT TO MAKE MODIFICATIONS, REVISIONS, AND CHANGES TO THE FLOOR PLANS, SPECIFICATIONS, AND FEATURES WITHOUT PRIOR NOTICE.


TOTAL UNIT AREA:
935.28 SQ.FT. (86.89 SQ.M)

PROJECT NAME / BUILDING:
JADAF / PROJECT 10

UNIT NO:
501 & 601

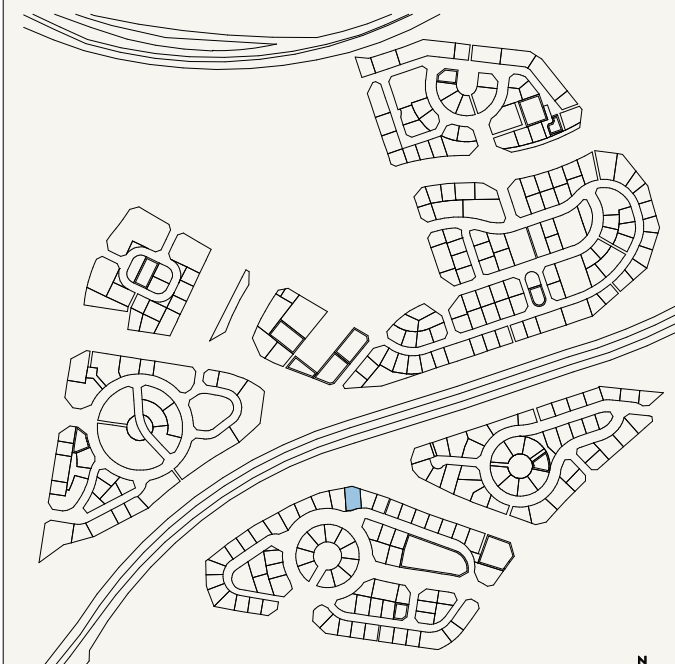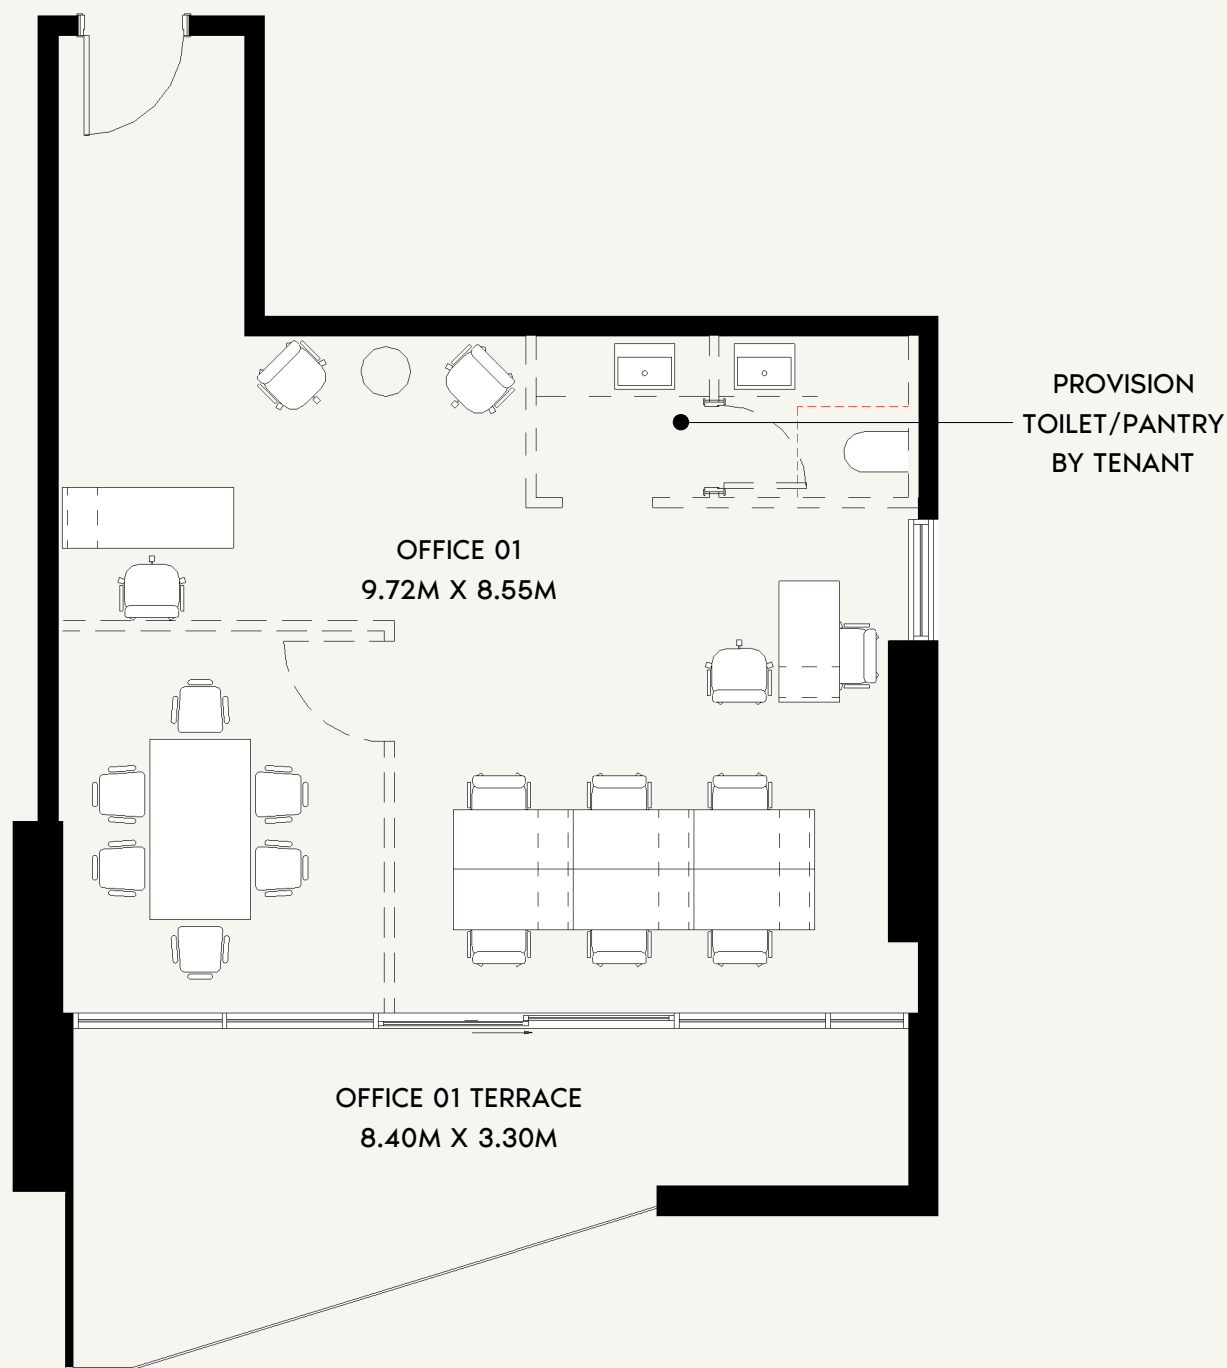

SCALE: N.T.S

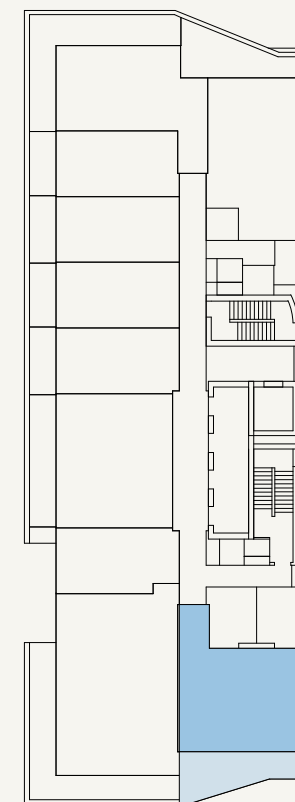

SCALE: N.T.S



FLOOR NO:
10TH-11TH FLOOR

UNIT TYPE:
OFFICE (T-02A)

INDOOR UNIT AREA:
709.13 SQ.FT. (65.88 SQ.M)


OUTDOOR UNIT AREA:
216.36 SQ.FT. (20.1 SQ.M)

DISCLAIMER:
THE COLORED MARKETING FLOOR PLANS PROVIDED BY THE DEVELOPER ARE FOR ILLUSTRATIVE PURPOSES ONLY. ACTUAL DIMENSIONS, LAYOUT, AND FINISHES MAY VARY FROM THOSE DEPICTED IN THE PLANS. FURNITURE, FIXTURES, AND EQUIPMENT SHOWN IN THE PLANS ARE FOR DECORATIVE PURPOSES ONLY AND ARE NOT INCLUDED IN THE PURCHASE OR LEASE OF THE PROPERTY. THE DEVELOPER RESERVES THE RIGHT TO MAKE MODIFICATIONS, REVISIONS, AND CHANGES TO THE FLOOR PLANS, SPECIFICATIONS, AND FEATURES WITHOUT PRIOR NOTICE.


TOTAL UNIT AREA:
925.49 SQ.FT. (85.98 SQ.M)

PROJECT NAME / BUILDING:
JADAF / PROJECT 10

UNIT NO:
1001 & 1101

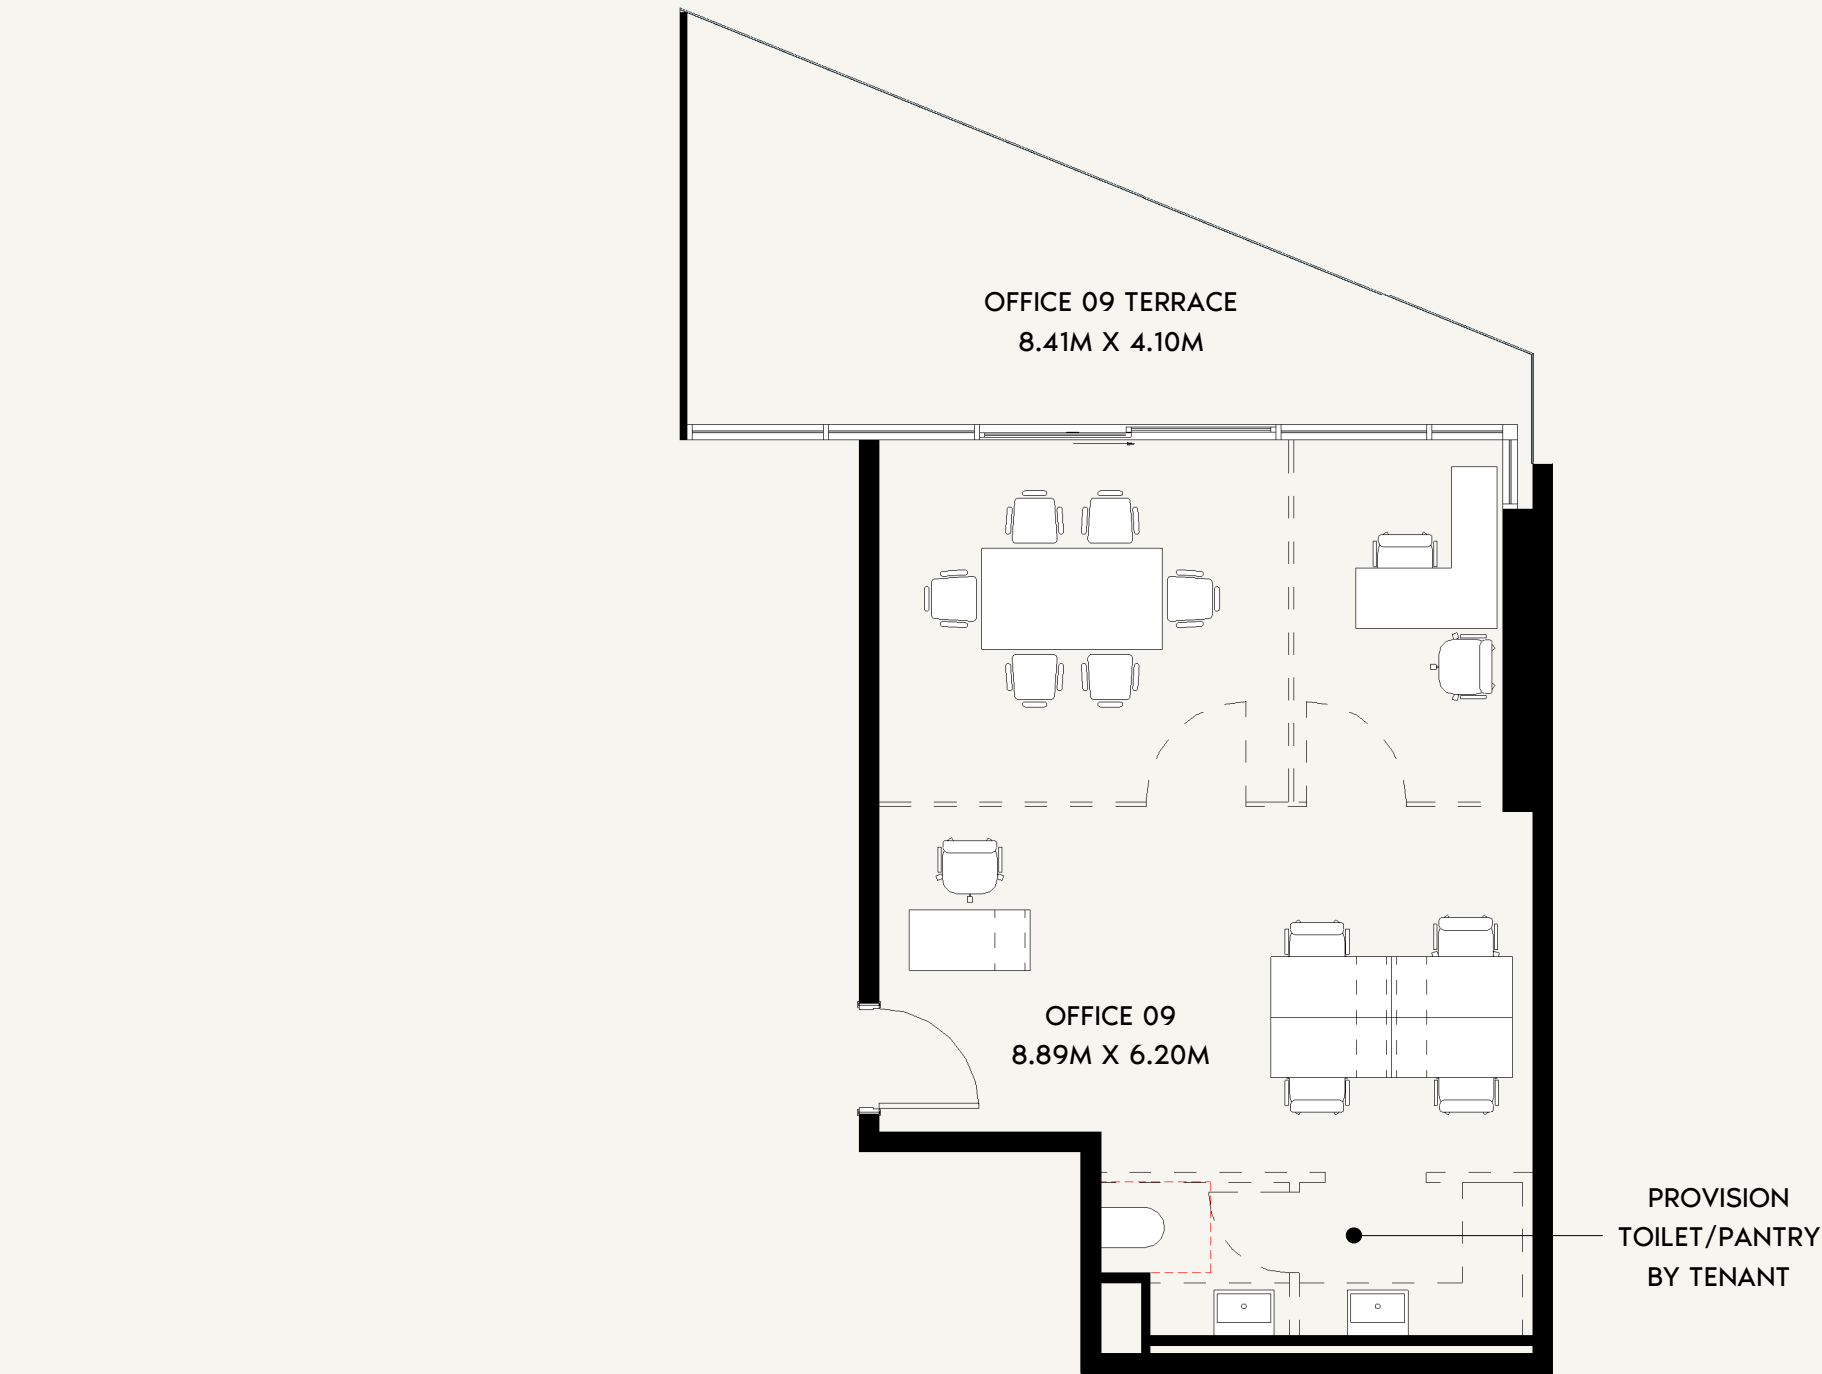

SCALE: N.T.S

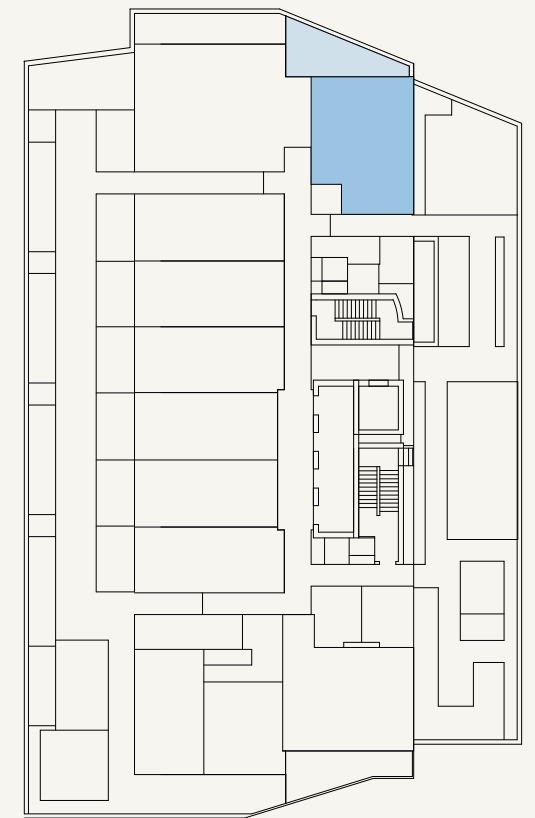

SCALE: N.T.S



FLOOR NO:

1ST FLOOR

INDOOR UNIT AREA:

597.72 SQ.FT. (55.53 SQ.M)

DISCLAIMER:

THE COLORED MARKETING FLOOR PLANS PROVIDED BY THE DEVELOPER ARE FOR ILLUSTRATIVE PURPOSES ONLY. ACTUAL DIMENSIONS, LAYOUT, AND FINISHES MAY VARY FROM THOSE DEPICTED IN THE PLANS. FURNITURE, FIXTURES, AND EQUIPMENT SHOWN IN THE PLANS ARE FOR DECORATIVE PURPOSES ONLY AND ARE NOT INCLUDED IN THE PURCHASE OR LEASE OF THE PROPERTY. THE DEVELOPER RESERVES THE RIGHT TO MAKE MODIFICATIONS, REVISIONS, AND CHANGES TO THE FLOOR PLANS, SPECIFICATIONS, AND FEATURES WITHOUT PRIOR NOTICE.

UNIT TYPE:

OFFICE (T-02B)

OUTDOOR UNIT AREA:

233.15 SQ.FT. (21.66 SQ.M)

TOTAL UNIT AREA:



830.87 SQ.FT. (77.19 SQ.M)

PROJECT NAME / BUILDING:


JADAF / PROJECT 10

UNIT NO:

109

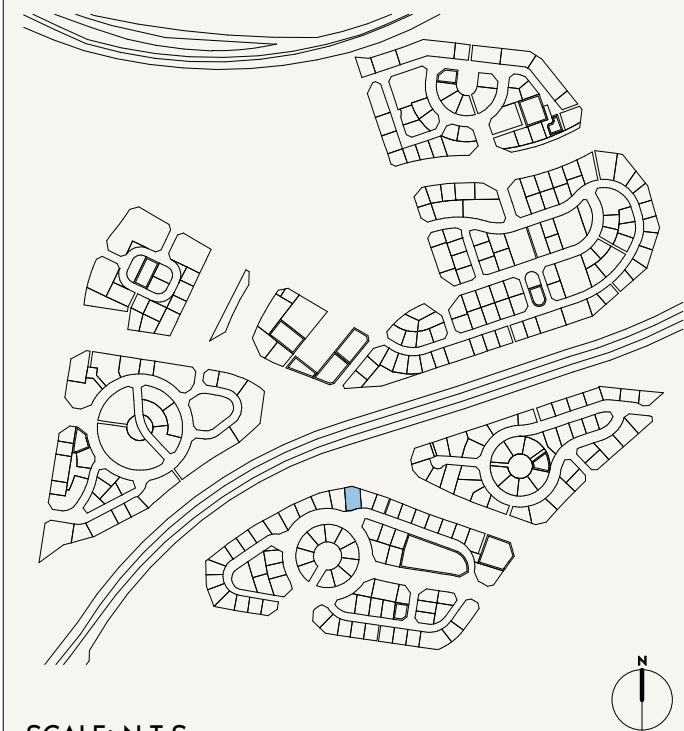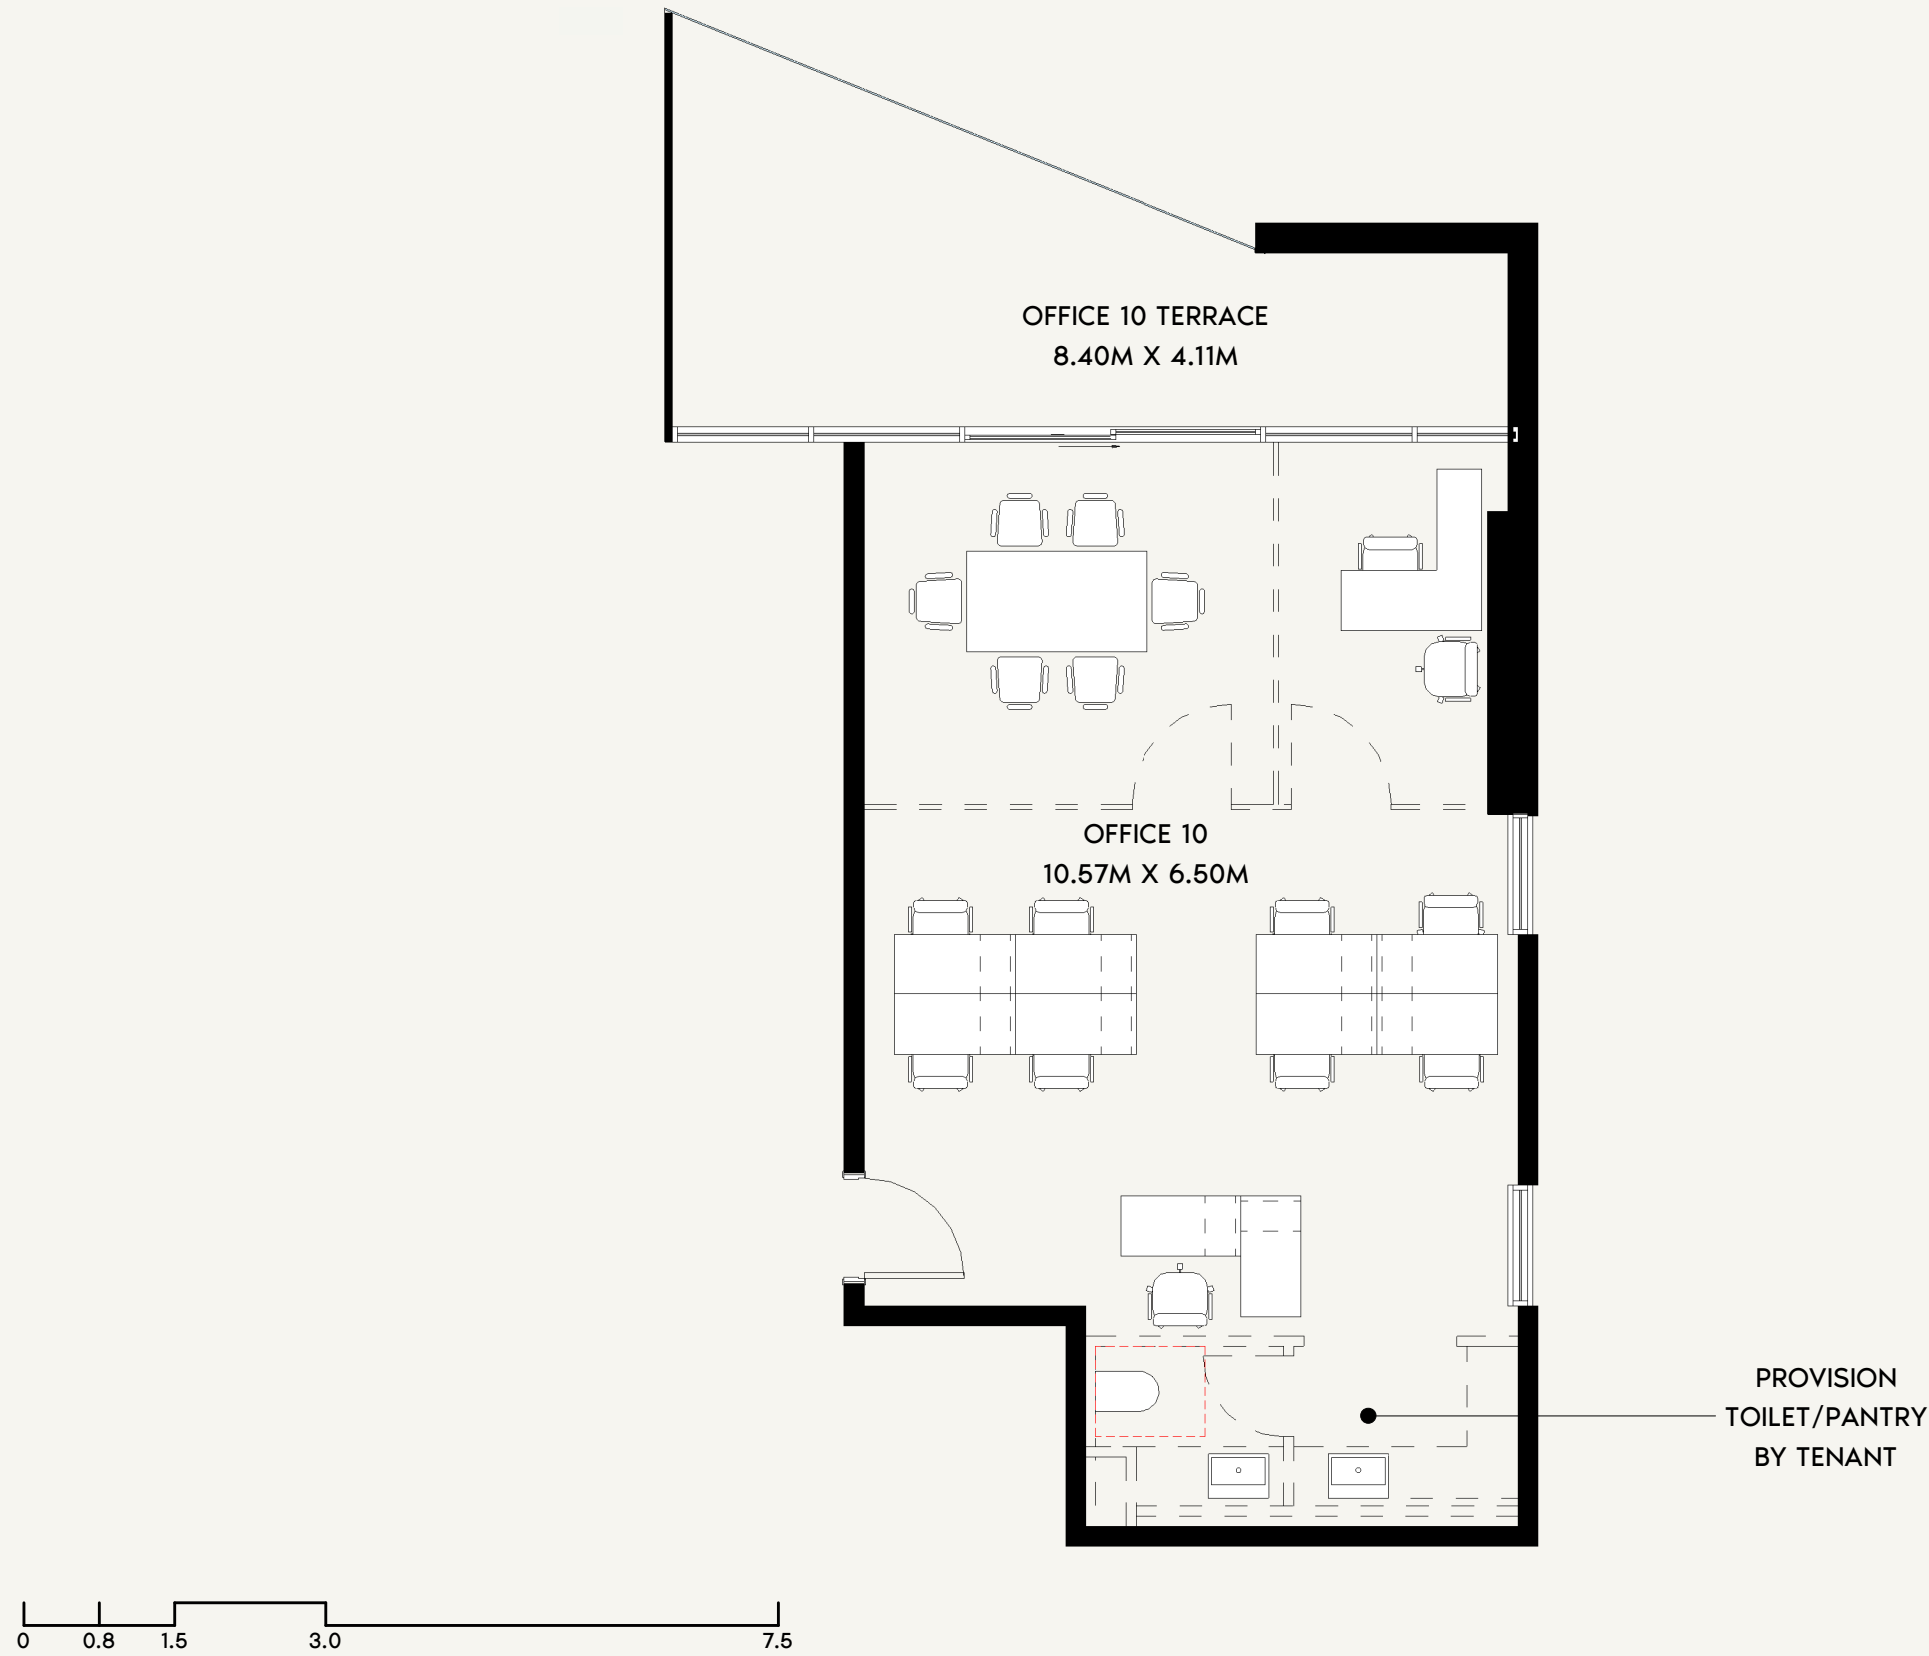

SCALE: N.T.S

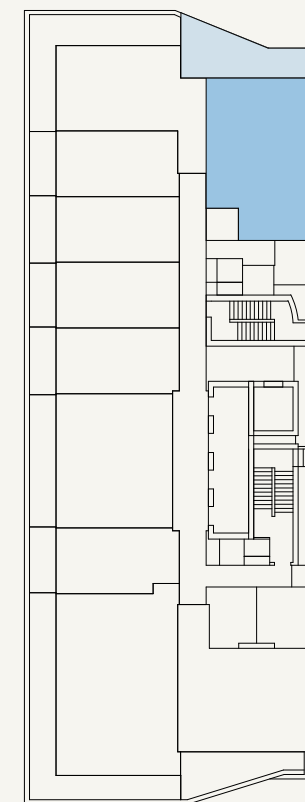

SCALE: N.T.S



FLOOR NO:
2ND-4TH, 7TH-9TH,
12ND-14TH FLOOR

UNIT TYPE:
OFFICE (T-02B)

INDOOR UNIT AREA:
720.76 SQ.FT. (66.96 SQ.M)




OUTDOOR UNIT AREA:
251.77 SQ.FT. (23.39 SQ.M)

DISCLAIMER:
THE COLORED MARKETING FLOOR PLANS PROVIDED BY THE DEVELOPER ARE FOR ILLUSTRATIVE PURPOSES ONLY. ACTUAL DIMENSIONS, LAYOUT, AND FINISHES MAY VARY FROM THOSE DEPICTED IN THE PLANS. FURNITURE, FIXTURES, AND EQUIPMENT SHOWN IN THE PLANS ARE FOR DECORATIVE PURPOSES ONLY AND ARE NOT INCLUDED IN THE PURCHASE OR LEASE OF THE PROPERTY. THE DEVELOPER RESERVES THE RIGHT TO MAKE MODIFICATIONS, REVISIONS, AND CHANGES TO THE FLOOR PLANS, SPECIFICATIONS, AND FEATURES WITHOUT PRIOR NOTICE.

TOTAL UNIT AREA:
972.53 SQ.FT. (90.35 SQ.M)

PROJECT NAME / BUILDING:
JADAF / PROJECT 10

UNIT NO:
210, 310, 410, 710, 810, 910,
1210, 1310 & 1410

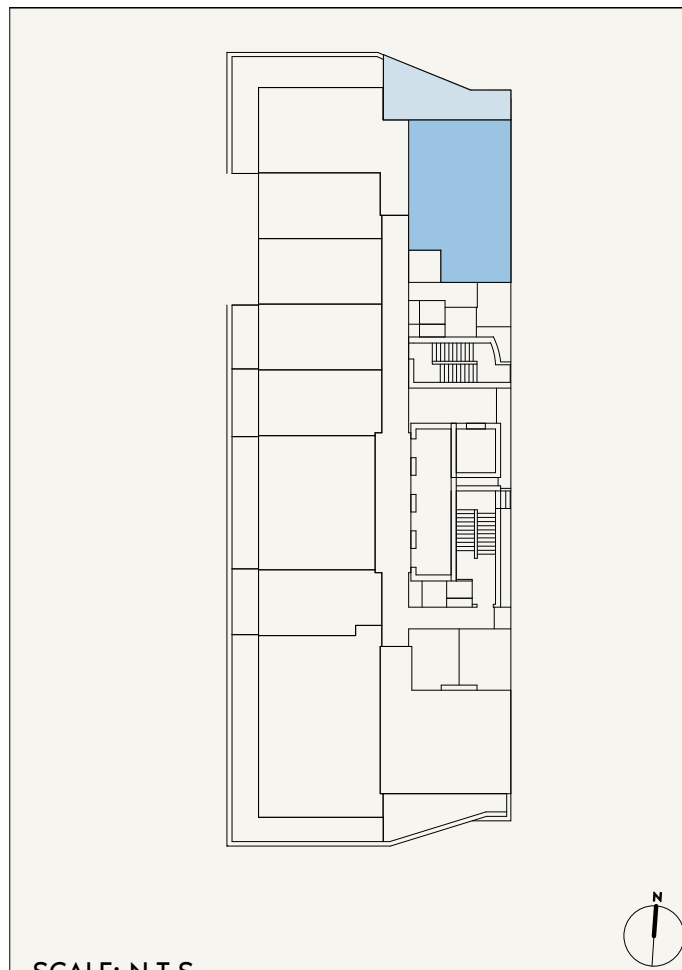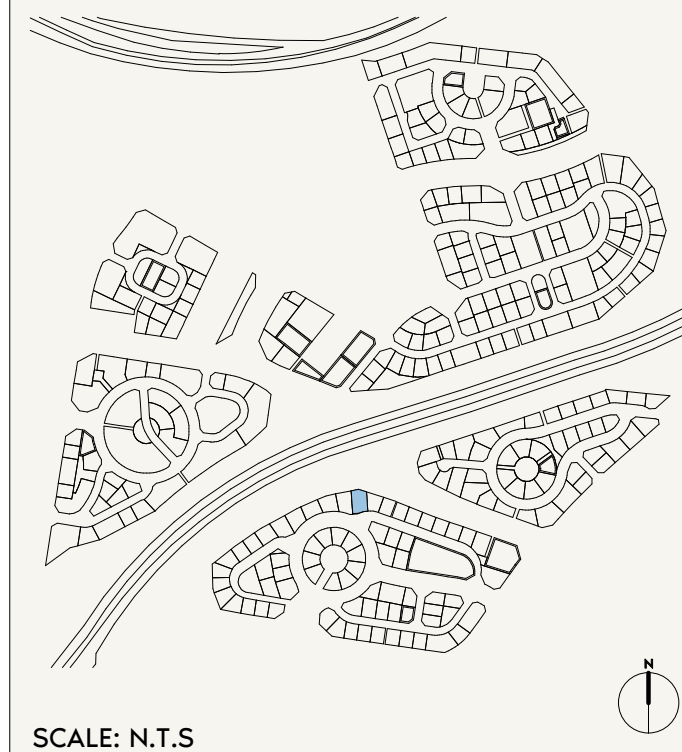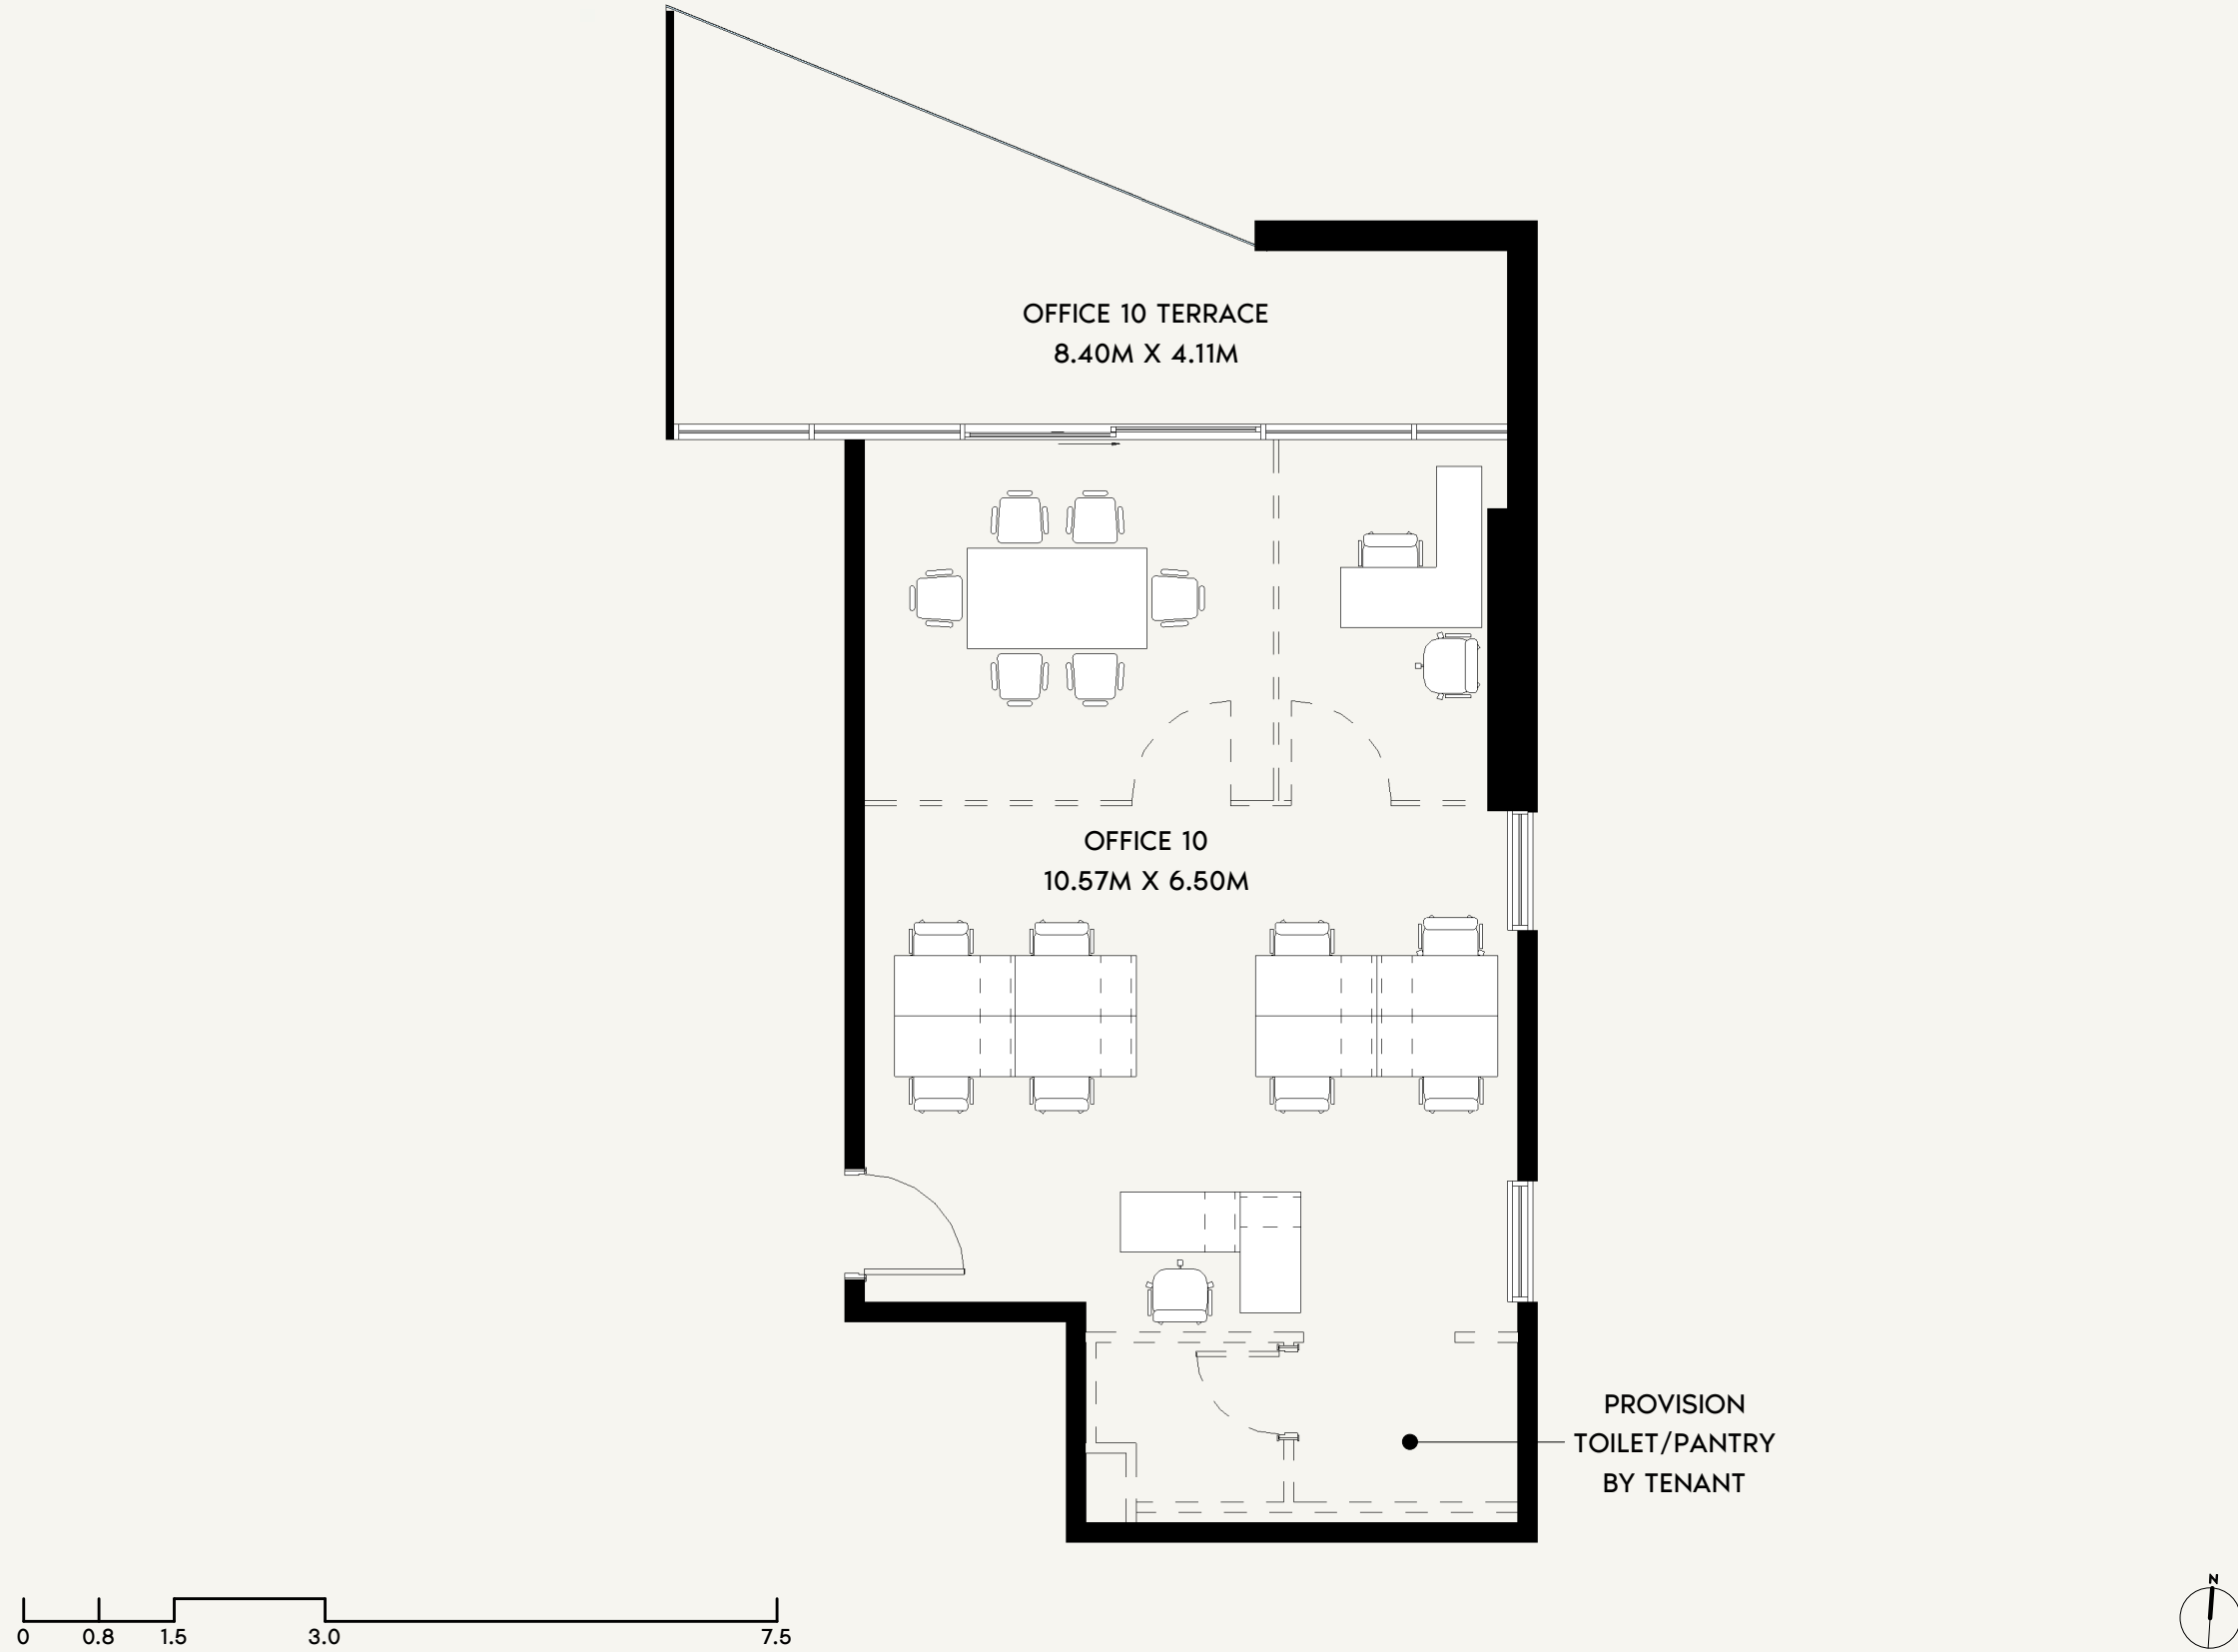

FLOOR NO:
5TH-6TH FLOOR

UNIT TYPE:
OFFICE (T-02B)

INDOOR UNIT AREA:
720.76 SQ.FT. (66.96 SQ.M)



OUTDOOR UNIT AREA:
252.52 SQ.FT. (23.46 SQ.M)

DISCLAIMER:
THE COLORED MARKETING FLOOR PLANS PROVIDED BY THE DEVELOPER ARE FOR ILLUSTRATIVE PURPOSES ONLY. ACTUAL DIMENSIONS, LAYOUT, AND FINISHES MAY VARY FROM THOSE DEPICTED IN THE PLANS. FURNITURE, FIXTURES, AND EQUIPMENT SHOWN IN THE PLANS ARE FOR DECORATIVE PURPOSES ONLY AND ARE NOT INCLUDED IN THE PURCHASE OR LEASE OF THE PROPERTY. THE DEVELOPER RESERVES THE RIGHT TO MAKE MODIFICATIONS, REVISIONS, AND CHANGES TO THE FLOOR PLANS, SPECIFICATIONS, AND FEATURES WITHOUT PRIOR NOTICE.


TOTAL UNIT AREA:
973.28 SQ.FT. (90.42 SQ.M)

PROJECT NAME / BUILDING:
JADAF / PROJECT 10

UNIT NO:
510 & 610

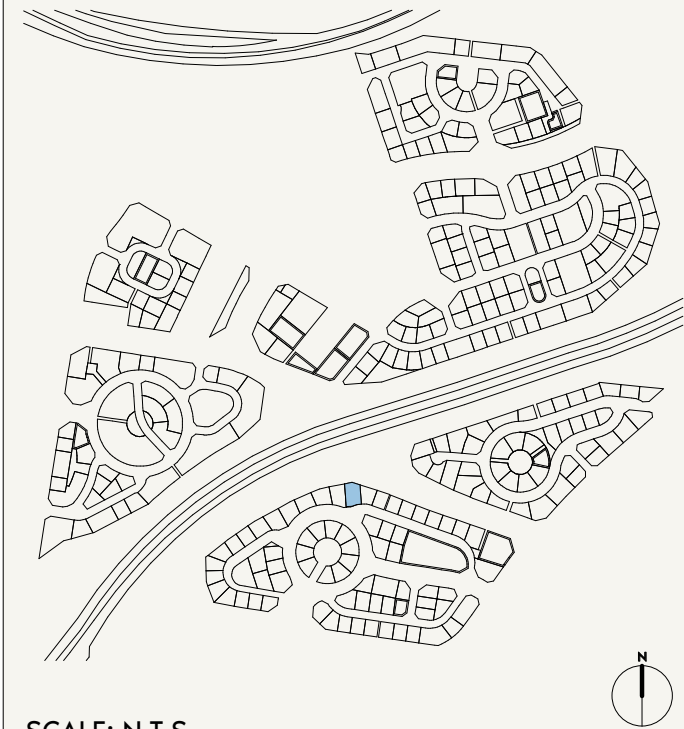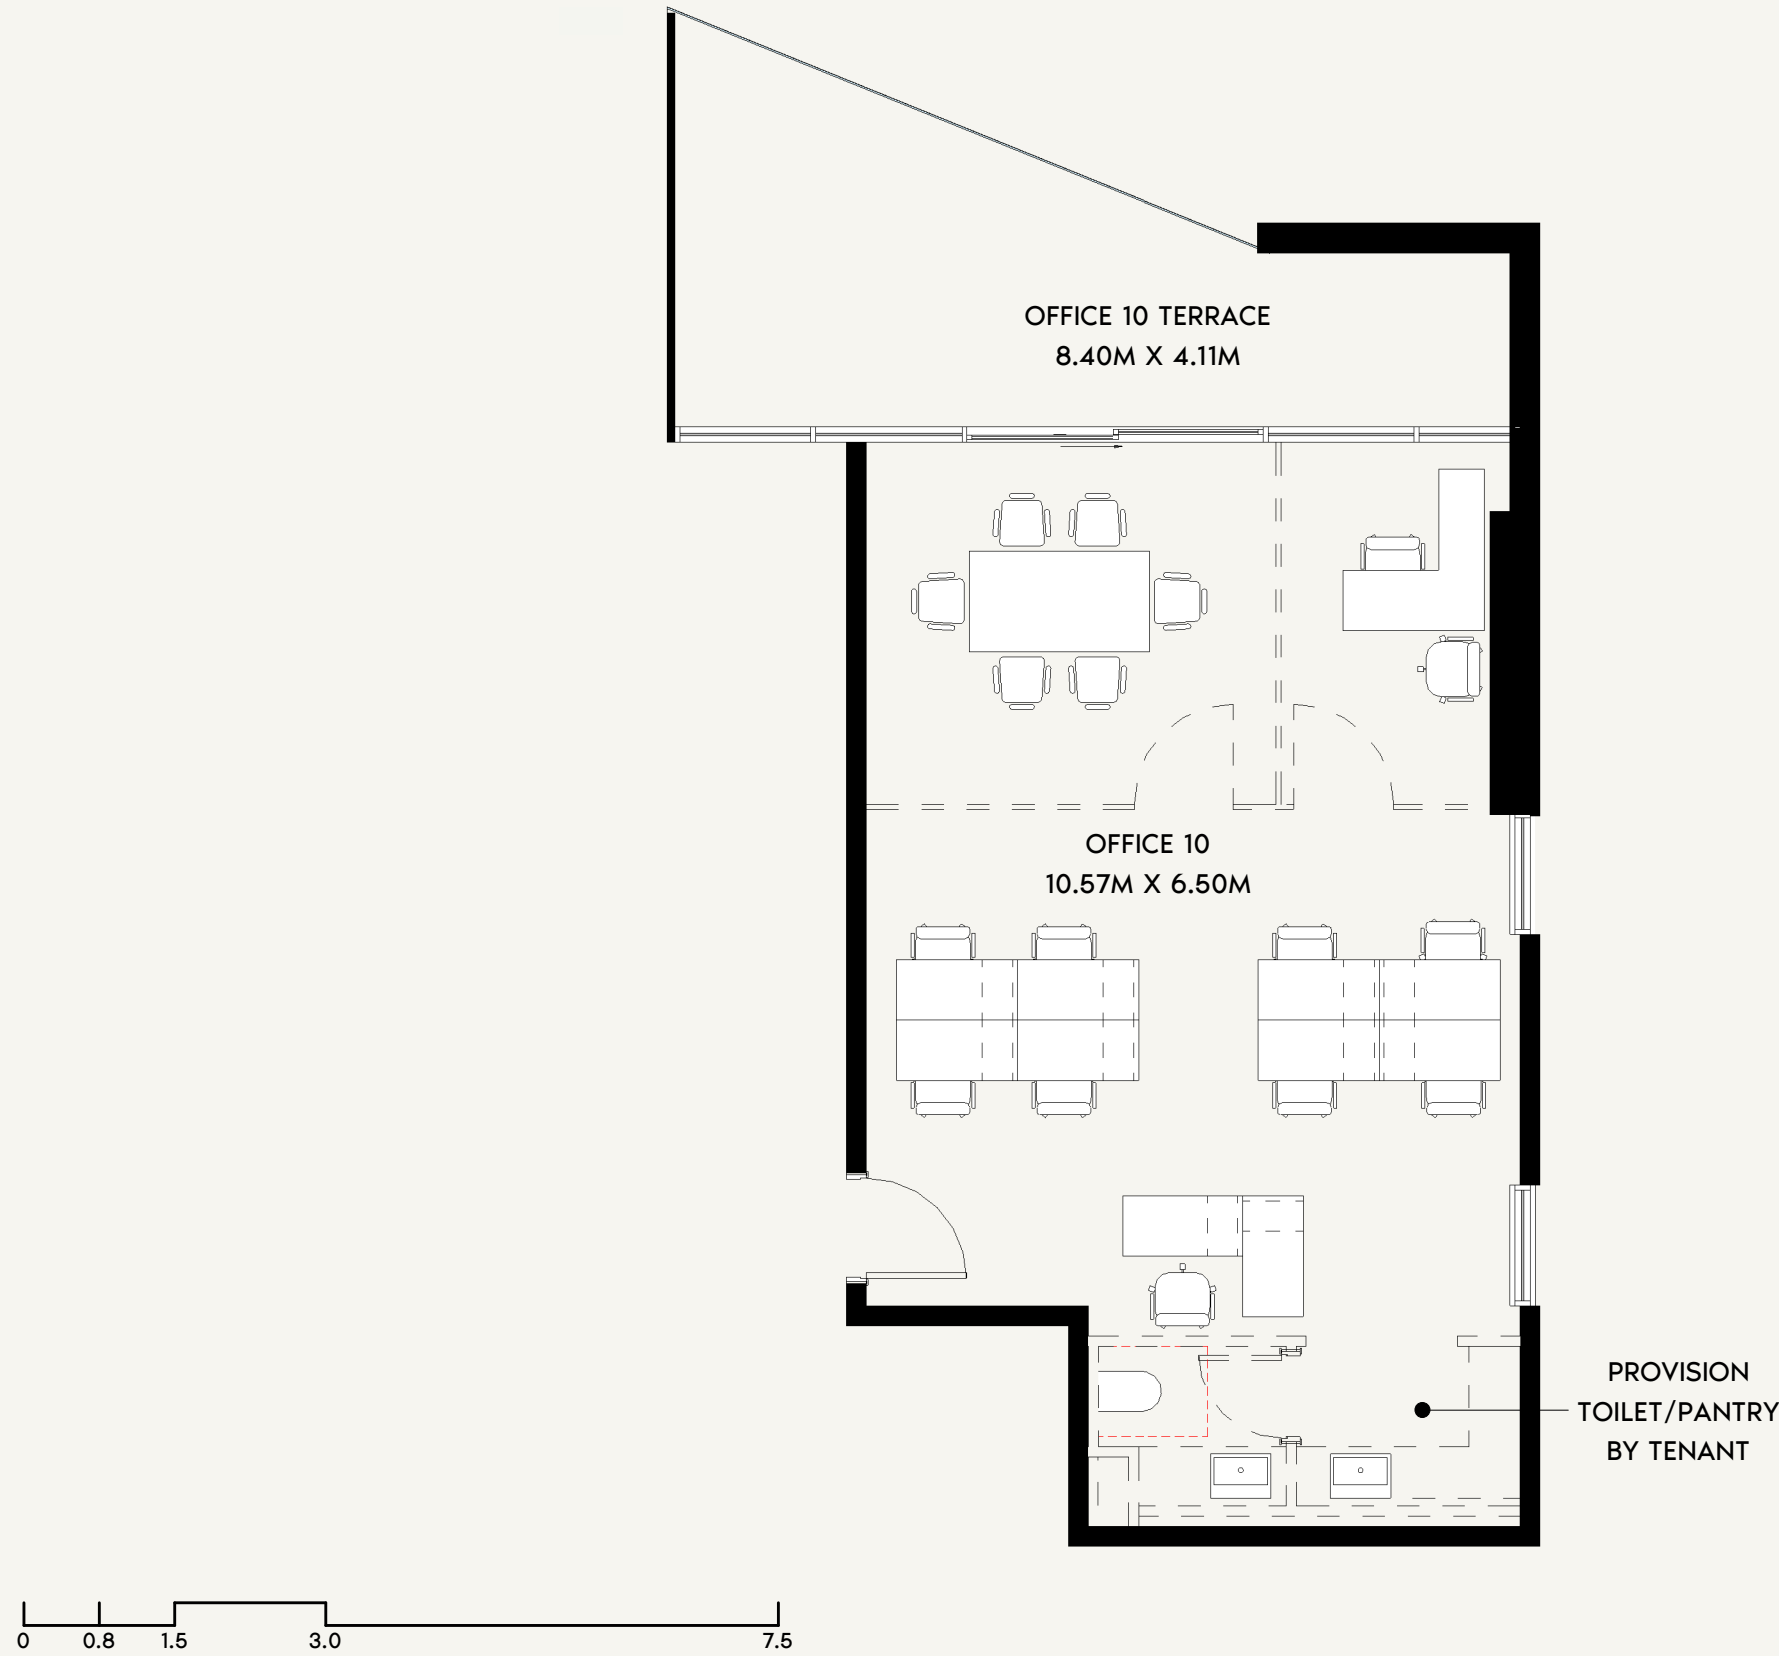

SCALE: N.T.S

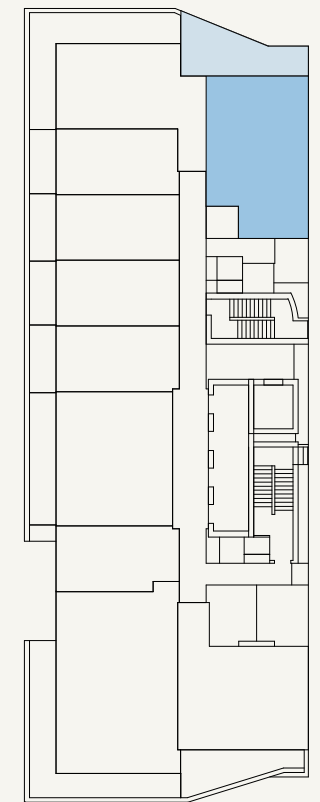

SCALE: N.T.S



FLOOR NO:

10TH-11TH FLOOR

INDOOR UNIT AREA:

720.76 SQ.FT. (66.96 SQ.M)

DISCLAIMER:

THE COLORED MARKETING FLOOR PLANS PROVIDED BY THE DEVELOPER ARE FOR ILLUSTRATIVE PURPOSES ONLY. ACTUAL DIMENSIONS, LAYOUT, AND FINISHES MAY VARY FROM THOSE DEPICTED IN THE PLANS. FURNITURE, FIXTURES, AND EQUIPMENT SHOWN IN THE PLANS ARE FOR DECORATIVE PURPOSES ONLY AND ARE NOT INCLUDED IN THE PURCHASE OR LEASE OF THE PROPERTY. THE DEVELOPER RESERVES THE RIGHT TO MAKE MODIFICATIONS, REVISIONS, AND CHANGES TO THE FLOOR PLANS, SPECIFICATIONS, AND FEATURES WITHOUT PRIOR NOTICE.

UNIT TYPE:

OFFICE (T-02B)

OUTDOOR UNIT AREA:

252.52 SQ.FT. (23.46 SQ.M)

TOTAL UNIT AREA:




973.28 SQ.FT. (90.42 SQ.M)

PROJECT NAME / BUILDING:

JADAF / PROJECT 10

UNIT NO:

1010 & 1110

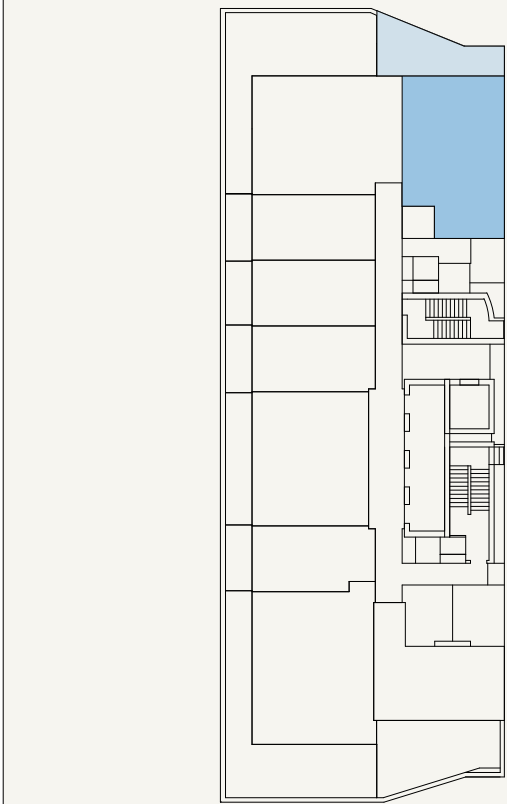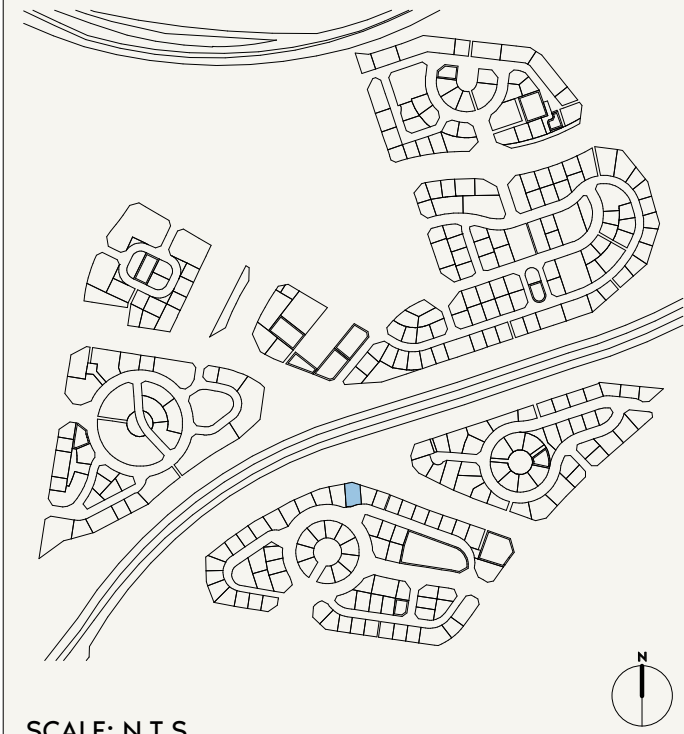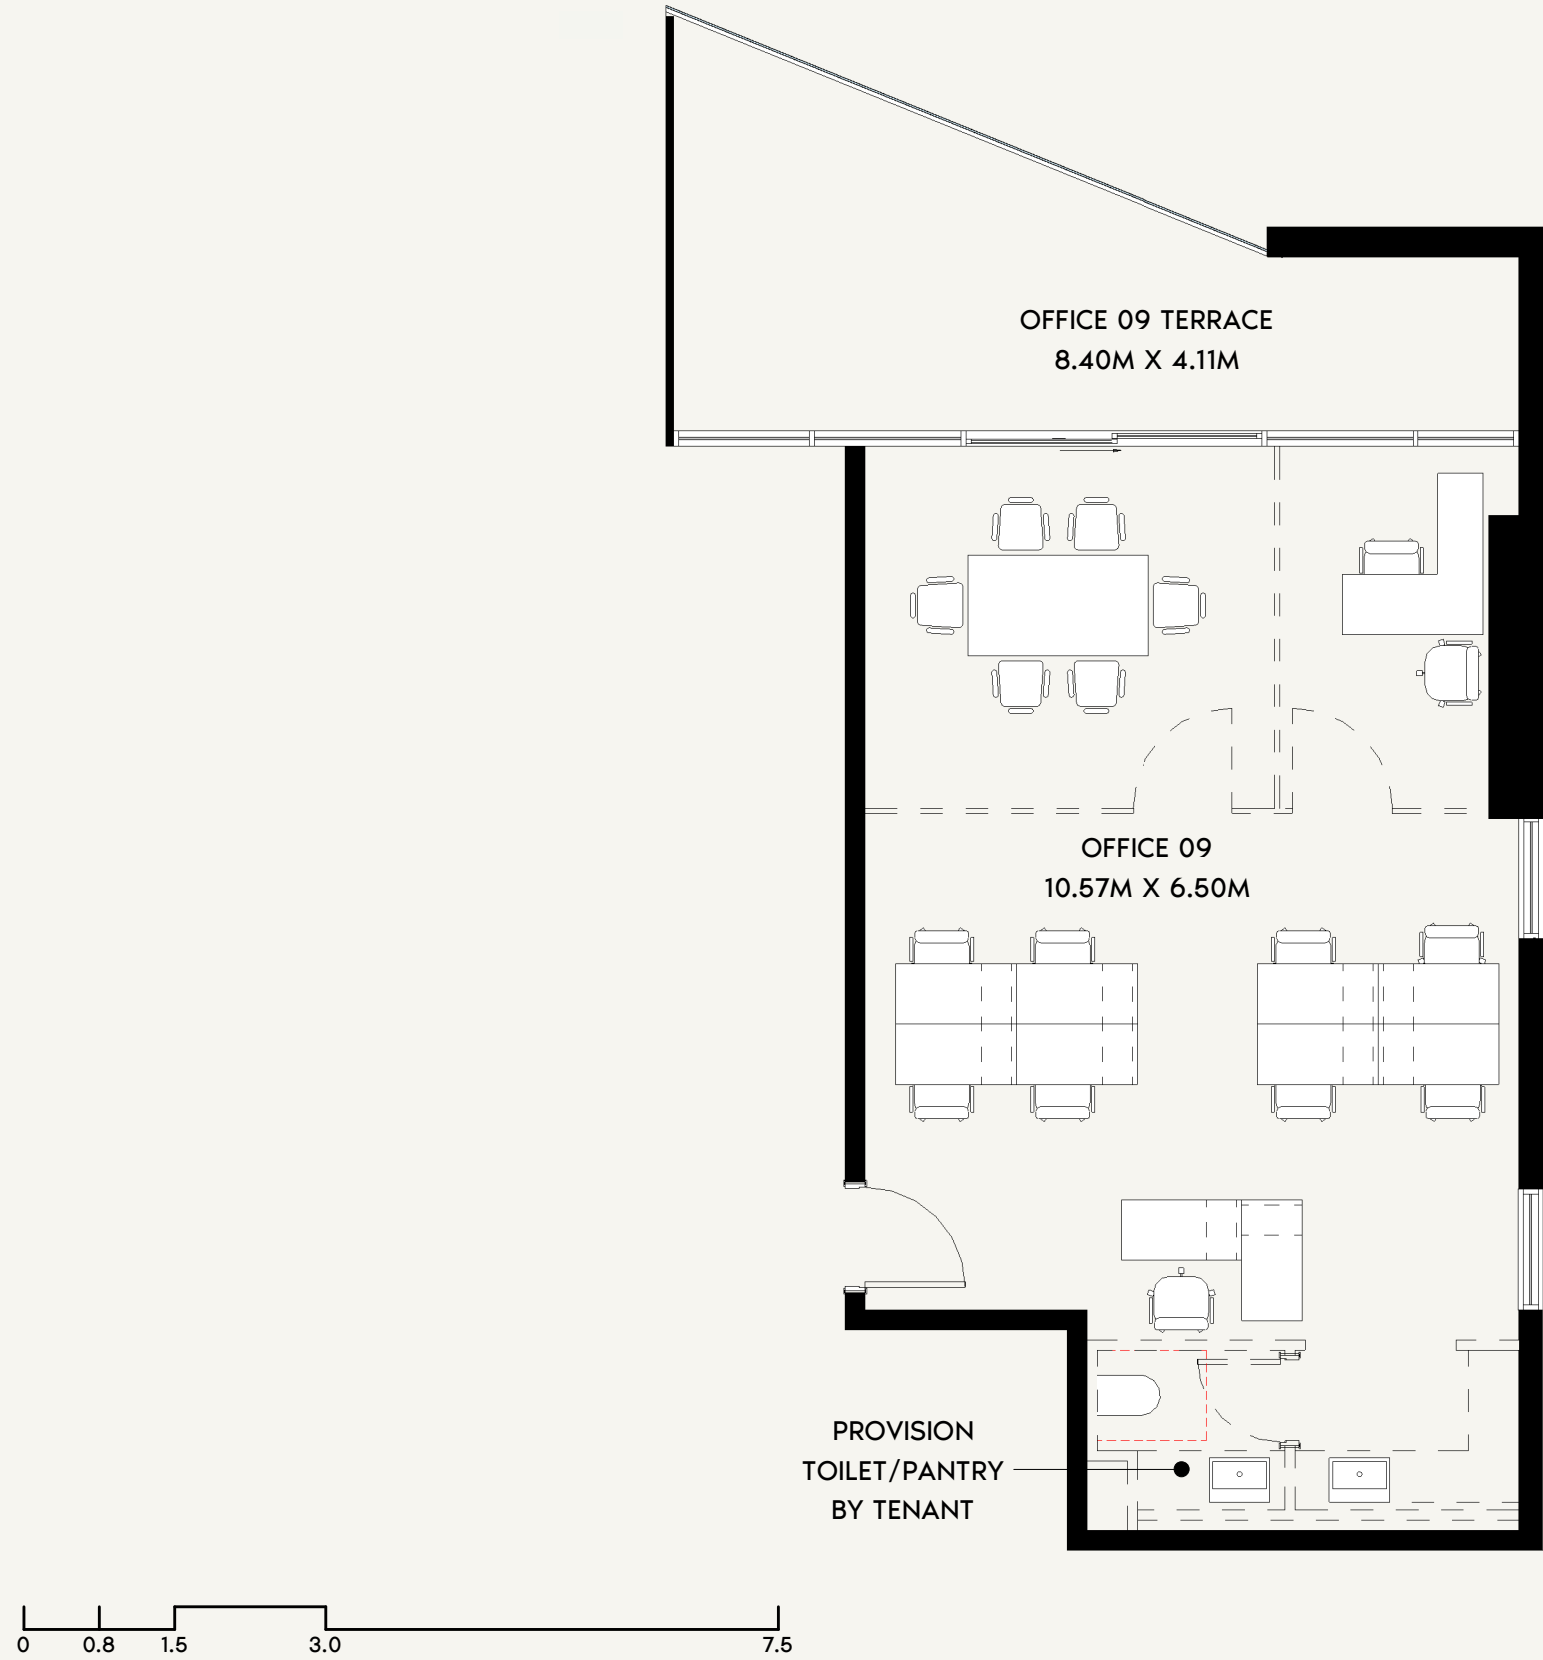

FLOOR NO:
15TH FLOOR

UNIT TYPE:
OFFICE (T-02B)

INDOOR UNIT AREA:
725.71 SQ.FT. (67.42 SQ.M)


OUTDOOR UNIT AREA:
249.83 SQ.FT. (23.21 SQ.M)

DISCLAIMER:
THE COLORED MARKETING FLOOR PLANS PROVIDED BY THE DEVELOPER ARE FOR ILLUSTRATIVE PURPOSES ONLY. ACTUAL DIMENSIONS, LAYOUT, AND FINISHES MAY VARY FROM THOSE DEPICTED IN THE PLANS. FURNITURE, FIXTURES, AND EQUIPMENT SHOWN IN THE PLANS ARE FOR DECORATIVE PURPOSES ONLY AND ARE NOT INCLUDED IN THE PURCHASE OR LEASE OF THE PROPERTY. THE DEVELOPER RESERVES THE RIGHT TO MAKE MODIFICATIONS, REVISIONS, AND CHANGES TO THE FLOOR PLANS, SPECIFICATIONS, AND FEATURES WITHOUT PRIOR NOTICE.

TOTAL UNIT AREA:
975.54 SQ.FT. (90.63 SQ.M)

PROJECT NAME / BUILDING:
JADAF / PROJECT 10

UNIT NO:
1509

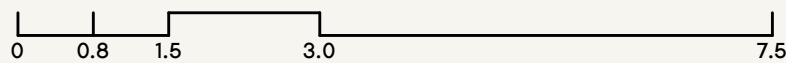

OFFICE 04 TERRACE
9.00M X 1.80M





PROVISION
TOILET/PANTRY
BY TENANT

OFFICE 04
9.00M X 7.65M

SCALE: N.T.S



SCALE: N.T.S

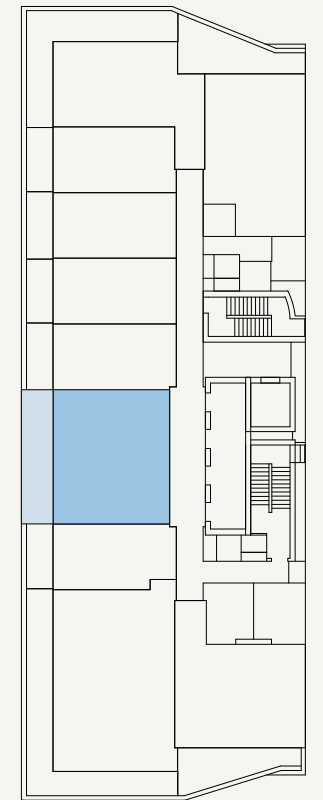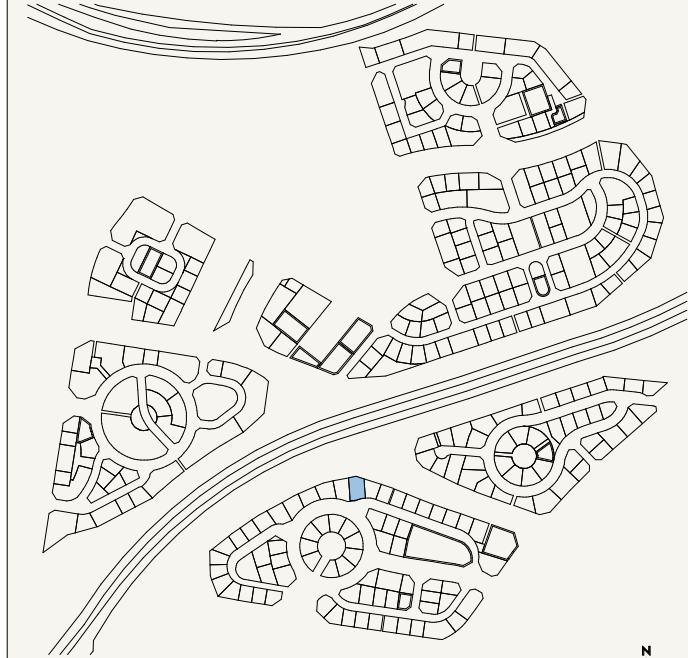

FLOOR NO:
2ND-4TH, 7TH-9TH,
12ND-14TH FLOOR

UNIT TYPE:
OFFICE (T-02C)

INDOOR UNIT AREA:
732.71 SQ.FT. (68.07 SQ.M)



OUTDOOR UNIT AREA:
178.57 SQ.FT. (16.59 SQ.M)

DISCLAIMER:
THE COLORED MARKETING FLOOR PLANS PROVIDED BY THE DEVELOPER ARE FOR ILLUSTRATIVE PURPOSES ONLY. ACTUAL DIMENSIONS, LAYOUT, AND FINISHES MAY VARY FROM THOSE DEPICTED IN THE PLANS. FURNITURE, FIXTURES, AND EQUIPMENT SHOWN IN THE PLANS ARE FOR DECORATIVE PURPOSES ONLY AND ARE NOT INCLUDED IN THE PURCHASE OR LEASE OF THE PROPERTY. THE DEVELOPER RESERVES THE RIGHT TO MAKE MODIFICATIONS, REVISIONS, AND CHANGES TO THE FLOOR PLANS, SPECIFICATIONS, AND FEATURES WITHOUT PRIOR NOTICE.


TOTAL UNIT AREA:
911.28 SQ.FT. (84.66 SQ.M)

PROJECT NAME / BUILDING:
JADAF / PROJECT 10

UNIT NO:
204, 304, 404, 704, 804, 904,
1204, 1304 & 1404

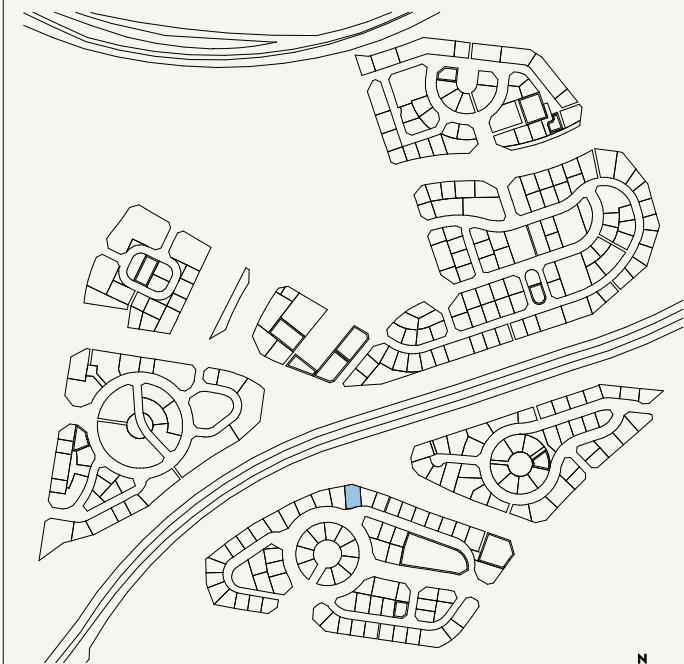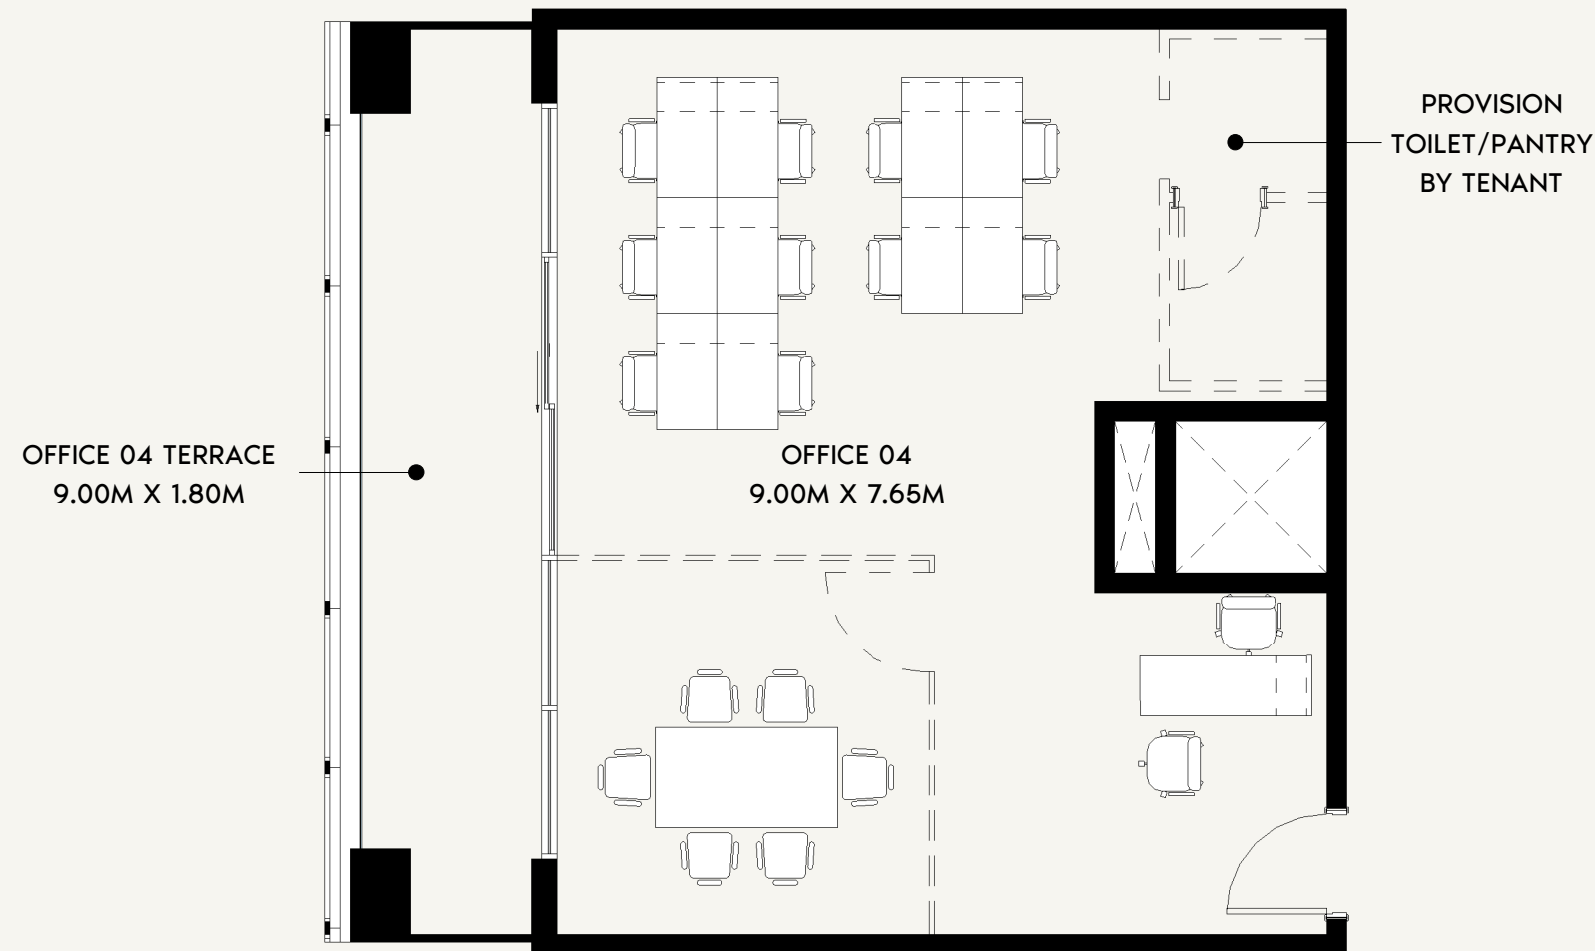

SCALE: N.T.S

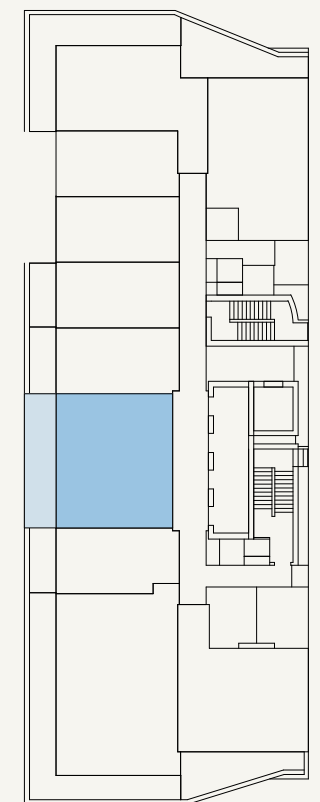

SCALE: N.T.S



FLOOR NO:
5TH-6TH FLOOR

UNIT TYPE:
OFFICE (T-02C)

INDOOR UNIT AREA:
732.71 SQ.FT. (68.07 SQ.M)



OUTDOOR UNIT AREA:
178.57 SQ.FT. (16.59 SQ.M)

DISCLAIMER:
THE COLORED MARKETING FLOOR PLANS PROVIDED BY THE DEVELOPER ARE FOR ILLUSTRATIVE PURPOSES ONLY. ACTUAL DIMENSIONS, LAYOUT, AND FINISHES MAY VARY FROM THOSE DEPICTED IN THE PLANS. FURNITURE, FIXTURES, AND EQUIPMENT SHOWN IN THE PLANS ARE FOR DECORATIVE PURPOSES ONLY AND ARE NOT INCLUDED IN THE PURCHASE OR LEASE OF THE PROPERTY. THE DEVELOPER RESERVES THE RIGHT TO MAKE MODIFICATIONS, REVISIONS, AND CHANGES TO THE FLOOR PLANS, SPECIFICATIONS, AND FEATURES WITHOUT PRIOR NOTICE.


TOTAL UNIT AREA:
911.28 SQ.FT. (84.66 SQ.M)

PROJECT NAME / BUILDING:
JADAF / PROJECT 10

UNIT NO:
504 & 604

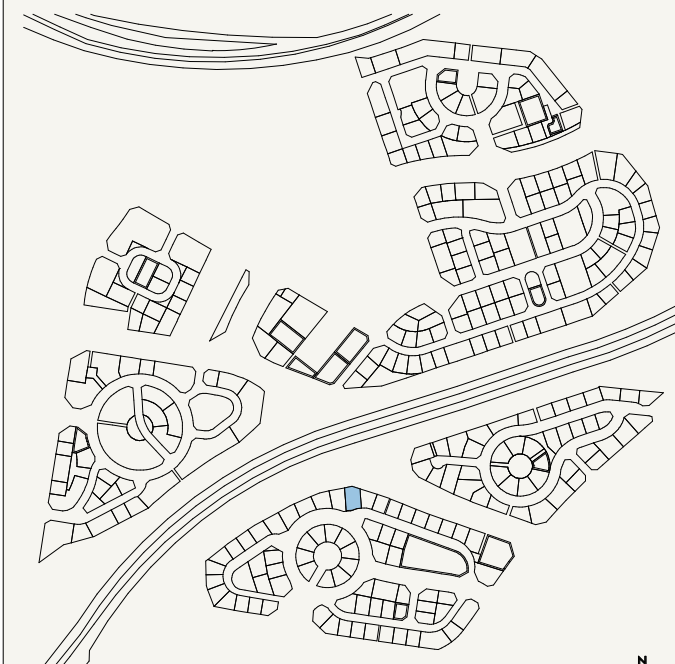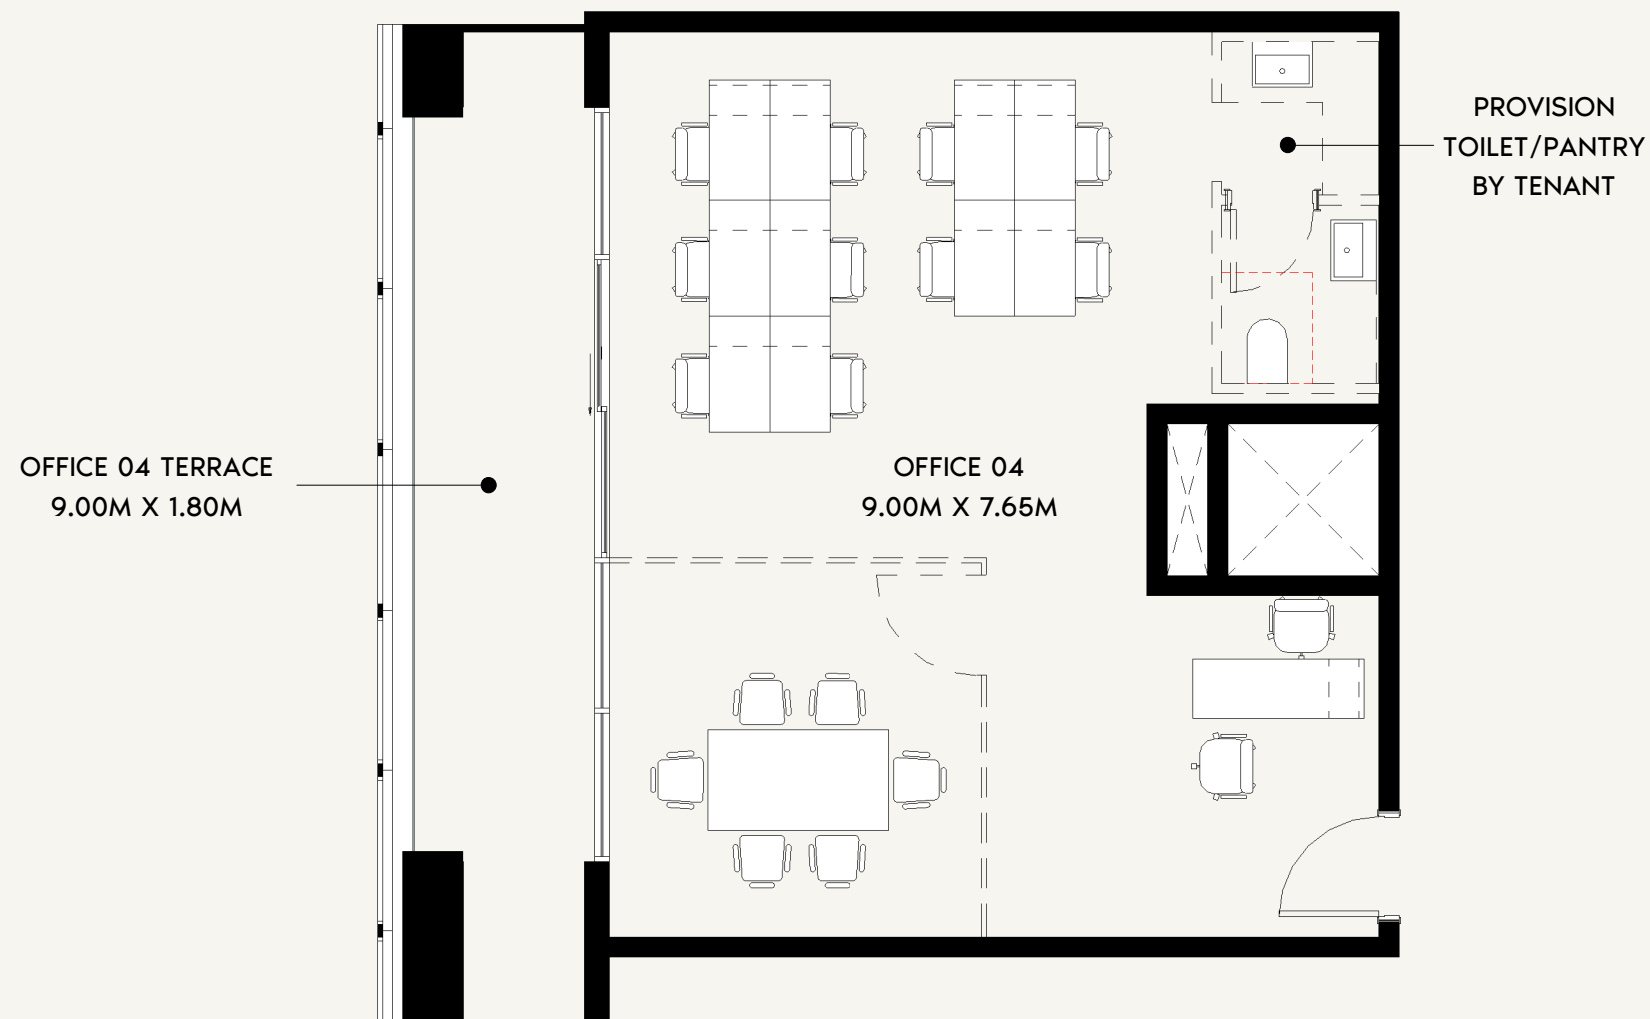

SCALE: N.T.S

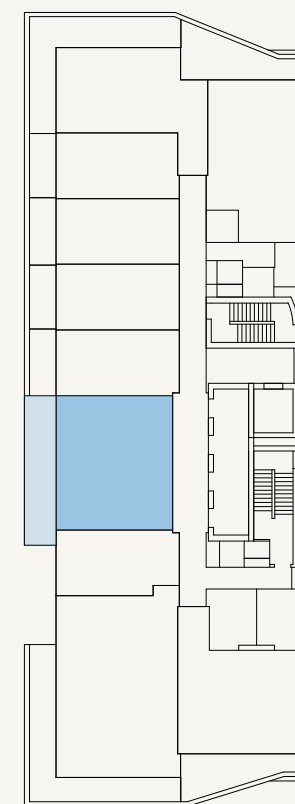

SCALE: N.T.S



FLOOR NO:
10TH-11TH FLOOR

UNIT TYPE:
OFFICE (T-02C)

INDOOR UNIT AREA:
732.71 SQ.FT. (68.07 SQ.M)

OUTDOOR UNIT AREA:
193.64 SQ.FT. (17.99 SQ.M)

DISCLAIMER:
THE COLORED MARKETING FLOOR PLANS PROVIDED BY THE DEVELOPER ARE FOR ILLUSTRATIVE PURPOSES ONLY. ACTUAL DIMENSIONS, LAYOUT, AND FINISHES MAY VARY FROM THOSE DEPICTED IN THE PLANS. FURNITURE, FIXTURES, AND EQUIPMENT SHOWN IN THE PLANS ARE FOR DECORATIVE PURPOSES ONLY AND ARE NOT INCLUDED IN THE PURCHASE OR LEASE OF THE PROPERTY. THE DEVELOPER RESERVES THE RIGHT TO MAKE MODIFICATIONS, REVISIONS, AND CHANGES TO THE FLOOR PLANS, SPECIFICATIONS, AND FEATURES WITHOUT PRIOR NOTICE.

TOTAL UNIT AREA:
926.35 SQ.FT. (86.06 SQ.M)

PROJECT NAME / BUILDING:
JADAF / PROJECT 10

UNIT NO:
1004 & 1104



FLOOR NO:

15TH FLOOR

UNIT TYPE:

OFFICE (T-02C)

INDOOR UNIT AREA:

732.71 SQ.FT. (68.07 SQ.M)

OUTDOOR UNIT AREA:

178.79 SQ.FT. (16.61 SQ.M)

DISCLAIMER:

THE COLORED MARKETING FLOOR PLANS PROVIDED BY THE DEVELOPER ARE FOR ILLUSTRATIVE PURPOSES ONLY. ACTUAL DIMENSIONS, LAYOUT, AND FINISHES MAY VARY FROM THOSE DEPICTED IN THE PLANS. FURNITURE, FIXTURES, AND EQUIPMENT SHOWN IN THE PLANS ARE FOR DECORATIVE PURPOSES ONLY AND ARE NOT INCLUDED IN THE PURCHASE OR LEASE OF THE PROPERTY. THE DEVELOPER RESERVES THE RIGHT TO MAKE MODIFICATIONS, REVISIONS, AND CHANGES TO THE FLOOR PLANS, SPECIFICATIONS, AND FEATURES WITHOUT PRIOR NOTICE.

TOTAL UNIT AREA:


911.50 SQ.FT. (84.68 SQ.M)

PROJECT NAME / BUILDING:

JADAF / PROJECT 10

UNIT NO:

1504

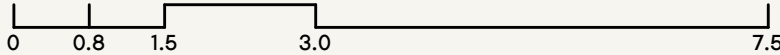

OFFICE 04 TERRACE
9.00M X 1.80M



OFFICE 04
9.00M X 7.65M


PROVISION
TOILET/PANTRY
BY TENANT

SCALE: N.T.S




SCALE: N.T.S

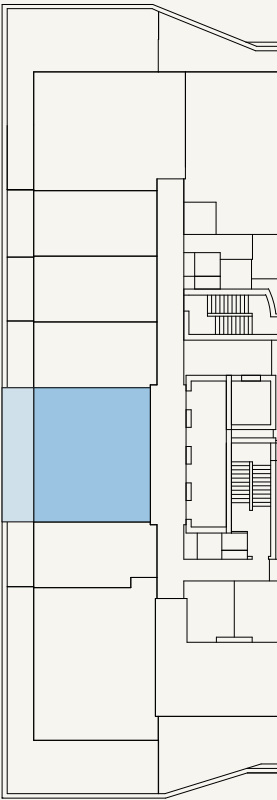
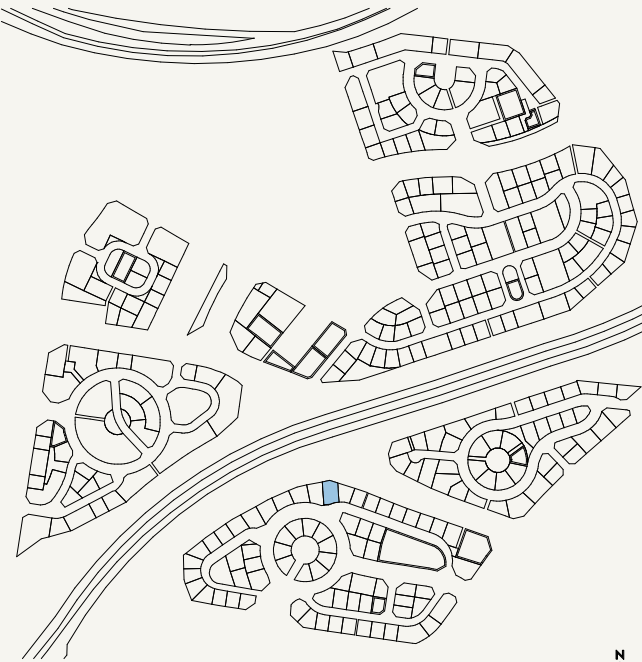


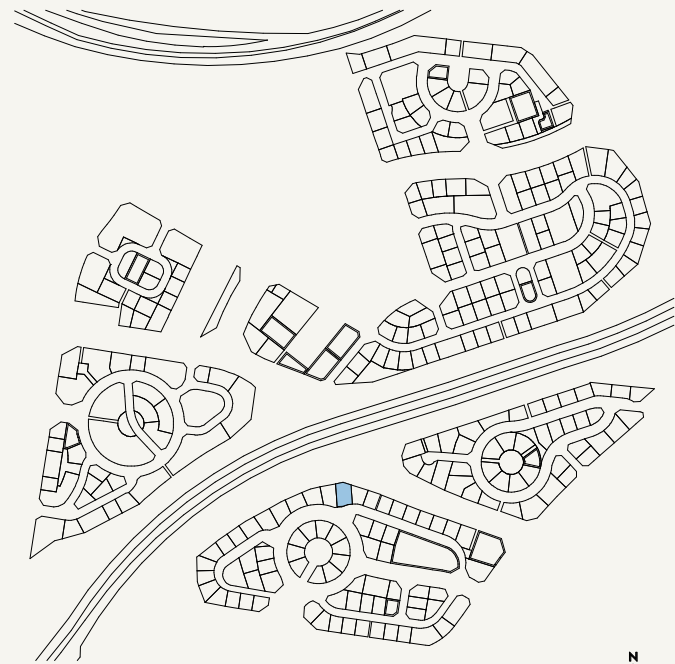

SCALE: N.T.S

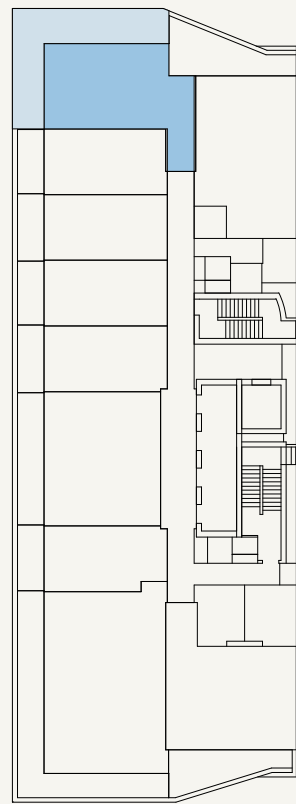

SCALE: N.T.S

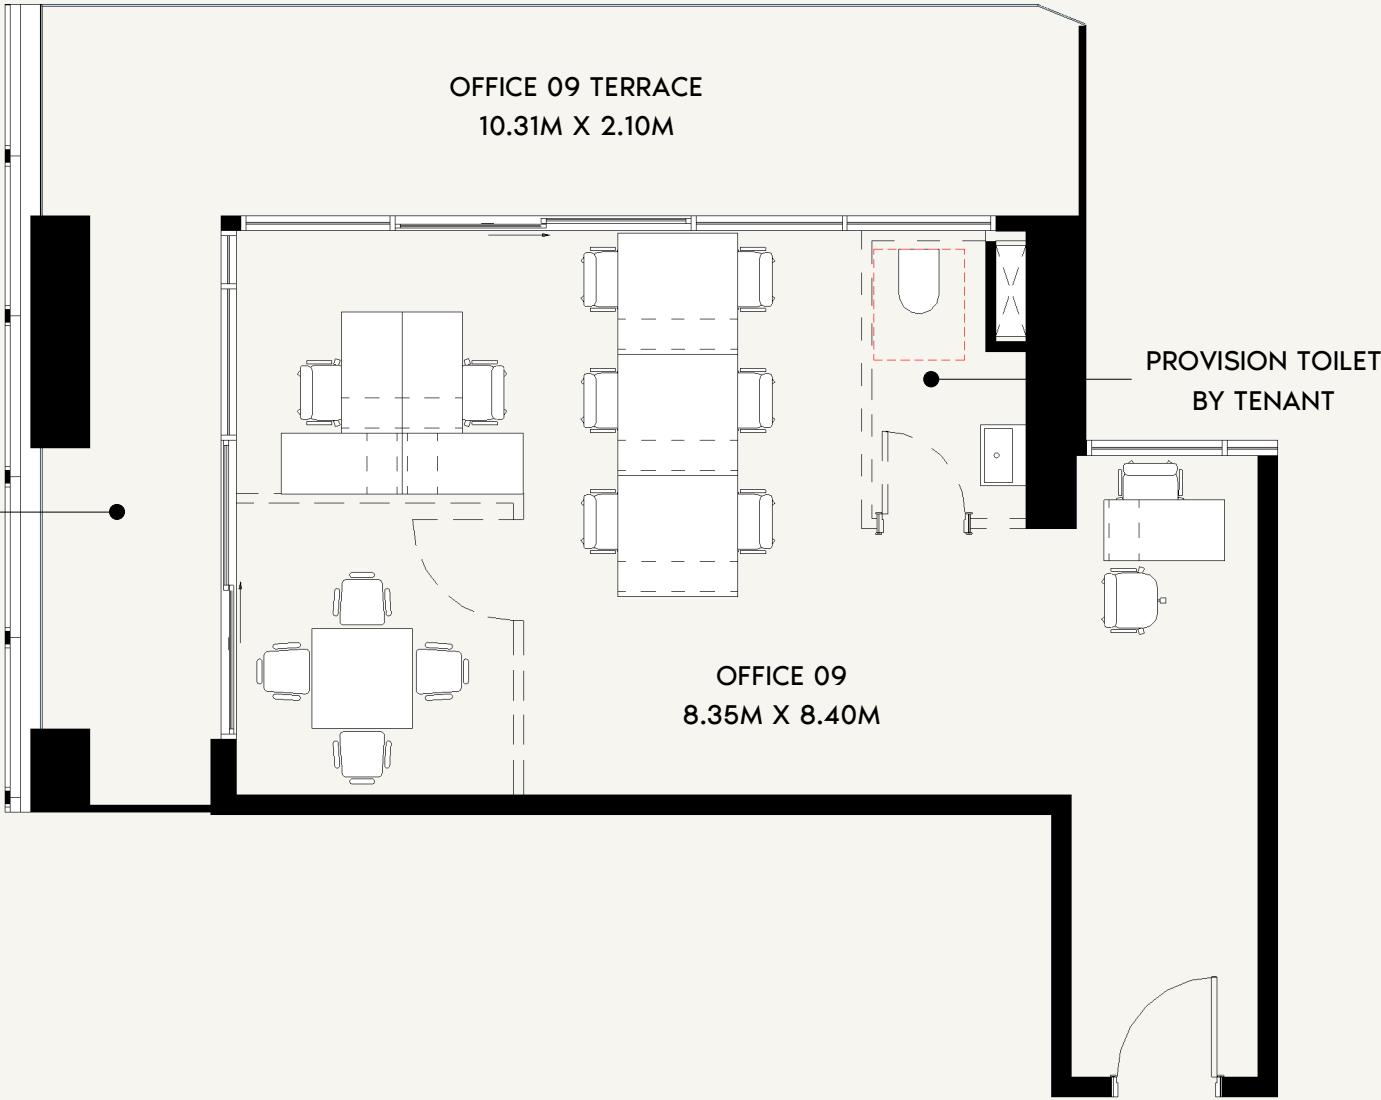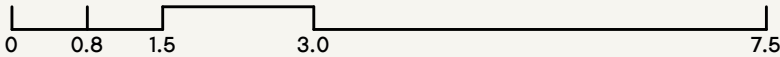

OFFICE 09 TERRACE
5.85M X 1.80M

OFFICE 09 TERRACE
10.31M X 2.10M

PROVISION TOILET
BY TENANT

OFFICE 09
8.35M X 8.40M



FLOOR NO:
2ND-4TH, 7TH-9TH,
12ND-14TH FLOOR

UNIT TYPE:
OFFICE (T-02D)

INDOOR UNIT AREA:
644.23 SQ.FT. (59.85 SQ.M)


OUTDOOR UNIT AREA:
352.20 SQ.FT. (32.72 SQ.M)

DISCLAIMER:
THE COLORED MARKETING FLOOR PLANS PROVIDED BY THE DEVELOPER ARE FOR ILLUSTRATIVE PURPOSES ONLY. ACTUAL DIMENSIONS, LAYOUT, AND FINISHES MAY VARY FROM THOSE DEPICTED IN THE PLANS. FURNITURE, FIXTURES, AND EQUIPMENT SHOWN IN THE PLANS ARE FOR DECORATIVE PURPOSES ONLY AND ARE NOT INCLUDED IN THE PURCHASE OR LEASE OF THE PROPERTY. THE DEVELOPER RESERVES THE RIGHT TO MAKE MODIFICATIONS, REVISIONS, AND CHANGES TO THE FLOOR PLANS, SPECIFICATIONS, AND FEATURES WITHOUT PRIOR NOTICE.


TOTAL UNIT AREA:
996.42 SQ.FT. (92.57 SQ.M)

PROJECT NAME / BUILDING:
JADAF / PROJECT 10

UNIT NO:
**209, 309, 409, 709, 809, 909,
1209, 1309 & 1409**

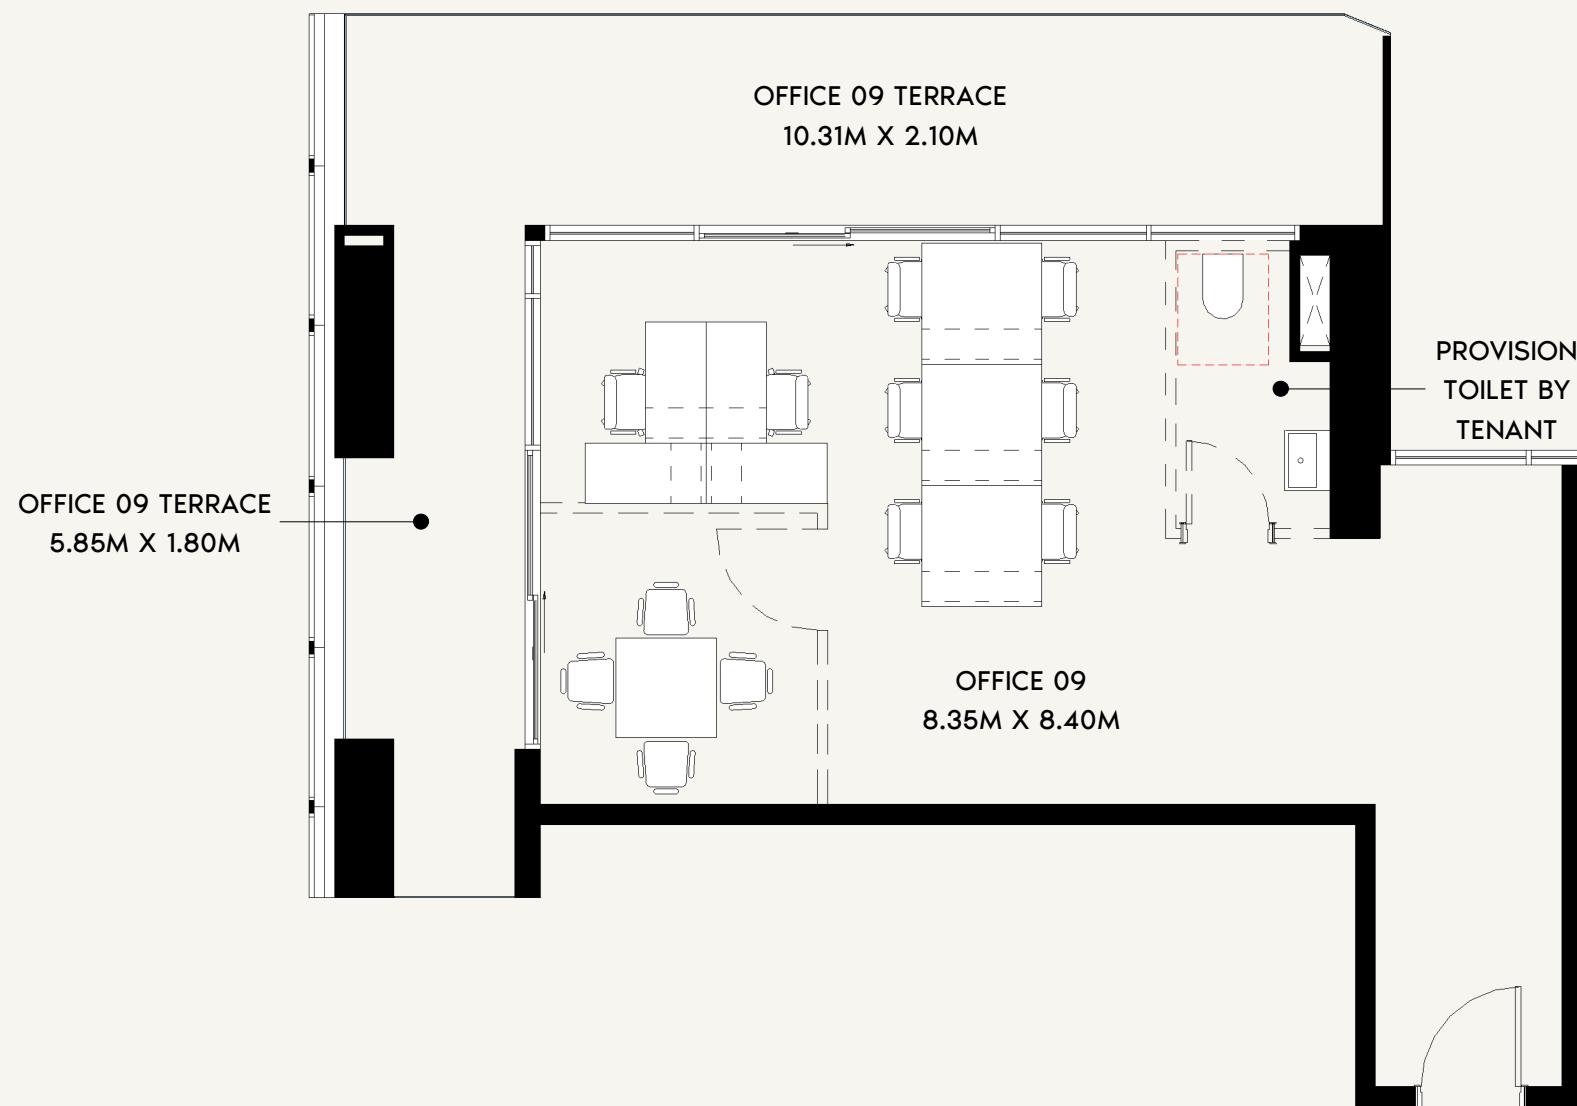

SCALE: N.T.S

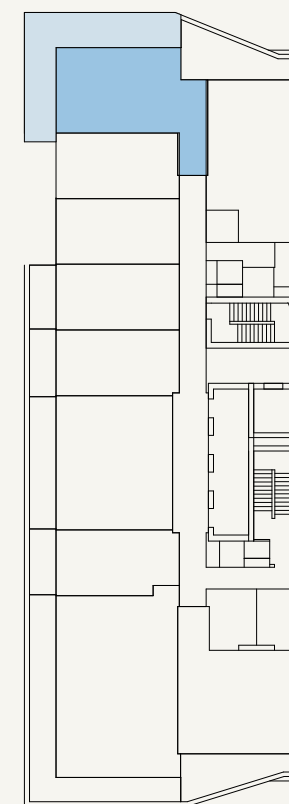

SCALE: N.T.S



FLOOR NO:
5TH-6TH FLOOR

UNIT TYPE:
OFFICE (T-02D)

INDOOR UNIT AREA:
644.23 SQ.FT. (59.85 SQ.M)


OUTDOOR UNIT AREA:
366.08 SQ.FT. (34.01 SQ.M)

DISCLAIMER:
THE COLORED MARKETING FLOOR PLANS PROVIDED BY THE DEVELOPER ARE FOR ILLUSTRATIVE PURPOSES ONLY. ACTUAL DIMENSIONS, LAYOUT, AND FINISHES MAY VARY FROM THOSE DEPICTED IN THE PLANS. FURNITURE, FIXTURES, AND EQUIPMENT SHOWN IN THE PLANS ARE FOR DECORATIVE PURPOSES ONLY AND ARE NOT INCLUDED IN THE PURCHASE OR LEASE OF THE PROPERTY. THE DEVELOPER RESERVES THE RIGHT TO MAKE MODIFICATIONS, REVISIONS, AND CHANGES TO THE FLOOR PLANS, SPECIFICATIONS, AND FEATURES WITHOUT PRIOR NOTICE.


TOTAL UNIT AREA:
1,010.31 SQ.FT. (93.86 SQ.M)

PROJECT NAME / BUILDING:
JADAF / PROJECT 10



UNIT NO:
509 & 609

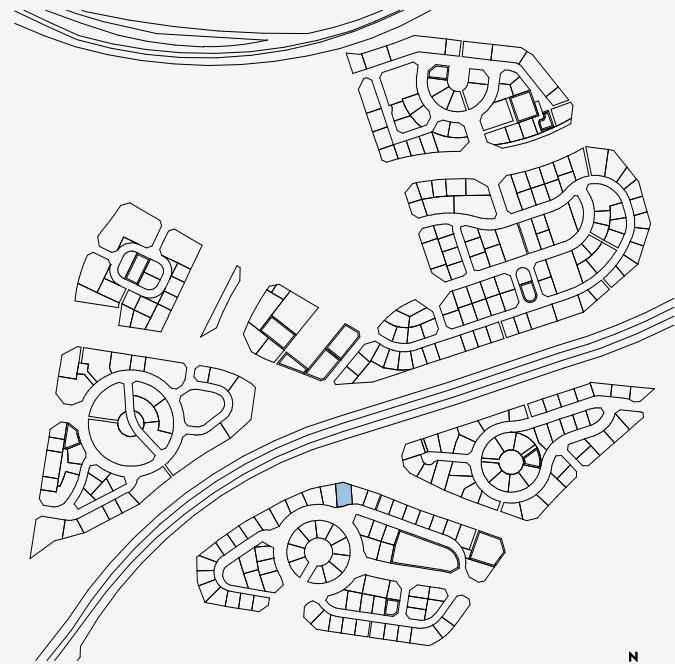

SCALE: N.T.S

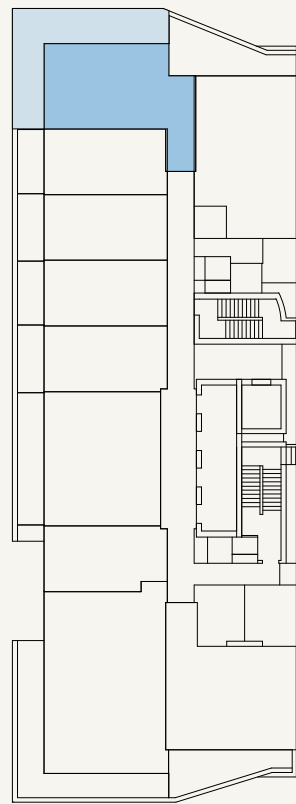

SCALE: N.T.S

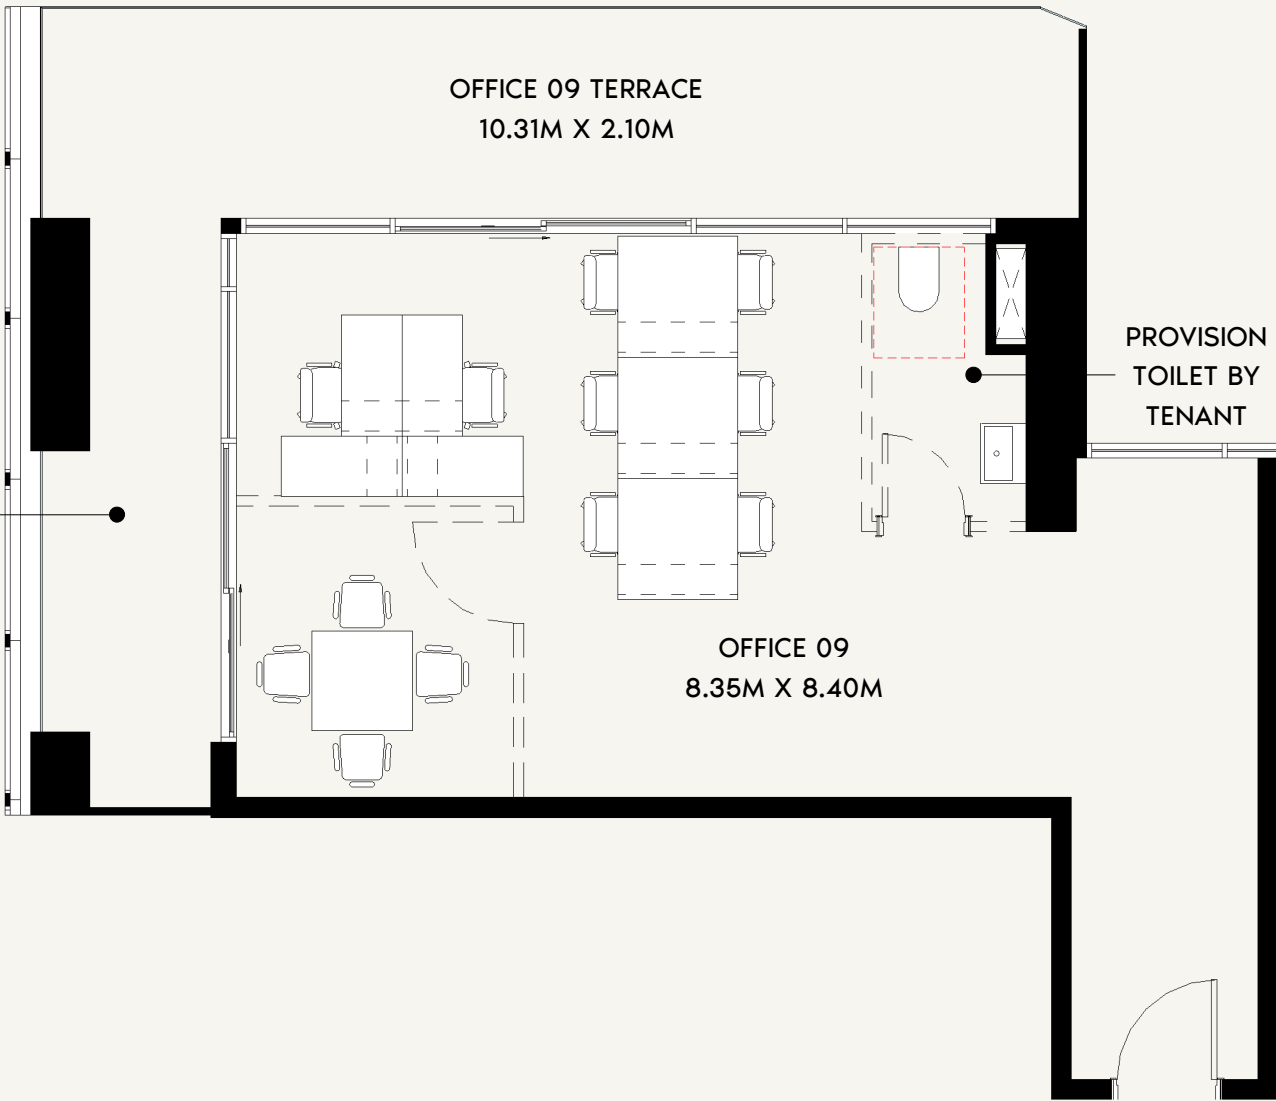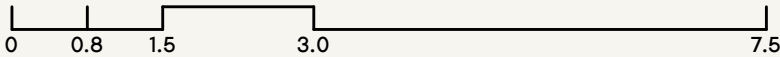

FLOOR NO:
10TH-11TH FLOOR

UNIT TYPE:
OFFICE (T-02D)

INDOOR UNIT AREA:
644.23 SQ.FT. (59.85 SQ.M)


OUTDOOR UNIT AREA:
352.74 SQ.FT. (32.77 SQ.M)

DISCLAIMER:
THE COLORED MARKETING FLOOR PLANS PROVIDED BY THE DEVELOPER ARE FOR ILLUSTRATIVE PURPOSES ONLY. ACTUAL DIMENSIONS, LAYOUT, AND FINISHES MAY VARY FROM THOSE DEPICTED IN THE PLANS. FURNITURE, FIXTURES, AND EQUIPMENT SHOWN IN THE PLANS ARE FOR DECORATIVE PURPOSES ONLY AND ARE NOT INCLUDED IN THE PURCHASE OR LEASE OF THE PROPERTY. THE DEVELOPER RESERVES THE RIGHT TO MAKE MODIFICATIONS, REVISIONS, AND CHANGES TO THE FLOOR PLANS, SPECIFICATIONS, AND FEATURES WITHOUT PRIOR NOTICE.


TOTAL UNIT AREA:
996.96 SQ.FT. (92.62 SQ.M)

PROJECT NAME / BUILDING:
JADAF / PROJECT 10

UNIT NO:
1009 & 1109

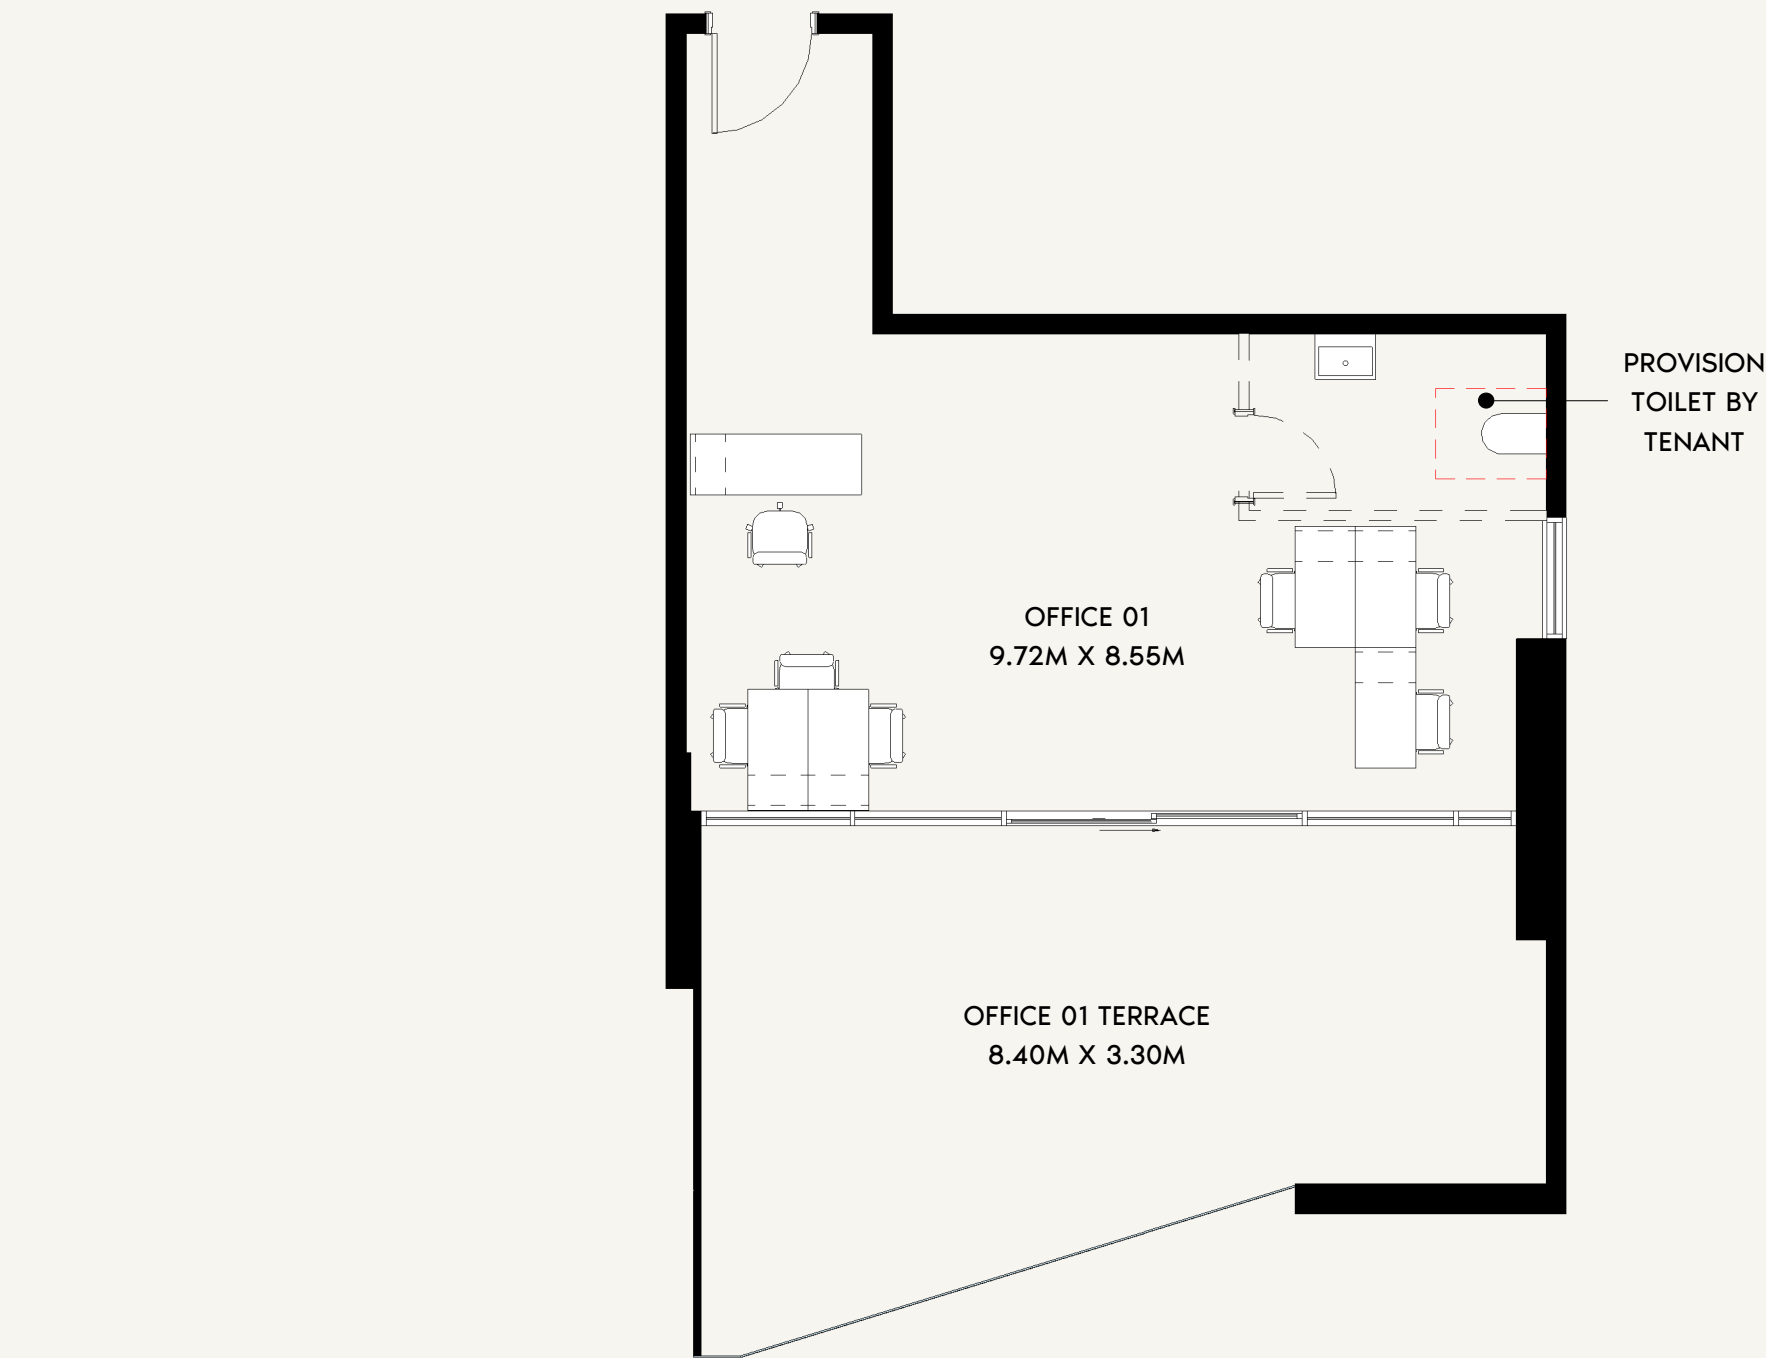

SCALE: N.T.S

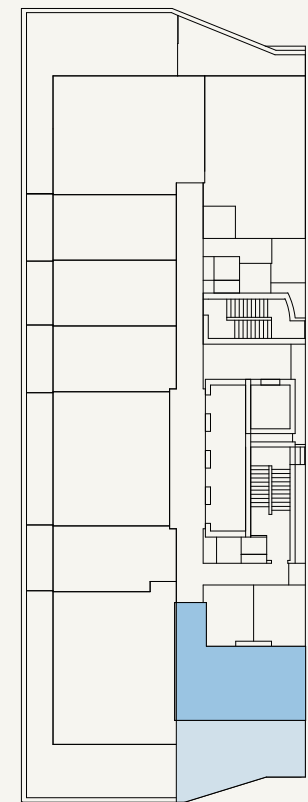

SCALE: N.T.S



FLOOR NO:

15TH FLOOR

INDOOR UNIT AREA:

522.59 SQ.FT. (48.55 SQ.M)

DISCLAIMER:

THE COLORED MARKETING FLOOR PLANS PROVIDED BY THE DEVELOPER ARE FOR ILLUSTRATIVE PURPOSES ONLY. ACTUAL DIMENSIONS, LAYOUT, AND FINISHES MAY VARY FROM THOSE DEPICTED IN THE PLANS. FURNITURE, FIXTURES, AND EQUIPMENT SHOWN IN THE PLANS ARE FOR DECORATIVE PURPOSES ONLY AND ARE NOT INCLUDED IN THE PURCHASE OR LEASE OF THE PROPERTY. THE DEVELOPER RESERVES THE RIGHT TO MAKE MODIFICATIONS, REVISIONS, AND CHANGES TO THE FLOOR PLANS, SPECIFICATIONS, AND FEATURES WITHOUT PRIOR NOTICE.

PROJECT NAME / BUILDING:

JADAF / PROJECT 10

UNIT TYPE:

OFFICE (T-02E)

OUTDOOR UNIT AREA:



396.33 SQ.FT. (36.82 SQ.M)

TOTAL UNIT AREA:


918.92 SQ.FT. (85.37 SQ.M)

UNIT NO:

1501

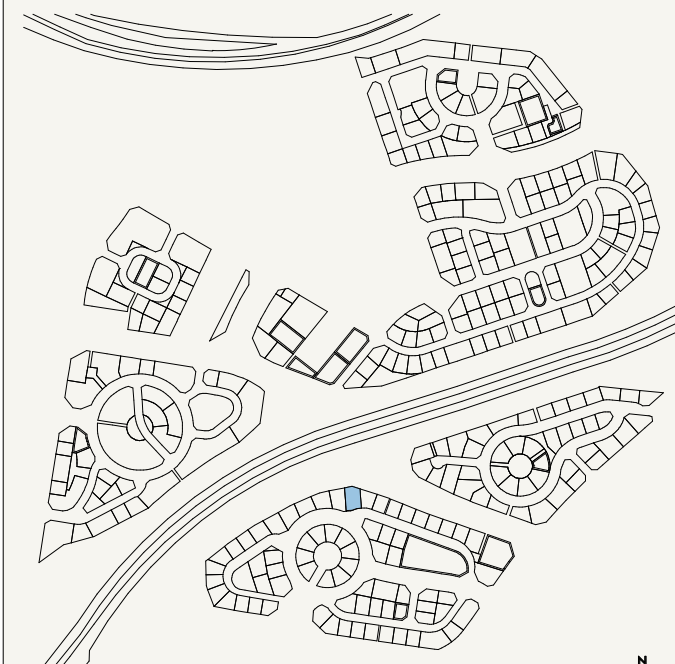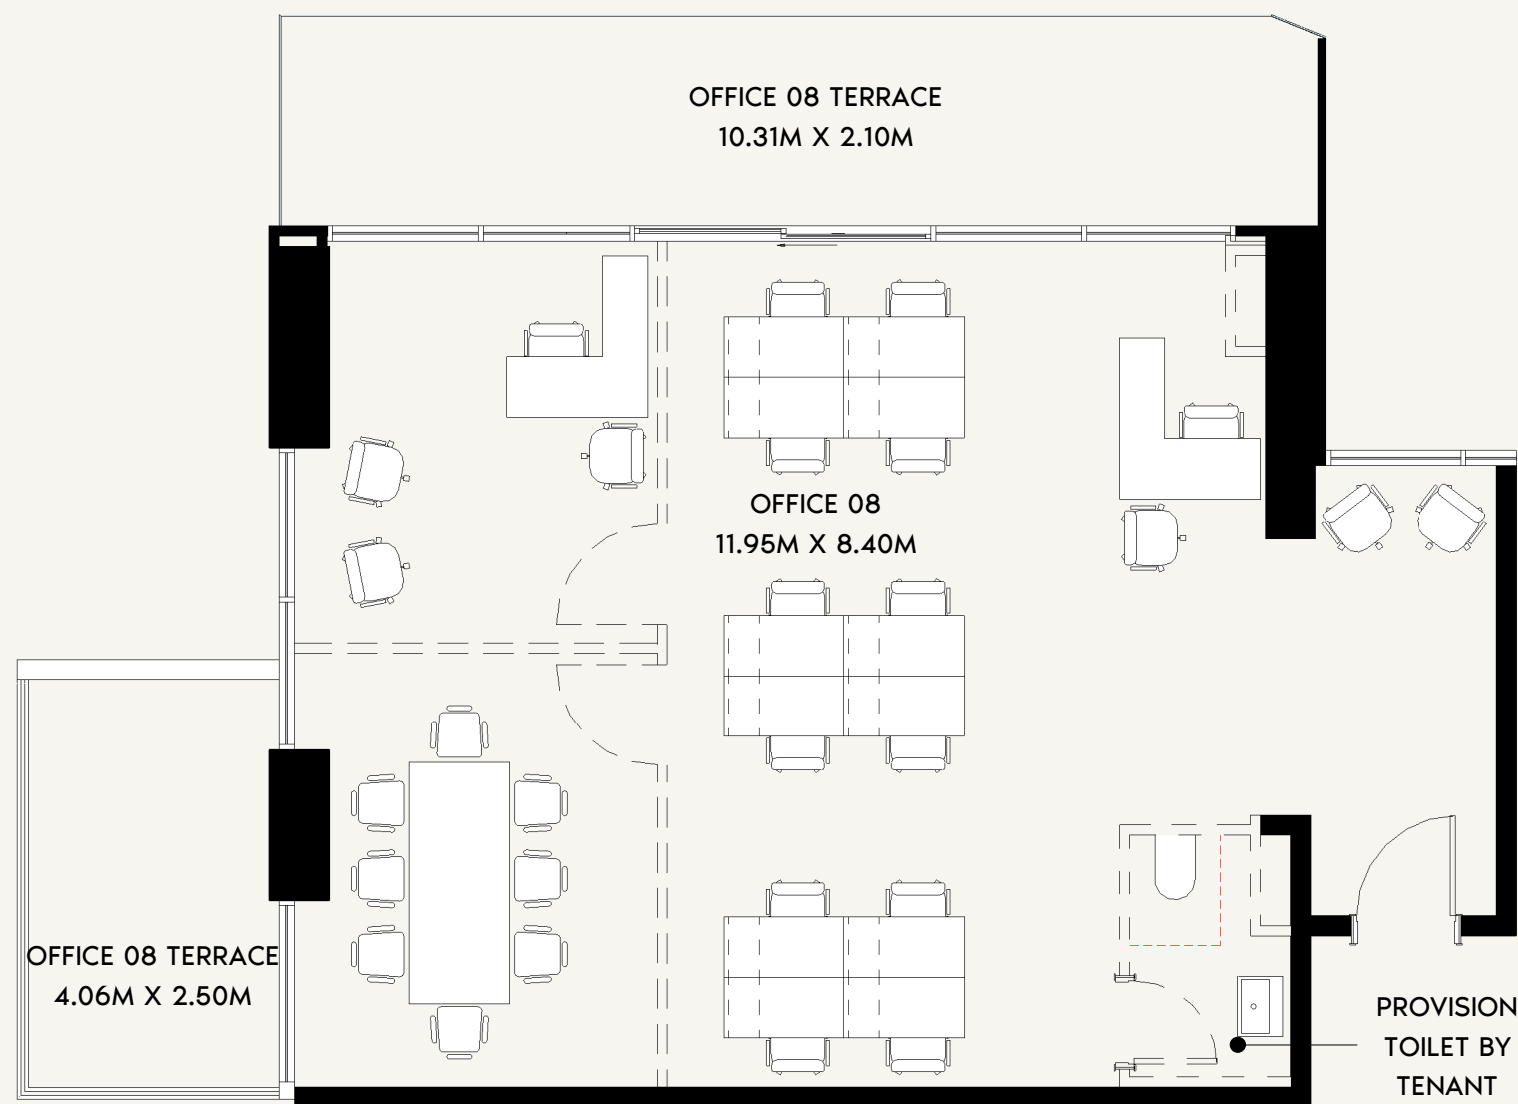

SCALE: N.T.S

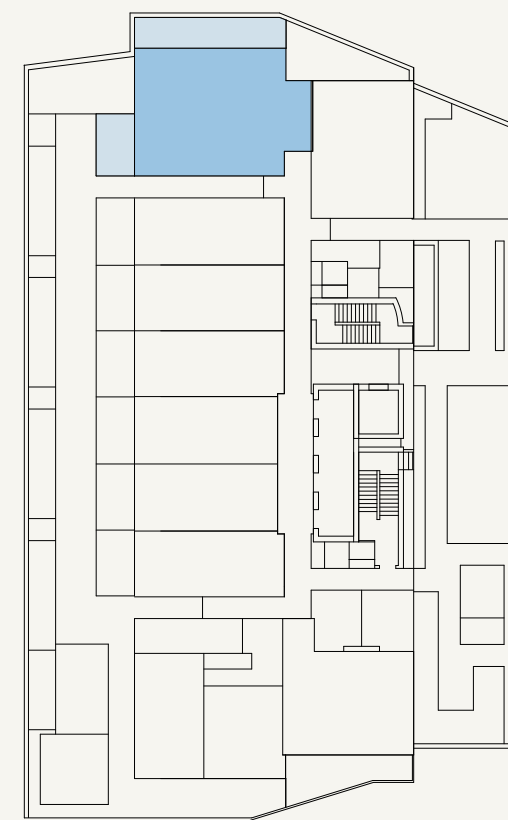

SCALE: N.T.S



FLOOR NO:

1ST FLOOR

INDOOR UNIT AREA:

1,023.44 SQ.FT. (95.08 SQ.M)

DISCLAIMER:

THE COLORED MARKETING FLOOR PLANS PROVIDED BY THE DEVELOPER ARE FOR ILLUSTRATIVE PURPOSES ONLY. ACTUAL DIMENSIONS, LAYOUT, AND FINISHES MAY VARY FROM THOSE DEPICTED IN THE PLANS. FURNITURE, FIXTURES, AND EQUIPMENT SHOWN IN THE PLANS ARE FOR DECORATIVE PURPOSES ONLY AND ARE NOT INCLUDED IN THE PURCHASE OR LEASE OF THE PROPERTY. THE DEVELOPER RESERVES THE RIGHT TO MAKE MODIFICATIONS, REVISIONS, AND CHANGES TO THE FLOOR PLANS, SPECIFICATIONS, AND FEATURES WITHOUT PRIOR NOTICE.

UNIT TYPE:

OFFICE (T-03A)

OUTDOOR UNIT AREA:

363.82 SQ.FT. (33.8 SQ.M)

TOTAL UNIT AREA:



1,387.26 SQ.FT. (128.88 SQ.M)

PROJECT NAME / BUILDING:


JADAF / PROJECT 10

UNIT NO:

108

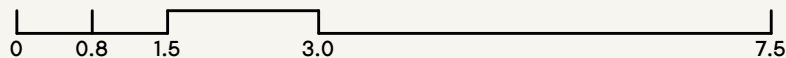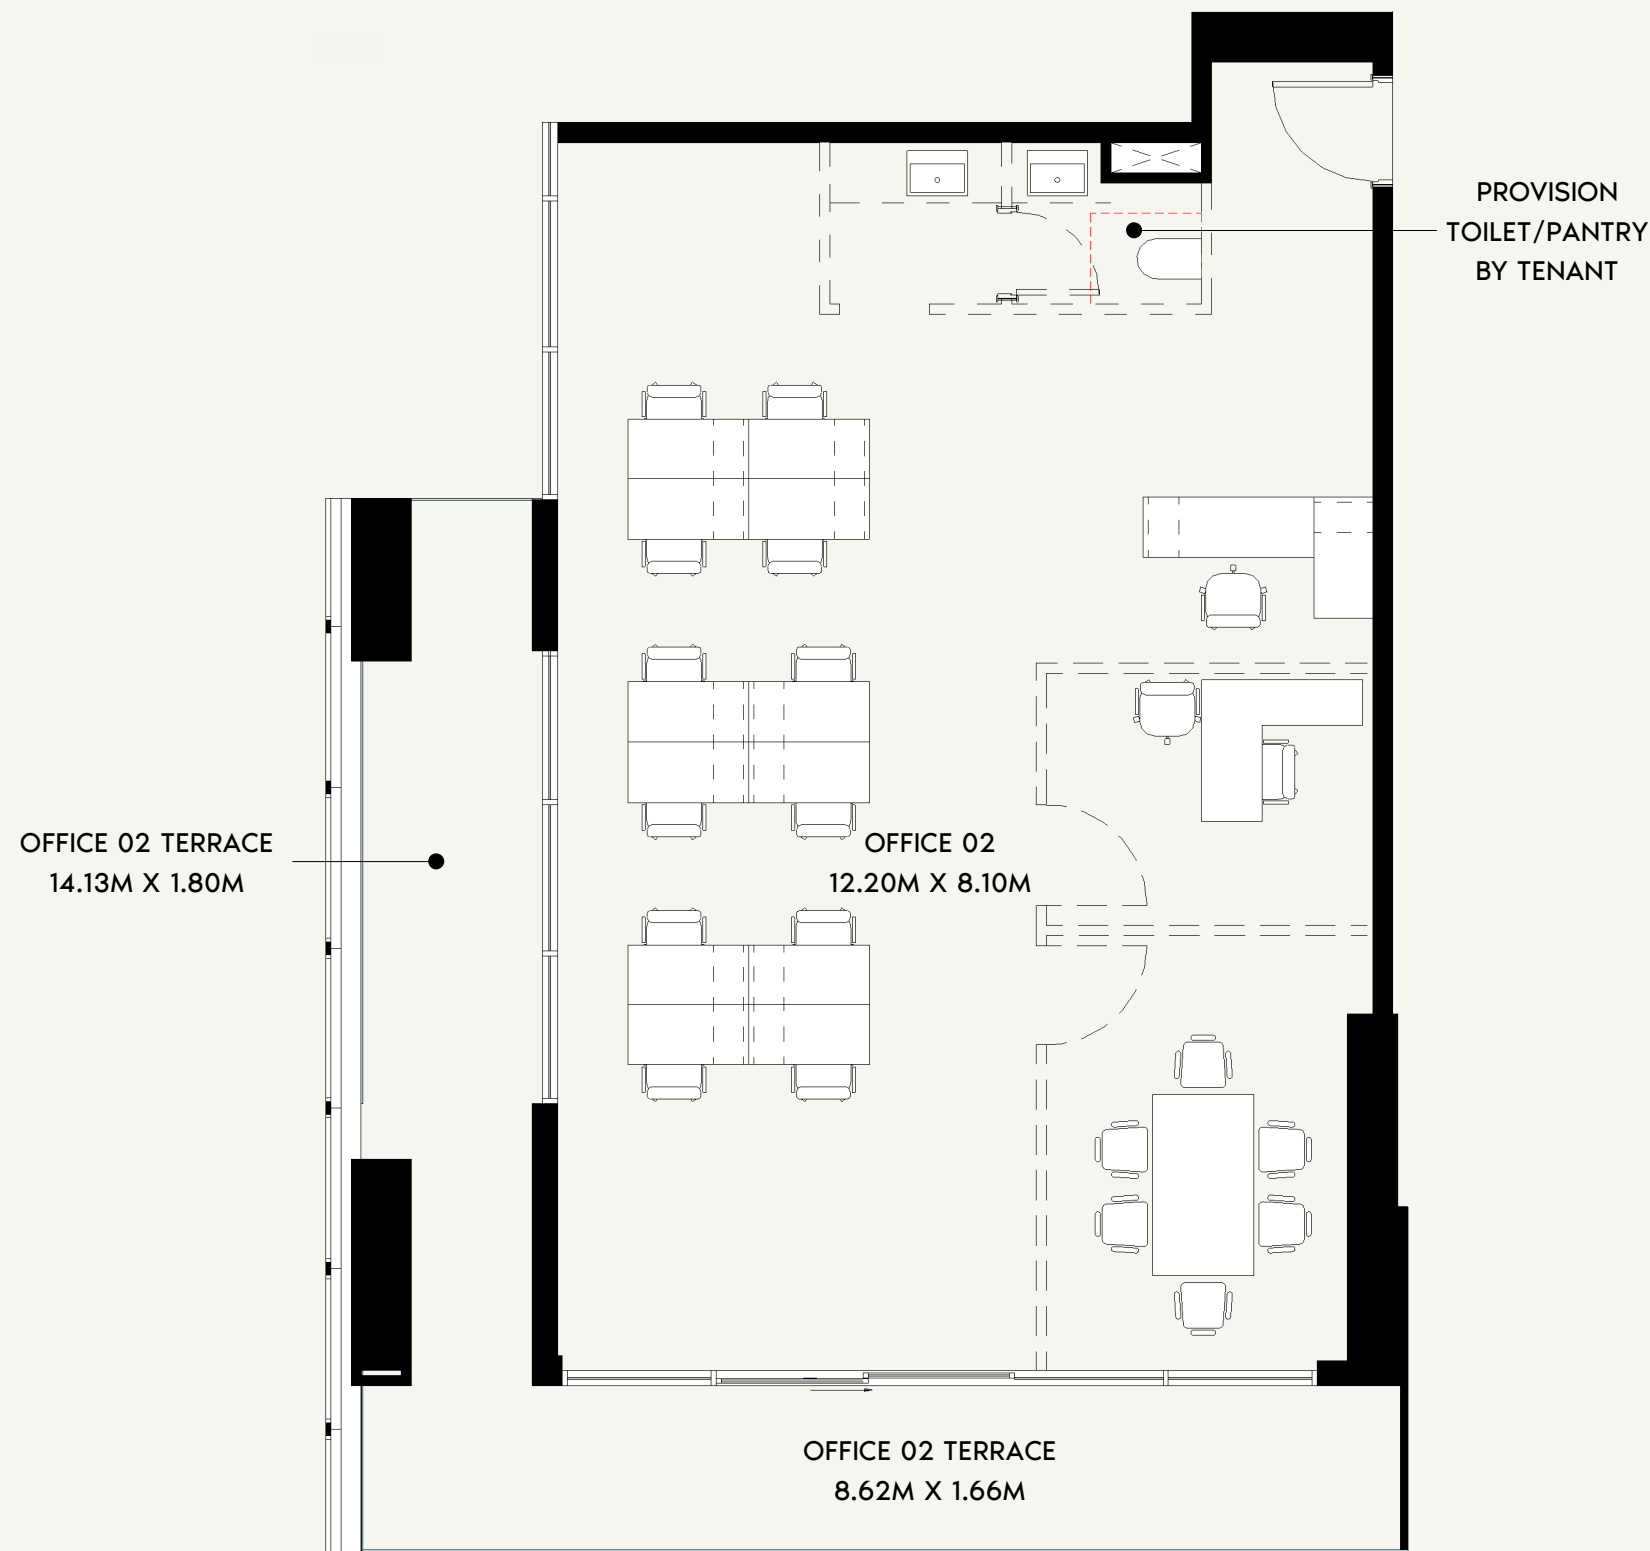

SCALE: N.T.S

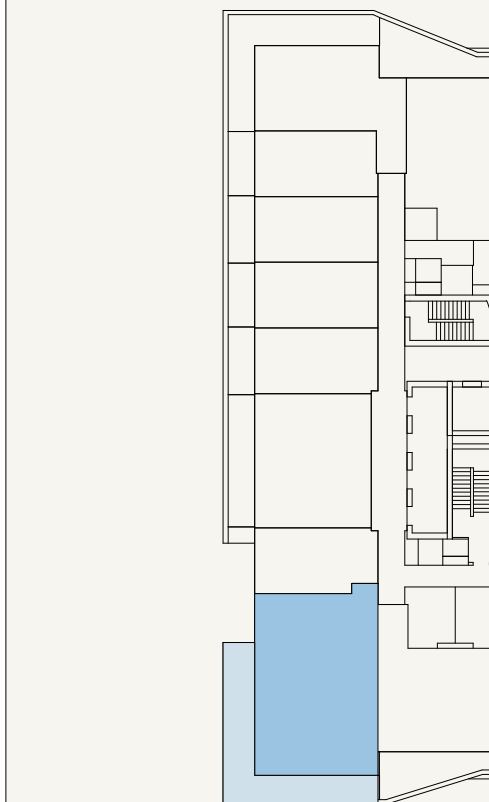

SCALE: N.T.S



FLOOR NO:
10TH-11TH FLOOR

UNIT TYPE:
OFFICE (T-03B)

INDOOR UNIT AREA:
1,111.92 SQ.FT. (103.3 SQ.M)



OUTDOOR UNIT AREA:
360.06 SQ.FT. (33.45 SQ.M)

DISCLAIMER:
THE COLORED MARKETING FLOOR PLANS PROVIDED BY THE DEVELOPER ARE FOR ILLUSTRATIVE PURPOSES ONLY. ACTUAL DIMENSIONS, LAYOUT, AND FINISHES MAY VARY FROM THOSE DEPICTED IN THE PLANS. FURNITURE, FIXTURES, AND EQUIPMENT SHOWN IN THE PLANS ARE FOR DECORATIVE PURPOSES ONLY AND ARE NOT INCLUDED IN THE PURCHASE OR LEASE OF THE PROPERTY. THE DEVELOPER RESERVES THE RIGHT TO MAKE MODIFICATIONS, REVISIONS, AND CHANGES TO THE FLOOR PLANS, SPECIFICATIONS, AND FEATURES WITHOUT PRIOR NOTICE.


TOTAL UNIT AREA:
1,471.98 SQ.FT. (136.75 SQ.M)

PROJECT NAME / BUILDING:
JADAF / PROJECT 10

UNIT NO:
1002 & 1102

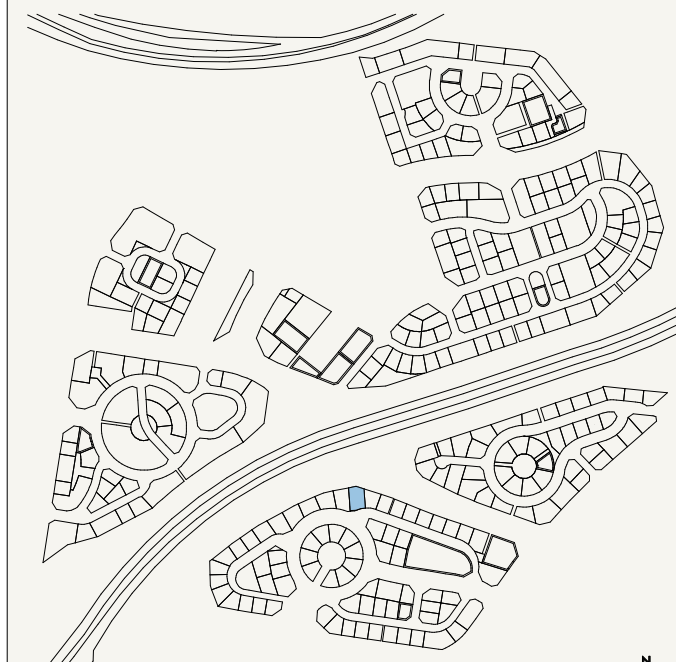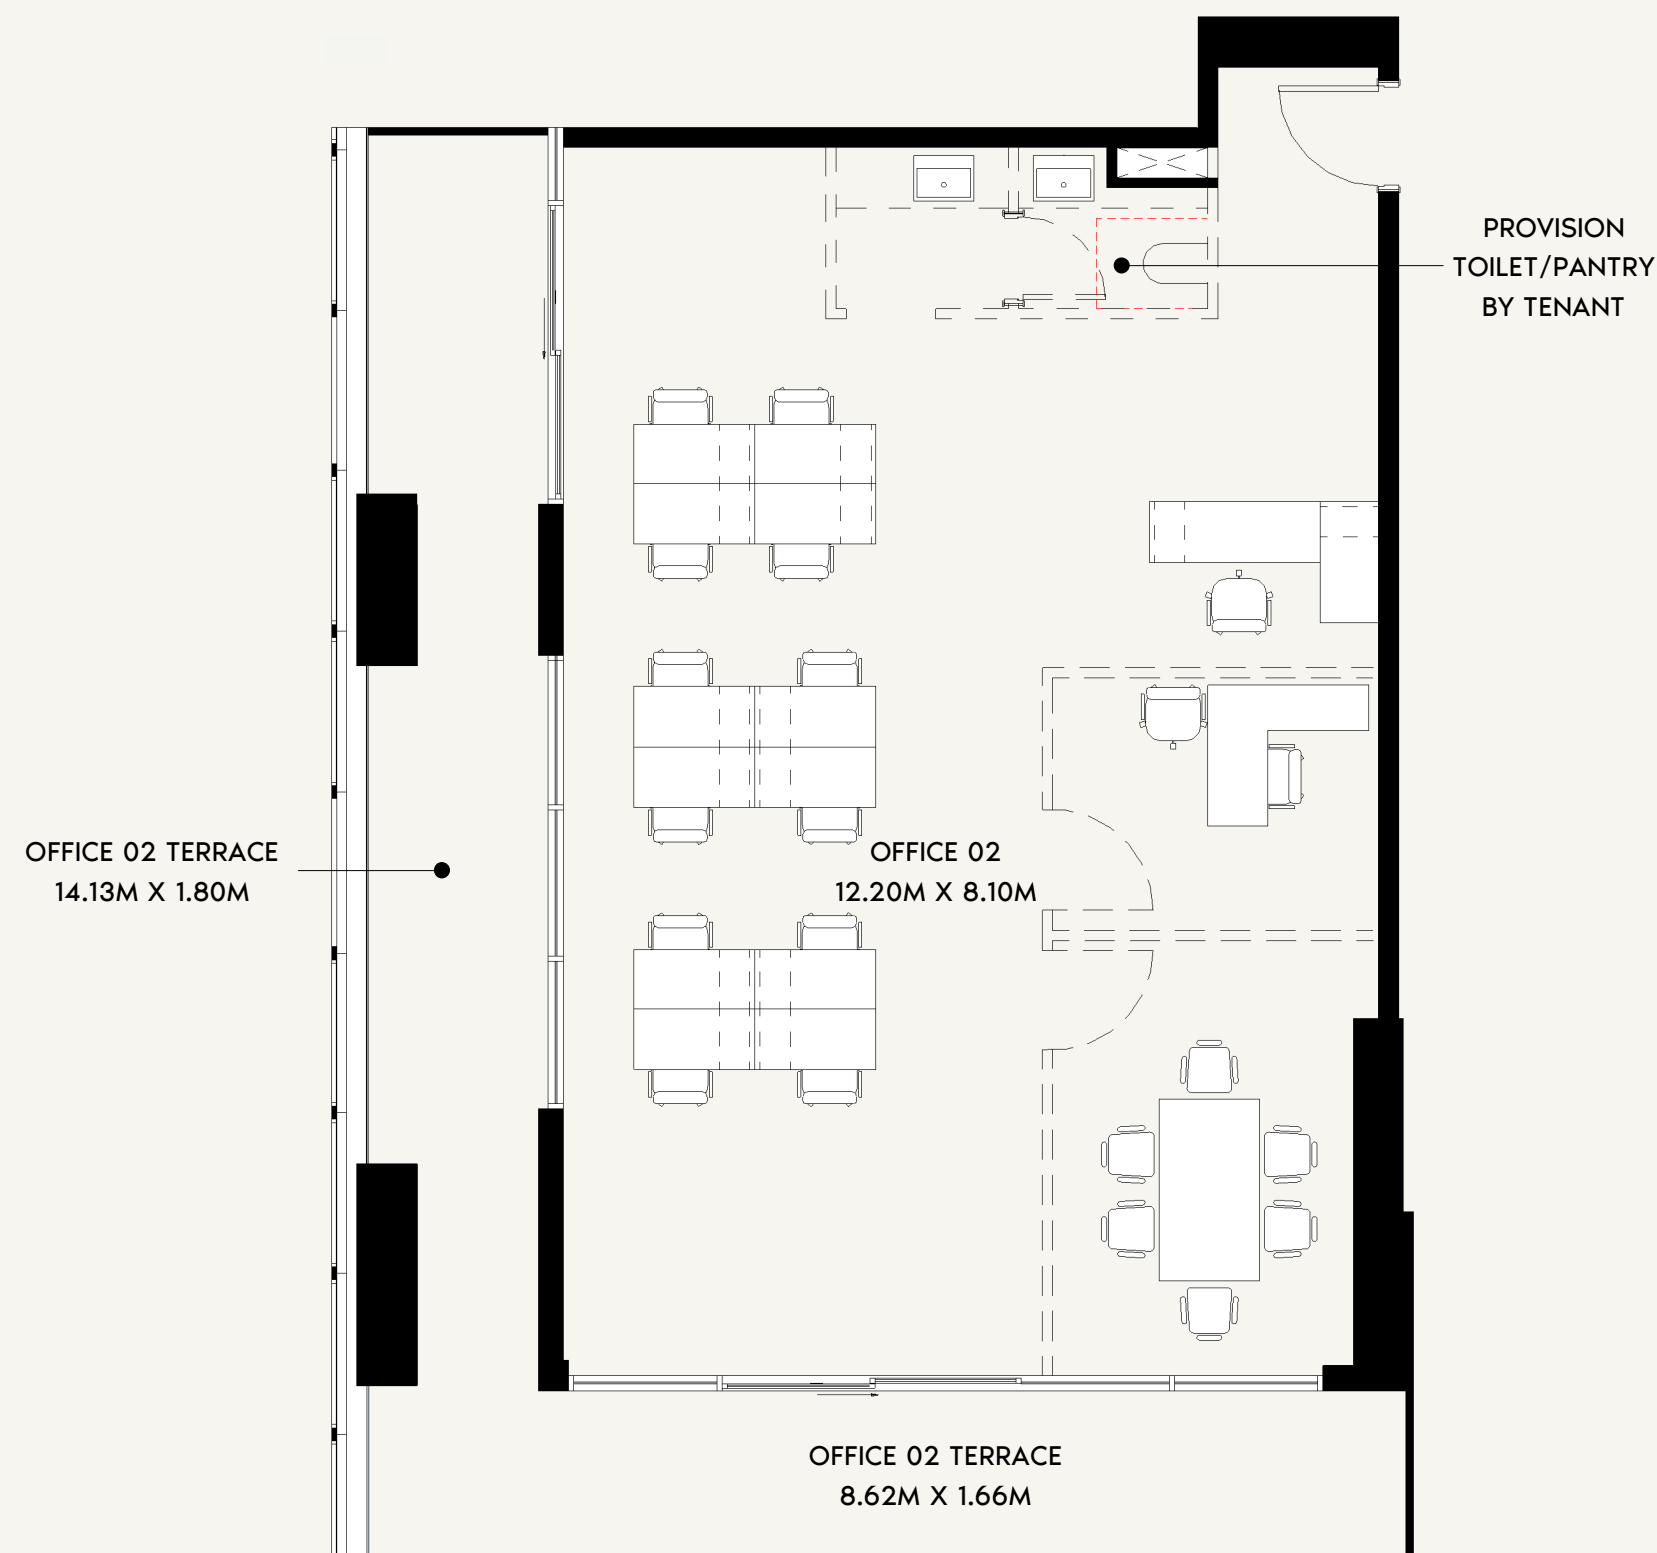

SCALE: N.T.S

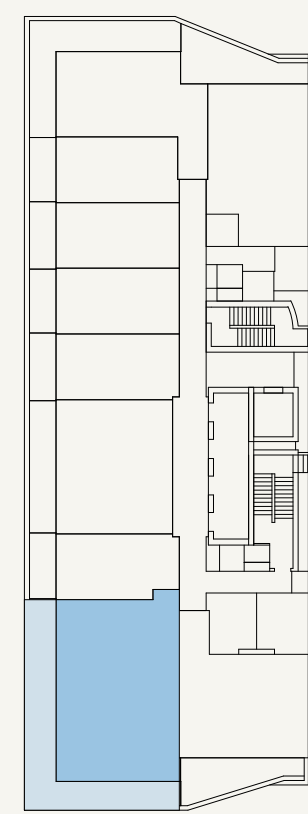

SCALE: N.T.S



FLOOR NO:
2ND-4TH, 7TH-9TH,
12ND-14TH FLOOR

UNIT TYPE:
OFFICE (T-04A)

INDOOR UNIT AREA:
1,111.92 SQ.FT. (103.3 SQ.M)



OUTDOOR UNIT AREA:
433.68 SQ.FT. (40.29 SQ.M)

DISCLAIMER:
THE COLORED MARKETING FLOOR PLANS PROVIDED BY THE DEVELOPER ARE FOR ILLUSTRATIVE PURPOSES ONLY. ACTUAL DIMENSIONS, LAYOUT, AND FINISHES MAY VARY FROM THOSE DEPICTED IN THE PLANS. FURNITURE, FIXTURES, AND EQUIPMENT SHOWN IN THE PLANS ARE FOR DECORATIVE PURPOSES ONLY AND ARE NOT INCLUDED IN THE PURCHASE OR LEASE OF THE PROPERTY. THE DEVELOPER RESERVES THE RIGHT TO MAKE MODIFICATIONS, REVISIONS, AND CHANGES TO THE FLOOR PLANS, SPECIFICATIONS, AND FEATURES WITHOUT PRIOR NOTICE.


TOTAL UNIT AREA:
1,545.60 SQ.FT. (143.59 SQ.M)

PROJECT NAME / BUILDING:
JADAF / PROJECT 10

UNIT NO:
202, 302, 402, 702, 802, 902,
1202, 1302 & 1402

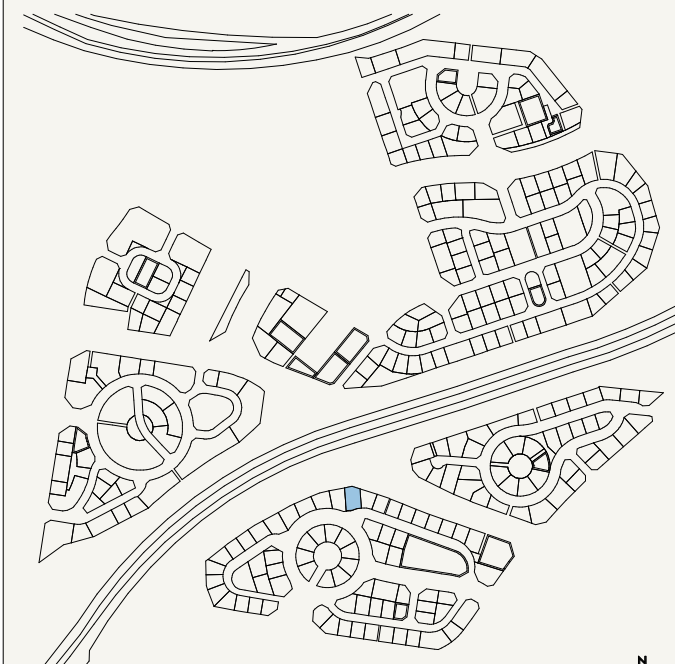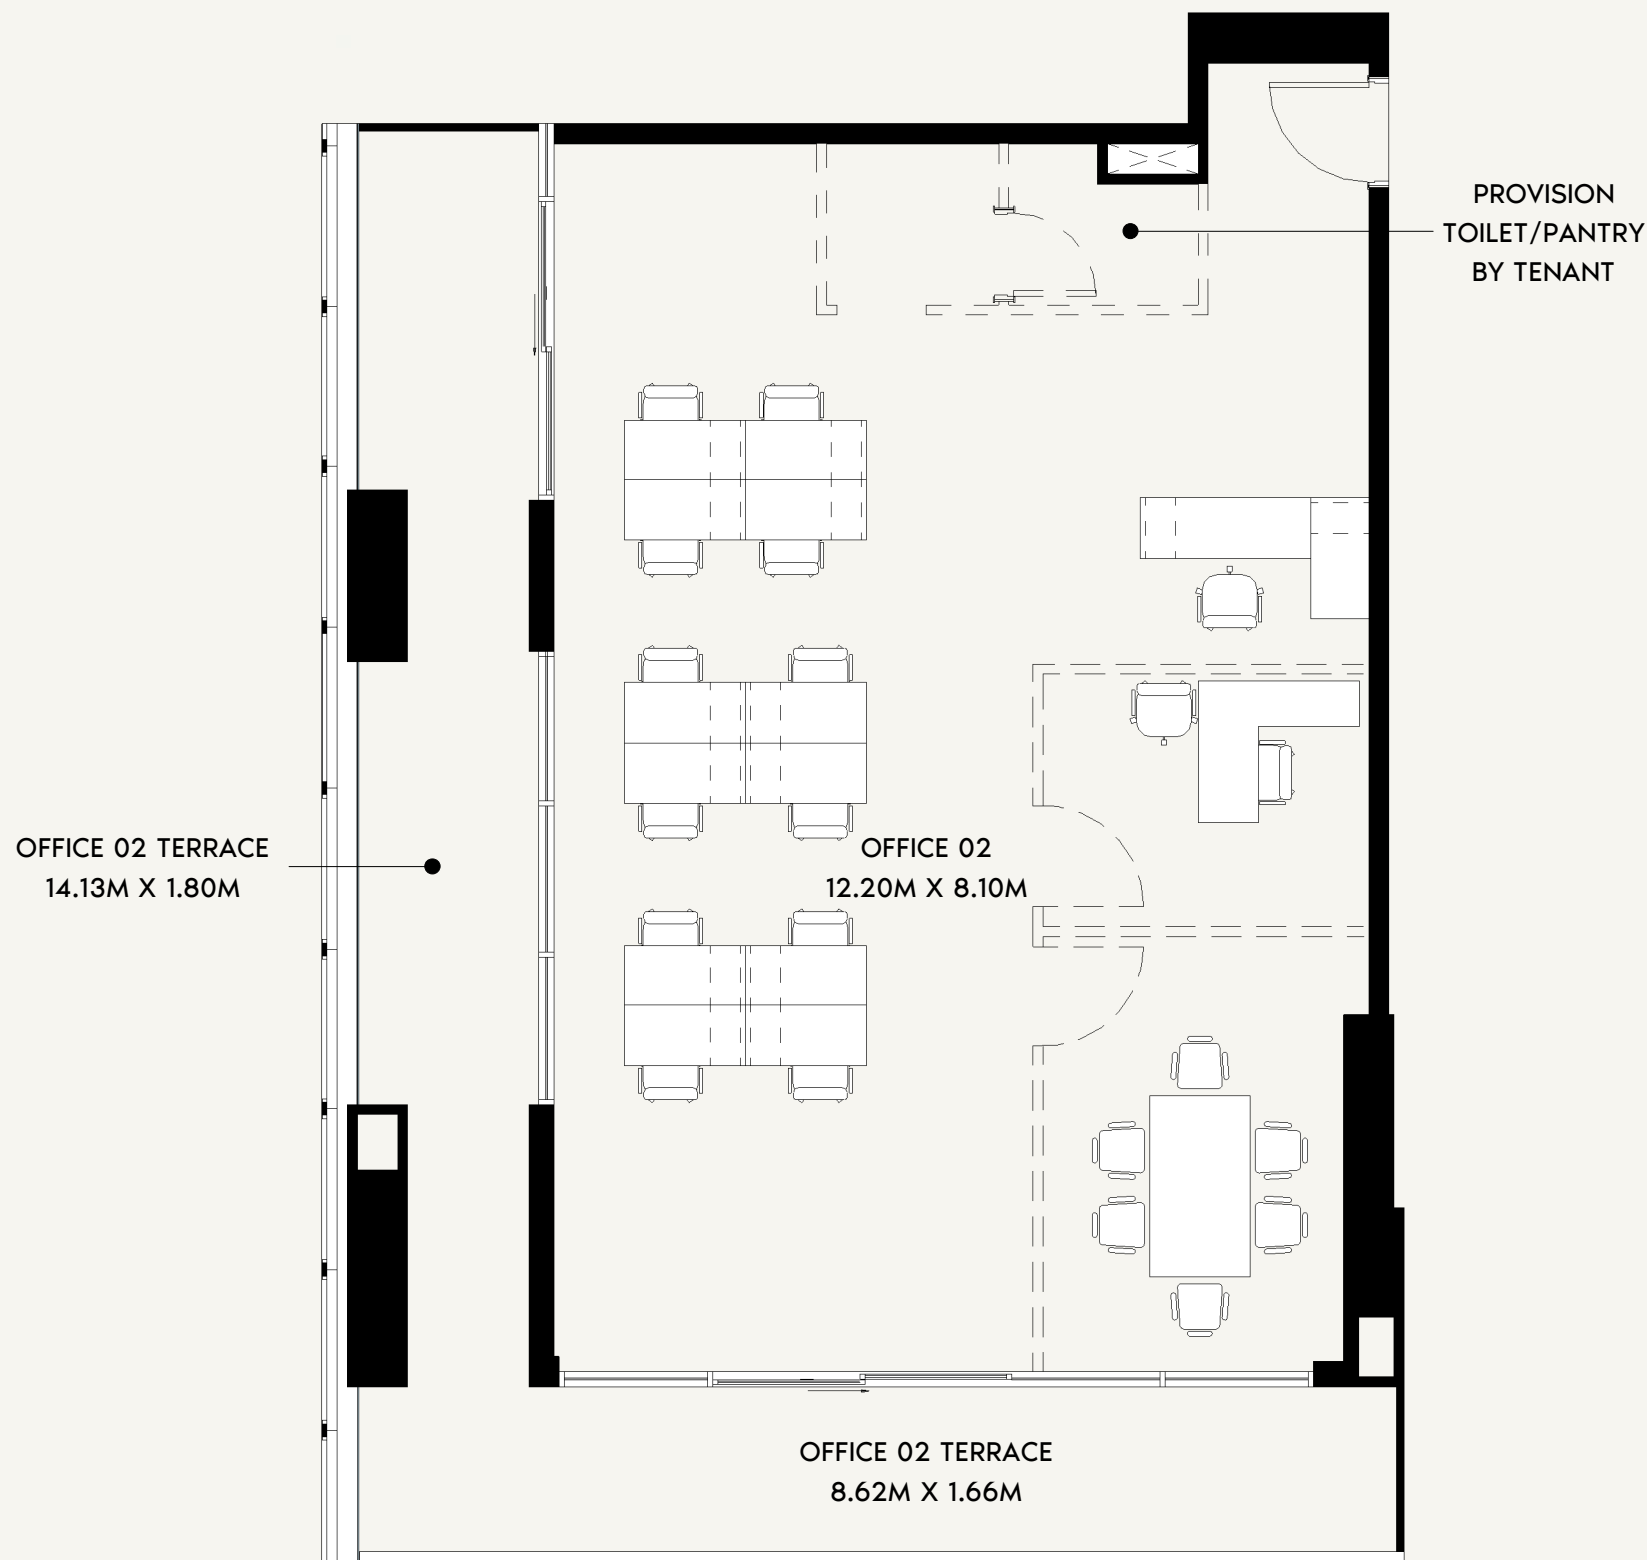

SCALE: N.T.S

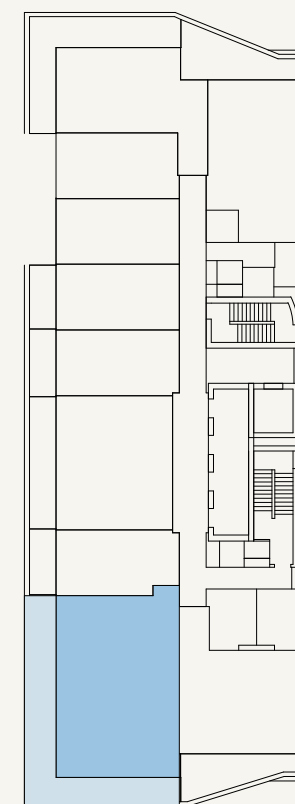

SCALE: N.T.S



FLOOR NO:
5TH-6TH FLOOR

UNIT TYPE:
OFFICE (T-04A)

INDOOR UNIT AREA:
1,111.92 SQ.FT. (103.3 SQ.M)

OUTDOOR UNIT AREA:
444.88 SQ.FT. (41.33 SQ.M)


DISCLAIMER:
THE COLORED MARKETING FLOOR PLANS PROVIDED BY THE DEVELOPER ARE FOR ILLUSTRATIVE PURPOSES ONLY. ACTUAL DIMENSIONS, LAYOUT, AND FINISHES MAY VARY FROM THOSE DEPICTED IN THE PLANS. FURNITURE, FIXTURES, AND EQUIPMENT SHOWN IN THE PLANS ARE FOR DECORATIVE PURPOSES ONLY AND ARE NOT INCLUDED IN THE PURCHASE OR LEASE OF THE PROPERTY. THE DEVELOPER RESERVES THE RIGHT TO MAKE MODIFICATIONS, REVISIONS, AND CHANGES TO THE FLOOR PLANS, SPECIFICATIONS, AND FEATURES WITHOUT PRIOR NOTICE.

TOTAL UNIT AREA:
1,556.80 SQ.FT. (144.63 SQ.M)

PROJECT NAME / BUILDING:
JADAF / PROJECT 10

UNIT NO:
502 & 602


OFFICE 02 TERRACE
14.13M X 1.80M

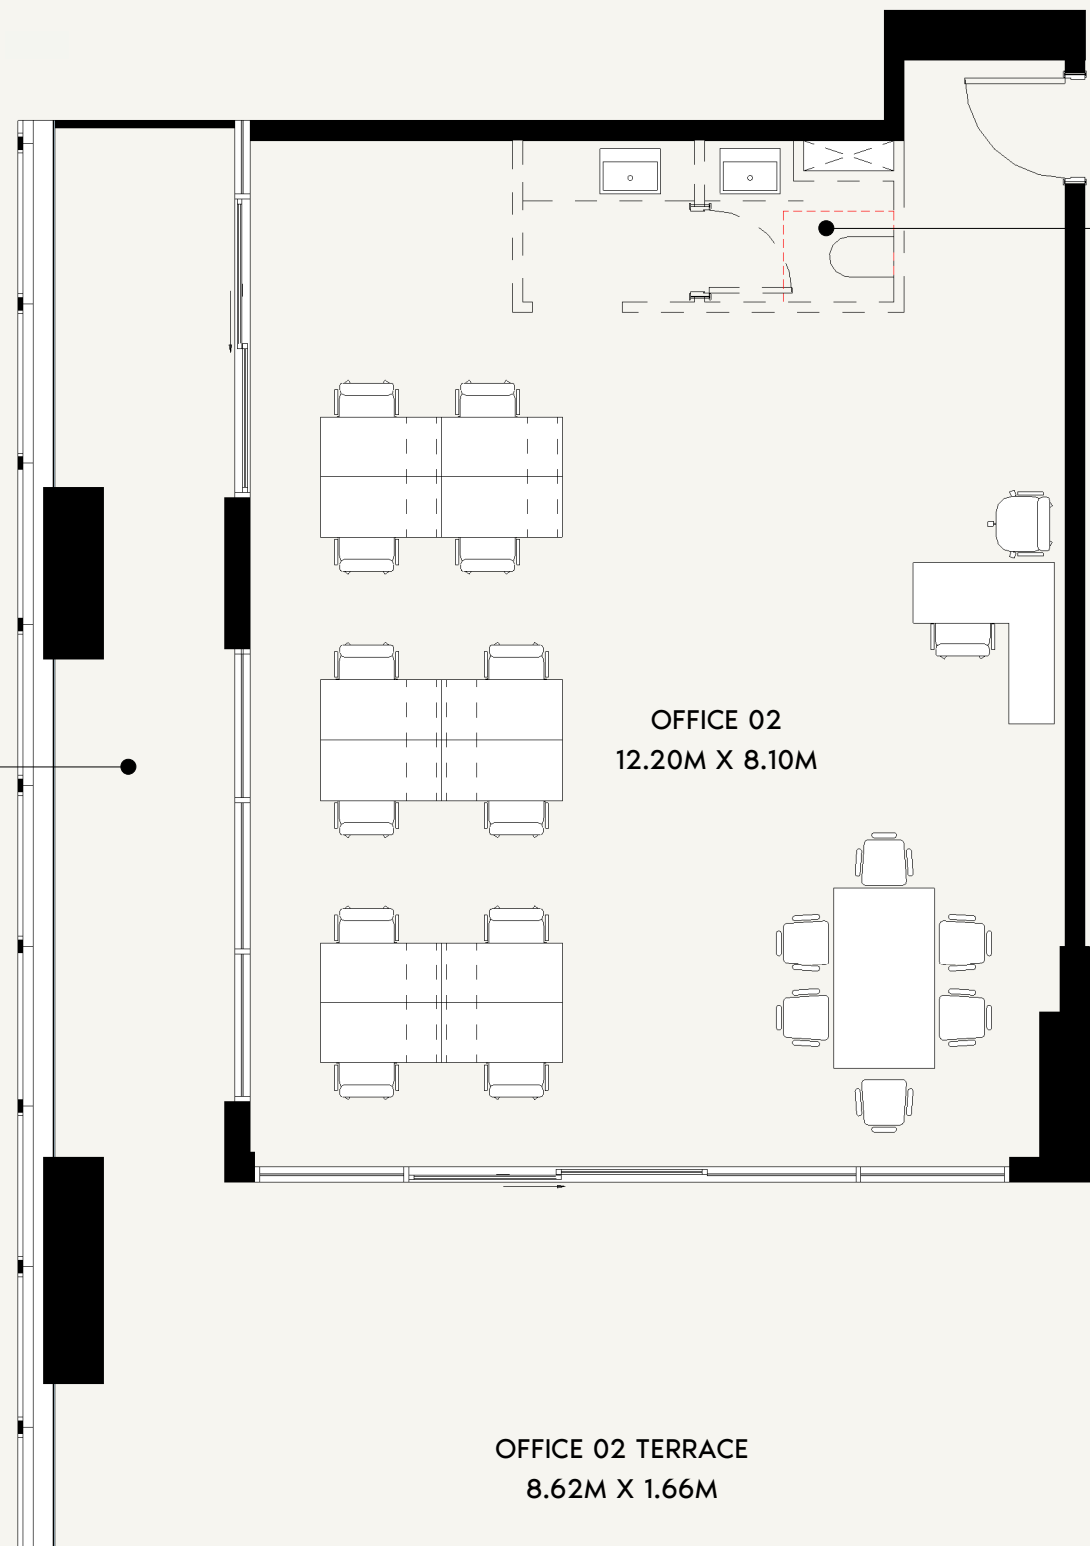


PROVISION
TOILET/PANTRY
BY TENANT

OFFICE 02
12.20M X 8.10M

OFFICE 02 TERRACE
8.62M X 1.66M

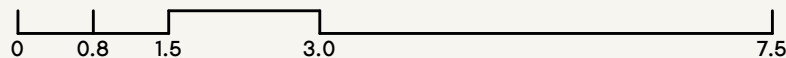

SCALE: N.T.S

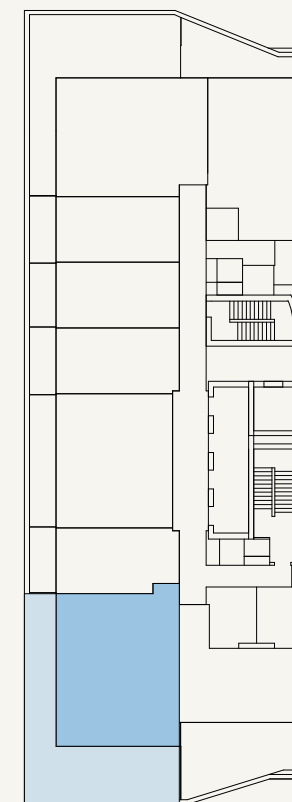

SCALE: N.T.S



FLOOR NO:

15TH FLOOR

UNIT TYPE:

OFFICE (T-04B)

INDOOR UNIT AREA:

937.54 SQ.FT. (87.1 SQ.M)

OUTDOOR UNIT AREA:

616.99 SQ.FT. (57.32 SQ.M)

DISCLAIMER:

THE COLORED MARKETING FLOOR PLANS PROVIDED BY THE DEVELOPER ARE FOR ILLUSTRATIVE PURPOSES ONLY. ACTUAL DIMENSIONS, LAYOUT, AND FINISHES MAY VARY FROM THOSE DEPICTED IN THE PLANS. FURNITURE, FIXTURES, AND EQUIPMENT SHOWN IN THE PLANS ARE FOR DECORATIVE PURPOSES ONLY AND ARE NOT INCLUDED IN THE PURCHASE OR LEASE OF THE PROPERTY. THE DEVELOPER RESERVES THE RIGHT TO MAKE MODIFICATIONS, REVISIONS, AND CHANGES TO THE FLOOR PLANS, SPECIFICATIONS, AND FEATURES WITHOUT PRIOR NOTICE.

TOTAL UNIT AREA:


1,554.54 SQ.FT. (144.42 SQ.M)

PROJECT NAME / BUILDING:


JADAF / PROJECT 10

UNIT NO:

1502

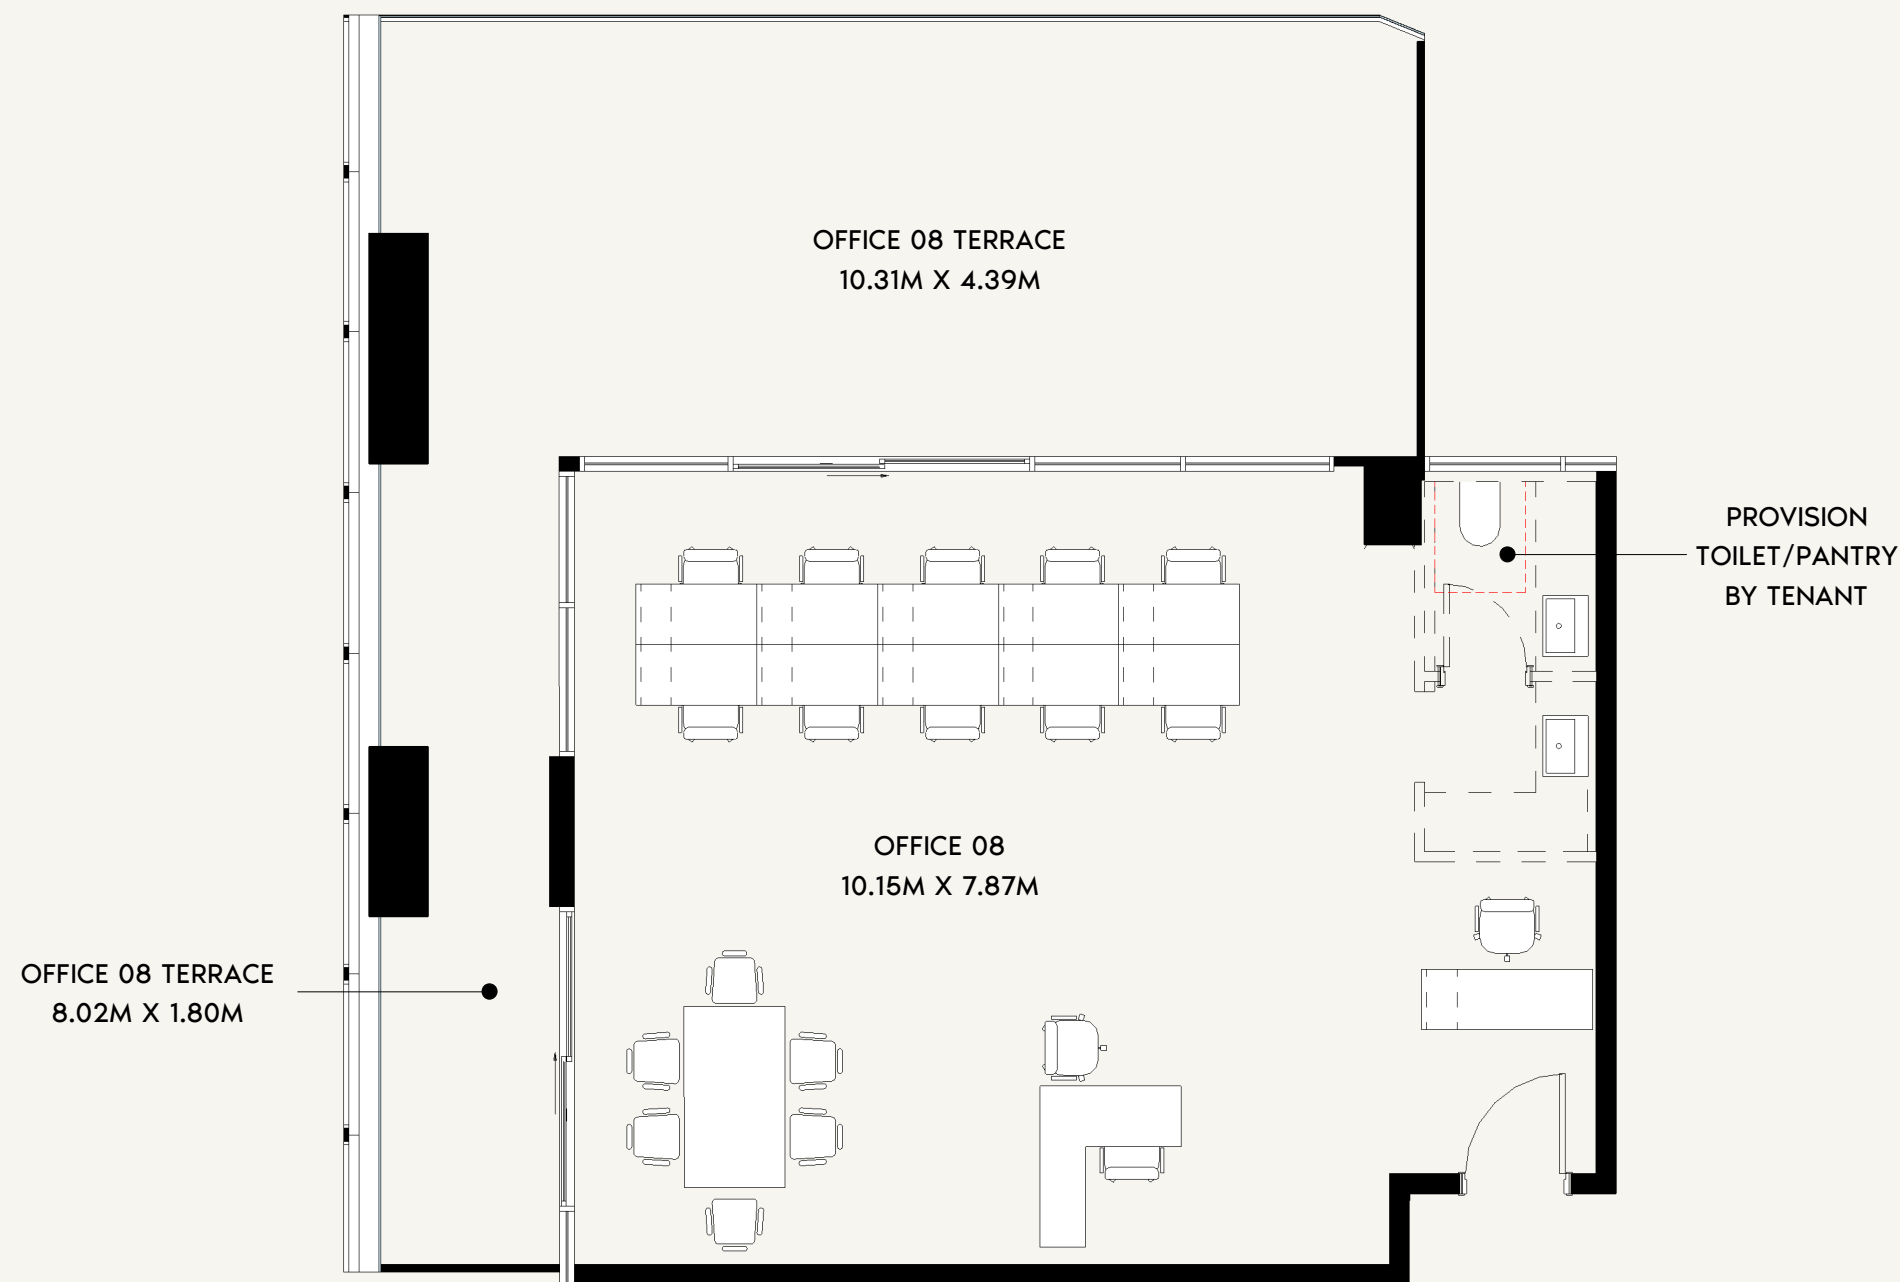

SCALE: N.T.S

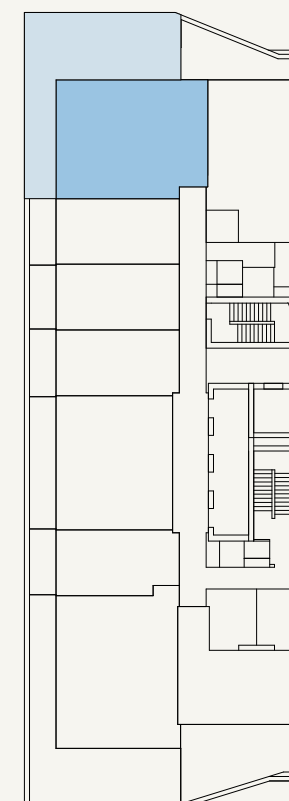

SCALE: N.T.S



FLOOR NO:

15TH FLOOR

INDOOR UNIT AREA:

874.68 SQ.FT. (81.26 SQ.M)

DISCLAIMER:

THE COLORED MARKETING FLOOR PLANS PROVIDED BY THE DEVELOPER ARE FOR ILLUSTRATIVE PURPOSES ONLY. ACTUAL DIMENSIONS, LAYOUT, AND FINISHES MAY VARY FROM THOSE DEPICTED IN THE PLANS. FURNITURE, FIXTURES, AND EQUIPMENT SHOWN IN THE PLANS ARE FOR DECORATIVE PURPOSES ONLY AND ARE NOT INCLUDED IN THE PURCHASE OR LEASE OF THE PROPERTY. THE DEVELOPER RESERVES THE RIGHT TO MAKE MODIFICATIONS, REVISIONS, AND CHANGES TO THE FLOOR PLANS, SPECIFICATIONS, AND FEATURES WITHOUT PRIOR NOTICE.

PROJECT NAME / BUILDING:

JADAF / PROJECT 10

UNIT TYPE:

OFFICE (T-04C)

OUTDOOR UNIT AREA:

648.21 SQ.FT. (60.22 SQ.M)

TOTAL UNIT AREA:

1,522.89 SQ.FT. (141.48 SQ.M)

UNIT NO:

1508

FLOOR PLATES








FLOOR NO:
GROUND FLOOR



UNIT TYPE:
RETAILS

DISCLAIMER:
THE COLORED MARKETING FLOOR PLANS PROVIDED BY THE DEVELOPER ARE FOR ILLUSTRATIVE PURPOSES ONLY. ACTUAL DIMENSIONS, LAYOUT, AND FINISHES MAY VARY FROM THOSE DEPICTED IN THE PLANS. FURNITURE, FIXTURES, AND EQUIPMENT SHOWN IN THE PLANS ARE FOR DECORATIVE PURPOSES ONLY AND ARE NOT INCLUDED IN THE PURCHASE OR LEASE OF THE PROPERTY. THE DEVELOPER RESERVES THE RIGHT TO MAKE MODIFICATIONS, REVISIONS, AND CHANGES TO THE FLOOR PLANS, SPECIFICATIONS, AND FEATURES WITHOUT PRIOR NOTICE.

PROJECT NAME / BUILDING:
JADAF / PROJECT 10

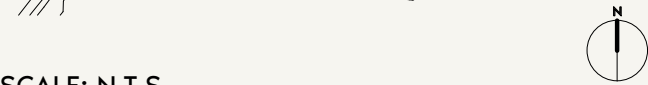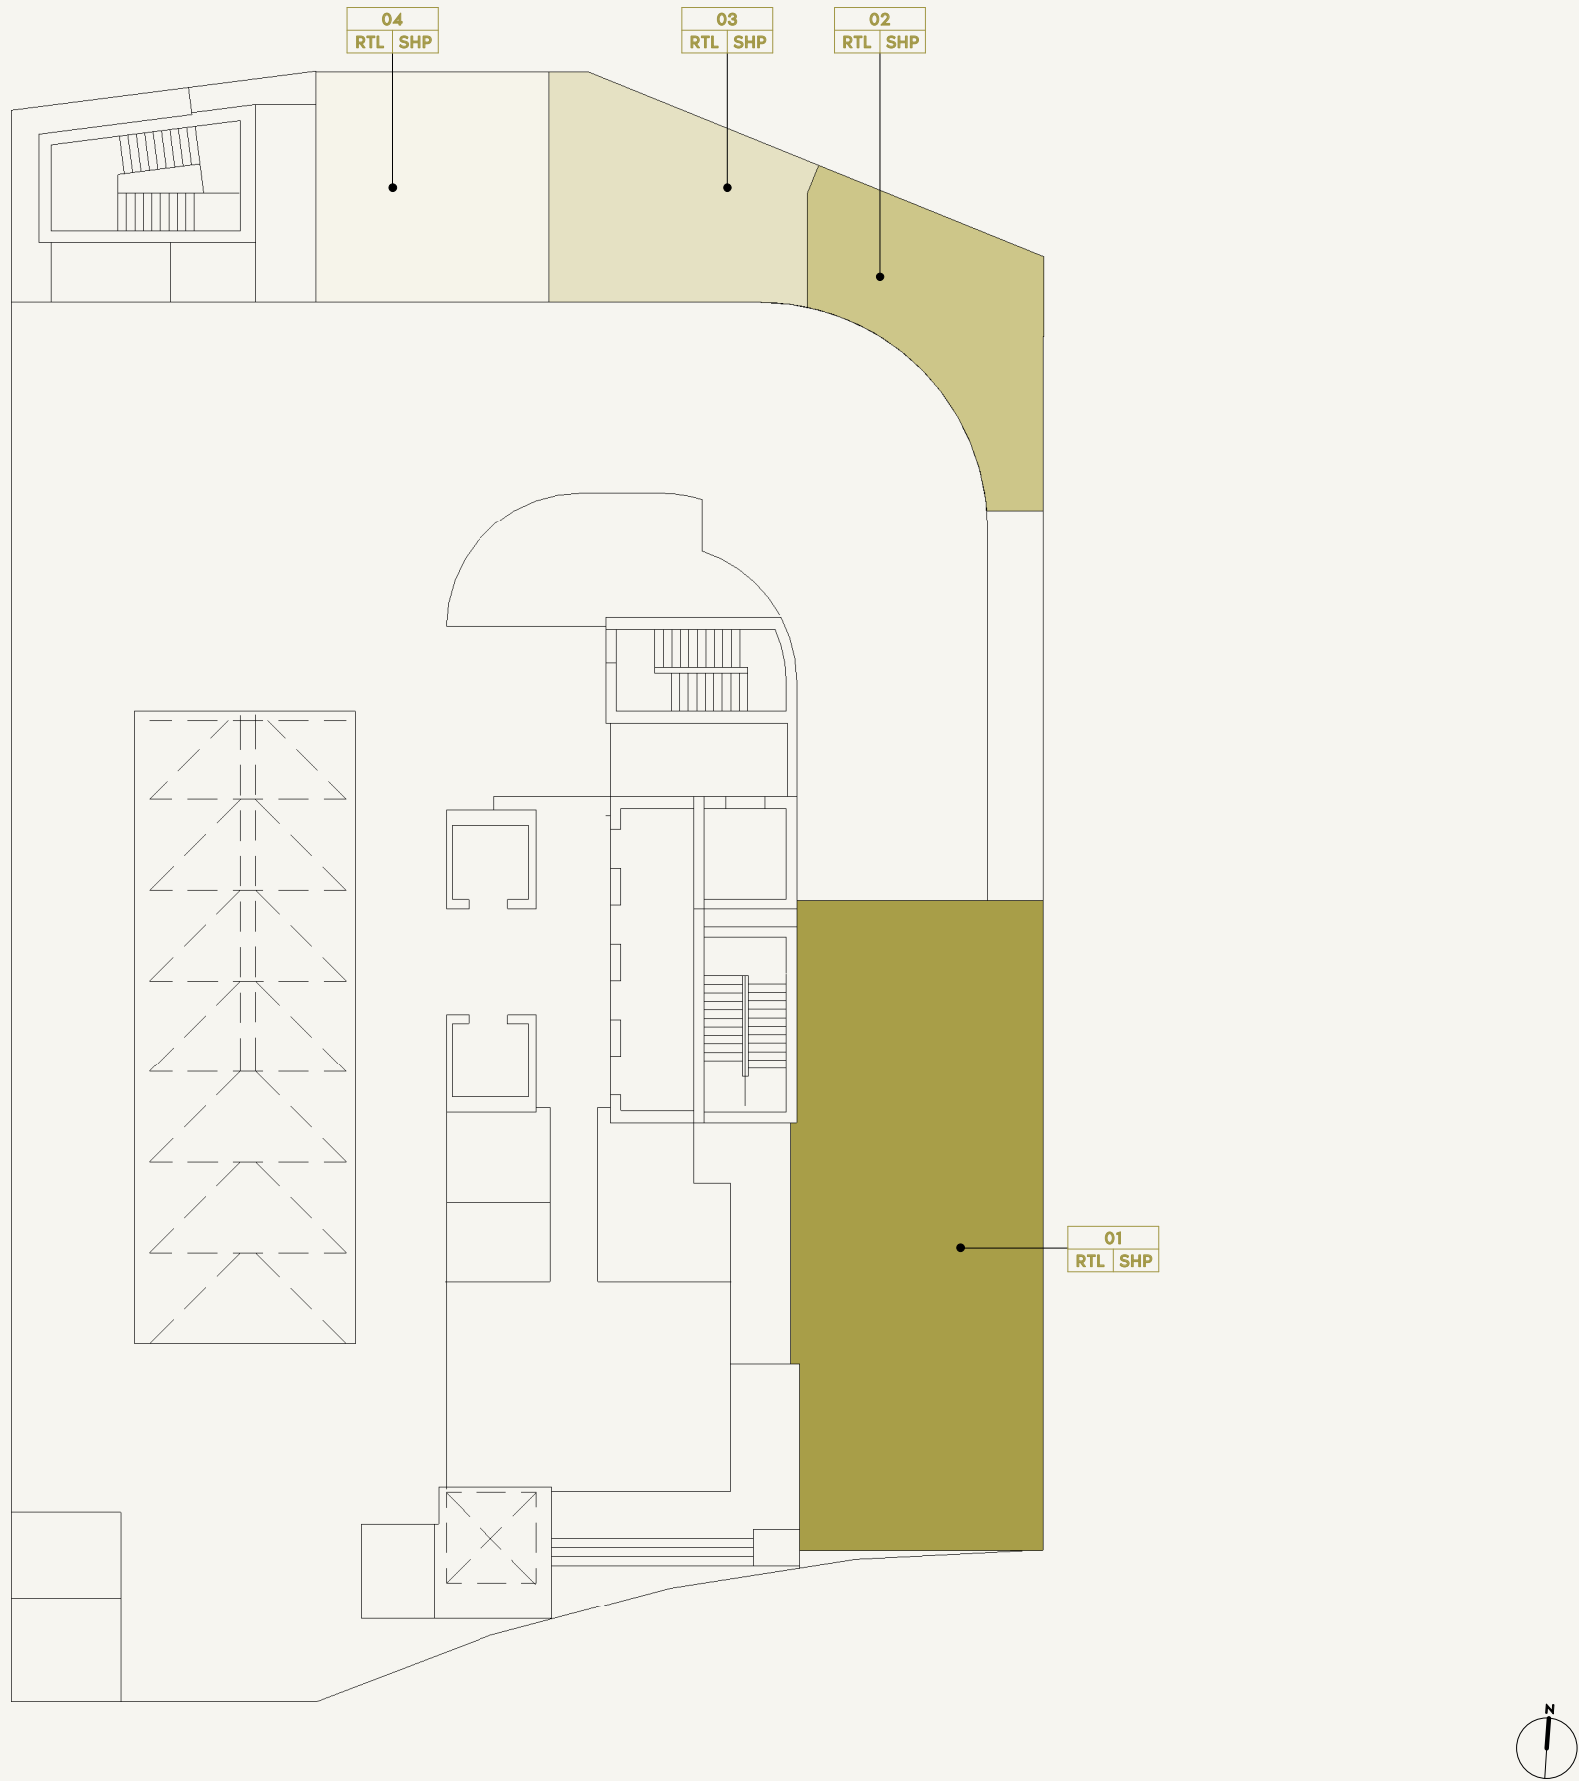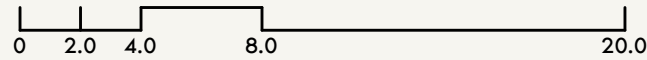

SCALE: N.T.S

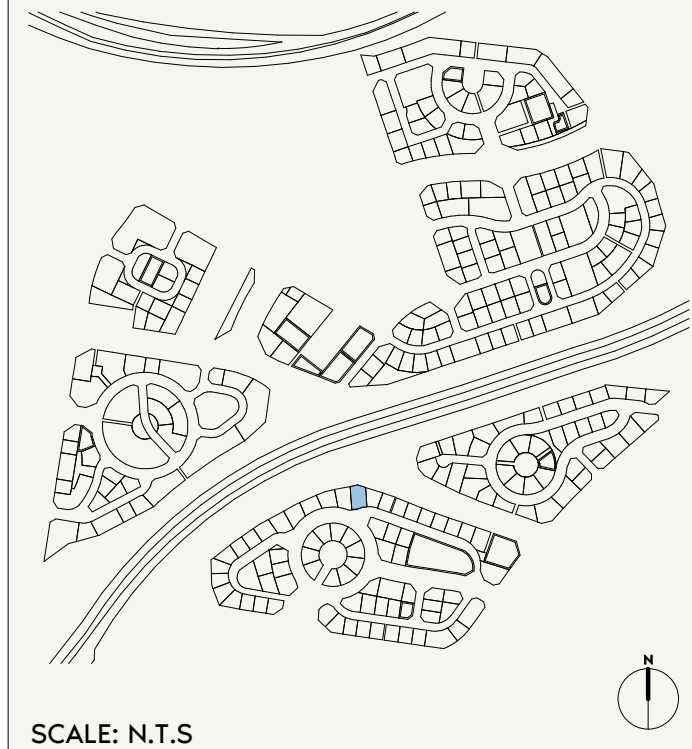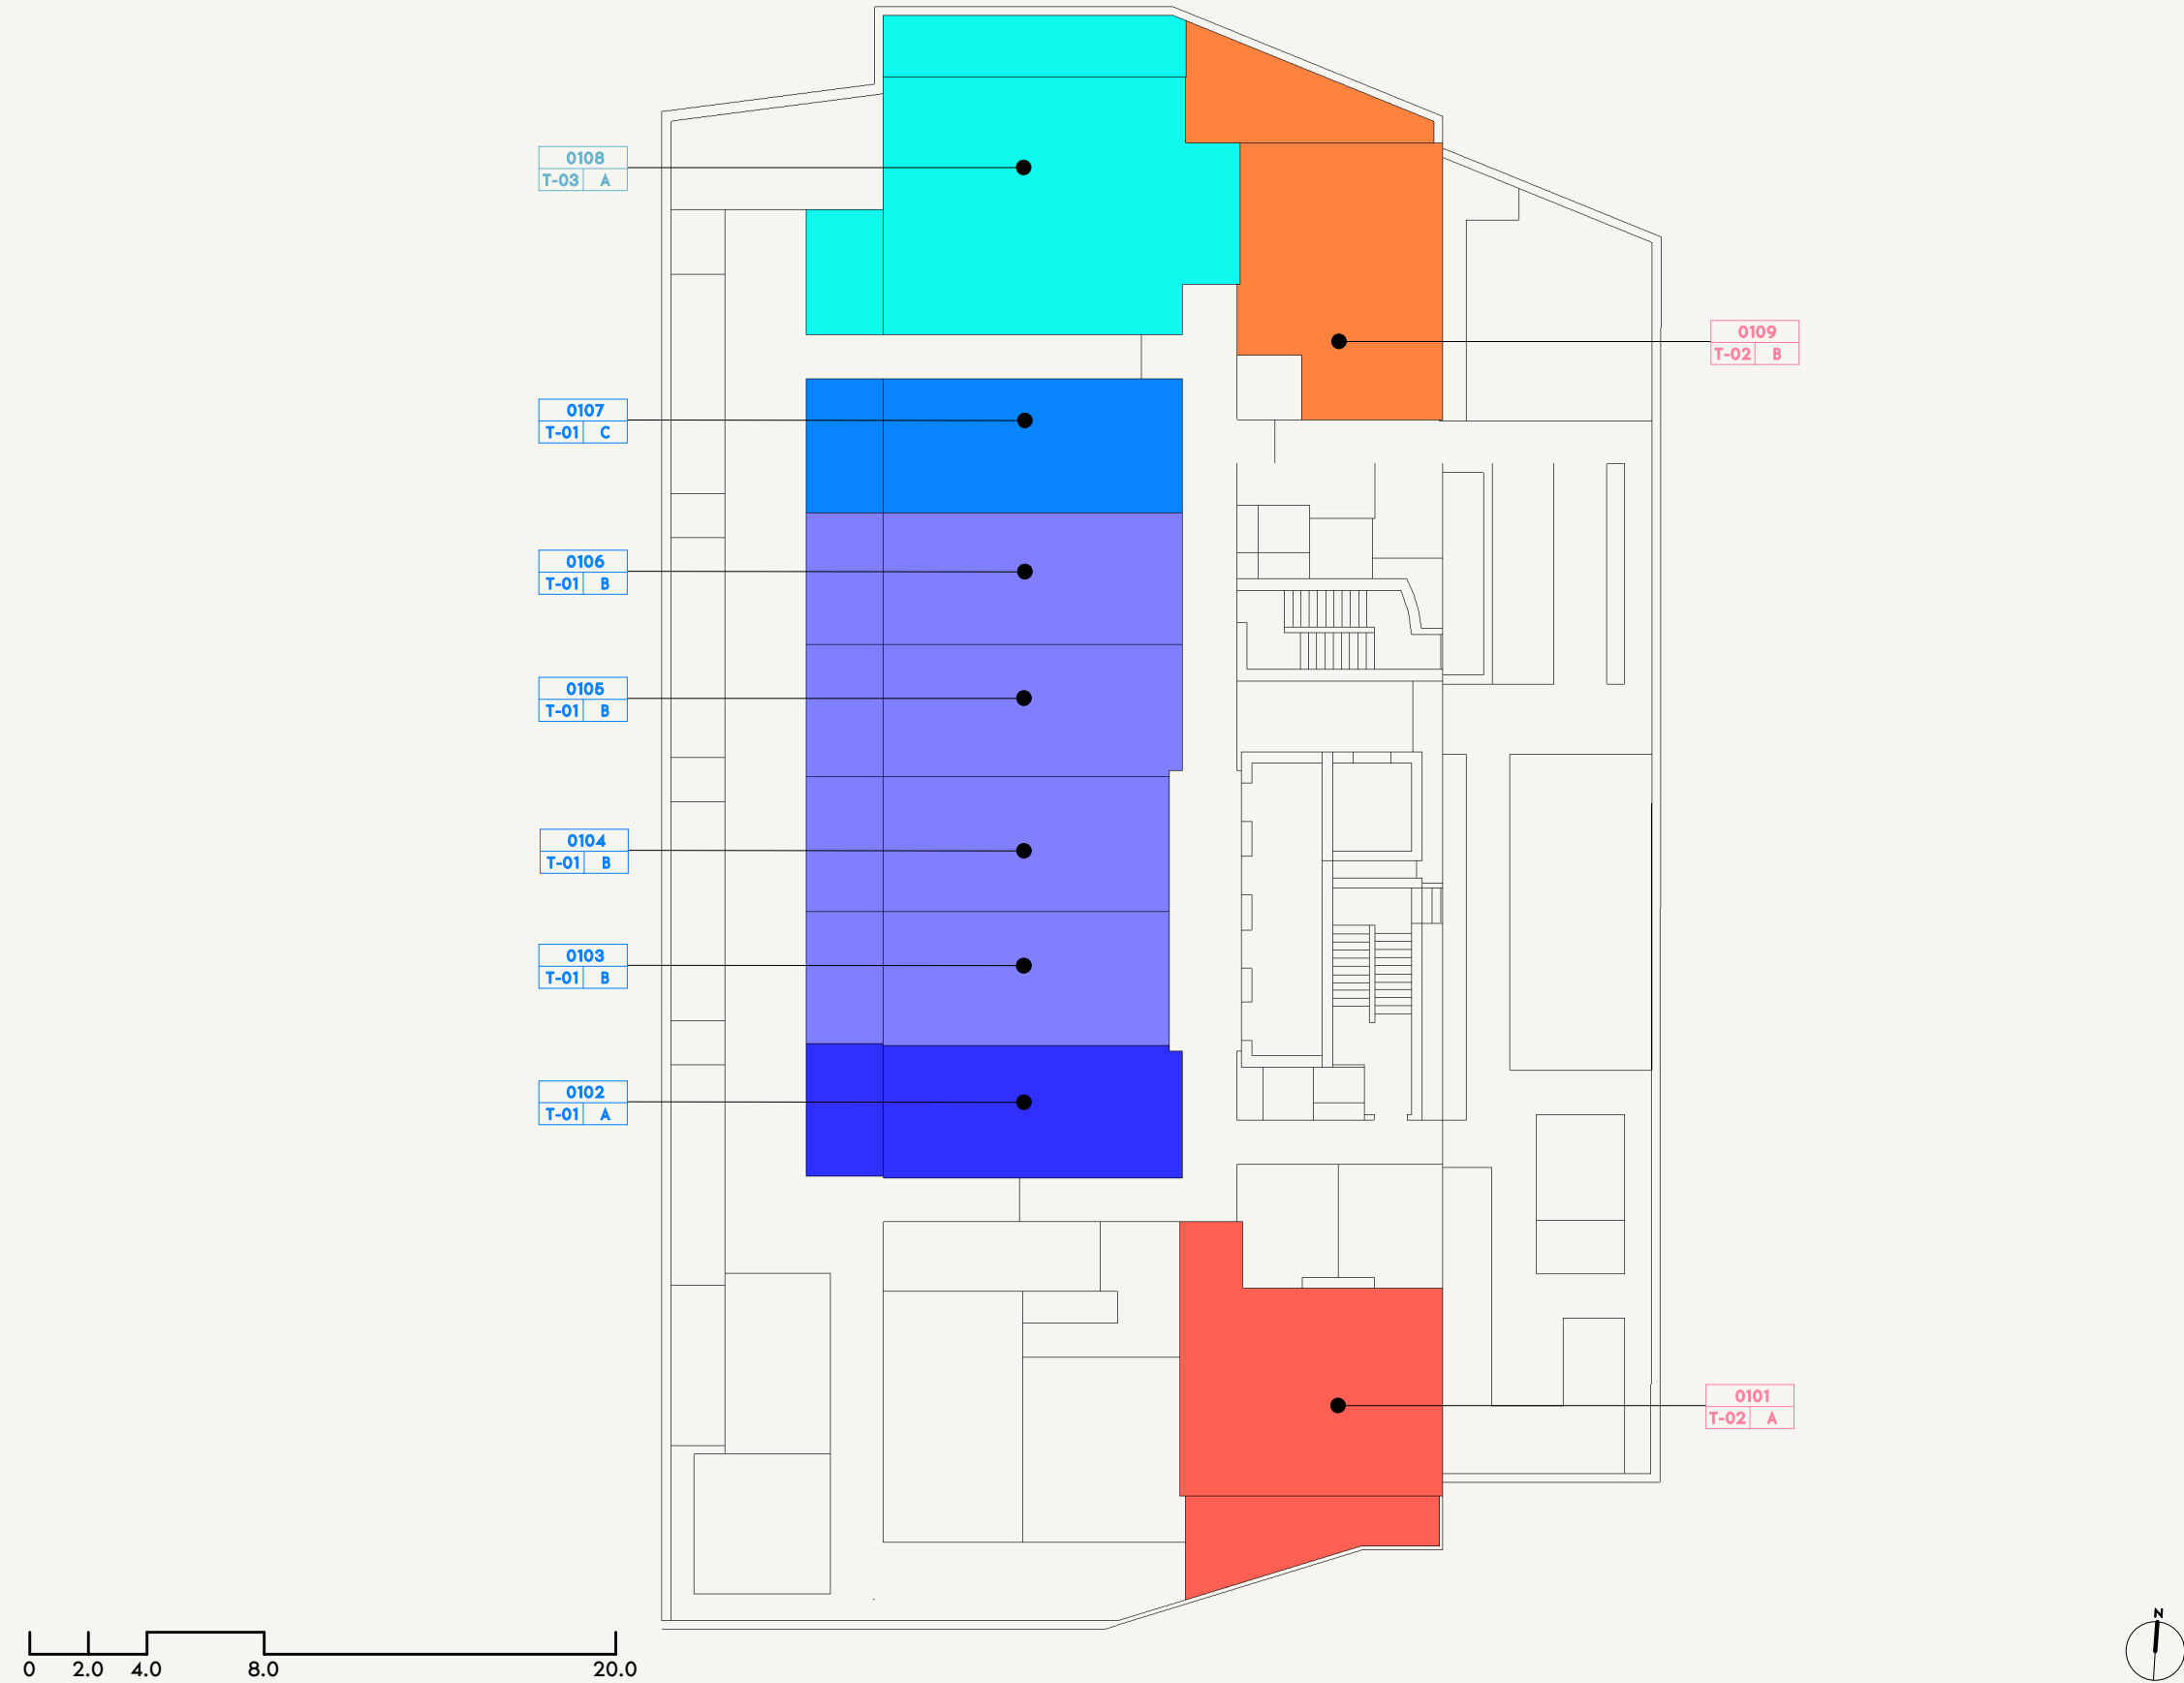

SCALE: N.T.S





FLOOR NO:
1ST FLOOR

UNIT TYPE:
OFFICES

DISCLAIMER:
THE COLORED MARKETING FLOOR PLANS PROVIDED BY THE DEVELOPER ARE FOR ILLUSTRATIVE PURPOSES ONLY. ACTUAL DIMENSIONS, LAYOUT, AND FINISHES MAY VARY FROM THOSE DEPICTED IN THE PLANS. FURNITURE, FIXTURES, AND EQUIPMENT SHOWN IN THE PLANS ARE FOR DECORATIVE PURPOSES ONLY AND ARE NOT INCLUDED IN THE PURCHASE OR LEASE OF THE PROPERTY. THE DEVELOPER RESERVES THE RIGHT TO MAKE MODIFICATIONS, REVISIONS, AND CHANGES TO THE FLOOR PLANS, SPECIFICATIONS, AND FEATURES WITHOUT PRIOR NOTICE.

PROJECT NAME / BUILDING:
JADAF / PROJECT 10

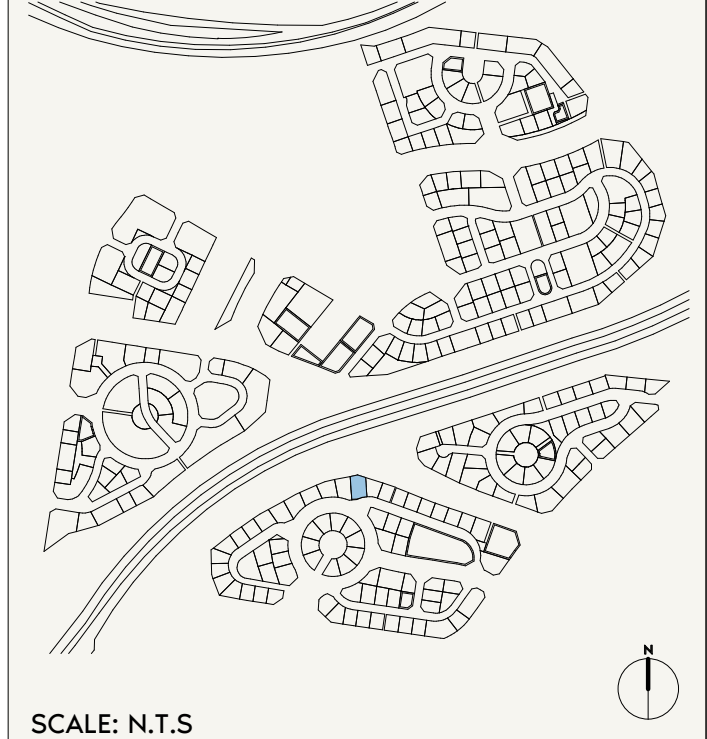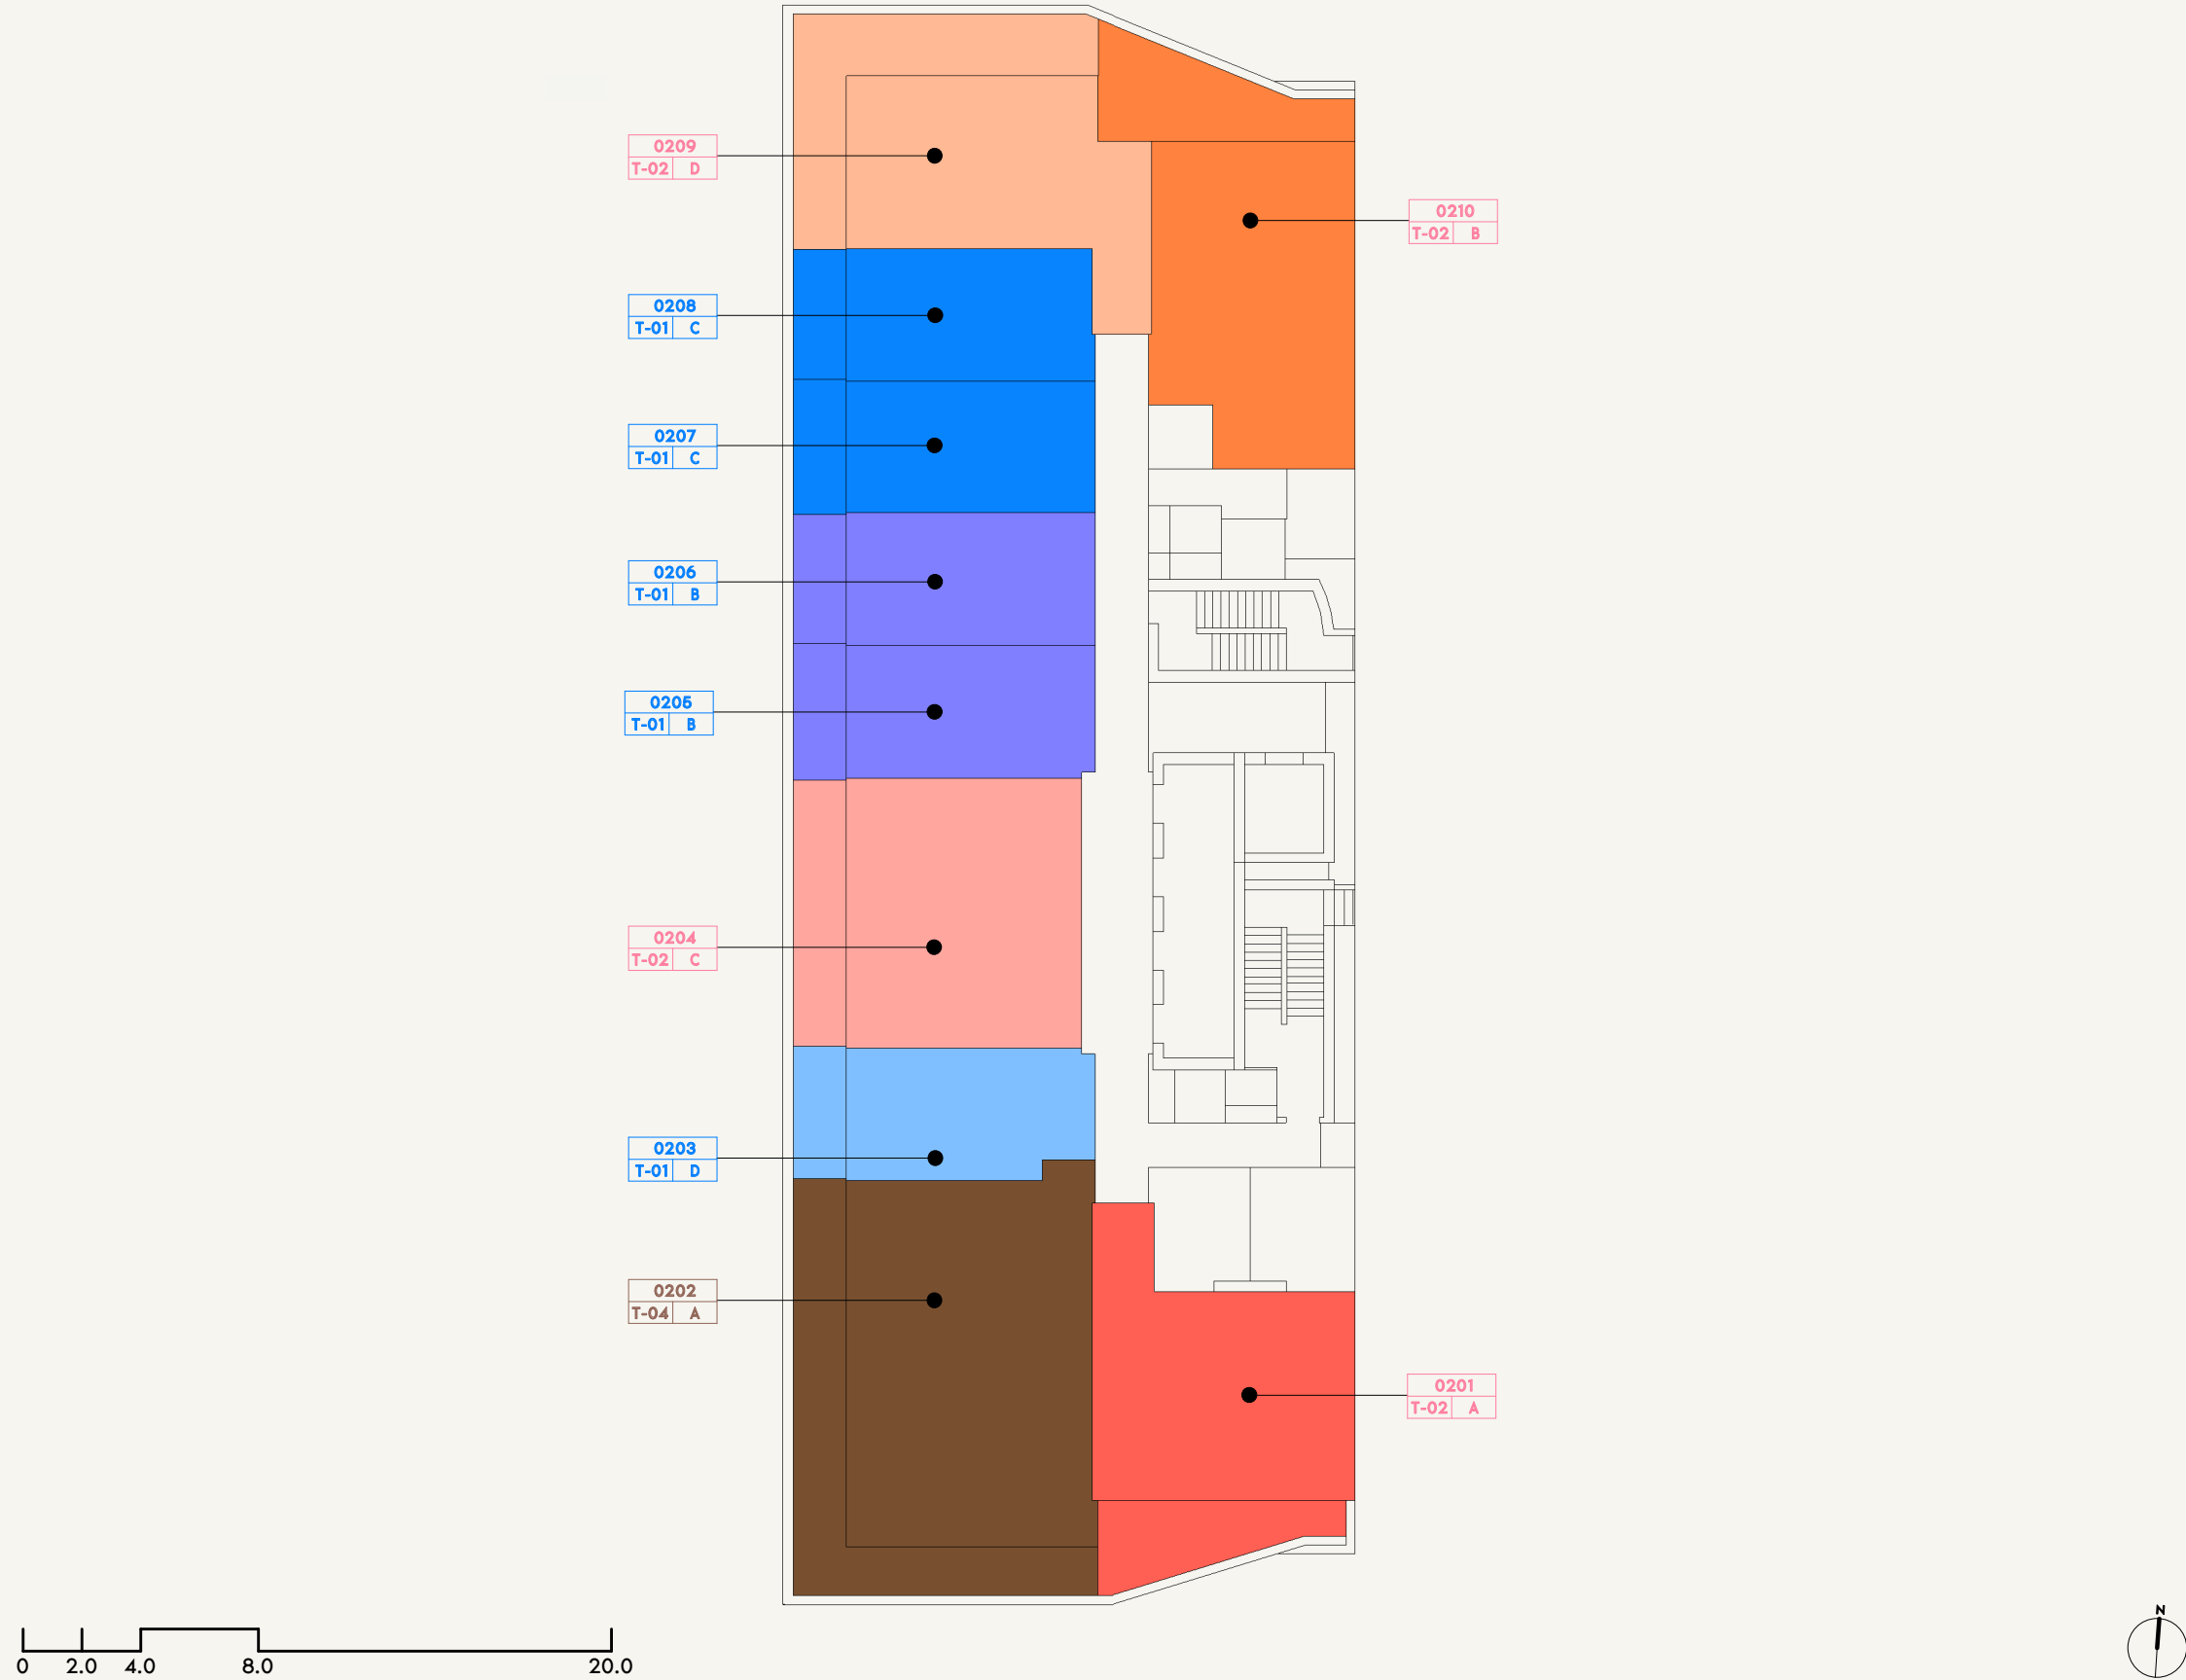

SCALE: N.T.S



FLOOR NO:
2ND-4TH, 7TH-9TH,
12ND-14TH FLOOR

UNIT TYPE:
OFFICES

DISCLAIMER:
THE COLORED MARKETING FLOOR PLANS PROVIDED BY THE DEVELOPER ARE FOR ILLUSTRATIVE PURPOSES ONLY. ACTUAL DIMENSIONS, LAYOUT, AND FINISHES MAY VARY FROM THOSE DEPICTED IN THE PLANS. FURNITURE, FIXTURES, AND EQUIPMENT SHOWN IN THE PLANS ARE FOR DECORATIVE PURPOSES ONLY AND ARE NOT INCLUDED IN THE PURCHASE OR LEASE OF THE PROPERTY. THE DEVELOPER RESERVES THE RIGHT TO MAKE MODIFICATIONS, REVISIONS, AND CHANGES TO THE FLOOR PLANS, SPECIFICATIONS, AND FEATURES WITHOUT PRIOR NOTICE.

PROJECT NAME / BUILDING:
JADAF / PROJECT 10





FLOOR NO:
5TH-6TH FLOOR


UNIT TYPE:
OFFICES


DISCLAIMER:
THE COLORED MARKETING FLOOR PLANS PROVIDED BY THE DEVELOPER ARE FOR ILLUSTRATIVE PURPOSES ONLY. ACTUAL DIMENSIONS, LAYOUT, AND FINISHES MAY VARY FROM THOSE DEPICTED IN THE PLANS. FURNITURE, FIXTURES, AND EQUIPMENT SHOWN IN THE PLANS ARE FOR DECORATIVE PURPOSES ONLY AND ARE NOT INCLUDED IN THE PURCHASE OR LEASE OF THE PROPERTY. THE DEVELOPER RESERVES THE RIGHT TO MAKE MODIFICATIONS, REVISIONS, AND CHANGES TO THE FLOOR PLANS, SPECIFICATIONS, AND FEATURES WITHOUT PRIOR NOTICE.

PROJECT NAME / BUILDING:
JADAF / PROJECT 10

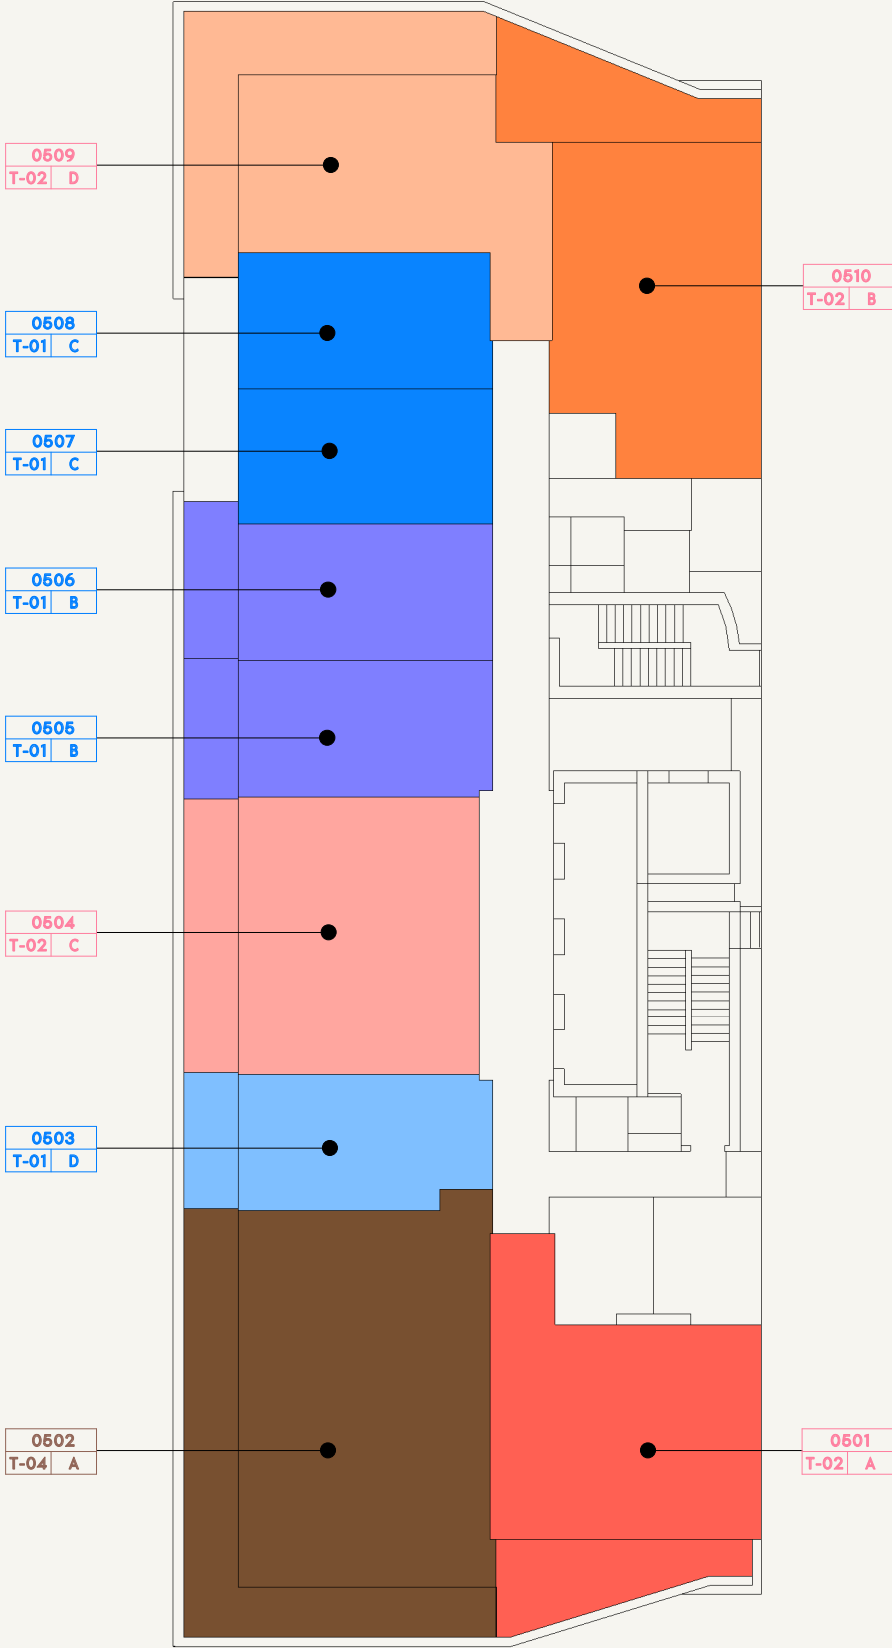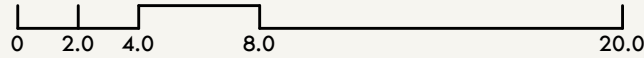

SCALE: N.T.S

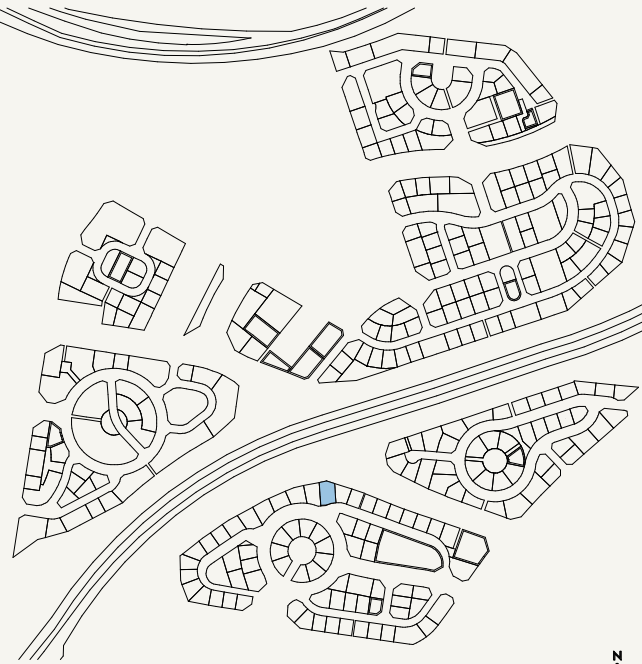

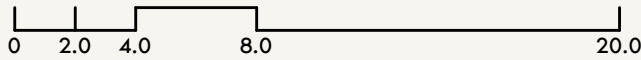


FLOOR NO:
10TH-11TH FLOOR

UNIT TYPE:
OFFICES



DISCLAIMER:
THE COLORED MARKETING FLOOR PLANS PROVIDED BY THE DEVELOPER ARE FOR ILLUSTRATIVE PURPOSES ONLY. ACTUAL DIMENSIONS, LAYOUT, AND FINISHES MAY VARY FROM THOSE DEPICTED IN THE PLANS. FURNITURE, FIXTURES, AND EQUIPMENT SHOWN IN THE PLANS ARE FOR DECORATIVE PURPOSES ONLY AND ARE NOT INCLUDED IN THE PURCHASE OR LEASE OF THE PROPERTY. THE DEVELOPER RESERVES THE RIGHT TO MAKE MODIFICATIONS, REVISIONS, AND CHANGES TO THE FLOOR PLANS, SPECIFICATIONS, AND FEATURES WITHOUT PRIOR NOTICE.

PROJECT NAME / BUILDING:
JADAF / PROJECT 10

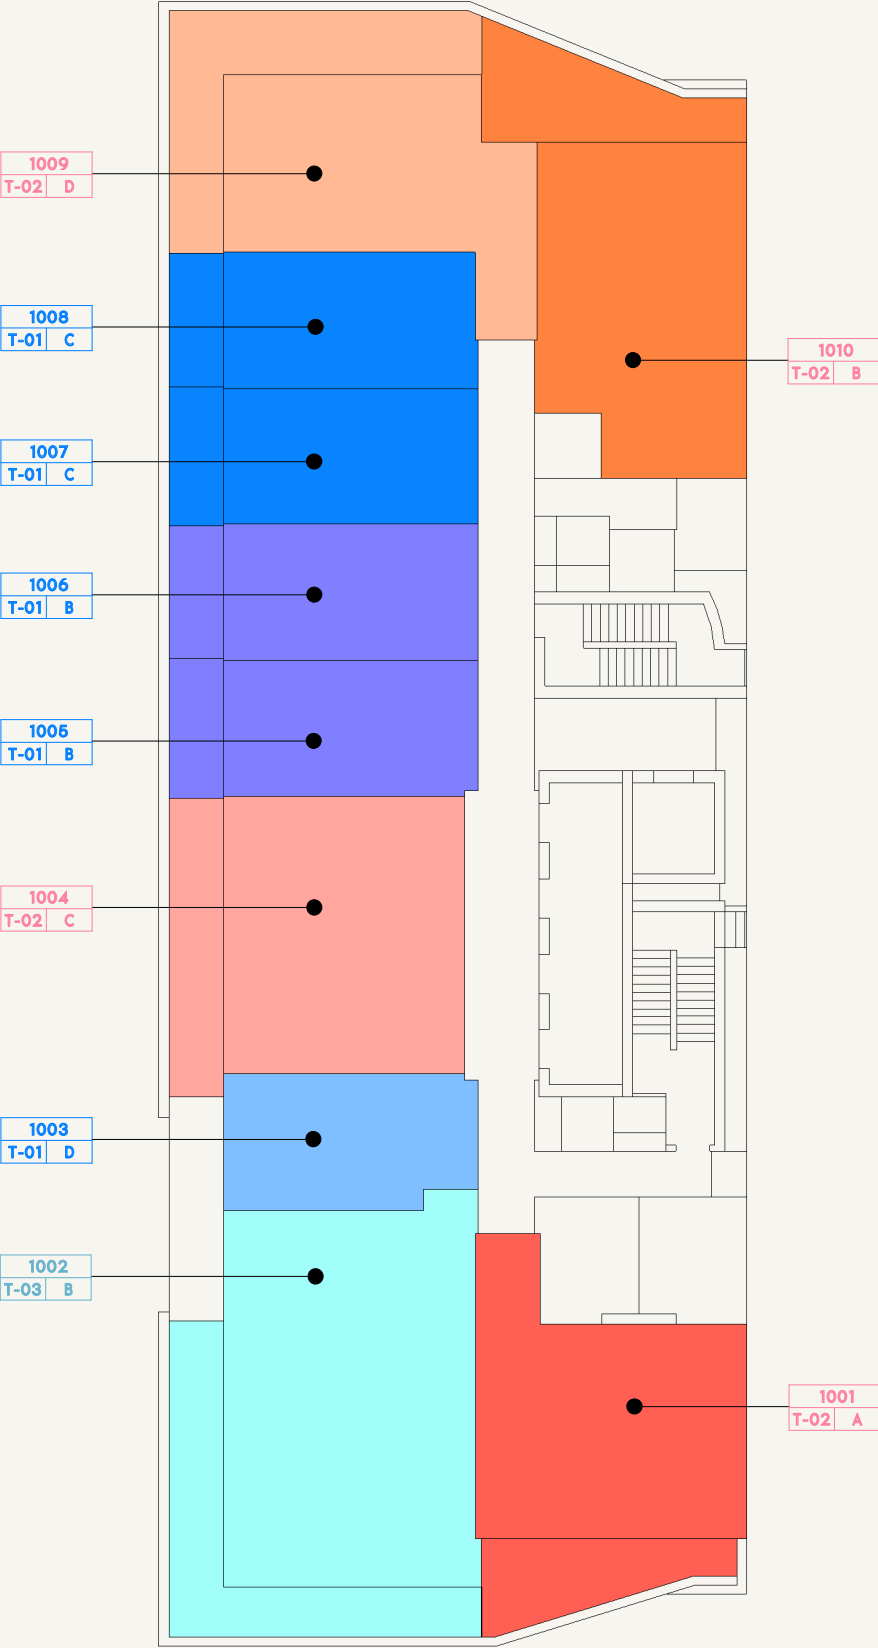

SCALE: N.T.S



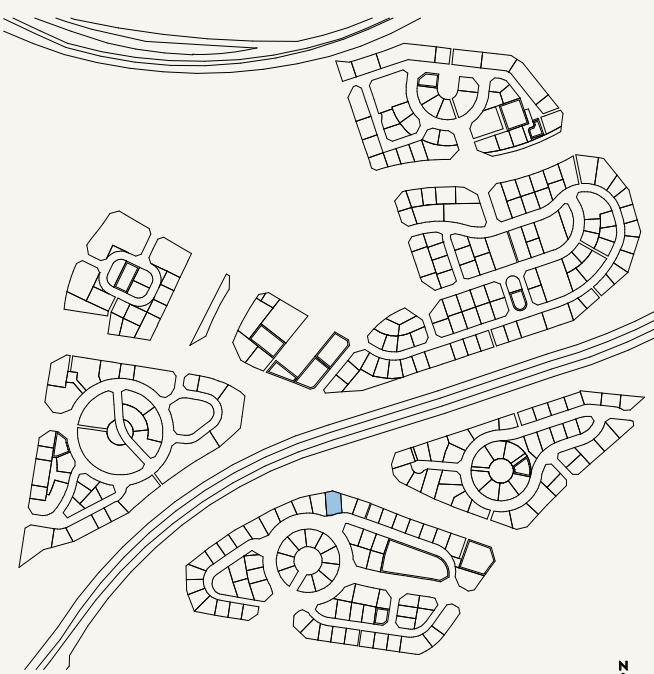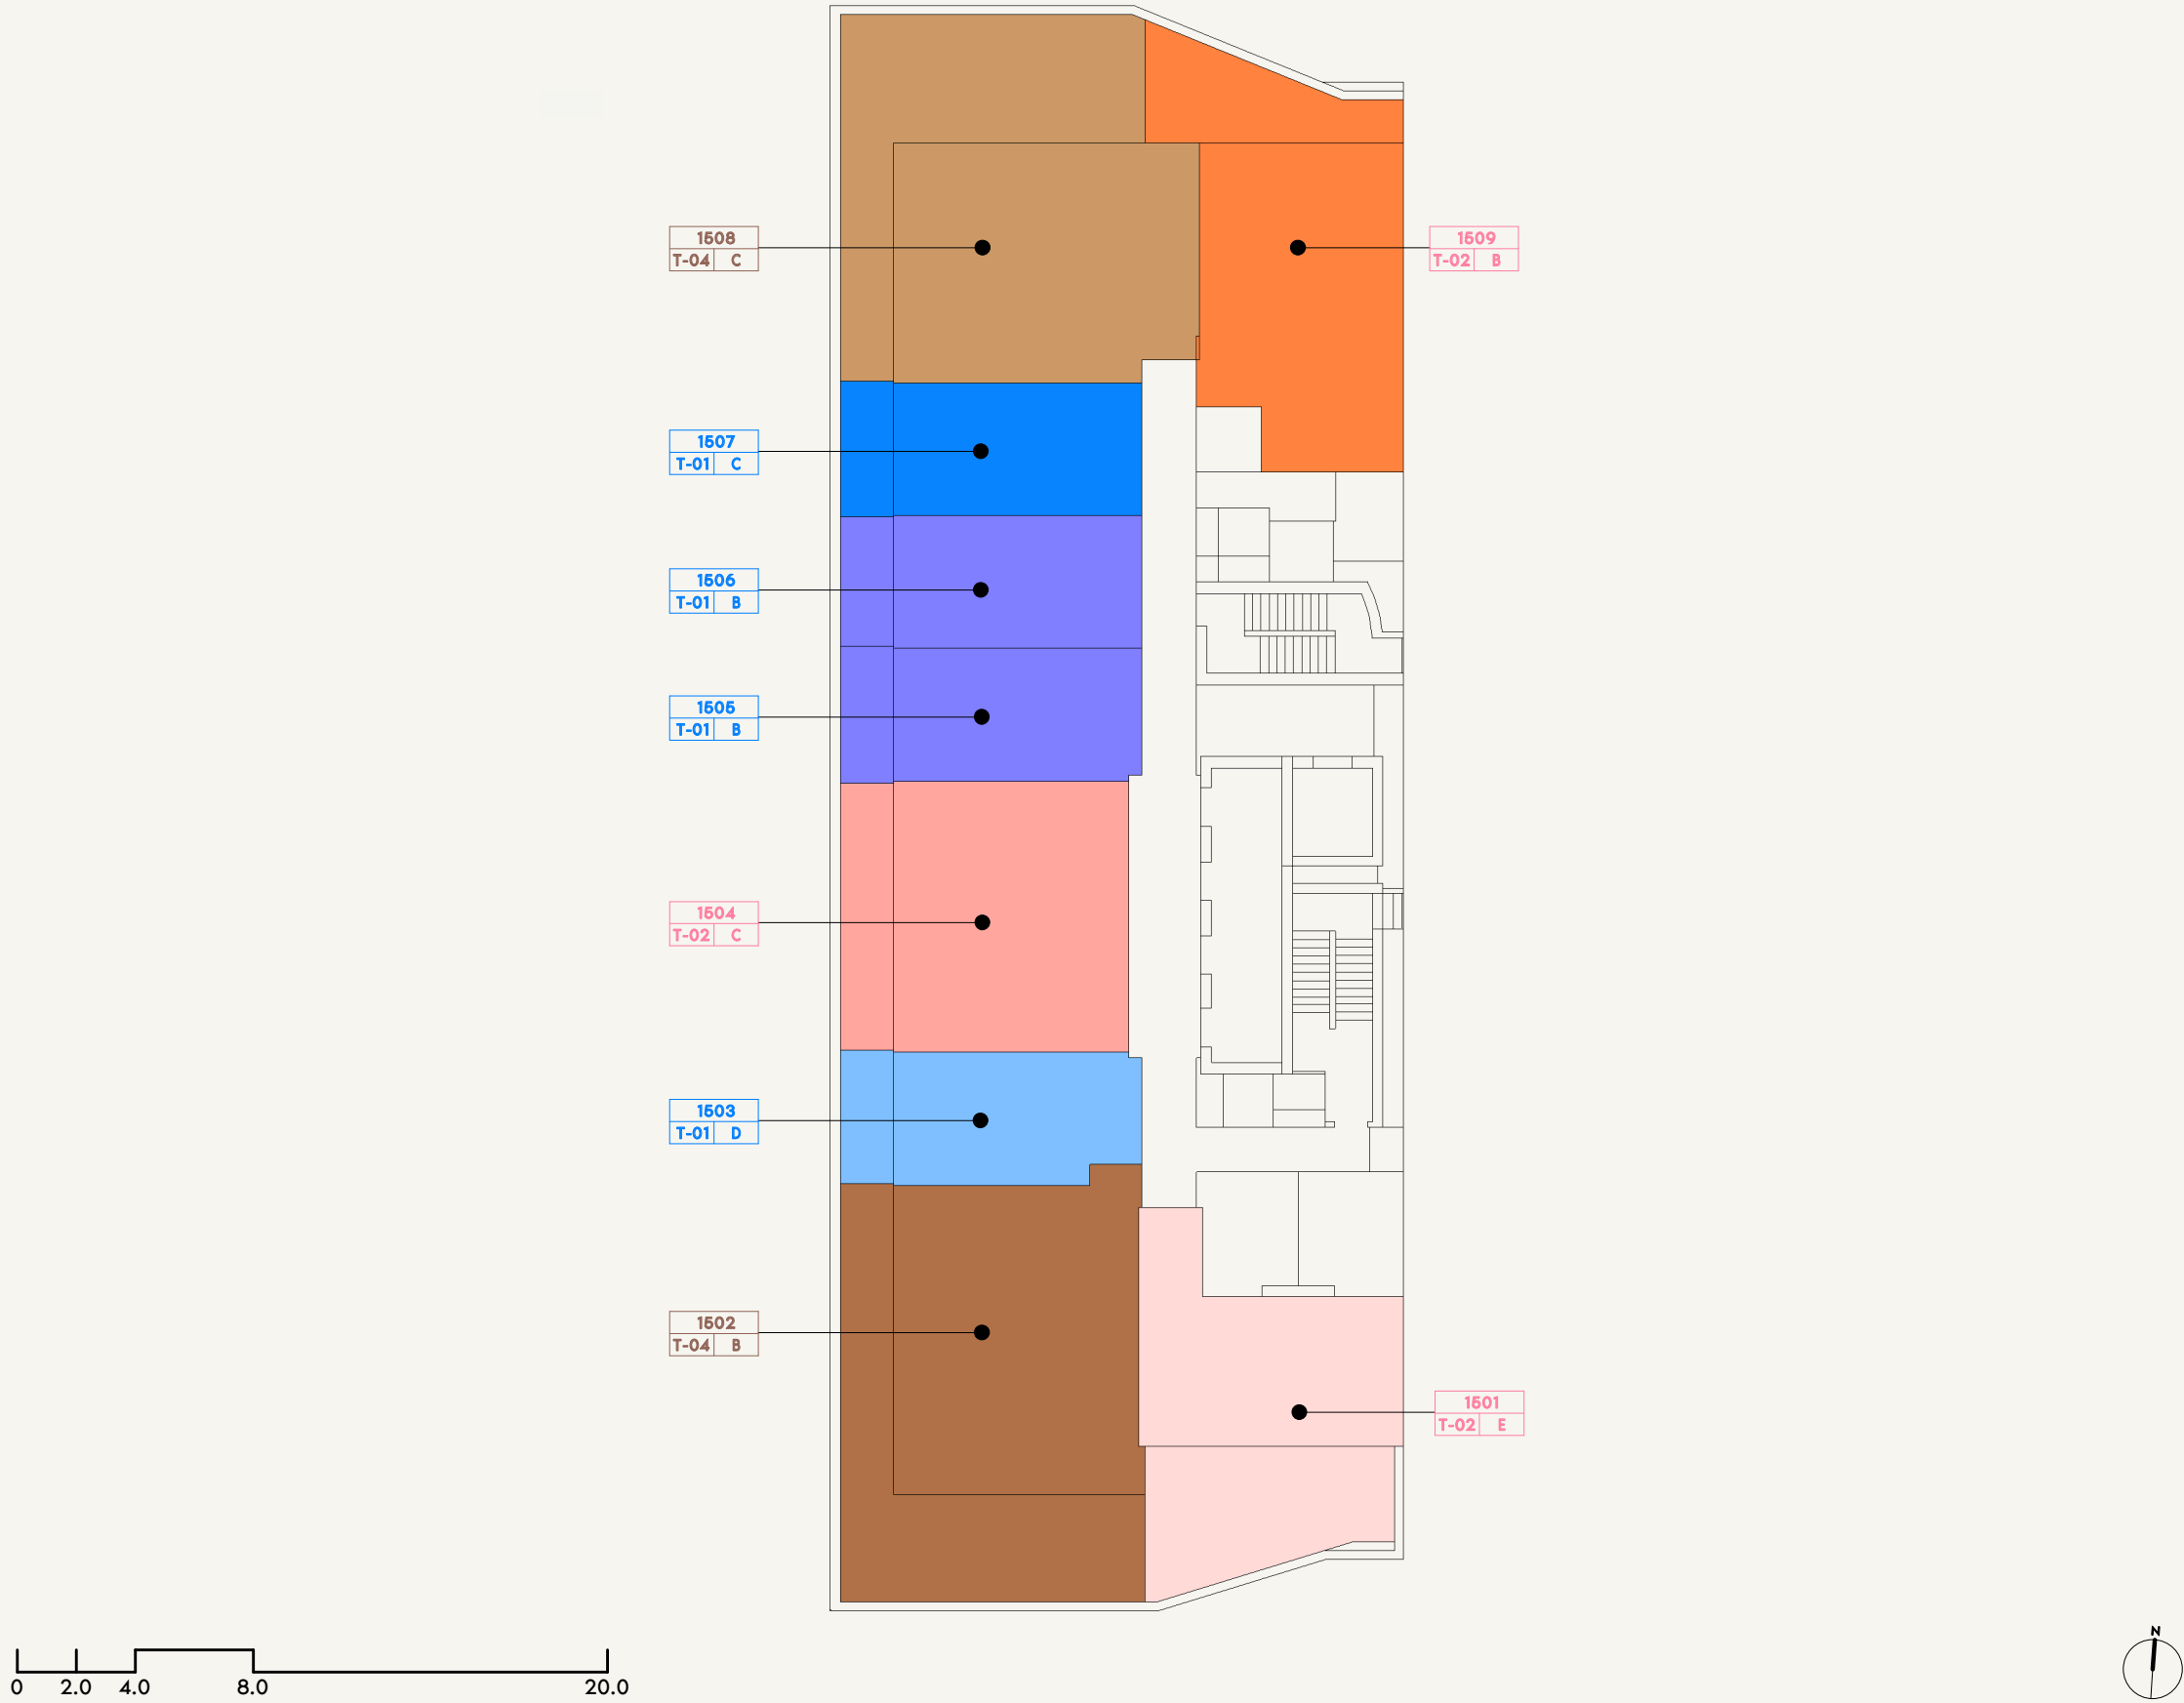

SCALE: N.T.S





FLOOR NO:
15TH FLOOR


UNIT TYPE:
OFFICES

DISCLAIMER:
THE COLORED MARKETING FLOOR PLANS PROVIDED BY THE DEVELOPER ARE FOR ILLUSTRATIVE PURPOSES ONLY. ACTUAL DIMENSIONS, LAYOUT, AND FINISHES MAY VARY FROM THOSE DEPICTED IN THE PLANS. FURNITURE, FIXTURES, AND EQUIPMENT SHOWN IN THE PLANS ARE FOR DECORATIVE PURPOSES ONLY AND ARE NOT INCLUDED IN THE PURCHASE OR LEASE OF THE PROPERTY. THE DEVELOPER RESERVES THE RIGHT TO MAKE MODIFICATIONS, REVISIONS, AND CHANGES TO THE FLOOR PLANS, SPECIFICATIONS, AND FEATURES WITHOUT PRIOR NOTICE.

PROJECT NAME / BUILDING:
JADAF / PROJECT 10

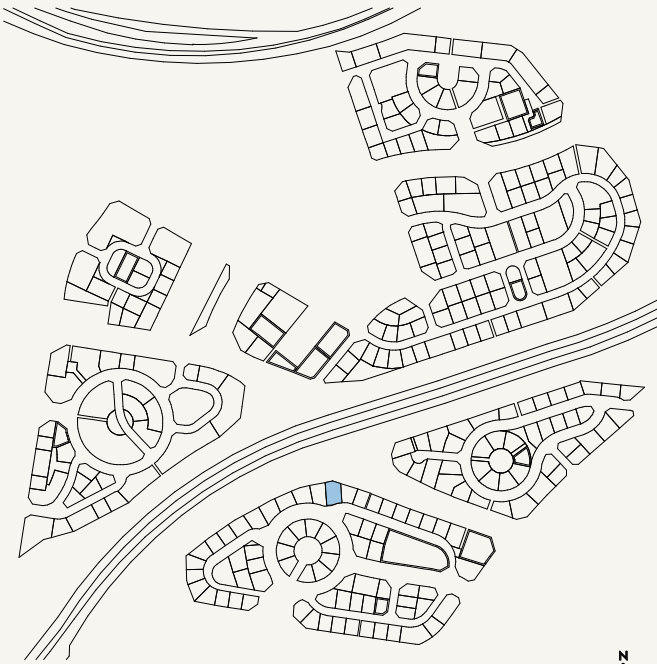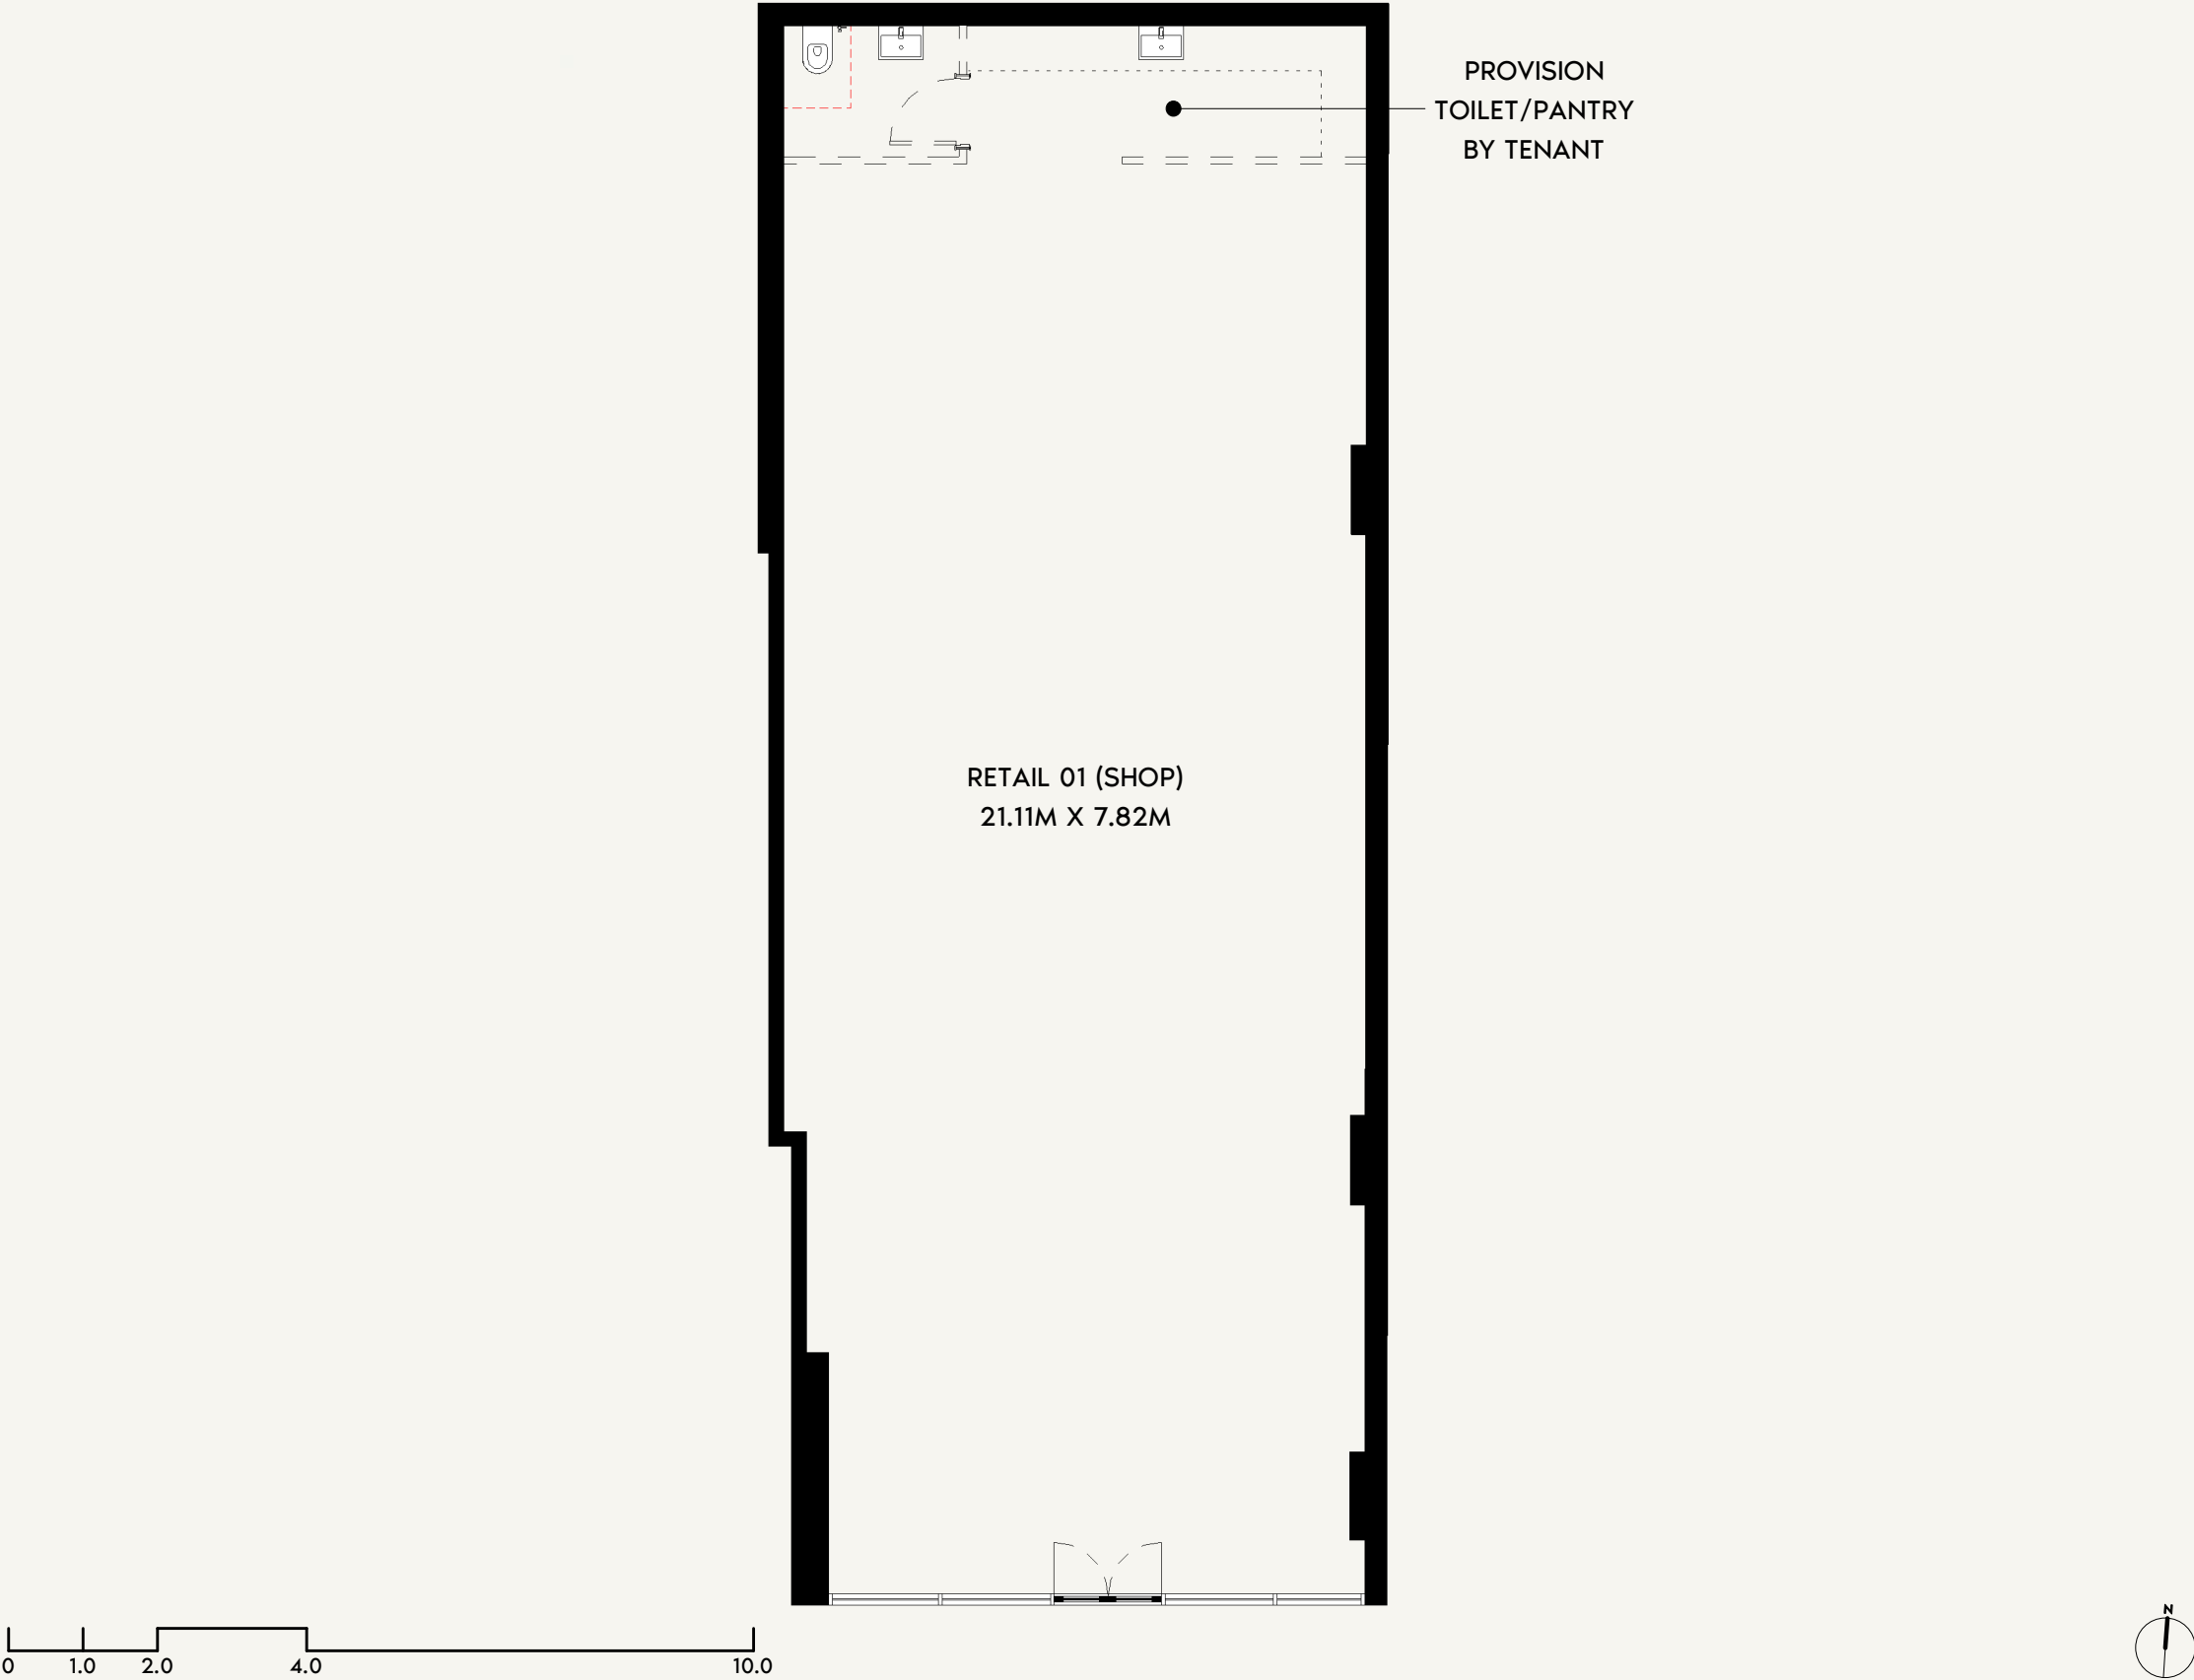

SCALE: N.T.S

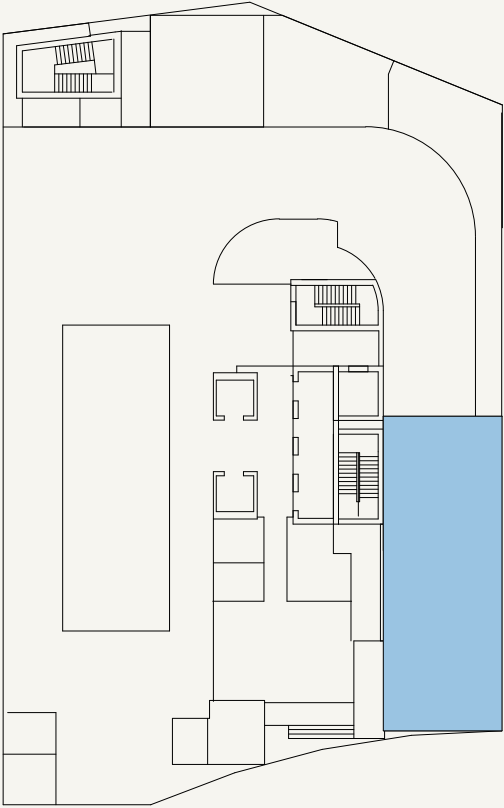

SCALE: N.T.S



FLOOR NO:
GROUND FLOOR

UNIT TYPE:
RTL-01

INDOOR UNIT AREA:
1,827.08 SQ.FT. (169.74 SQ.M)

OUTDOOR UNIT AREA:
N/A

DISCLAIMER:
THE COLORED MARKETING FLOOR PLANS PROVIDED BY THE DEVELOPER ARE FOR ILLUSTRATIVE PURPOSES ONLY. ACTUAL DIMENSIONS, LAYOUT, AND FINISHES MAY VARY FROM THOSE DEPICTED IN THE PLANS. FURNITURE, FIXTURES, AND EQUIPMENT SHOWN IN THE PLANS ARE FOR DECORATIVE PURPOSES ONLY AND ARE NOT INCLUDED IN THE PURCHASE OR LEASE OF THE PROPERTY. THE DEVELOPER RESERVES THE RIGHT TO MAKE MODIFICATIONS, REVISIONS, AND CHANGES TO THE FLOOR PLANS, SPECIFICATIONS, AND FEATURES WITHOUT PRIOR NOTICE.

TOTAL UNIT AREA:
1,827.08 SQ.FT. (169.74 SQ.M)

PROJECT NAME / BUILDING:
JADAF / PROJECT 10

UNIT NO:
01



FLOOR NO:
GROUND FLOOR

UNIT TYPE:
RTL-02

INDOOR UNIT AREA:
475.66 SQ.FT. (44.19 SQ.M)


OUTDOOR UNIT AREA:
N/A

DISCLAIMER:
THE COLORED MARKETING FLOOR PLANS PROVIDED BY THE DEVELOPER ARE FOR ILLUSTRATIVE PURPOSES ONLY. ACTUAL DIMENSIONS, LAYOUT, AND FINISHES MAY VARY FROM THOSE DEPICTED IN THE PLANS. FURNITURE, FIXTURES, AND EQUIPMENT SHOWN IN THE PLANS ARE FOR DECORATIVE PURPOSES ONLY AND ARE NOT INCLUDED IN THE PURCHASE OR LEASE OF THE PROPERTY. THE DEVELOPER RESERVES THE RIGHT TO MAKE MODIFICATIONS, REVISIONS, AND CHANGES TO THE FLOOR PLANS, SPECIFICATIONS, AND FEATURES WITHOUT PRIOR NOTICE.

TOTAL UNIT AREA:
475.66 SQ.FT. (44.19 SQ.M)

PROJECT NAME / BUILDING:
JADAF / PROJECT 10


UNIT NO:
02

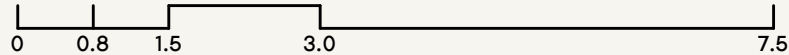

PROVISION
TOILET/PANTRY
BY TENANT



SCALE: N.T.S

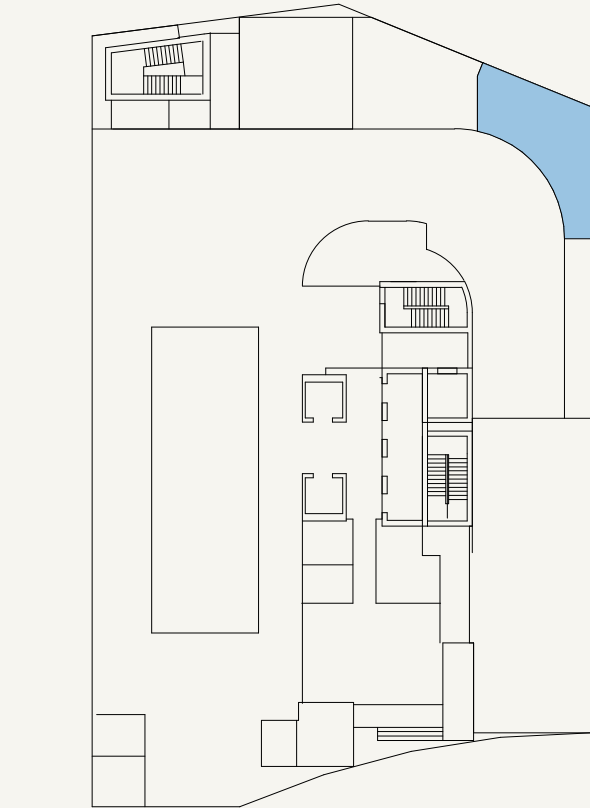

SCALE: N.T.S





FLOOR NO:
GROUND FLOOR

UNIT TYPE:
RTL-03

INDOOR UNIT AREA:
562.42 SQ.FT. (52.25 SQ.M)


OUTDOOR UNIT AREA:
N/A

DISCLAIMER:
THE COLORED MARKETING FLOOR PLANS PROVIDED BY THE DEVELOPER ARE FOR ILLUSTRATIVE PURPOSES ONLY. ACTUAL DIMENSIONS, LAYOUT, AND FINISHES MAY VARY FROM THOSE DEPICTED IN THE PLANS. FURNITURE, FIXTURES, AND EQUIPMENT SHOWN IN THE PLANS ARE FOR DECORATIVE PURPOSES ONLY AND ARE NOT INCLUDED IN THE PURCHASE OR LEASE OF THE PROPERTY. THE DEVELOPER RESERVES THE RIGHT TO MAKE MODIFICATIONS, REVISIONS, AND CHANGES TO THE FLOOR PLANS, SPECIFICATIONS, AND FEATURES WITHOUT PRIOR NOTICE.

TOTAL UNIT AREA:
562.42 SQ.FT. (52.25 SQ.M)

PROJECT NAME / BUILDING:
JADAF / PROJECT 10


UNIT NO:
03

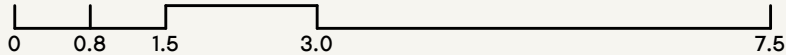


PROVISION
TOILET/PANTRY
BY TENANT





SCALE: N.T.S

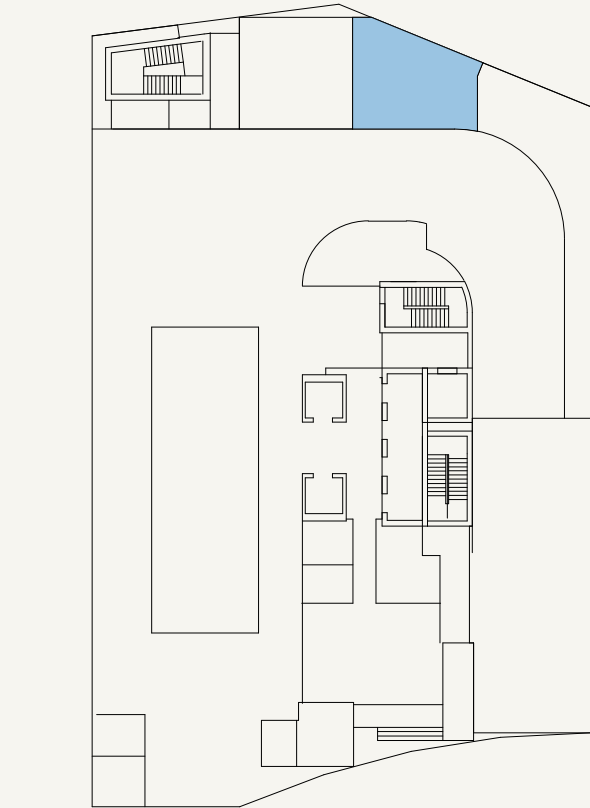


SCALE: N.T.S

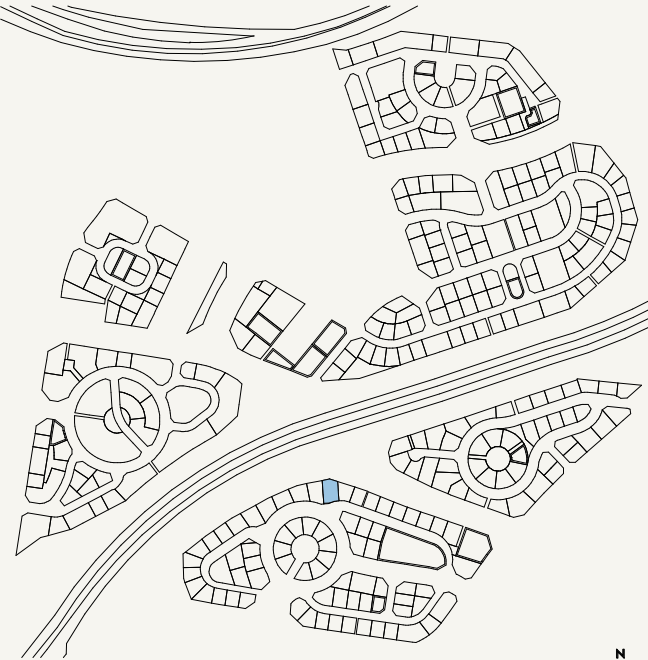

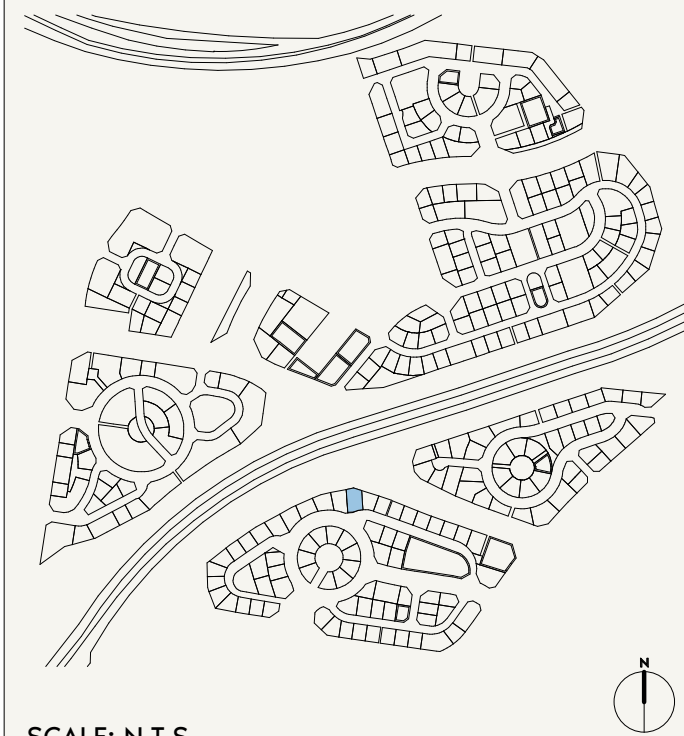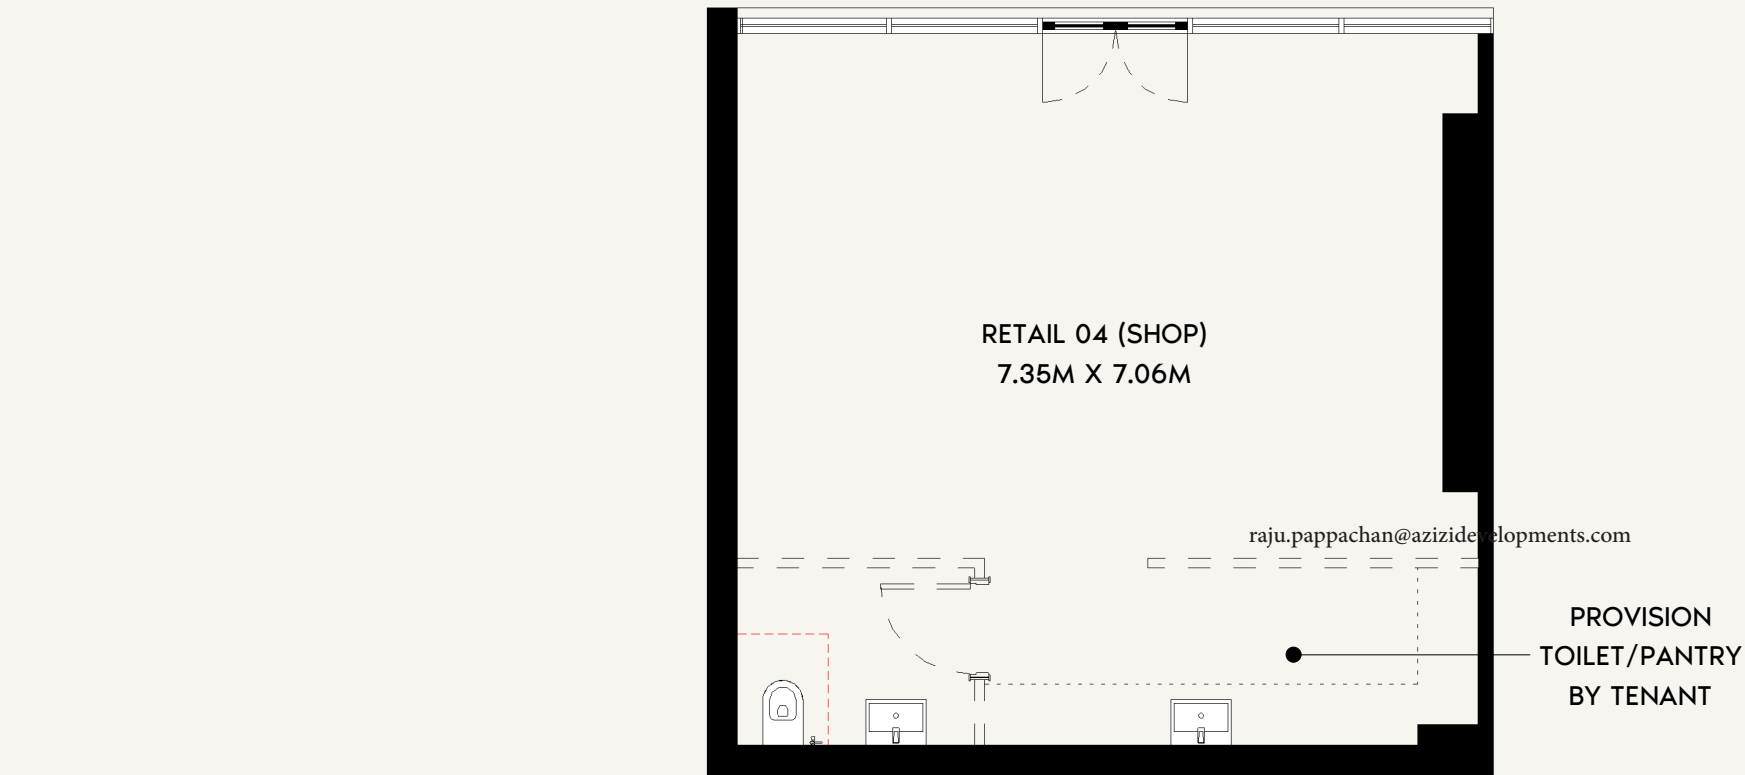

SCALE: N.T.S

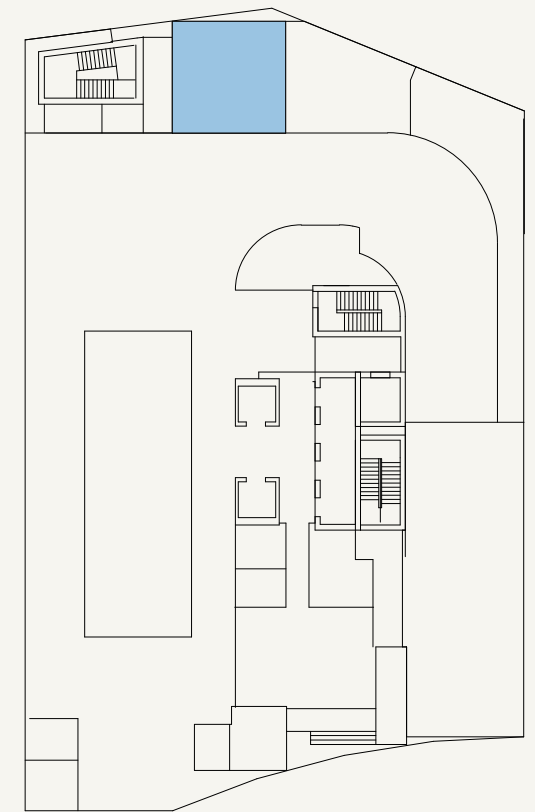

SCALE: N.T.S



FLOOR NO:
GROUND FLOOR

UNIT TYPE:
RTL-04

INDOOR UNIT AREA:
587.18 SQ.FT. (54.55 SQ.M)

OUTDOOR UNIT AREA:
N/A

DISCLAIMER:
THE COLORED MARKETING FLOOR PLANS PROVIDED BY THE DEVELOPER ARE FOR ILLUSTRATIVE PURPOSES ONLY. ACTUAL DIMENSIONS, LAYOUT, AND FINISHES MAY VARY FROM THOSE DEPICTED IN THE PLANS. FURNITURE, FIXTURES, AND EQUIPMENT SHOWN IN THE PLANS ARE FOR DECORATIVE PURPOSES ONLY AND ARE NOT INCLUDED IN THE PURCHASE OR LEASE OF THE PROPERTY. THE DEVELOPER RESERVES THE RIGHT TO MAKE MODIFICATIONS, REVISIONS, AND CHANGES TO THE FLOOR PLANS, SPECIFICATIONS, AND FEATURES WITHOUT PRIOR NOTICE.

TOTAL UNIT AREA:
587.18 SQ.FT. (54.55 SQ.M)

PROJECT NAME / BUILDING:
JADAF / PROJECT 10

UNIT NO:
04