
AZIZI AMIR




FLOOR PLANS &
FLOOR PLATES

FLOOR PLANS



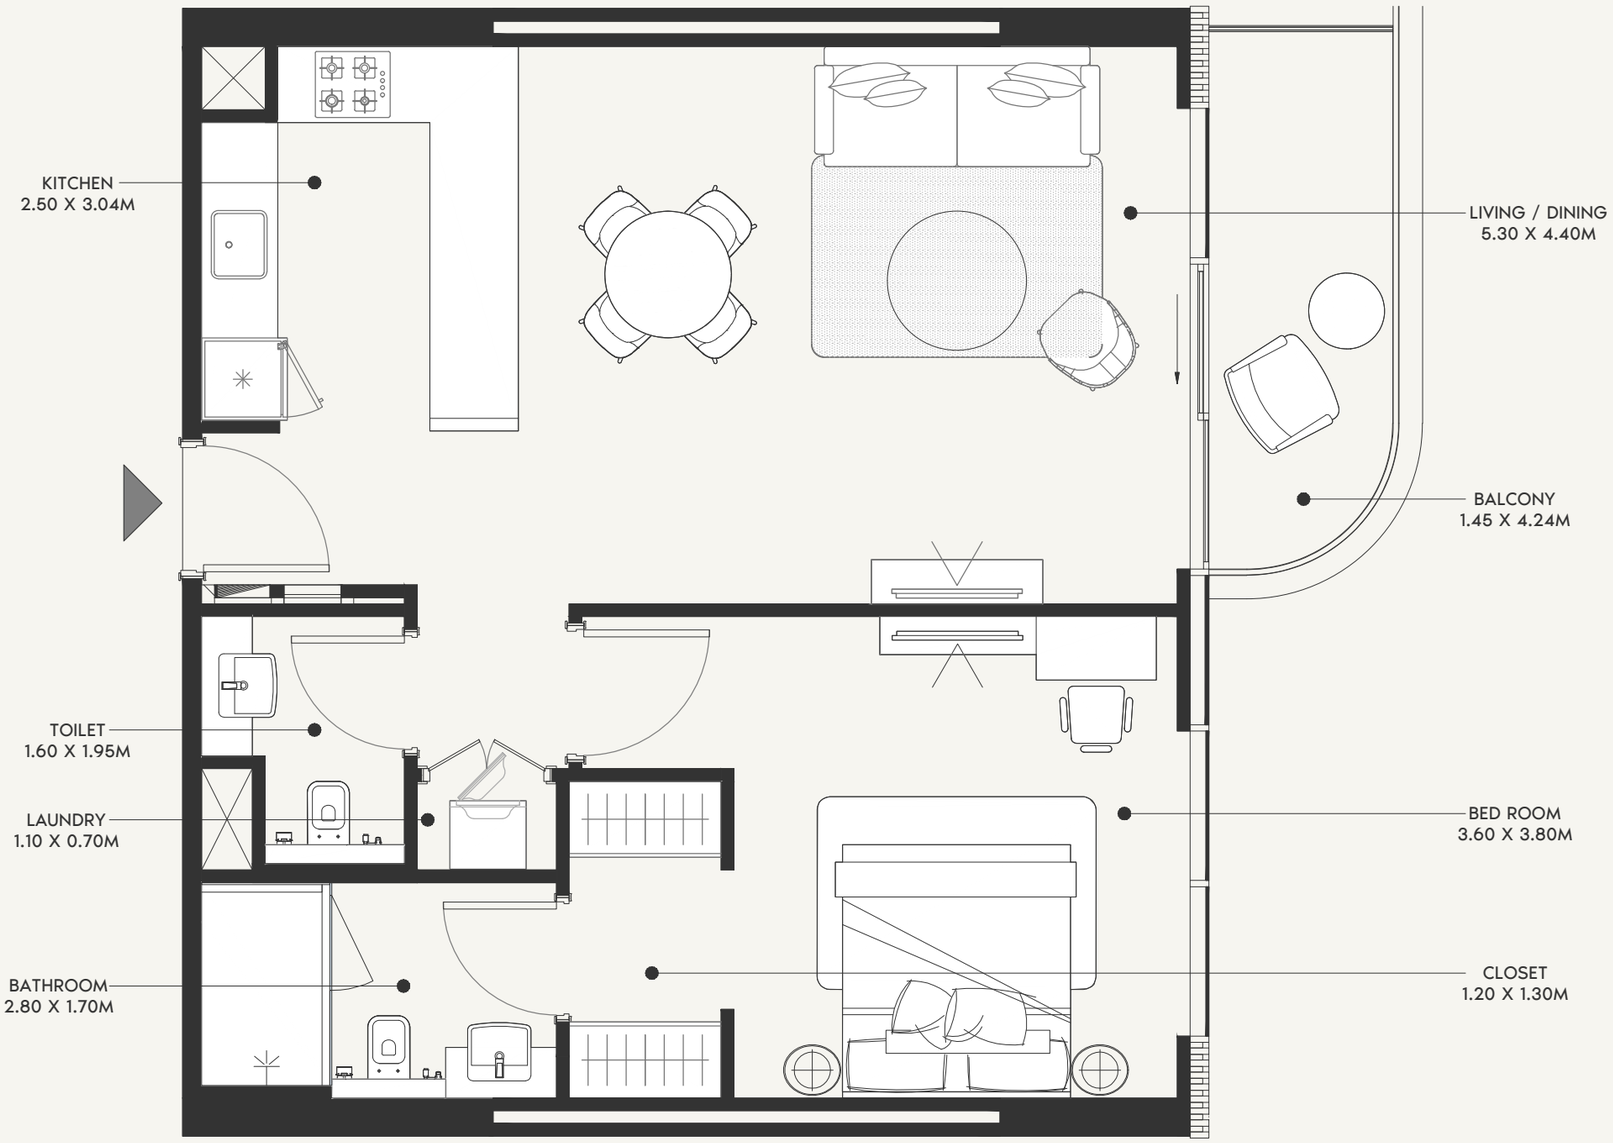


SCALE: N.T.S

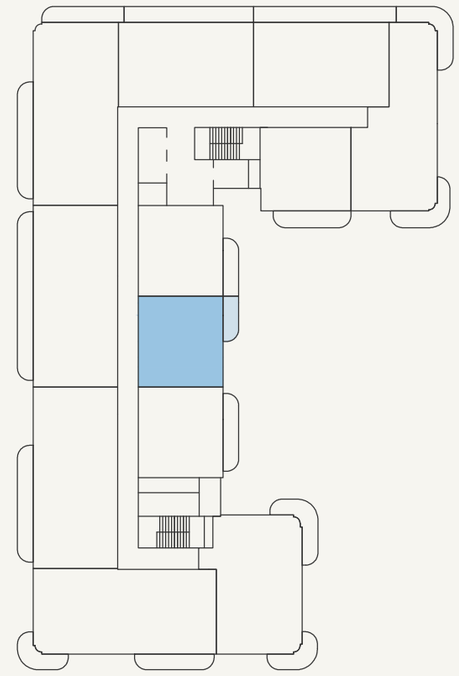


SCALE: N.T.S


AZIZI

FLOOR NO: 6TH FLOOR	APARTMENT AREA: 728.51 SQ.FT. (67.68 SQ.M.)	DISCLAMER: THE COLORED MARKETING FLOOR PLANS PROVIDED BY THE DEVELOPER ARE FOR ILLUSTRATIVE PURPOSES ONLY. ACTUAL DIMENSIONS, LAYOUT, AND FINISHES MAY VARY FROM THOSE DEPICTED IN THE PLANS. FURNITURE, FIXTURES, AND EQUIPMENT SHOWN IN THE PLANS ARE FOR DECORATIVE PURPOSES ONLY AND ARE NOT INCLUDED IN THE PURCHASE OR LEASE OF THE PROPERTY. THE DEVELOPER RESERVES THE RIGHT TO MAKE MODIFICATIONS, REVISIONS, AND CHANGES TO THE FLOOR PLANS, SPECIFICATIONS, AND FEATURES WITHOUT PRIOR NOTICE.	PROJECT NAME / BUILDING: AFRA 026
UNIT TYPE: 1 BEDROOM (TYPE-01A)	BALCONY AREA: 68.67 SQ.FT. (6.38 SQ.M.)	TOTAL APARTMENT AREA: 797.18 SQ.FT. (74.06 SQ.M.)	UNIT NO: 602 & 702

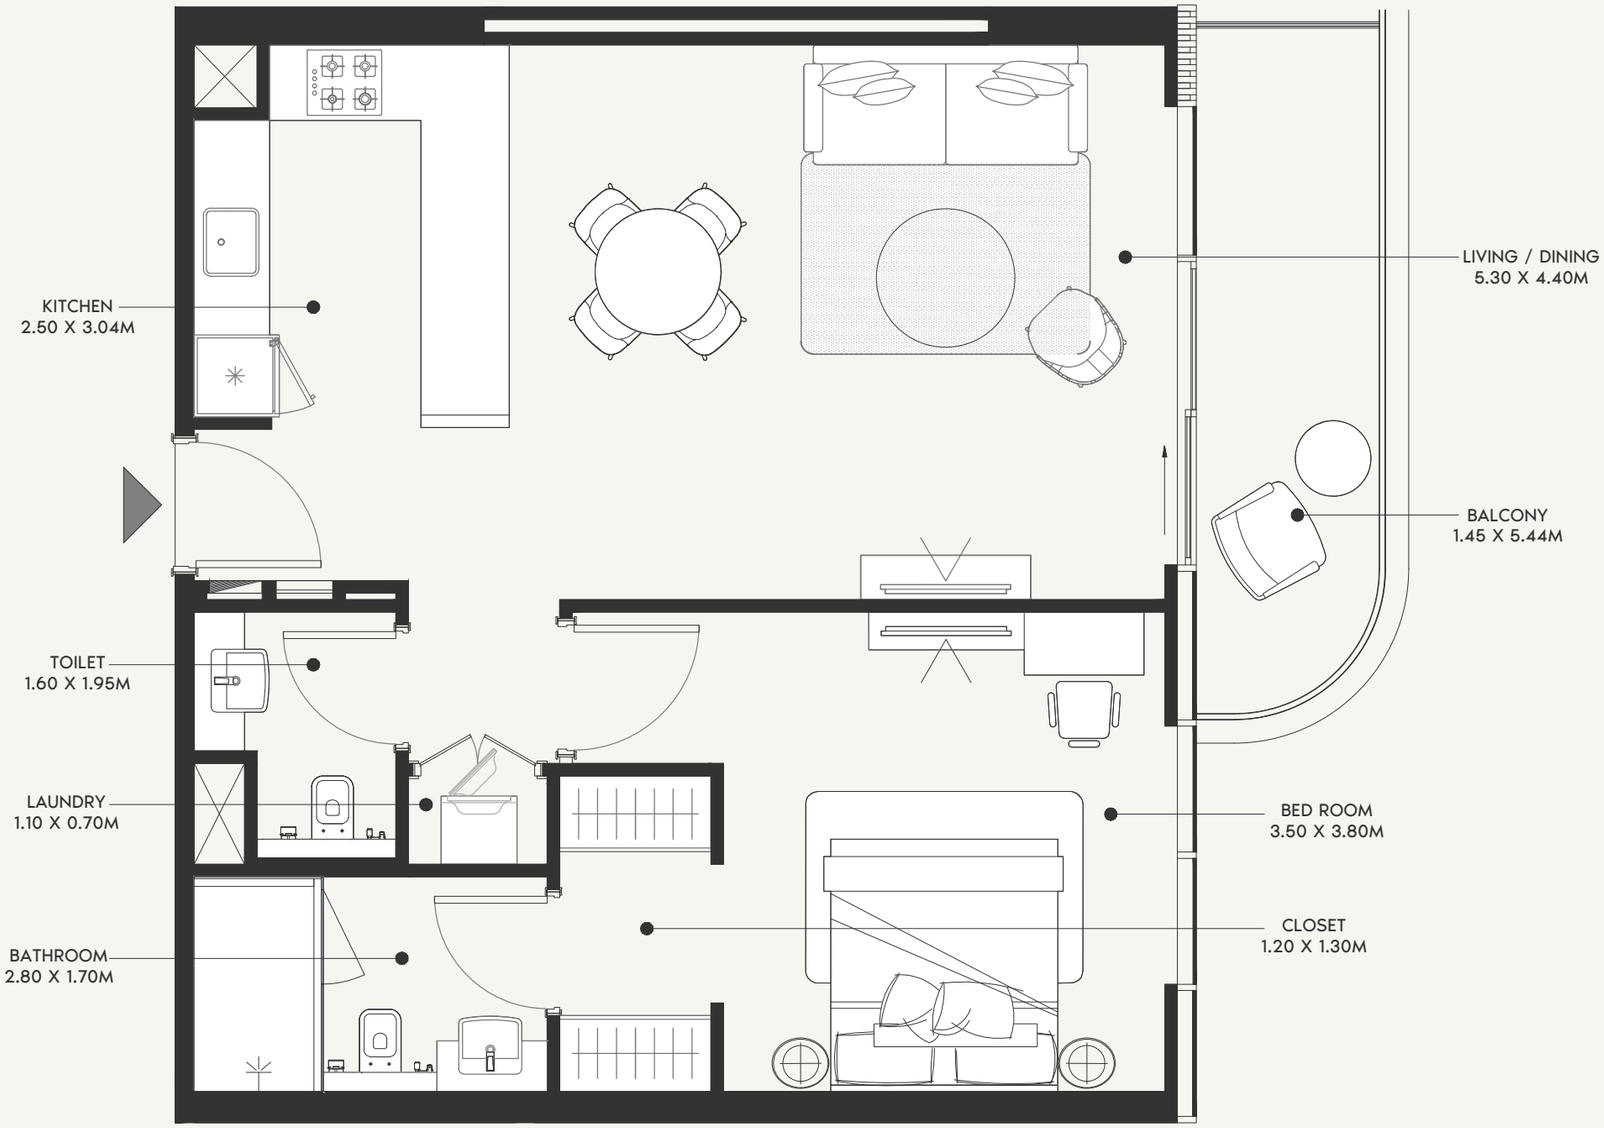

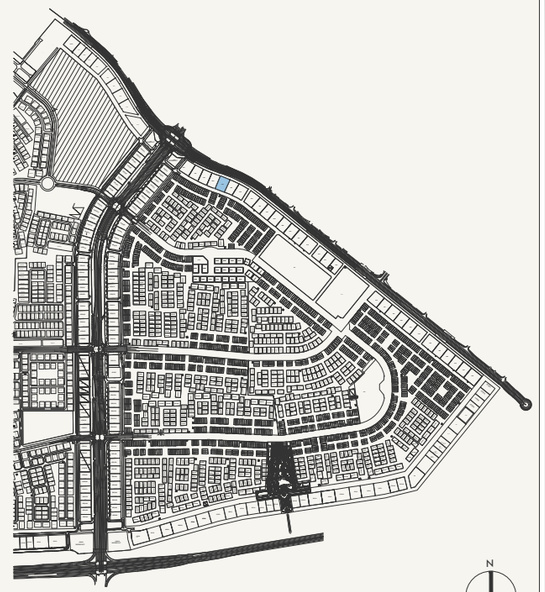


SCALE: N.T.S

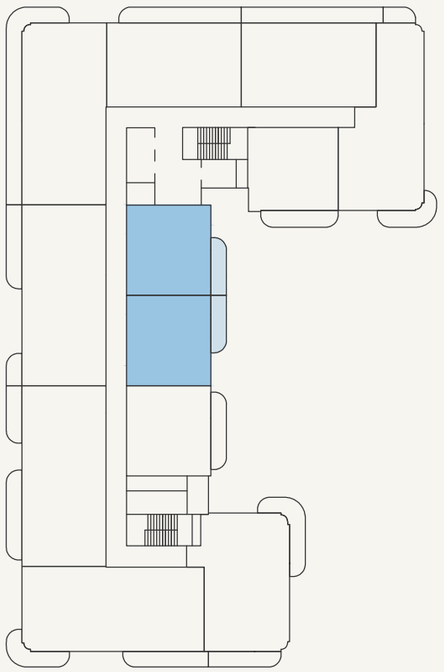

SCALE: N.T.S


AZIZI

FLOOR NO: 4TH FLOOR	APARTMENT AREA: 728.62 SQ.FT. (67.69 SQ.M.)	DISCLAMER: THE COLORED MARKETING FLOOR PLANS PROVIDED BY THE DEVELOPER ARE FOR ILLUSTRATIVE PURPOSES ONLY. ACTUAL DIMENSIONS, LAYOUT, AND FINISHES MAY VARY FROM THOSE DEPICTED IN THE PLANS. FURNITURE, FIXTURES, AND EQUIPMENT SHOWN IN THE PLANS ARE FOR DECORATIVE PURPOSES ONLY AND ARE NOT INCLUDED IN THE PURCHASE OR LEASE OF THE PROPERTY. THE DEVELOPER RESERVES THE RIGHT TO MAKE MODIFICATIONS, REVISIONS, AND CHANGES TO THE FLOOR PLANS, SPECIFICATIONS, AND FEATURES WITHOUT PRIOR NOTICE.	PROJECT NAME / BUILDING: AFRA 026
UNIT TYPE: 1 BEDROOM (TYPE-01B)	BALCONY AREA: 87.83 SQ.FT. (8.16 SQ.M.)	TOTAL APARTMENT AREA: 816.45 SQ.FT. (75.85 SQ.M.)	UNIT NO: 201 TO 901, 402,502 & 802

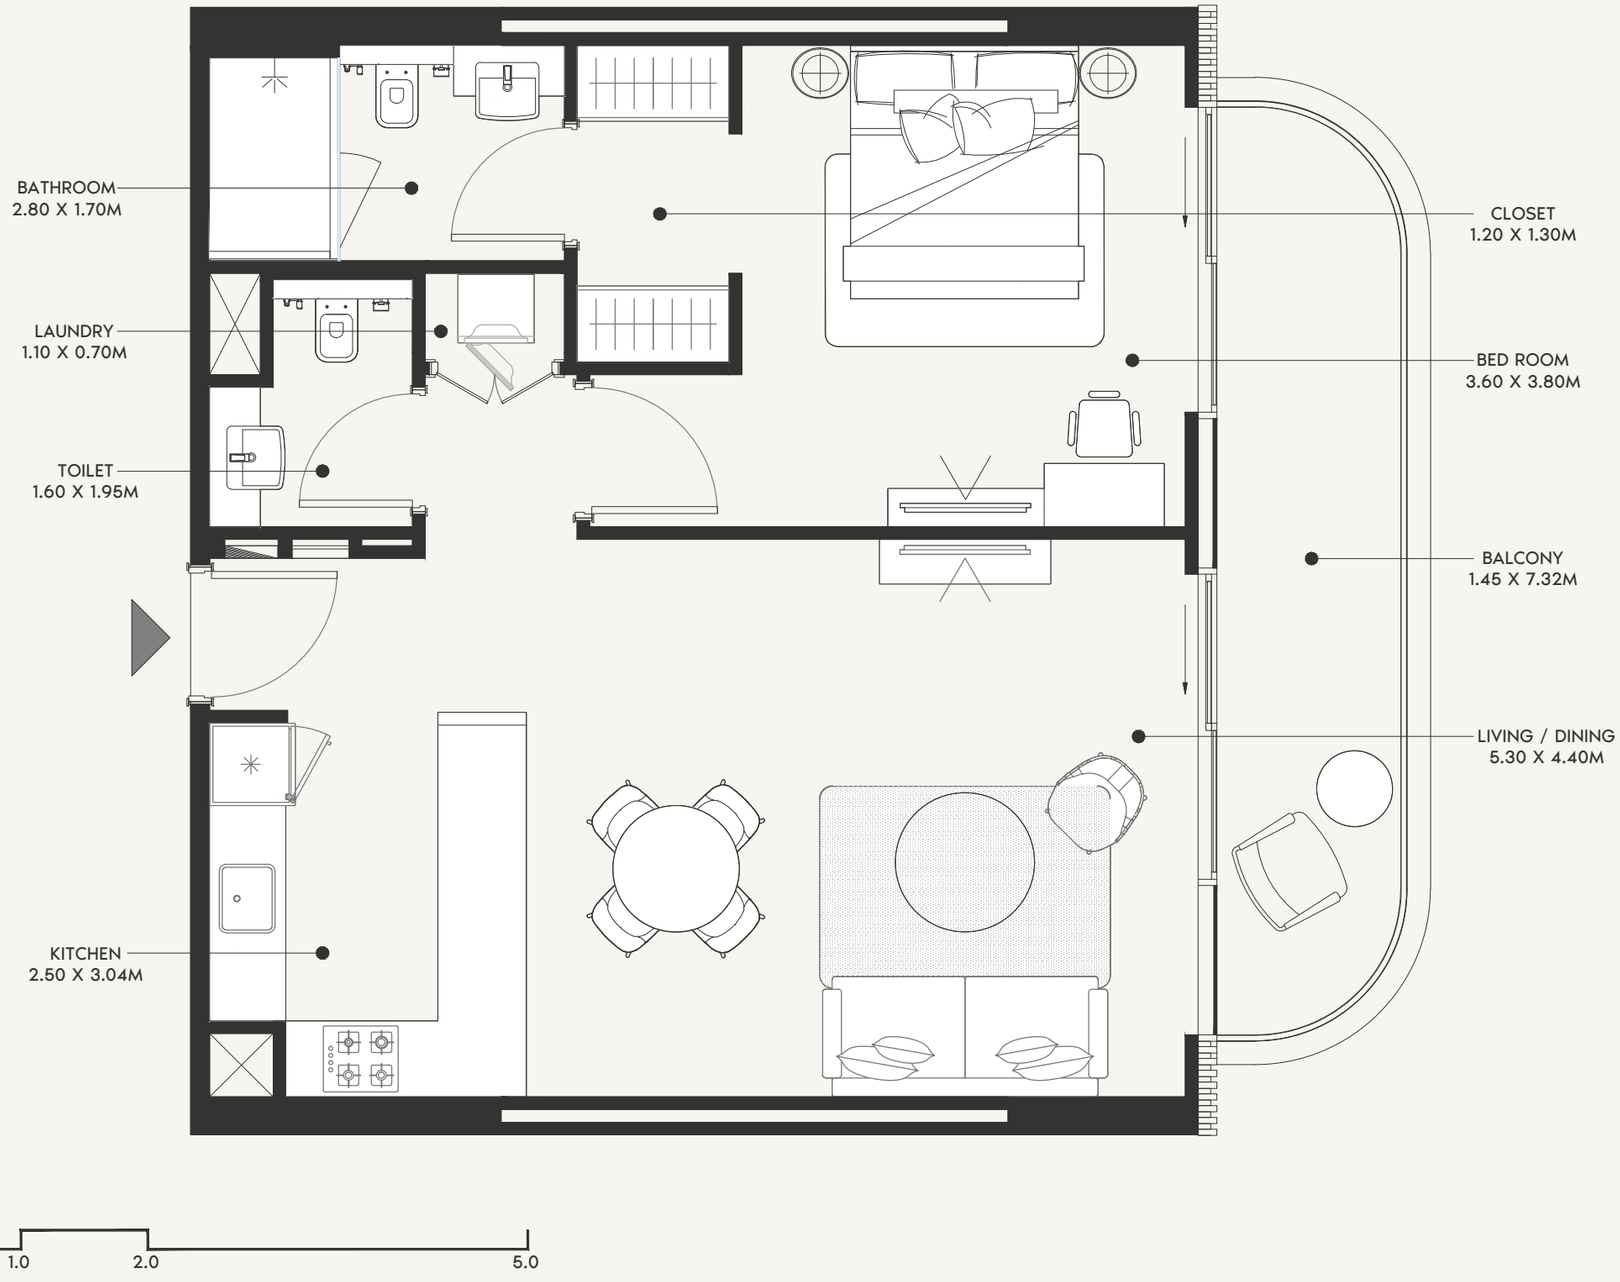




SCALE: N.T.S

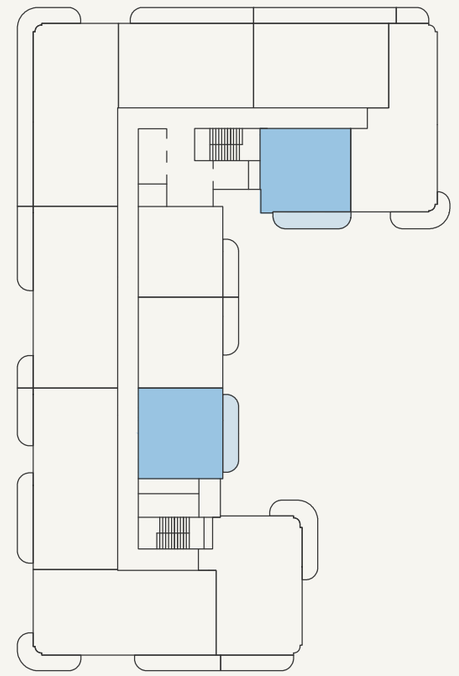

SCALE: N.T.S


AZIZI

FLOOR NO: 4TH FLOOR	APARTMENT AREA: 729.58 SQ.FT. (67.78 SQ.M.)	DISCLAMER: THE COLORED MARKETING FLOOR PLANS PROVIDED BY THE DEVELOPER ARE FOR ILLUSTRATIVE PURPOSES ONLY. ACTUAL DIMENSIONS, LAYOUT, AND FINISHES MAY VARY FROM THOSE DEPICTED IN THE PLANS. FURNITURE, FIXTURES, AND EQUIPMENT SHOWN IN THE PLANS ARE FOR DECORATIVE PURPOSES ONLY AND ARE NOT INCLUDED IN THE PURCHASE OR LEASE OF THE PROPERTY. THE DEVELOPER RESERVES THE RIGHT TO MAKE MODIFICATIONS, REVISIONS, AND CHANGES TO THE FLOOR PLANS, SPECIFICATIONS, AND FEATURES WITHOUT PRIOR NOTICE.	PROJECT NAME / BUILDING: AFRA 026
UNIT TYPE: 1 BEDROOM (TYPE-01C)	BALCONY AREA: 113.99 SQ.FT. (10.59 SQ.M.)	TOTAL APARTMENT AREA: 843.57 SQ.FT. (78.37 SQ.M.)	UNIT NO: 403,412,503,512,603,612, 703,712,803 & 812

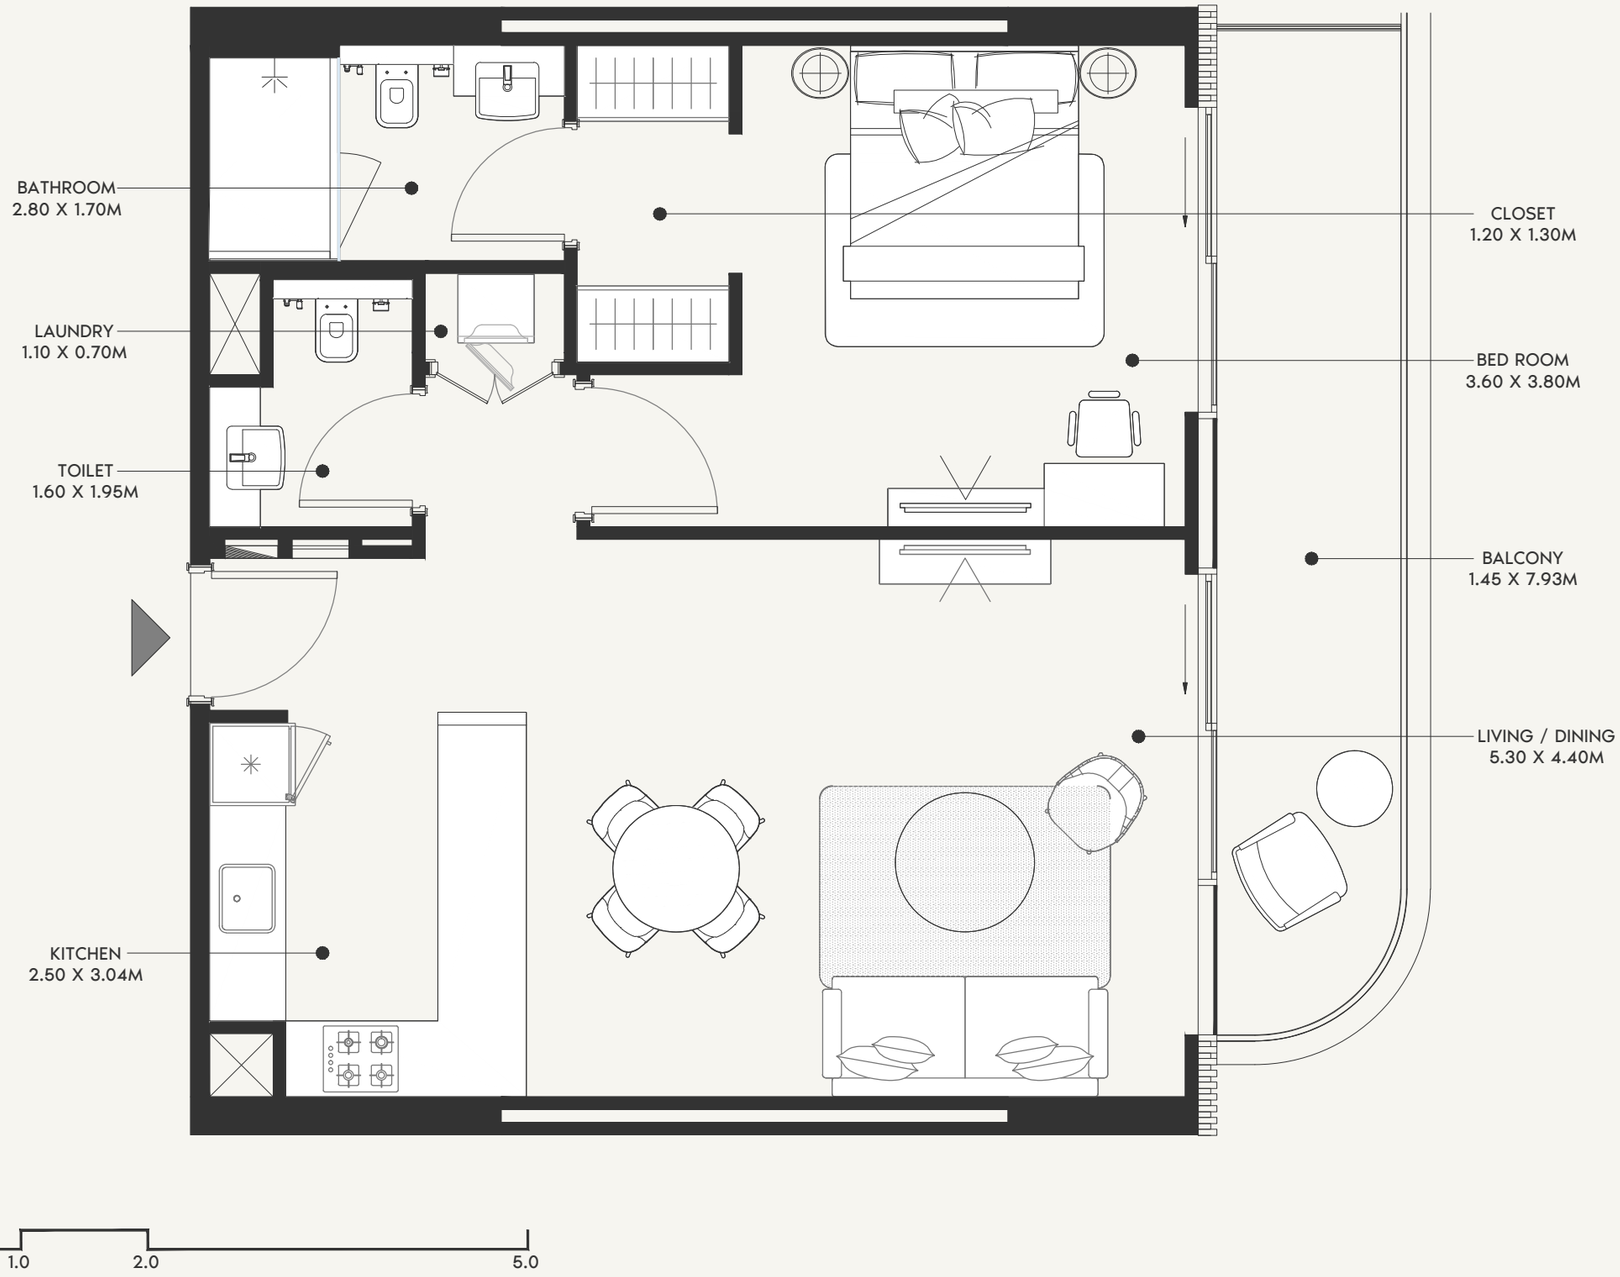




SCALE: N.T.S

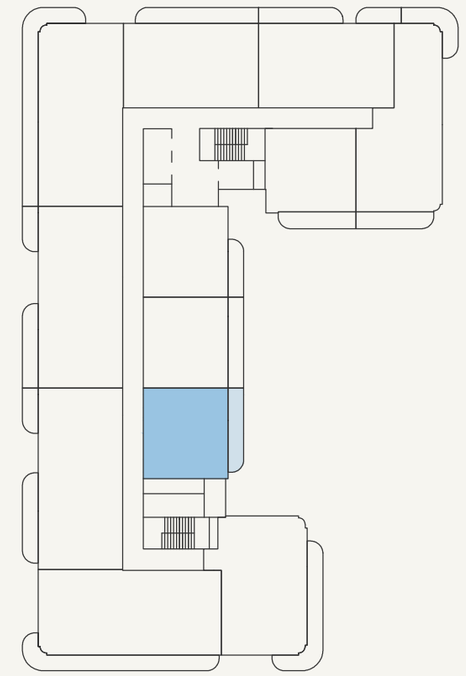

SCALE: N.T.S


AZIZI

FLOOR NO: 2ND FLOOR	APARTMENT AREA: 729.58 SQ.FT. (67.78 SQ.M.)	DISCLAMER: THE COLORED MARKETING FLOOR PLANS PROVIDED BY THE DEVELOPER ARE FOR ILLUSTRATIVE PURPOSES ONLY. ACTUAL DIMENSIONS, LAYOUT, AND FINISHES MAY VARY FROM THOSE DEPICTED IN THE PLANS. FURNITURE, FIXTURES, AND EQUIPMENT SHOWN IN THE PLANS ARE FOR DECORATIVE PURPOSES ONLY AND ARE NOT INCLUDED IN THE PURCHASE OR LEASE OF THE PROPERTY. THE DEVELOPER RESERVES THE RIGHT TO MAKE MODIFICATIONS, REVISIONS, AND CHANGES TO THE FLOOR PLANS, SPECIFICATIONS, AND FEATURES WITHOUT PRIOR NOTICE.	PROJECT NAME / BUILDING: AFRA 026
UNIT TYPE: 1 BEDROOM (TYPE-01D)	BALCONY AREA: 127.02 SQ.FT. (11.80 SQ.M.)	TOTAL APARTMENT AREA: 856.60 SQ.FT. (79.58 SQ.M.)	UNIT NO: 203,303 & 903

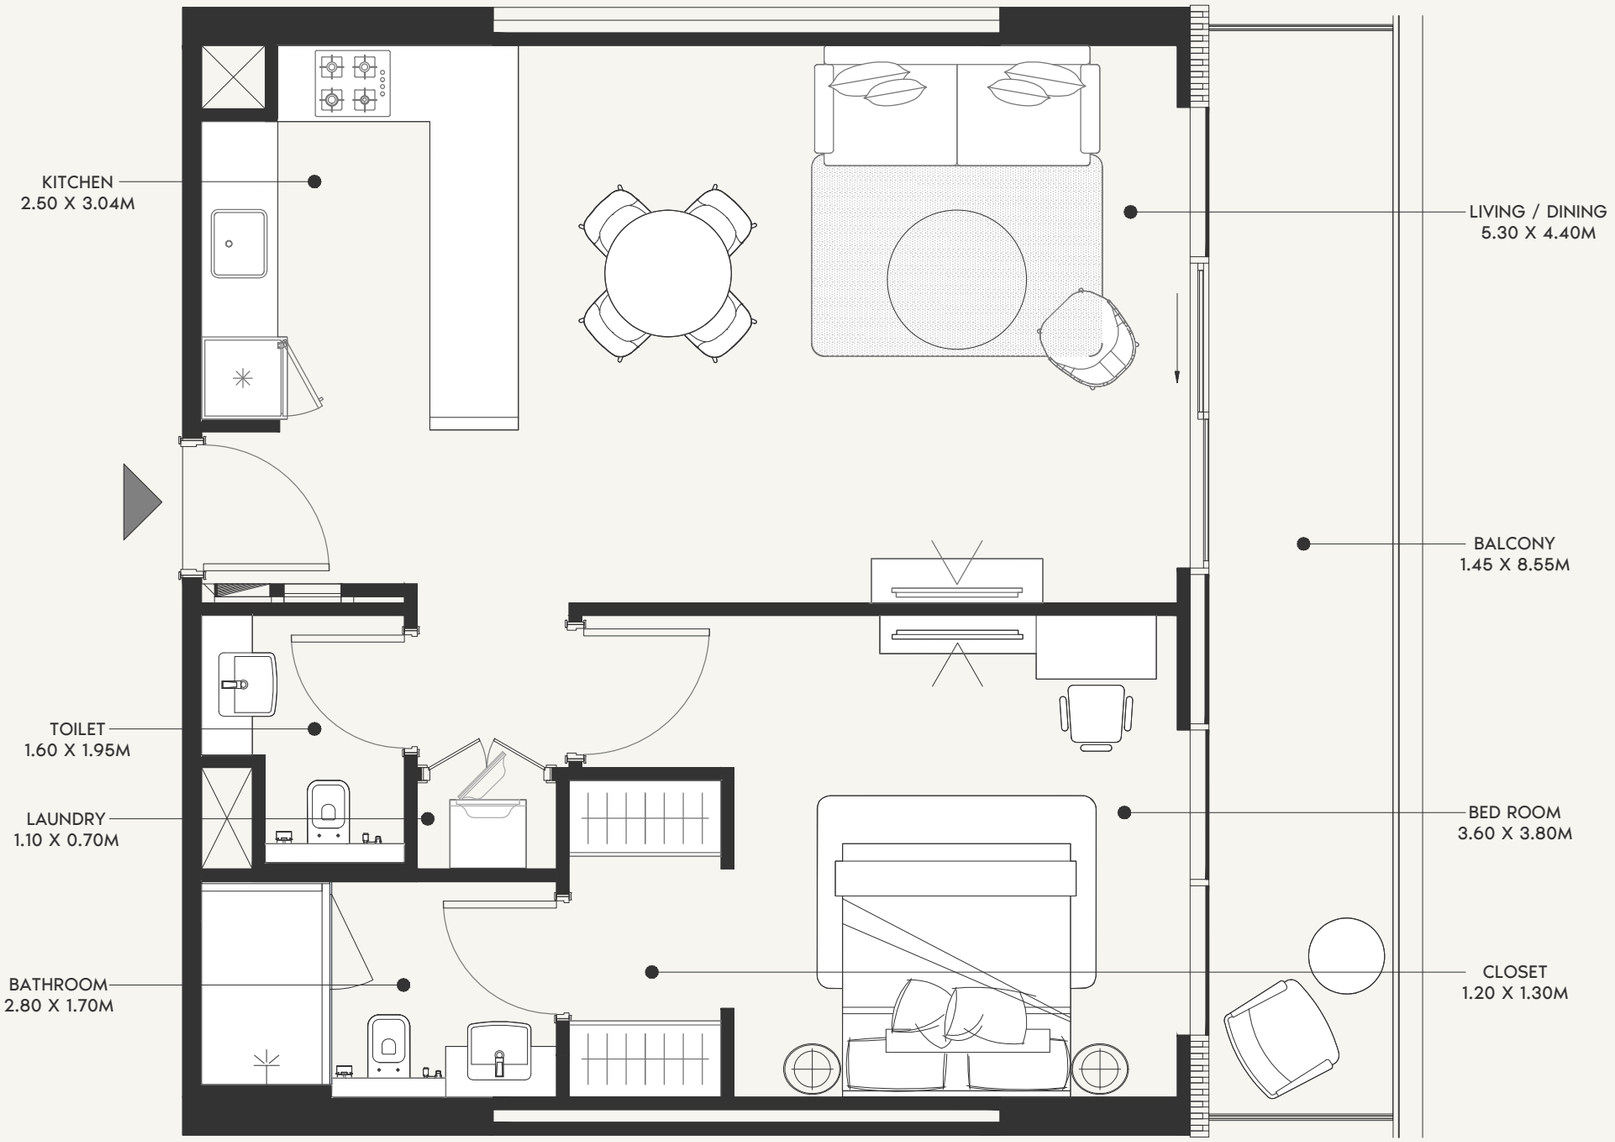




SCALE: N.T.S

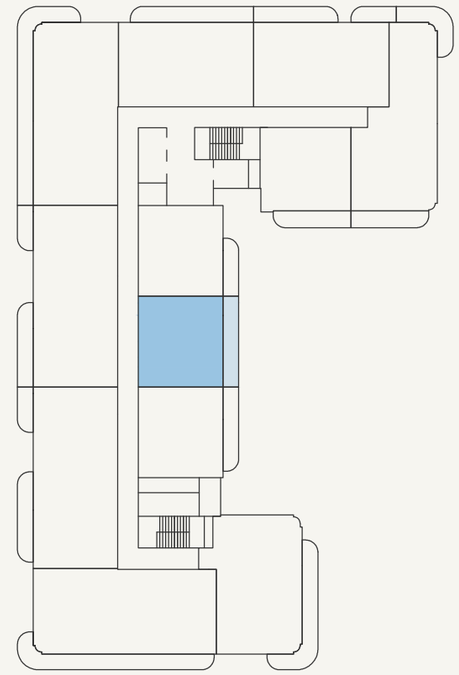

SCALE: N.T.S


AZIZI

FLOOR NO: 2ND FLOOR	APARTMENT AREA: 730.23 SQ.FT. (67.84 SQ.M.)	DISCLAMER: THE COLORED MARKETING FLOOR PLANS PROVIDED BY THE DEVELOPER ARE FOR ILLUSTRATIVE PURPOSES ONLY. ACTUAL DIMENSIONS, LAYOUT, AND FINISHES MAY VARY FROM THOSE DEPICTED IN THE PLANS. FURNITURE, FIXTURES, AND EQUIPMENT SHOWN IN THE PLANS ARE FOR DECORATIVE PURPOSES ONLY AND ARE NOT INCLUDED IN THE PURCHASE OR LEASE OF THE PROPERTY. THE DEVELOPER RESERVES THE RIGHT TO MAKE MODIFICATIONS, REVISIONS, AND CHANGES TO THE FLOOR PLANS, SPECIFICATIONS, AND FEATURES WITHOUT PRIOR NOTICE.	PROJECT NAME / BUILDING: AFRA 026
UNIT TYPE: 1 BEDROOM (TYPE-01E)	BALCONY AREA: 139.39 SQ.FT. (12.95 SQ.M.)	TOTAL APARTMENT AREA: 869.62 SQ.FT. (80.79 SQ.M.)	UNIT NO: 202,302 & 902

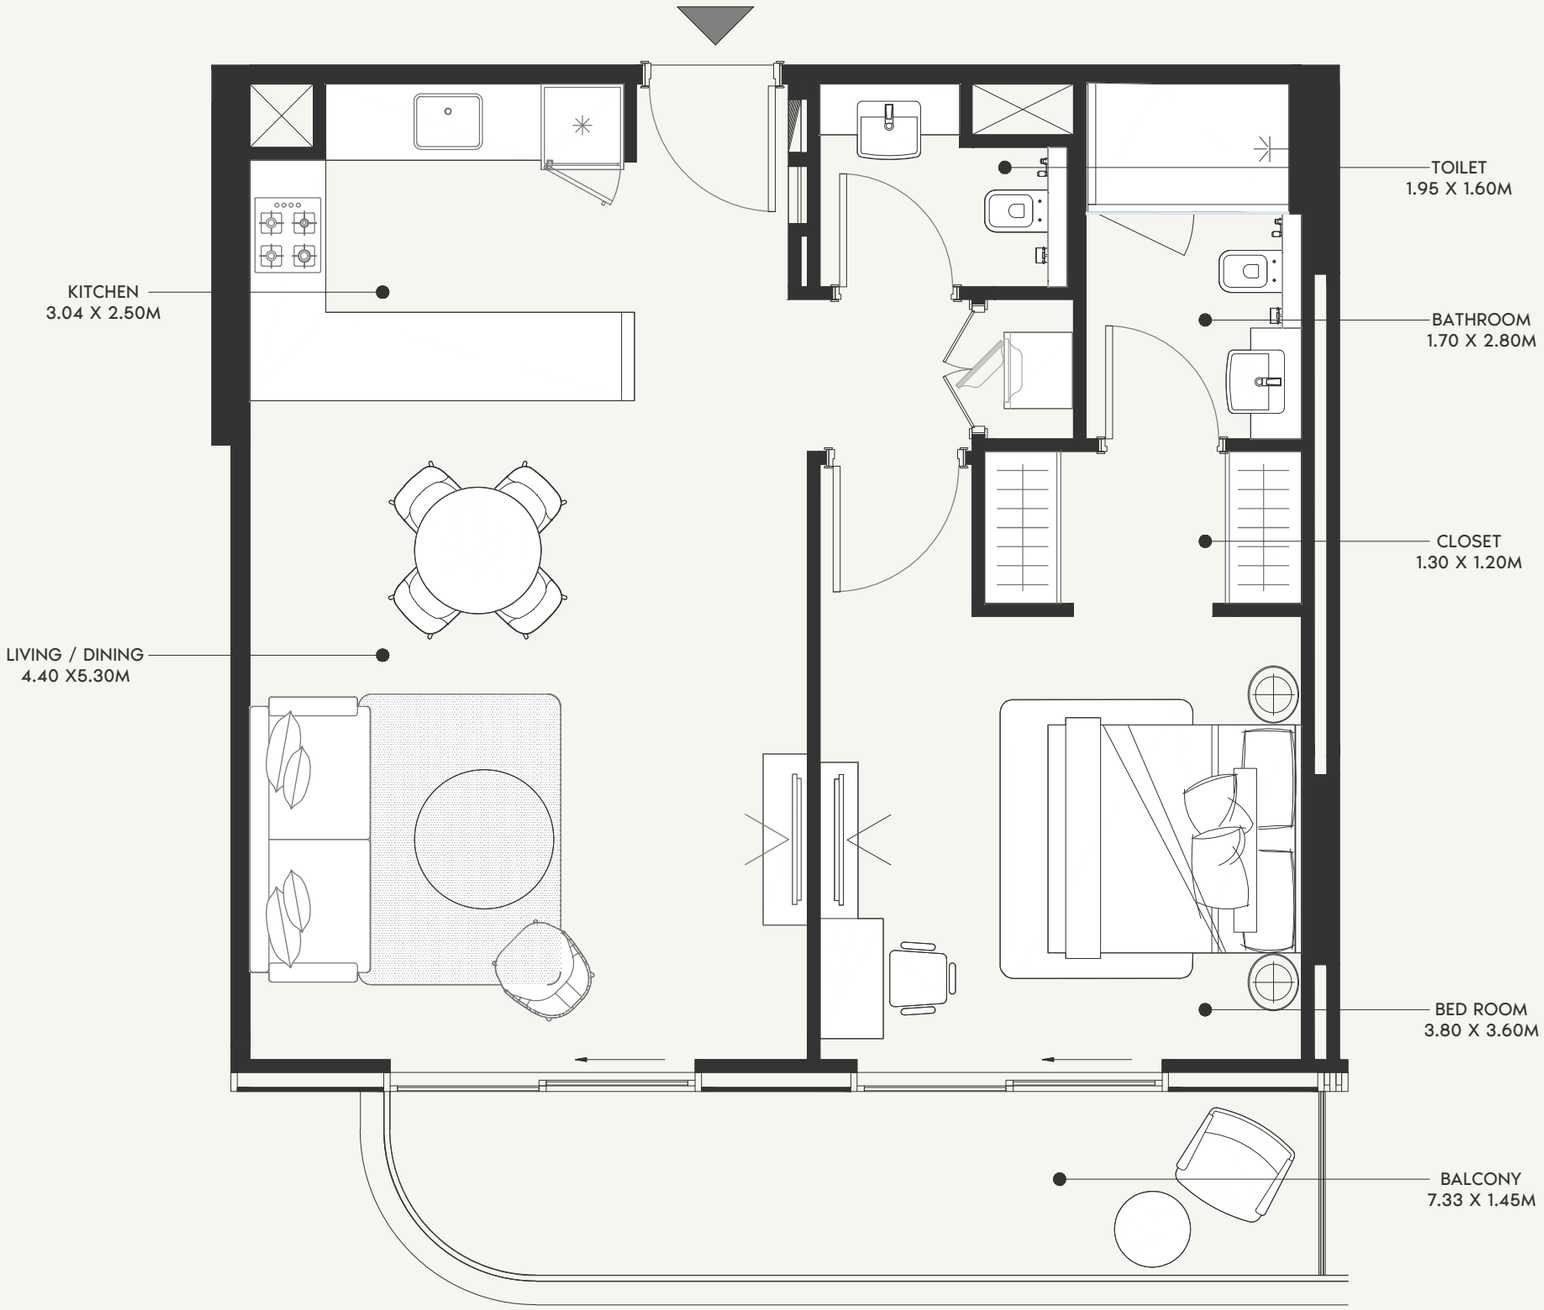




SCALE: N.T.S

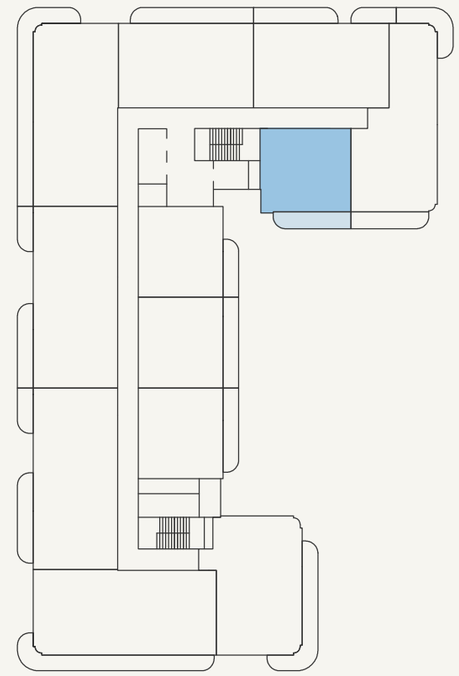

SCALE: N.T.S


AZIZI

FLOOR NO: 2ND FLOOR	APARTMENT AREA: 724.96 SQ.FT. (67.35 SQ.M.)	DISCLAMER: THE COLORED MARKETING FLOOR PLANS PROVIDED BY THE DEVELOPER ARE FOR ILLUSTRATIVE PURPOSES ONLY. ACTUAL DIMENSIONS, LAYOUT, AND FINISHES MAY VARY FROM THOSE DEPICTED IN THE PLANS. FURNITURE, FIXTURES, AND EQUIPMENT SHOWN IN THE PLANS ARE FOR DECORATIVE PURPOSES ONLY AND ARE NOT INCLUDED IN THE PURCHASE OR LEASE OF THE PROPERTY. THE DEVELOPER RESERVES THE RIGHT TO MAKE MODIFICATIONS, REVISIONS, AND CHANGES TO THE FLOOR PLANS, SPECIFICATIONS, AND FEATURES WITHOUT PRIOR NOTICE.	PROJECT NAME / BUILDING: AFRA 026
UNIT TYPE: 1 BEDROOM (TYPE-01F)	BALCONY AREA: 120.02 SQ.FT. (11.15 SQ.M.)	TOTAL APARTMENT AREA: 844.97 SQ.FT. (78.50 SQ.M.)	UNIT NO: 212,312 & 912

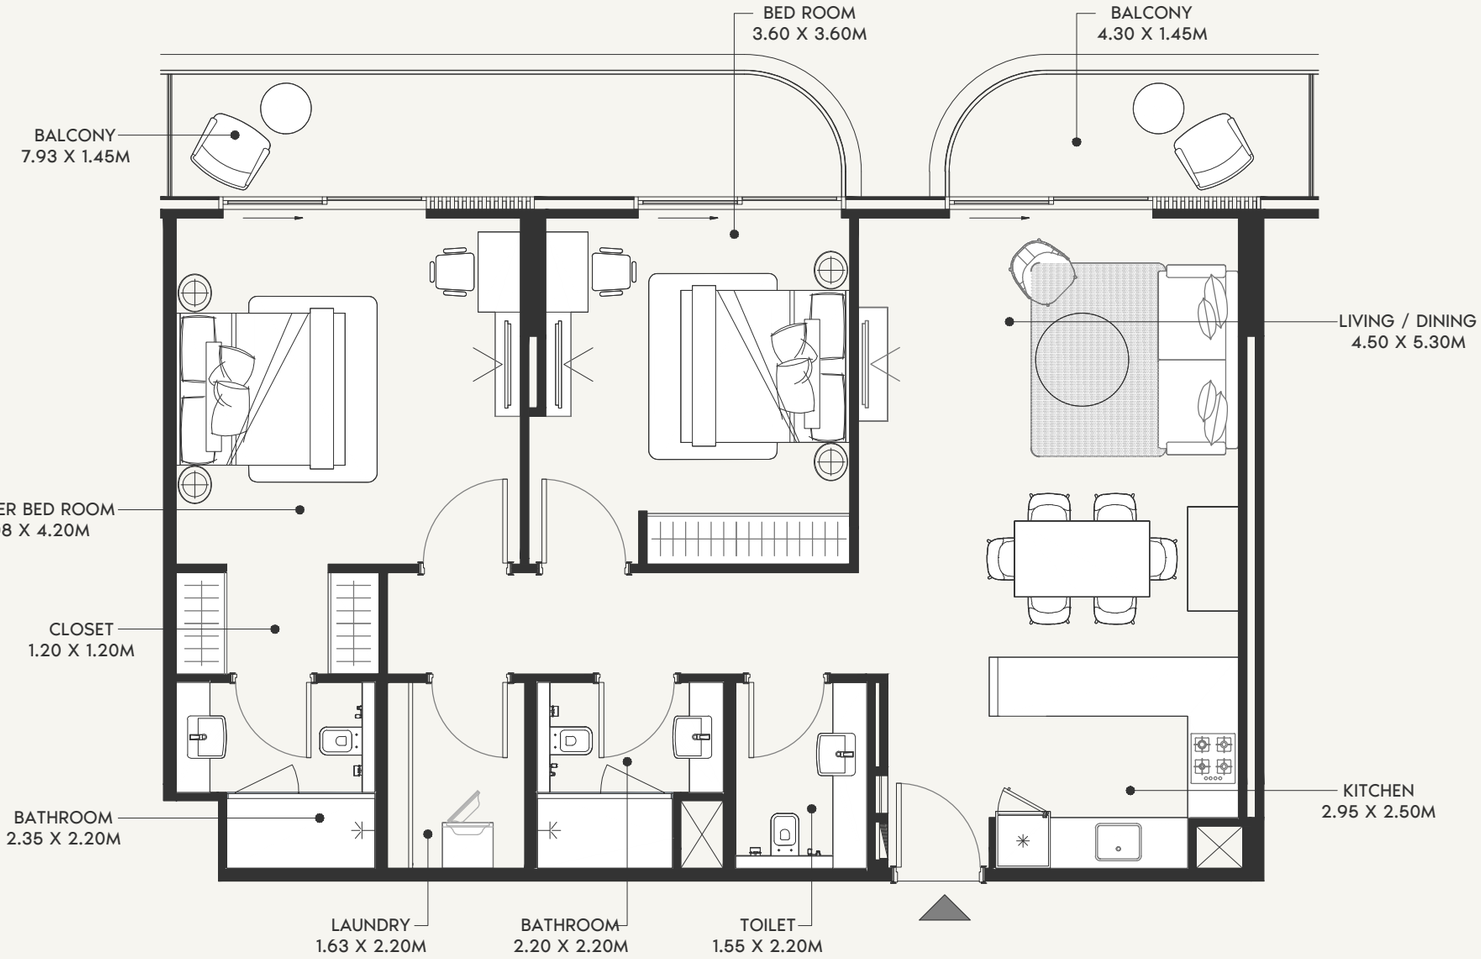




SCALE: N.T.S

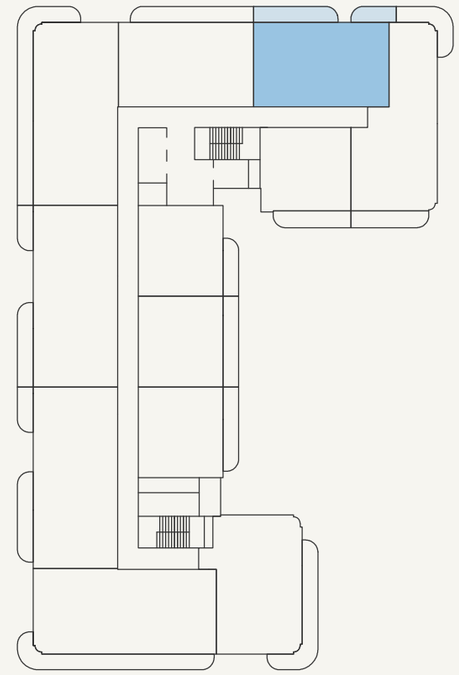


SCALE: N.T.S

AZIZI


FLOOR NO: 2ND FLOOR	APARTMENT AREA: 1081.03 SQ.FT. (100.43 SQ.M.)	DISCLAMER: THE COLORED MARKETING FLOOR PLANS PROVIDED BY THE DEVELOPER ARE FOR ILLUSTRATIVE PURPOSES ONLY. ACTUAL DIMENSIONS, LAYOUT, AND FINISHES MAY VARY FROM THOSE DEPICTED IN THE PLANS. FURNITURE, FIXTURES, AND EQUIPMENT SHOWN IN THE PLANS ARE FOR DECORATIVE PURPOSES ONLY AND ARE NOT INCLUDED IN THE PURCHASE OR LEASE OF THE PROPERTY. THE DEVELOPER RESERVES THE RIGHT TO MAKE MODIFICATIONS, REVISIONS, AND CHANGES TO THE FLOOR PLANS, SPECIFICATIONS, AND FEATURES WITHOUT PRIOR NOTICE.	PROJECT NAME / BUILDING: AFRA 026
UNIT TYPE: 2 BEDROOM (TYPE-01A)	BALCONY AREA: 196.01 SQ.FT. (18.21 SQ.M.)	TOTAL APARTMENT AREA: 1277.04 SQ.FT. (118.64 SQ.M.)	UNIT NO: 210,310 & 910

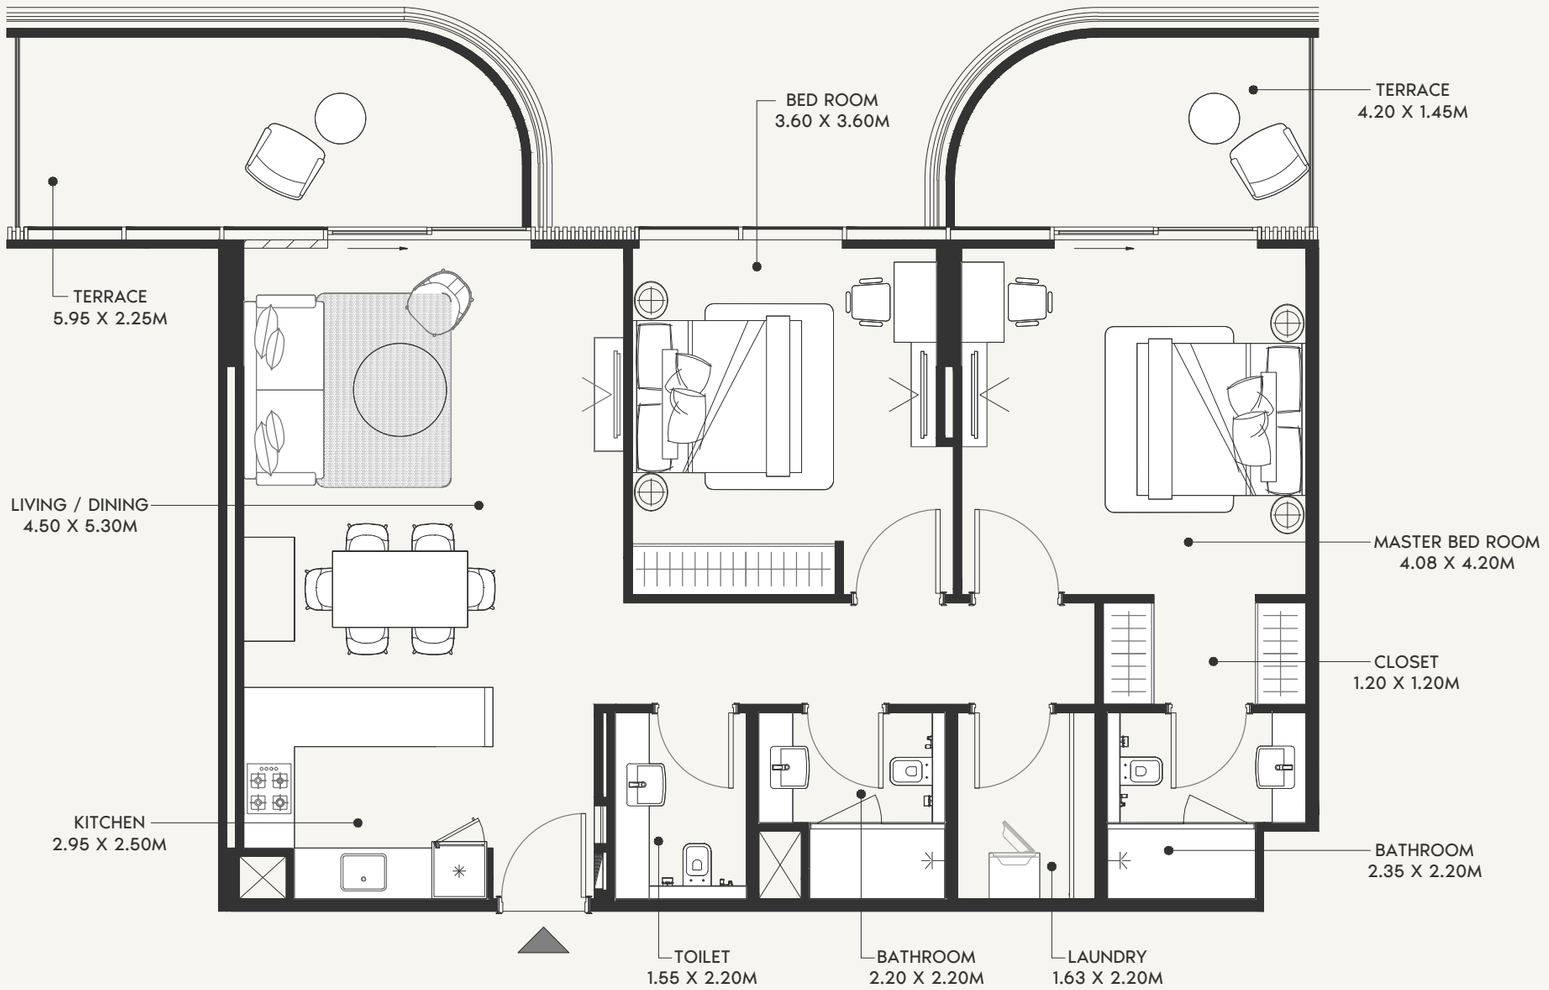

SCALE: N.T.S

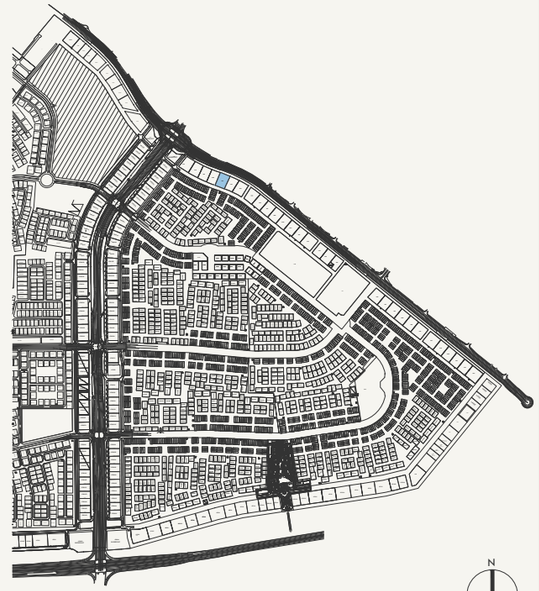


SCALE: N.T.S

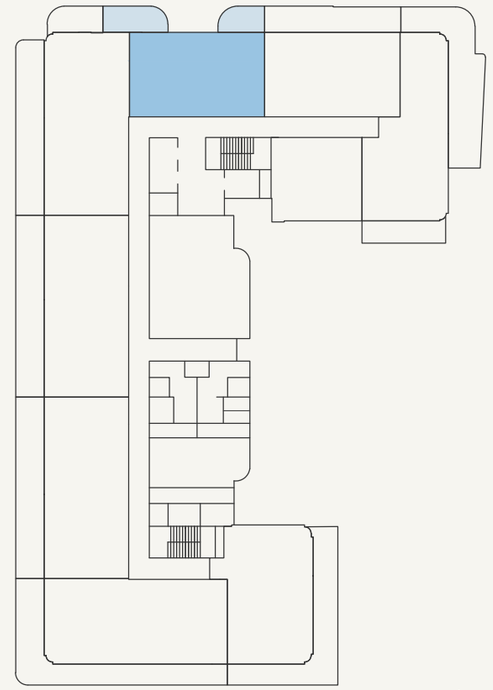


AZIZI

FLOOR NO: 1ST FLOOR	APARTMENT AREA: 1084.04 SQ.FT. (100.71 SQ.M.)	DISCLAMER: THE COLORED MARKETING FLOOR PLANS PROVIDED BY THE DEVELOPER ARE FOR ILLUSTRATIVE PURPOSES ONLY. ACTUAL DIMENSIONS, LAYOUT, AND FINISHES MAY VARY FROM THOSE DEPICTED IN THE PLANS. FURNITURE, FIXTURES, AND EQUIPMENT SHOWN IN THE PLANS ARE FOR DECORATIVE PURPOSES ONLY AND ARE NOT INCLUDED IN THE PURCHASE OR LEASE OF THE PROPERTY. THE DEVELOPER RESERVES THE RIGHT TO MAKE MODIFICATIONS, REVISIONS, AND CHANGES TO THE FLOOR PLANS, SPECIFICATIONS, AND FEATURES WITHOUT PRIOR NOTICE.	PROJECT NAME / BUILDING: AFRA 026
UNIT TYPE: 2 BEDROOM (TYPE-01B)	BALCONY AREA: 267.38 SQ.FT. (24.84 SQ.M.)	TOTAL APARTMENT AREA: 1351.42 SQ.FT. (125.55 SQ.M.)	UNIT NO: 106

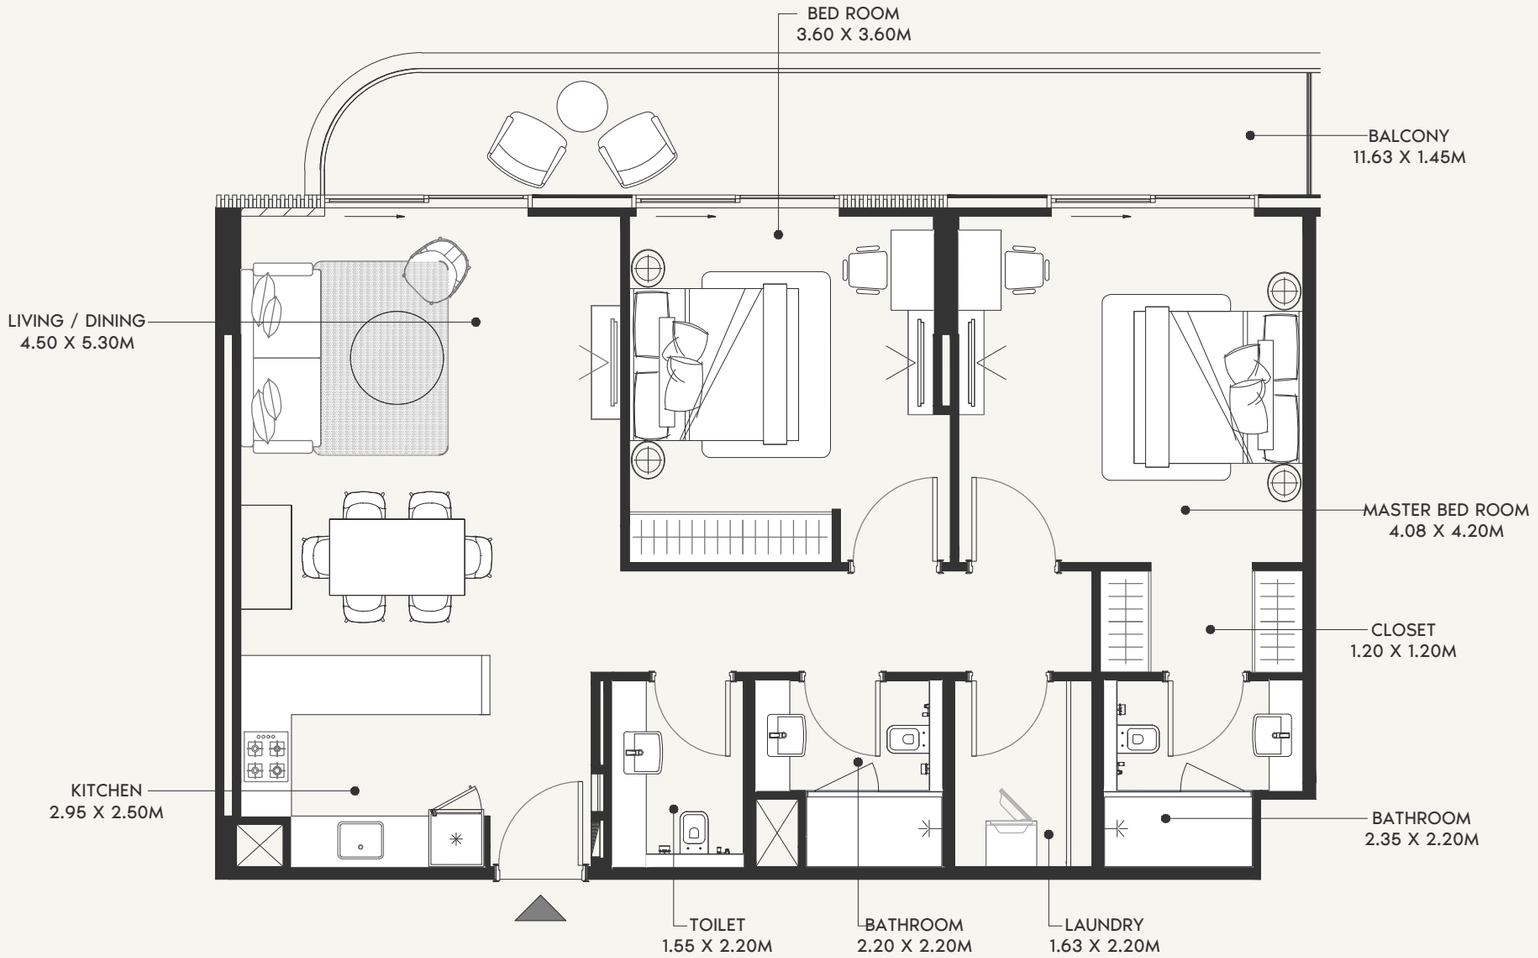




SCALE: N.T.S

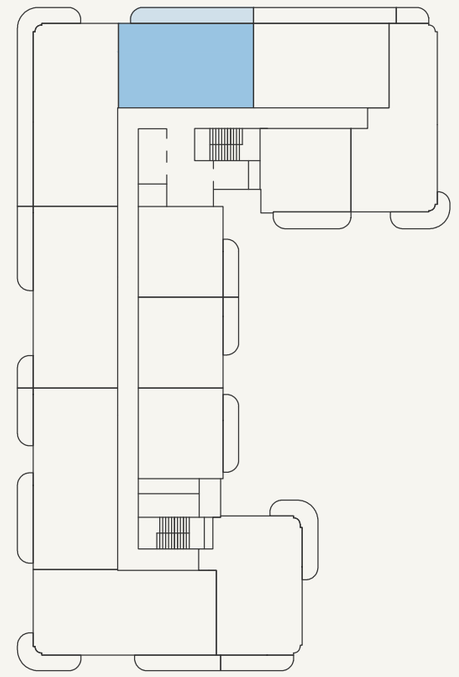

SCALE: N.T.S


AZIZI

FLOOR NO: 4TH FLOOR	APARTMENT AREA: 1084.04 SQ.FT. (100.71 SQ.M.)	DISCLAMER: THE COLORED MARKETING FLOOR PLANS PROVIDED BY THE DEVELOPER ARE FOR ILLUSTRATIVE PURPOSES ONLY. ACTUAL DIMENSIONS, LAYOUT, AND FINISHES MAY VARY FROM THOSE DEPICTED IN THE PLANS. FURNITURE, FIXTURES, AND EQUIPMENT SHOWN IN THE PLANS ARE FOR DECORATIVE PURPOSES ONLY AND ARE NOT INCLUDED IN THE PURCHASE OR LEASE OF THE PROPERTY. THE DEVELOPER RESERVES THE RIGHT TO MAKE MODIFICATIONS, REVISIONS, AND CHANGES TO THE FLOOR PLANS, SPECIFICATIONS, AND FEATURES WITHOUT PRIOR NOTICE.	PROJECT NAME / BUILDING: AFRA 026
UNIT TYPE: 2 BEDROOM (TYPE-01C)	BALCONY AREA: 186.43 SQ.FT. (17.32 SQ.M.)	TOTAL APARTMENT AREA: 1270.47 SQ.FT. (118.03 SQ.M.)	UNIT NO: 209 TO 509,809 & 909

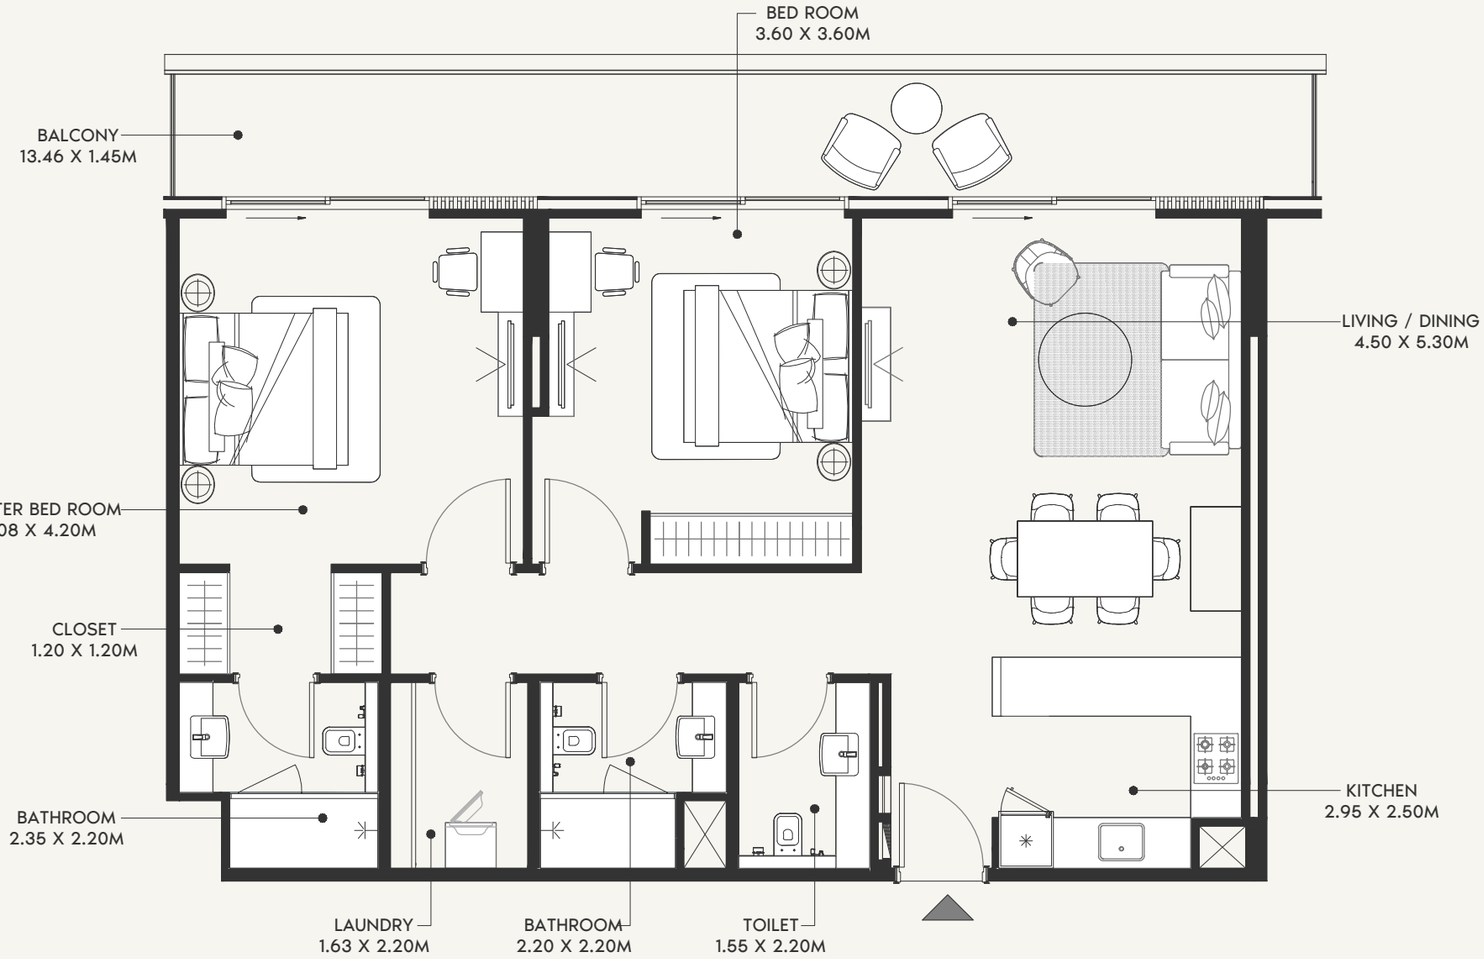




SCALE: N.T.S

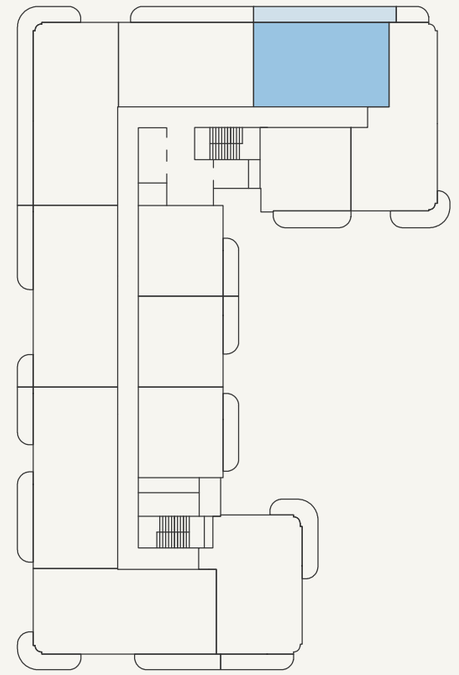

SCALE: N.T.S


AZIZI

FLOOR NO: 4TH FLOOR	APARTMENT AREA: 1079.31 SQ.FT. (100.27 SQ.M.)	DISCLAMER: THE COLORED MARKETING FLOOR PLANS PROVIDED BY THE DEVELOPER ARE FOR ILLUSTRATIVE PURPOSES ONLY. ACTUAL DIMENSIONS, LAYOUT, AND FINISHES MAY VARY FROM THOSE DEPICTED IN THE PLANS. FURNITURE, FIXTURES, AND EQUIPMENT SHOWN IN THE PLANS ARE FOR DECORATIVE PURPOSES ONLY AND ARE NOT INCLUDED IN THE PURCHASE OR LEASE OF THE PROPERTY. THE DEVELOPER RESERVES THE RIGHT TO MAKE MODIFICATIONS, REVISIONS, AND CHANGES TO THE FLOOR PLANS, SPECIFICATIONS, AND FEATURES WITHOUT PRIOR NOTICE.	PROJECT NAME / BUILDING: AFRA 026
UNIT TYPE: 2 BEDROOM (TYPE-01D)	BALCONY AREA: 224.00 SQ.FT. (20.81 SQ.M.)	TOTAL APARTMENT AREA: 1303.31 SQ.FT. (121.08 SQ.M.)	UNIT NO: 410,510,610,710 & 810

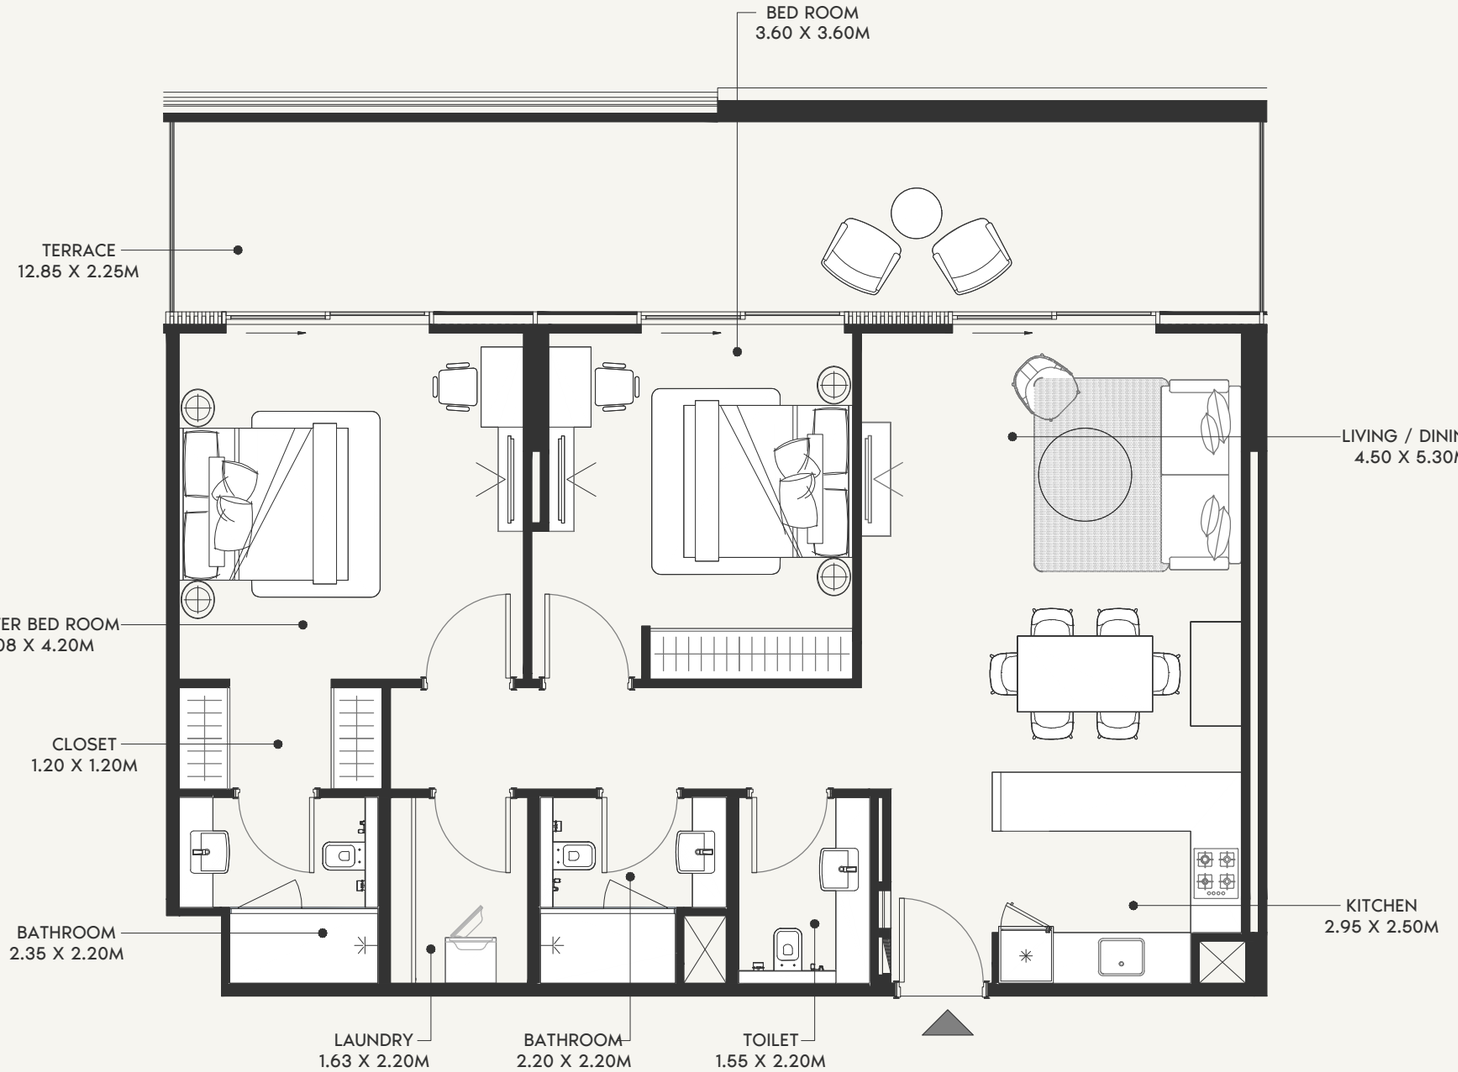




SCALE: N.T.S

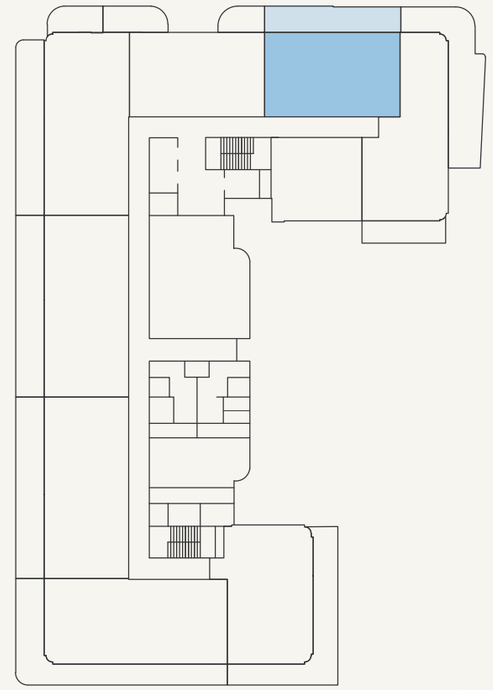

SCALE: N.T.S


AZIZI

FLOOR NO: 1ST FLOOR	APARTMENT AREA: 1081.46 SQ.FT. (100.47 SQ.M.)	DISCLAMER: THE COLORED MARKETING FLOOR PLANS PROVIDED BY THE DEVELOPER ARE FOR ILLUSTRATIVE PURPOSES ONLY. ACTUAL DIMENSIONS, LAYOUT, AND FINISHES MAY VARY FROM THOSE DEPICTED IN THE PLANS. FURNITURE, FIXTURES, AND EQUIPMENT SHOWN IN THE PLANS ARE FOR DECORATIVE PURPOSES ONLY AND ARE NOT INCLUDED IN THE PURCHASE OR LEASE OF THE PROPERTY. THE DEVELOPER RESERVES THE RIGHT TO MAKE MODIFICATIONS, REVISIONS, AND CHANGES TO THE FLOOR PLANS, SPECIFICATIONS, AND FEATURES WITHOUT PRIOR NOTICE.	PROJECT NAME / BUILDING: AFRA 026
UNIT TYPE: 2 BEDROOM (TYPE-01E)	BALCONY AREA: 341.86 SQ.FT. (31.76 SQ.M.)	TOTAL APARTMENT AREA: 1423.32 SQ.FT. (132.23 SQ.M.)	UNIT NO: 107

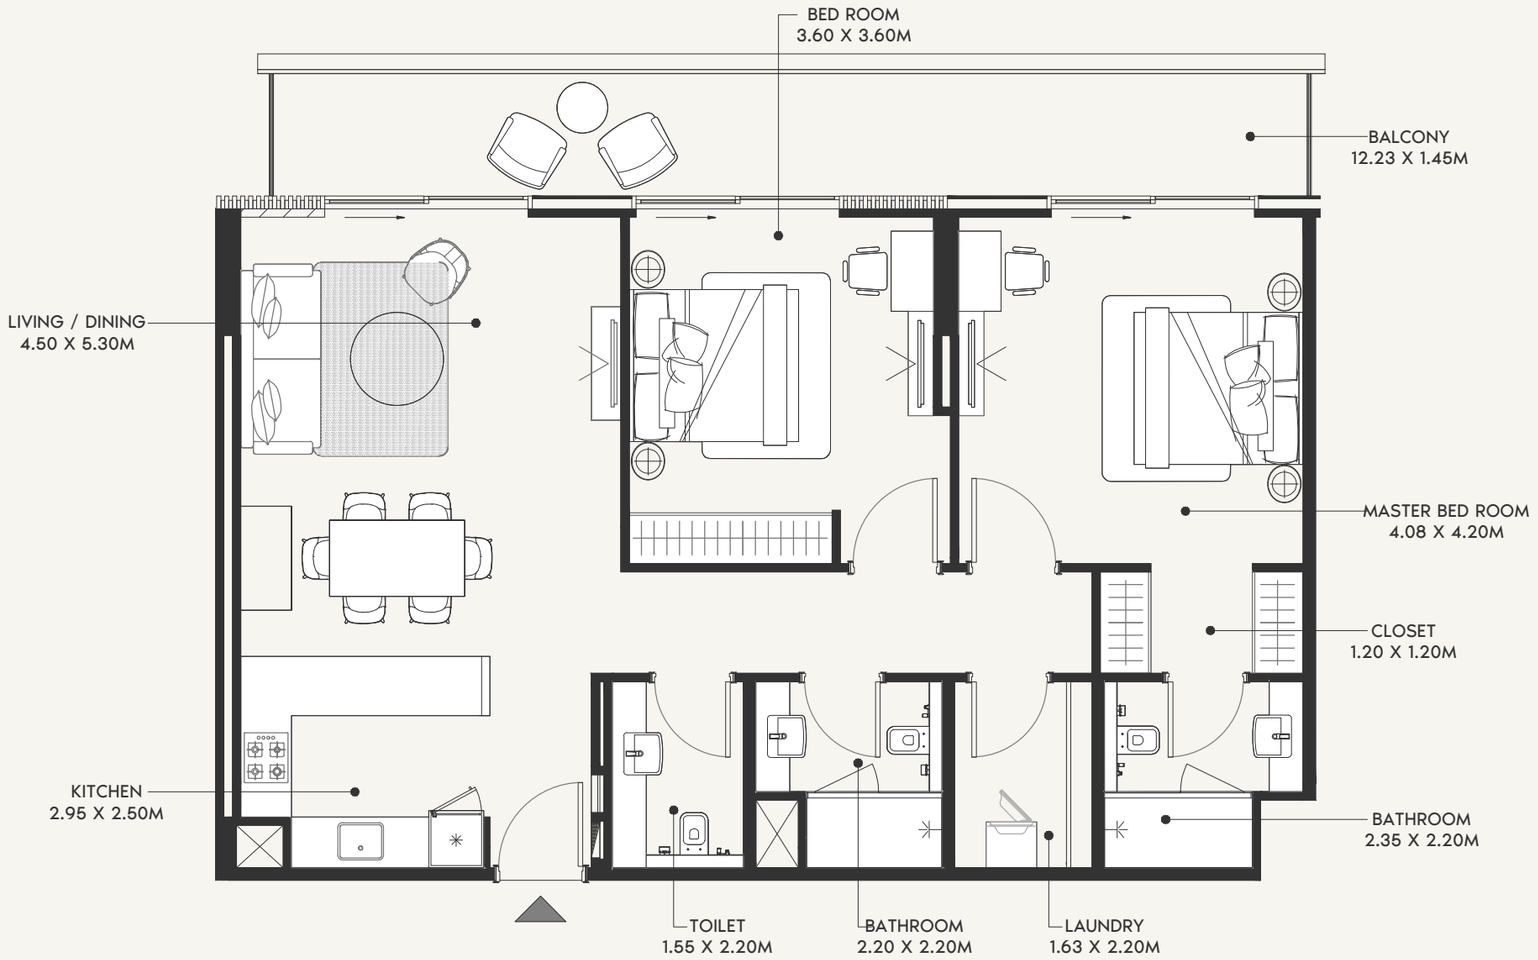




SCALE: N.T.S

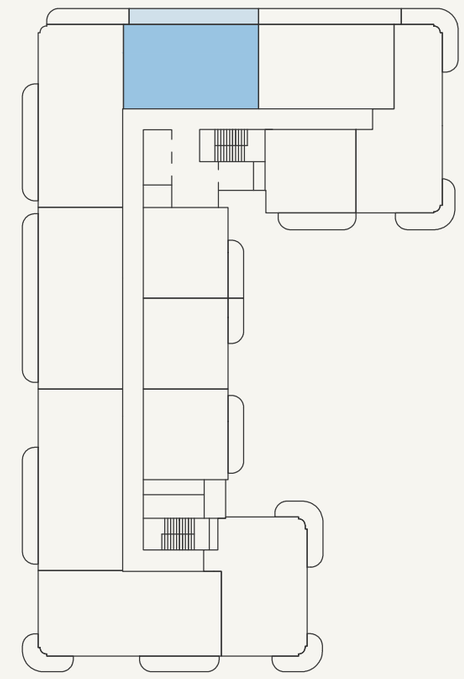

SCALE: N.T.S


AZIZI

FLOOR NO: 6TH FLOOR	APARTMENT AREA: 1084.04 SQ.FT. (100.71 SQ.M.)	DISCLAMER: THE COLORED MARKETING FLOOR PLANS PROVIDED BY THE DEVELOPER ARE FOR ILLUSTRATIVE PURPOSES ONLY. ACTUAL DIMENSIONS, LAYOUT, AND FINISHES MAY VARY FROM THOSE DEPICTED IN THE PLANS. FURNITURE, FIXTURES, AND EQUIPMENT SHOWN IN THE PLANS ARE FOR DECORATIVE PURPOSES ONLY AND ARE NOT INCLUDED IN THE PURCHASE OR LEASE OF THE PROPERTY. THE DEVELOPER RESERVES THE RIGHT TO MAKE MODIFICATIONS, REVISIONS, AND CHANGES TO THE FLOOR PLANS, SPECIFICATIONS, AND FEATURES WITHOUT PRIOR NOTICE.	PROJECT NAME / BUILDING: AFRA 026
UNIT TYPE: 2 BEDROOM (TYPE-01G)	BALCONY AREA: 199.35 SQ.FT. (18.52 SQ.M.)	TOTAL APARTMENT AREA: 1283.39 SQ.FT. (119.23 SQ.M.)	UNIT NO: 609 & 709

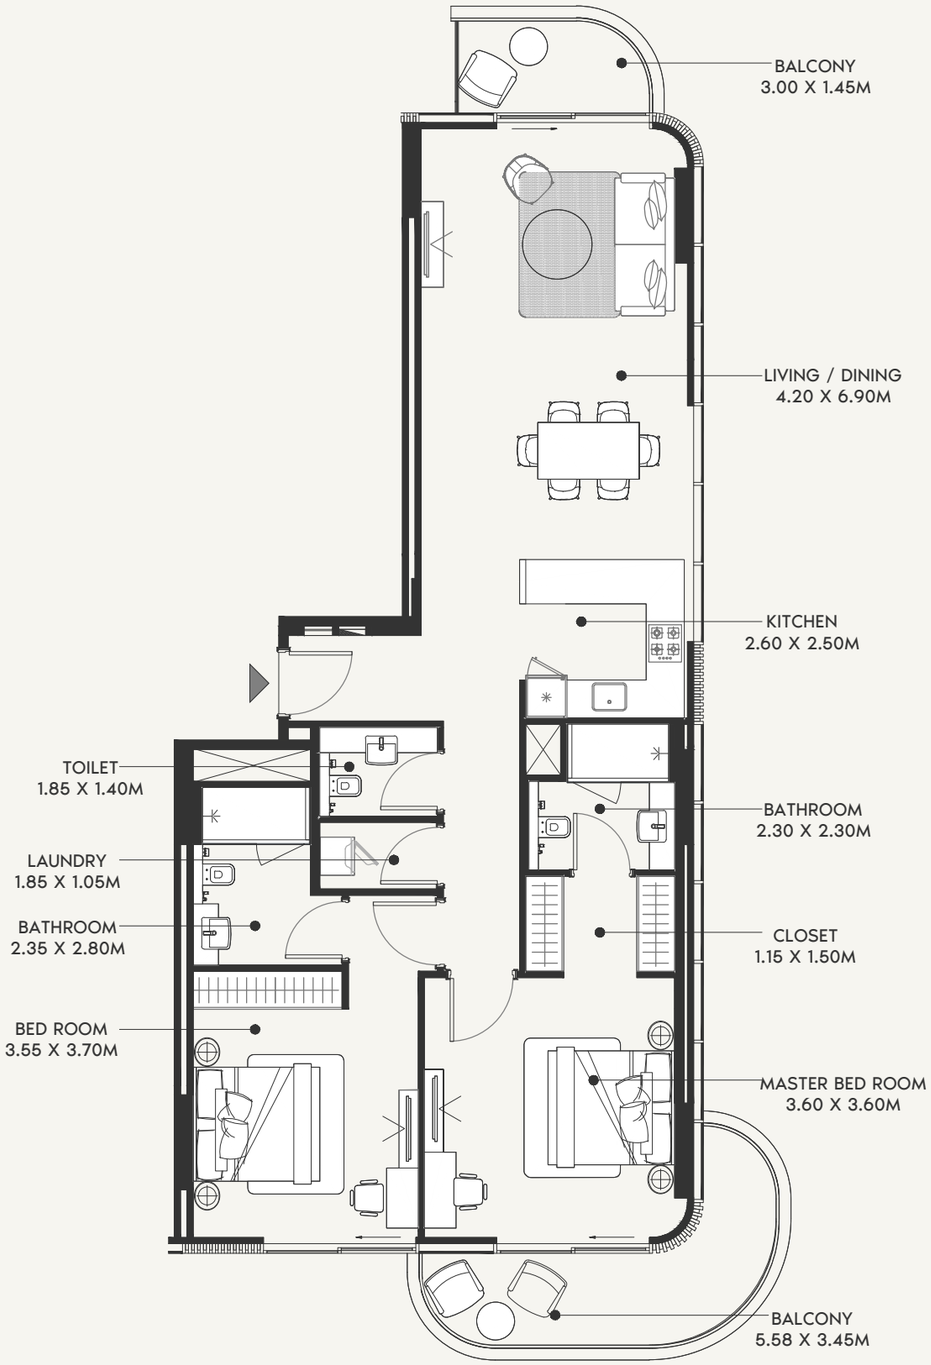




SCALE: N.T.S

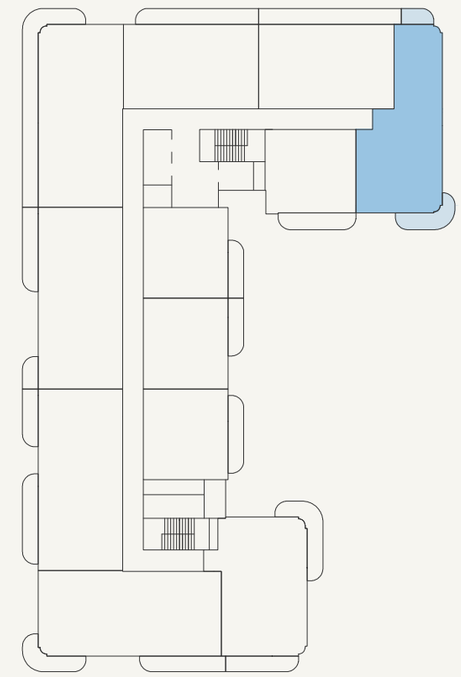

SCALE: N.T.S


AZIZI

FLOOR NO: 4TH FLOOR	APARTMENT AREA: 1205.78 SQ.FT. (112.02 SQ.M.)	DISCLAMER: THE COLORED MARKETING FLOOR PLANS PROVIDED BY THE DEVELOPER ARE FOR ILLUSTRATIVE PURPOSES ONLY. ACTUAL DIMENSIONS, LAYOUT, AND FINISHES MAY VARY FROM THOSE DEPICTED IN THE PLANS. FURNITURE, FIXTURES, AND EQUIPMENT SHOWN IN THE PLANS ARE FOR DECORATIVE PURPOSES ONLY AND ARE NOT INCLUDED IN THE PURCHASE OR LEASE OF THE PROPERTY. THE DEVELOPER RESERVES THE RIGHT TO MAKE MODIFICATIONS, REVISIONS, AND CHANGES TO THE FLOOR PLANS, SPECIFICATIONS, AND FEATURES WITHOUT PRIOR NOTICE.	PROJECT NAME / BUILDING: AFRA 026
UNIT TYPE: 2 BEDROOM (TYPE-02A)	BALCONY AREA: 155.54 SQ.FT. (14.45 SQ.M.)	TOTAL APARTMENT AREA: 1361.32 SQ.FT. (126.47 SQ.M.)	UNIT NO: 411,511 & 811

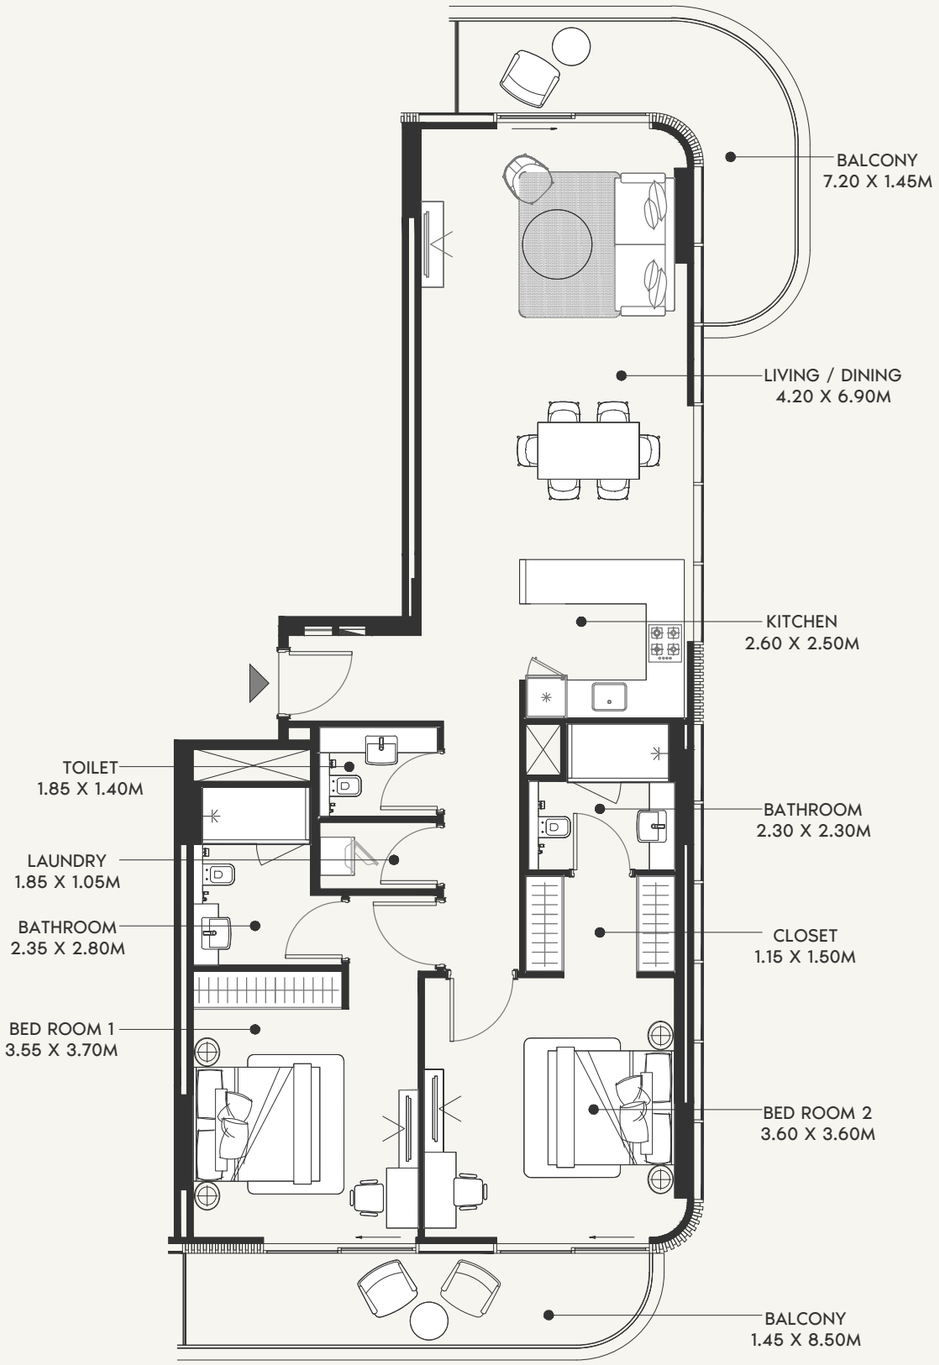




SCALE: N.T.S

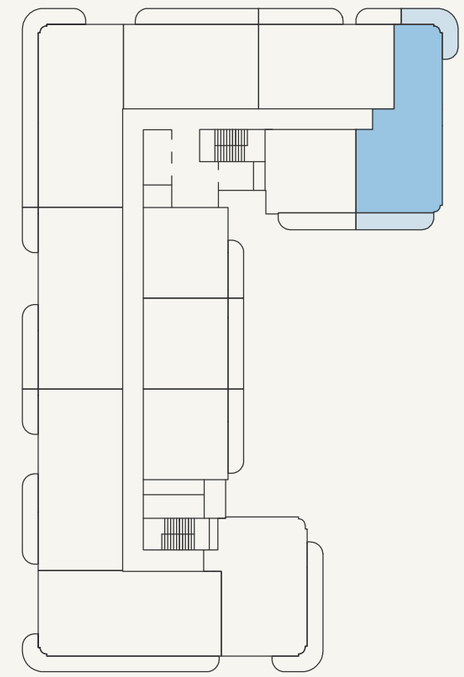

SCALE: N.T.S


AZIZI

FLOOR NO:	APARTMENT AREA:	DISCLAMER:	PROJECT NAME / BUILDING:
2ND FLOOR	1204.92 SQ.FT. (111.94 SQ.M.)	THE COLORED MARKETING FLOOR PLANS PROVIDED BY THE DEVELOPER ARE FOR ILLUSTRATIVE PURPOSES ONLY. ACTUAL DIMENSIONS, LAYOUT, AND FINISHES MAY VARY FROM THOSE DEPICTED IN THE PLANS. FURNITURE, FIXTURES, AND EQUIPMENT SHOWN IN THE PLANS ARE FOR DECORATIVE PURPOSES ONLY AND ARE NOT INCLUDED IN THE PURCHASE OR LEASE OF THE PROPERTY. THE DEVELOPER RESERVES THE RIGHT TO MAKE MODIFICATIONS, REVISIONS, AND CHANGES TO THE FLOOR PLANS, SPECIFICATIONS, AND FEATURES WITHOUT PRIOR NOTICE.	AFRA 026
UNIT TYPE:	BALCONY AREA:	TOTAL APARTMENT AREA:	UNIT NO:
2 BEDROOM (TYPE-02B)	252.42 SQ.FT. (23.45 SQ.M.)	1457.34 SQ.FT. (135.39 SQ.M.)	211,311 & 911

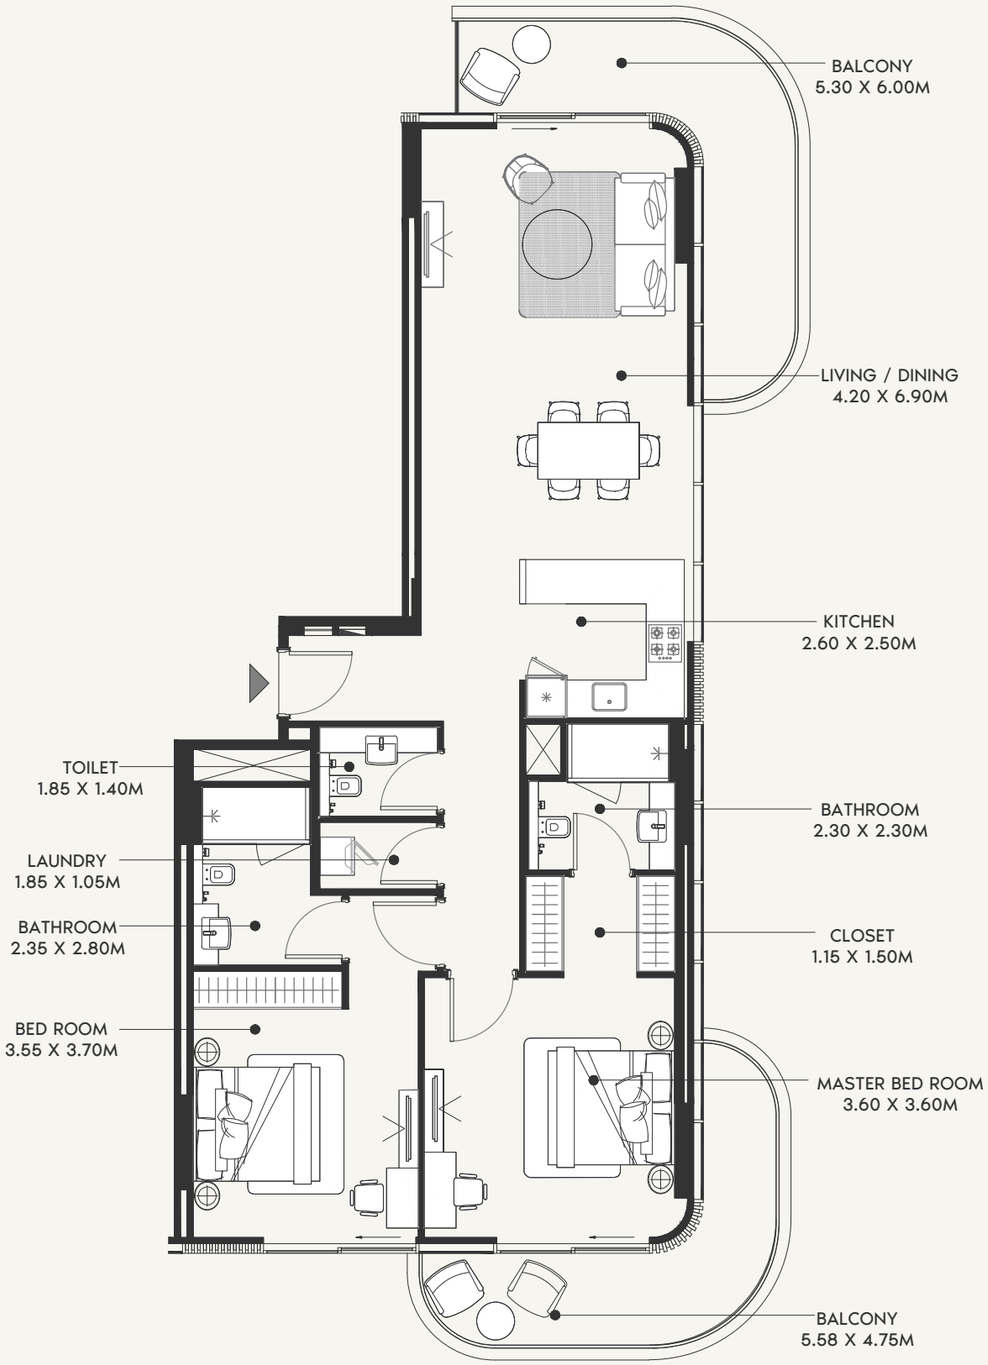




SCALE: N.T.S

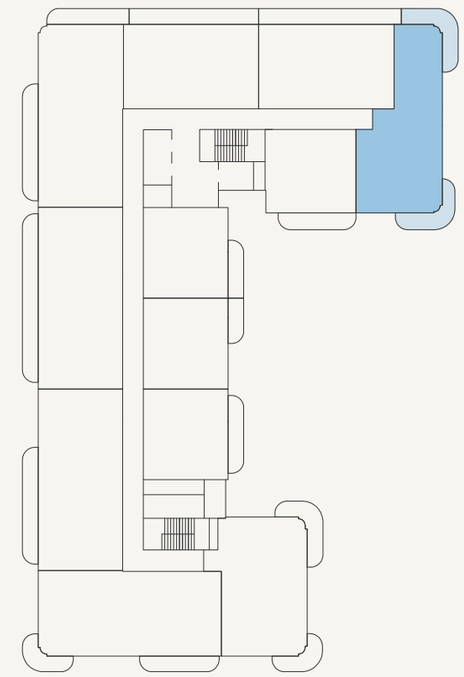

SCALE: N.T.S


AZIZI

FLOOR NO: 6TH FLOOR	APARTMENT AREA: 1205.03 SQ.FT. (111.95 SQ.M.)	DISCLAMER: THE COLORED MARKETING FLOOR PLANS PROVIDED BY THE DEVELOPER ARE FOR ILLUSTRATIVE PURPOSES ONLY. ACTUAL DIMENSIONS, LAYOUT, AND FINISHES MAY VARY FROM THOSE DEPICTED IN THE PLANS. FURNITURE, FIXTURES, AND EQUIPMENT SHOWN IN THE PLANS ARE FOR DECORATIVE PURPOSES ONLY AND ARE NOT INCLUDED IN THE PURCHASE OR LEASE OF THE PROPERTY. THE DEVELOPER RESERVES THE RIGHT TO MAKE MODIFICATIONS, REVISIONS, AND CHANGES TO THE FLOOR PLANS, SPECIFICATIONS, AND FEATURES WITHOUT PRIOR NOTICE.	PROJECT NAME / BUILDING: AFRA 026
UNIT TYPE: 2 BEDROOM (TYPE-02C)	BALCONY AREA: 277.60 SQ.FT. (25.79 SQ.M.)	TOTAL APARTMENT AREA: 1482.63 SQ.FT. (137.74 SQ.M.)	UNIT NO: 611 & 711

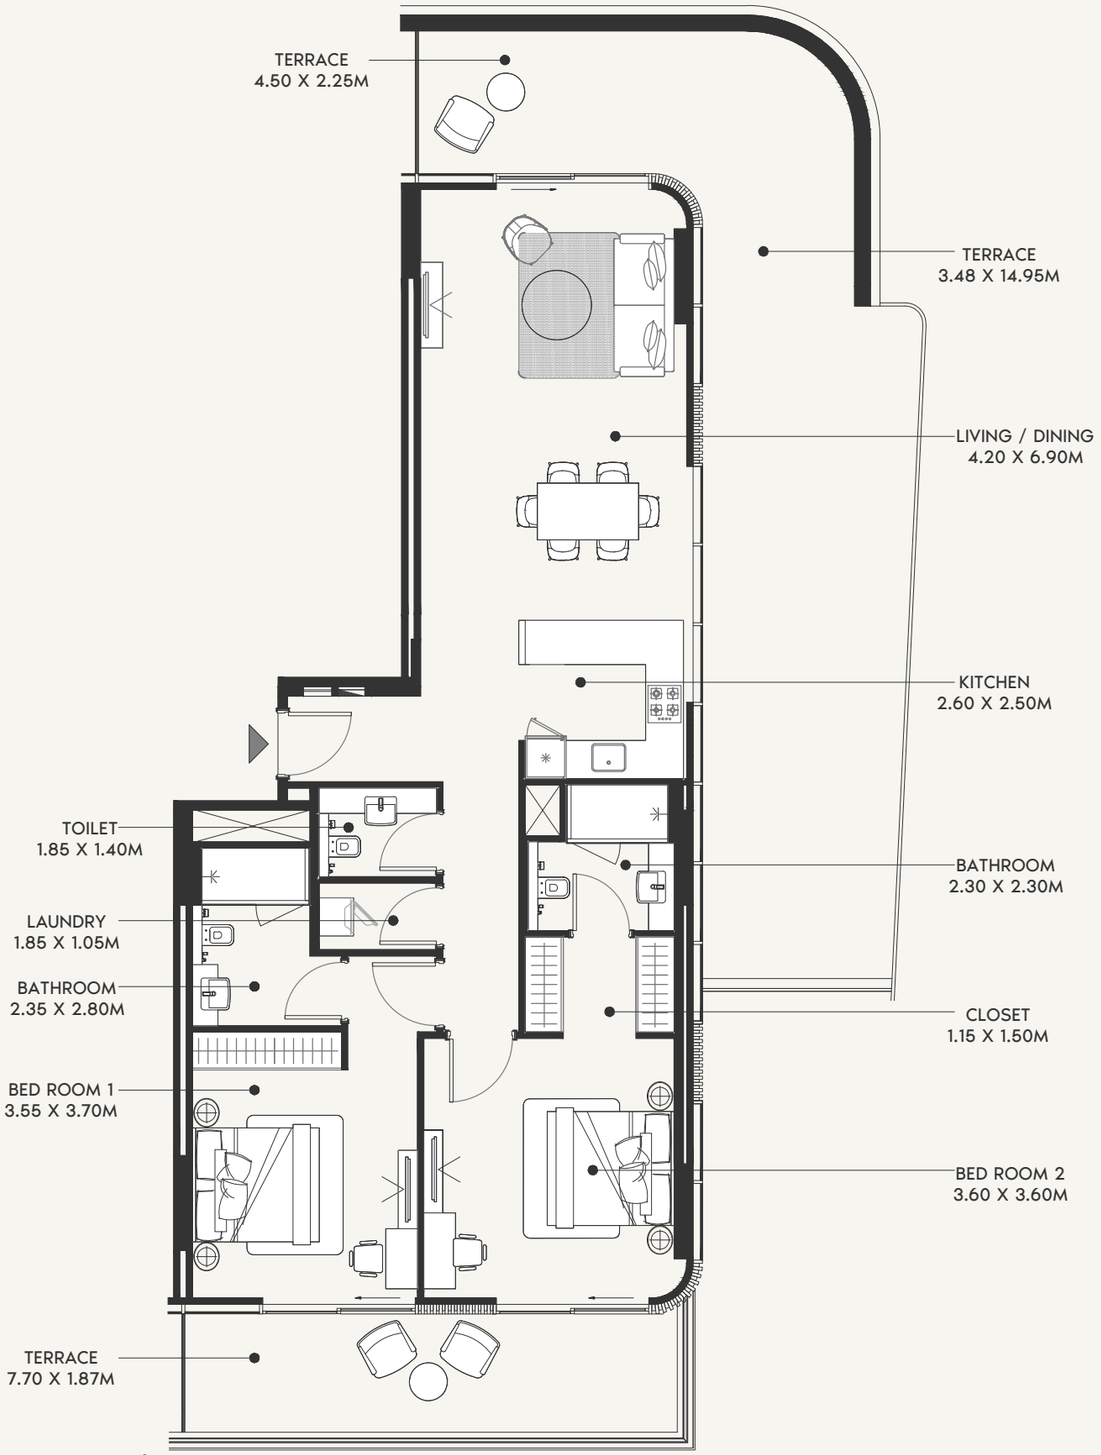




SCALE: N.T.S

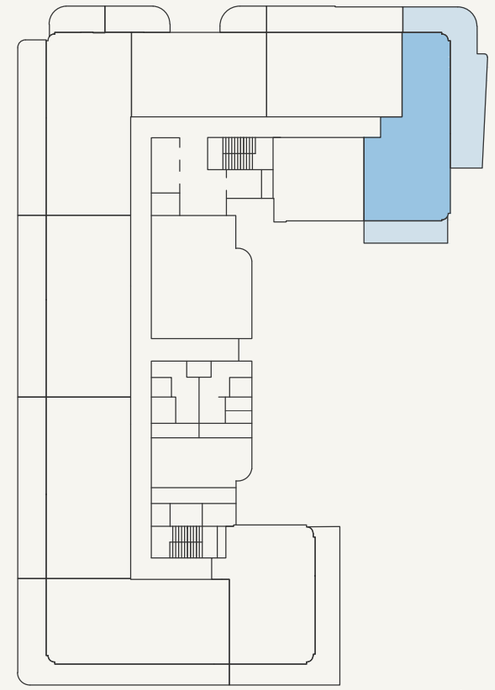

SCALE: N.T.S


AZIZI

FLOOR NO: 1ST FLOOR	APARTMENT AREA: 1204.06 SQ.FT. (111.86 SQ.M.)	DISCLAMER: THE COLORED MARKETING FLOOR PLANS PROVIDED BY THE DEVELOPER ARE FOR ILLUSTRATIVE PURPOSES ONLY. ACTUAL DIMENSIONS, LAYOUT, AND FINISHES MAY VARY FROM THOSE DEPICTED IN THE PLANS. FURNITURE, FIXTURES, AND EQUIPMENT SHOWN IN THE PLANS ARE FOR DECORATIVE PURPOSES ONLY AND ARE NOT INCLUDED IN THE PURCHASE OR LEASE OF THE PROPERTY. THE DEVELOPER RESERVES THE RIGHT TO MAKE MODIFICATIONS, REVISIONS, AND CHANGES TO THE FLOOR PLANS, SPECIFICATIONS, AND FEATURES WITHOUT PRIOR NOTICE.	PROJECT NAME / BUILDING: AFRA 026
UNIT TYPE: 2 BEDROOM (TYPE-02D)	BALCONY AREA: 794.92 SQ.FT. (73.85 SQ.M.)	TOTAL APARTMENT AREA: 1998.98 SQ.FT. (185.71 SQ.M.)	UNIT NO: 108

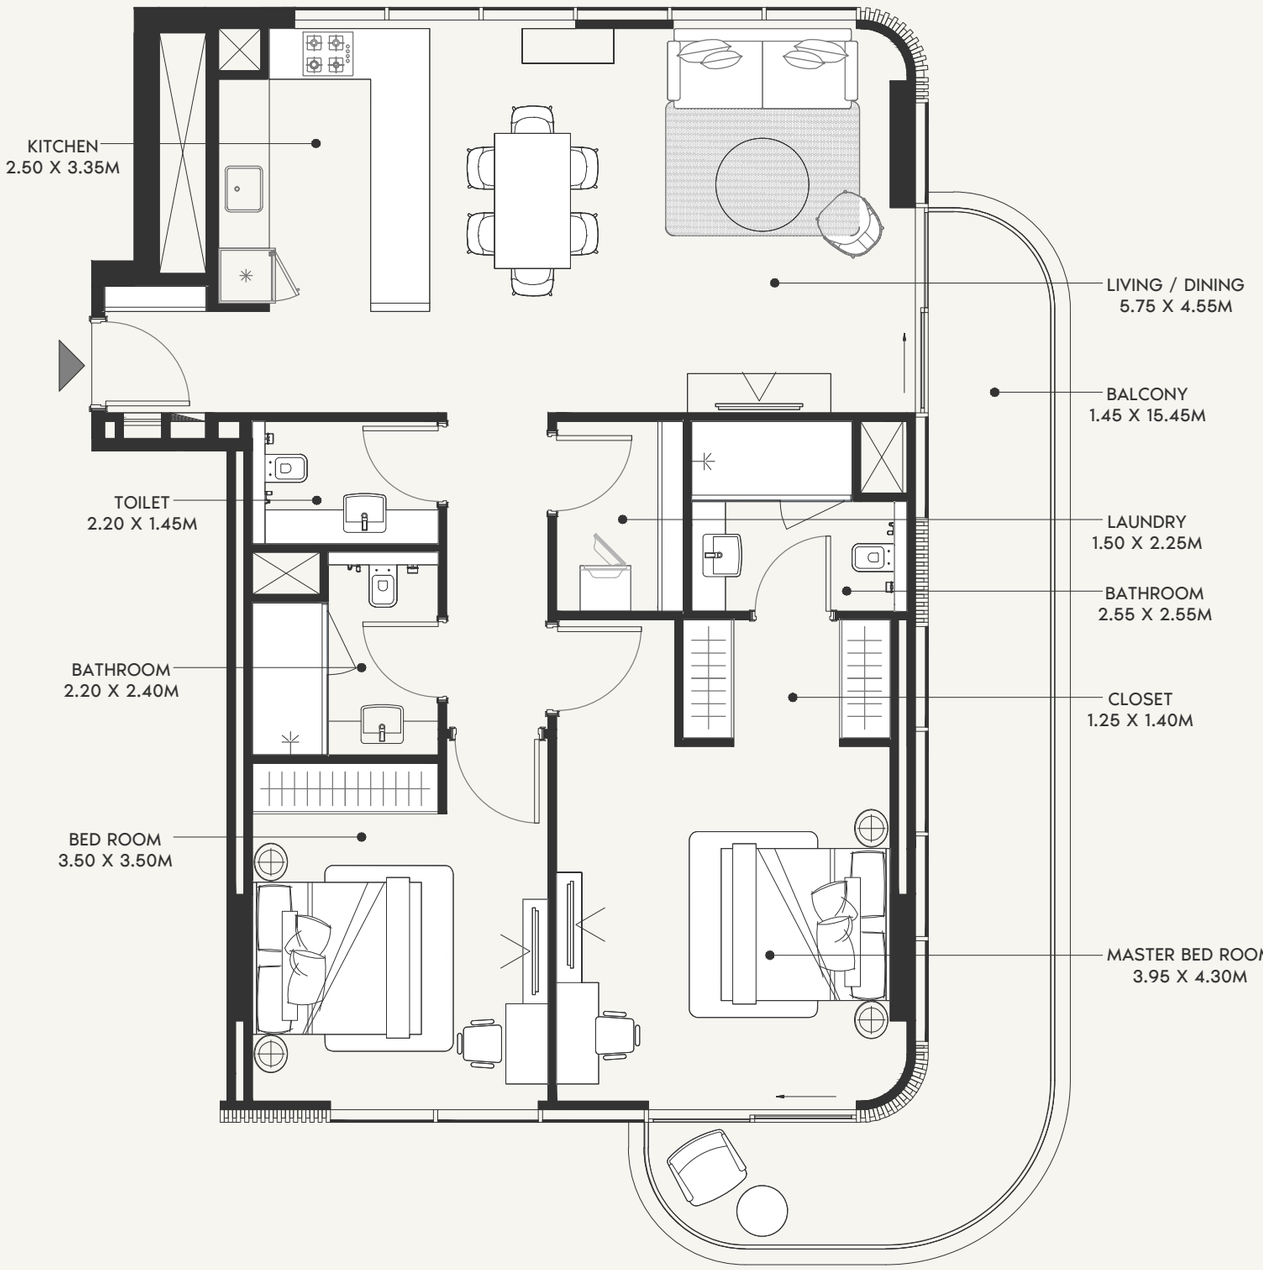




SCALE: N.T.S

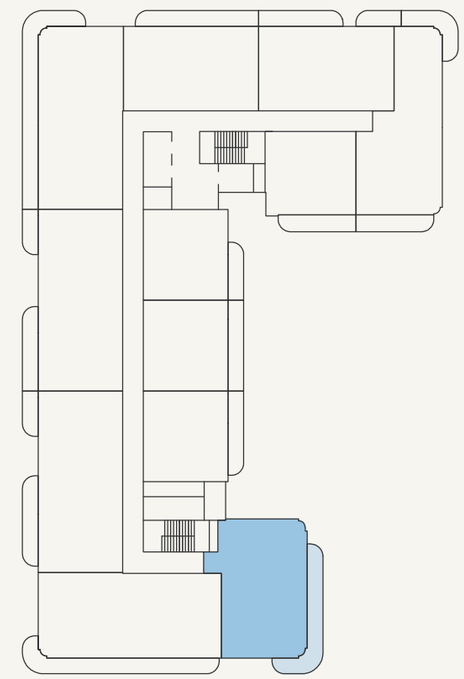

SCALE: N.T.S


AZIZI

FLOOR NO: 2ND FLOOR	APARTMENT AREA: 1169.62 SQ.FT. (108.66 SQ.M.)	DISCLAMER: THE COLORED MARKETING FLOOR PLANS PROVIDED BY THE DEVELOPER ARE FOR ILLUSTRATIVE PURPOSES ONLY. ACTUAL DIMENSIONS, LAYOUT, AND FINISHES MAY VARY FROM THOSE DEPICTED IN THE PLANS. FURNITURE, FIXTURES, AND EQUIPMENT SHOWN IN THE PLANS ARE FOR DECORATIVE PURPOSES ONLY AND ARE NOT INCLUDED IN THE PURCHASE OR LEASE OF THE PROPERTY. THE DEVELOPER RESERVES THE RIGHT TO MAKE MODIFICATIONS, REVISIONS, AND CHANGES TO THE FLOOR PLANS, SPECIFICATIONS, AND FEATURES WITHOUT PRIOR NOTICE.	PROJECT NAME / BUILDING: AFRA 026
UNIT TYPE: 2 BEDROOM (TYPE-03A)	BALCONY AREA: 241.97 SQ.FT. (22.48 SQ.M.)	TOTAL APARTMENT AREA: 1411.59 SQ.FT. (131.14 SQ.M.)	UNIT NO: 204,304 & 904

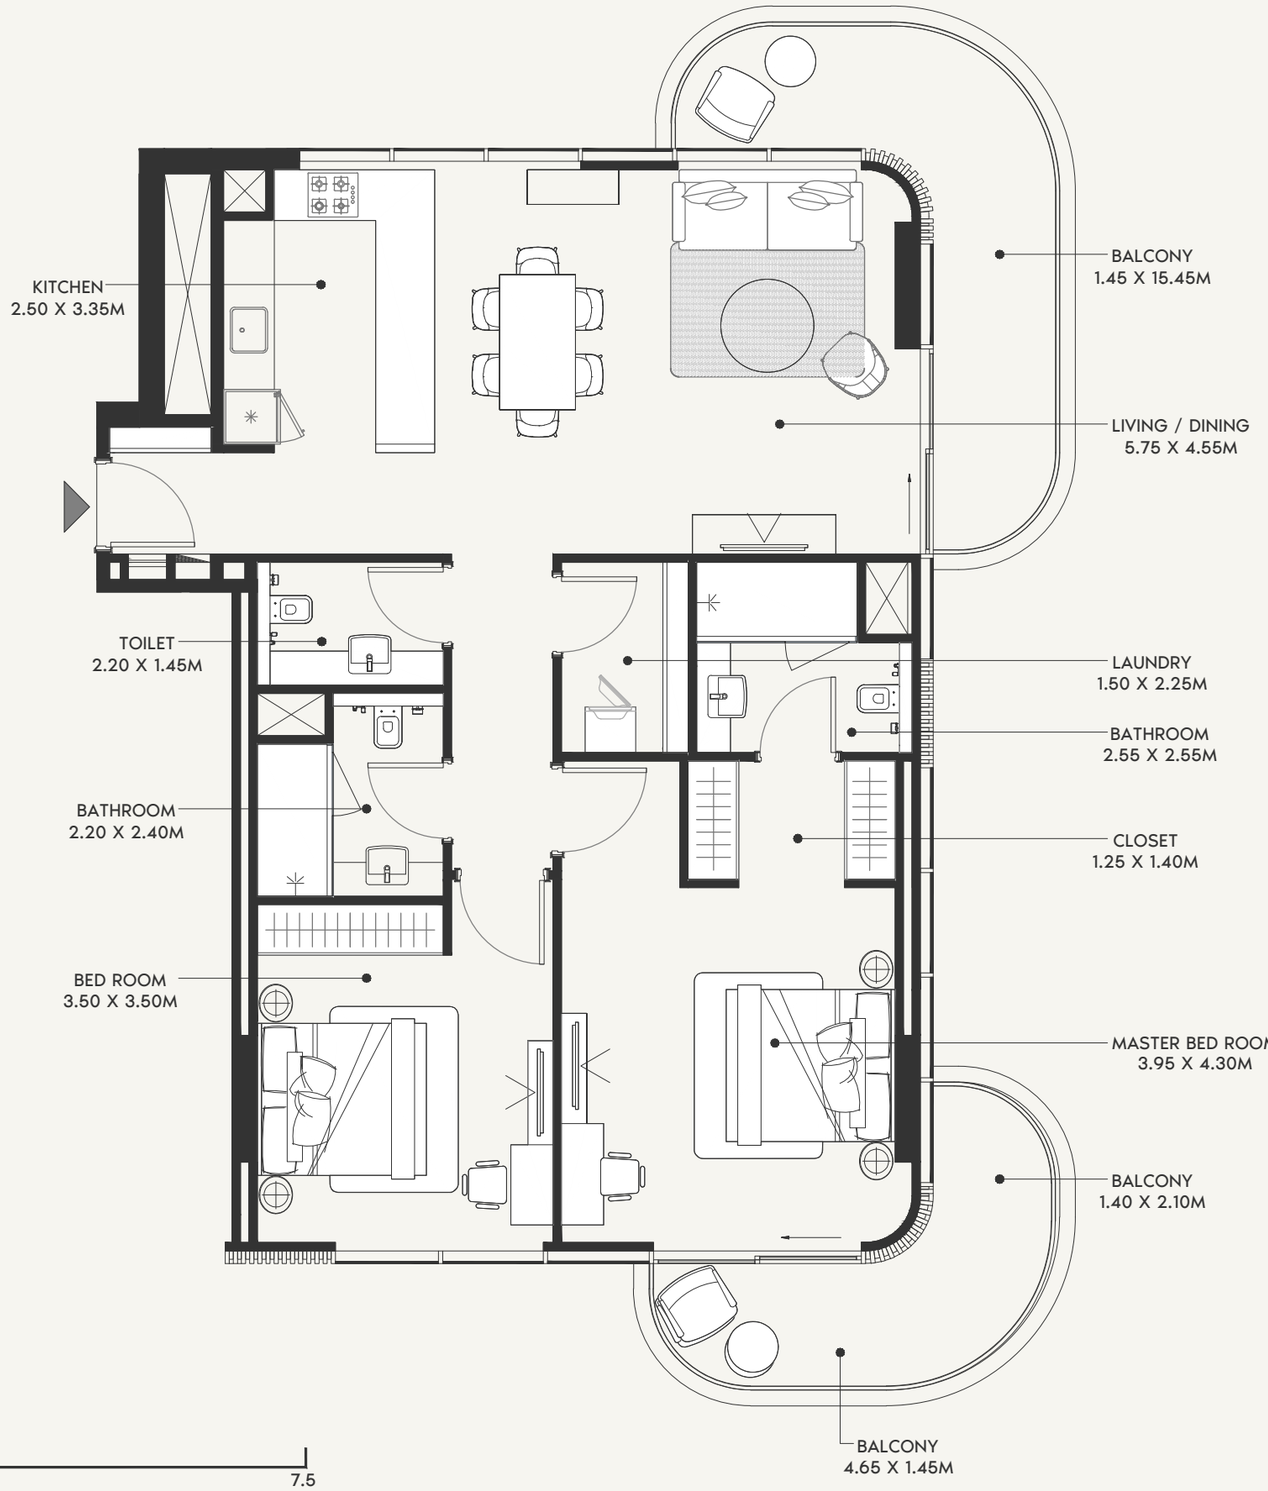




SCALE: N.T.S

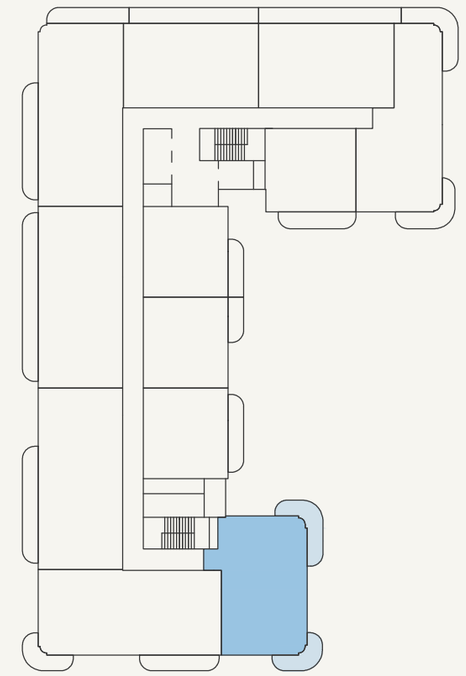

SCALE: N.T.S


AZIZI

FLOOR NO: 6TH FLOOR	APARTMENT AREA: 1165.20 SQ.FT. (108.25 SQ.M.)	DISCLAMER: THE COLORED MARKETING FLOOR PLANS PROVIDED BY THE DEVELOPER ARE FOR ILLUSTRATIVE PURPOSES ONLY. ACTUAL DIMENSIONS, LAYOUT, AND FINISHES MAY VARY FROM THOSE DEPICTED IN THE PLANS. FURNITURE, FIXTURES, AND EQUIPMENT SHOWN IN THE PLANS ARE FOR DECORATIVE PURPOSES ONLY AND ARE NOT INCLUDED IN THE PURCHASE OR LEASE OF THE PROPERTY. THE DEVELOPER RESERVES THE RIGHT TO MAKE MODIFICATIONS, REVISIONS, AND CHANGES TO THE FLOOR PLANS, SPECIFICATIONS, AND FEATURES WITHOUT PRIOR NOTICE.	PROJECT NAME / BUILDING: AFRA 026
UNIT TYPE: 2 BEDROOM (TYPE-03B)	BALCONY AREA: 240.68 SQ.FT. (22.36 SQ.M.)	TOTAL APARTMENT AREA: 1405.89 SQ.FT. (130.61 SQ.M.)	UNIT NO: 604 & 704

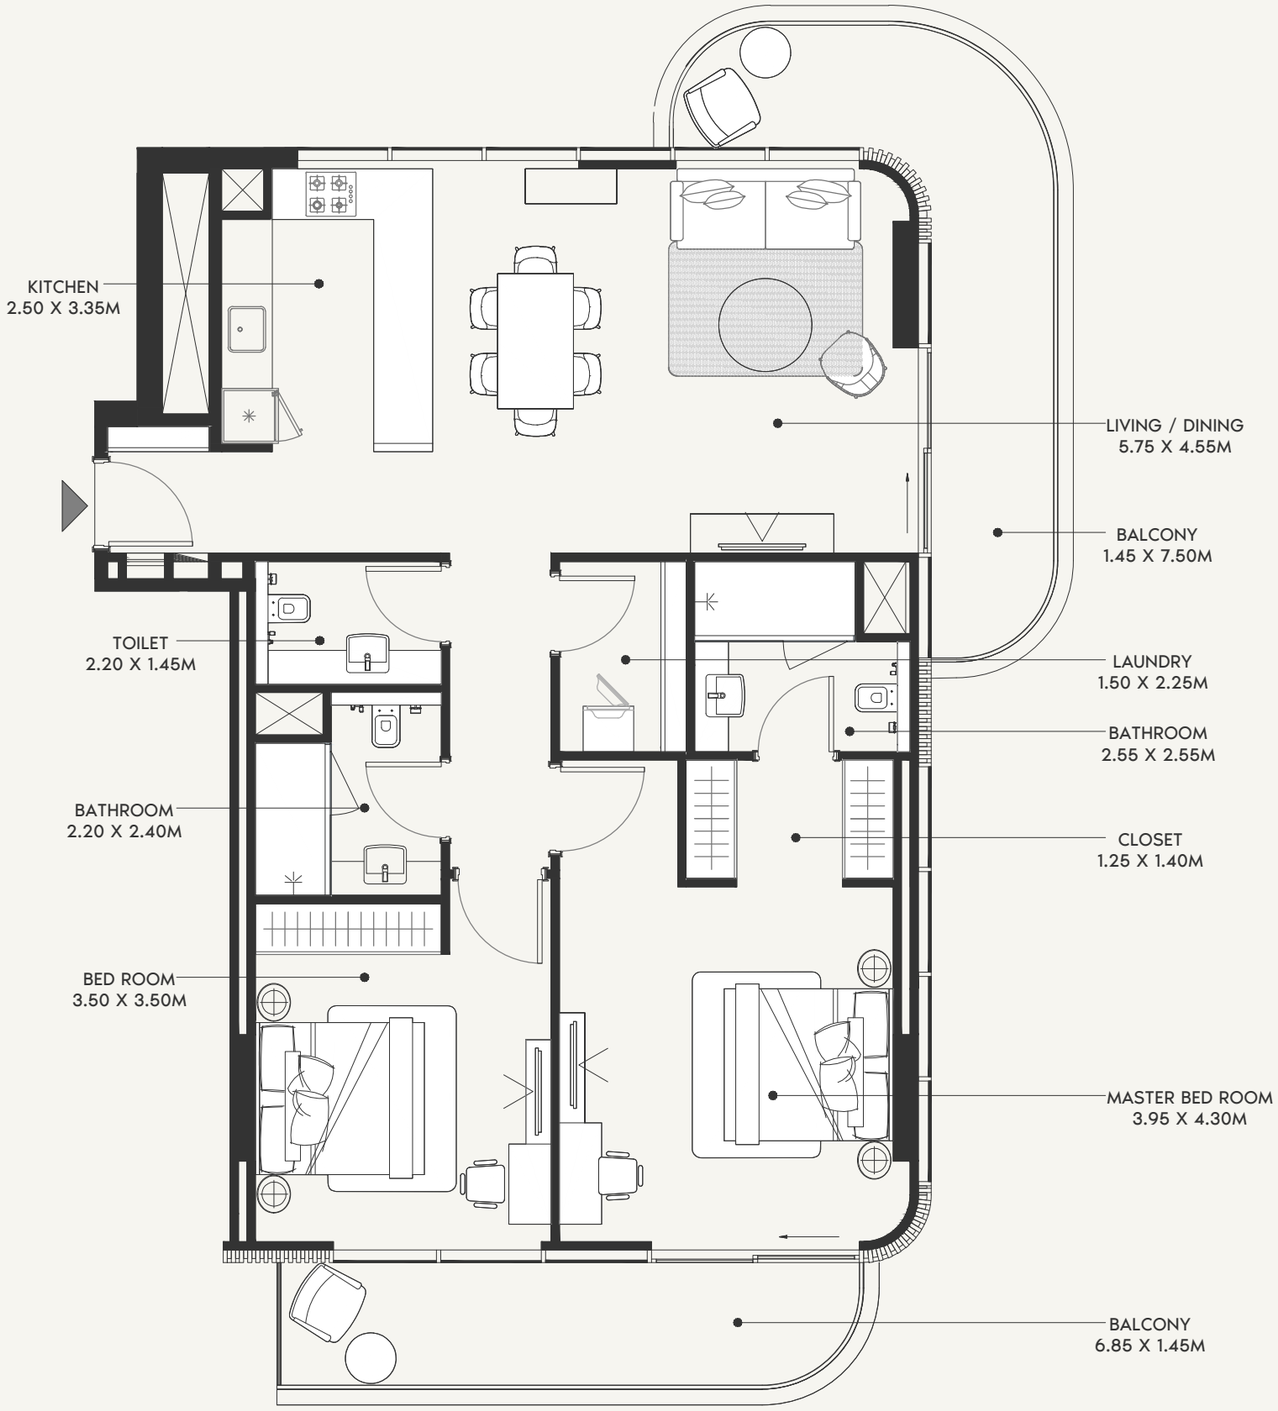




SCALE: N.T.S

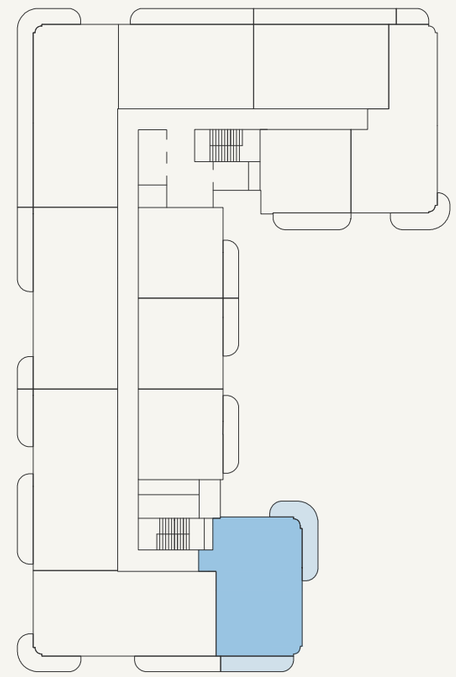

SCALE: N.T.S


AZIZI

FLOOR NO: 4TH FLOOR	APARTMENT AREA: 1167.14 SQ.FT. (108.43 SQ.M.)	DISCLAMER: THE COLORED MARKETING FLOOR PLANS PROVIDED BY THE DEVELOPER ARE FOR ILLUSTRATIVE PURPOSES ONLY. ACTUAL DIMENSIONS, LAYOUT, AND FINISHES MAY VARY FROM THOSE DEPICTED IN THE PLANS. FURNITURE, FIXTURES, AND EQUIPMENT SHOWN IN THE PLANS ARE FOR DECORATIVE PURPOSES ONLY AND ARE NOT INCLUDED IN THE PURCHASE OR LEASE OF THE PROPERTY. THE DEVELOPER RESERVES THE RIGHT TO MAKE MODIFICATIONS, REVISIONS, AND CHANGES TO THE FLOOR PLANS, SPECIFICATIONS, AND FEATURES WITHOUT PRIOR NOTICE.	PROJECT NAME / BUILDING: AFRA 026
UNIT TYPE: 2 BEDROOM (TYPE-03C)	BALCONY AREA: 271.90 SQ.FT. (25.26 SQ.M.)	TOTAL APARTMENT AREA: 1439.04 SQ.FT. (133.69 SQ.M.)	UNIT NO: 404,504 & 804

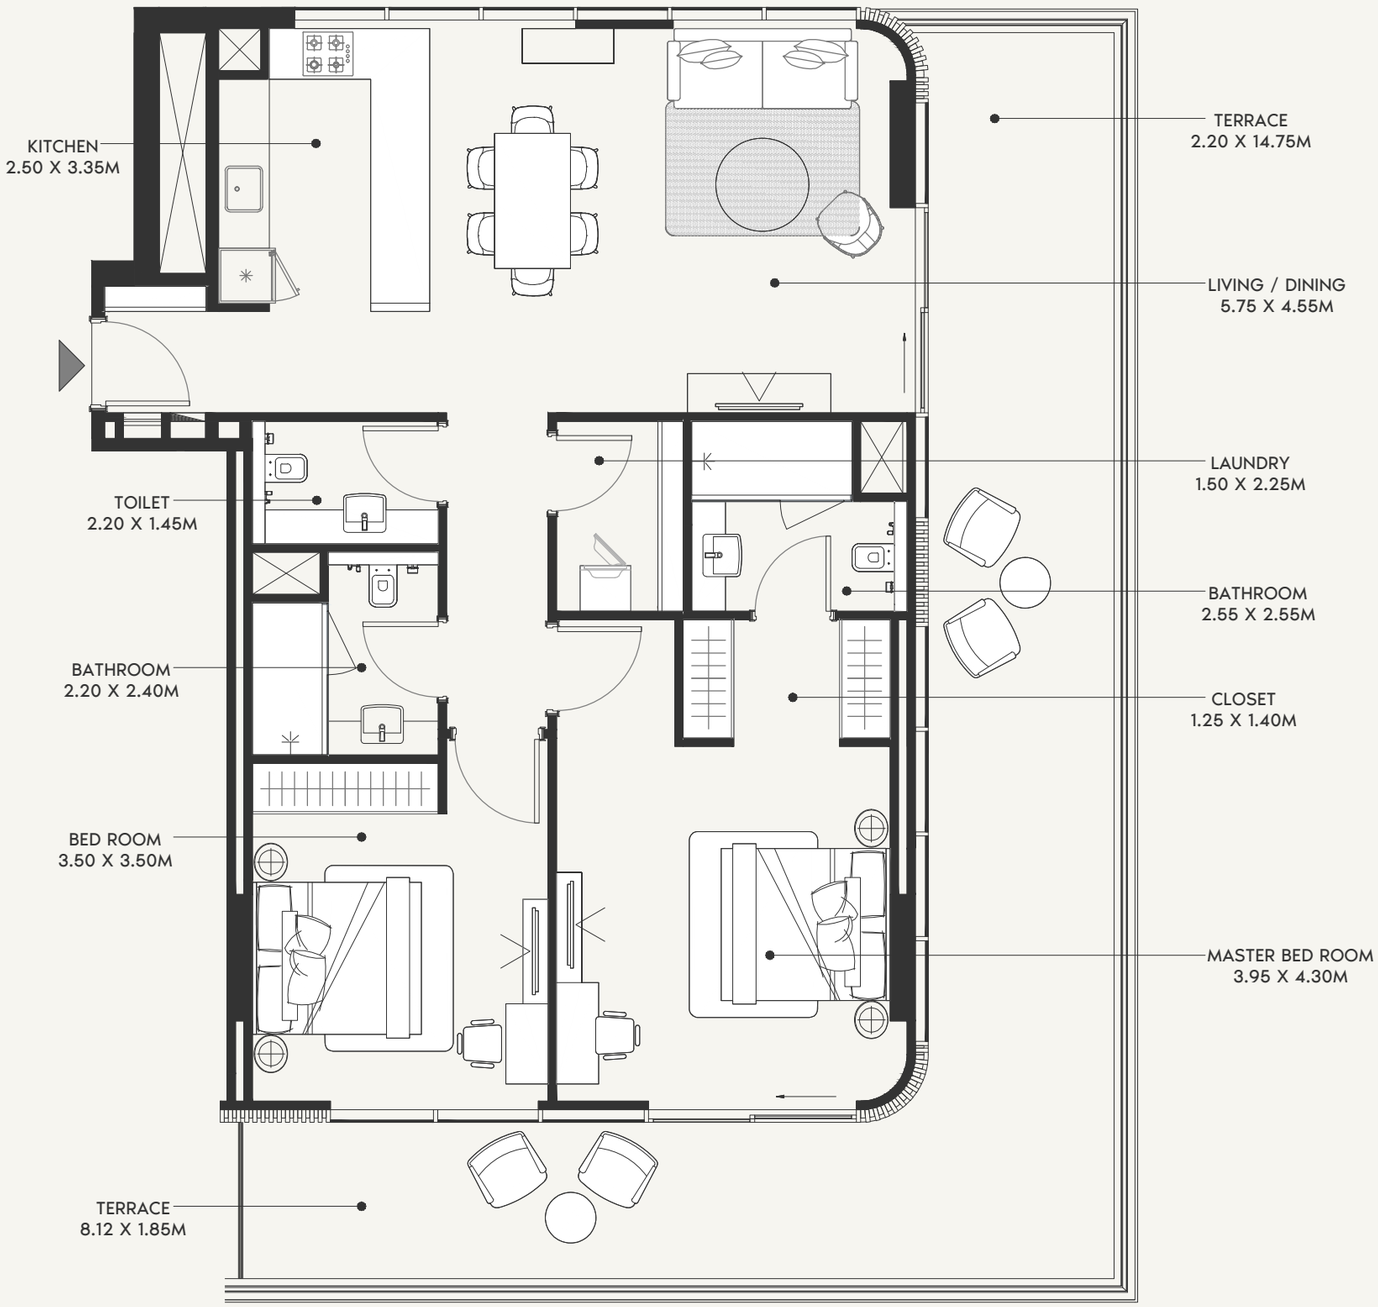




SCALE: N.T.S

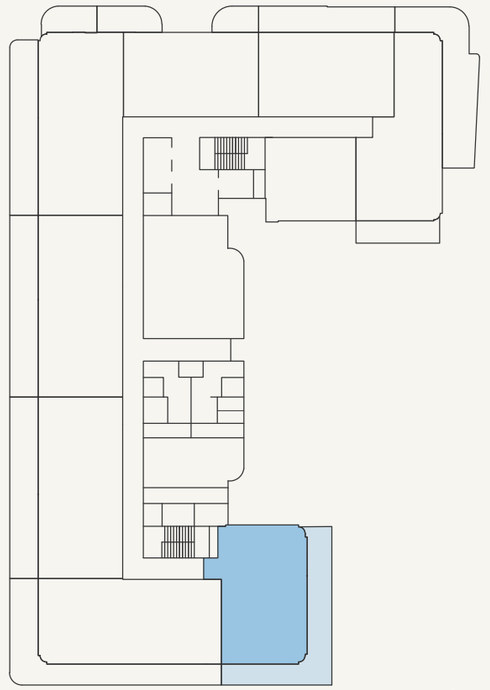

SCALE: N.T.S


AZIZI

FLOOR NO: 1ST FLOOR	APARTMENT AREA: 1169.51 SQ.FT. (108.65 SQ.M.)	DISCLAMER: THE COLORED MARKETING FLOOR PLANS PROVIDED BY THE DEVELOPER ARE FOR ILLUSTRATIVE PURPOSES ONLY. ACTUAL DIMENSIONS, LAYOUT, AND FINISHES MAY VARY FROM THOSE DEPICTED IN THE PLANS. FURNITURE, FIXTURES, AND EQUIPMENT SHOWN IN THE PLANS ARE FOR DECORATIVE PURPOSES ONLY AND ARE NOT INCLUDED IN THE PURCHASE OR LEASE OF THE PROPERTY. THE DEVELOPER RESERVES THE RIGHT TO MAKE MODIFICATIONS, REVISIONS, AND CHANGES TO THE FLOOR PLANS, SPECIFICATIONS, AND FEATURES WITHOUT PRIOR NOTICE.	PROJECT NAME / BUILDING: AFRA 026
UNIT TYPE: 2 BEDROOM (TYPE-03D)	BALCONY AREA: 561.77 SQ.FT. (52.19 SQ.M.)	TOTAL APARTMENT AREA: 1731.28 SQ.FT. (160.84 SQ.M.)	UNIT NO: 101

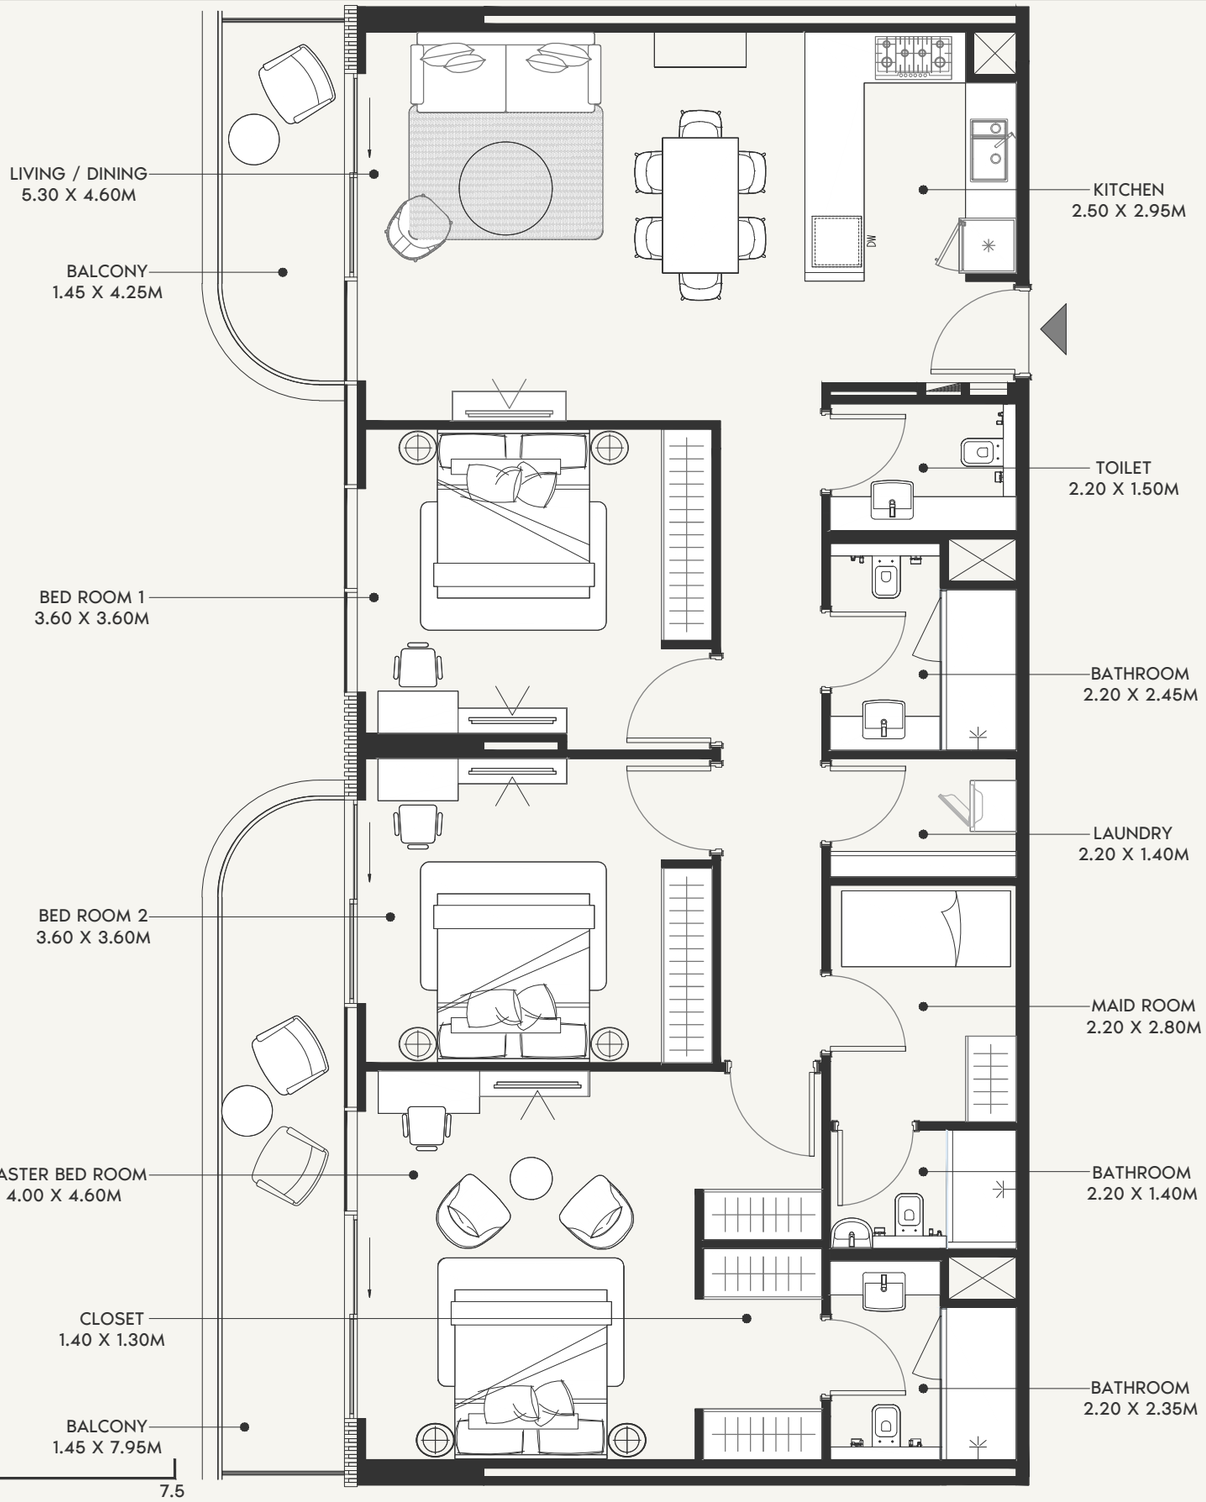




SCALE: N.T.S

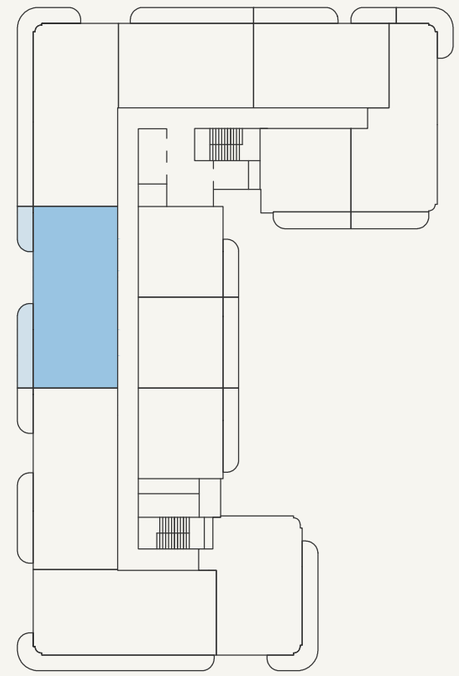

SCALE: N.T.S


AZIZI

FLOOR NO: 2ND FLOOR	APARTMENT AREA: 1462.94 SQ.FT. (135.91 SQ.M.)	DISCLAMER: THE COLORED MARKETING FLOOR PLANS PROVIDED BY THE DEVELOPER ARE FOR ILLUSTRATIVE PURPOSES ONLY. ACTUAL DIMENSIONS, LAYOUT, AND FINISHES MAY VARY FROM THOSE DEPICTED IN THE PLANS. FURNITURE, FIXTURES, AND EQUIPMENT SHOWN IN THE PLANS ARE FOR DECORATIVE PURPOSES ONLY AND ARE NOT INCLUDED IN THE PURCHASE OR LEASE OF THE PROPERTY. THE DEVELOPER RESERVES THE RIGHT TO MAKE MODIFICATIONS, REVISIONS, AND CHANGES TO THE FLOOR PLANS, SPECIFICATIONS, AND FEATURES WITHOUT PRIOR NOTICE.	PROJECT NAME / BUILDING: AFRA 026
UNIT TYPE: 3 BEDROOM (TYPE-01A)	BALCONY AREA: 193.43 SQ.FT. (17.97 SQ.M.)	TOTAL APARTMENT AREA: 1656.36 SQ.FT. (153.88 SQ.M.)	UNIT NO: 207,307 & 907

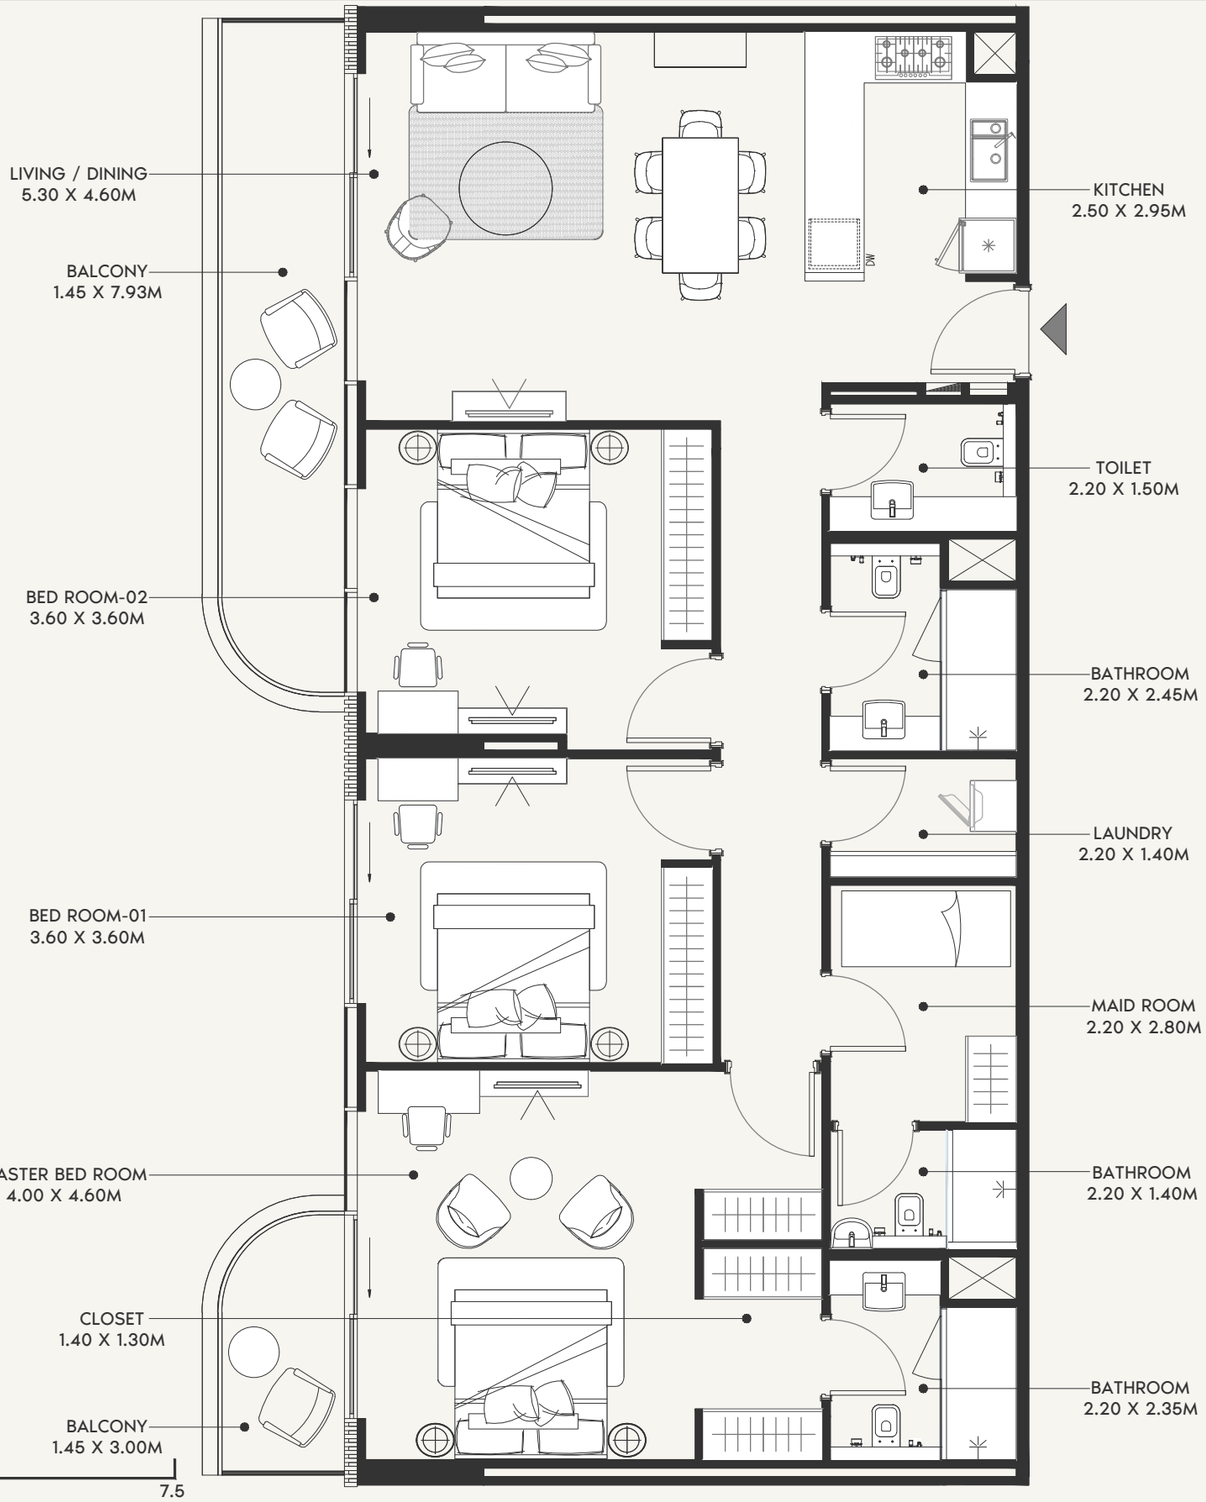




SCALE: N.T.S

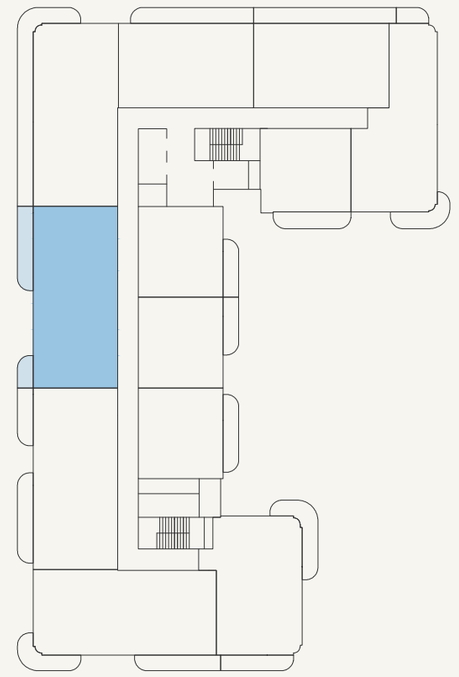

SCALE: N.T.S


AZIZI

FLOOR NO: 4TH FLOOR	APARTMENT AREA: 1461.11 SQ.FT. (135.74 SQ.M.)	DISCLAMER: THE COLORED MARKETING FLOOR PLANS PROVIDED BY THE DEVELOPER ARE FOR ILLUSTRATIVE PURPOSES ONLY. ACTUAL DIMENSIONS, LAYOUT, AND FINISHES MAY VARY FROM THOSE DEPICTED IN THE PLANS. FURNITURE, FIXTURES, AND EQUIPMENT SHOWN IN THE PLANS ARE FOR DECORATIVE PURPOSES ONLY AND ARE NOT INCLUDED IN THE PURCHASE OR LEASE OF THE PROPERTY. THE DEVELOPER RESERVES THE RIGHT TO MAKE MODIFICATIONS, REVISIONS, AND CHANGES TO THE FLOOR PLANS, SPECIFICATIONS, AND FEATURES WITHOUT PRIOR NOTICE.	PROJECT NAME / BUILDING: AFRA 026
UNIT TYPE: 3 BEDROOM (TYPE-01B)	BALCONY AREA: 175.56 SQ.FT. (16.31 SQ.M.)	TOTAL APARTMENT AREA: 1636.67 SQ.FT. (152.05 SQ.M.)	UNIT NO: 407,507 & 807

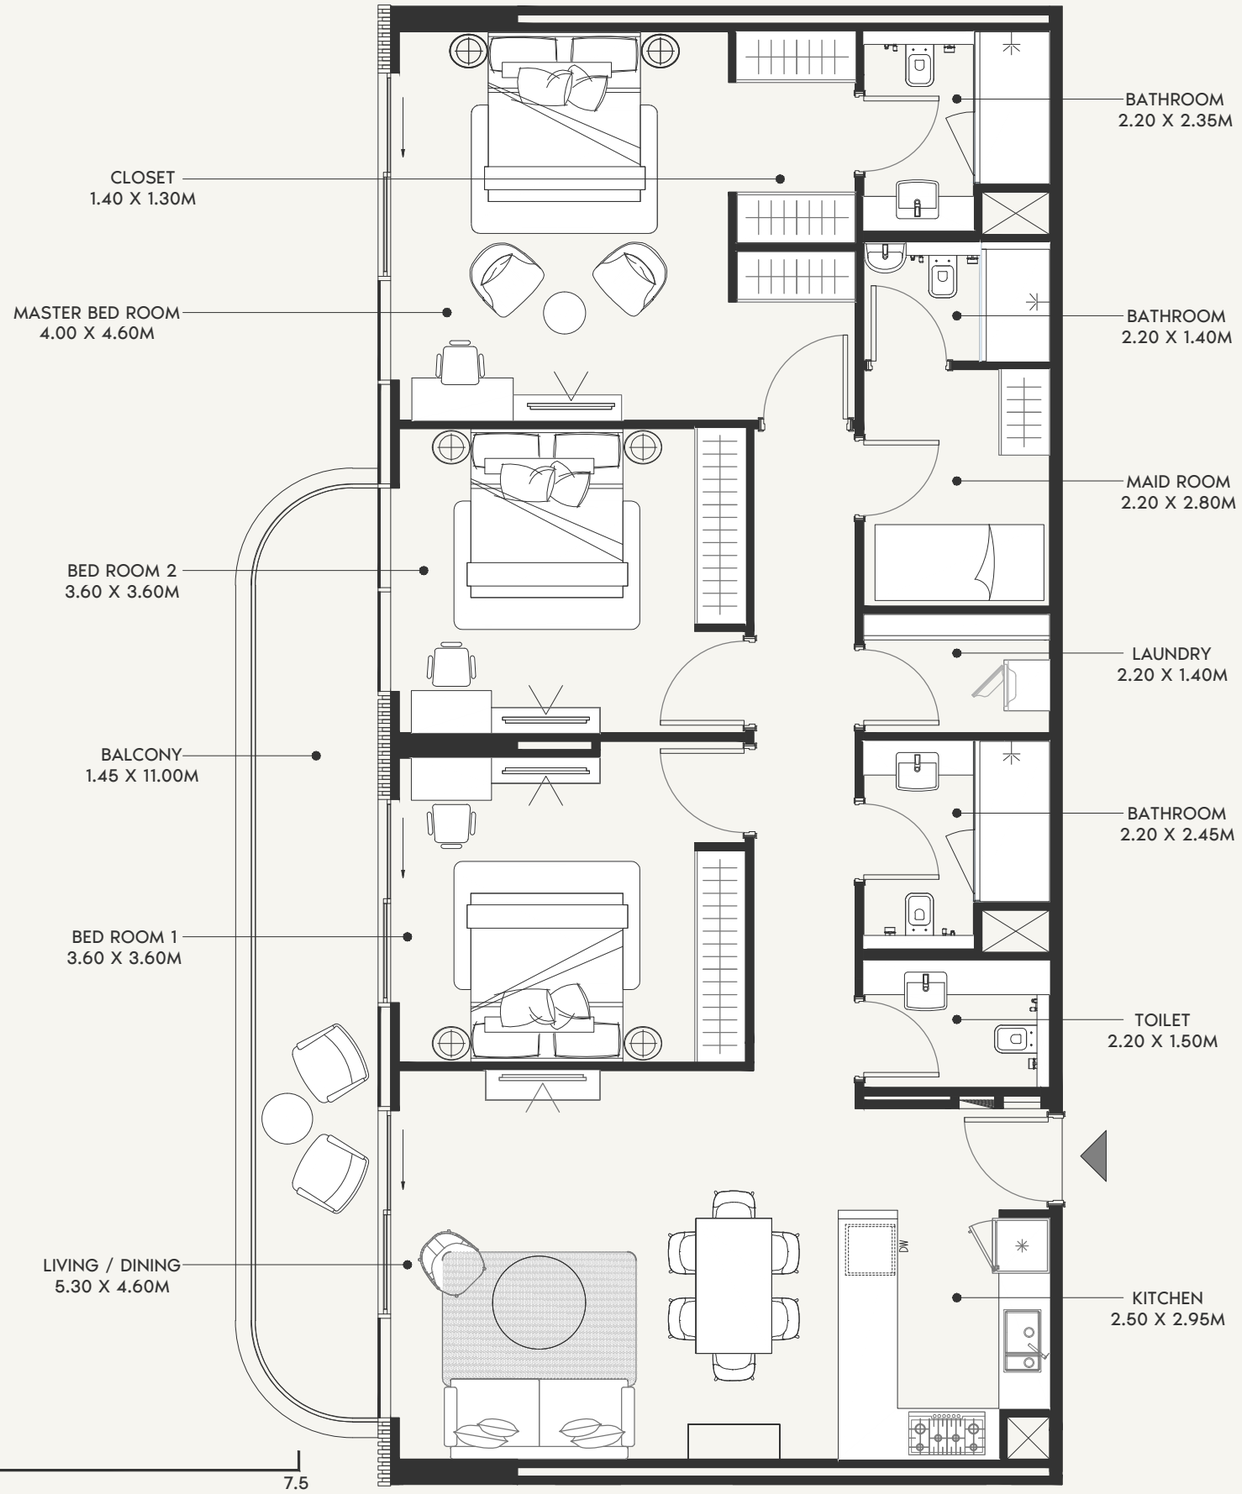




SCALE: N.T.S

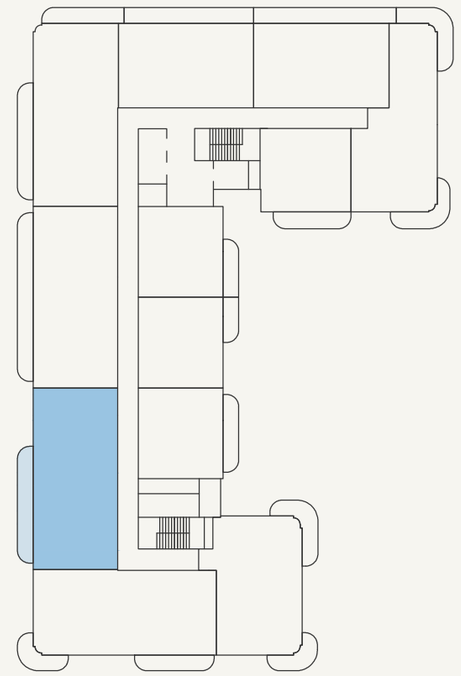

SCALE: N.T.S


AZIZI

FLOOR NO: 6TH FLOOR	APARTMENT AREA: 1461.00 SQ.FT. (135.73 SQ.M.)	DISCLAMER: THE COLORED MARKETING FLOOR PLANS PROVIDED BY THE DEVELOPER ARE FOR ILLUSTRATIVE PURPOSES ONLY. ACTUAL DIMENSIONS, LAYOUT, AND FINISHES MAY VARY FROM THOSE DEPICTED IN THE PLANS. FURNITURE, FIXTURES, AND EQUIPMENT SHOWN IN THE PLANS ARE FOR DECORATIVE PURPOSES ONLY AND ARE NOT INCLUDED IN THE PURCHASE OR LEASE OF THE PROPERTY. THE DEVELOPER RESERVES THE RIGHT TO MAKE MODIFICATIONS, REVISIONS, AND CHANGES TO THE FLOOR PLANS, SPECIFICATIONS, AND FEATURES WITHOUT PRIOR NOTICE.	PROJECT NAME / BUILDING: AFRA 026
UNIT TYPE: 3 BEDROOM (TYPE-01C)	BALCONY AREA: 175.56 SQ.FT. (16.31 SQ.M.)	TOTAL APARTMENT AREA: 1636.56 SQ.FT. (152.04 SQ.M.)	UNIT NO: 606 & 706

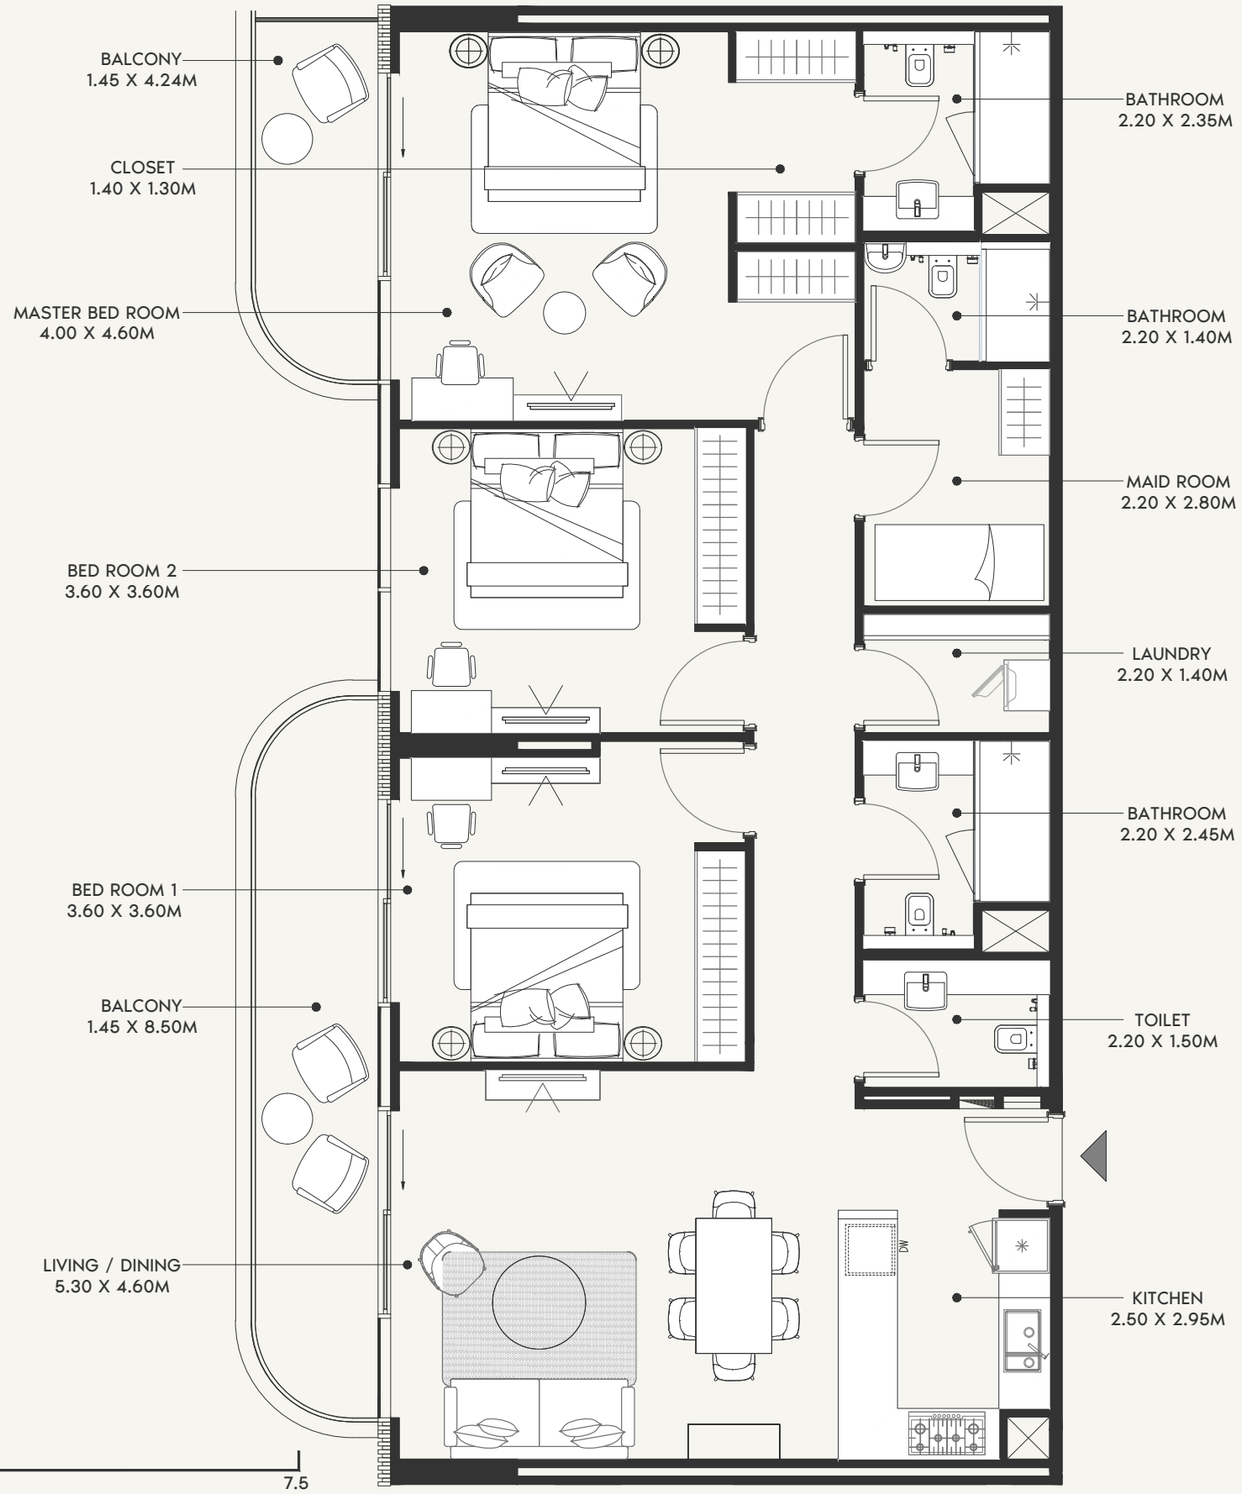




SCALE: N.T.S

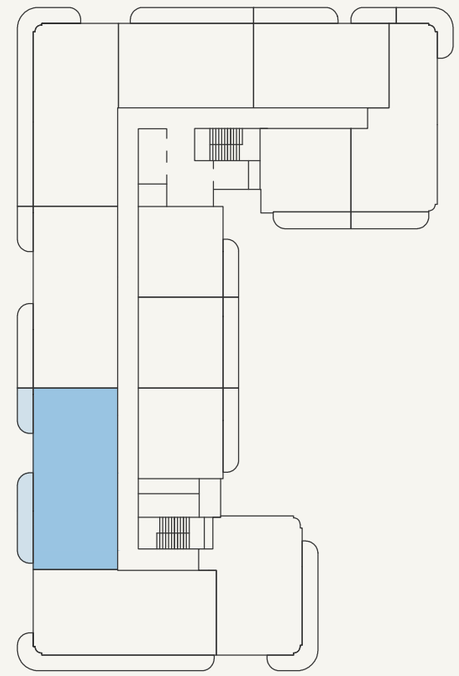

SCALE: N.T.S


AZIZI

FLOOR NO: 2ND FLOOR	APARTMENT AREA: 1462.83 SQ.FT. (135.90 SQ.M.)	DISCLAMER: THE COLORED MARKETING FLOOR PLANS PROVIDED BY THE DEVELOPER ARE FOR ILLUSTRATIVE PURPOSES ONLY. ACTUAL DIMENSIONS, LAYOUT, AND FINISHES MAY VARY FROM THOSE DEPICTED IN THE PLANS. FURNITURE, FIXTURES, AND EQUIPMENT SHOWN IN THE PLANS ARE FOR DECORATIVE PURPOSES ONLY AND ARE NOT INCLUDED IN THE PURCHASE OR LEASE OF THE PROPERTY. THE DEVELOPER RESERVES THE RIGHT TO MAKE MODIFICATIONS, REVISIONS, AND CHANGES TO THE FLOOR PLANS, SPECIFICATIONS, AND FEATURES WITHOUT PRIOR NOTICE.	PROJECT NAME / BUILDING: AFRA 026
UNIT TYPE: 3 BEDROOM (TYPE-01D)	BALCONY AREA: 199.67 SQ.FT. (18.55 SQ.M.)	TOTAL APARTMENT AREA: 1662.50 SQ.FT. (154.45 SQ.M.)	UNIT NO: 206,306 & 906

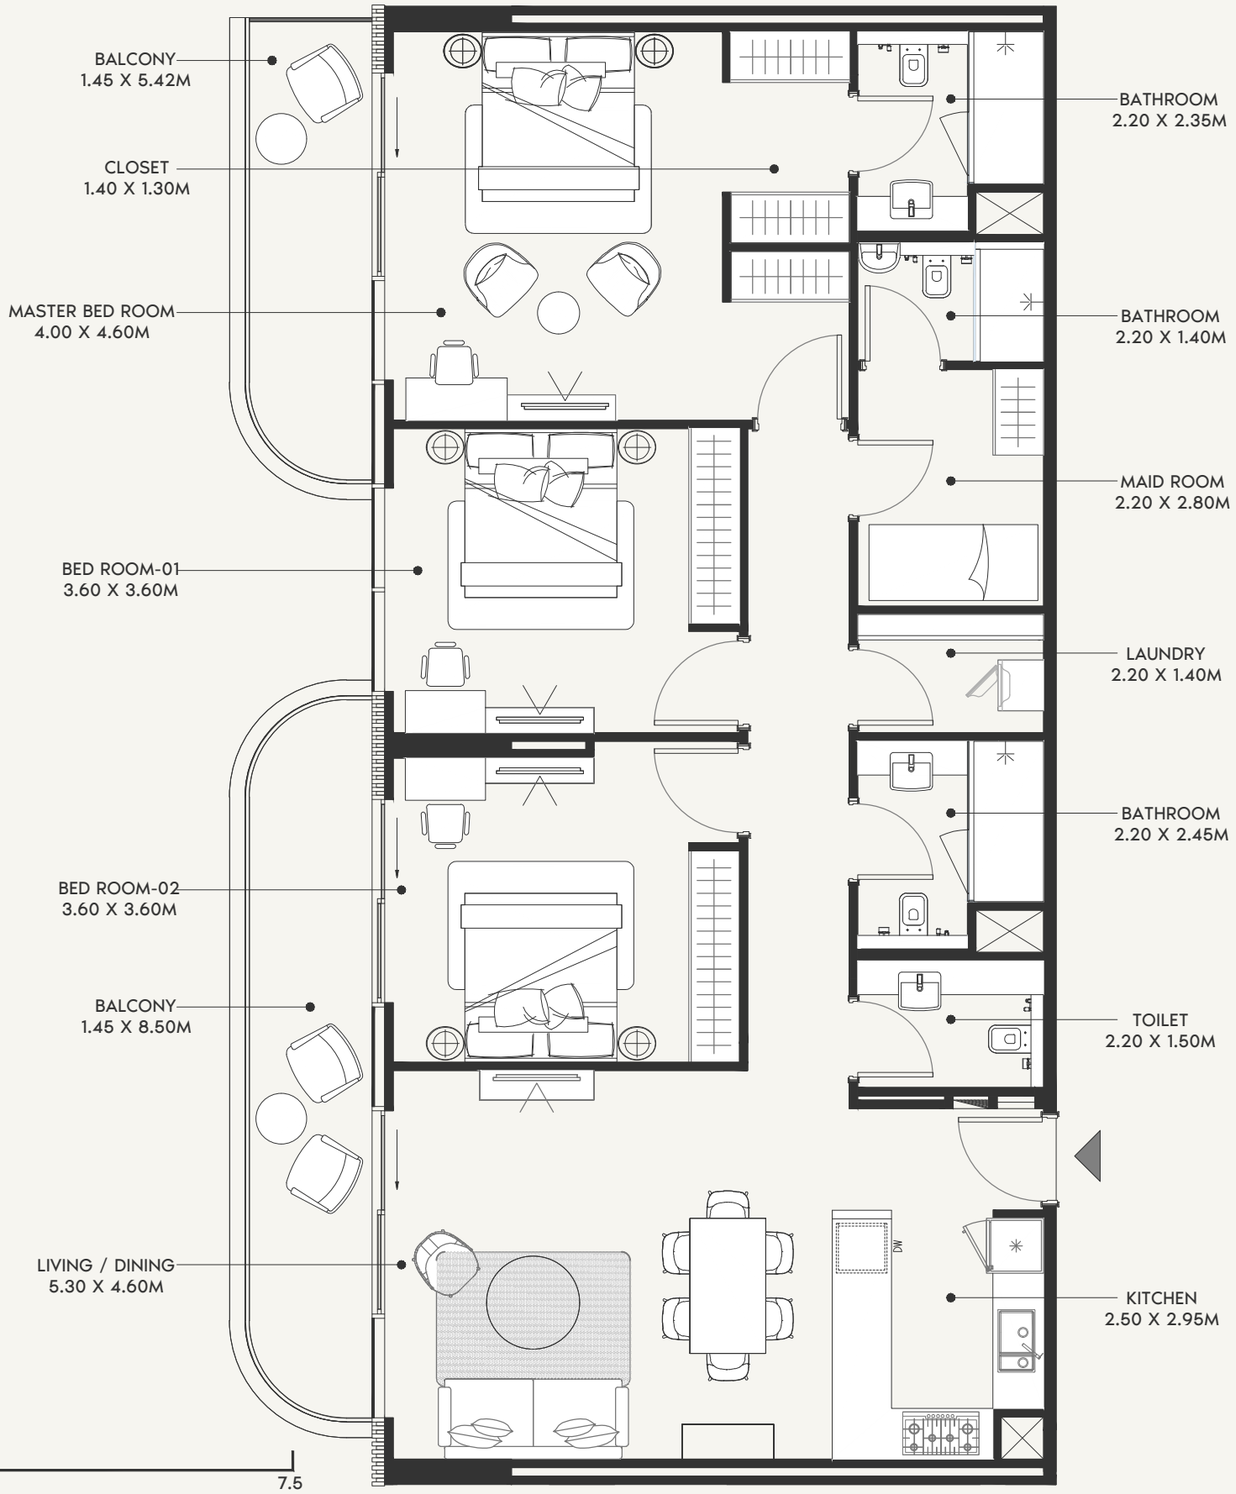




SCALE: N.T.S

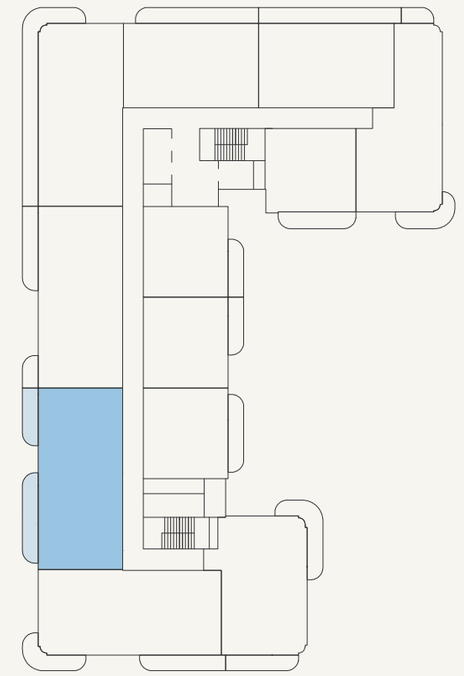

SCALE: N.T.S


AZIZI

FLOOR NO: 4TH FLOOR	APARTMENT AREA: 1462.83 SQ.FT. (135.90 SQ.M.)	DISCLAMER: THE COLORED MARKETING FLOOR PLANS PROVIDED BY THE DEVELOPER ARE FOR ILLUSTRATIVE PURPOSES ONLY. ACTUAL DIMENSIONS, LAYOUT, AND FINISHES MAY VARY FROM THOSE DEPICTED IN THE PLANS. FURNITURE, FIXTURES, AND EQUIPMENT SHOWN IN THE PLANS ARE FOR DECORATIVE PURPOSES ONLY AND ARE NOT INCLUDED IN THE PURCHASE OR LEASE OF THE PROPERTY. THE DEVELOPER RESERVES THE RIGHT TO MAKE MODIFICATIONS, REVISIONS, AND CHANGES TO THE FLOOR PLANS, SPECIFICATIONS, AND FEATURES WITHOUT PRIOR NOTICE.	PROJECT NAME / BUILDING: AFRA 026
UNIT TYPE: 3 BEDROOM (TYPE-01E)	BALCONY AREA: 218.83 SQ.FT. (20.33 SQ.M.)	TOTAL APARTMENT AREA: 1681.66 SQ.FT. (156.23 SQ.M.)	UNIT NO: 406,506 & 806

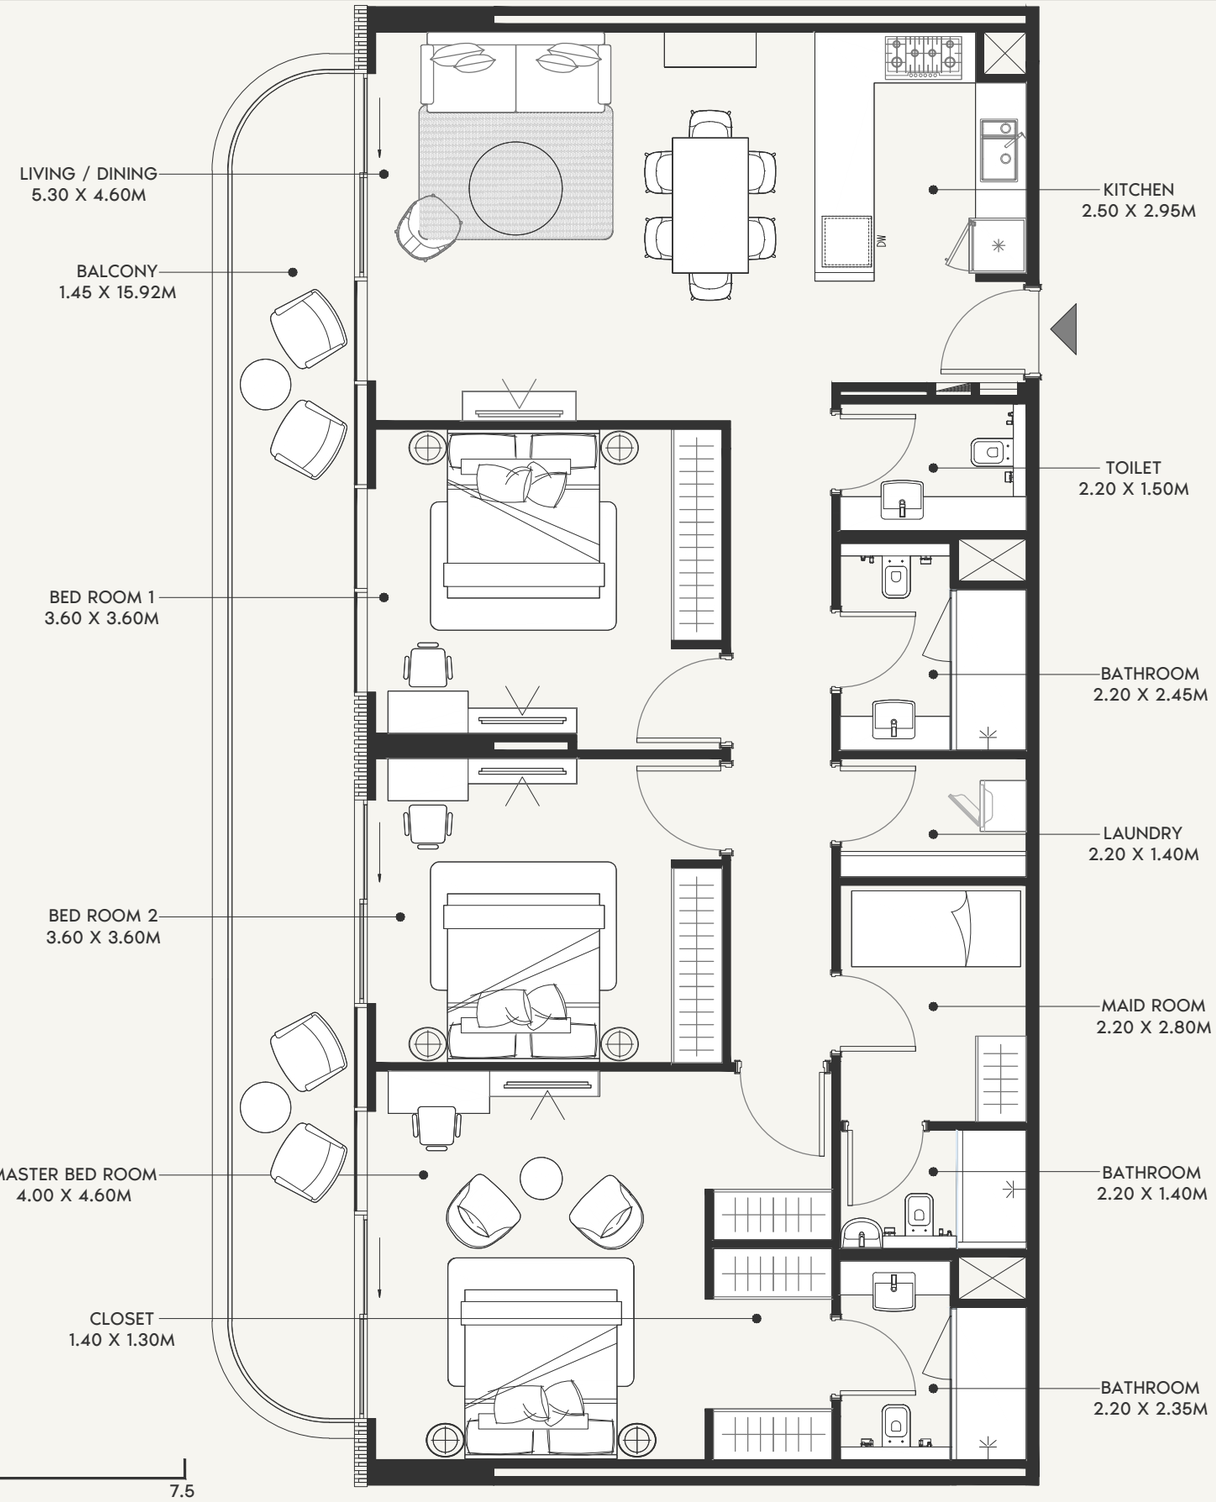




SCALE: N.T.S

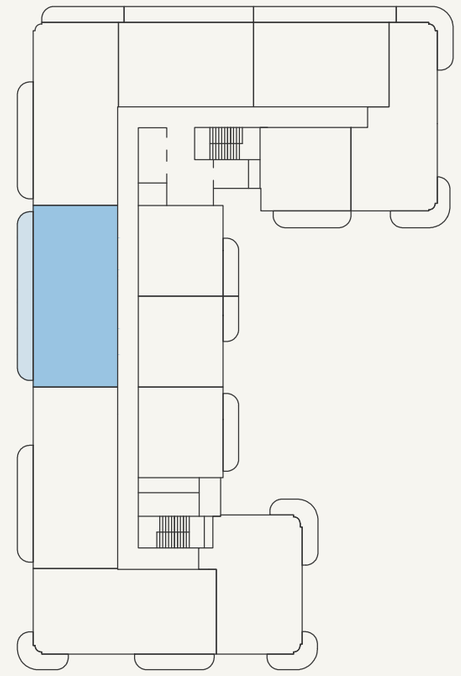

SCALE: N.T.S


AZIZI

FLOOR NO: 6TH FLOOR	APARTMENT AREA: 1456.69 SQ.FT. (135.33 SQ.M.)	DISCLAMER: THE COLORED MARKETING FLOOR PLANS PROVIDED BY THE DEVELOPER ARE FOR ILLUSTRATIVE PURPOSES ONLY. ACTUAL DIMENSIONS, LAYOUT, AND FINISHES MAY VARY FROM THOSE DEPICTED IN THE PLANS. FURNITURE, FIXTURES, AND EQUIPMENT SHOWN IN THE PLANS ARE FOR DECORATIVE PURPOSES ONLY AND ARE NOT INCLUDED IN THE PURCHASE OR LEASE OF THE PROPERTY. THE DEVELOPER RESERVES THE RIGHT TO MAKE MODIFICATIONS, REVISIONS, AND CHANGES TO THE FLOOR PLANS, SPECIFICATIONS, AND FEATURES WITHOUT PRIOR NOTICE.	PROJECT NAME / BUILDING: AFRA 026
UNIT TYPE: 3 BEDROOM (TYPE-01F)	BALCONY AREA: 259.41 SQ.FT. (24.10 SQ.M.)	TOTAL APARTMENT AREA: 1716.10 SQ.FT. (159.43 SQ.M.)	UNIT NO: 607 & 707

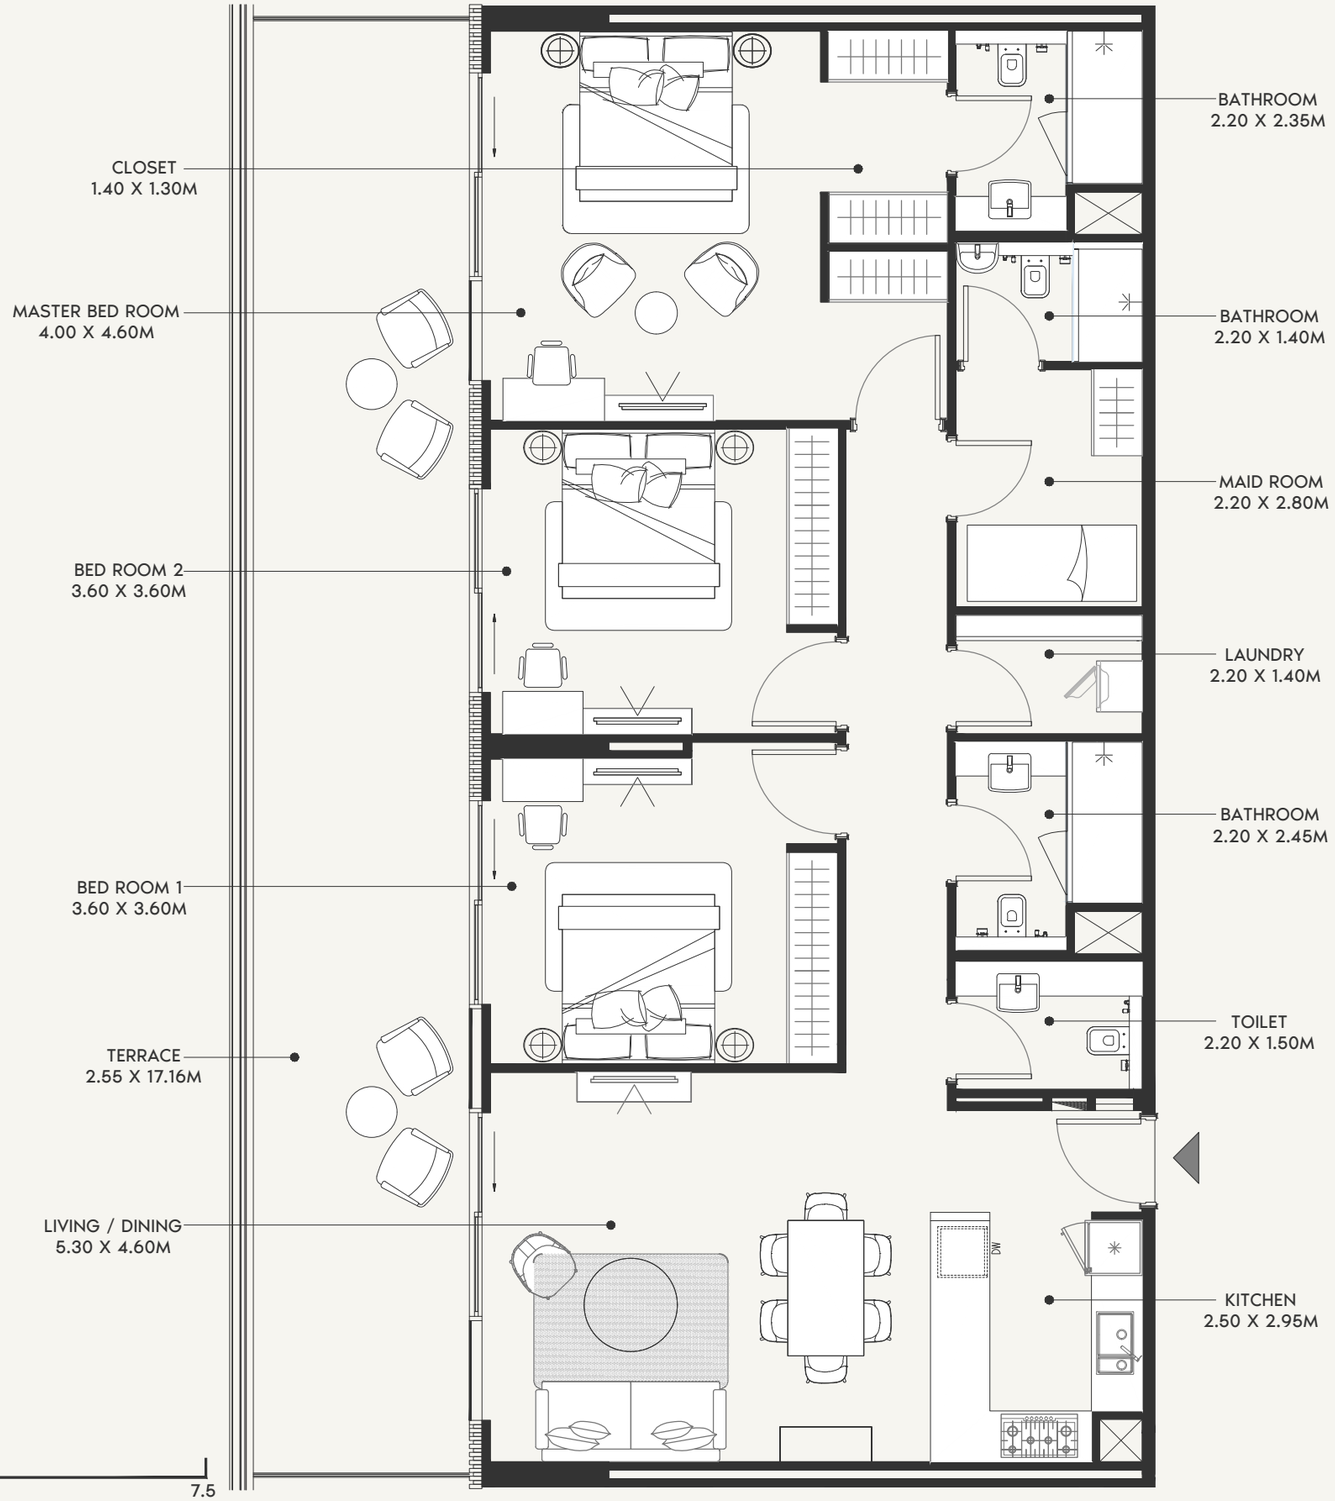




SCALE: N.T.S

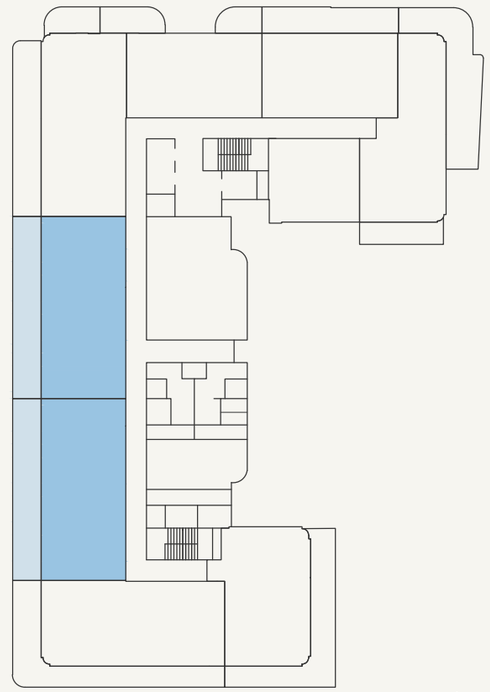

SCALE: N.T.S


AZIZI

FLOOR NO: 1ST FLOOR	APARTMENT AREA: 1460.24 SQ.FT. (135.66 SQ.M.)	DISCLAMER: THE COLORED MARKETING FLOOR PLANS PROVIDED BY THE DEVELOPER ARE FOR ILLUSTRATIVE PURPOSES ONLY. ACTUAL DIMENSIONS, LAYOUT, AND FINISHES MAY VARY FROM THOSE DEPICTED IN THE PLANS. FURNITURE, FIXTURES, AND EQUIPMENT SHOWN IN THE PLANS ARE FOR DECORATIVE PURPOSES ONLY AND ARE NOT INCLUDED IN THE PURCHASE OR LEASE OF THE PROPERTY. THE DEVELOPER RESERVES THE RIGHT TO MAKE MODIFICATIONS, REVISIONS, AND CHANGES TO THE FLOOR PLANS, SPECIFICATIONS, AND FEATURES WITHOUT PRIOR NOTICE.	PROJECT NAME / BUILDING: AFRA 026
UNIT TYPE: 3 BEDROOM (TYPE-01G)	BALCONY AREA: 503.97 SQ.FT. (46.82 SQ.M.)	TOTAL APARTMENT AREA: 1964.21 SQ.FT. (182.48 SQ.M.)	UNIT NO: 103 & 104

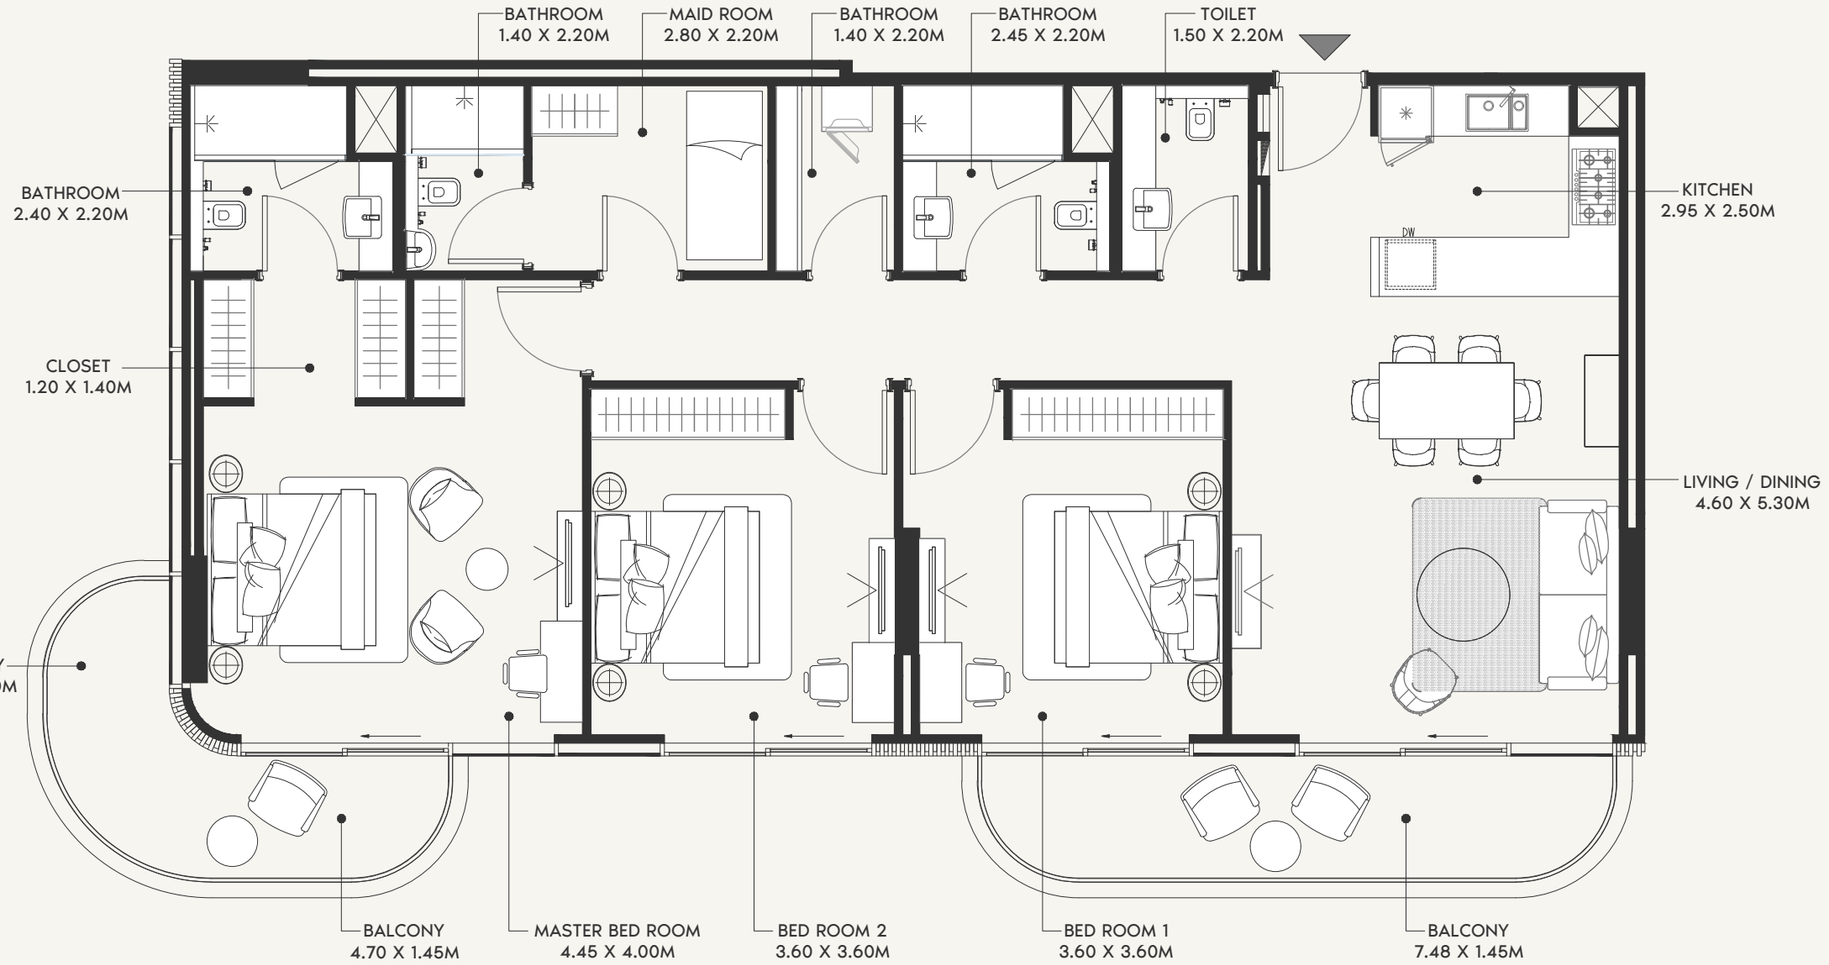




SCALE: N.T.S

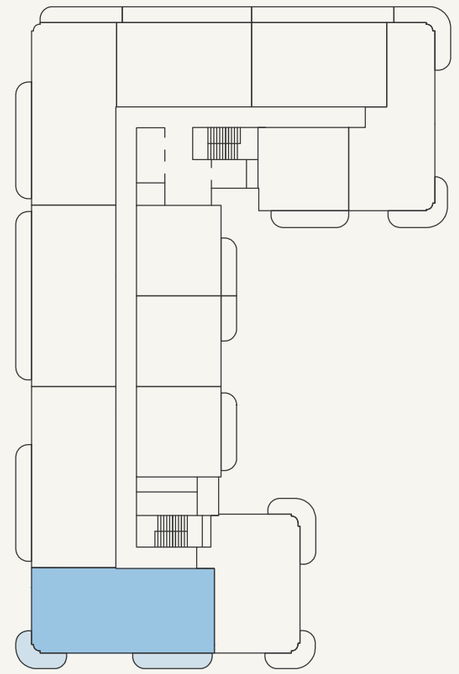

SCALE: N.T.S


AZIZI

FLOOR NO: 6TH FLOOR	APARTMENT AREA: 1471.12 SQ.FT. (136.67 SQ.M.)	DISCLAMER: THE COLORED MARKETING FLOOR PLANS PROVIDED BY THE DEVELOPER ARE FOR ILLUSTRATIVE PURPOSES ONLY. ACTUAL DIMENSIONS, LAYOUT, AND FINISHES MAY VARY FROM THOSE DEPICTED IN THE PLANS. FURNITURE, FIXTURES, AND EQUIPMENT SHOWN IN THE PLANS ARE FOR DECORATIVE PURPOSES ONLY AND ARE NOT INCLUDED IN THE PURCHASE OR LEASE OF THE PROPERTY. THE DEVELOPER RESERVES THE RIGHT TO MAKE MODIFICATIONS, REVISIONS, AND CHANGES TO THE FLOOR PLANS, SPECIFICATIONS, AND FEATURES WITHOUT PRIOR NOTICE.	PROJECT NAME / BUILDING: AFRA 026
UNIT TYPE: 3 BEDROOM (TYPE-02A)	BALCONY AREA: 221.85 SQ.FT. (20.61 SQ.M.)	TOTAL APARTMENT AREA: 1692.96 SQ.FT. (157.28 SQ.M.)	UNIT NO: 605 & 705

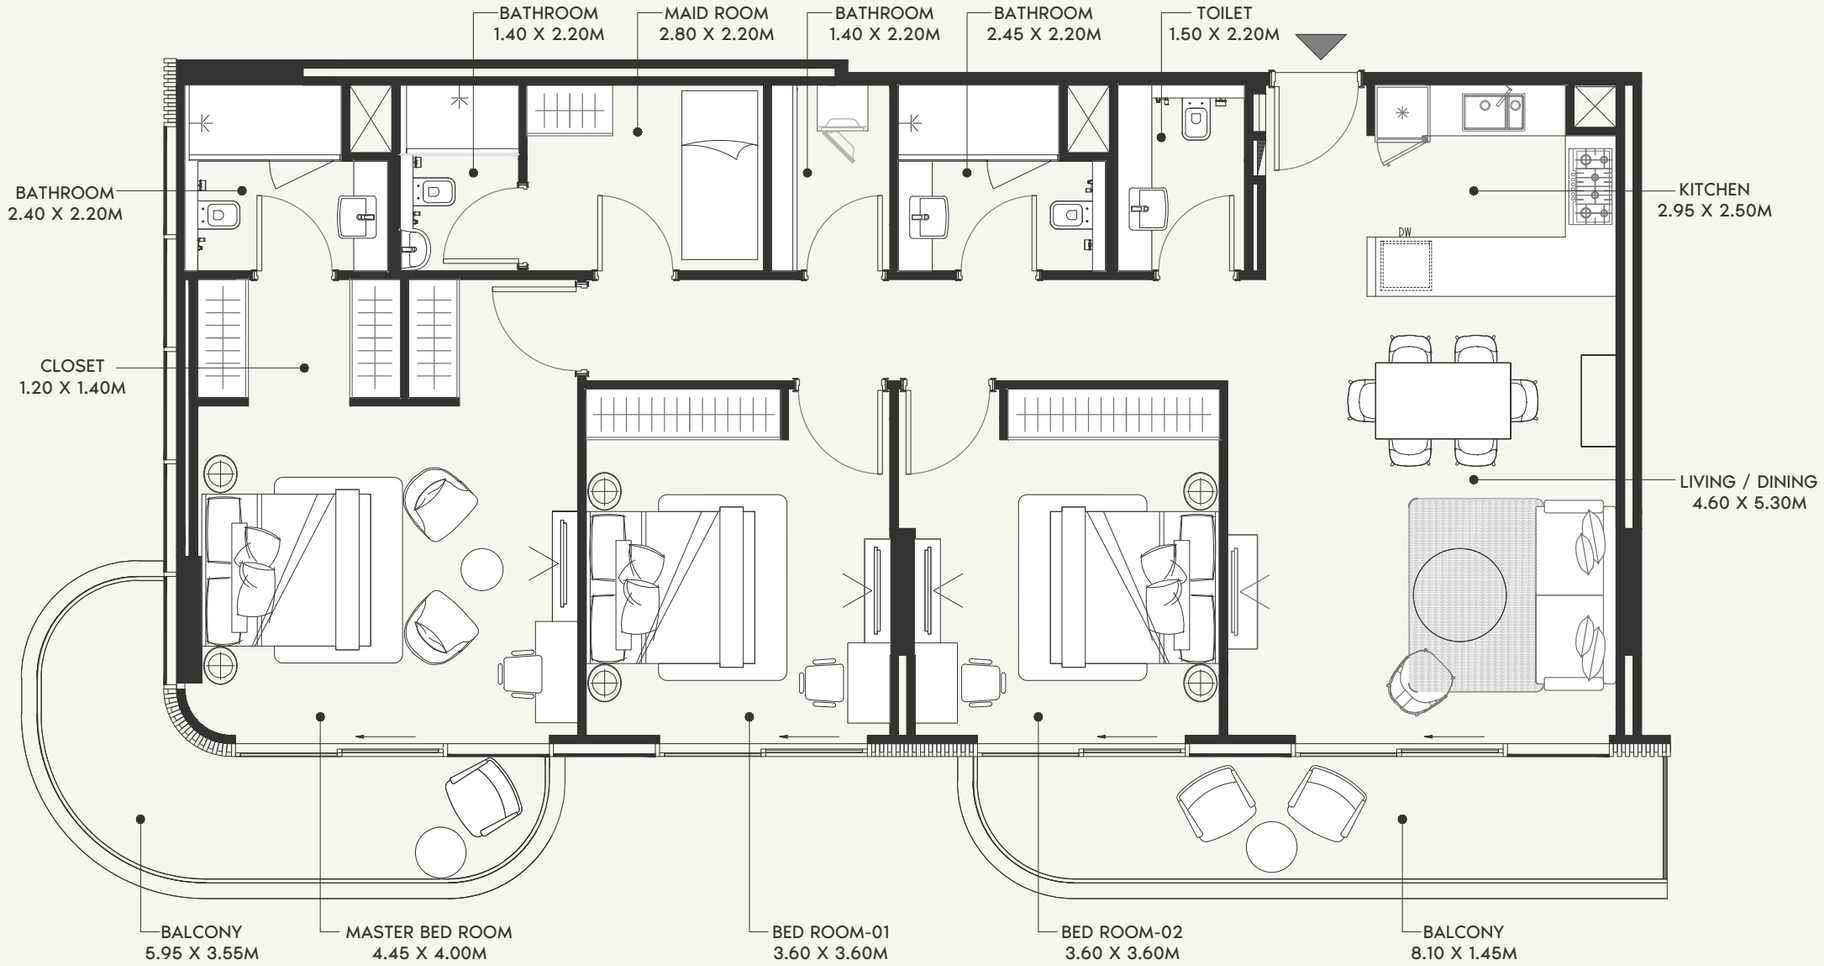




SCALE: N.T.S

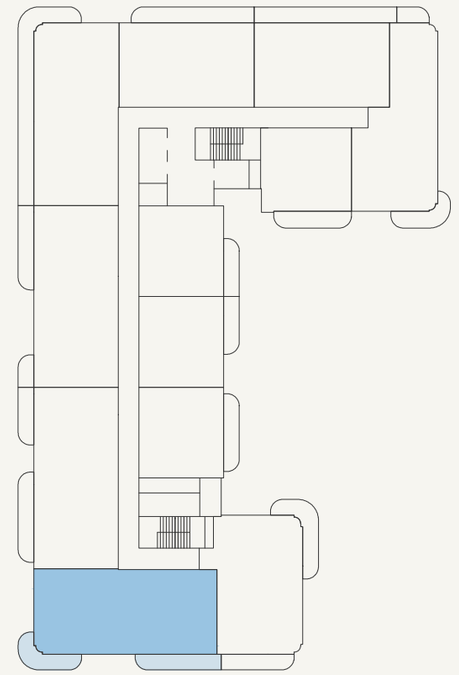

SCALE: N.T.S

AZIZI


FLOOR NO: 4TH FLOOR	APARTMENT AREA: 1471.55 SQ.FT. (136.71 SQ.M.)	DISCLAMER: THE COLORED MARKETING FLOOR PLANS PROVIDED BY THE DEVELOPER ARE FOR ILLUSTRATIVE PURPOSES ONLY. ACTUAL DIMENSIONS, LAYOUT, AND FINISHES MAY VARY FROM THOSE DEPICTED IN THE PLANS. FURNITURE, FIXTURES, AND EQUIPMENT SHOWN IN THE PLANS ARE FOR DECORATIVE PURPOSES ONLY AND ARE NOT INCLUDED IN THE PURCHASE OR LEASE OF THE PROPERTY. THE DEVELOPER RESERVES THE RIGHT TO MAKE MODIFICATIONS, REVISIONS, AND CHANGES TO THE FLOOR PLANS, SPECIFICATIONS, AND FEATURES WITHOUT PRIOR NOTICE.	PROJECT NAME / BUILDING: AFRA 026
UNIT TYPE: 3 BEDROOM (TYPE-02B)	BALCONY AREA: 254.78 SQ.FT. (23.67 SQ.M.)	TOTAL APARTMENT AREA: 1726.33 SQ.FT. (160.38 SQ.M.)	UNIT NO: 405,505 & 805

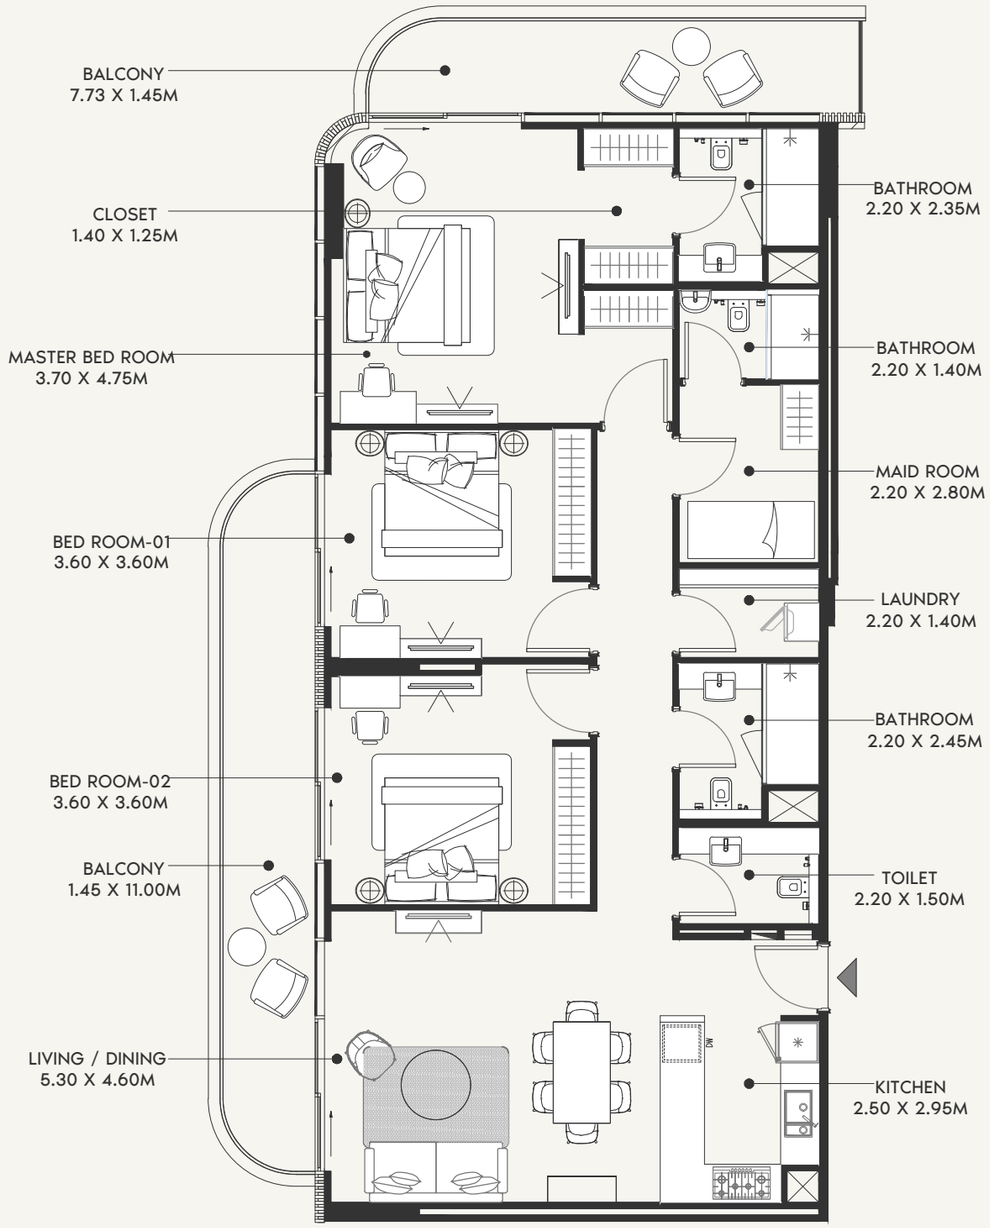

0 1.8 2.0 4.0 10.0




SCALE: N.T.S

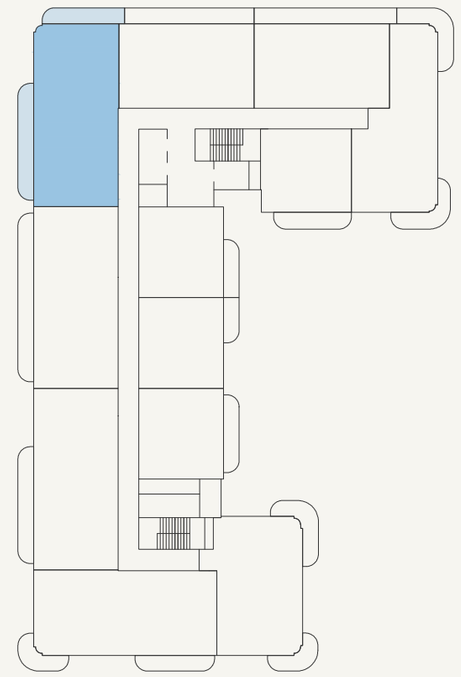


SCALE: N.T.S

AZIZI


FLOOR NO: 6TH FLOOR	APARTMENT AREA: 1472.62 SQ.FT. (136.81 SQ.M.)	DISCLAMER: THE COLORED MARKETING FLOOR PLANS PROVIDED BY THE DEVELOPER ARE FOR ILLUSTRATIVE PURPOSES ONLY. ACTUAL DIMENSIONS, LAYOUT, AND FINISHES MAY VARY FROM THOSE DEPICTED IN THE PLANS. FURNITURE, FIXTURES, AND EQUIPMENT SHOWN IN THE PLANS ARE FOR DECORATIVE PURPOSES ONLY AND ARE NOT INCLUDED IN THE PURCHASE OR LEASE OF THE PROPERTY. THE DEVELOPER RESERVES THE RIGHT TO MAKE MODIFICATIONS, REVISIONS, AND CHANGES TO THE FLOOR PLANS, SPECIFICATIONS, AND FEATURES WITHOUT PRIOR NOTICE.	PROJECT NAME / BUILDING: AFRA 026
UNIT TYPE: 3 BEDROOM (TYPE-02C)	BALCONY AREA: 299.89 SQ.FT. (27.86 SQ.M.)	TOTAL APARTMENT AREA: 1772.51 SQ.FT. (164.67 SQ.M.)	UNIT NO: 608 & 708

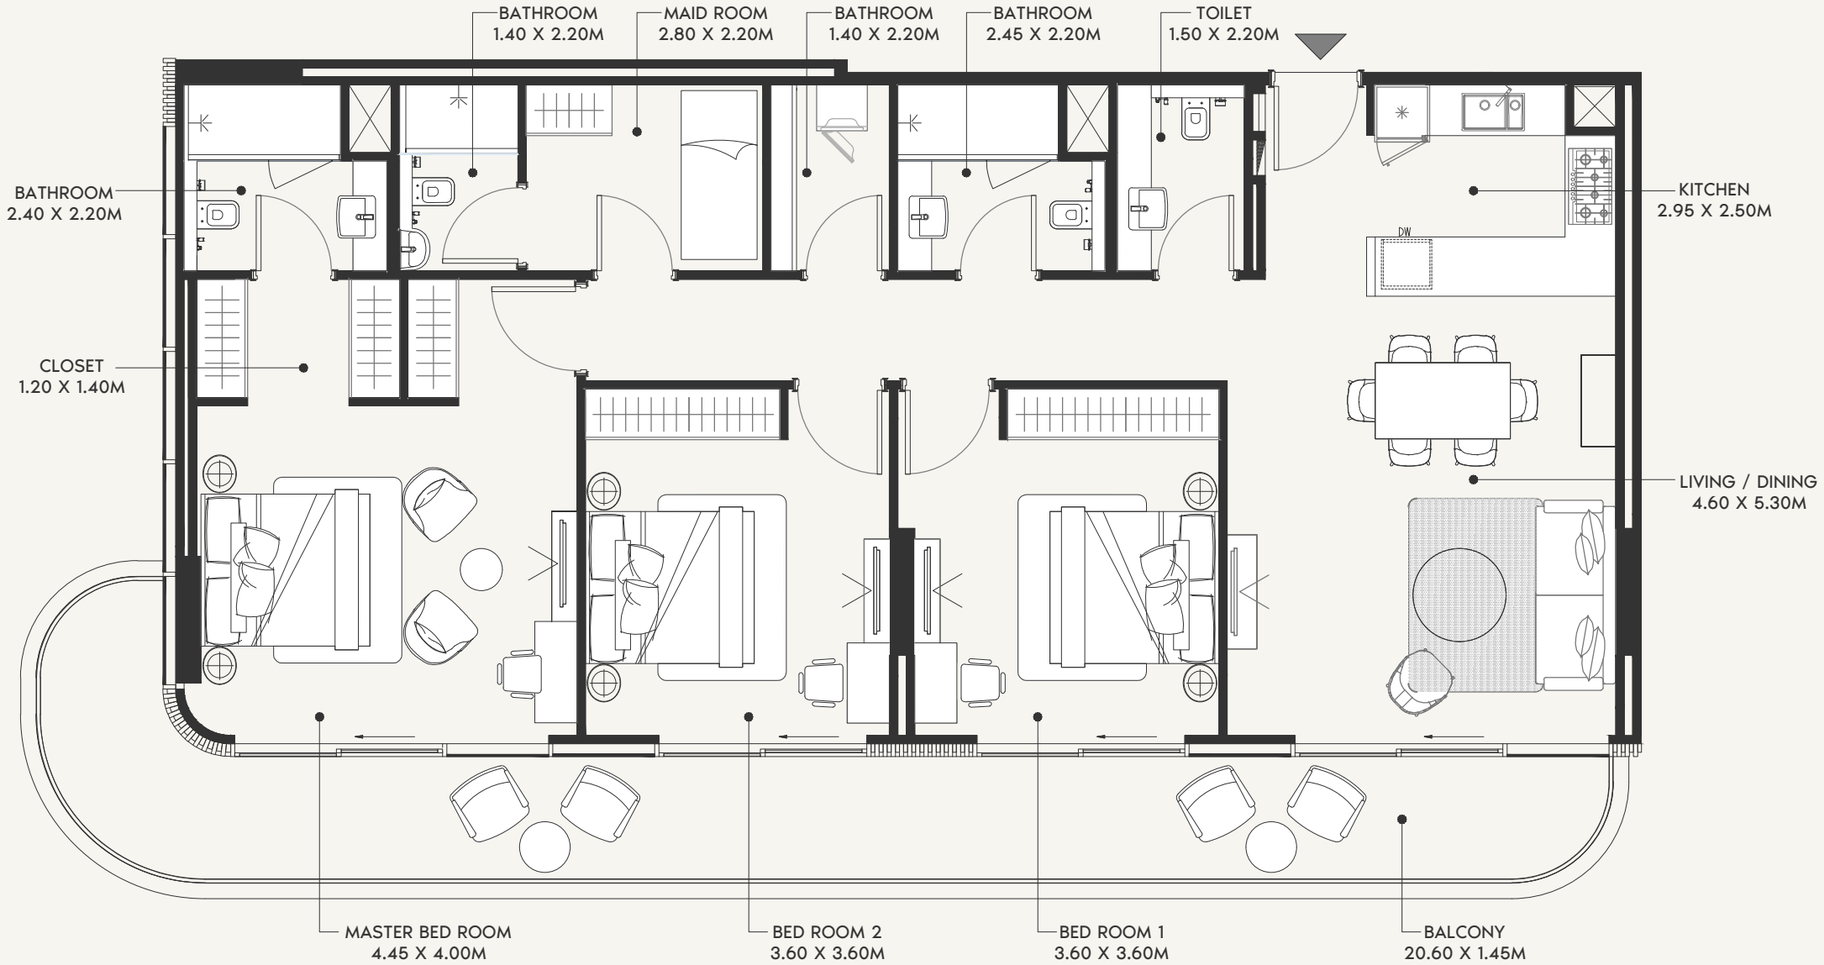

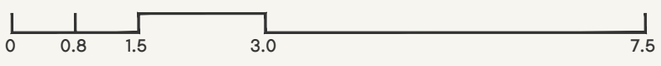



SCALE: N.T.S

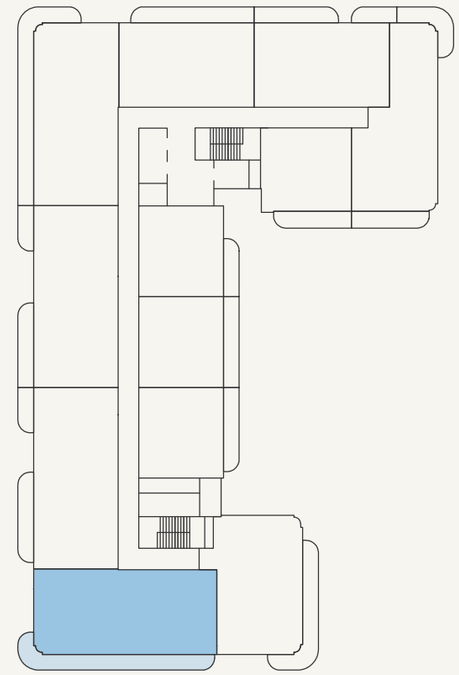

SCALE: N.T.S

AZIZI

FLOOR NO:
2ND FLOOR

APARTMENT AREA:
1468.96 SQ.FT. (136.47 SQ.M.)

DISCLAMER:
THE COLORED MARKETING FLOOR PLANS PROVIDED BY THE DEVELOPER ARE FOR ILLUSTRATIVE PURPOSES ONLY. ACTUAL DIMENSIONS, LAYOUT, AND FINISHES MAY VARY FROM THOSE DEPICTED IN THE PLANS. FURNITURE, FIXTURES, AND EQUIPMENT SHOWN IN THE PLANS ARE FOR DECORATIVE PURPOSES ONLY AND ARE NOT INCLUDED IN THE PURCHASE OR LEASE OF THE PROPERTY. THE DEVELOPER RESERVES THE RIGHT TO MAKE MODIFICATIONS, REVISIONS, AND CHANGES TO THE FLOOR PLANS, SPECIFICATIONS, AND FEATURES WITHOUT PRIOR NOTICE.


PROJECT NAME / BUILDING:
AFRA 026

UNIT TYPE:
3 BEDROOM (TYPE-02D)

BALCONY AREA:
331.42 SQ.FT. (30.79 SQ.M.)


TOTAL APARTMENT AREA:
1800.39 SQ.FT. (167.26 SQ.M.)

UNIT NO:
205,305 & 905

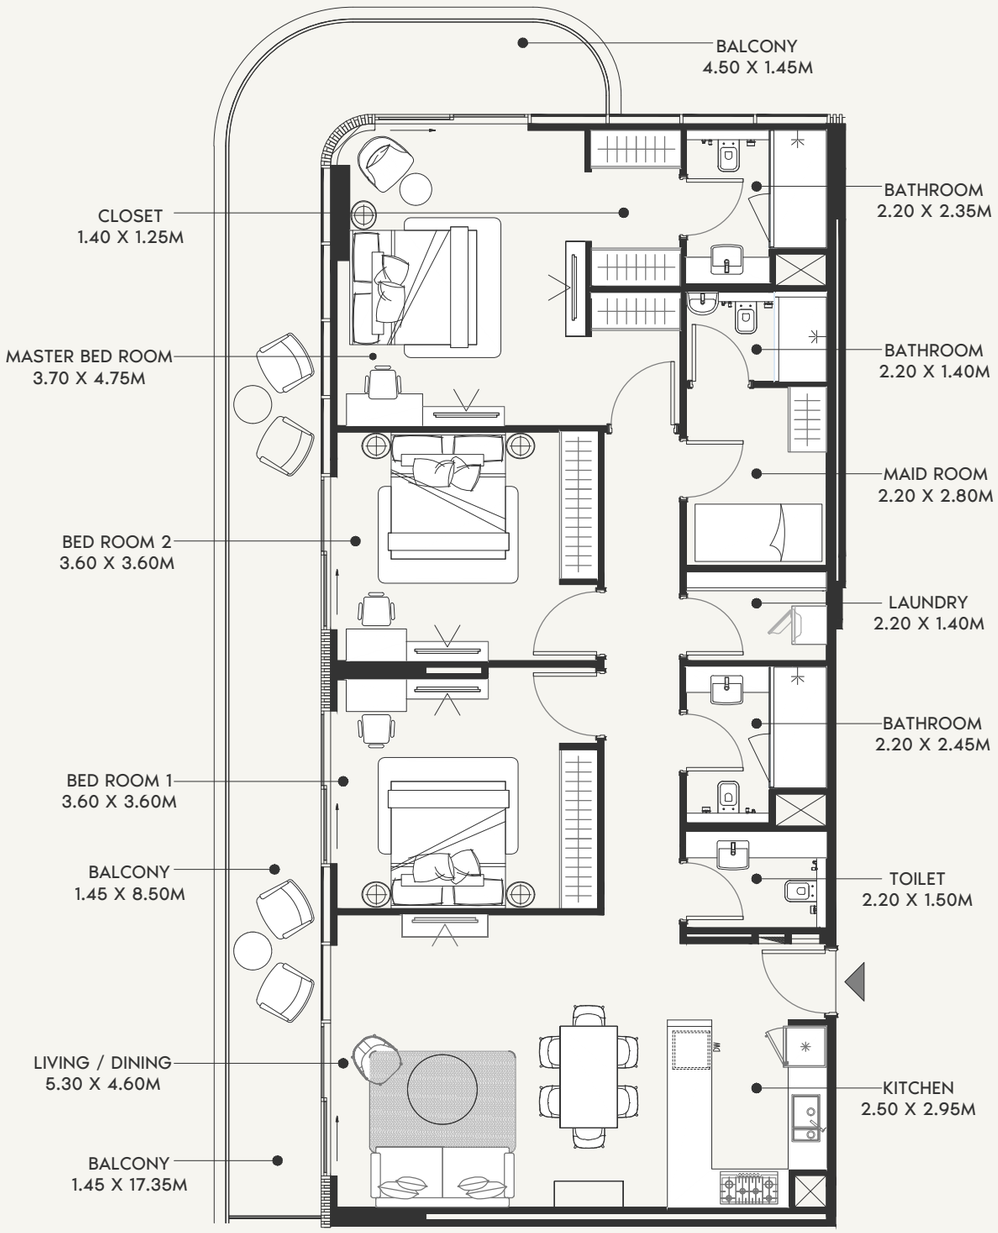




SCALE: N.T.S

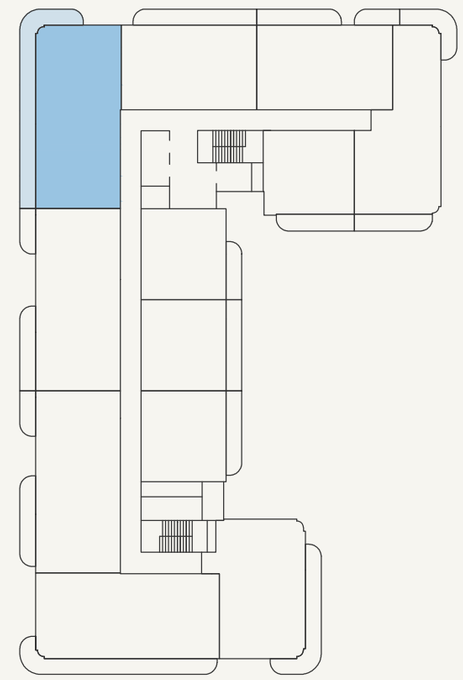

SCALE: N.T.S

AZIZI


FLOOR NO: 2ND FLOOR	APARTMENT AREA: 1476.28 SQ.FT. (137.15 SQ.M.)	DISCLAMER: THE COLORED MARKETING FLOOR PLANS PROVIDED BY THE DEVELOPER ARE FOR ILLUSTRATIVE PURPOSES ONLY. ACTUAL DIMENSIONS, LAYOUT, AND FINISHES MAY VARY FROM THOSE DEPICTED IN THE PLANS. FURNITURE, FIXTURES, AND EQUIPMENT SHOWN IN THE PLANS ARE FOR DECORATIVE PURPOSES ONLY AND ARE NOT INCLUDED IN THE PURCHASE OR LEASE OF THE PROPERTY. THE DEVELOPER RESERVES THE RIGHT TO MAKE MODIFICATIONS, REVISIONS, AND CHANGES TO THE FLOOR PLANS, SPECIFICATIONS, AND FEATURES WITHOUT PRIOR NOTICE.	PROJECT NAME / BUILDING: AFRA 026
UNIT TYPE: 3 BEDROOM (TYPE-02E)	BALCONY AREA: 369.31 SQ.FT. (34.31 SQ.M.)	TOTAL APARTMENT AREA: 1845.60 SQ.FT. (171.46 SQ.M.)	UNIT NO: 208 TO 508,808 & 908

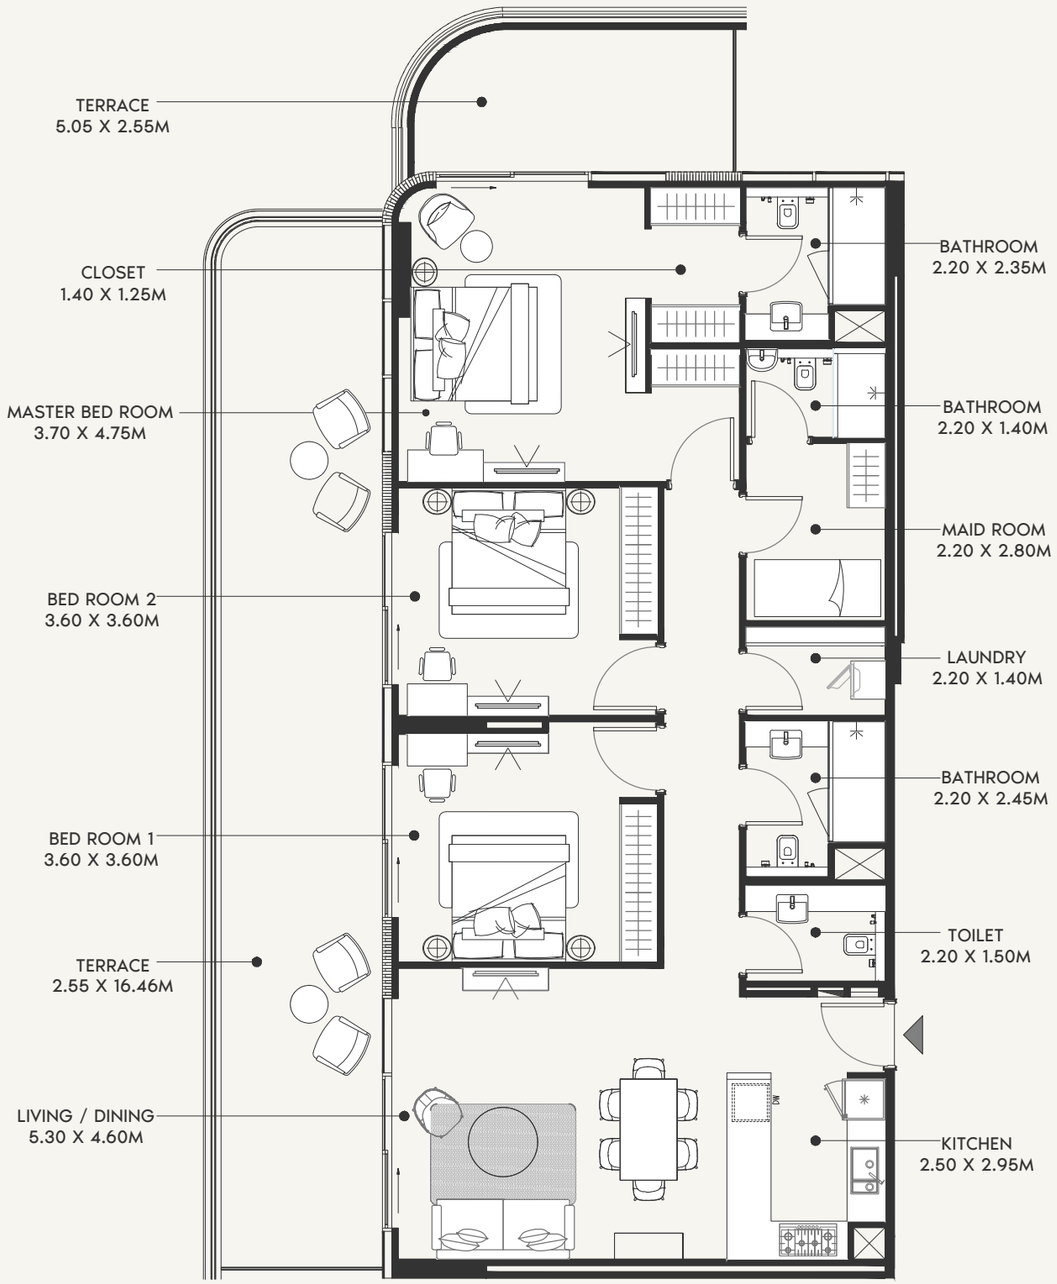

0 1.8 2.0 4.0 10.0




SCALE: N.T.S

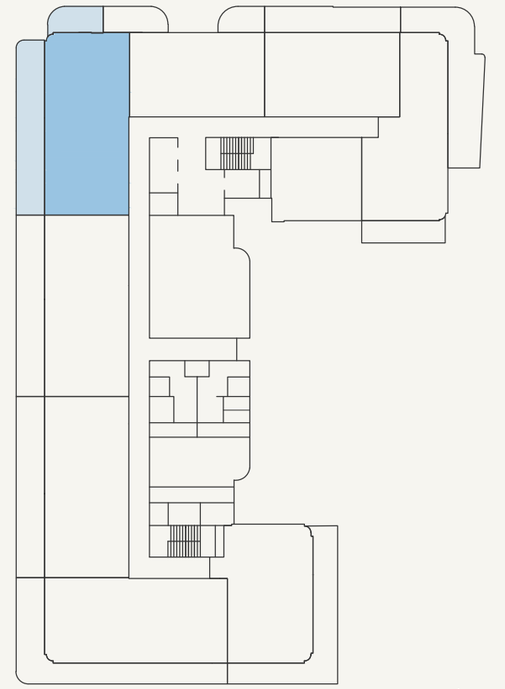

SCALE: N.T.S


AZIZI

FLOOR NO: 1ST FLOOR	APARTMENT AREA: 1475.21 SQ.FT. (137.05 SQ.M.)	DISCLAMER: THE COLORED MARKETING FLOOR PLANS PROVIDED BY THE DEVELOPER ARE FOR ILLUSTRATIVE PURPOSES ONLY. ACTUAL DIMENSIONS, LAYOUT, AND FINISHES MAY VARY FROM THOSE DEPICTED IN THE PLANS. FURNITURE, FIXTURES, AND EQUIPMENT SHOWN IN THE PLANS ARE FOR DECORATIVE PURPOSES ONLY AND ARE NOT INCLUDED IN THE PURCHASE OR LEASE OF THE PROPERTY. THE DEVELOPER RESERVES THE RIGHT TO MAKE MODIFICATIONS, REVISIONS, AND CHANGES TO THE FLOOR PLANS, SPECIFICATIONS, AND FEATURES WITHOUT PRIOR NOTICE.	PROJECT NAME / BUILDING: AFRA 026
UNIT TYPE: 3 BEDROOM (TYPE-02F)	BALCONY AREA: 618.39 SQ.FT. (57.45 SQ.M.)	TOTAL APARTMENT AREA: 2093.60 SQ.FT. (194.50 SQ.M.)	UNIT NO: 105

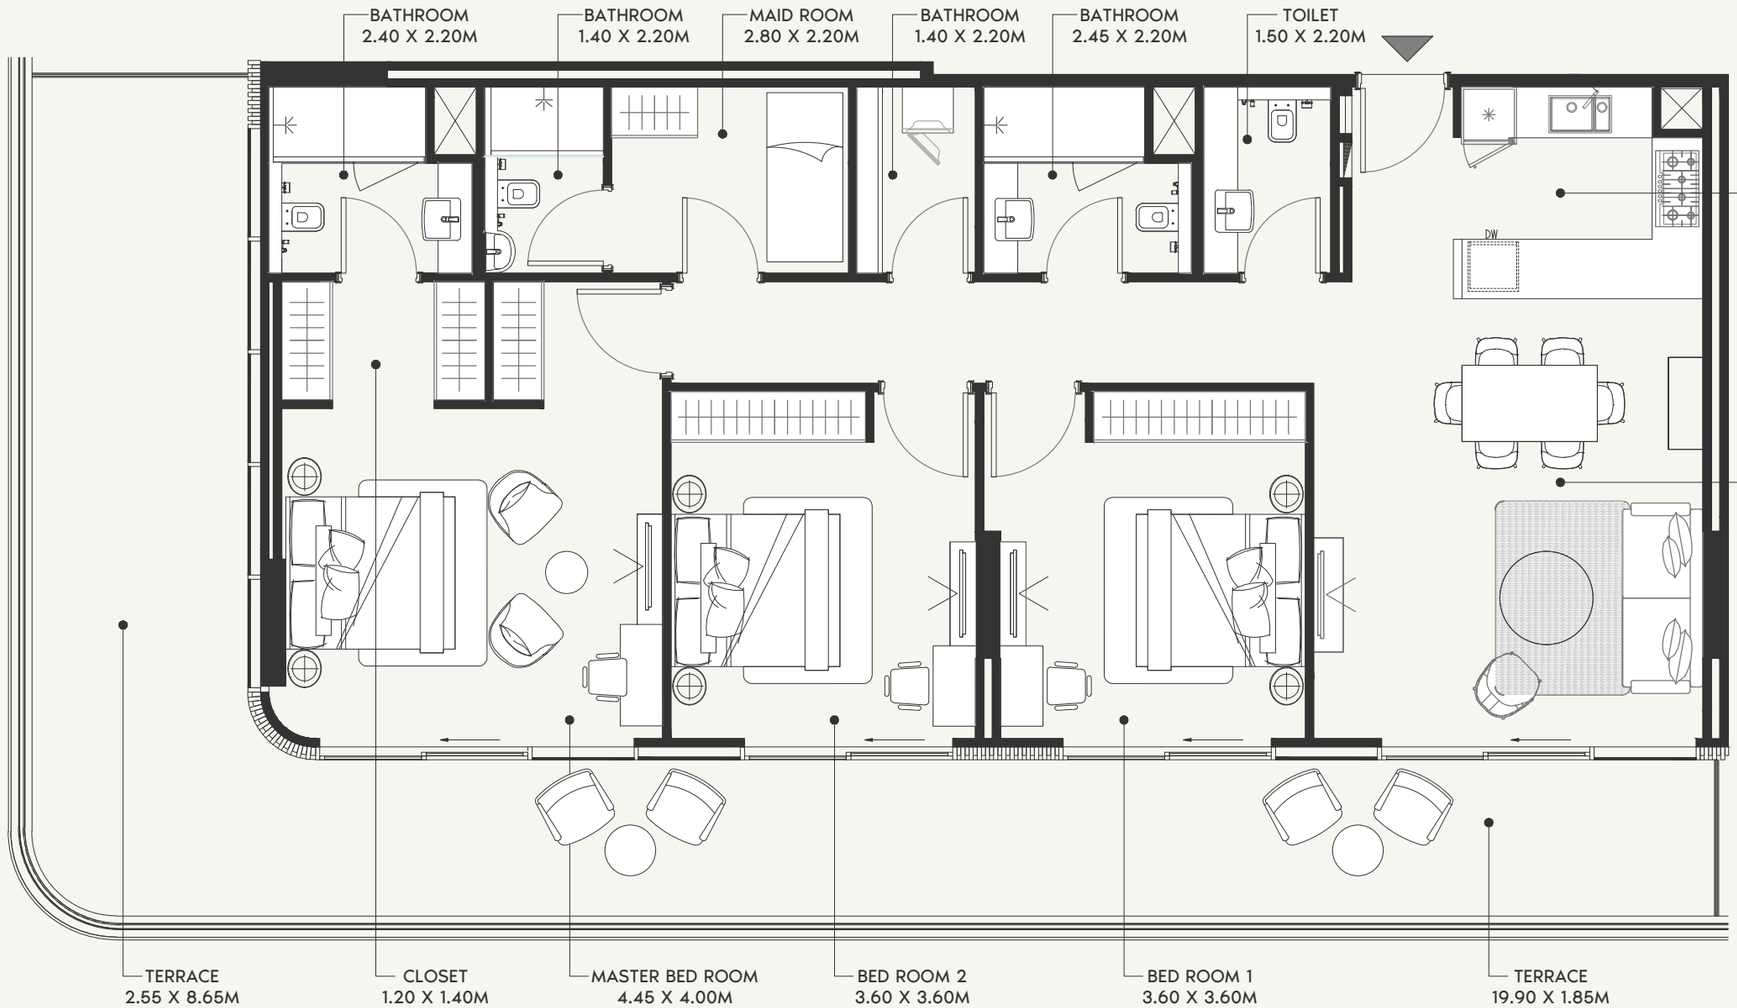



SCALE: N.T.S

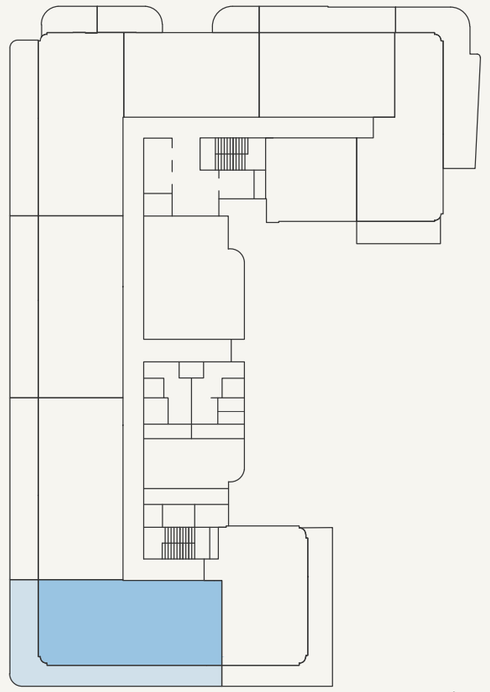



SCALE: N.T.S

AZIZI

FLOOR NO: 1ST FLOOR	APARTMENT AREA: 1468.53 SQ.FT. (136.43 SQ.M.)	DISCLAMER: THE COLORED MARKETING FLOOR PLANS PROVIDED BY THE DEVELOPER ARE FOR ILLUSTRATIVE PURPOSES ONLY. ACTUAL DIMENSIONS, LAYOUT, AND FINISHES MAY VARY FROM THOSE DEPICTED IN THE PLANS. FURNITURE, FIXTURES, AND EQUIPMENT SHOWN IN THE PLANS ARE FOR DECORATIVE PURPOSES ONLY AND ARE NOT INCLUDED IN THE PURCHASE OR LEASE OF THE PROPERTY. THE DEVELOPER RESERVES THE RIGHT TO MAKE MODIFICATIONS, REVISIONS, AND CHANGES TO THE FLOOR PLANS, SPECIFICATIONS, AND FEATURES WITHOUT PRIOR NOTICE.	PROJECT NAME / BUILDING: AFRA 026
UNIT TYPE: 3 BEDROOM (TYPE-02G)	BALCONY AREA: 674.58 SQ.FT. (62.67 SQ.M.)	TOTAL APARTMENT AREA: 2143.11 SQ.FT. (199.10 SQ.M.)	UNIT NO: 102

FLOOR PLATES

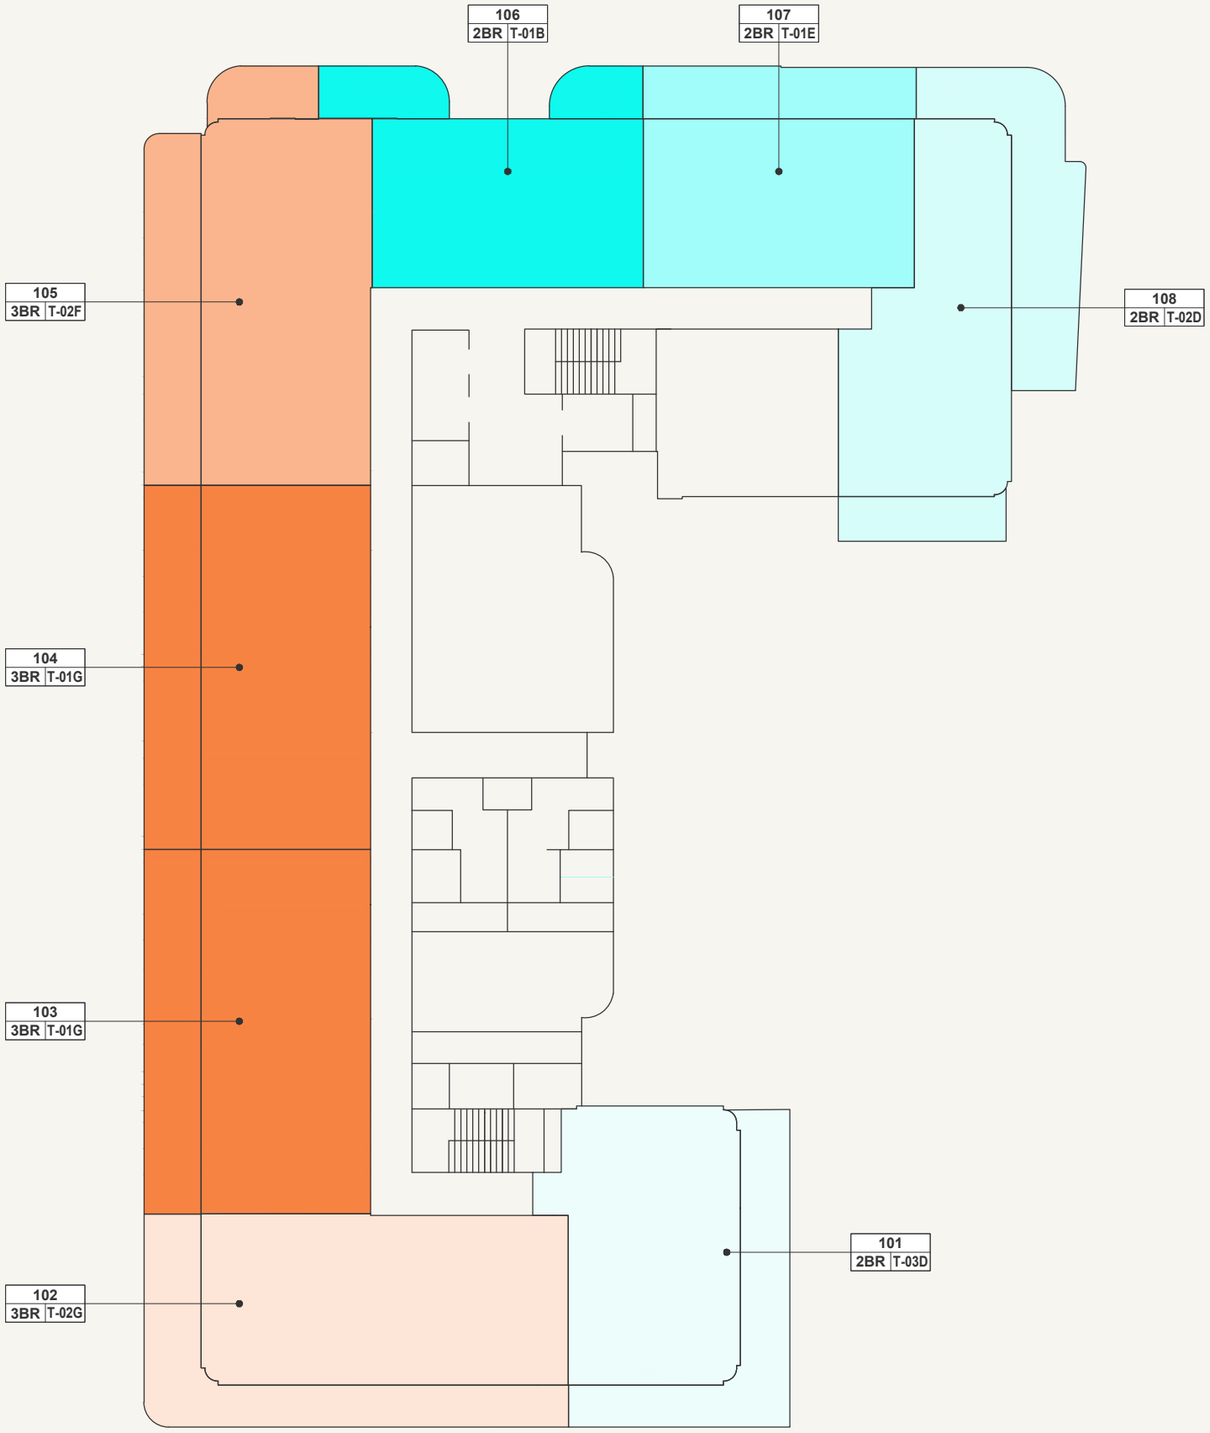

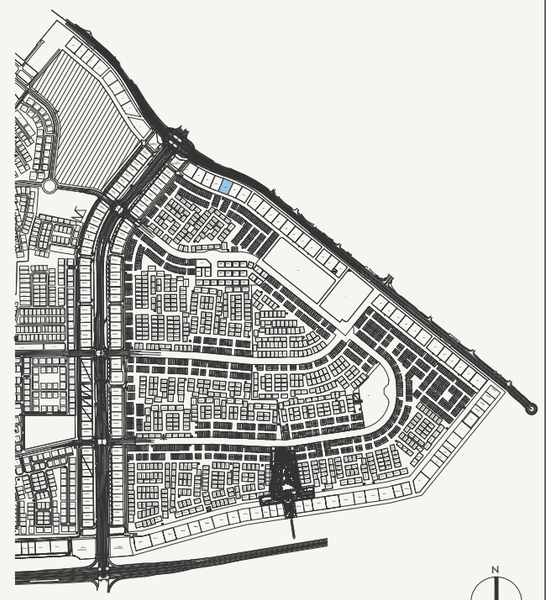

SCALE: N.T.S

AZIZI

FLOOR NO:

1ST FLOOR

UNIT TYPE:


APARTMENTS


DISCLAMER:

THE COLORED MARKETING FLOOR PLANS PROVIDED BY THE DEVELOPER ARE FOR ILLUSTRATIVE PURPOSES ONLY. ACTUAL DIMENSIONS, LAYOUT, AND FINISHES MAY VARY FROM THOSE DEPICTED IN THE PLANS. FURNITURE, FIXTURES, AND EQUIPMENT SHOWN IN THE PLANS ARE FOR DECORATIVE PURPOSES ONLY AND ARE NOT INCLUDED IN THE PURCHASE OR LEASE OF THE PROPERTY. THE DEVELOPER RESERVES THE RIGHT TO MAKE MODIFICATIONS, REVISIONS, AND CHANGES TO THE FLOOR PLANS, SPECIFICATIONS, AND FEATURES WITHOUT PRIOR NOTICE.

PROJECT NAME / BUILDING:

AFRA 026

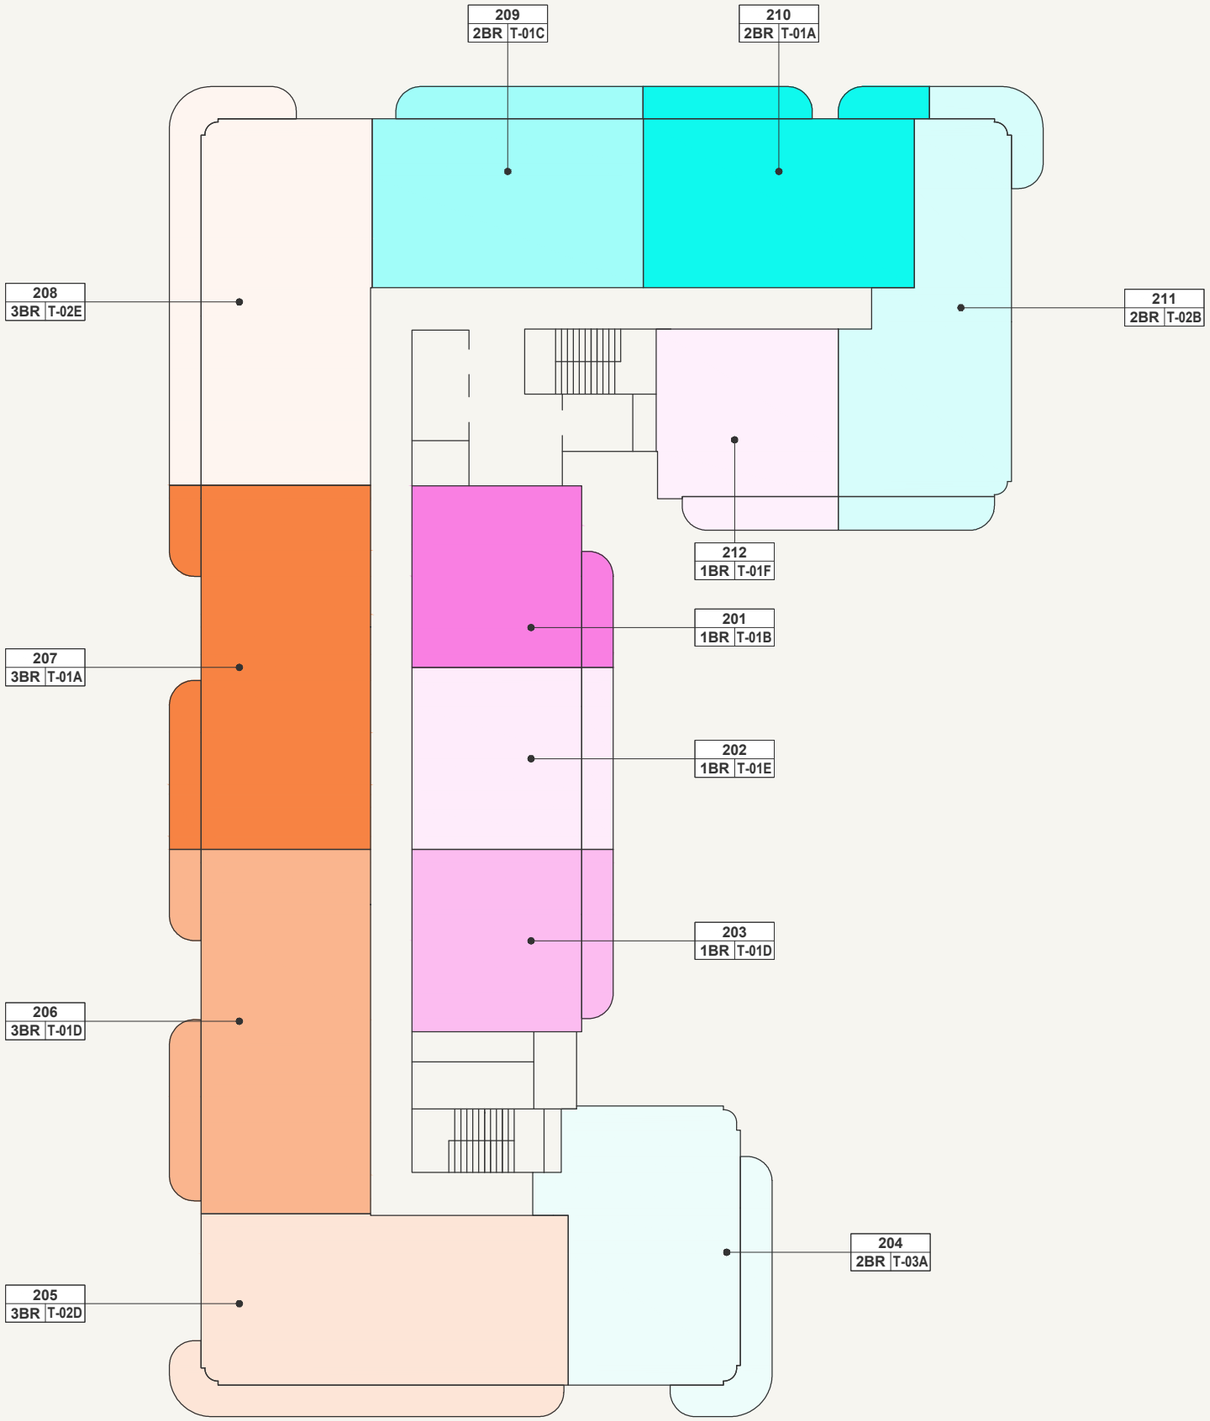

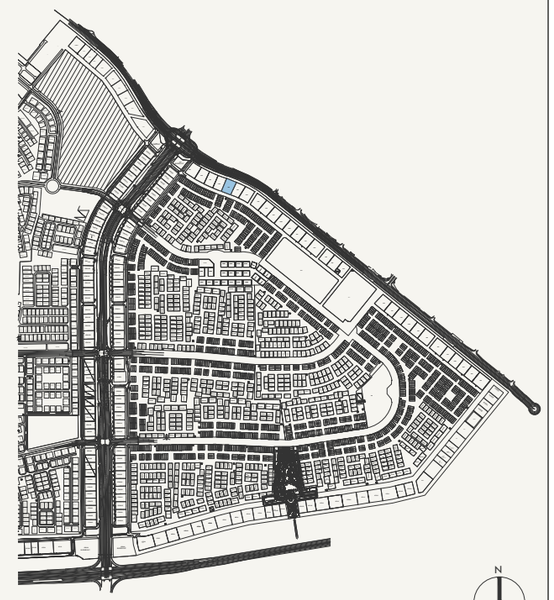

SCALE: N.T.S

AZIZI

FLOOR NO:

2ND FLOOR

UNIT TYPE:


APARTMENTS

DISCLAMER:

THE COLORED MARKETING FLOOR PLANS PROVIDED BY THE DEVELOPER ARE FOR ILLUSTRATIVE PURPOSES ONLY. ACTUAL DIMENSIONS, LAYOUT, AND FINISHES MAY VARY FROM THOSE DEPICTED IN THE PLANS. FURNITURE, FIXTURES, AND EQUIPMENT SHOWN IN THE PLANS ARE FOR DECORATIVE PURPOSES ONLY AND ARE NOT INCLUDED IN THE PURCHASE OR LEASE OF THE PROPERTY. THE DEVELOPER RESERVES THE RIGHT TO MAKE MODIFICATIONS, REVISIONS, AND CHANGES TO THE FLOOR PLANS, SPECIFICATIONS, AND FEATURES WITHOUT PRIOR NOTICE.

PROJECT NAME / BUILDING:

AFRA 026

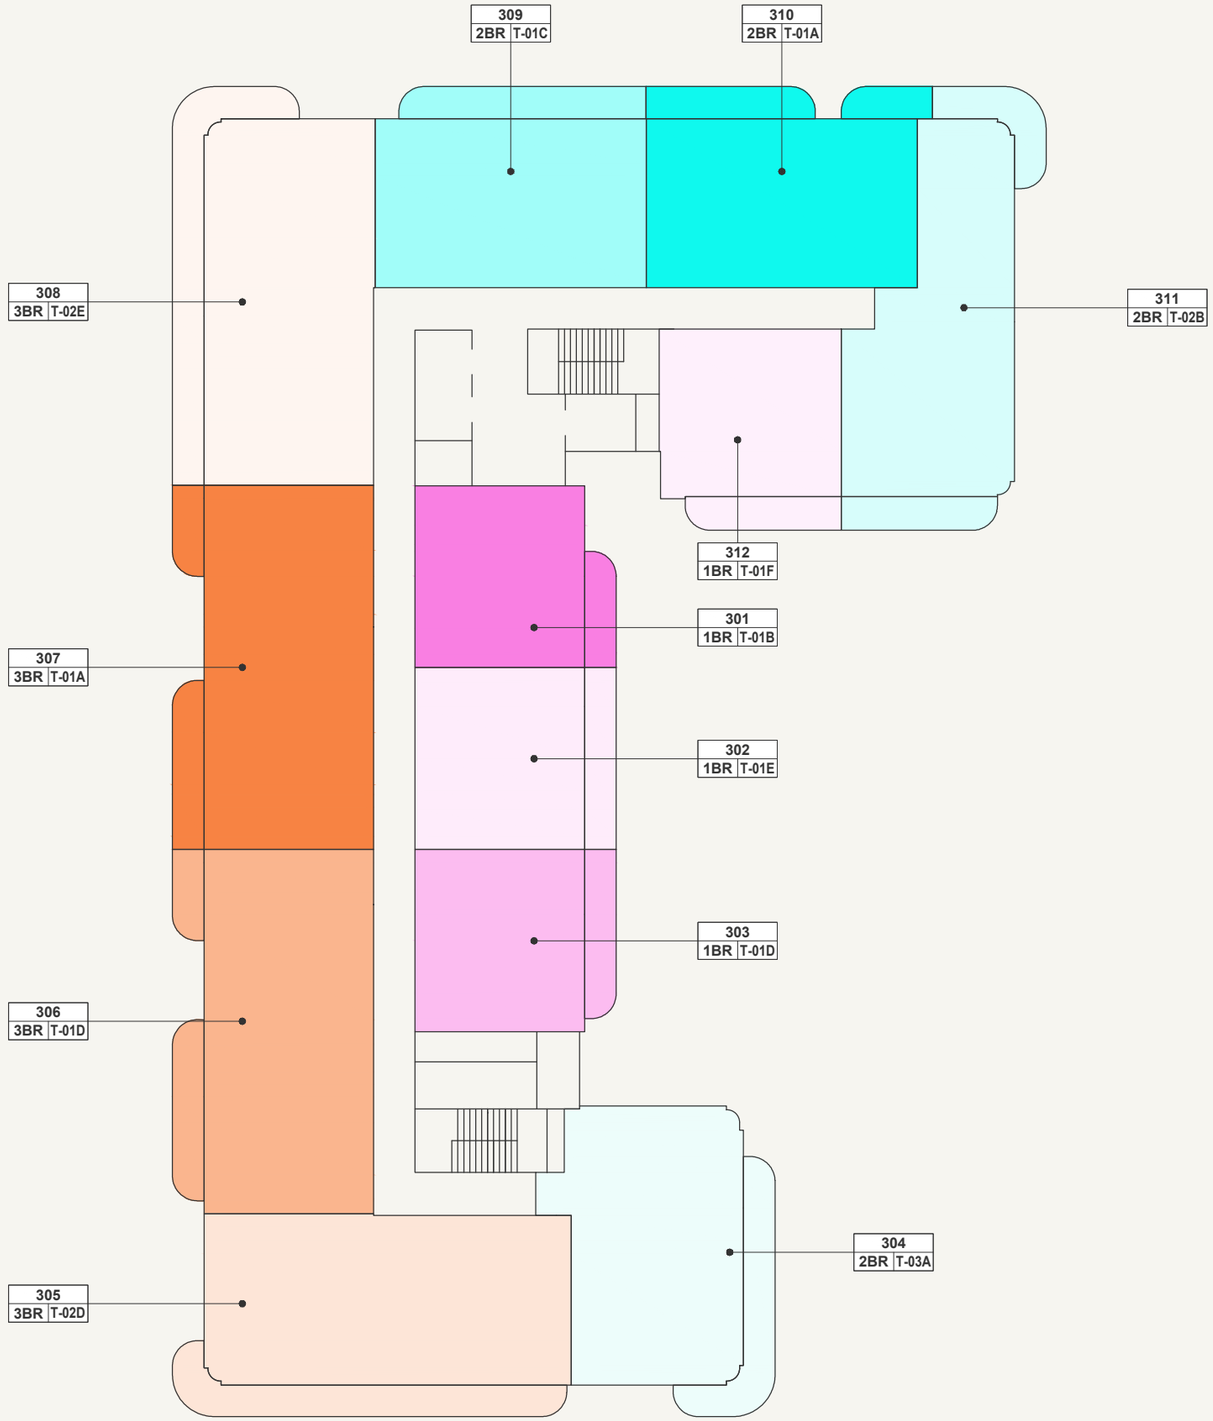



SCALE: N.T.S

AZIZI

FLOOR NO:

3RD FLOOR

UNIT TYPE:


APARTMENTS


DISCLAMER:

THE COLORED MARKETING FLOOR PLANS PROVIDED BY THE DEVELOPER ARE FOR ILLUSTRATIVE PURPOSES ONLY. ACTUAL DIMENSIONS, LAYOUT, AND FINISHES MAY VARY FROM THOSE DEPICTED IN THE PLANS. FURNITURE, FIXTURES, AND EQUIPMENT SHOWN IN THE PLANS ARE FOR DECORATIVE PURPOSES ONLY AND ARE NOT INCLUDED IN THE PURCHASE OR LEASE OF THE PROPERTY. THE DEVELOPER RESERVES THE RIGHT TO MAKE MODIFICATIONS, REVISIONS, AND CHANGES TO THE FLOOR PLANS, SPECIFICATIONS, AND FEATURES WITHOUT PRIOR NOTICE.

PROJECT NAME / BUILDING:

AFRA 026

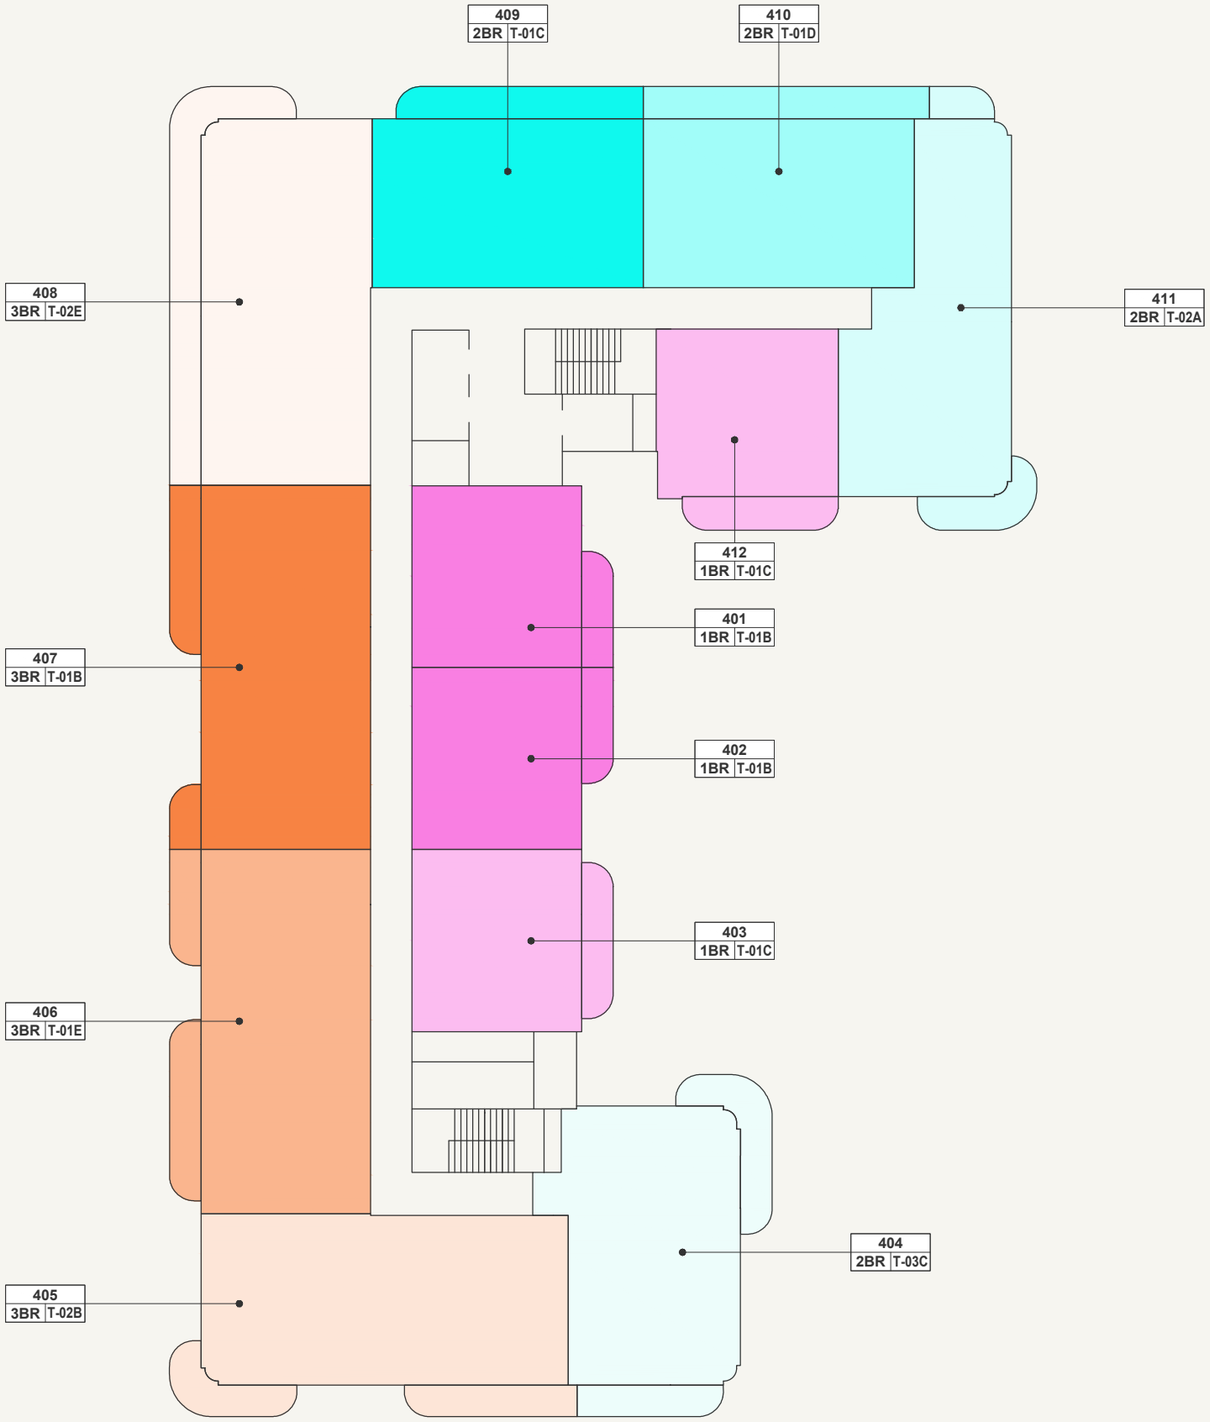

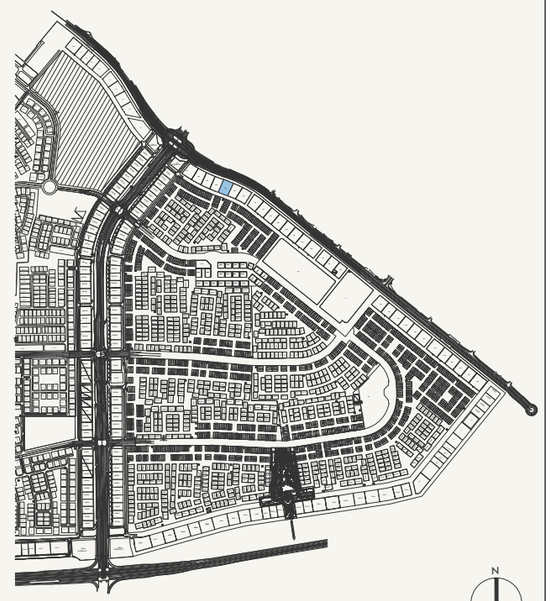

SCALE: N.T.S

AZIZI

FLOOR NO:

4TH FLOOR

UNIT TYPE:


APARTMENTS


DISCLAMER:

THE COLORED MARKETING FLOOR PLANS PROVIDED BY THE DEVELOPER ARE FOR ILLUSTRATIVE PURPOSES ONLY. ACTUAL DIMENSIONS, LAYOUT, AND FINISHES MAY VARY FROM THOSE DEPICTED IN THE PLANS. FURNITURE, FIXTURES, AND EQUIPMENT SHOWN IN THE PLANS ARE FOR DECORATIVE PURPOSES ONLY AND ARE NOT INCLUDED IN THE PURCHASE OR LEASE OF THE PROPERTY. THE DEVELOPER RESERVES THE RIGHT TO MAKE MODIFICATIONS, REVISIONS, AND CHANGES TO THE FLOOR PLANS, SPECIFICATIONS, AND FEATURES WITHOUT PRIOR NOTICE.

PROJECT NAME / BUILDING:

AFRA 026

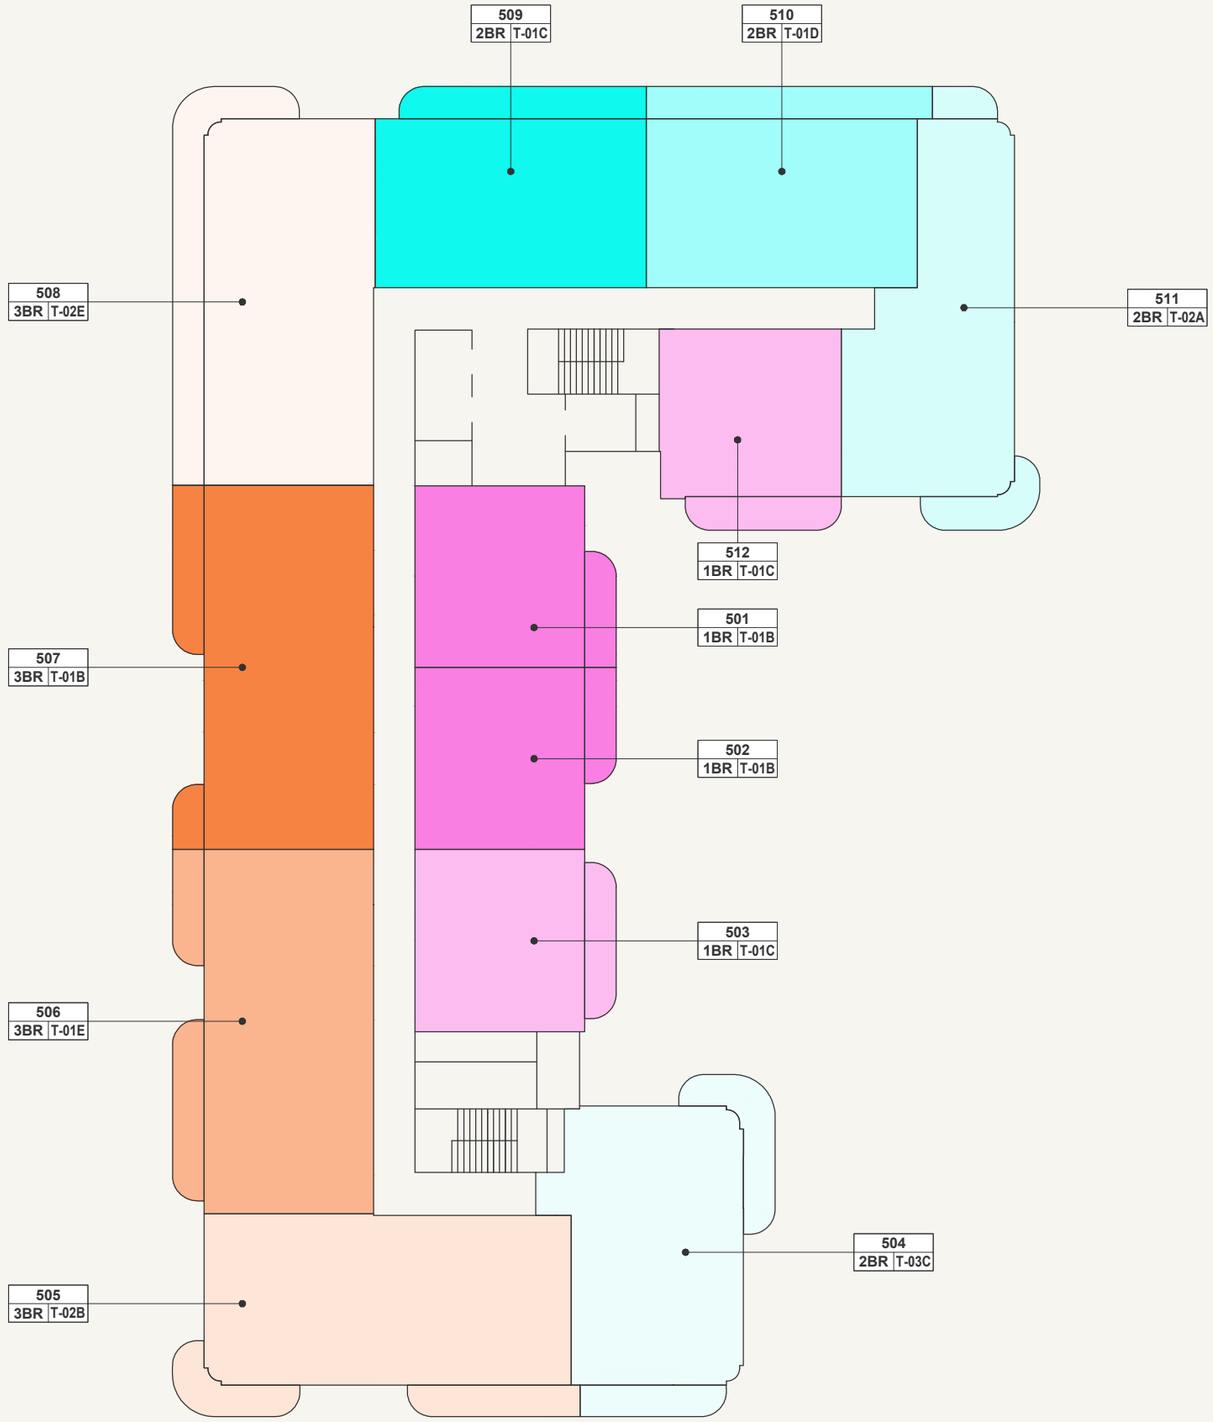

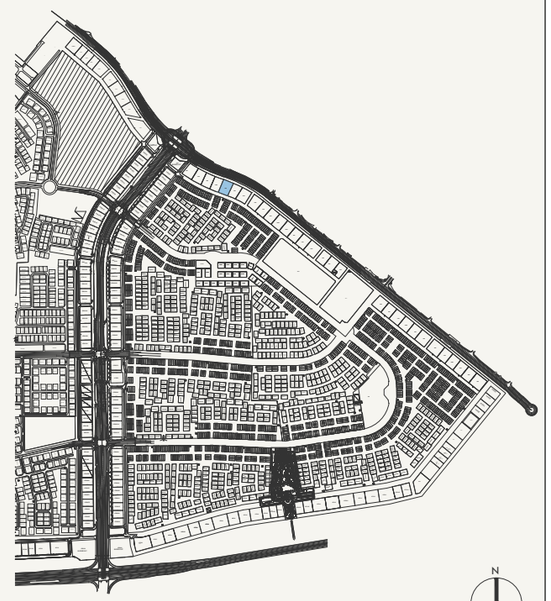

SCALE: N.T.S

AZIZI

FLOOR NO:

5TH FLOOR

UNIT TYPE:


APARTMENTS


DISCLAMER:

THE COLORED MARKETING FLOOR PLANS PROVIDED BY THE DEVELOPER ARE FOR ILLUSTRATIVE PURPOSES ONLY. ACTUAL DIMENSIONS, LAYOUT, AND FINISHES MAY VARY FROM THOSE DEPICTED IN THE PLANS. FURNITURE, FIXTURES, AND EQUIPMENT SHOWN IN THE PLANS ARE FOR DECORATIVE PURPOSES ONLY AND ARE NOT INCLUDED IN THE PURCHASE OR LEASE OF THE PROPERTY. THE DEVELOPER RESERVES THE RIGHT TO MAKE MODIFICATIONS, REVISIONS, AND CHANGES TO THE FLOOR PLANS, SPECIFICATIONS, AND FEATURES WITHOUT PRIOR NOTICE.

PROJECT NAME / BUILDING:

AFRA 026

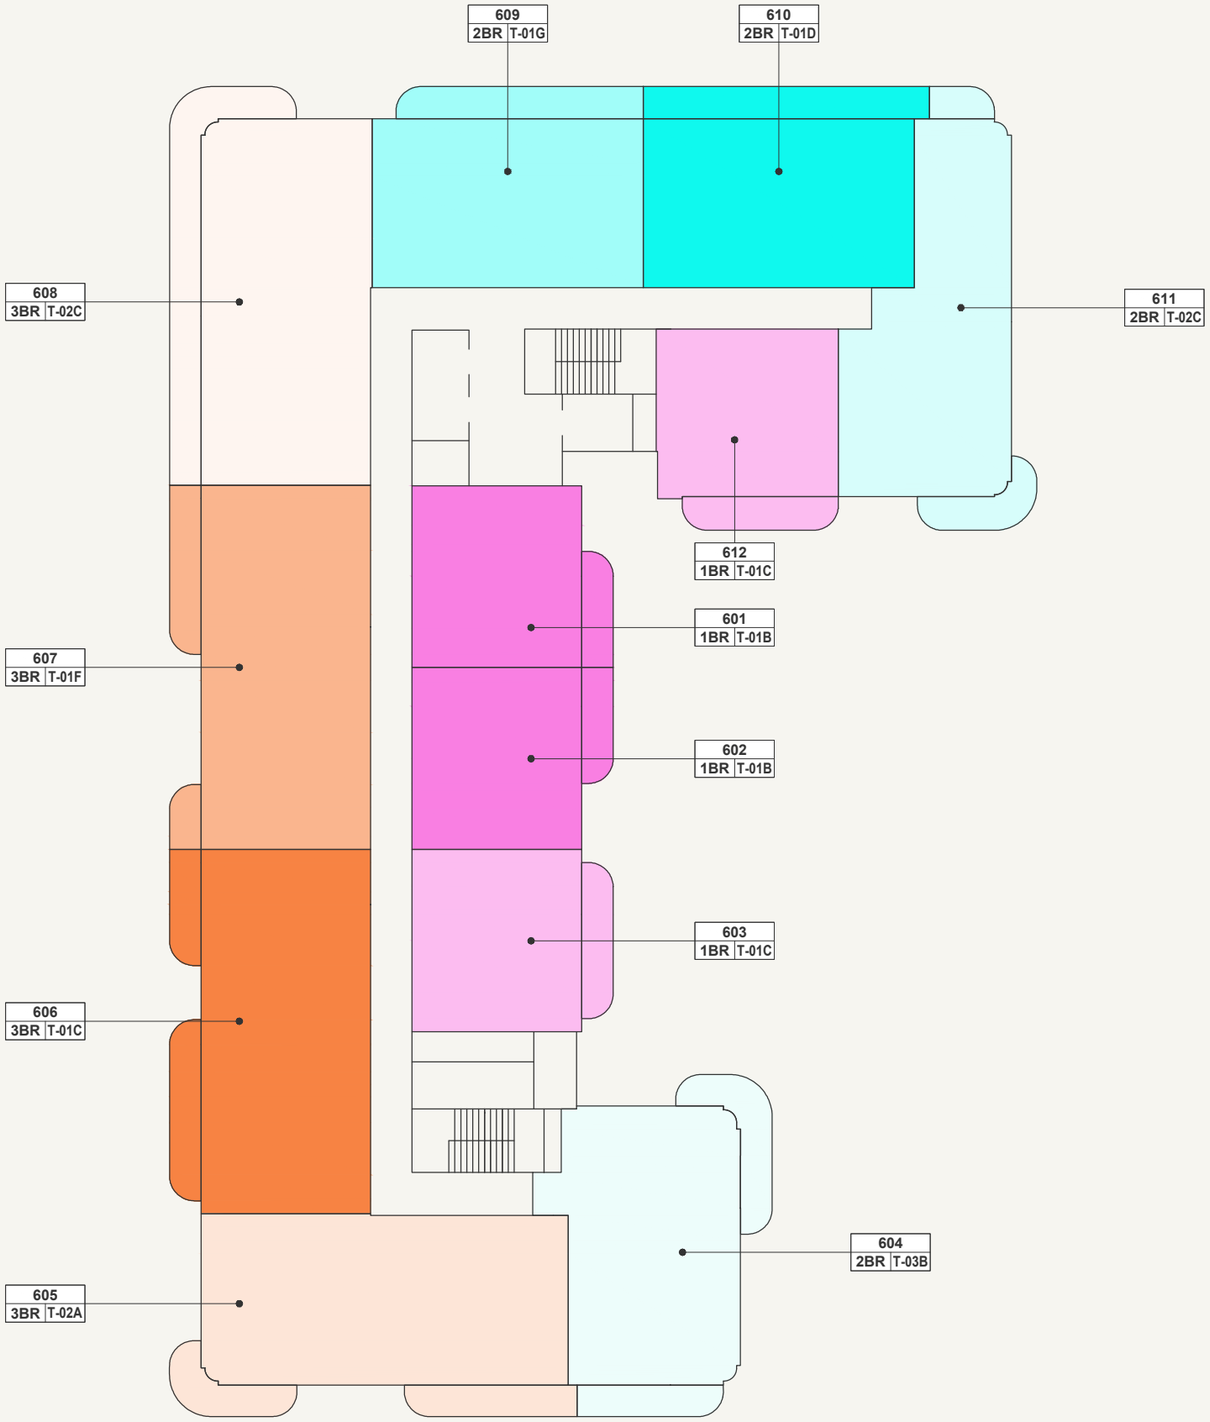

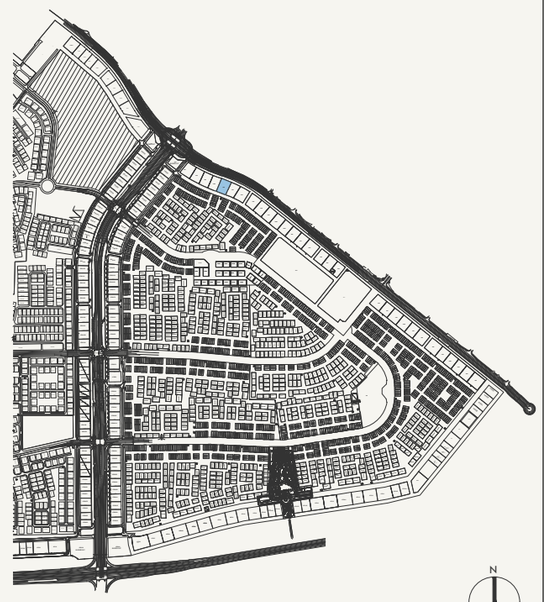

SCALE: N.T.S

AZIZI

FLOOR NO:

6TH FLOOR

UNIT TYPE:


APARTMENTS


DISCLAMER:

THE COLORED MARKETING FLOOR PLANS PROVIDED BY THE DEVELOPER ARE FOR ILLUSTRATIVE PURPOSES ONLY. ACTUAL DIMENSIONS, LAYOUT, AND FINISHES MAY VARY FROM THOSE DEPICTED IN THE PLANS. FURNITURE, FIXTURES, AND EQUIPMENT SHOWN IN THE PLANS ARE FOR DECORATIVE PURPOSES ONLY AND ARE NOT INCLUDED IN THE PURCHASE OR LEASE OF THE PROPERTY. THE DEVELOPER RESERVES THE RIGHT TO MAKE MODIFICATIONS, REVISIONS, AND CHANGES TO THE FLOOR PLANS, SPECIFICATIONS, AND FEATURES WITHOUT PRIOR NOTICE.

PROJECT NAME / BUILDING:

AFRA 026

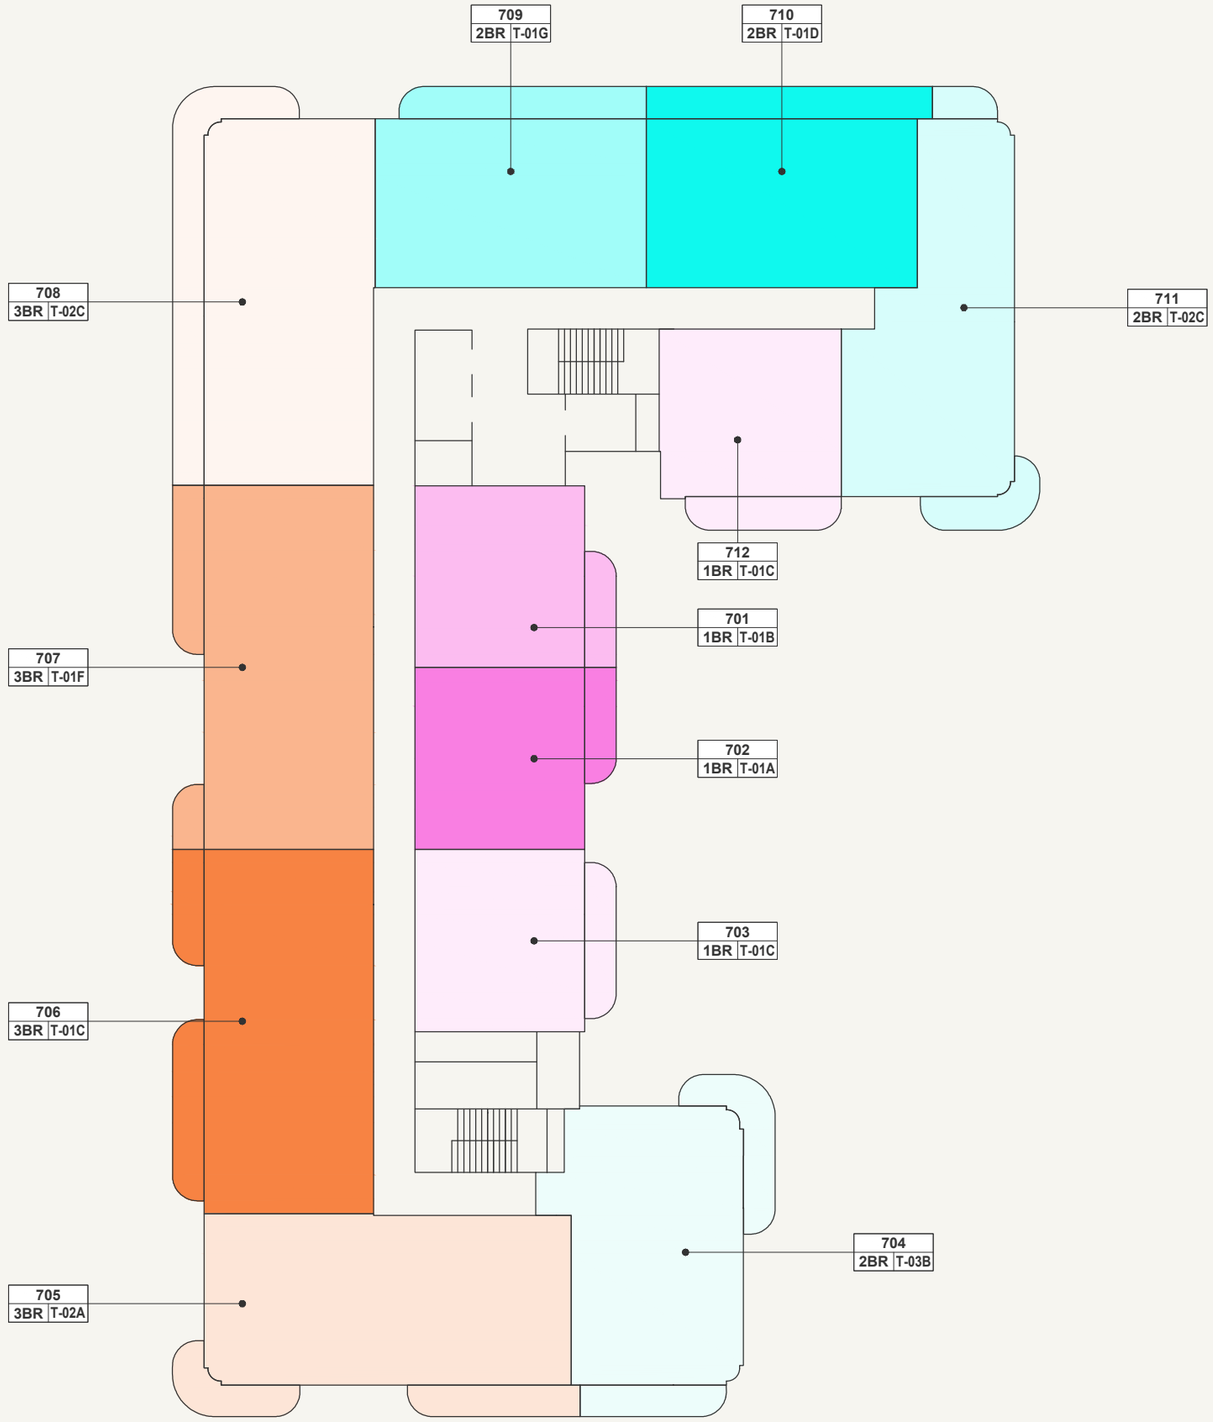

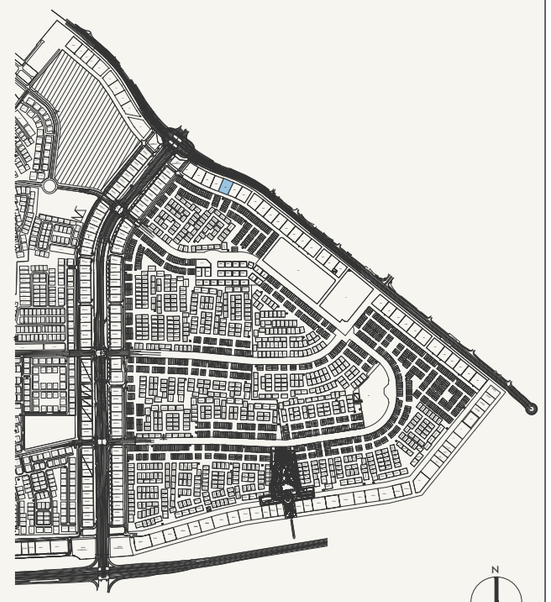

SCALE: N.T.S

AZIZI

FLOOR NO:

7TH FLOOR

UNIT TYPE:


APARTMENTS


DISCLAMER:

THE COLORED MARKETING FLOOR PLANS PROVIDED BY THE DEVELOPER ARE FOR ILLUSTRATIVE PURPOSES ONLY. ACTUAL DIMENSIONS, LAYOUT, AND FINISHES MAY VARY FROM THOSE DEPICTED IN THE PLANS. FURNITURE, FIXTURES, AND EQUIPMENT SHOWN IN THE PLANS ARE FOR DECORATIVE PURPOSES ONLY AND ARE NOT INCLUDED IN THE PURCHASE OR LEASE OF THE PROPERTY. THE DEVELOPER RESERVES THE RIGHT TO MAKE MODIFICATIONS, REVISIONS, AND CHANGES TO THE FLOOR PLANS, SPECIFICATIONS, AND FEATURES WITHOUT PRIOR NOTICE.

PROJECT NAME / BUILDING:

AFRA 026

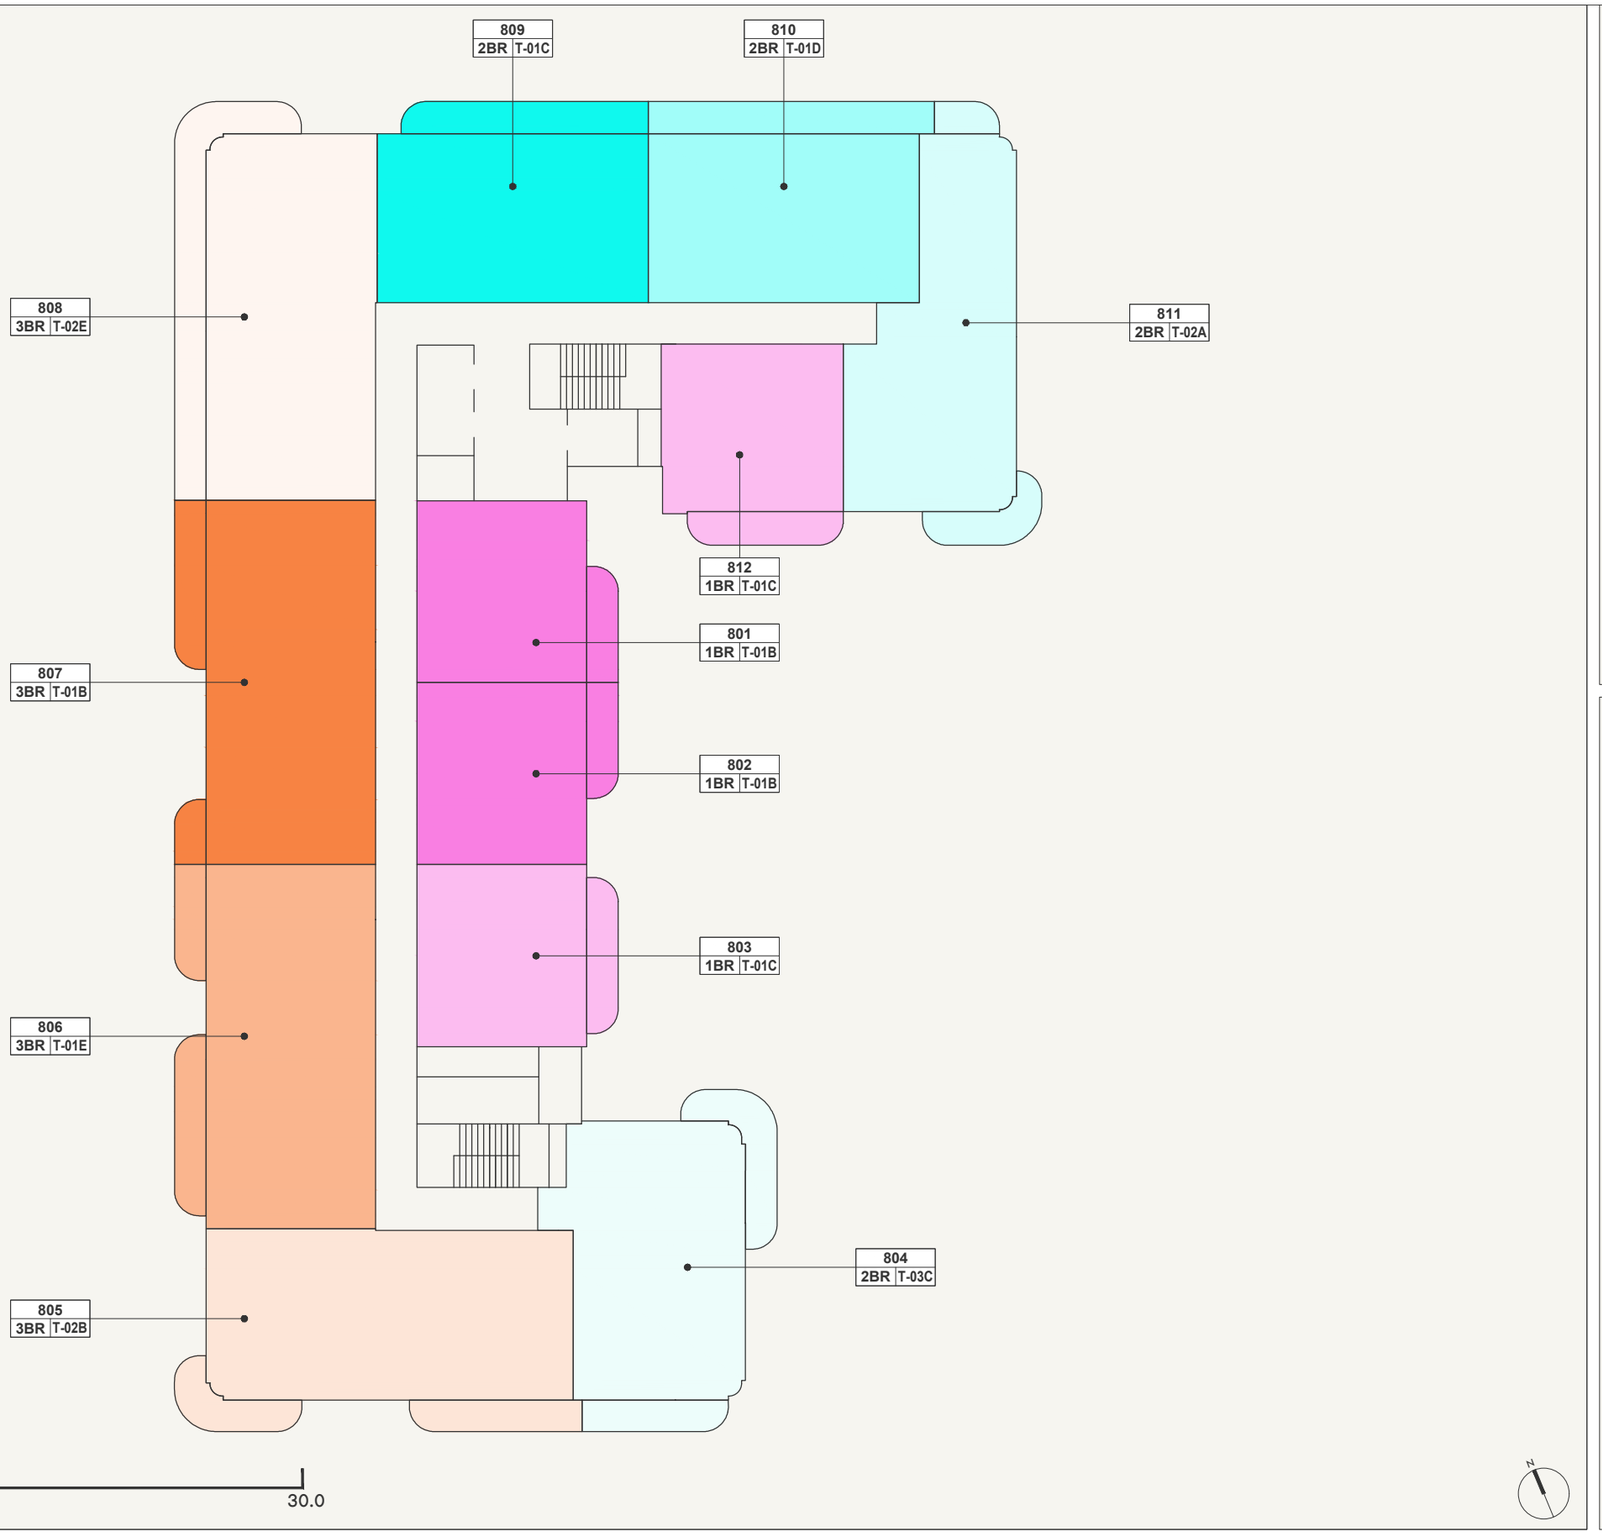

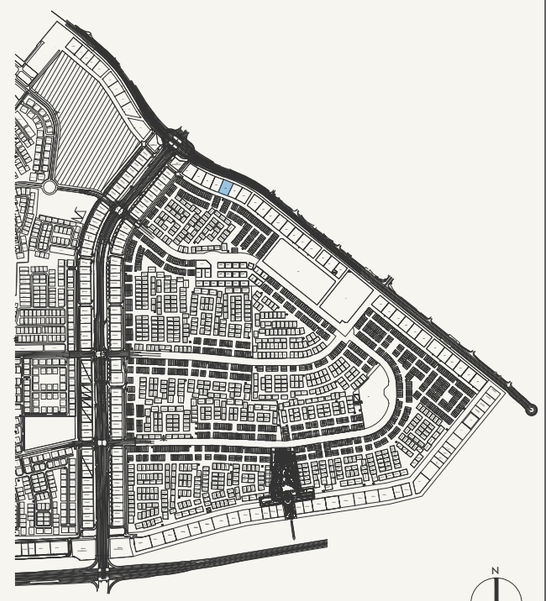

SCALE: N.T.S

AZIZI

FLOOR NO:

8TH FLOOR

UNIT TYPE:


APARTMENTS


DISCLAMER:

THE COLORED MARKETING FLOOR PLANS PROVIDED BY THE DEVELOPER ARE FOR ILLUSTRATIVE PURPOSES ONLY. ACTUAL DIMENSIONS, LAYOUT, AND FINISHES MAY VARY FROM THOSE DEPICTED IN THE PLANS. FURNITURE, FIXTURES, AND EQUIPMENT SHOWN IN THE PLANS ARE FOR DECORATIVE PURPOSES ONLY AND ARE NOT INCLUDED IN THE PURCHASE OR LEASE OF THE PROPERTY. THE DEVELOPER RESERVES THE RIGHT TO MAKE MODIFICATIONS, REVISIONS, AND CHANGES TO THE FLOOR PLANS, SPECIFICATIONS, AND FEATURES WITHOUT PRIOR NOTICE.

PROJECT NAME / BUILDING:

AFRA 026

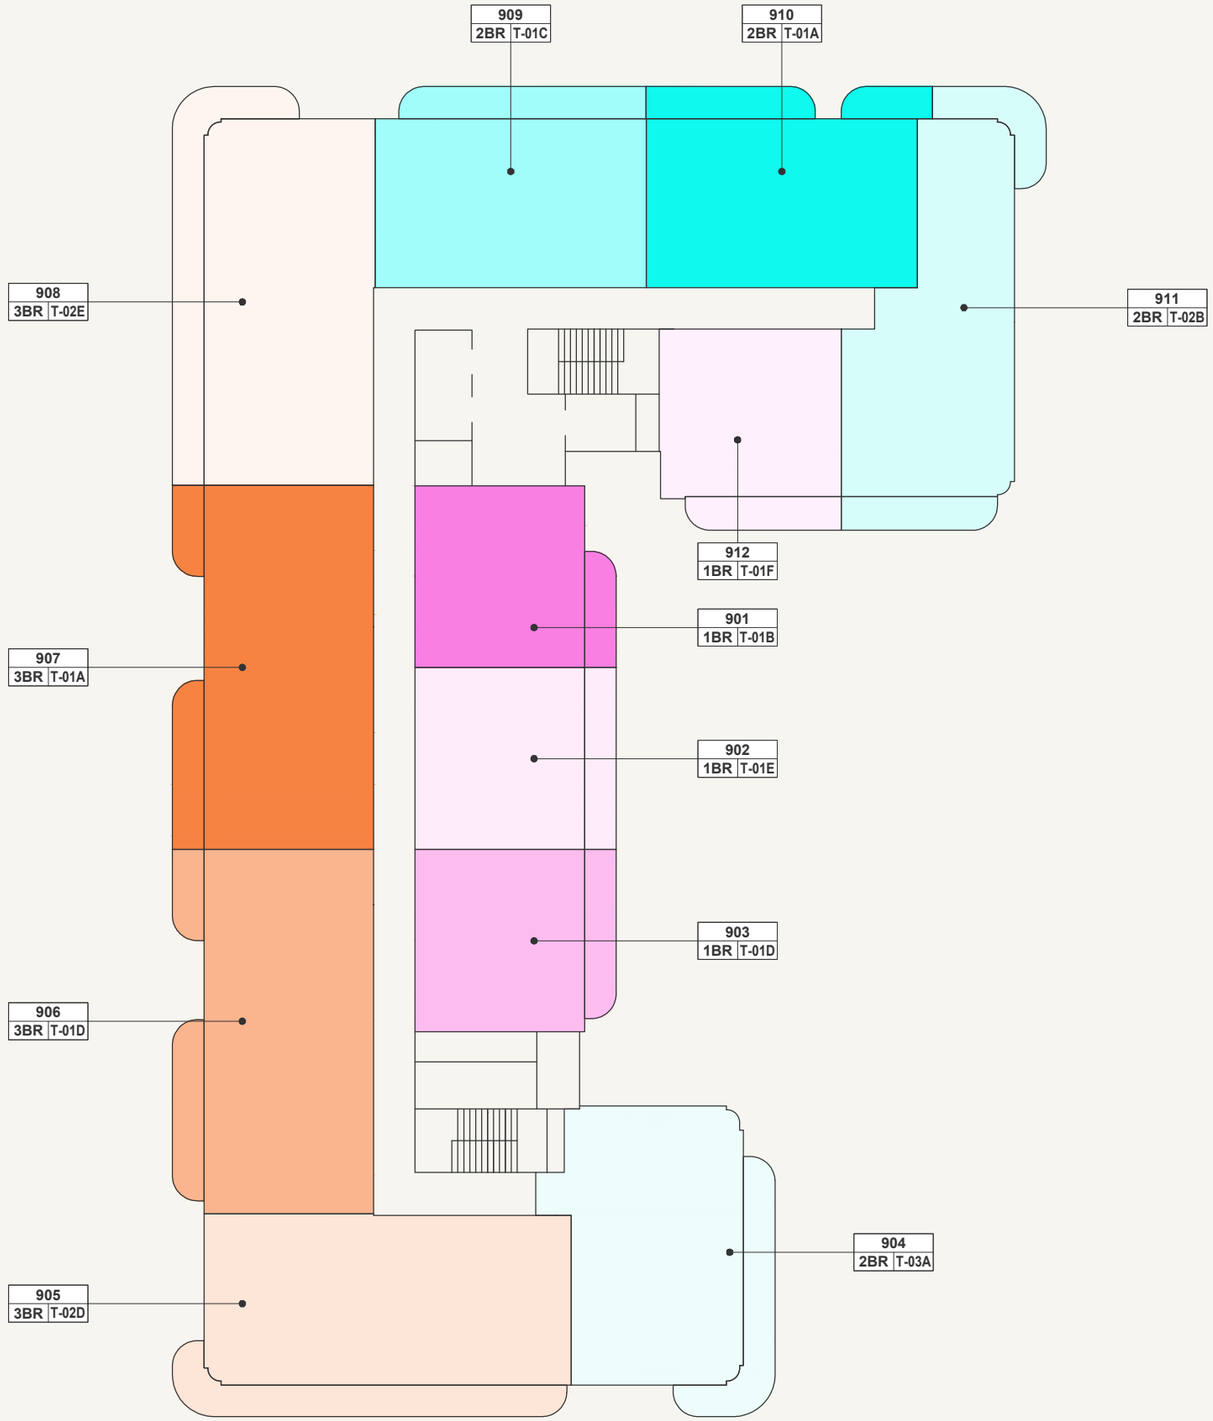

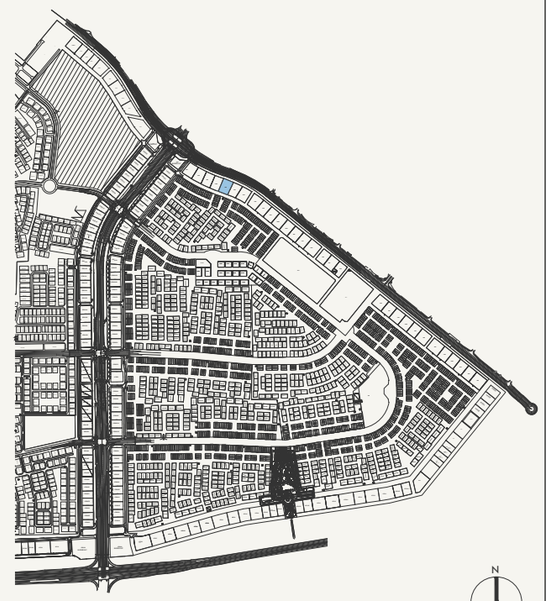

SCALE: N.T.S

AZIZI

FLOOR NO:

9TH FLOOR

UNIT TYPE:

APARTMENTS

DISCLAMER:

THE COLORED MARKETING FLOOR PLANS PROVIDED BY THE DEVELOPER ARE FOR ILLUSTRATIVE PURPOSES ONLY. ACTUAL DIMENSIONS, LAYOUT, AND FINISHES MAY VARY FROM THOSE DEPICTED IN THE PLANS. FURNITURE, FIXTURES, AND EQUIPMENT SHOWN IN THE PLANS ARE FOR DECORATIVE PURPOSES ONLY AND ARE NOT INCLUDED IN THE PURCHASE OR LEASE OF THE PROPERTY. THE DEVELOPER RESERVES THE RIGHT TO MAKE MODIFICATIONS, REVISIONS, AND CHANGES TO THE FLOOR PLANS, SPECIFICATIONS, AND FEATURES WITHOUT PRIOR NOTICE.

PROJECT NAME / BUILDING:

AFRA 026