


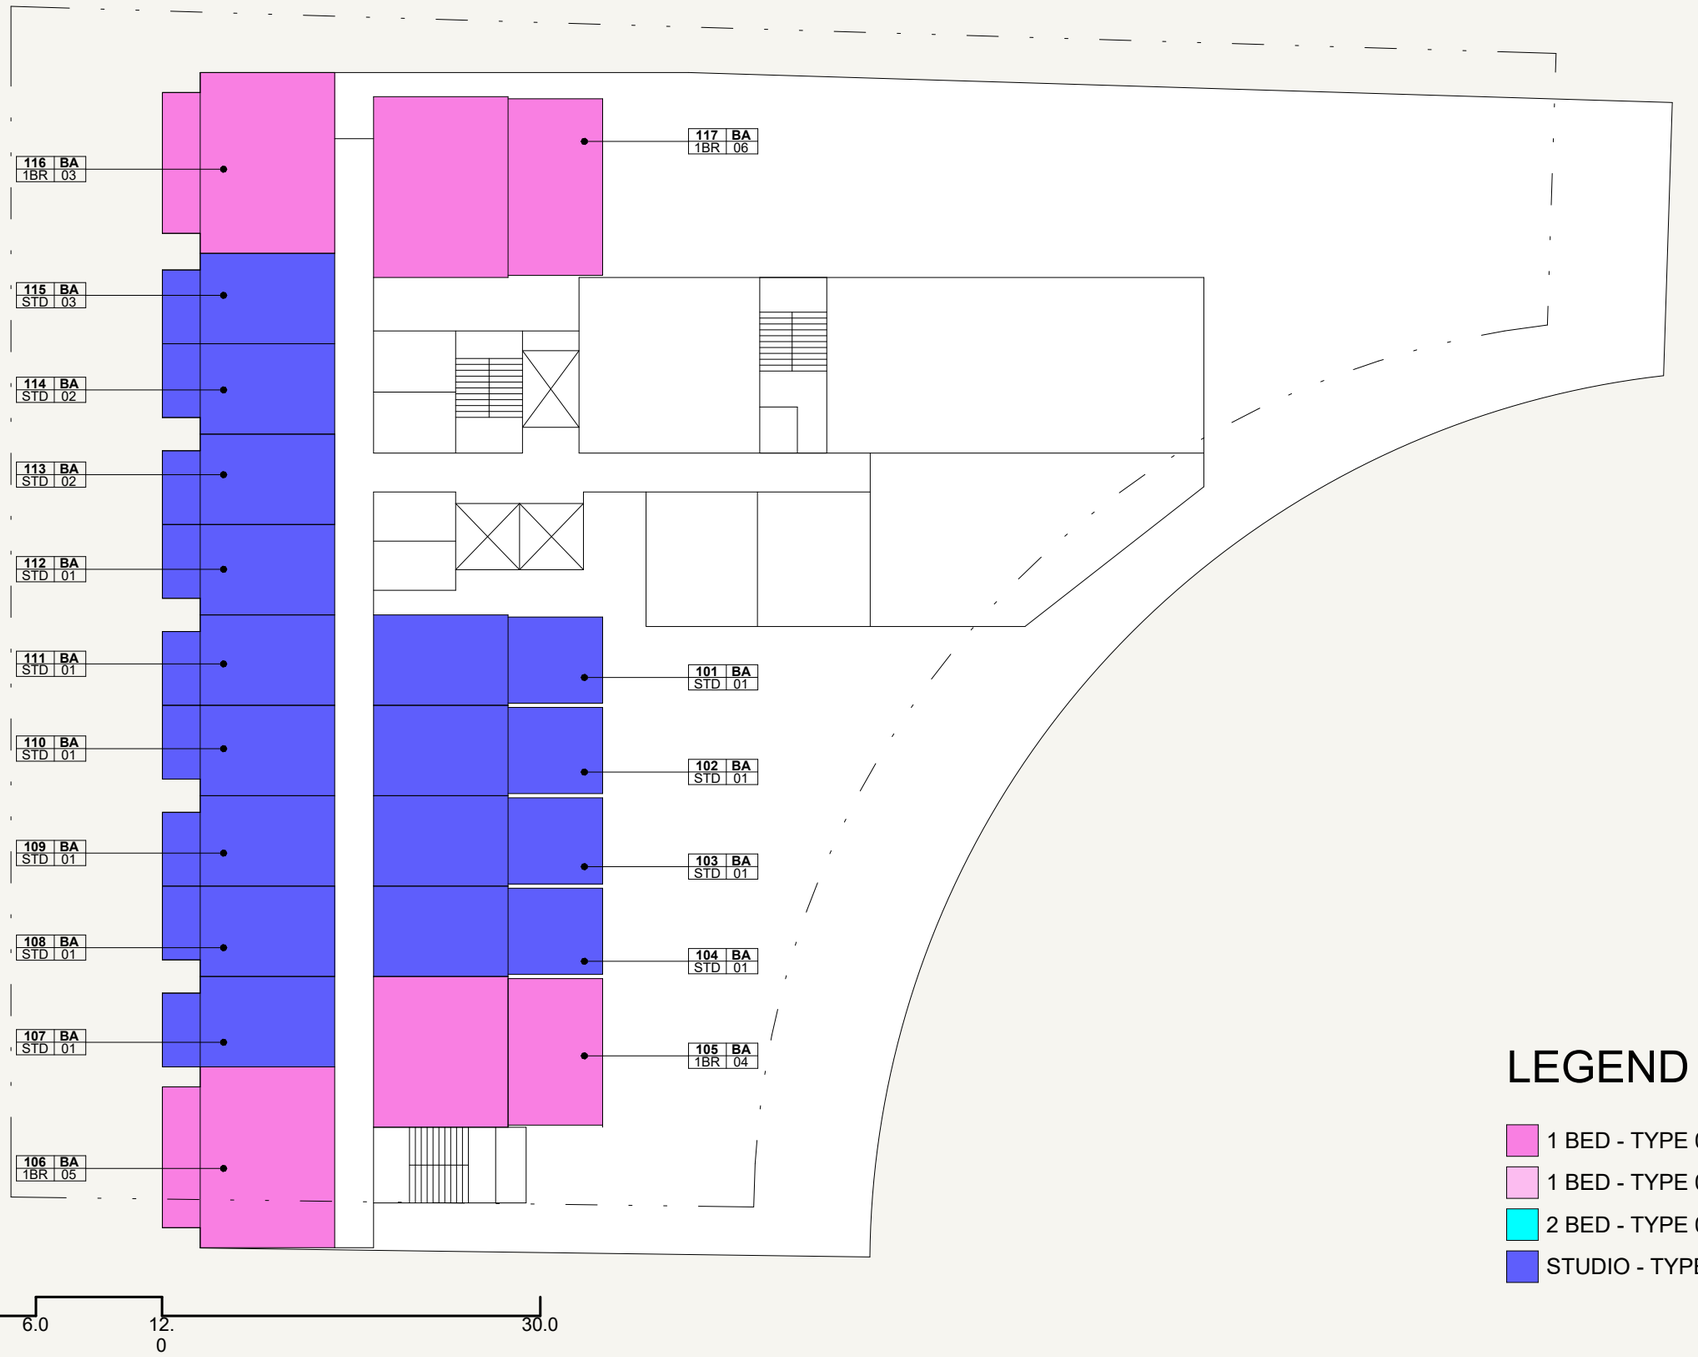

N

SCALE: N.T.S

LEGEND

- 1 BED - TYPE 01
- 1 BED - TYPE 02
- 2 BED - TYPE 01
- STUDIO - TYPE 01

N

SCALE: N.T.S

AZIZI


FLOOR NO:
1ST FLOOR

UNIT TYPE:
1ST FLOOR KEYPLAN

DISCLAMER:
THE COLORED MARKETING FLOOR PLANS PROVIDED BY THE DEVELOPER ARE FOR ILLUSTRATIVE PURPOSES ONLY. ACTUAL DIMENSIONS, LAYOUT, AND FINISHES MAY VARY FROM THOSE DEPICTED IN THE PLANS. FURNITURE, FIXTURES, AND EQUIPMENT SHOWN IN THE PLANS ARE FOR DECORATIVE PURPOSES ONLY AND ARE NOT INCLUDED IN THE PURCHASE OR LEASE OF THE PROPERTY. THE DEVELOPER RESERVES THE RIGHT TO MAKE MODIFICATIONS, REVISIONS, AND CHANGES TO THE FLOOR PLANS, SPECIFICATIONS, AND FEATURES WITHOUT PRIOR NOTICE.

PROJECT NAME / BUILDING:
DJAZ1.39 / BUILDING-A

SHEET SIZE A3 | DRAWN : NC | REVIEWED MC | APPROVED : DP

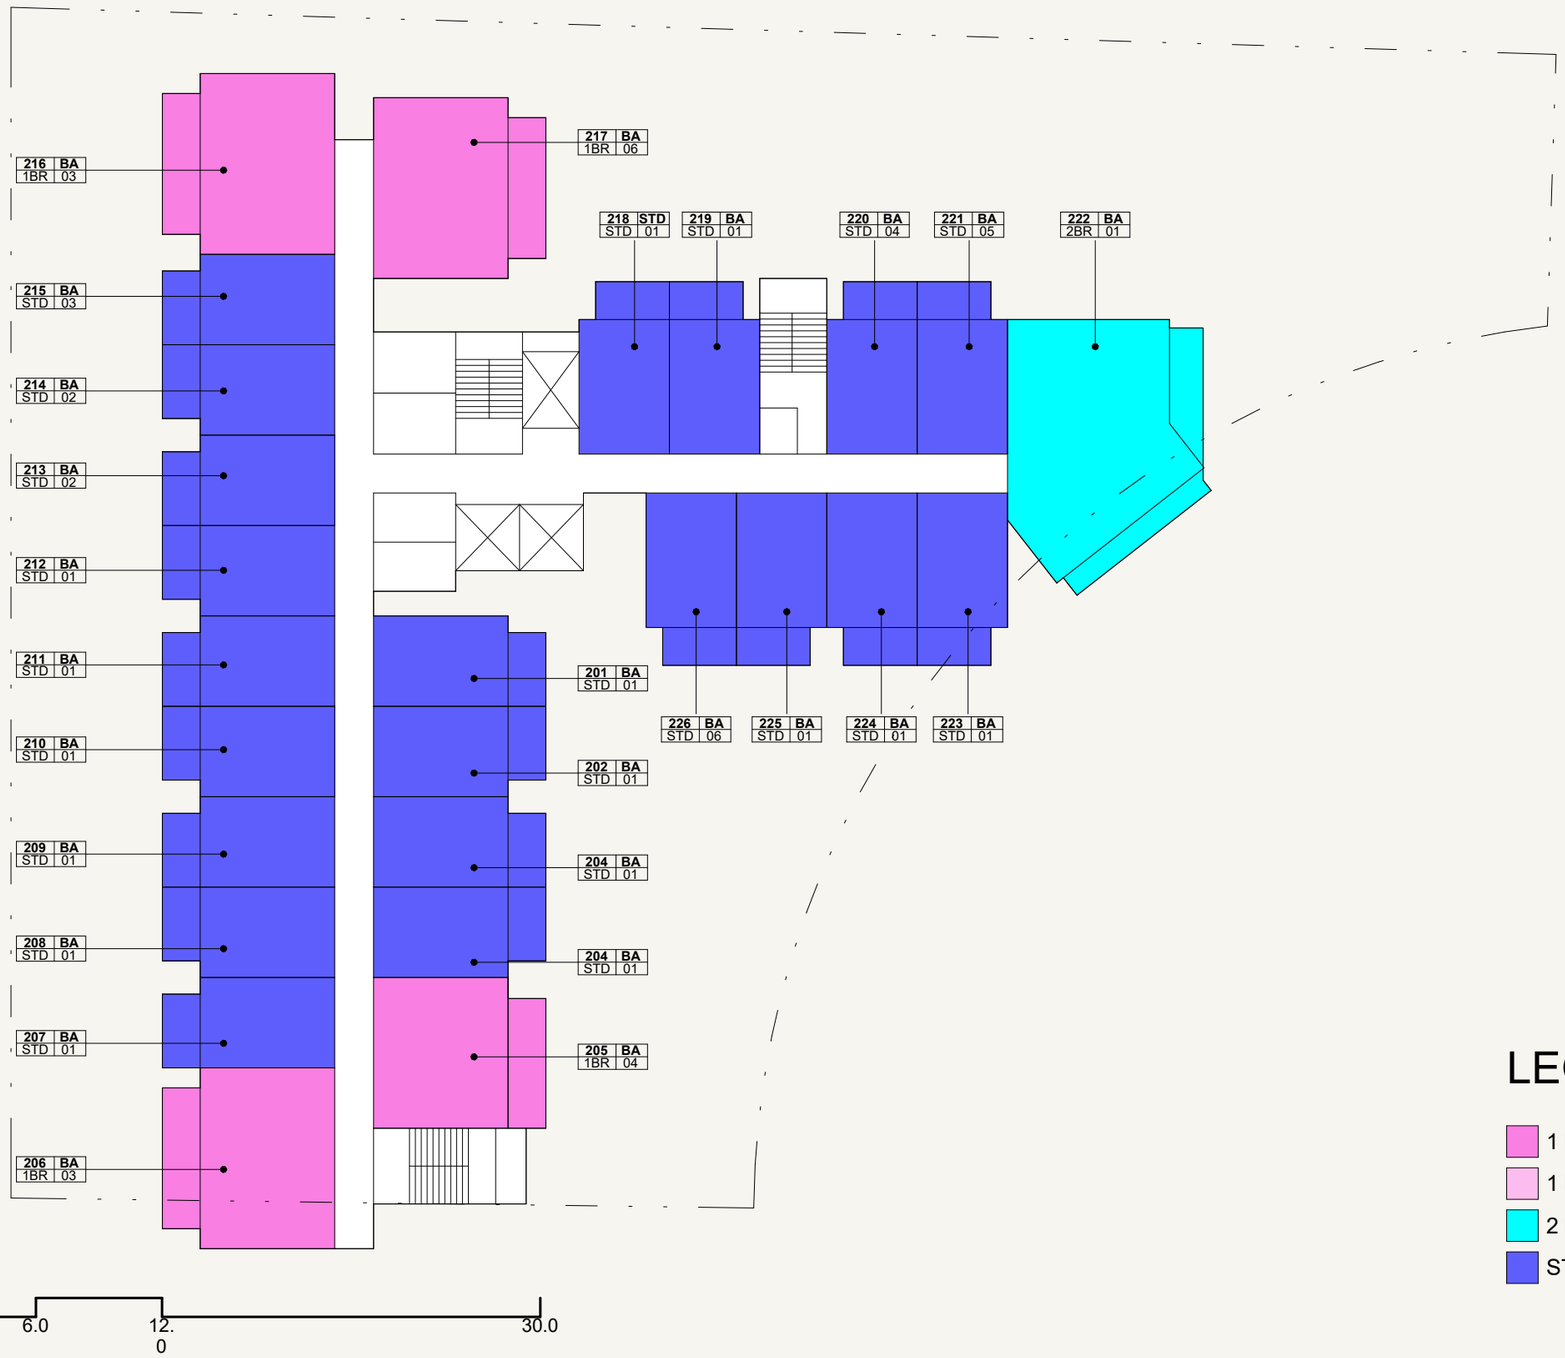



N

SCALE: N.T.S

LEGEND

- 1 BED - TYPE 01
- 1 BED - TYPE 02
- 2 BED - TYPE 01
- STUDIO - TYPE 01

N

SCALE: N.T.S

AZIZI

FLOOR NO:

2ND FLOOR

UNIT TYPE:

2ND FLOOR KEYPLAN


DISCLAMER:

THE COLORED MARKETING FLOOR PLANS PROVIDED BY THE DEVELOPER ARE FOR ILLUSTRATIVE PURPOSES ONLY. ACTUAL DIMENSIONS, LAYOUT, AND FINISHES MAY VARY FROM THOSE DEPICTED IN THE PLANS. FURNITURE, FIXTURES, AND EQUIPMENT SHOWN IN THE PLANS ARE FOR DECORATIVE PURPOSES ONLY AND ARE NOT INCLUDED IN THE PURCHASE OR LEASE OF THE PROPERTY. THE DEVELOPER RESERVES THE RIGHT TO MAKE MODIFICATIONS, REVISIONS, AND CHANGES TO THE FLOOR PLANS, SPECIFICATIONS, AND FEATURES WITHOUT PRIOR NOTICE.

PROJECT NAME / BUILDING:

DJAZ1.39 / BUILDING-A

SHEET SIZE A3 | DRAWN : NC | REVIEWED MC | APPROVED : DP

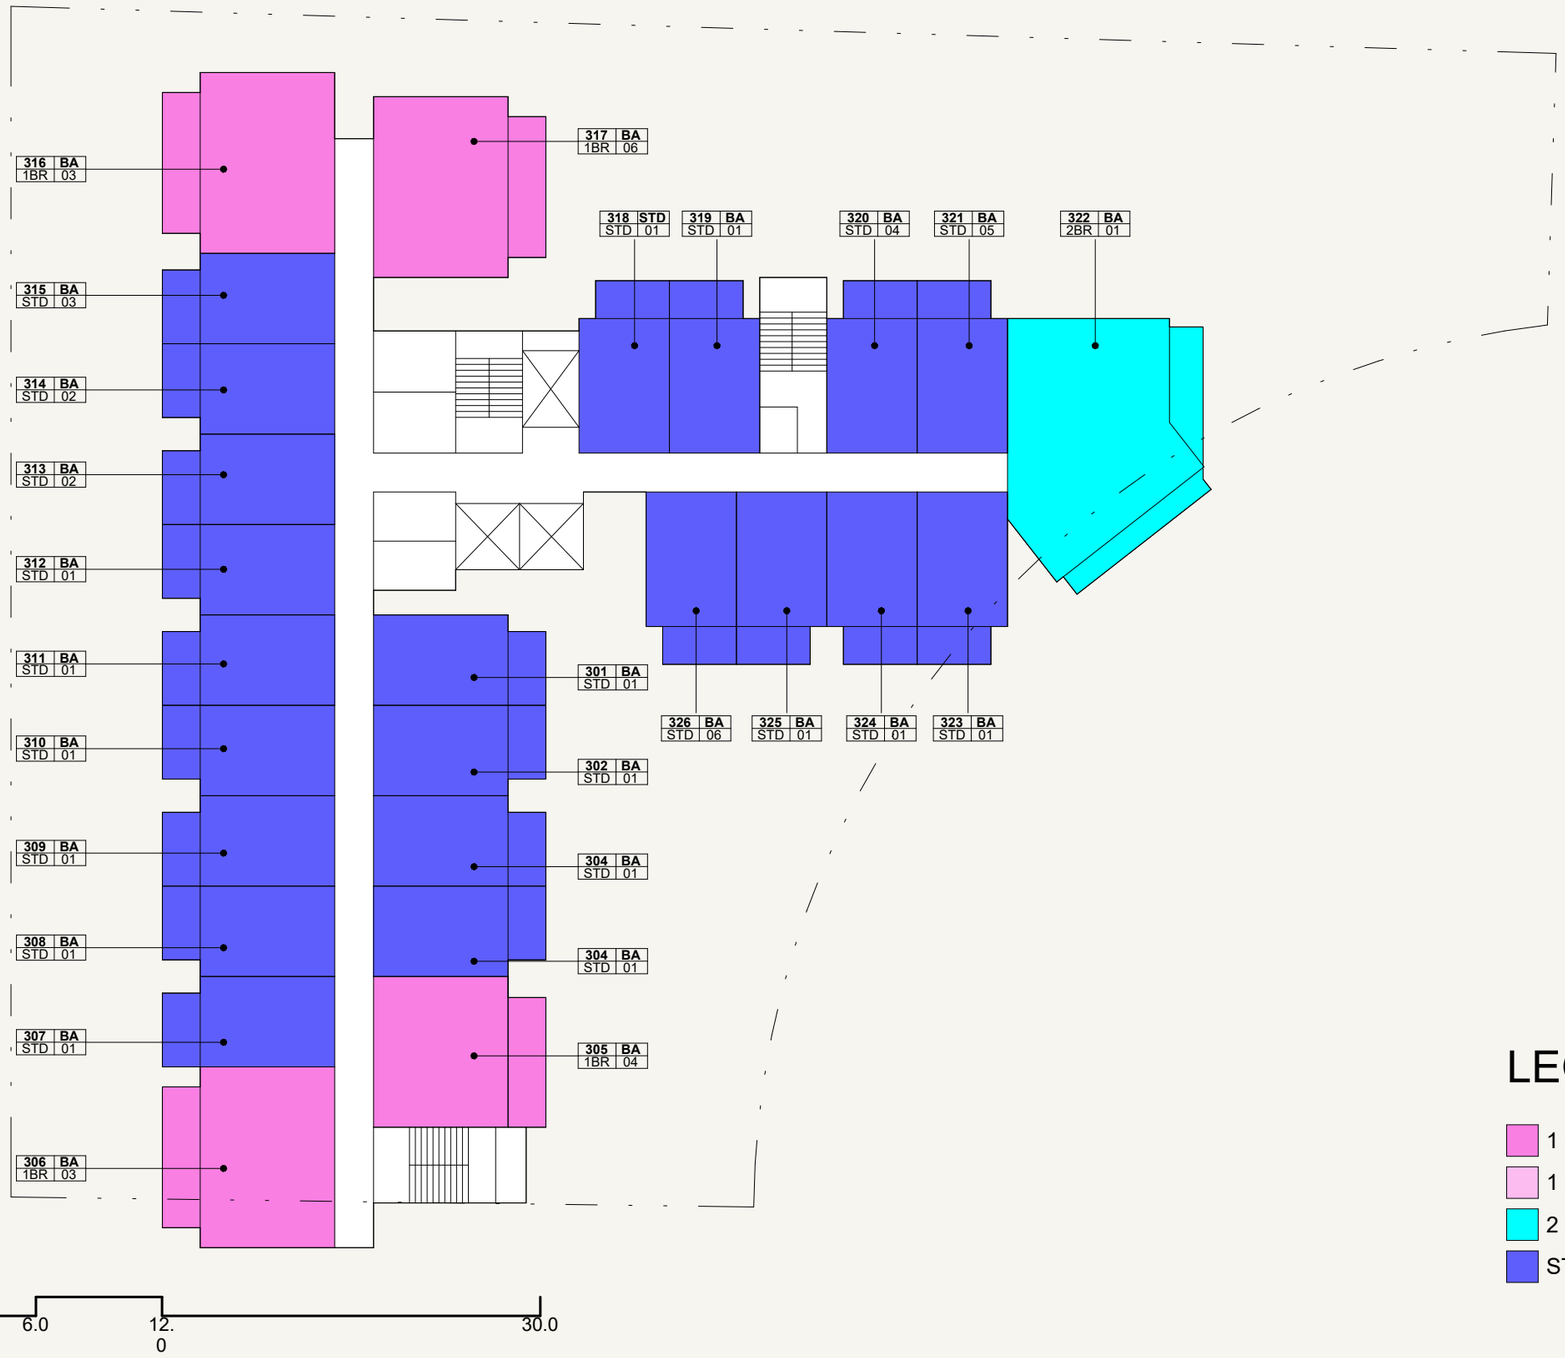



N

SCALE: N.T.S

LEGEND

- 1 BED - TYPE 01
- 1 BED - TYPE 02
- 2 BED - TYPE 01
- STUDIO - TYPE 01

N

SCALE: N.T.S

AZIZI

FLOOR NO:

3RD FLOOR

UNIT TYPE:

3RD FLOOR KEYPLAN


DISCLAMER:

THE COLORED MARKETING FLOOR PLANS PROVIDED BY THE DEVELOPER ARE FOR ILLUSTRATIVE PURPOSES ONLY. ACTUAL DIMENSIONS, LAYOUT, AND FINISHES MAY VARY FROM THOSE DEPICTED IN THE PLANS. FURNITURE, FIXTURES, AND EQUIPMENT SHOWN IN THE PLANS ARE FOR DECORATIVE PURPOSES ONLY AND ARE NOT INCLUDED IN THE PURCHASE OR LEASE OF THE PROPERTY. THE DEVELOPER RESERVES THE RIGHT TO MAKE MODIFICATIONS, REVISIONS, AND CHANGES TO THE FLOOR PLANS, SPECIFICATIONS, AND FEATURES WITHOUT PRIOR NOTICE.

PROJECT NAME / BUILDING:

DJAZ1.39 / BUILDING-A

SHEET SIZE A3 | DRAWN : NC | REVIEWED MC | APPROVED : DP

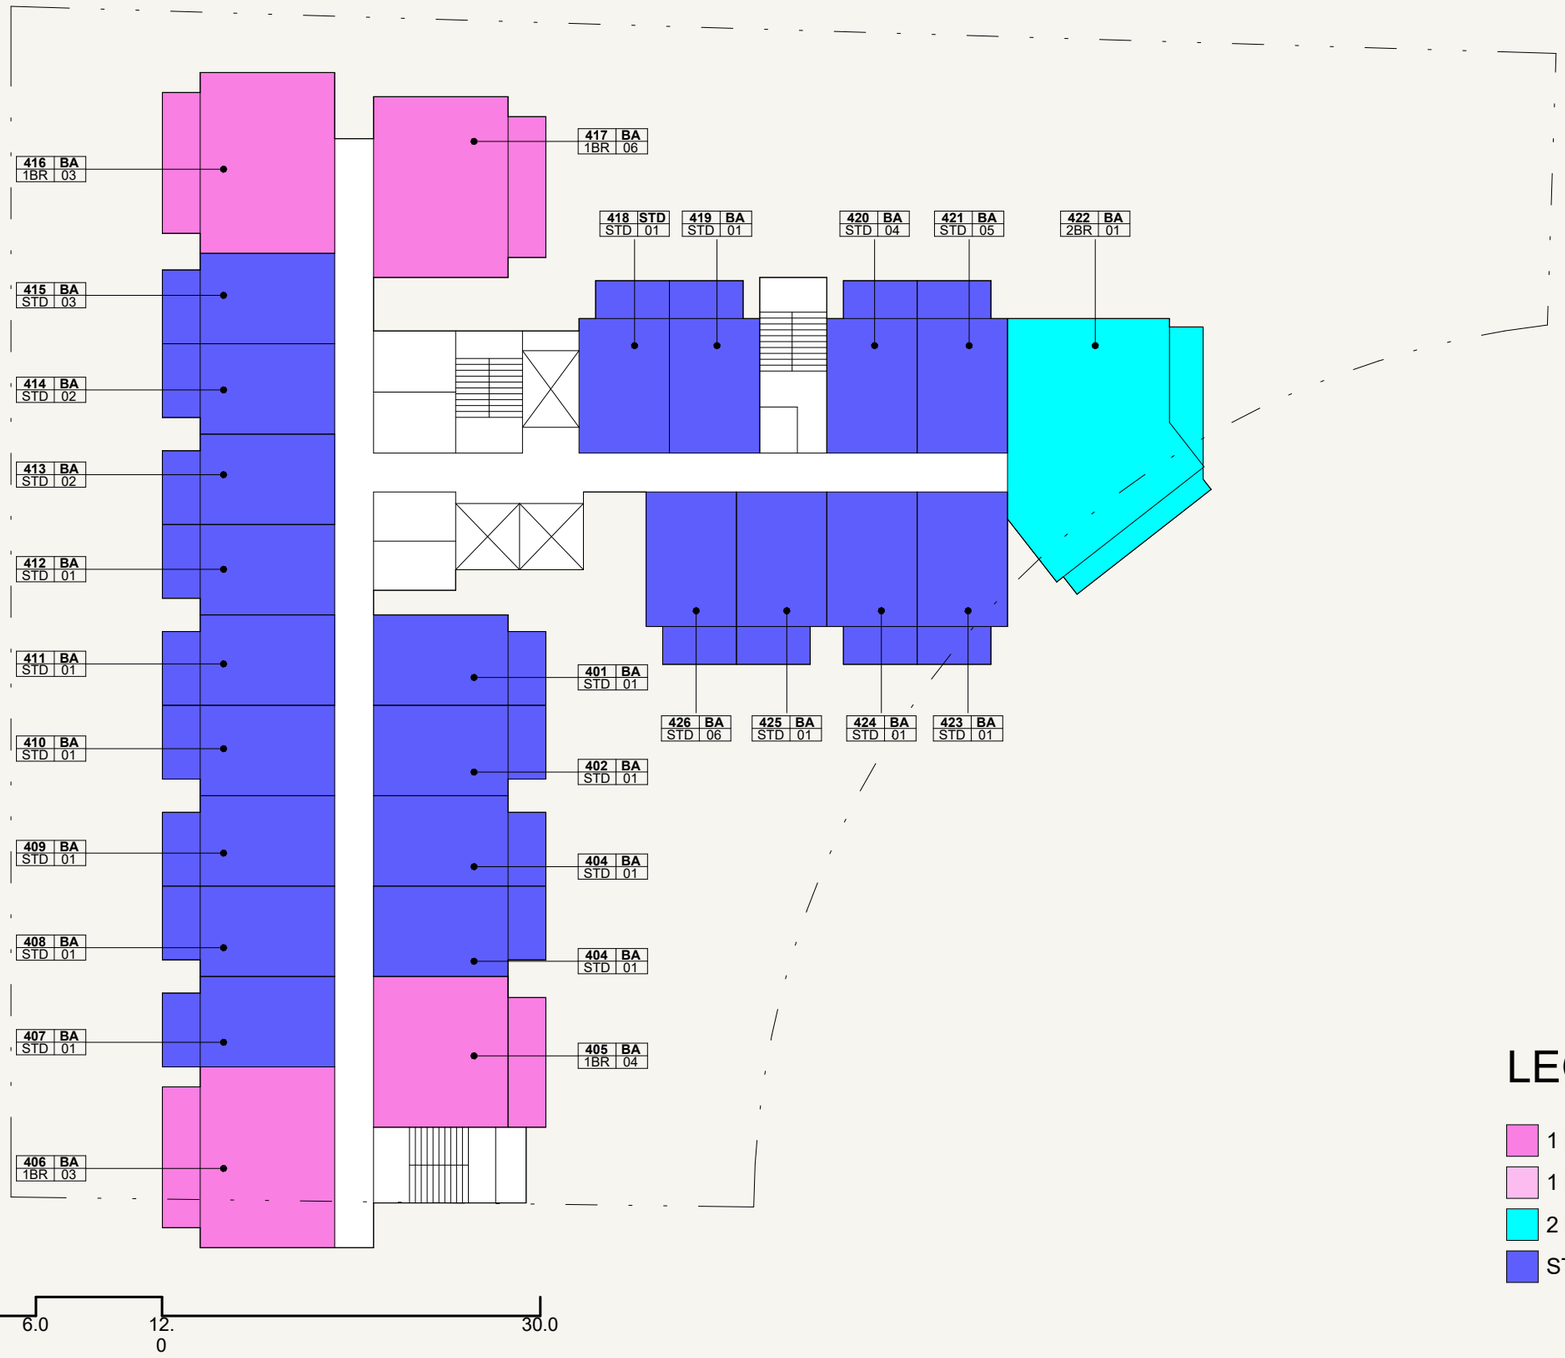



N

SCALE: N.T.S

LEGEND

- 1 BED - TYPE 01
- 1 BED - TYPE 02
- 2 BED - TYPE 01
- STUDIO - TYPE 01

N

SCALE: N.T.S

AZIZI

FLOOR NO:

4TH FLOOR

UNIT TYPE:

4TH FLOOR KEYPLAN


DISCLAMER:

THE COLORED MARKETING FLOOR PLANS PROVIDED BY THE DEVELOPER ARE FOR ILLUSTRATIVE PURPOSES ONLY. ACTUAL DIMENSIONS, LAYOUT, AND FINISHES MAY VARY FROM THOSE DEPICTED IN THE PLANS. FURNITURE, FIXTURES, AND EQUIPMENT SHOWN IN THE PLANS ARE FOR DECORATIVE PURPOSES ONLY AND ARE NOT INCLUDED IN THE PURCHASE OR LEASE OF THE PROPERTY. THE DEVELOPER RESERVES THE RIGHT TO MAKE MODIFICATIONS, REVISIONS, AND CHANGES TO THE FLOOR PLANS, SPECIFICATIONS, AND FEATURES WITHOUT PRIOR NOTICE.

PROJECT NAME / BUILDING:

DJAZ1.39 / BUILDING-A

SHEET SIZE A3 | DRAWN : NC | REVIEWED MC | APPROVED : DP

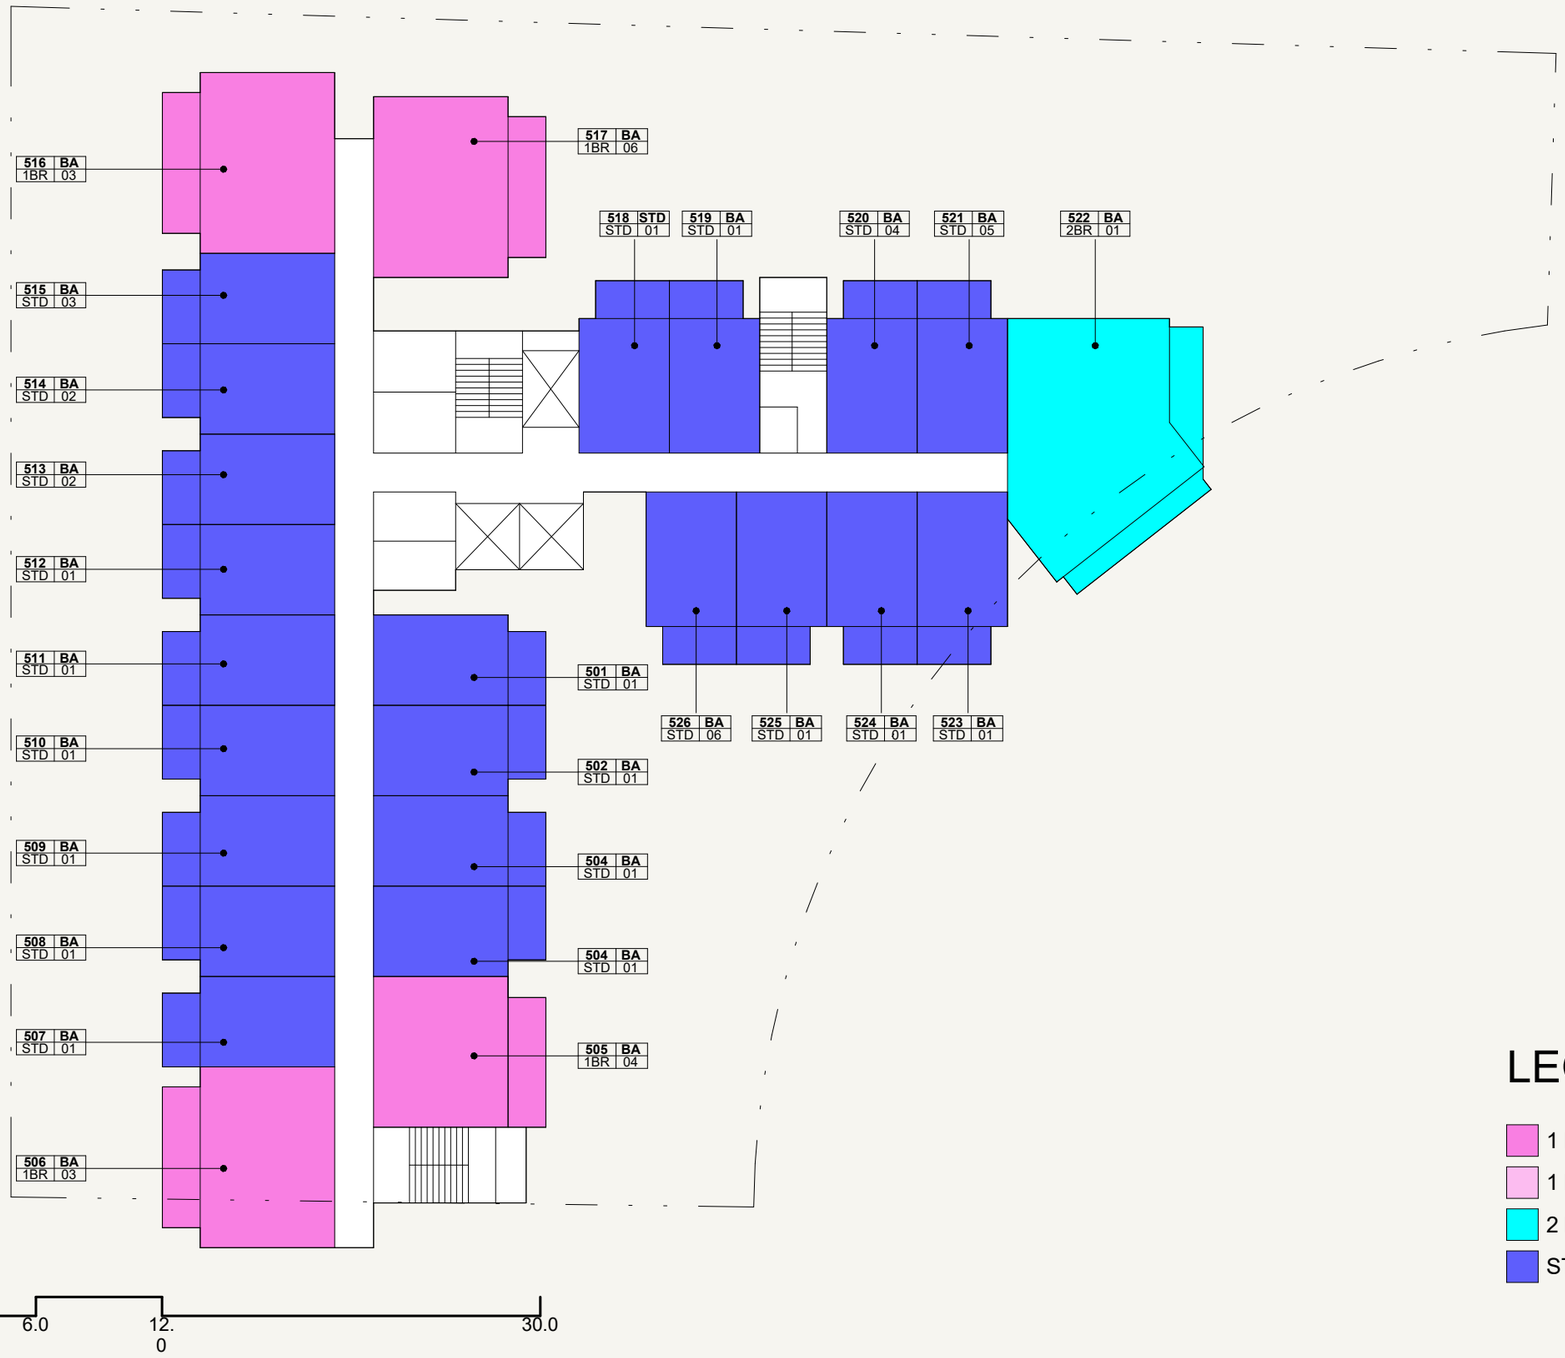



N

SCALE: N.T.S

LEGEND

- 1 BED - TYPE 01
- 1 BED - TYPE 02
- 2 BED - TYPE 01
- STUDIO - TYPE 01

N

SCALE: N.T.S

AZIZI

FLOOR NO:

5TH FLOOR

UNIT TYPE:

5TH FLOOR KEYPLAN


DISCLAMER:

THE COLORED MARKETING FLOOR PLANS PROVIDED BY THE DEVELOPER ARE FOR ILLUSTRATIVE PURPOSES ONLY. ACTUAL DIMENSIONS, LAYOUT, AND FINISHES MAY VARY FROM THOSE DEPICTED IN THE PLANS. FURNITURE, FIXTURES, AND EQUIPMENT SHOWN IN THE PLANS ARE FOR DECORATIVE PURPOSES ONLY AND ARE NOT INCLUDED IN THE PURCHASE OR LEASE OF THE PROPERTY. THE DEVELOPER RESERVES THE RIGHT TO MAKE MODIFICATIONS, REVISIONS, AND CHANGES TO THE FLOOR PLANS, SPECIFICATIONS, AND FEATURES WITHOUT PRIOR NOTICE.

PROJECT NAME / BUILDING:

DJAZ1.39 / BUILDING-A

SHEET SIZE A3 | DRAWN : NC | REVIEWED MC | APPROVED : DP

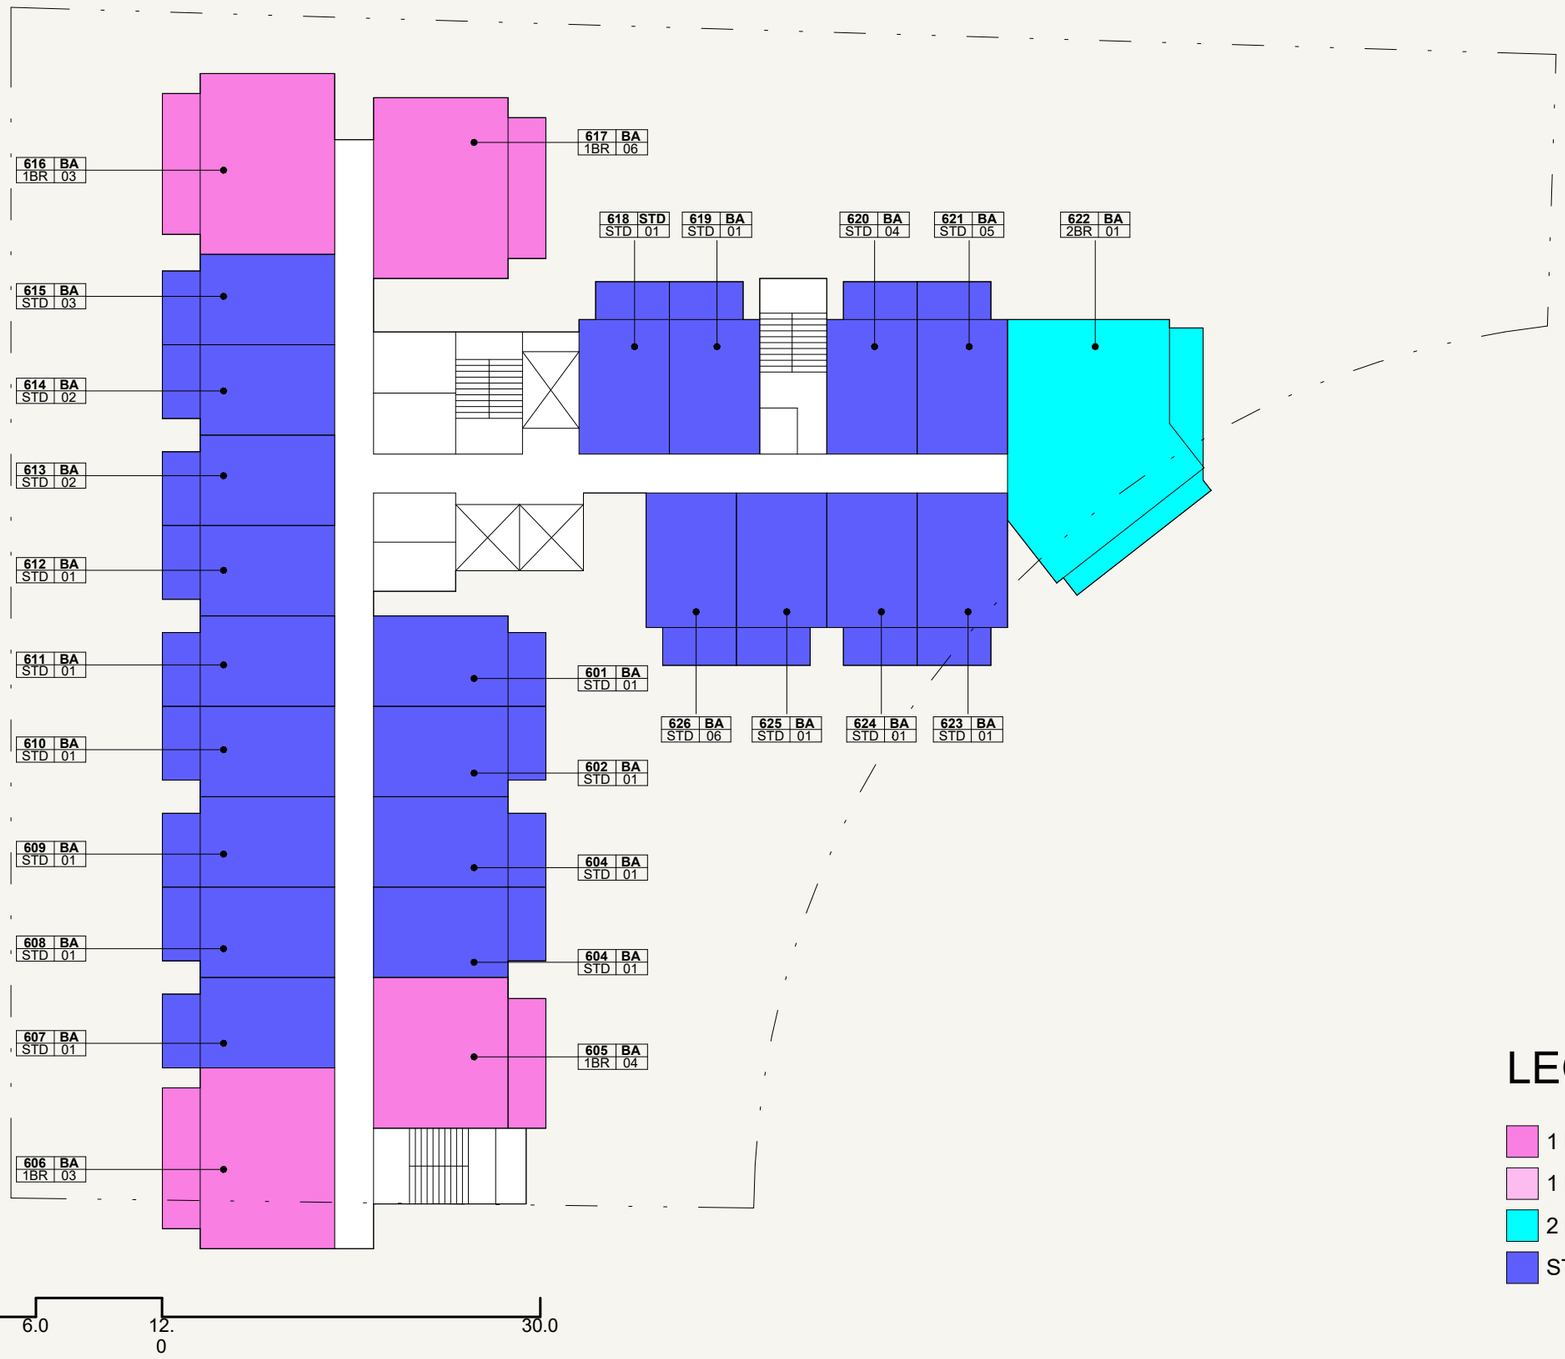



N

SCALE: N.T.S

LEGEND

- 1 BED - TYPE 01
- 1 BED - TYPE 02
- 2 BED - TYPE 01
- STUDIO - TYPE 01

N

SCALE: N.T.S

AZIZI

FLOOR NO:

6TH FLOOR

UNIT TYPE:

6TH FLOOR KEYPLAN


DISCLAMER:

THE COLORED MARKETING FLOOR PLANS PROVIDED BY THE DEVELOPER ARE FOR ILLUSTRATIVE PURPOSES ONLY. ACTUAL DIMENSIONS, LAYOUT, AND FINISHES MAY VARY FROM THOSE DEPICTED IN THE PLANS. FURNITURE, FIXTURES, AND EQUIPMENT SHOWN IN THE PLANS ARE FOR DECORATIVE PURPOSES ONLY AND ARE NOT INCLUDED IN THE PURCHASE OR LEASE OF THE PROPERTY. THE DEVELOPER RESERVES THE RIGHT TO MAKE MODIFICATIONS, REVISIONS, AND CHANGES TO THE FLOOR PLANS, SPECIFICATIONS, AND FEATURES WITHOUT PRIOR NOTICE.

PROJECT NAME / BUILDING:

DJAZ1.39 / BUILDING-A

SHEET SIZE A3 | DRAWN : NC | REVIEWED MC | APPROVED : DP

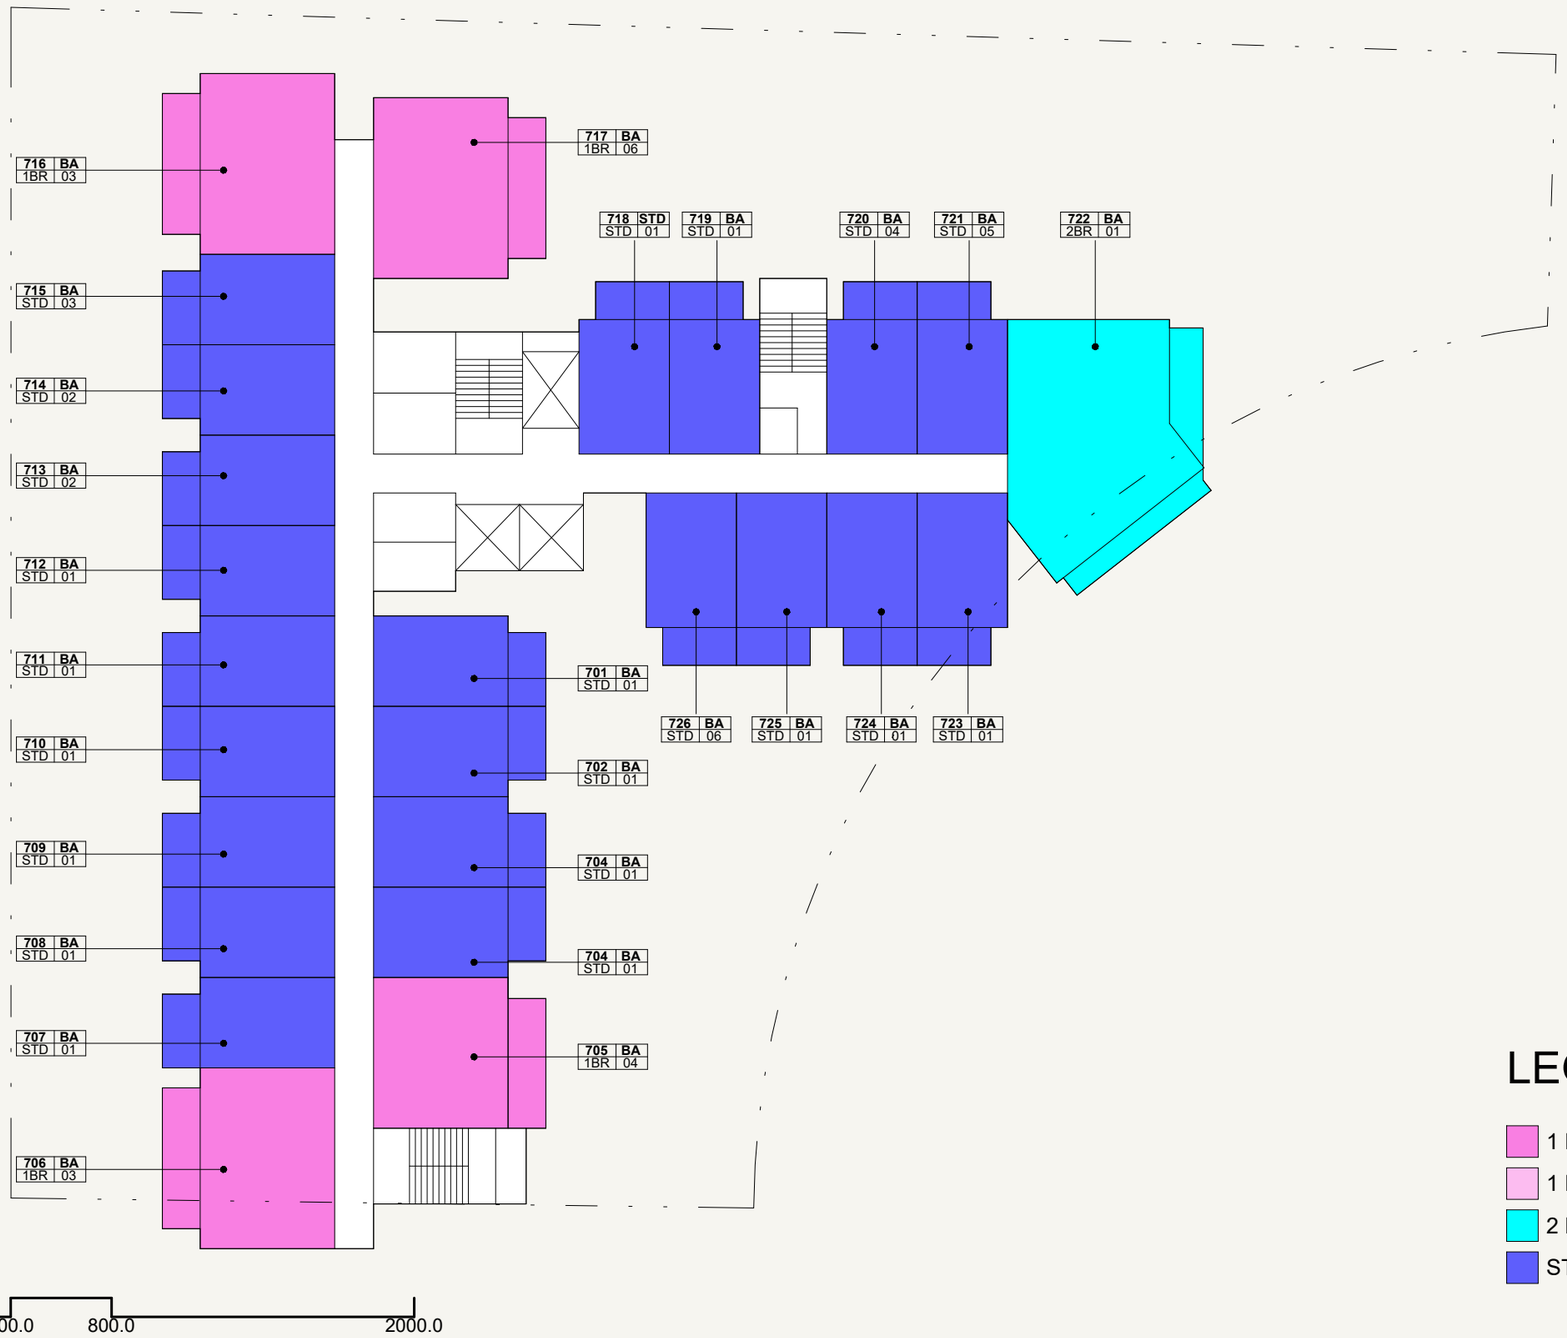



N

SCALE: N.T.S

LEGEND

- 1 BED - TYPE 01
- 1 BED - TYPE 02
- 2 BED - TYPE 01
- STUDIO - TYPE 01

N

SCALE: N.T.S

AZIZI

FLOOR NO:

7TH FLOOR

UNIT TYPE:

7TH FLOOR KEYPLAN

DISCLAMER:

THE COLORED MARKETING FLOOR PLANS PROVIDED BY THE DEVELOPER ARE FOR ILLUSTRATIVE PURPOSES ONLY. ACTUAL DIMENSIONS, LAYOUT, AND FINISHES MAY VARY FROM THOSE DEPICTED IN THE PLANS. FURNITURE, FIXTURES, AND EQUIPMENT SHOWN IN THE PLANS ARE FOR DECORATIVE PURPOSES ONLY AND ARE NOT INCLUDED IN THE PURCHASE OR LEASE OF THE PROPERTY. THE DEVELOPER RESERVES THE RIGHT TO MAKE MODIFICATIONS, REVISIONS, AND CHANGES TO THE FLOOR PLANS, SPECIFICATIONS, AND FEATURES WITHOUT PRIOR NOTICE.

PROJECT NAME / BUILDING:

DJAZ1.39 / BUILDING-A

SHEET SIZE A3 | DRAWN : NC | REVIEWED MC | APPROVED : DP





N

SCALE: N.T.S

LEGEND

- 1 BED - TYPE 01
- 1 BED - TYPE 02
- 2 BED - TYPE 01
- STUDIO - TYPE 01

N

SCALE: N.T.S

AZIZI

FLOOR NO:

8TH FLOOR

UNIT TYPE:

8TH FLOOR KEYPLAN

DISCLAMER:

THE COLORED MARKETING FLOOR PLANS PROVIDED BY THE DEVELOPER ARE FOR ILLUSTRATIVE PURPOSES ONLY. ACTUAL DIMENSIONS, LAYOUT, AND FINISHES MAY VARY FROM THOSE DEPICTED IN THE PLANS. FURNITURE, FIXTURES, AND EQUIPMENT SHOWN IN THE PLANS ARE FOR DECORATIVE PURPOSES ONLY AND ARE NOT INCLUDED IN THE PURCHASE OR LEASE OF THE PROPERTY. THE DEVELOPER RESERVES THE RIGHT TO MAKE MODIFICATIONS, REVISIONS, AND CHANGES TO THE FLOOR PLANS, SPECIFICATIONS, AND FEATURES WITHOUT PRIOR NOTICE.


PROJECT NAME / BUILDING:

DJAZ1.39 / BUILDING-A

SHEET SIZE A3 | DRAWN : NC | REVIEWED MC | APPROVED : DP

LEGEND

- 1 BED - TYPE 01
- 1 BED - TYPE 02
- 2 BED - TYPE 01
- STUDIO - TYPE 01

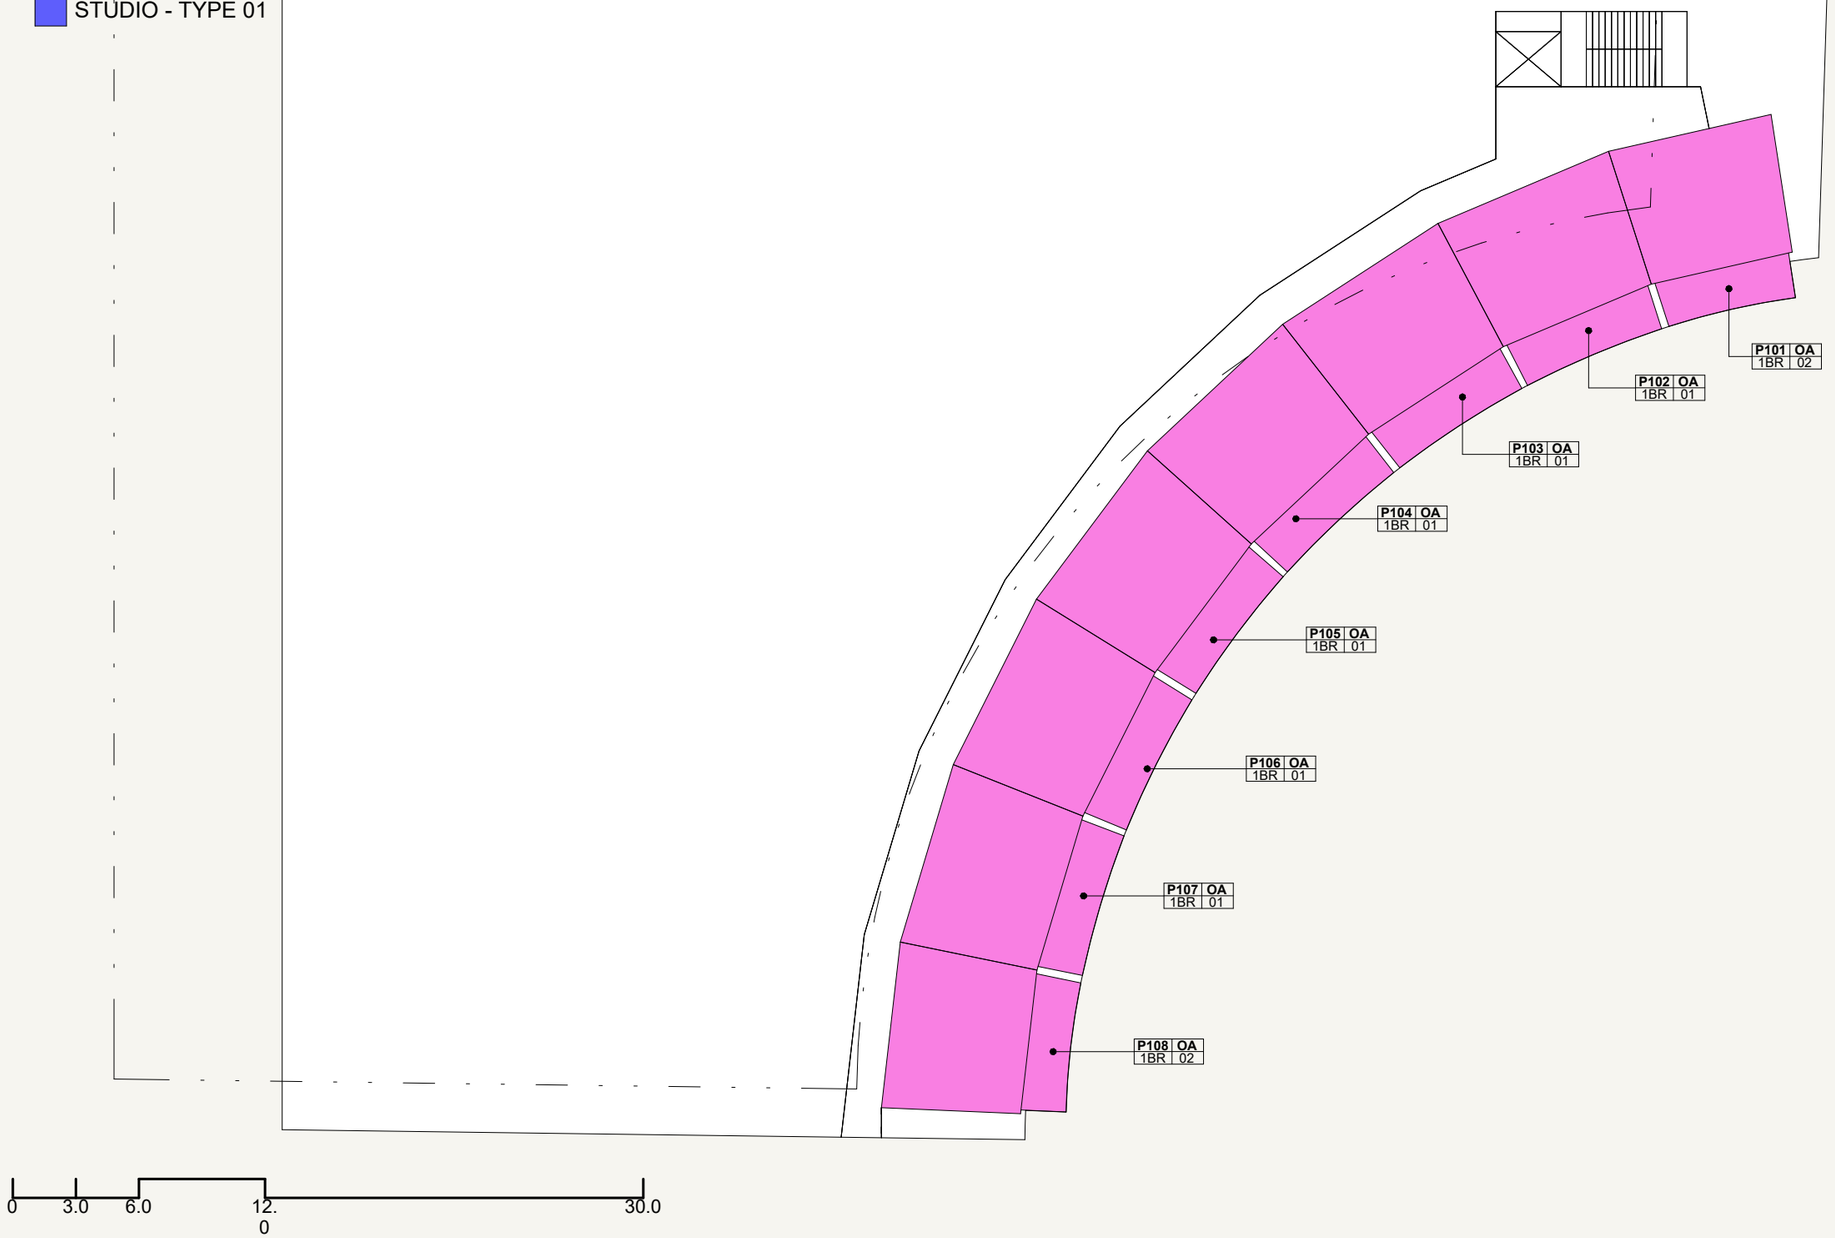



N

SCALE: N.T.S

N

SCALE: N.T.S


AZIZI

FLOOR NO:	UNIT TYPE:	DISCLAMER:	PROJECT NAME / BUILDING:
PODIUM 01	PODIUM 01 KEYPLAN	THE COLORED MARKETING FLOOR PLANS PROVIDED BY THE DEVELOPER ARE FOR ILLUSTRATIVE PURPOSES ONLY. ACTUAL DIMENSIONS, LAYOUT, AND FINISHES MAY VARY FROM THOSE DEPICTED IN THE PLANS. FURNITURE, FIXTURES, AND EQUIPMENT SHOWN IN THE PLANS ARE FOR DECORATIVE PURPOSES ONLY AND ARE NOT INCLUDED IN THE PURCHASE OR LEASE OF THE PROPERTY. THE DEVELOPER RESERVES THE RIGHT TO MAKE MODIFICATIONS, REVISIONS, AND CHANGES TO THE FLOOR PLANS, SPECIFICATIONS, AND FEATURES WITHOUT PRIOR NOTICE.	DJAZ1.39 / BUILDING-A

SHEET SIZE A3 | DRAWN : NC | REVIEWED MC | APPROVED : DP

LEGEND

- 1 BED - TYPE 01
- 1 BED - TYPE 02
- 2 BED - TYPE 01
- STUDIO - TYPE 01

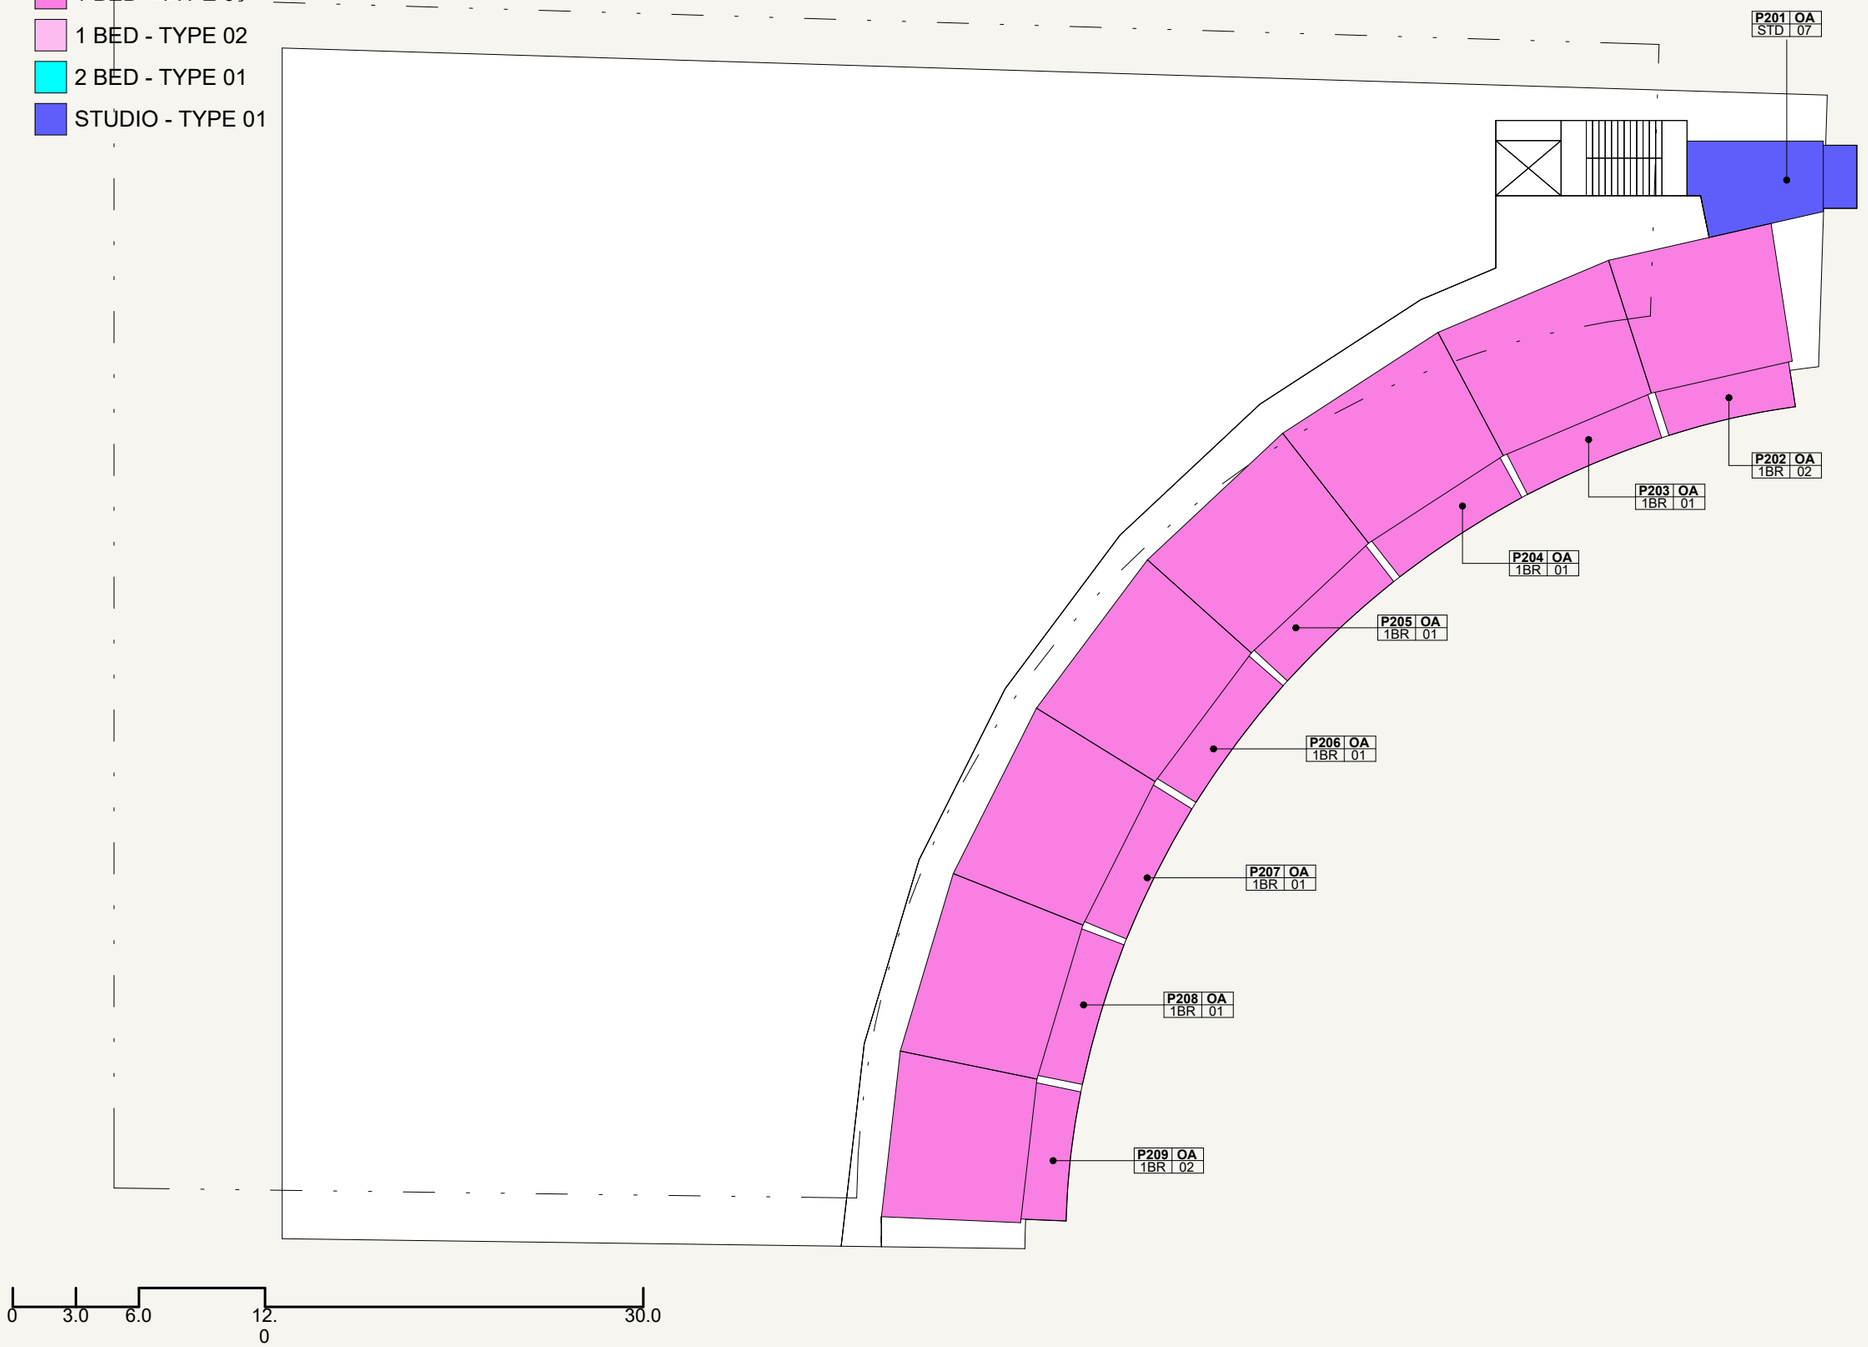



N

SCALE: N.T.S

N

SCALE: N.T.S


AZIZI

FLOOR NO:	UNIT TYPE:	DISCLAMER:	PROJECT NAME / BUILDING:
PODIUM 02	PODIUM 02 KEYPLAN	THE COLORED MARKETING FLOOR PLANS PROVIDED BY THE DEVELOPER ARE FOR ILLUSTRATIVE PURPOSES ONLY. ACTUAL DIMENSIONS, LAYOUT, AND FINISHES MAY VARY FROM THOSE DEPICTED IN THE PLANS. FURNITURE, FIXTURES, AND EQUIPMENT SHOWN IN THE PLANS ARE FOR DECORATIVE PURPOSES ONLY AND ARE NOT INCLUDED IN THE PURCHASE OR LEASE OF THE PROPERTY. THE DEVELOPER RESERVES THE RIGHT TO MAKE MODIFICATIONS, REVISIONS, AND CHANGES TO THE FLOOR PLANS, SPECIFICATIONS, AND FEATURES WITHOUT PRIOR NOTICE.	DJAZ1.39 / BUILDING-A

SHEET SIZE A3 | DRAWN : NC | REVIEWED MC | APPROVED : DP

LEGEND

- 1 BED - TYPE 01
- 1 BED - TYPE 02
- 2 BED - TYPE 01
- STUDIO - TYPE 01

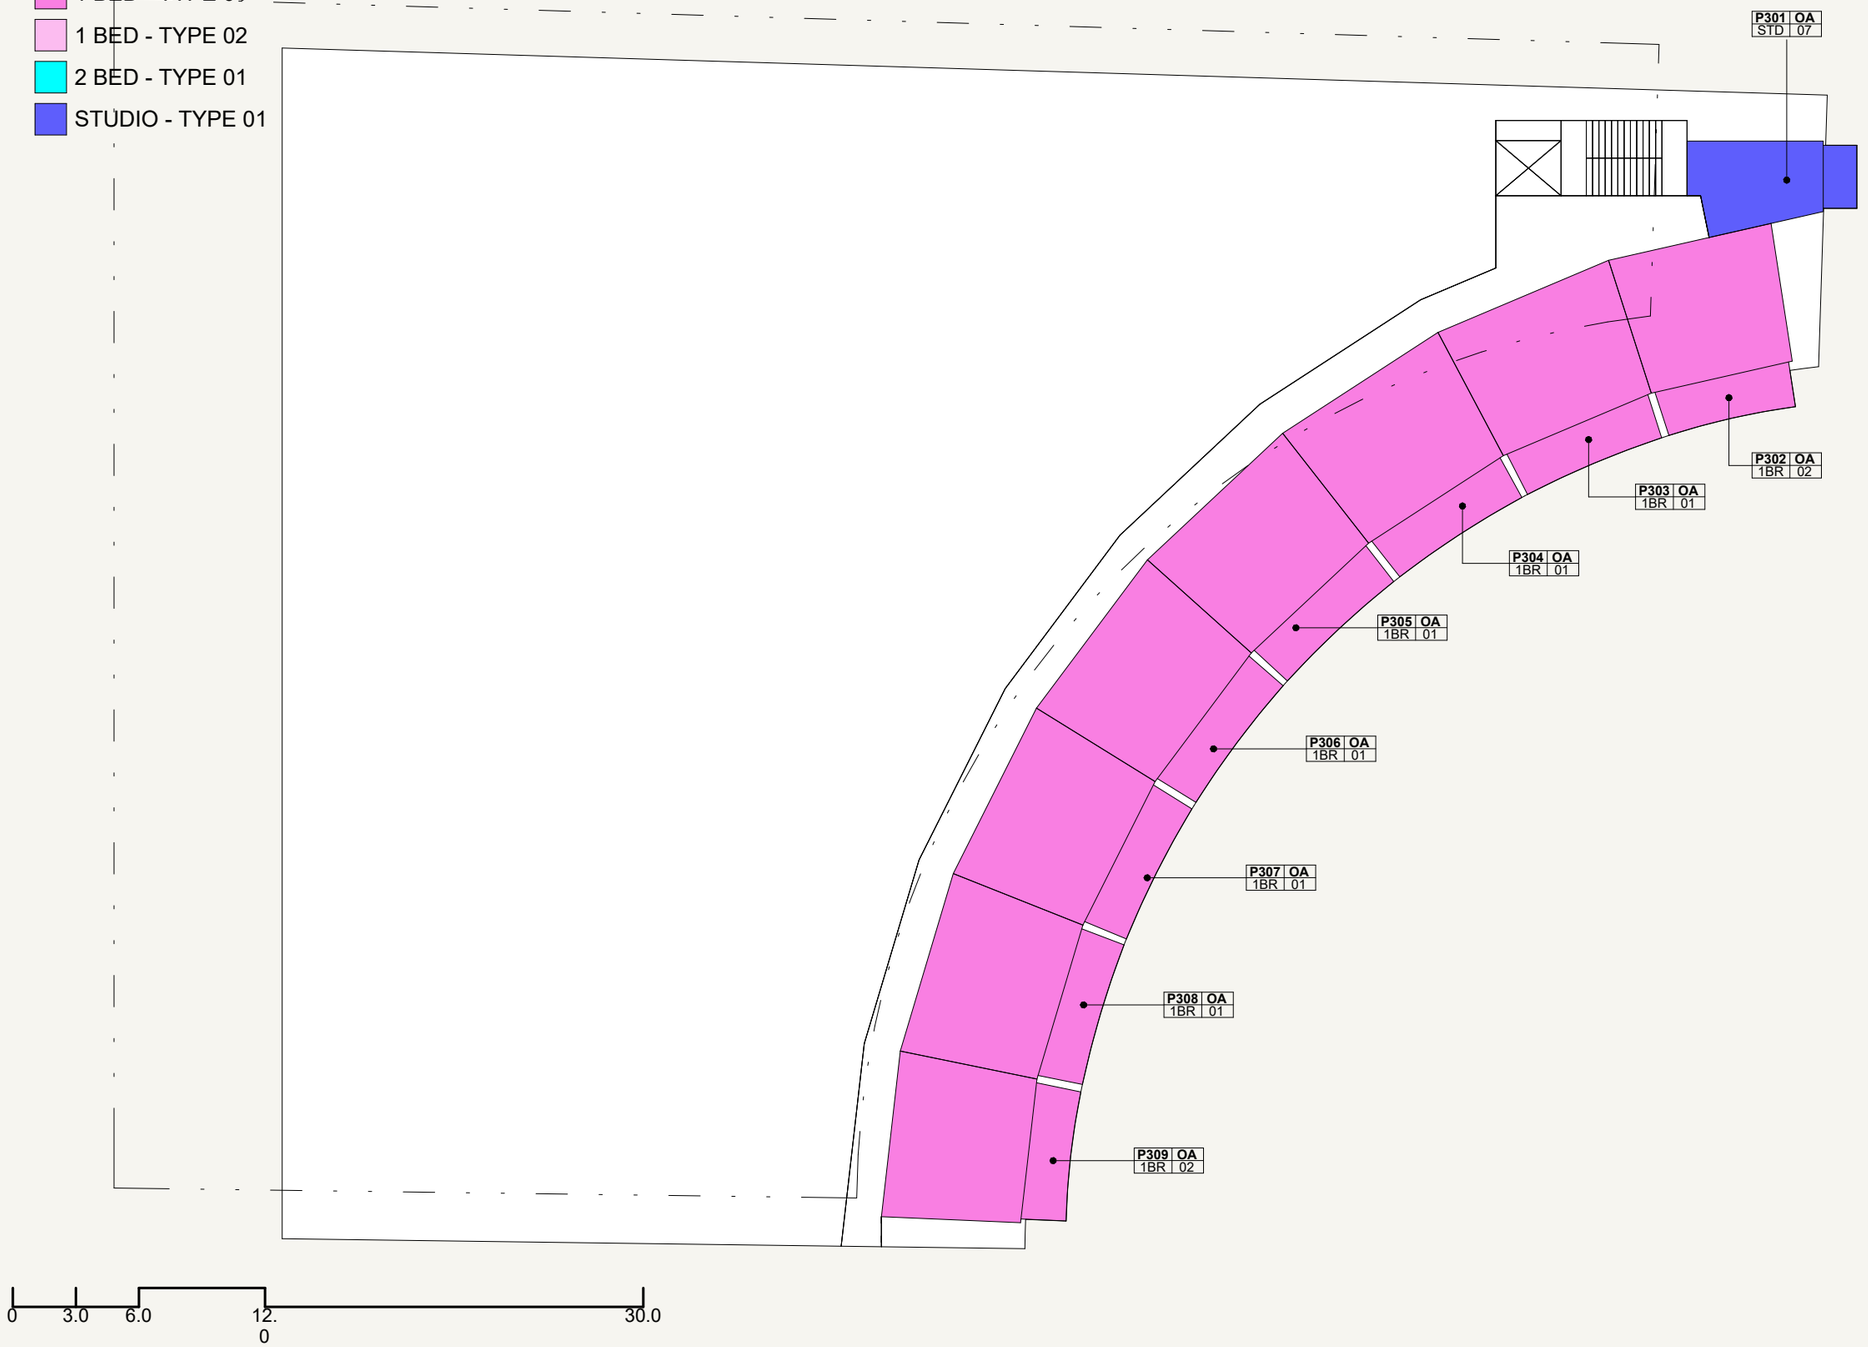



N

SCALE: N.T.S

N

SCALE: N.T.S

AZIZI

FLOOR NO:	UNIT TYPE:	DISCLAMER:	PROJECT NAME / BUILDING:
PODIUM 03	PODIUM 03 KEYPLAN	THE COLORED MARKETING FLOOR PLANS PROVIDED BY THE DEVELOPER ARE FOR ILLUSTRATIVE PURPOSES ONLY. ACTUAL DIMENSIONS, LAYOUT, AND FINISHES MAY VARY FROM THOSE DEPICTED IN THE PLANS. FURNITURE, FIXTURES, AND EQUIPMENT SHOWN IN THE PLANS ARE FOR DECORATIVE PURPOSES ONLY AND ARE NOT INCLUDED IN THE PURCHASE OR LEASE OF THE PROPERTY. THE DEVELOPER RESERVES THE RIGHT TO MAKE MODIFICATIONS, REVISIONS, AND CHANGES TO THE FLOOR PLANS, SPECIFICATIONS, AND FEATURES WITHOUT PRIOR NOTICE.	DJAZ1.39 / BUILDING-A

SHEET SIZE A3 | DRAWN : NC | REVIEWED MC | APPROVED : DP