AZIZI WARES




FLOOR PLANS &
FLOOR PLATES

FLOOR PLANS

KITCHEN
1.77M X 2.82M

BALCONY
3.30M X 1.55M

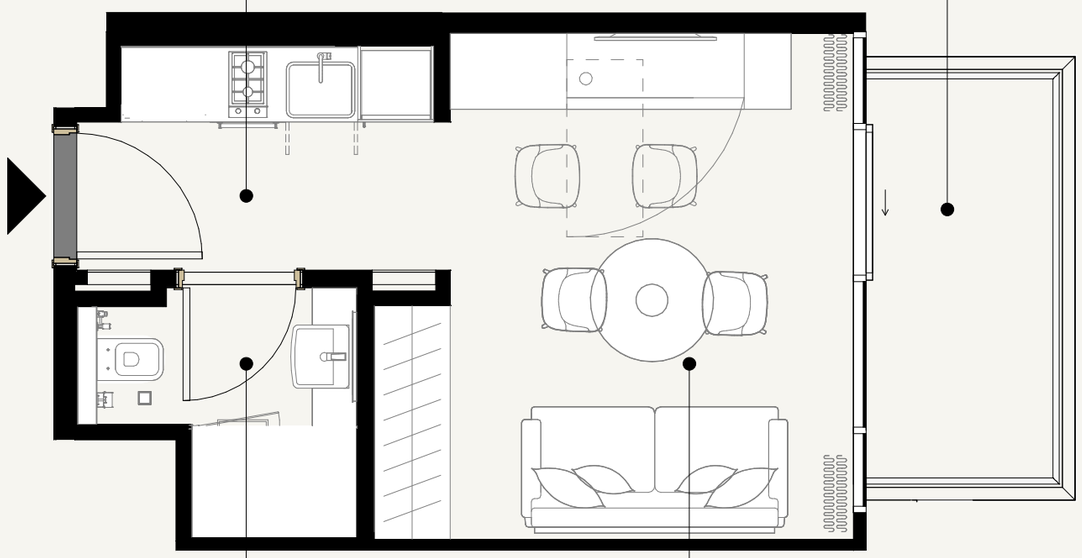

BATHROOM
1.98M X 2.20M

LIVING
4.0M X 3.19M

0 0.5 1.0 2.0 5.0




SCALE: N.T.S

SCALE: N.T.S

AZIZI


FLOOR NO: 2ND -7TH FLOOR	APARTMENT AREA: 275.77 SQ.FT. (25.62 SQ.M)	DISCLAIMER: THE COLORED MARKETING FLOOR PLANS PROVIDED BY THE DEVELOPER ARE FOR ILLUSTRATIVE PURPOSES ONLY. ACTUAL DIMENSIONS, LAYOUT, AND FINISHES MAY VARY FROM THOSE DEPICTED IN THE PLANS. FURNITURE, FIXTURES, AND EQUIPMENT SHOWN IN THE PLANS ARE FOR DECORATIVE PURPOSES ONLY AND ARE NOT INCLUDED IN THE PURCHASE OR LEASE OF THE PROPERTY. THE DEVELOPER RESERVES THE RIGHT TO MAKE MODIFICATIONS, REVISIONS, AND CHANGES TO THE FLOOR PLANS, SPECIFICATIONS, AND FEATURES WITHOUT PRIOR NOTICE.	PROJECT NAME / BUILDING: AZIZI / DJAZ2.28
UNIT TYPE: STUDIO (TYPE-01A)	BALCONY AREA: 52.10 SQ.FT. (4.84 SQ.M)	TOTAL APARTMENT AREA: 327.87 SQ.FT. (30.46 SQ.M)	UNIT NO: 01

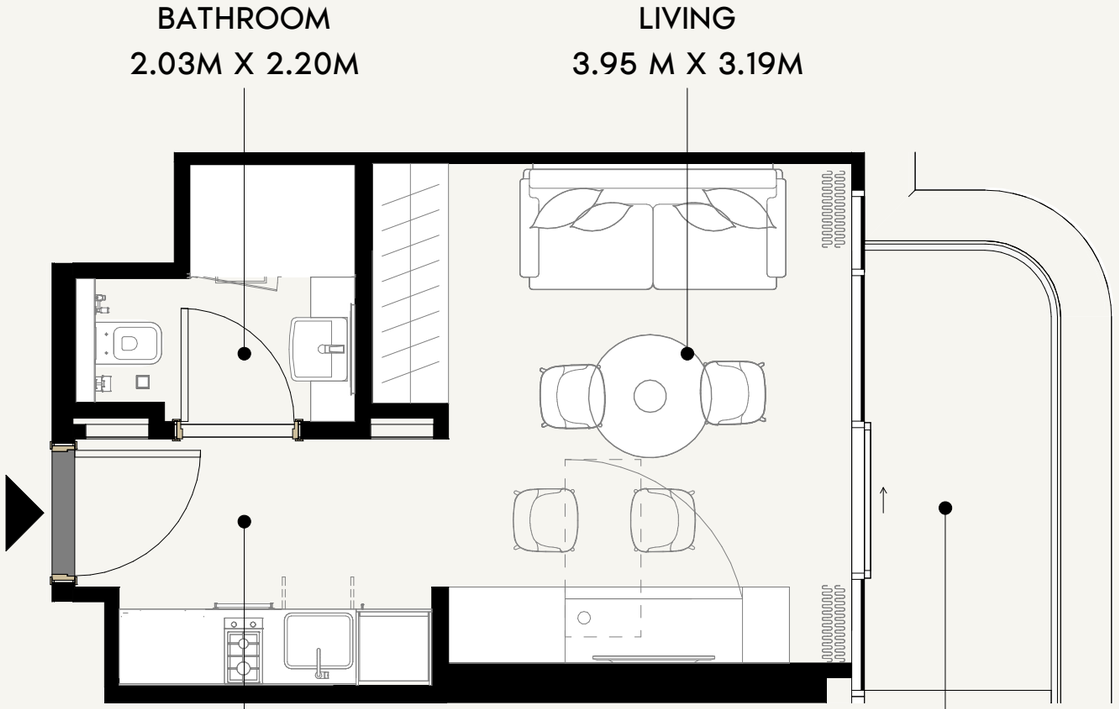

0 0.5 1.0 2.0 5.0




SCALE: N.T.S

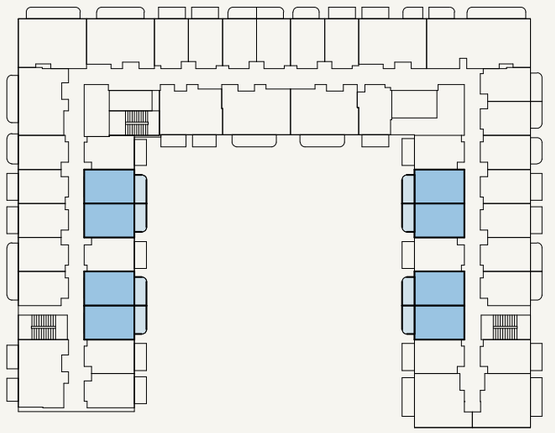

SCALE: N.T.S

AZIZI


FLOOR NO: 2ND -7TH FLOOR	APARTMENT AREA: 279.76 SQ.FT. (25.99 SQ.M)	DISCLAIMER: THE COLORED MARKETING FLOOR PLANS PROVIDED BY THE DEVELOPER ARE FOR ILLUSTRATIVE PURPOSES ONLY. ACTUAL DIMENSIONS, LAYOUT, AND FINISHES MAY VARY FROM THOSE DEPICTED IN THE PLANS. FURNITURE, FIXTURES, AND EQUIPMENT SHOWN IN THE PLANS ARE FOR DECORATIVE PURPOSES ONLY AND ARE NOT INCLUDED IN THE PURCHASE OR LEASE OF THE PROPERTY. THE DEVELOPER RESERVES THE RIGHT TO MAKE MODIFICATIONS, REVISIONS, AND CHANGES TO THE FLOOR PLANS, SPECIFICATIONS, AND FEATURES WITHOUT PRIOR NOTICE.	PROJECT NAME / BUILDING: AZIZI / DJAZ2.28
UNIT TYPE: STUDIO (TYPE-02A)	BALCONY AREA: 57.05 SQ.FT. (5.3 SQ.M)	TOTAL APARTMENT AREA: 336.81 SQ.FT. (31.29 SQ.M)	UNIT NO: 02,03,05,06,37,38,40,41

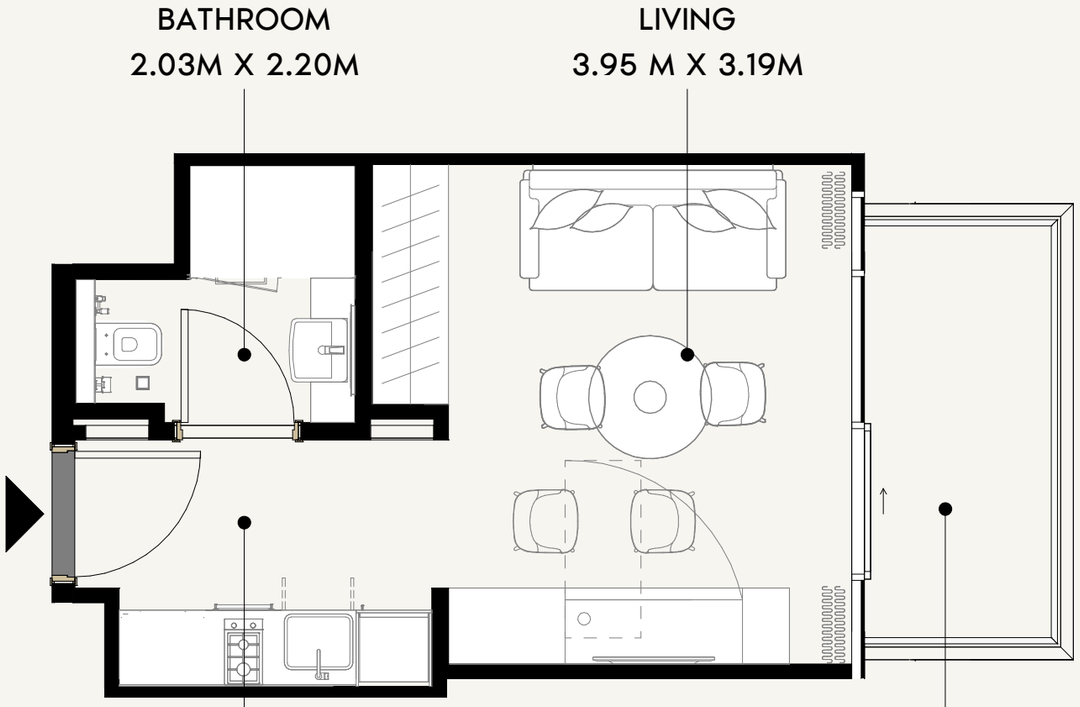

0 0.5 1.0 2.0 5.0




SCALE: N.T.S

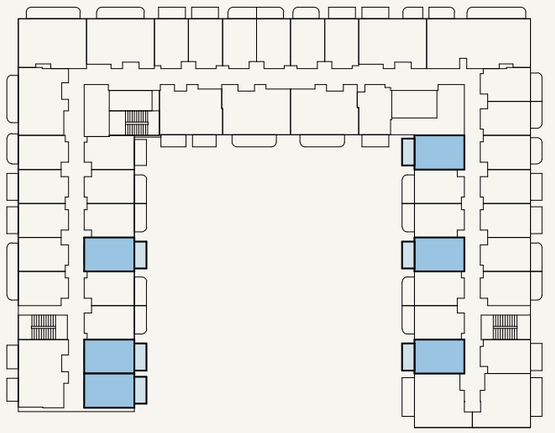

SCALE: N.T.S

AZIZI


FLOOR NO: 2ND TO 7TH FLOOR	APARTMENT AREA: 279.76 SQ.FT. (25.99 SQ.M)	DISCLAIMER: THE COLORED MARKETING FLOOR PLANS PROVIDED BY THE DEVELOPER ARE FOR ILLUSTRATIVE PURPOSES ONLY. ACTUAL DIMENSIONS, LAYOUT, AND FINISHES MAY VARY FROM THOSE DEPICTED IN THE PLANS. FURNITURE, FIXTURES, AND EQUIPMENT SHOWN IN THE PLANS ARE FOR DECORATIVE PURPOSES ONLY AND ARE NOT INCLUDED IN THE PURCHASE OR LEASE OF THE PROPERTY. THE DEVELOPER RESERVES THE RIGHT TO MAKE MODIFICATIONS, REVISIONS, AND CHANGES TO THE FLOOR PLANS, SPECIFICATIONS, AND FEATURES WITHOUT PRIOR NOTICE.	PROJECT NAME / BUILDING: AZIZI / DJAZ2.28
UNIT TYPE: STUDIO (TYPE-02B)	BALCONY AREA: 53.71 SQ.FT. (4.99 SQ.M)	TOTAL APARTMENT AREA: 333.47 SQ.FT. (30.98 SQ.M)	UNIT NO: 04, 07, 08, 36, 39, 42

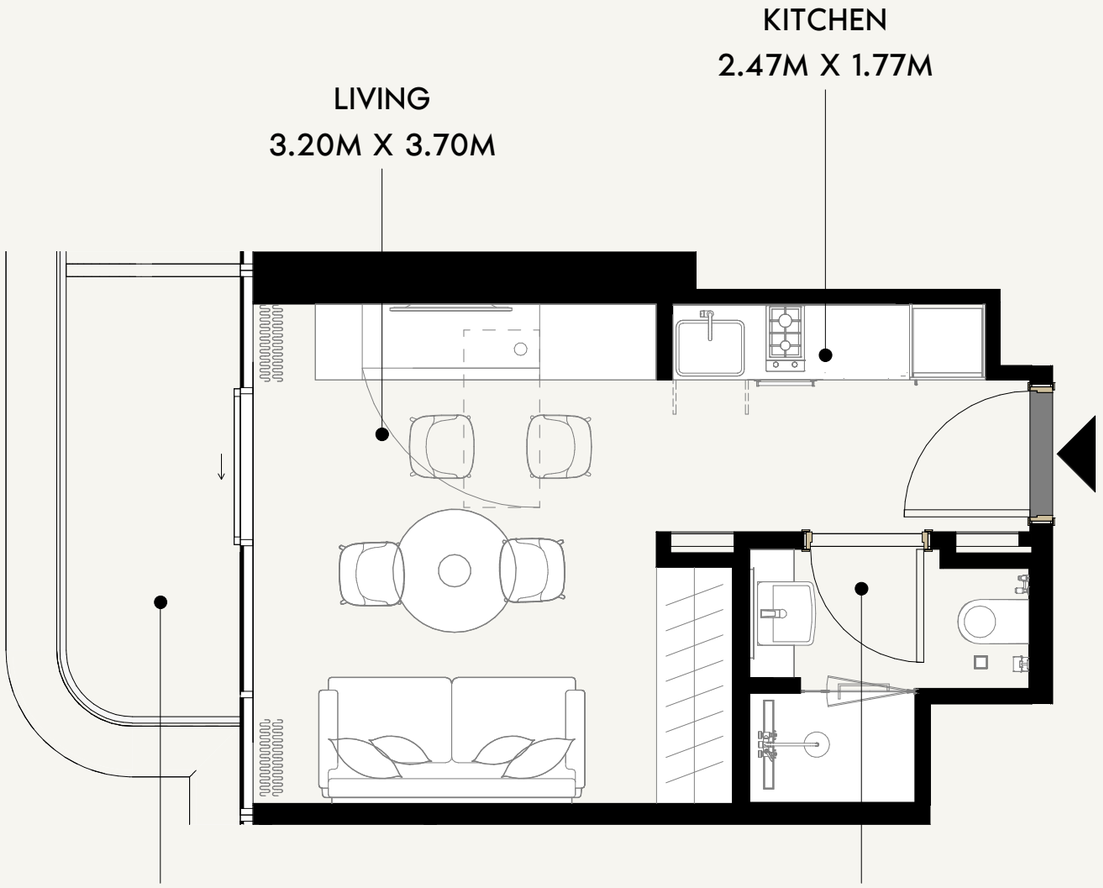

0 0.5 1.0 2.0 5.0




SCALE: N.T.S

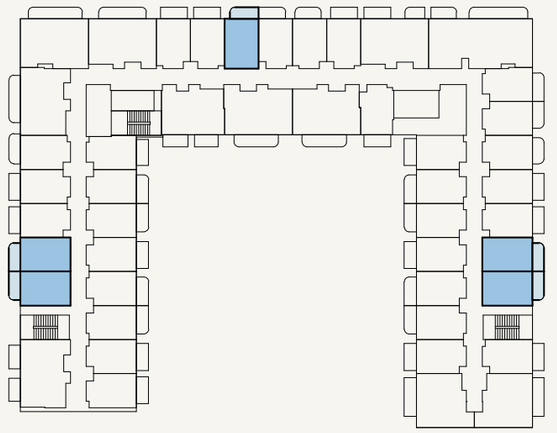

SCALE: N.T.S


AZIZI

FLOOR NO: 2ND -7TH FLOOR	APARTMENT AREA: 279.76 SQ.FT. (25.99 SQ.M)	DISCLAIMER: THE COLORED MARKETING FLOOR PLANS PROVIDED BY THE DEVELOPER ARE FOR ILLUSTRATIVE PURPOSES ONLY. ACTUAL DIMENSIONS, LAYOUT, AND FINISHES MAY VARY FROM THOSE DEPICTED IN THE PLANS. FURNITURE, FIXTURES, AND EQUIPMENT SHOWN IN THE PLANS ARE FOR DECORATIVE PURPOSES ONLY AND ARE NOT INCLUDED IN THE PURCHASE OR LEASE OF THE PROPERTY. THE DEVELOPER RESERVES THE RIGHT TO MAKE MODIFICATIONS, REVISIONS, AND CHANGES TO THE FLOOR PLANS, SPECIFICATIONS, AND FEATURES WITHOUT PRIOR NOTICE.	PROJECT NAME / BUILDING: AZIZI WARES
UNIT TYPE: STUDIO (TYPE-02C)	BALCONY AREA: 53.28 SQ.FT. (4.95 SQ.M)	TOTAL APARTMENT AREA: 333.04 SQ.FT. (30.94 SQ.M)	UNIT NO: 10,11,20,31,32

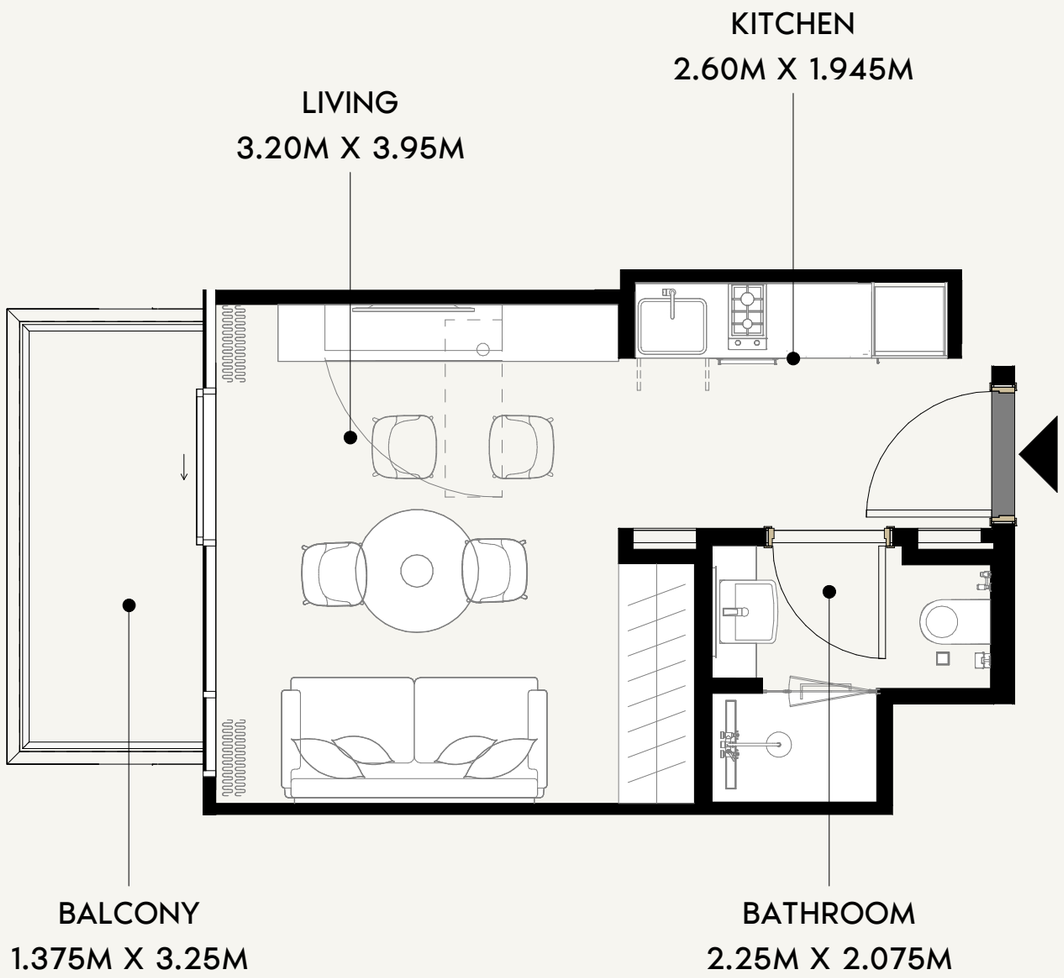



SCALE: N.T.S

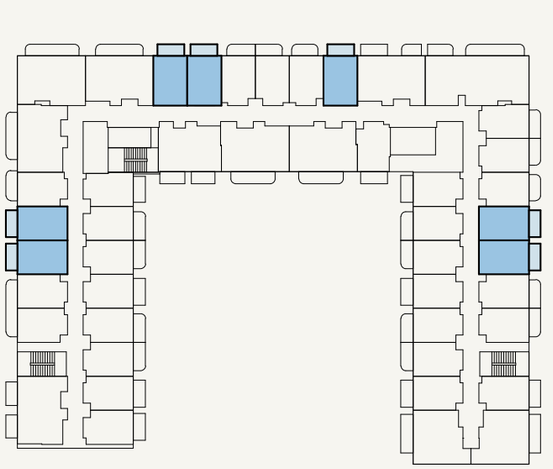

SCALE: N.T.S

0 0.5 1.0 2.0 5.0

AZIZI


FLOOR NO: 2ND -7TH FLOOR	APARTMENT AREA: 279.76 SQ.FT. (25.99 SQ.M)	DISCLAIMER: THE COLORED MARKETING FLOOR PLANS PROVIDED BY THE DEVELOPER ARE FOR ILLUSTRATIVE PURPOSES ONLY. ACTUAL DIMENSIONS, LAYOUT, AND FINISHES MAY VARY FROM THOSE DEPICTED IN THE PLANS. FURNITURE, FIXTURES, AND EQUIPMENT SHOWN IN THE PLANS ARE FOR DECORATIVE PURPOSES ONLY AND ARE NOT INCLUDED IN THE PURCHASE OR LEASE OF THE PROPERTY. THE DEVELOPER RESERVES THE RIGHT TO MAKE MODIFICATIONS, REVISIONS, AND CHANGES TO THE FLOOR PLANS, SPECIFICATIONS, AND FEATURES WITHOUT PRIOR NOTICE.	PROJECT NAME / BUILDING: AZIZI WARES
UNIT TYPE: STUDIO (TYPE-02D)	BALCONY AREA: 50.16 SQ.FT. (4.66 SQ.M)	TOTAL APARTMENT AREA: 329.92 SQ.FT. (30.65 SQ.M)	UNIT NO: 12,13,18,19,23,29,30

BALCONY
1.40M X 3.55M

LIVING
3.96M X 3.185 M

BATHROOM
2.25M X 2.075M


KITCHEN
2.47M X 1.96M

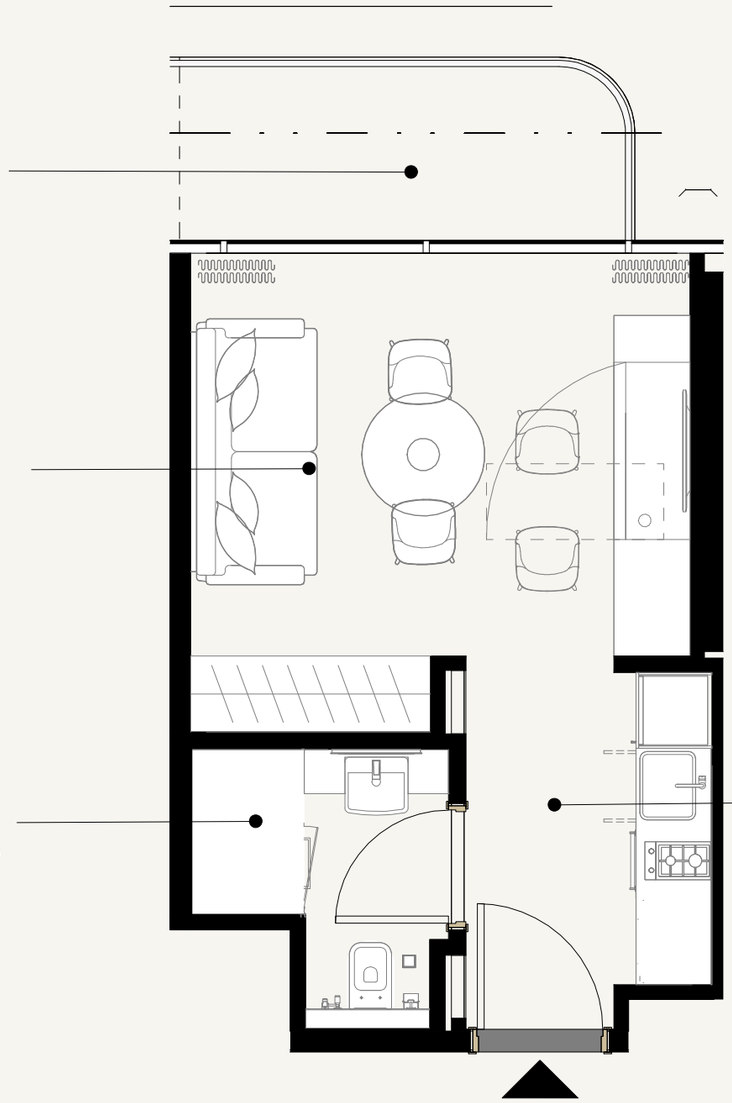

0 0.5 1.0 2.0 5.0



SCALE: N.T.S

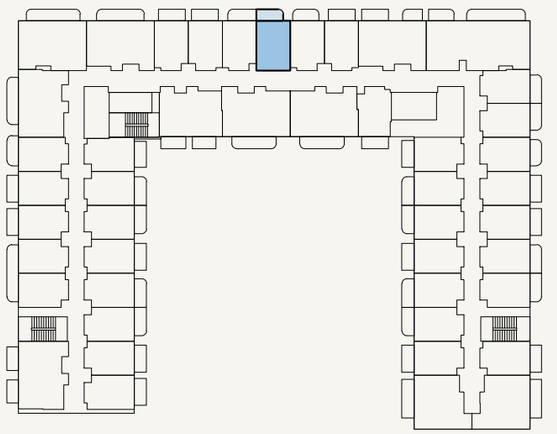


SCALE: N.T.S

AZIZI

FLOOR NO: 2ND -7TH FLOOR	APARTMENT AREA: 279.76 SQ.FT. (25.99 SQ.M)	DISCLAIMER: THE COLORED MARKETING FLOOR PLANS PROVIDED BY THE DEVELOPER ARE FOR ILLUSTRATIVE PURPOSES ONLY. ACTUAL DIMENSIONS, LAYOUT, AND FINISHES MAY VARY FROM THOSE DEPICTED IN THE PLANS. FURNITURE, FIXTURES, AND EQUIPMENT SHOWN IN THE PLANS ARE FOR DECORATIVE PURPOSES ONLY AND ARE NOT INCLUDED IN THE PURCHASE OR LEASE OF THE PROPERTY. THE DEVELOPER RESERVES THE RIGHT TO MAKE MODIFICATIONS, REVISIONS, AND CHANGES TO THE FLOOR PLANS, SPECIFICATIONS, AND FEATURES WITHOUT PRIOR NOTICE.	PROJECT NAME / BUILDING: AZIZI / DJAZ2.28
UNIT TYPE: STUDIO (TYPE-02F)	BALCONY AREA: 50.27 SQ.FT. (4.67 SQ.M)	TOTAL APARTMENT AREA: 330.02 SQ.FT. (30.66 SQ.M)	UNIT NO: 21

BALCONY
3.20M X 1.40M

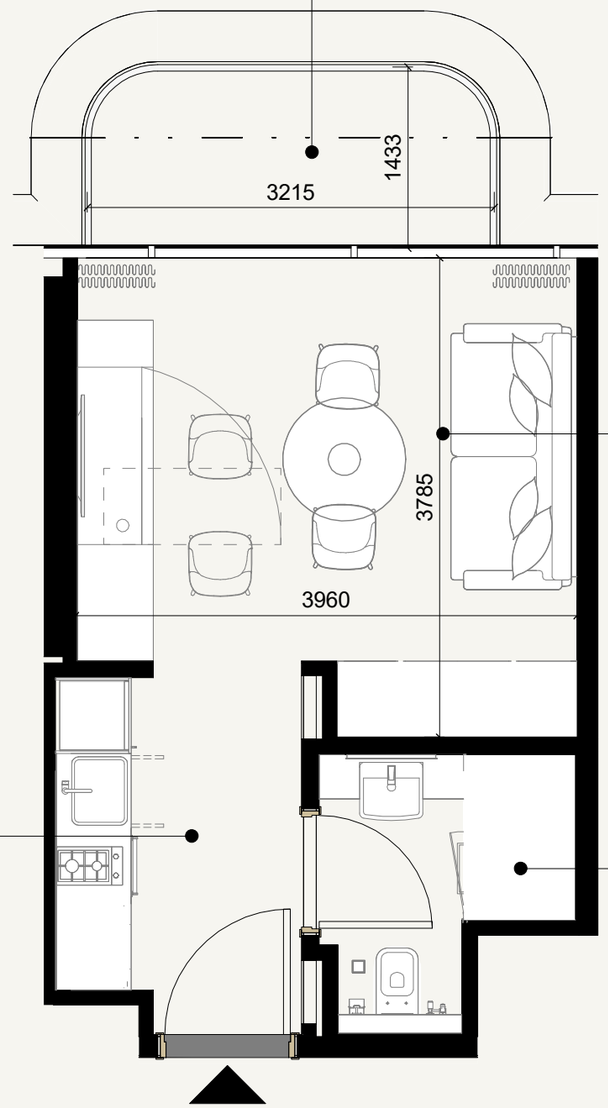

LIVING
3.96M X 3.19M


KITCHEN
1.95M X 2.82M

BATHROOM
2.03M X 2.20M

0 0.5 1.0 2.0 5.0



SCALE: N.T.S

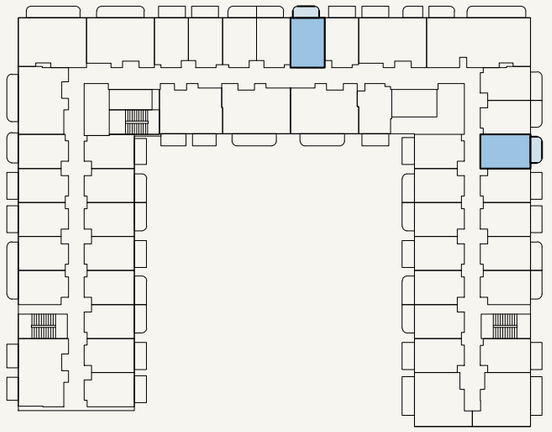


SCALE: N.T.S

AZIZI

FLOOR NO: 2ND -7TH FLOOR	APARTMENT AREA: 279.76 SQ.FT. (25.99 SQ.M)	DISCLAIMER: THE COLORED MARKETING FLOOR PLANS PROVIDED BY THE DEVELOPER ARE FOR ILLUSTRATIVE PURPOSES ONLY. ACTUAL DIMENSIONS, LAYOUT, AND FINISHES MAY VARY FROM THOSE DEPICTED IN THE PLANS. FURNITURE, FIXTURES, AND EQUIPMENT SHOWN IN THE PLANS ARE FOR DECORATIVE PURPOSES ONLY AND ARE NOT INCLUDED IN THE PURCHASE OR LEASE OF THE PROPERTY. THE DEVELOPER RESERVES THE RIGHT TO MAKE MODIFICATIONS, REVISIONS, AND CHANGES TO THE FLOOR PLANS, SPECIFICATIONS, AND FEATURES WITHOUT PRIOR NOTICE.	PROJECT NAME / BUILDING: AZIZI / DJAZ2.28
UNIT TYPE: STUDIO (TYPE-02G)	BALCONY AREA: 47.25 SQ.FT. (4.39 SQ.M)	TOTAL APARTMENT AREA: 327.01 SQ.FT. (30.38 SQ.M)	UNIT NO: 22,28

KITCHEN
1.77M X 2.47M

LIVING
3.95M X 3.19M

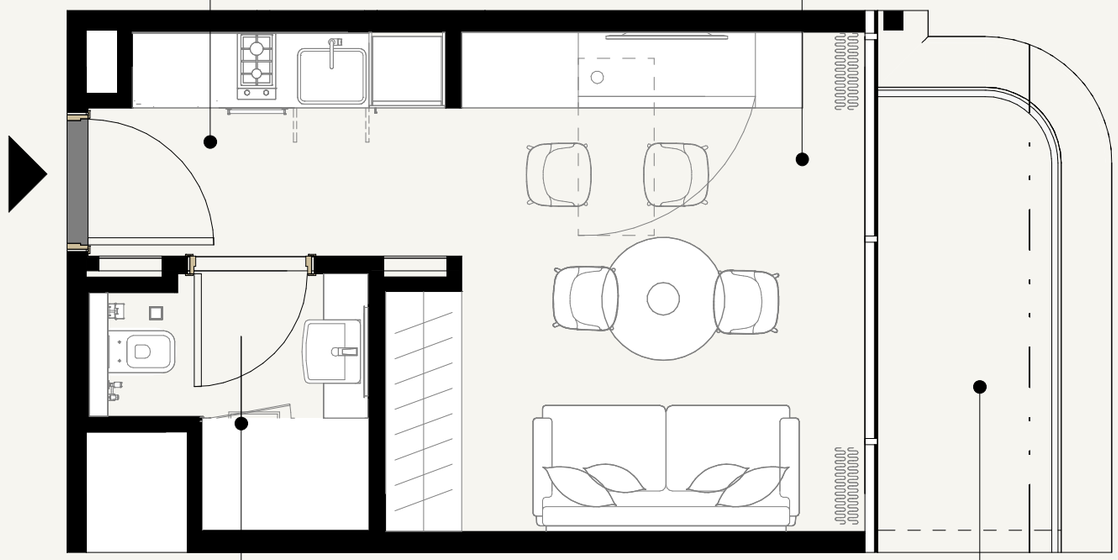


BATHROOM
2.075M X 2.25 M

BALCONY
3.55M X 1.40M

0 0.5 1.0 2.0 5.0



SCALE: N.T.S

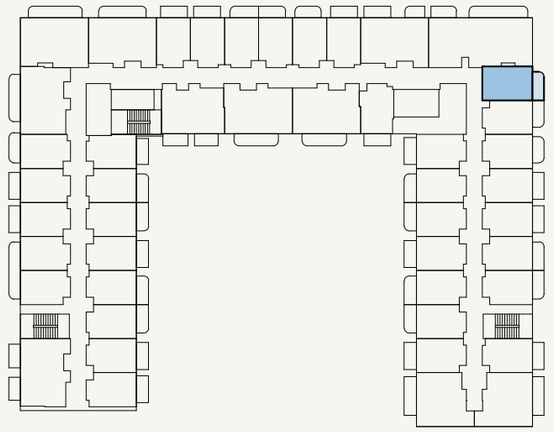


SCALE: N.T.S

AZIZI

FLOOR NO: 2ND -7TH FLOOR	APARTMENT AREA: 274.27 SQ.FT. (25.48 SQ.M)	DISCLAIMER: THE COLORED MARKETING FLOOR PLANS PROVIDED BY THE DEVELOPER ARE FOR ILLUSTRATIVE PURPOSES ONLY. ACTUAL DIMENSIONS, LAYOUT, AND FINISHES MAY VARY FROM THOSE DEPICTED IN THE PLANS. FURNITURE, FIXTURES, AND EQUIPMENT SHOWN IN THE PLANS ARE FOR DECORATIVE PURPOSES ONLY AND ARE NOT INCLUDED IN THE PURCHASE OR LEASE OF THE PROPERTY. THE DEVELOPER RESERVES THE RIGHT TO MAKE MODIFICATIONS, REVISIONS, AND CHANGES TO THE FLOOR PLANS, SPECIFICATIONS, AND FEATURES WITHOUT PRIOR NOTICE.	PROJECT NAME / BUILDING: AZIZI / DJAZ2.28
UNIT TYPE: STUDIO (TYPE-04A)	BALCONY AREA: 53.28 SQ.FT. (4.95 SQ.M)	TOTAL APARTMENT AREA: 327.55 SQ.FT. (30.43 SQ.M)	UNIT NO: 26

KITCHEN
1.785M X 2.48M

LIVING
3.95M X 3.19M

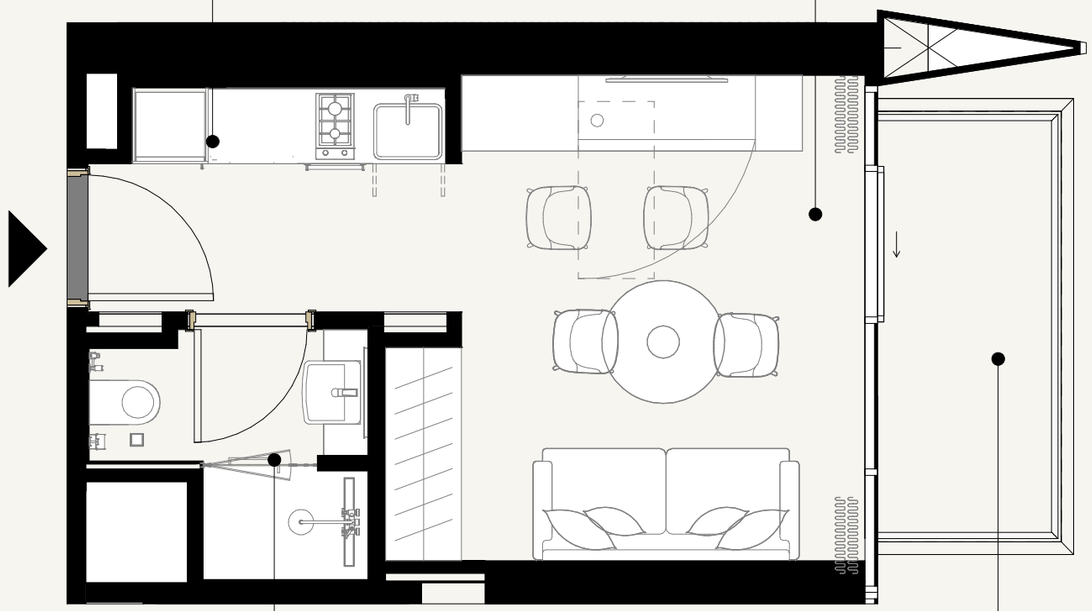


BATHROOM
2.03M X 2.20M

BALCONY
3.40M X 1.55M

0 0.5 1.0 2.0 5.0



SCALE: N.T.S

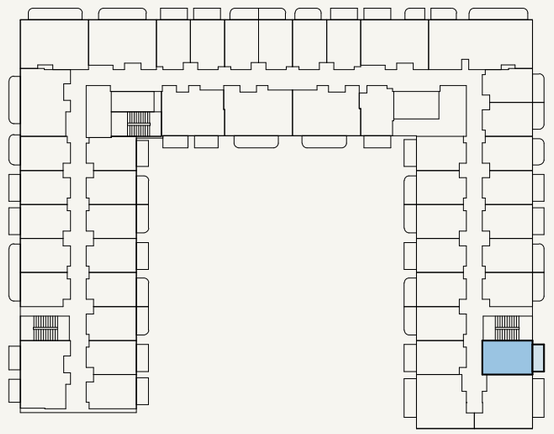


SCALE: N.T.S

AZIZI

FLOOR NO: 2ND -7TH FLOOR	APARTMENT AREA: 279.54 SQ.FT. (25.97 SQ.M)	DISCLAIMER: THE COLORED MARKETING FLOOR PLANS PROVIDED BY THE DEVELOPER ARE FOR ILLUSTRATIVE PURPOSES ONLY. ACTUAL DIMENSIONS, LAYOUT, AND FINISHES MAY VARY FROM THOSE DEPICTED IN THE PLANS. FURNITURE, FIXTURES, AND EQUIPMENT SHOWN IN THE PLANS ARE FOR DECORATIVE PURPOSES ONLY AND ARE NOT INCLUDED IN THE PURCHASE OR LEASE OF THE PROPERTY. THE DEVELOPER RESERVES THE RIGHT TO MAKE MODIFICATIONS, REVISIONS, AND CHANGES TO THE FLOOR PLANS, SPECIFICATIONS, AND FEATURES WITHOUT PRIOR NOTICE.	PROJECT NAME / BUILDING: AZIZI WARES
UNIT TYPE: STUDIO (TYPE-04A)	BALCONY AREA: 50.16 SQ.FT. (4.66 SQ.M)	TOTAL APARTMENT AREA: 329.70 SQ.FT. (30.63 SQ.M)	UNIT NO: 33

BATHROOM
2.02M X 2.20M

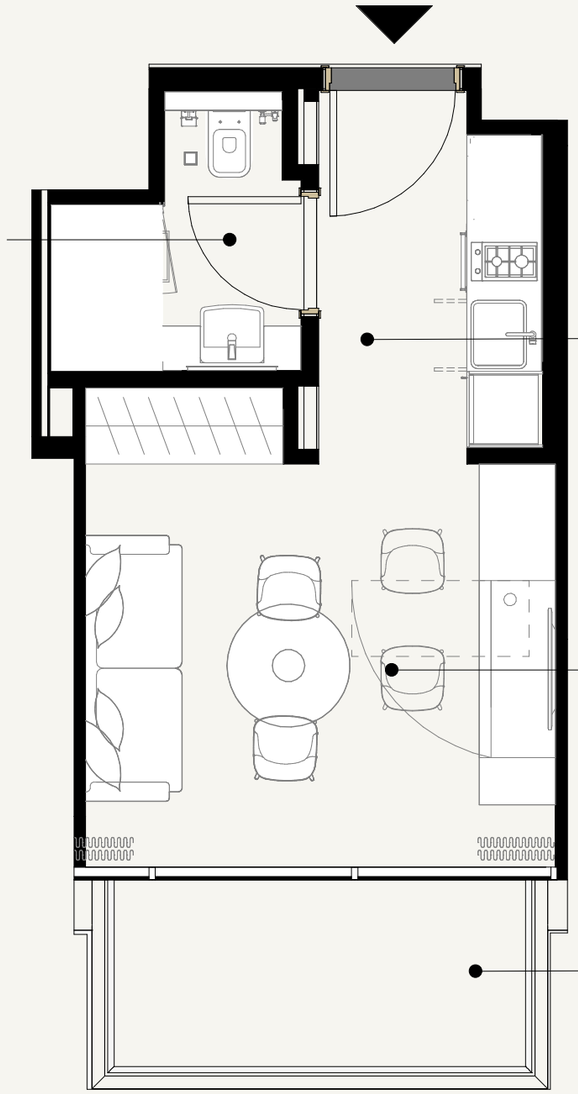

KITCHEN
1.80M X 2.82M


LIVING
3.80M X 3.70M

BALCONY
3.30M X 1.50M

0 0.5 1.0 2.0 5.0




SCALE: N.T.S

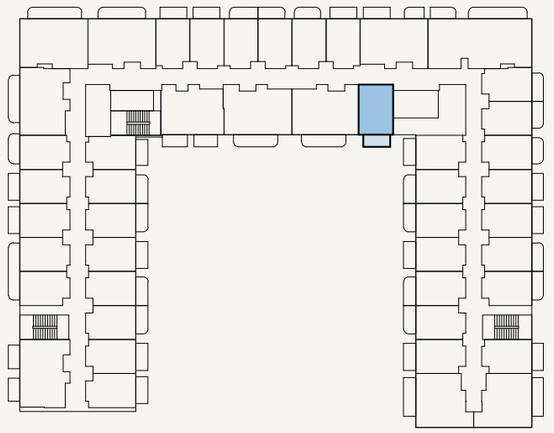

SCALE: N.T.S


AZIZI

FLOOR NO: 2ND -7TH FLOOR	APARTMENT AREA: 278.68 SQ.FT. (25.89 SQ.M)	DISCLAIMER: THE COLORED MARKETING FLOOR PLANS PROVIDED BY THE DEVELOPER ARE FOR ILLUSTRATIVE PURPOSES ONLY. ACTUAL DIMENSIONS, LAYOUT, AND FINISHES MAY VARY FROM THOSE DEPICTED IN THE PLANS. FURNITURE, FIXTURES, AND EQUIPMENT SHOWN IN THE PLANS ARE FOR DECORATIVE PURPOSES ONLY AND ARE NOT INCLUDED IN THE PURCHASE OR LEASE OF THE PROPERTY. THE DEVELOPER RESERVES THE RIGHT TO MAKE MODIFICATIONS, REVISIONS, AND CHANGES TO THE FLOOR PLANS, SPECIFICATIONS, AND FEATURES WITHOUT PRIOR NOTICE.	PROJECT NAME / BUILDING: AZIZI / DJAZ2.28
UNIT TYPE: STUDIO (TYPE-05A)	BALCONY AREA: 53.71 SQ.FT. (4.99 SQ.M)	TOTAL APARTMENT AREA: 332.39 SQ.FT. (30.88 SQ.M)	UNIT NO: 43

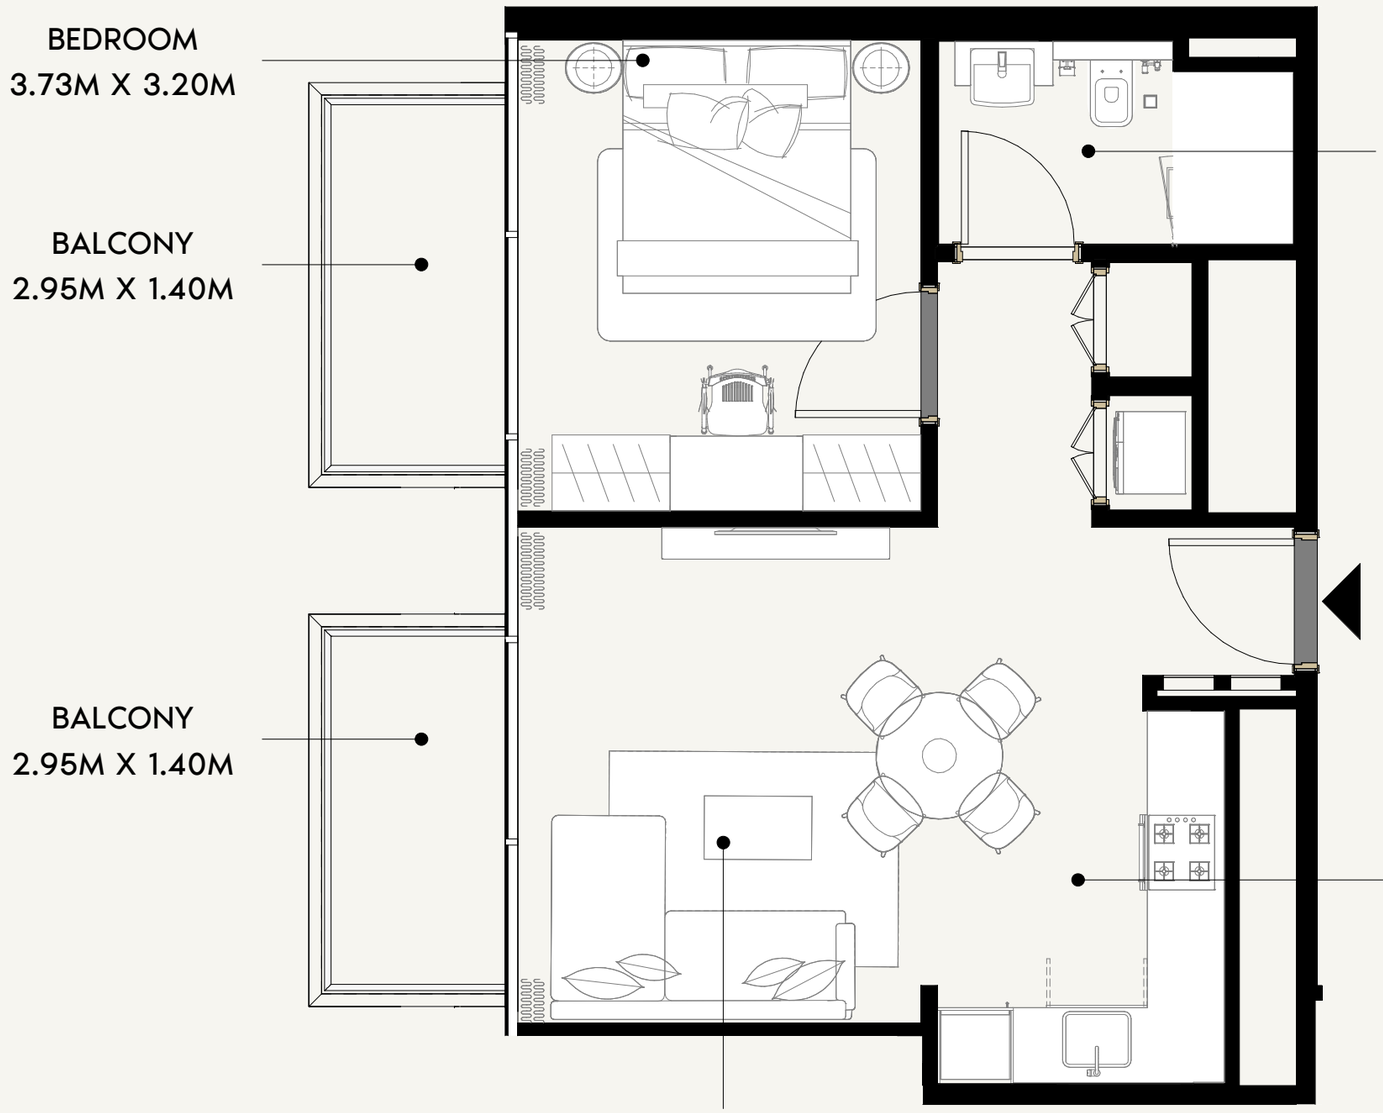



SCALE: N.T.S

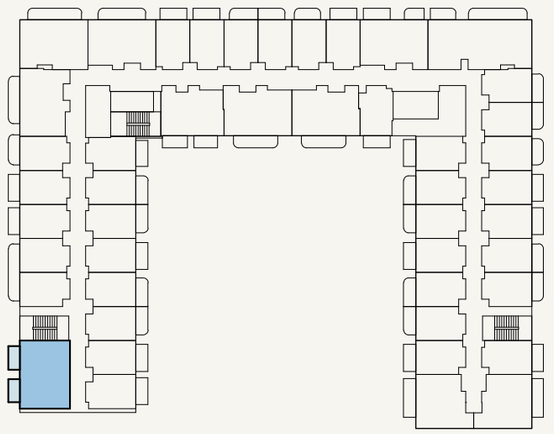

SCALE: N.T.S

AZIZI

FLOOR NO: 2ND TO 7TH FLOOR	APARTMENT AREA: 541.00 SQ.FT. (50.26 SQ.M)	DISCLAIMER: THE COLORED MARKETING FLOOR PLANS PROVIDED BY THE DEVELOPER ARE FOR ILLUSTRATIVE PURPOSES ONLY. ACTUAL DIMENSIONS, LAYOUT, AND FINISHES MAY VARY FROM THOSE DEPICTED IN THE PLANS. FURNITURE, FIXTURES, AND EQUIPMENT SHOWN IN THE PLANS ARE FOR DECORATIVE PURPOSES ONLY AND ARE NOT INCLUDED IN THE PURCHASE OR LEASE OF THE PROPERTY. THE DEVELOPER RESERVES THE RIGHT TO MAKE MODIFICATIONS, REVISIONS, AND CHANGES TO THE FLOOR PLANS, SPECIFICATIONS, AND FEATURES WITHOUT PRIOR NOTICE.	PROJECT NAME / BUILDING: AZIZI / DJAZ2.28
UNIT TYPE: 1 BEDROOM (TYPE-01A)	BALCONY AREA: 86.65 SQ.FT. (8.05 SQ.M)	TOTAL APARTMENT AREA: 627.65 SQ.FT. (58.31 SQ.M)	UNIT NO: 09


BEDROOM
3.73M X 3.20M

BATHROOM
2.85M X 1.63M

BALCONY
5.90M X 1.40M

LIVING
4.25M X 3.20M


KITCHEN
2.96M X 2.40M

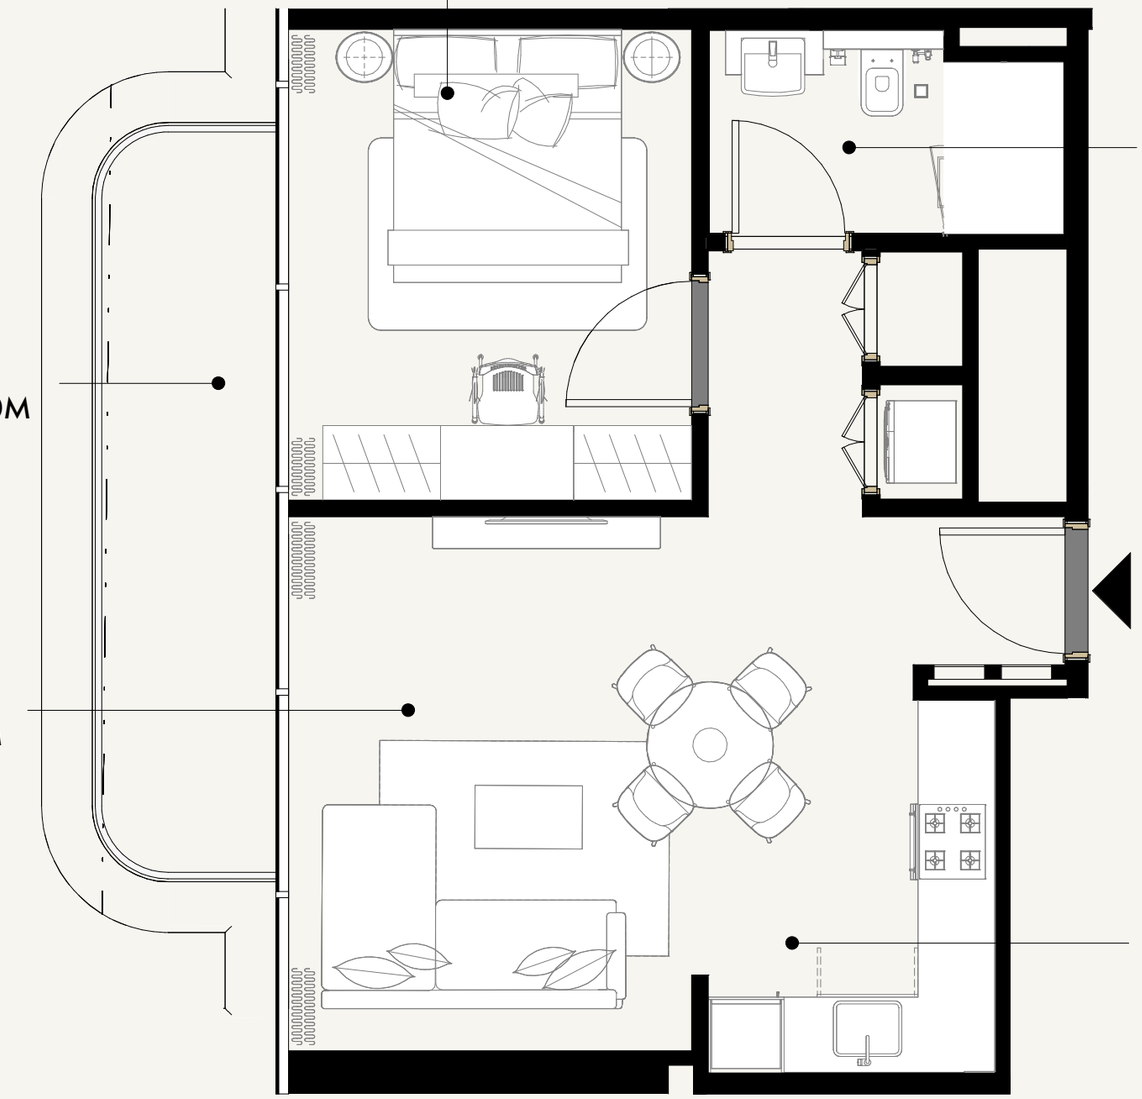

0 0.5 1.0 2.0 5.0




SCALE: N.T.S

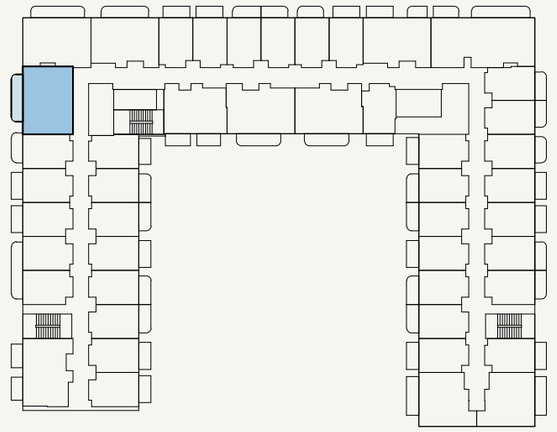

SCALE: N.T.S


AZIZI

FLOOR NO: 2ND -7TH FLOOR	APARTMENT AREA: 540.35 SQ.FT. (50.2 SQ.M)	DISCLAIMER: THE COLORED MARKETING FLOOR PLANS PROVIDED BY THE DEVELOPER ARE FOR ILLUSTRATIVE PURPOSES ONLY. ACTUAL DIMENSIONS, LAYOUT, AND FINISHES MAY VARY FROM THOSE DEPICTED IN THE PLANS. FURNITURE, FIXTURES, AND EQUIPMENT SHOWN IN THE PLANS ARE FOR DECORATIVE PURPOSES ONLY AND ARE NOT INCLUDED IN THE PURCHASE OR LEASE OF THE PROPERTY. THE DEVELOPER RESERVES THE RIGHT TO MAKE MODIFICATIONS, REVISIONS, AND CHANGES TO THE FLOOR PLANS, SPECIFICATIONS, AND FEATURES WITHOUT PRIOR NOTICE.	PROJECT NAME / BUILDING: AZIZI / DJAZ2.28
UNIT TYPE: 1 BEDROOM (TYPE-02A)	BALCONY AREA: 88.26 SQ.FT. (8.2 SQ.M)	TOTAL APARTMENT AREA: 628.62 SQ.FT. (58.40 SQ.M)	UNIT NO: 15

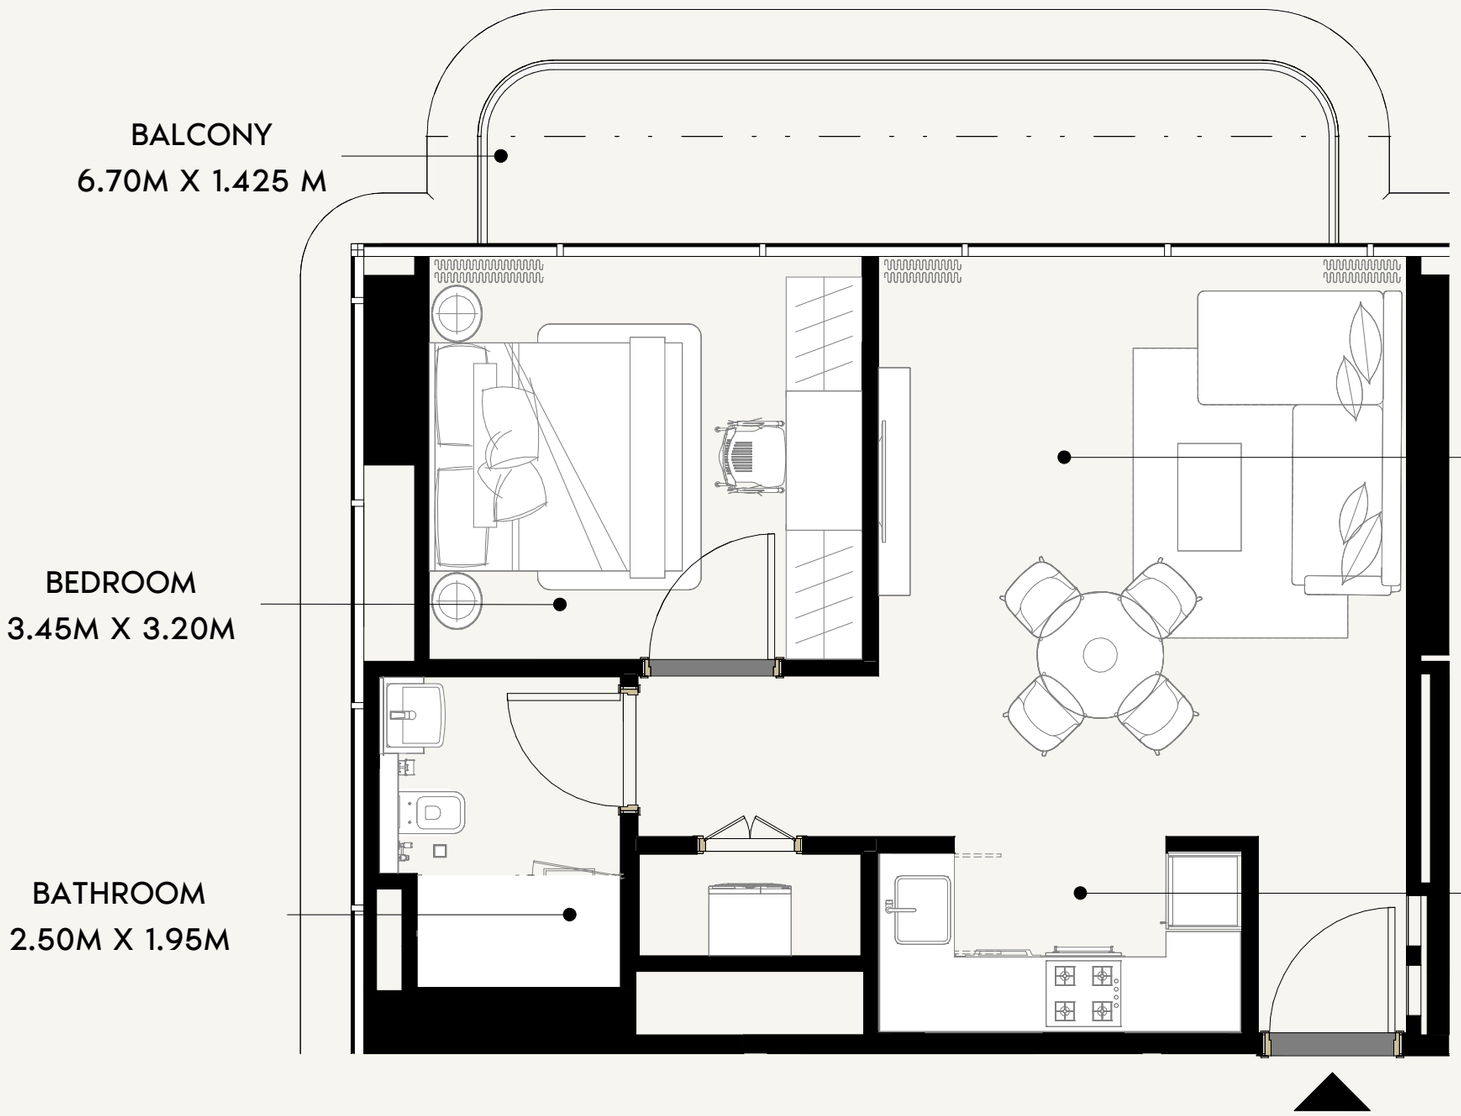




SCALE: N.T.S

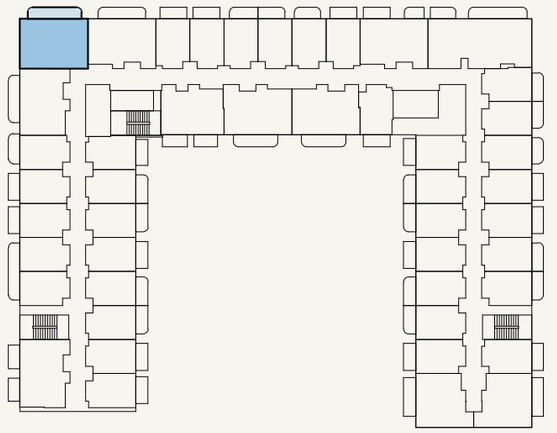

SCALE: N.T.S


AZIZI

FLOOR NO: 2ND -7TH FLOOR	APARTMENT AREA: 566.62 SQ.FT. (52.64 SQ.M)	DISCLAIMER: THE COLORED MARKETING FLOOR PLANS PROVIDED BY THE DEVELOPER ARE FOR ILLUSTRATIVE PURPOSES ONLY. ACTUAL DIMENSIONS, LAYOUT, AND FINISHES MAY VARY FROM THOSE DEPICTED IN THE PLANS. FURNITURE, FIXTURES, AND EQUIPMENT SHOWN IN THE PLANS ARE FOR DECORATIVE PURPOSES ONLY AND ARE NOT INCLUDED IN THE PURCHASE OR LEASE OF THE PROPERTY. THE DEVELOPER RESERVES THE RIGHT TO MAKE MODIFICATIONS, REVISIONS, AND CHANGES TO THE FLOOR PLANS, SPECIFICATIONS, AND FEATURES WITHOUT PRIOR NOTICE.	PROJECT NAME / BUILDING: AZIZI / DJAZ2.28
UNIT TYPE: STUDIO (TYPE-03A)	BALCONY AREA: 100.43 SQ.FT. (9.33 SQ.M)	TOTAL APARTMENT AREA: 667.05 SQ.FT. (61.97 SQ.M)	UNIT NO: 16

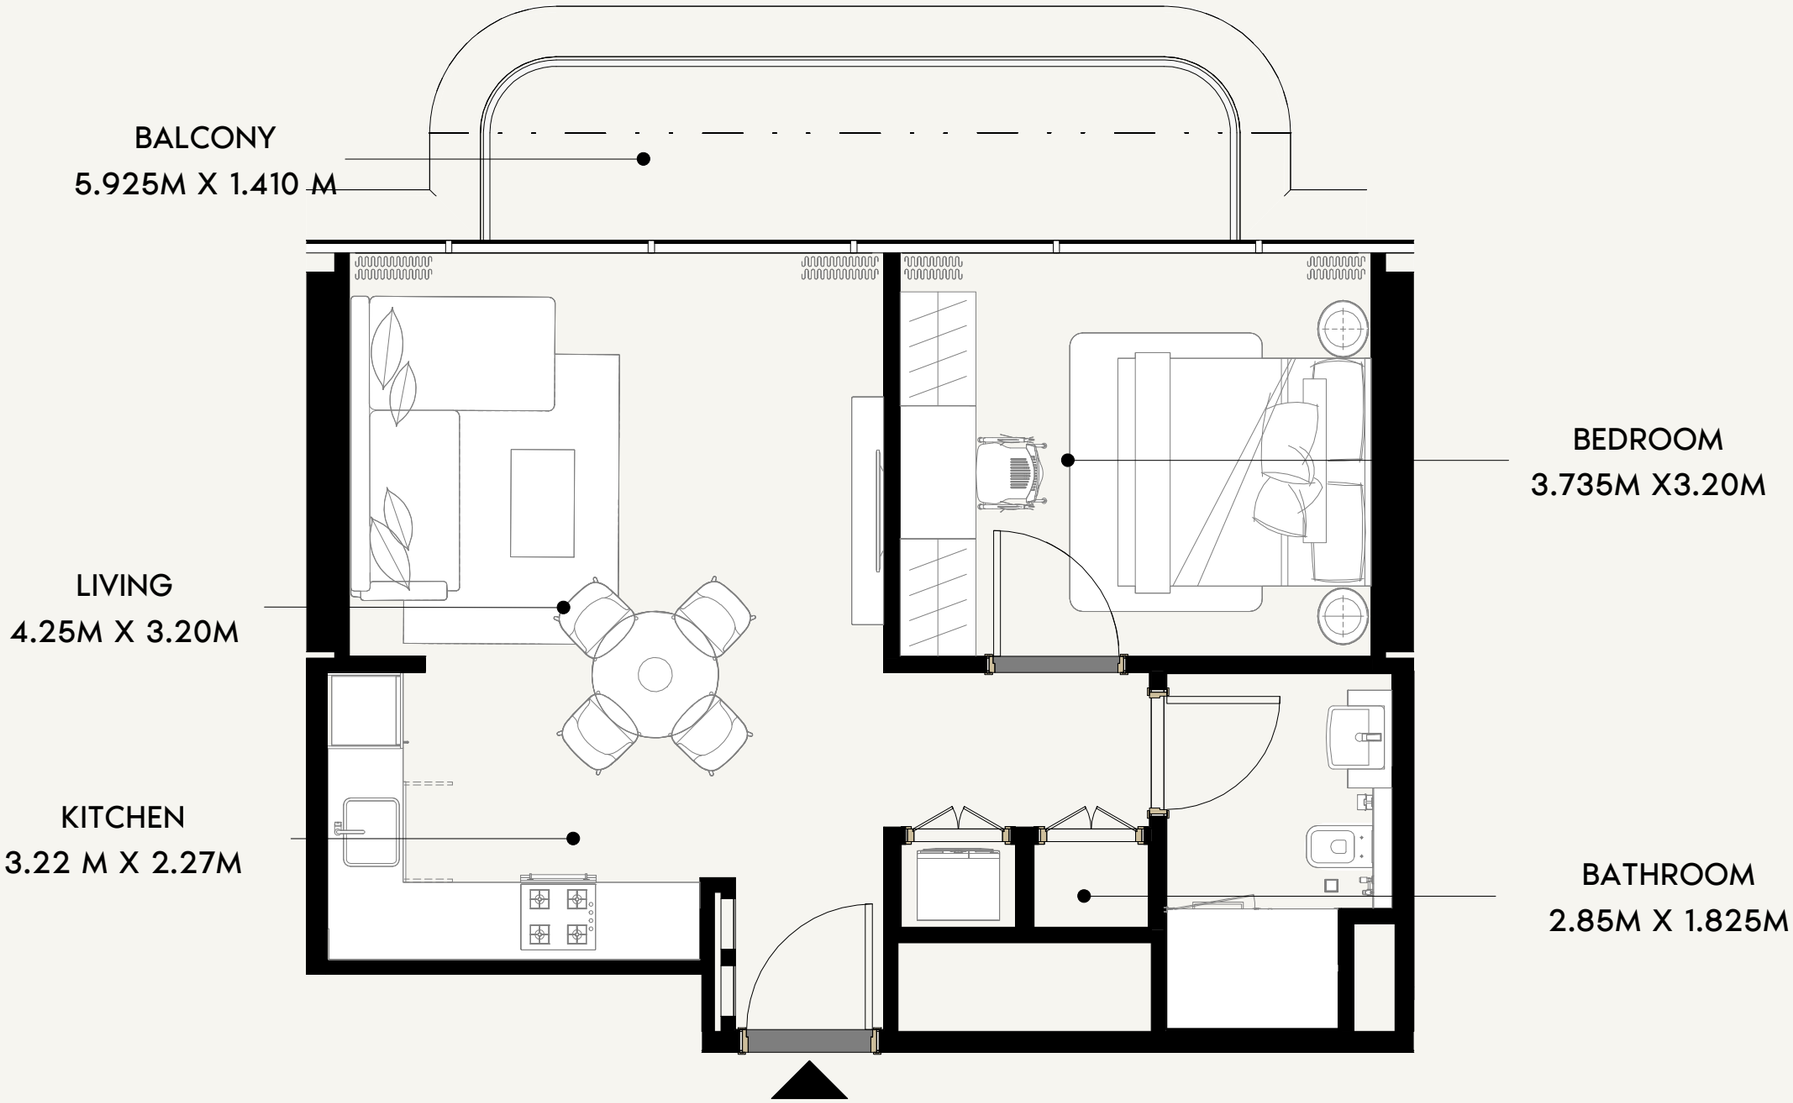



SCALE: N.T.S

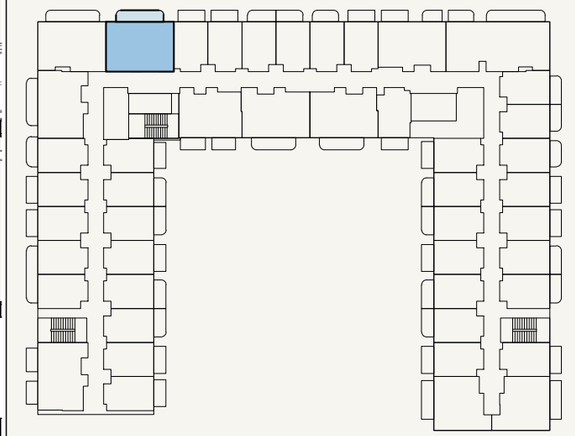


SCALE: N.T.S

AZIZI

FLOOR NO: 2ND -7TH FLOOR	APARTMENT AREA: 541.75 SQ.FT. (50.33 SQ.M)	DISCLAIMER: THE COLORED MARKETING FLOOR PLANS PROVIDED BY THE DEVELOPER ARE FOR ILLUSTRATIVE PURPOSES ONLY. ACTUAL DIMENSIONS, LAYOUT, AND FINISHES MAY VARY FROM THOSE DEPICTED IN THE PLANS. FURNITURE, FIXTURES, AND EQUIPMENT SHOWN IN THE PLANS ARE FOR DECORATIVE PURPOSES ONLY AND ARE NOT INCLUDED IN THE PURCHASE OR LEASE OF THE PROPERTY. THE DEVELOPER RESERVES THE RIGHT TO MAKE MODIFICATIONS, REVISIONS, AND CHANGES TO THE FLOOR PLANS, SPECIFICATIONS, AND FEATURES WITHOUT PRIOR NOTICE.	PROJECT NAME / BUILDING: AZIZI / DJAZ2.28
UNIT TYPE: 1 BEDROOM (TYPE-04A)	BALCONY AREA: 88.26 SQ.FT. (8.2 SQ.M)	TOTAL APARTMENT AREA: 630.02 SQ.FT. (58.53 SQ.M)	UNIT NO: 17

LIVING
3.485M X 3.15M

KITCHEN
2.08M X2.00M

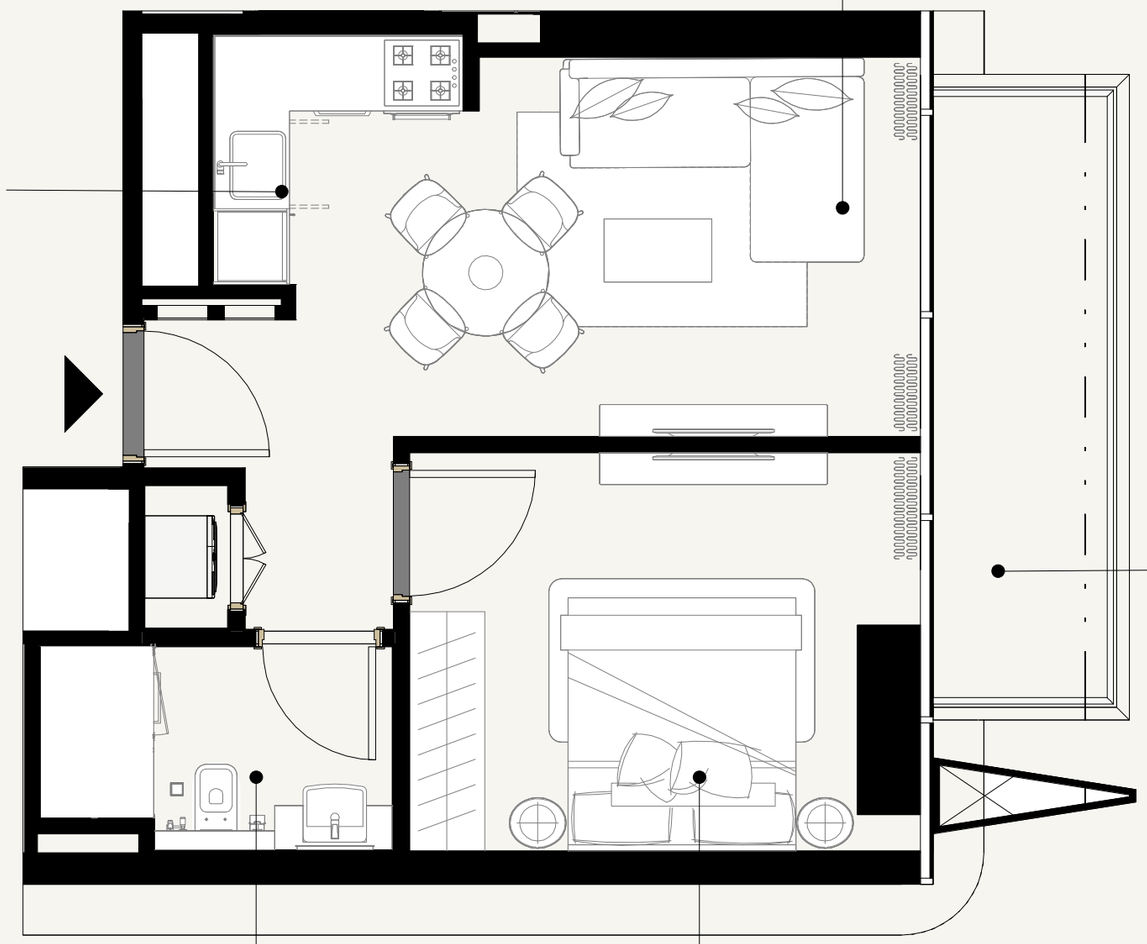

BALCONY
4.775M X 1.40M


BATHROOM
2.77M X 1.635 M

BEDROOM
4.035M X 3.16M

0 0.5 1.0 2.0 5.0




SCALE: N.T.S

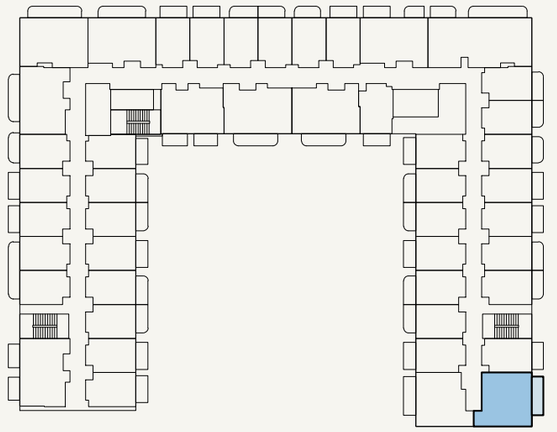

SCALE: N.T.S


AZIZI

FLOOR NO: 2ND -7TH FLOOR	APARTMENT AREA: 459.73 SQ.FT. (42.71 SQ.M)	DISCLAIMER: THE COLORED MARKETING FLOOR PLANS PROVIDED BY THE DEVELOPER ARE FOR ILLUSTRATIVE PURPOSES ONLY. ACTUAL DIMENSIONS, LAYOUT, AND FINISHES MAY VARY FROM THOSE DEPICTED IN THE PLANS. FURNITURE, FIXTURES, AND EQUIPMENT SHOWN IN THE PLANS ARE FOR DECORATIVE PURPOSES ONLY AND ARE NOT INCLUDED IN THE PURCHASE OR LEASE OF THE PROPERTY. THE DEVELOPER RESERVES THE RIGHT TO MAKE MODIFICATIONS, REVISIONS, AND CHANGES TO THE FLOOR PLANS, SPECIFICATIONS, AND FEATURES WITHOUT PRIOR NOTICE.	PROJECT NAME / BUILDING: AZIZI / DJAZ2.28
UNIT TYPE: 1 BEDROOM (TYPE-06A)	BALCONY AREA: 72.98 SQ.FT. (6.78 SQ.M)	TOTAL APARTMENT AREA: 532.71 SQ.FT. (49.49 SQ.M)	UNIT NO: 34

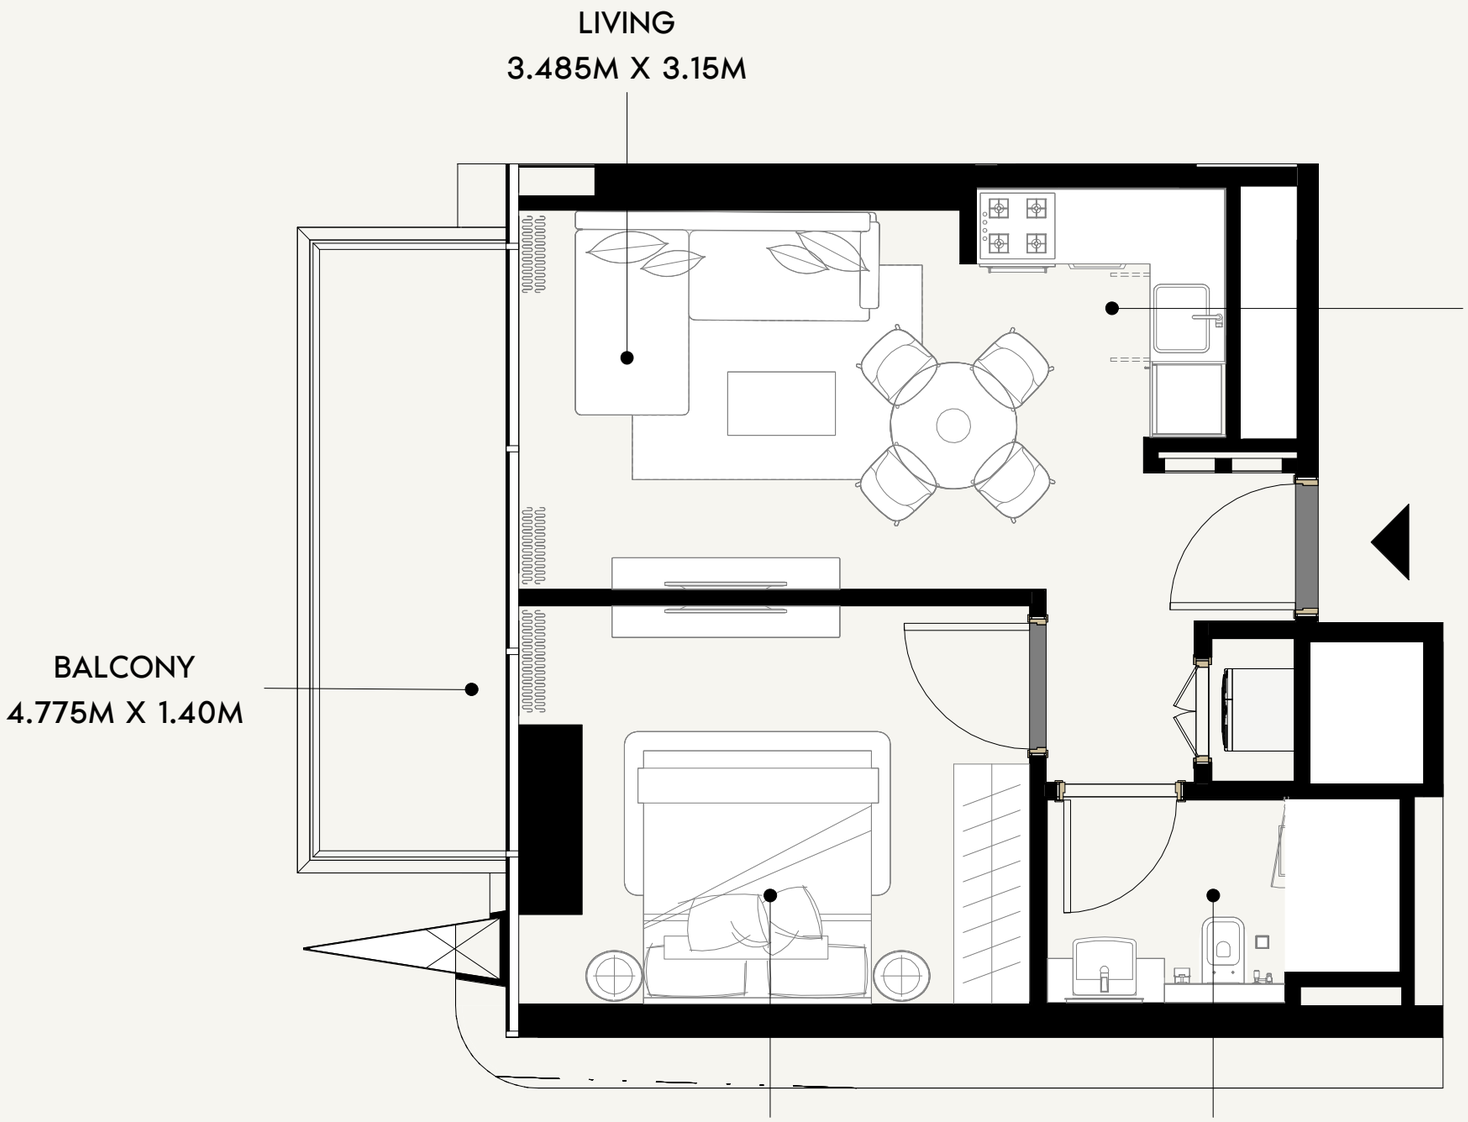



SCALE: N.T.S

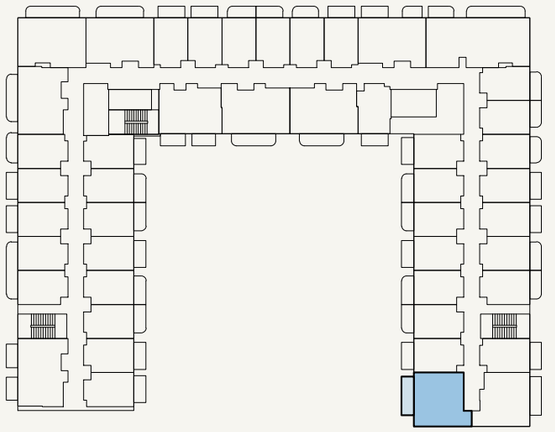


SCALE: N.T.S

0 0.5 1.0 2.0 5.0


AZIZI

FLOOR NO: 2ND -7TH FLOOR	APARTMENT AREA: 459.30 SQ.FT. (42.67 SQ.M)	DISCLAIMER: THE COLORED MARKETING FLOOR PLANS PROVIDED BY THE DEVELOPER ARE FOR ILLUSTRATIVE PURPOSES ONLY. ACTUAL DIMENSIONS, LAYOUT, AND FINISHES MAY VARY FROM THOSE DEPICTED IN THE PLANS. FURNITURE, FIXTURES, AND EQUIPMENT SHOWN IN THE PLANS ARE FOR DECORATIVE PURPOSES ONLY AND ARE NOT INCLUDED IN THE PURCHASE OR LEASE OF THE PROPERTY. THE DEVELOPER RESERVES THE RIGHT TO MAKE MODIFICATIONS, REVISIONS, AND CHANGES TO THE FLOOR PLANS, SPECIFICATIONS, AND FEATURES WITHOUT PRIOR NOTICE.	PROJECT NAME / BUILDING: AZIZI / DJAZ2.28
UNIT TYPE: 1 BEDROOM (TYPE-07A)	BALCONY AREA: 78.15 SQ.FT. (7.26 SQ.M)	TOTAL APARTMENT AREA: 537.45 SQ.FT. (49.93 SQ.M)	UNIT NO: 35

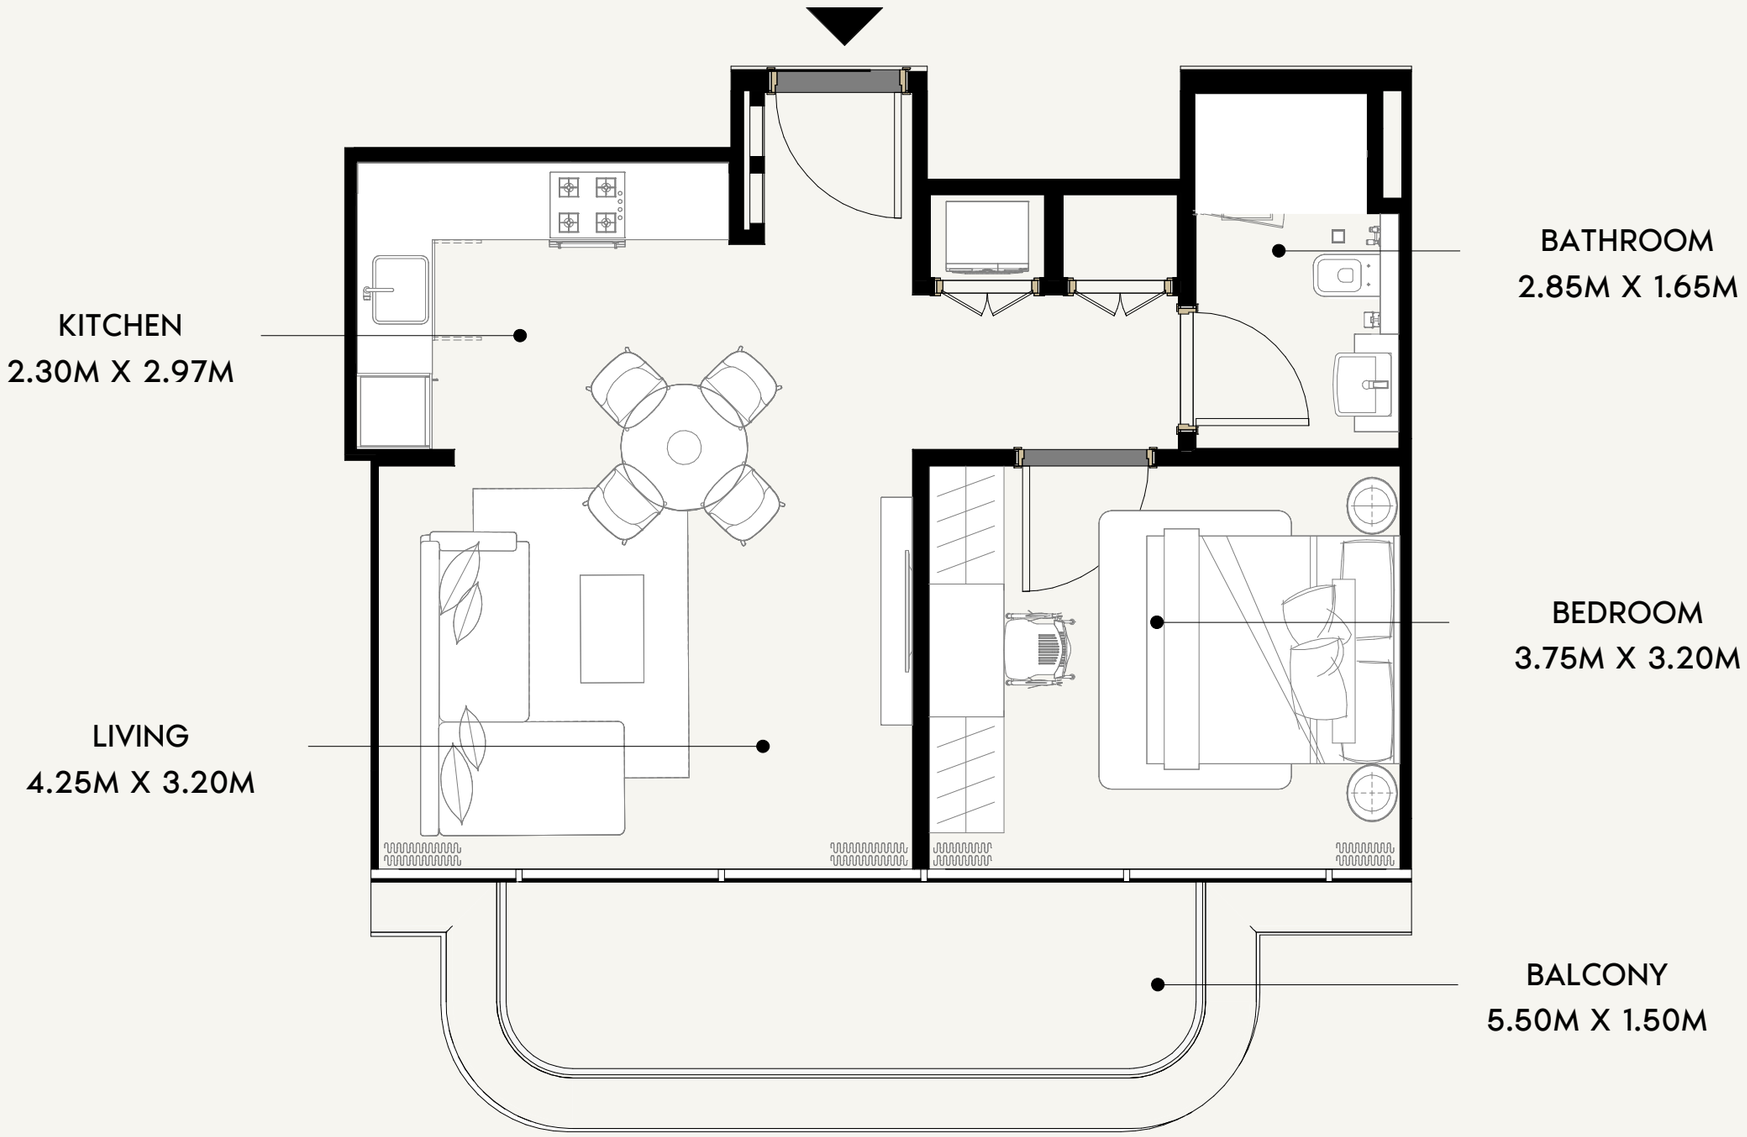




SCALE: N.T.S

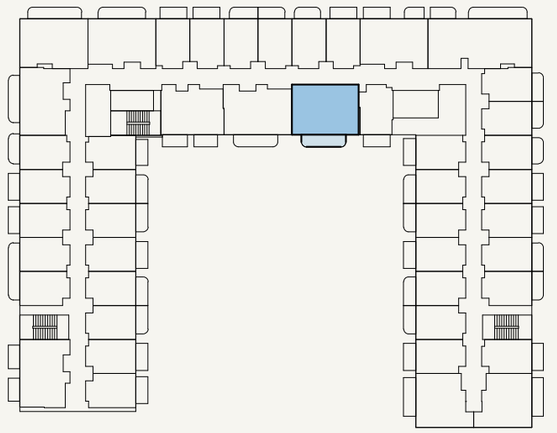

SCALE: N.T.S


AZIZI

FLOOR NO: 2ND -7TH FLOOR	APARTMENT AREA: 535.51 SQ.FT. (49.75 SQ.M)	DISCLAIMER: THE COLORED MARKETING FLOOR PLANS PROVIDED BY THE DEVELOPER ARE FOR ILLUSTRATIVE PURPOSES ONLY. ACTUAL DIMENSIONS, LAYOUT, AND FINISHES MAY VARY FROM THOSE DEPICTED IN THE PLANS. FURNITURE, FIXTURES, AND EQUIPMENT SHOWN IN THE PLANS ARE FOR DECORATIVE PURPOSES ONLY AND ARE NOT INCLUDED IN THE PURCHASE OR LEASE OF THE PROPERTY. THE DEVELOPER RESERVES THE RIGHT TO MAKE MODIFICATIONS, REVISIONS, AND CHANGES TO THE FLOOR PLANS, SPECIFICATIONS, AND FEATURES WITHOUT PRIOR NOTICE.	PROJECT NAME / BUILDING: AZIZI / DJAZ2.28
UNIT TYPE: 1 BEDROOM (TYPE-08A)	BALCONY AREA: 88.16 SQ.FT. (8.19 SQ.M)	TOTAL APARTMENT AREA: 623.67 SQ.FT. (57.94 SQ.M)	UNIT NO: 44

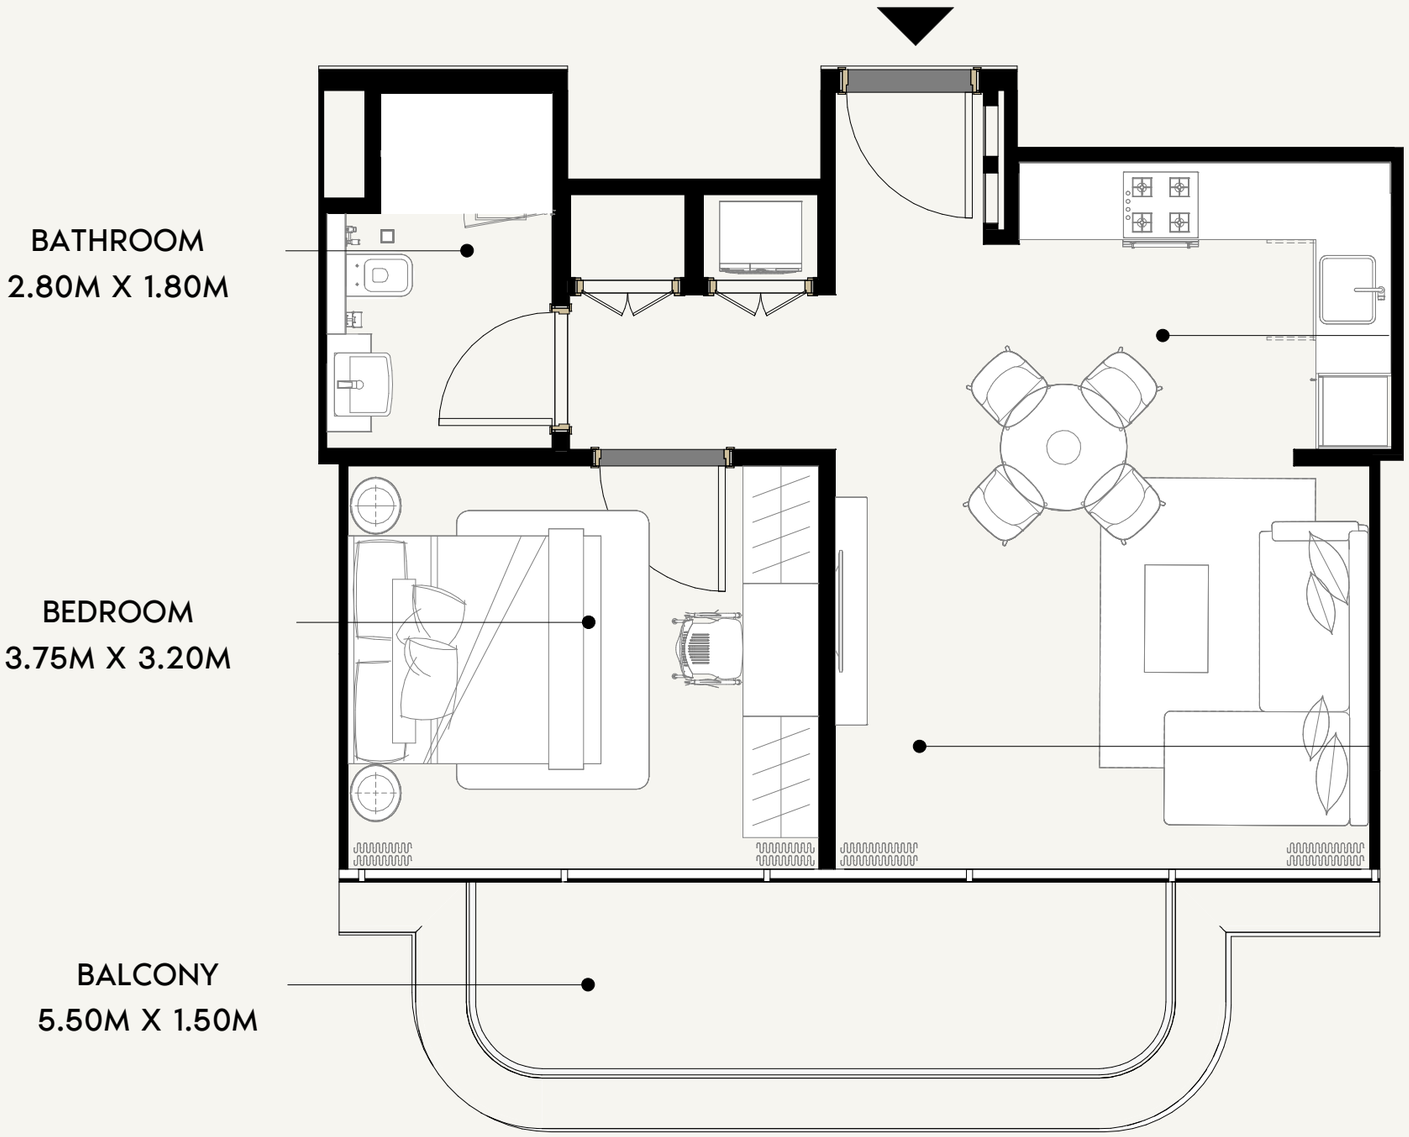




SCALE: N.T.S

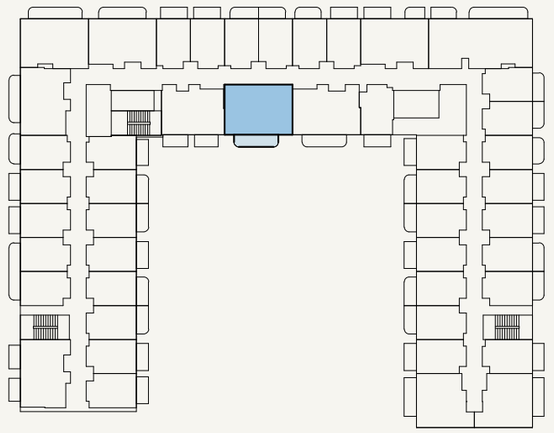

SCALE: N.T.S


AZIZI

FLOOR NO: 2ND -7TH FLOOR	APARTMENT AREA: 543.69 SQ.FT. (50.51 SQ.M)	DISCLAIMER: THE COLORED MARKETING FLOOR PLANS PROVIDED BY THE DEVELOPER ARE FOR ILLUSTRATIVE PURPOSES ONLY. ACTUAL DIMENSIONS, LAYOUT, AND FINISHES MAY VARY FROM THOSE DEPICTED IN THE PLANS. FURNITURE, FIXTURES, AND EQUIPMENT SHOWN IN THE PLANS ARE FOR DECORATIVE PURPOSES ONLY AND ARE NOT INCLUDED IN THE PURCHASE OR LEASE OF THE PROPERTY. THE DEVELOPER RESERVES THE RIGHT TO MAKE MODIFICATIONS, REVISIONS, AND CHANGES TO THE FLOOR PLANS, SPECIFICATIONS, AND FEATURES WITHOUT PRIOR NOTICE.	PROJECT NAME / BUILDING: AZIZI / DJAZ2.28
UNIT TYPE: 1 BEDROOM (TYPE-09A)	BALCONY AREA: 88.16 SQ.FT. (8.19 SQ.M)	TOTAL APARTMENT AREA: 631.85 SQ.FT. (58.70 SQ.M)	UNIT NO: 45

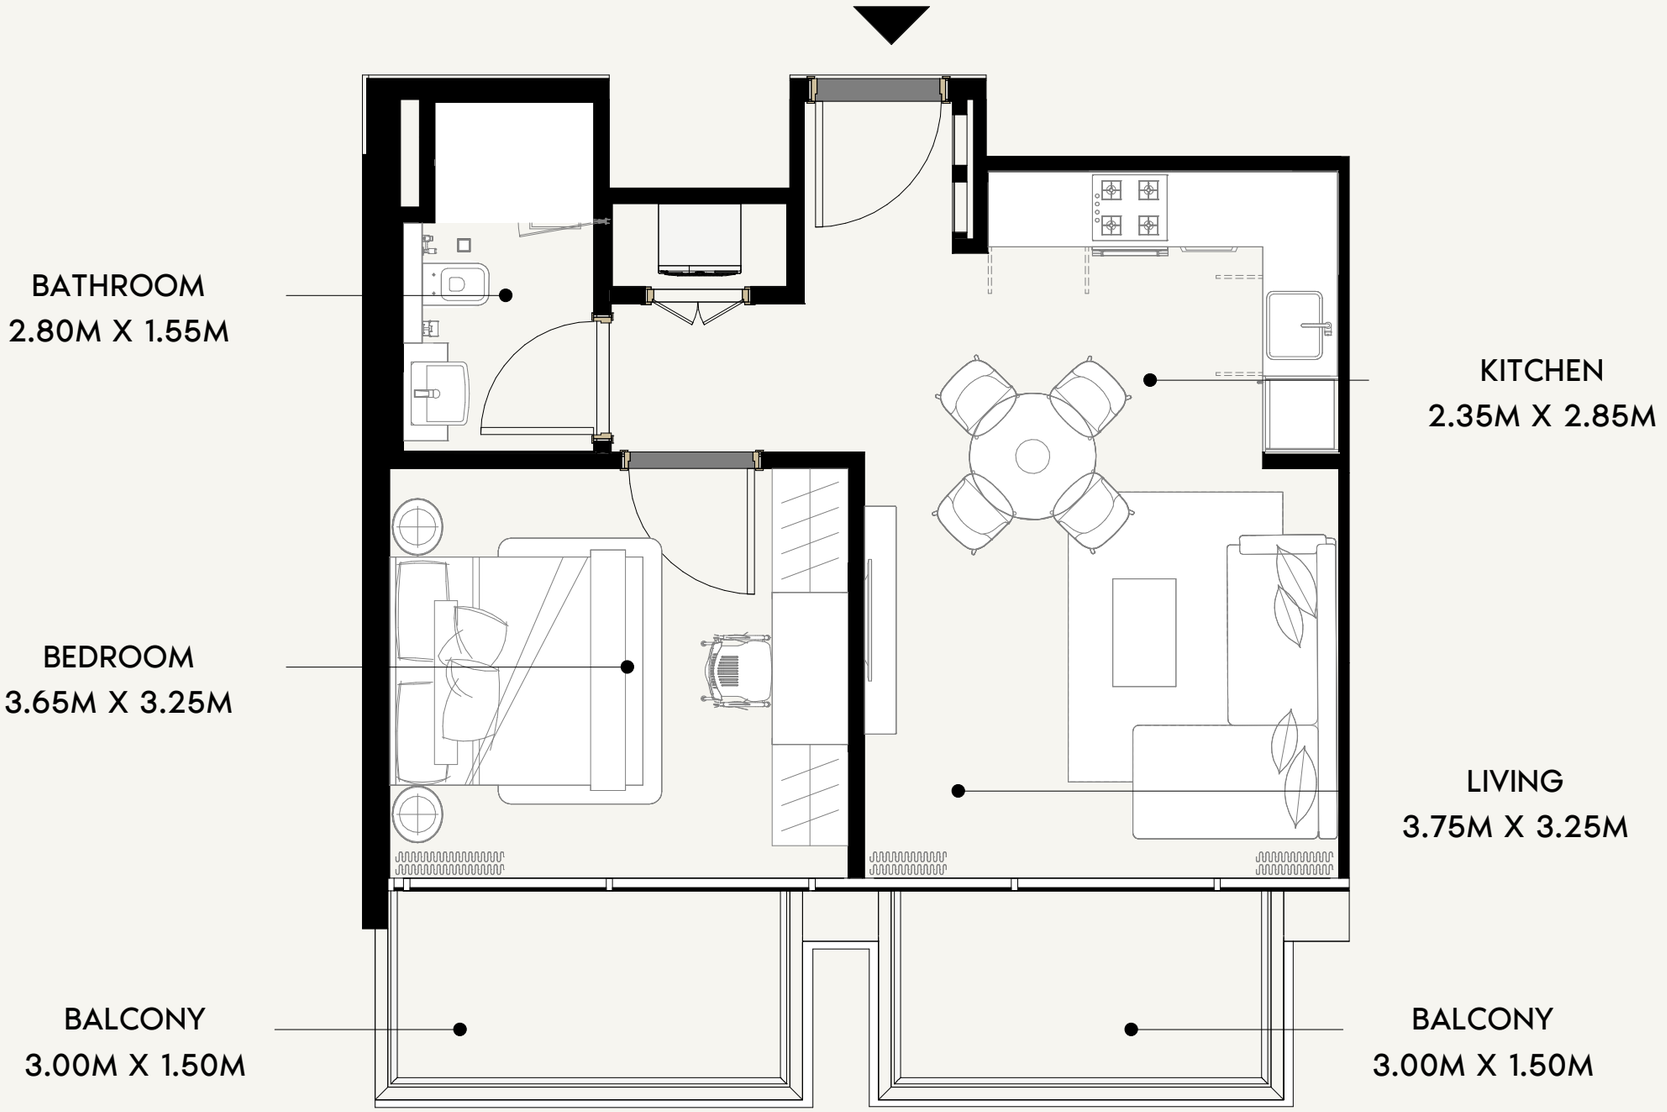




SCALE: N.T.S

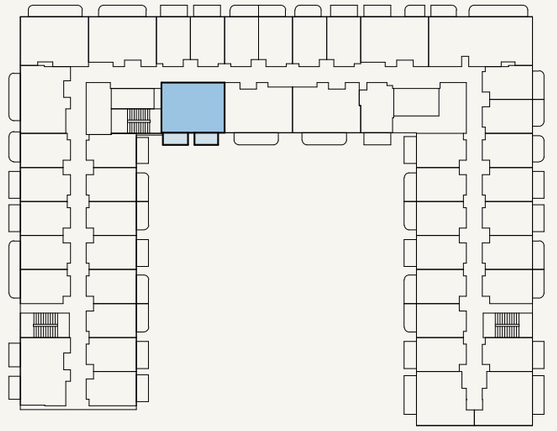


SCALE: N.T.S


AZIZI

FLOOR NO: 2ND -7TH FLOOR	APARTMENT AREA: 505.91 SQ.FT. (47 SQ.M)	DISCLAIMER: THE COLORED MARKETING FLOOR PLANS PROVIDED BY THE DEVELOPER ARE FOR ILLUSTRATIVE PURPOSES ONLY. ACTUAL DIMENSIONS, LAYOUT, AND FINISHES MAY VARY FROM THOSE DEPICTED IN THE PLANS. FURNITURE, FIXTURES, AND EQUIPMENT SHOWN IN THE PLANS ARE FOR DECORATIVE PURPOSES ONLY AND ARE NOT INCLUDED IN THE PURCHASE OR LEASE OF THE PROPERTY. THE DEVELOPER RESERVES THE RIGHT TO MAKE MODIFICATIONS, REVISIONS, AND CHANGES TO THE FLOOR PLANS, SPECIFICATIONS, AND FEATURES WITHOUT PRIOR NOTICE.	PROJECT NAME / BUILDING: AZIZI / DJAZ2.28
UNIT TYPE: 1 BEDROOM (TYPE-10A)	BALCONY AREA: 97.31 SQ.FT. (9.04 SQ.M)	TOTAL APARTMENT AREA: 603.21 SQ.FT. (56.04 SQ.M)	UNIT NO: 46

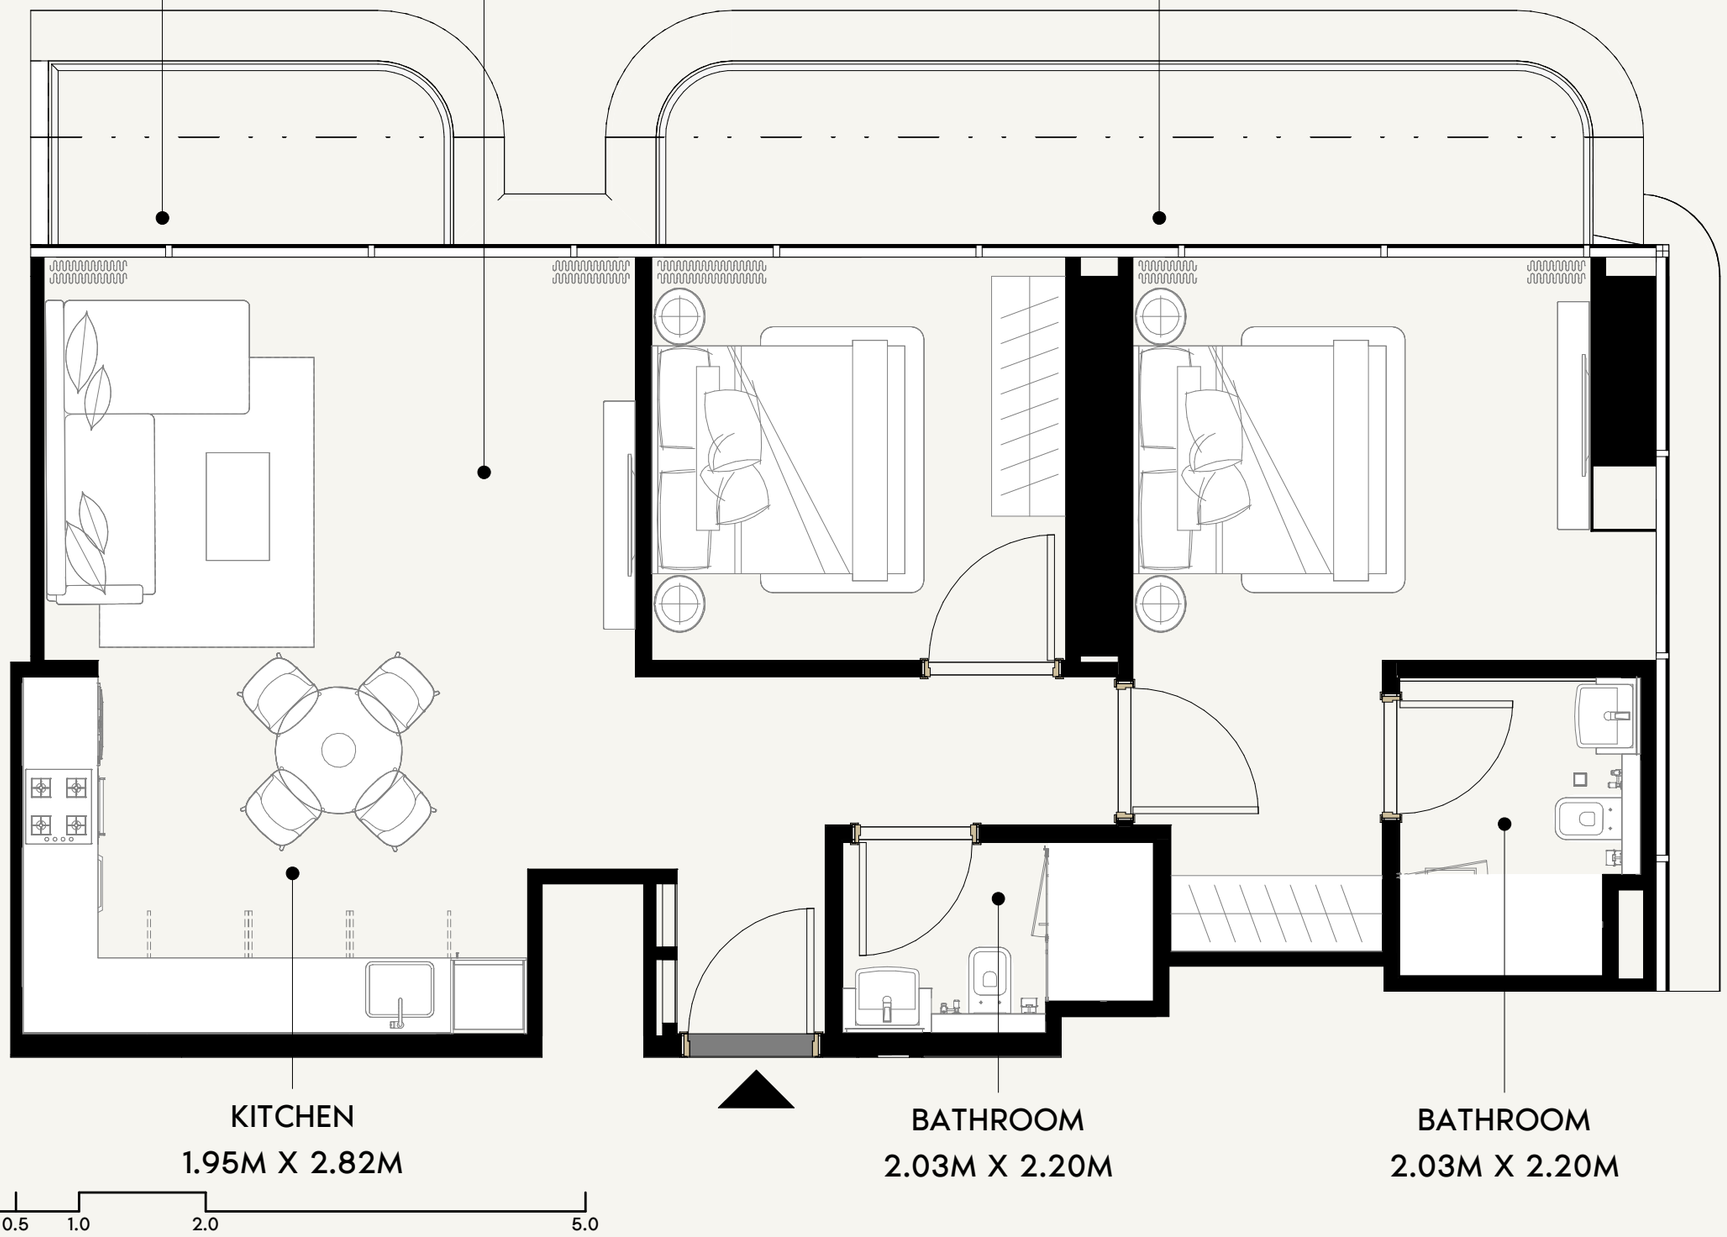

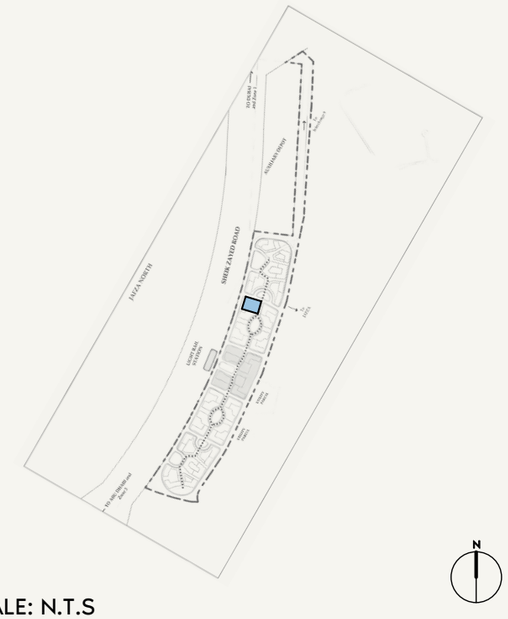

SCALE: N.T.S

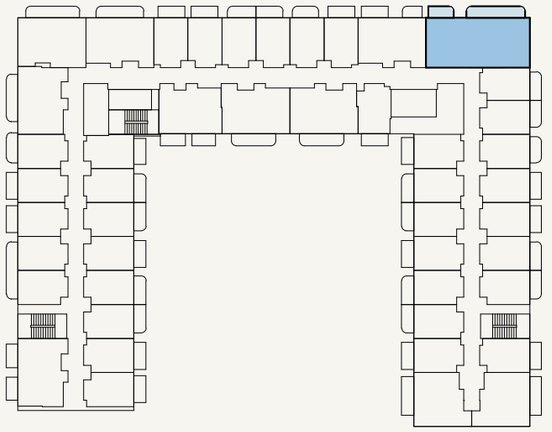


SCALE: N.T.S

AZIZI

FLOOR NO: 2ND TO 7TH FLOOR	APARTMENT AREA: 859.18 SQ.FT. (79.82 SQ.M)	DISCLAIMER: THE COLORED MARKETING FLOOR PLANS PROVIDED BY THE DEVELOPER ARE FOR ILLUSTRATIVE PURPOSES ONLY. ACTUAL DIMENSIONS, LAYOUT, AND FINISHES MAY VARY FROM THOSE DEPICTED IN THE PLANS. FURNITURE, FIXTURES, AND EQUIPMENT SHOWN IN THE PLANS ARE FOR DECORATIVE PURPOSES ONLY AND ARE NOT INCLUDED IN THE PURCHASE OR LEASE OF THE PROPERTY. THE DEVELOPER RESERVES THE RIGHT TO MAKE MODIFICATIONS, REVISIONS, AND CHANGES TO THE FLOOR PLANS, SPECIFICATIONS, AND FEATURES WITHOUT PRIOR NOTICE.	PROJECT NAME / BUILDING: AZIZI / DJAZ2.28
UNIT TYPE: 2 BEDROOM (TYPE-01A)	BALCONY AREA: 156.08 SQ.FT. (14.5 SQ.M)	TOTAL APARTMENT AREA: 1,015.26 SQ.FT. (94.32 SQ.M)	UNIT NO: 25

FLOOR PLATES

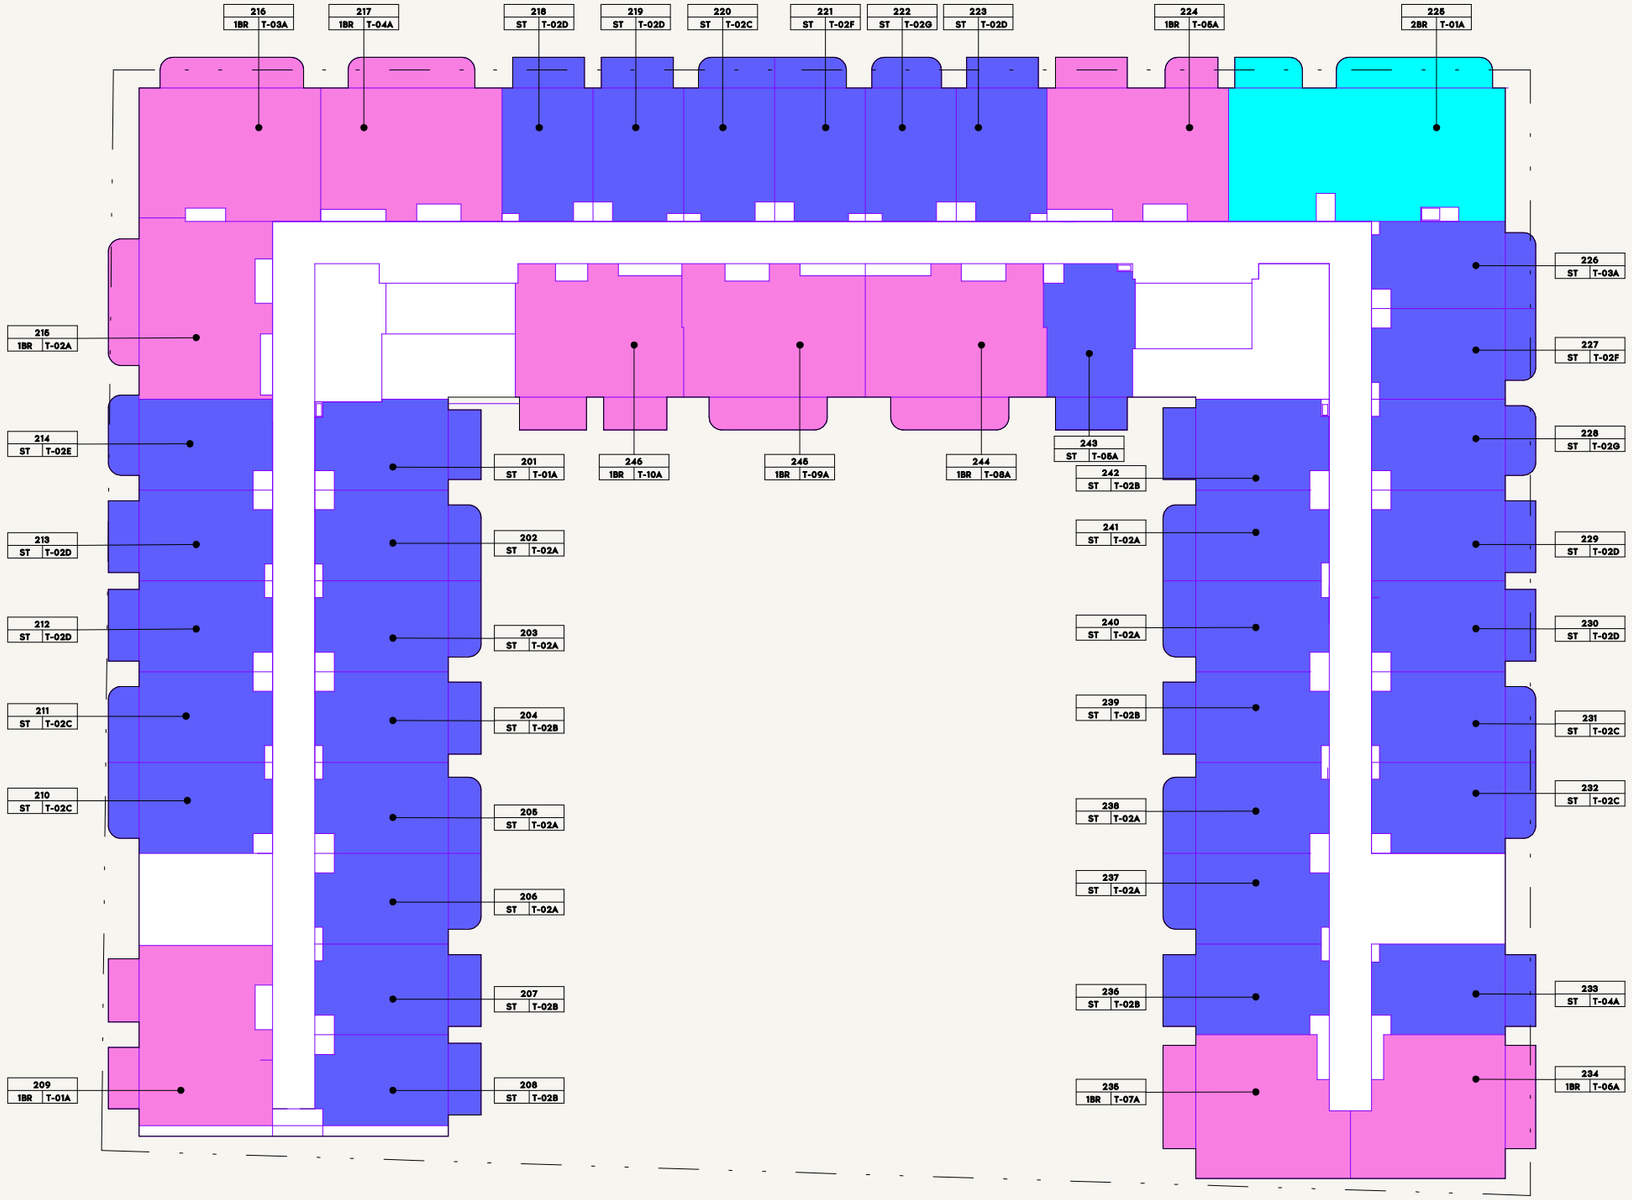


UNITS LEGEND

- 1 BEDROOM
- 2 BEDROOM
- STUDIO



SCALE: N.T.S

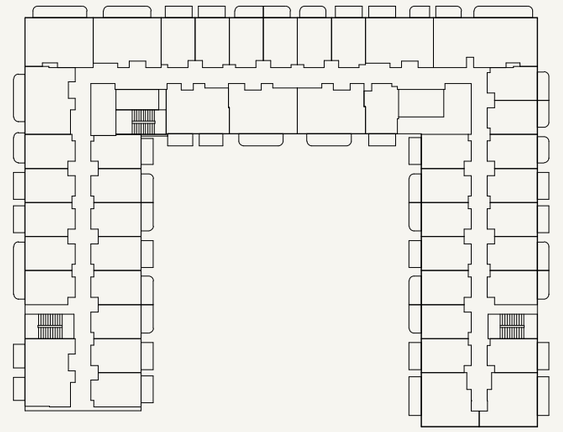

SCALE: N.T.S

AZIZI

FLOOR NO:

2ND FLOOR

UNIT TYPE:

APARTMENTS

DISCLAIMER:

THE COLORED MARKETING FLOOR PLANS PROVIDED BY THE DEVELOPER ARE FOR ILLUSTRATIVE PURPOSES ONLY. ACTUAL DIMENSIONS, LAYOUT, AND FINISHES MAY VARY FROM THOSE DEPICTED IN THE PLANS. FURNITURE, FIXTURES, AND EQUIPMENT SHOWN IN THE PLANS ARE FOR DECORATIVE PURPOSES ONLY AND ARE NOT INCLUDED IN THE PURCHASE OR LEASE OF THE PROPERTY. THE DEVELOPER RESERVES THE RIGHT TO MAKE MODIFICATIONS, REVISIONS, AND CHANGES TO THE FLOOR PLANS, SPECIFICATIONS, AND FEATURES WITHOUT PRIOR NOTICE.

PROJECT NAME / BUILDING:

AZIZI / DJAZ2.28