

Semi-Detached Villas



BAY VILLAS

DUBAI ISLANDS



NAKHEEL



SEMIDETACHED VILLAS

SD3B.A



SEMIDETACHED VILLAS

SD3B.A




BAY VILLAS
DUBAI ISLANDS

Semidetached Villa
3 Bedroom - G+1
Type A - 1

SD3B.A.1

	Sqm	Sqft
Ground Floor	136.93	1473.90
Balcony/ Terrace/ Porch- GF	0.34	3.66
First Floor	143.65	1546.24
Balcony/ Terrace	33.84	364.25
Garage- Covered	62.35	671.13
TOTAL BUILT -UP AREA	377.11	4059.18
Garage not covered	0.0	0.0
Roof Terrace	0.0	0.0

Key Plan

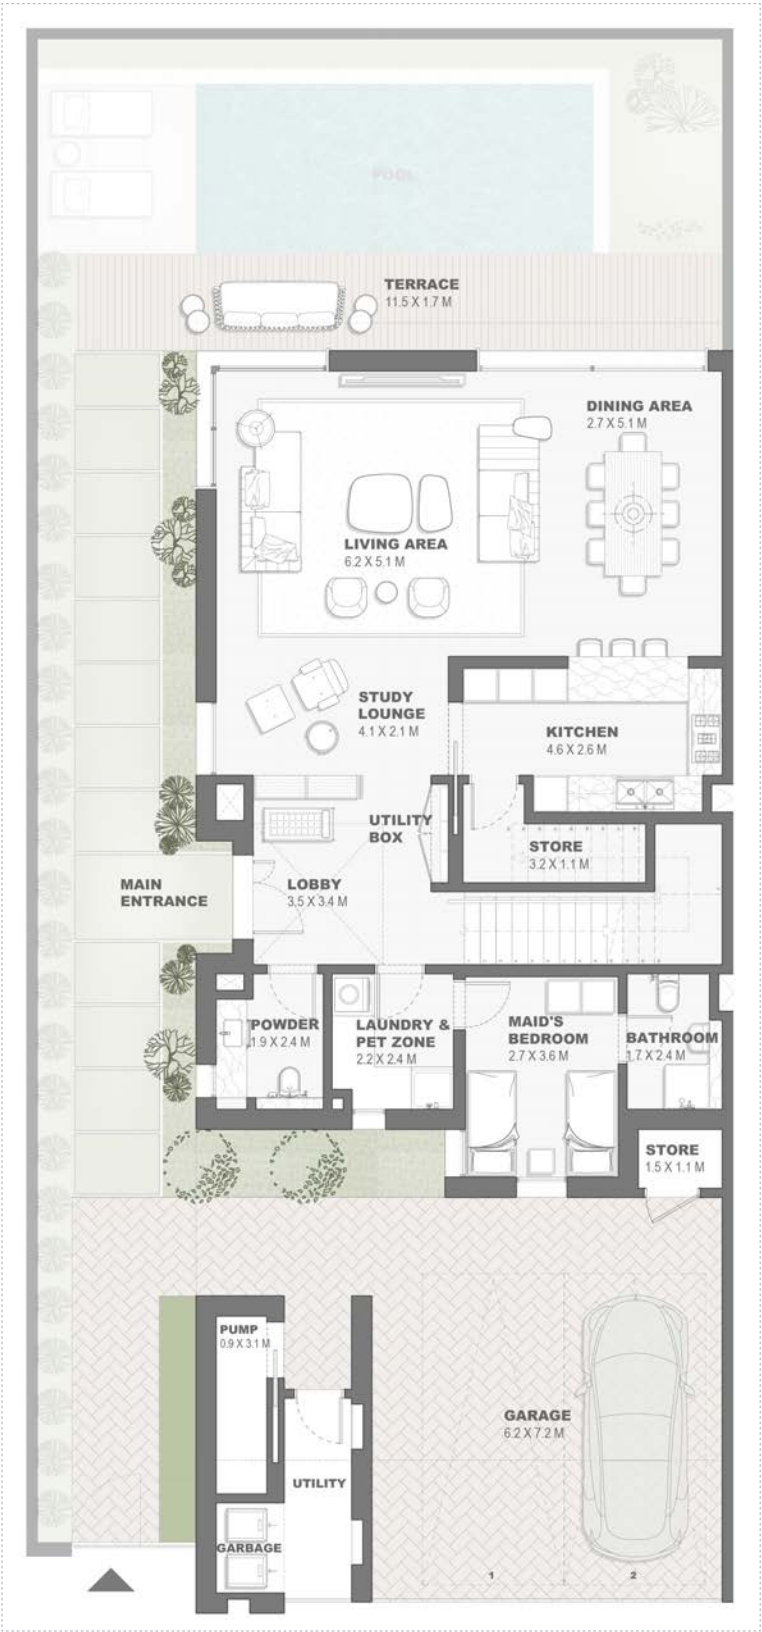

GROUND FLOOR PLAN



FIRST FLOOR PLAN

DISCLAIMER: All measurements, dimensions, coordinated and drawings, given as the Floor Plans in the literature are approximate and provided only for the purpose of marketing, illustration, information and general guidance as such drawings are not to scale. All the rooms, sizes, locations, orientations, dimensions, fixtures, fittings, finishes and specifications (including materials for, placement, size of rooms, windows, doors, balcony, furniture's inbuilt wardrobes etc.) provided in the floor plans may vary as the same have been taken from concept designs prior the actual development/construction and therefore their accuracy in relation to actual construction cannot be confirmed. Hence, we make no guarantee, warranty or representation as to the accuracy and completeness of the floor plan information as changes may be made during the development process, without notice. Always refer to latest IFC design available in the sales office for the most accurate representation of all construction details. Pool and landscape layout and configuration shown on floor plans are for general illustrative purpose only and are not provided by the developer.



BAY VILLAS
DUBAI ISLANDS

Semidetached Villa
3 Bedroom - G+1
Type A - 2

SD3B.A.2

	Sqm	Sqft
Ground Floor	136.94	1474.01
Balcony/ Terrace/ Porch- GF	0.34	3.66
First Floor	144.69	1557.43
Balcony/ Terrace	32.00	344.45
Garage- Covered	62.34	671.02
TOTAL BUILT -UP AREA	376.31	4050.57
Garage not covered	0.0	0.0
Roof Terrace	0.0	0.0

Key Plan



GROUND FLOOR PLAN



FIRST FLOOR PLAN


DISCLAIMER: All measurements,dimensions,coordinated and drawings, given as the Floor Plans in the literature are approximate and provided only for the purpose of marketing, illustration, information and general guidance as such drawings are not to scale. All the rooms, sizes, locations,orientations,dimensions,fixtures,fittings,finishes and specifications (including materials for,placement,size of rooms,windows,doors,balcony,furniture's inbuilt wardtobe etc.)provided in the floor plans may vary as the same have been taken from concept designs prior the ac-tual development/construction and therefore their accuracy in relation to actual construction cannot be confirmed.Hence,we make no guarantee,warranty or representation as to the accuracy and completeness of the floor plan information as changes may be made during the development process,without notice.Always refer to latest IFC design available in the sales office for the most accurate representation of all construction details. Pool and landscape layout and configuration shown on floor plans are for general illustrative purpose only and are not provided by the developer.




BAY VILLAS
DUBAI ISLANDS

Semidetached Villa
3 Bedroom - G+1
Type A
SD3B.A

Key Plan

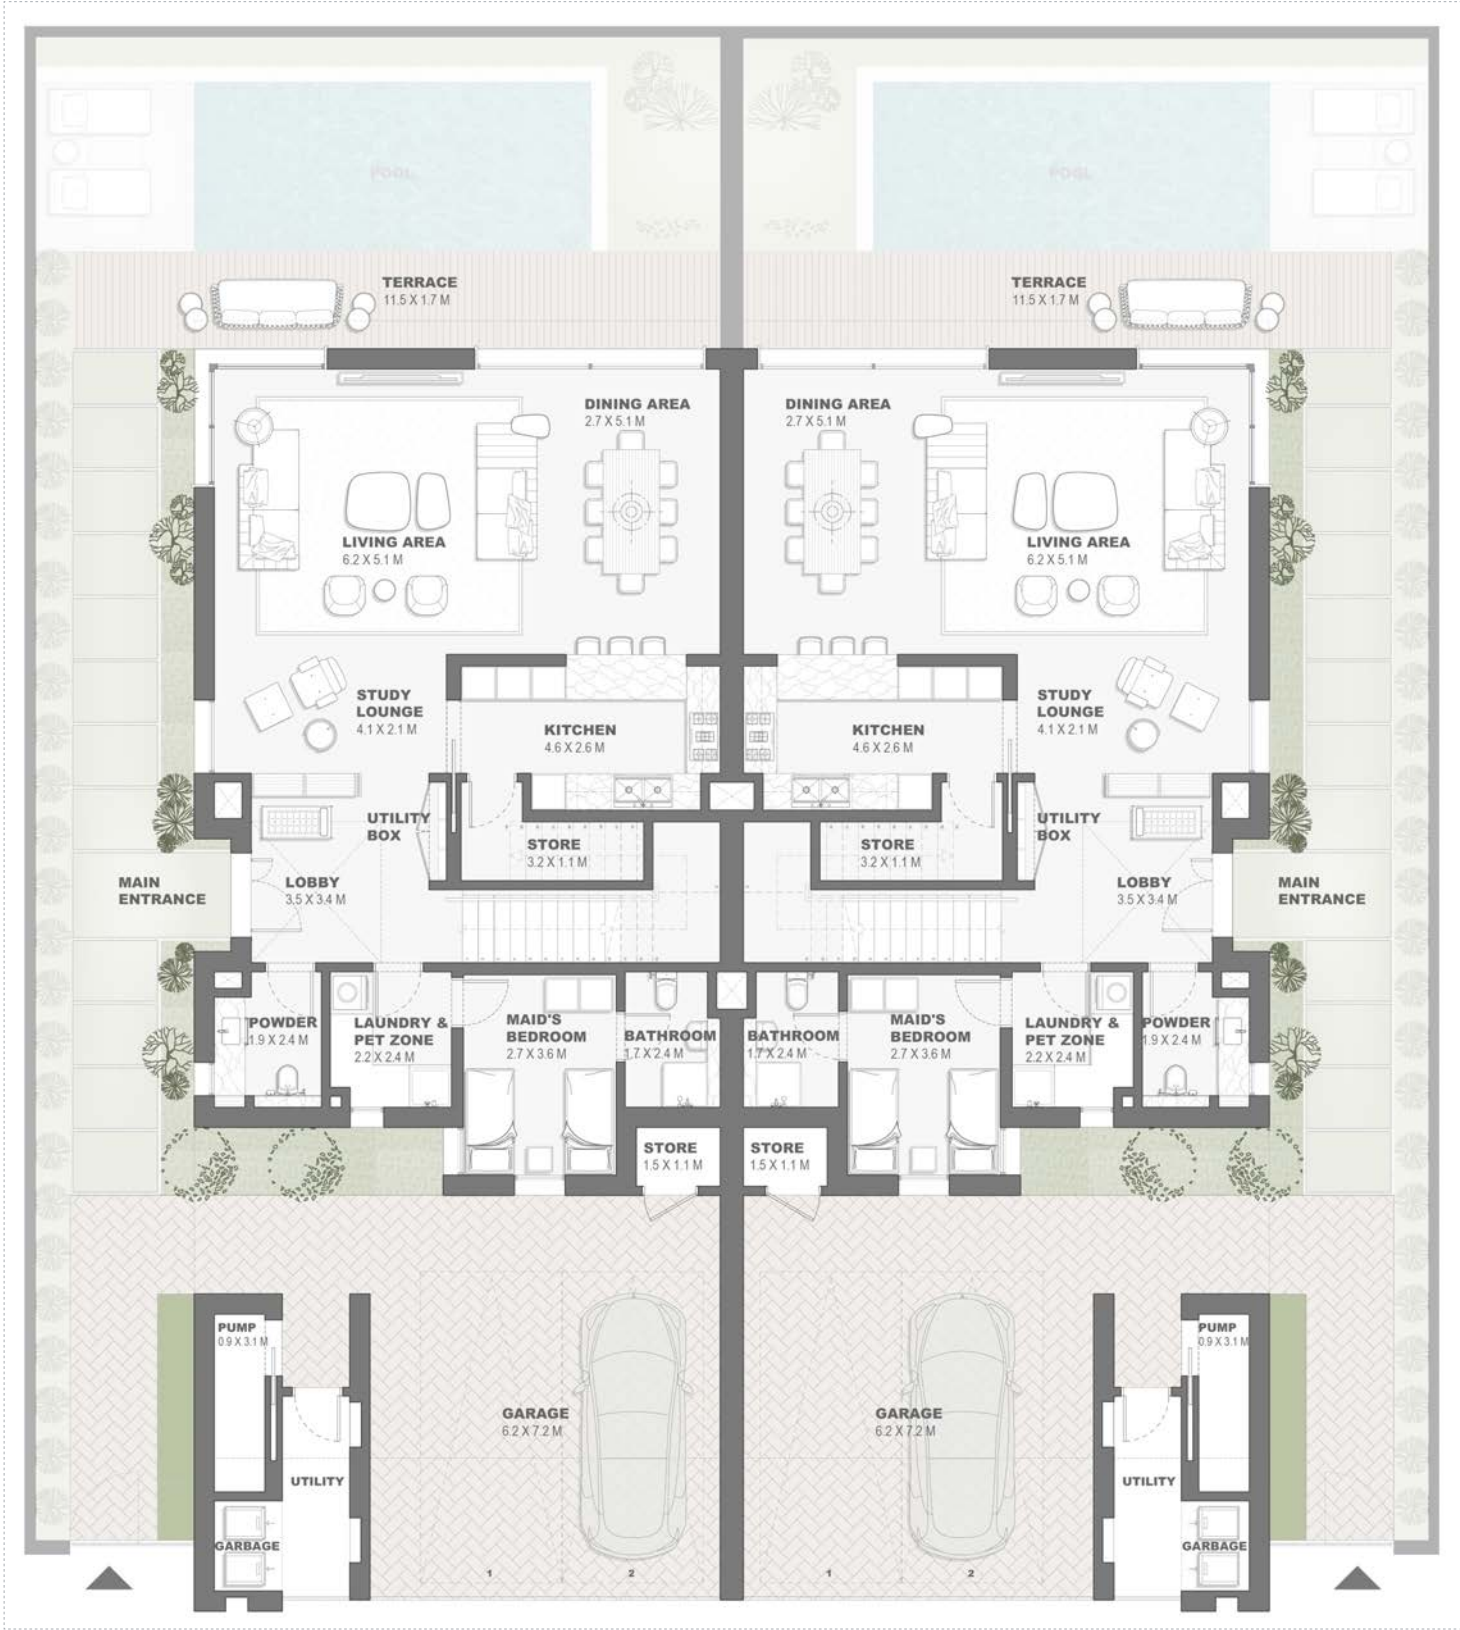

GROUND FLOOR PLAN

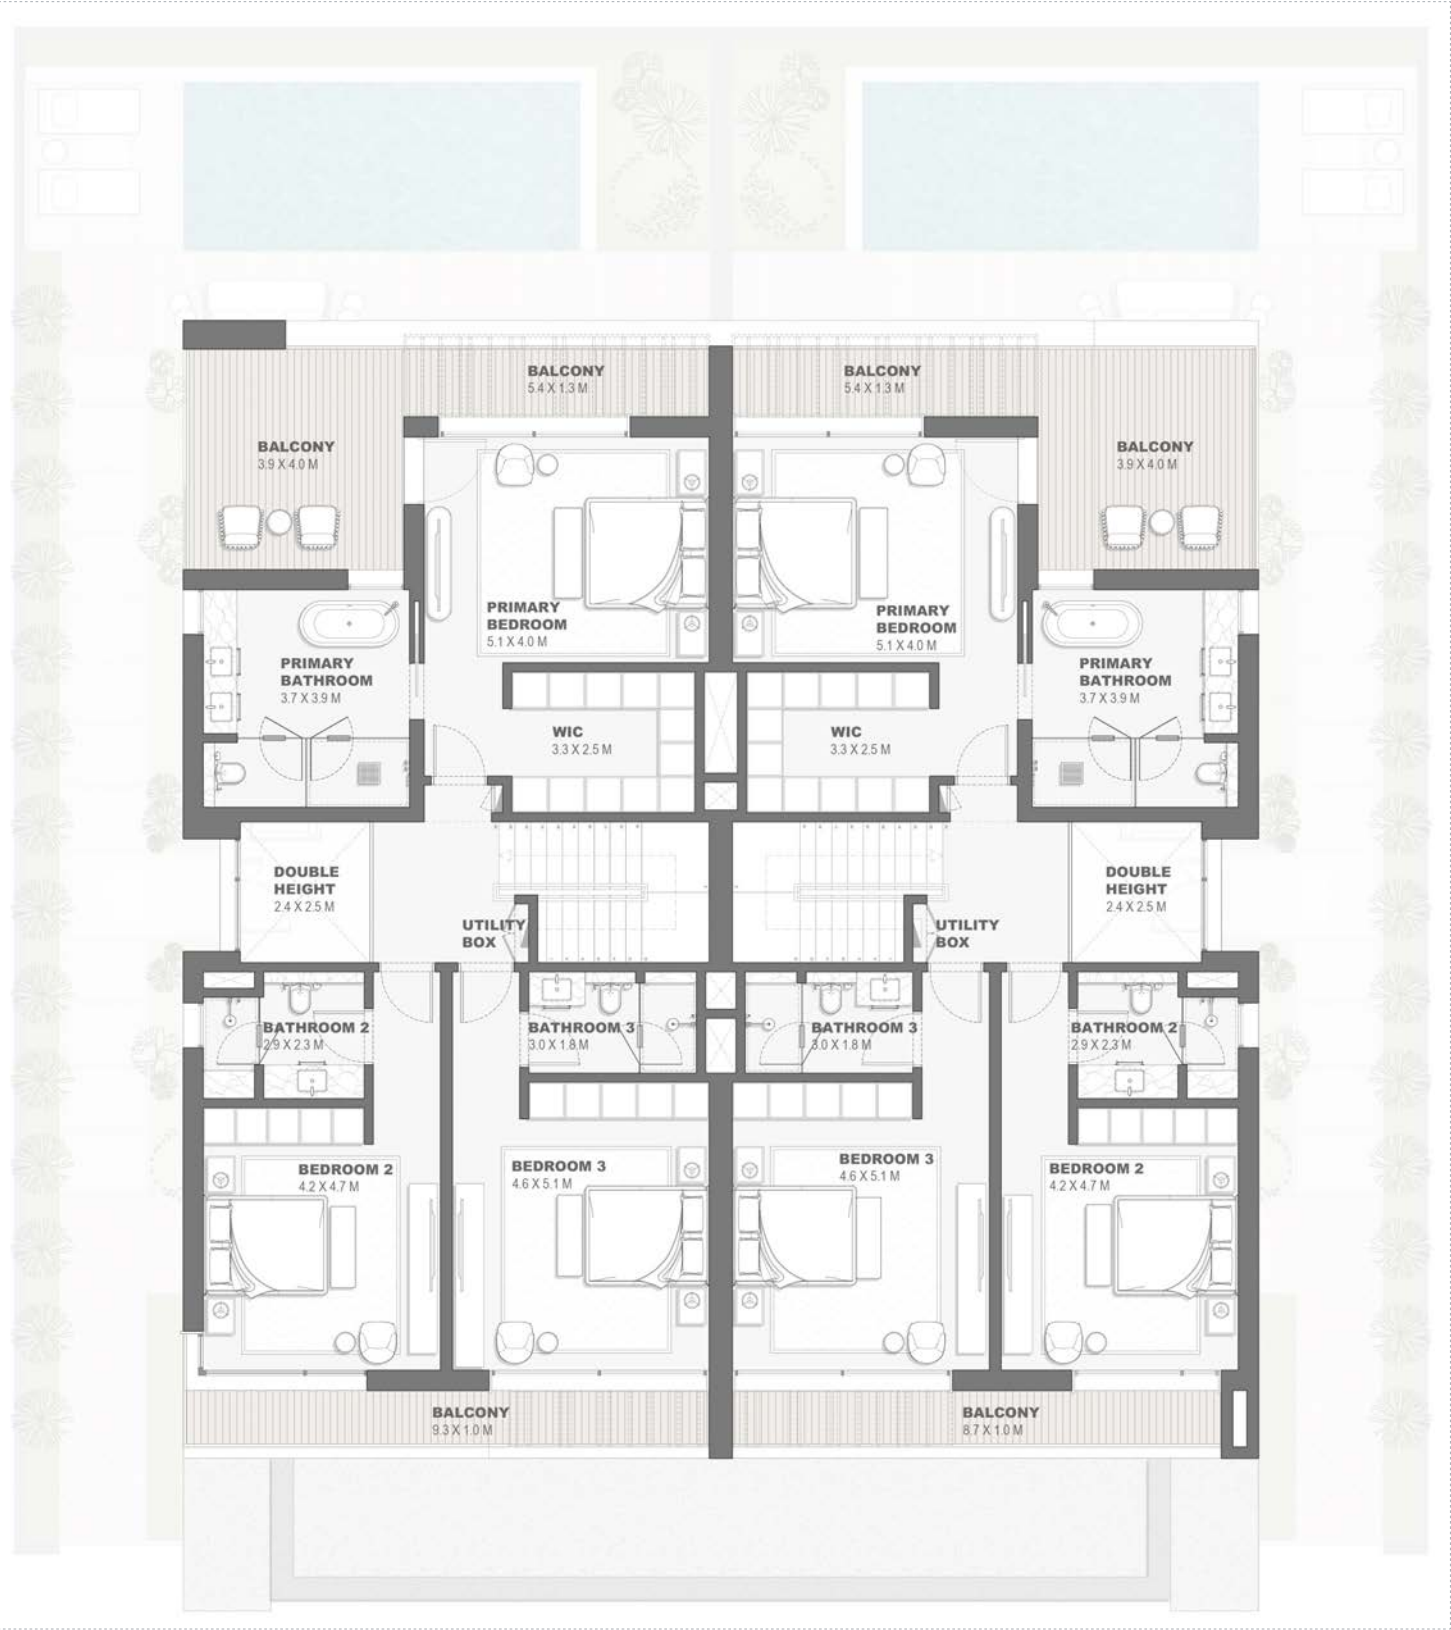

FIRST FLOOR PLAN

DISCLAIMER: All measurements, dimensions, coordinated and drawings, given as the Floor Plans in the literature are approximate and provided only for the purpose of marketing, illustration, information and general guidance as such drawings are not to scale. All the rooms, sizes, locations, orientations, dimensions, fixtures, fittings, finishes and specifications (including materials for, placement, size of rooms, windows, doors, balcony, furniture's inbuilt wardrobes etc.) provided in the floor plans may vary as the same have been taken from concept designs prior to the actual development/construction and therefore their accuracy in relation to actual construction cannot be confirmed. Hence, we make no guarantee, warranty or representation as to the accuracy and completeness of the floor plan information as changes may be made during the development process, without notice. Always refer to latest IFC design available in the sales office for the most accurate representation of all construction details. Pool and landscape layout and configuration shown on floor plans are for general illustrative purpose only and are not provided by the developer.



SEMIDETACHED VILLAS

SD3B.B



SEMIDETACHED VILLAS

SD3B.B



BAY VILLAS
DUBAI ISLANDS

Semidetached Villa
3 Bedroom - G+1
Type B - 1

SD3B.B.1

	Sqm	Sqft
Ground Floor	141.56	1523.74
Balcony/ Terrace/ Porch- GF	0.0	0.0
First Floor	139.95	1506.41
Balcony/ Terrace	21.54	231.85
Garage- Covered	51.40	553.26
TOTAL BUILT -UP AREA	354.45	3815.27
Garage not covered	0.0	0.0
Roof Terrace	0.0	0.0

Key Plan



GROUND FLOOR PLAN



FIRST FLOOR PLAN

DISCLAIMER: All measurements,dimensions,coordinated and drawings, given as the Floor Plans in the literature are approximate and provided only for the purpose of marketing, illustration, information and general guidance as such drawings are not to scale. All the rooms, sizes, locations,orientations,dimensions,fixtures,fittings,finishes and specifications (including materials for,placement,size of rooms,windows,doors,balcony,furniture's inbuilt wardtobe etc.)provided in the floor plans may vary as the same have been taken from concept designs prior the actual development/construction and therefore their accuracy in relation to actual construction cannot be confirmed.Hence,we make no guarantee,warranty or representation as to the accuracy and completeness of the floor plan information as changes may be made during the development process,without notice.Always refer to latest IFC design available in the sales office for the most accurate representation of all construction details. Pool and landscape layout and configuration shown on floor plans are for general illustrative purpose only and are not provided by the developer.



BAY VILLAS
DUBAI ISLANDS

Semidetached Villa
3 Bedroom - G+1
Type B - 2

SD3B.B.2

	Sqm	Sqft
Ground Floor	141.55	1523.63
Balcony/ Terrace/ Porch- GF	0.0	0.0
First Floor	140	1506.95
Balcony/ Terrace	22.21	239.07
Garage- Covered	51.40	553.26
TOTAL BUILT -UP AREA	355.16	3822.91
Garage not covered	0.0	0.0
Roof Terrace	0.0	0.0

Key Plan



GROUND FLOOR PLAN



FIRST FLOOR PLAN

DISCLAIMER: All measurements,dimensions,coordinated and drawings, given as the Floor Plans in the literature are approximate and provided only for the purpose of marketing, illustration, information and general guidance as such drawings are not to scale. All the rooms, sizes, locations,orientations,dimensions,fixtures,fittings,finishes and specifications (including materials for,placement,size of rooms,windows,doors,balcony,furniture's inbuilt wardtobe etc.)provided in the floor plans may vary as the same have been taken from concept designs prior the actual development/construction and therefore their accuracy in relation to actual construction cannot be confirmed.Hence,we make no guarantee,warranty or representation as to the accuracy and completeness of the floor plan information as changes may be made during the development process,without notice.Always refer to latest IFC design available in the sales office for the most accurate representation of all construction details. Pool and landscape layout and configuration shown on floor plans are for general illustrative purpose only and are not provided by the developer.



BAY VILLAS
DUBAI ISLANDS

Semidetached Villa
3 Bedroom - G+1
Type B
SD3B.B

Key Plan



GROUND FLOOR PLAN



FIRST FLOOR PLAN

DISCLAIMER: All measurements, dimensions, coordinated and drawings, given as the Floor Plans in the literature are approximate and provided only for the purpose of marketing, illustration, information and general guidance as such drawings are not to scale. All the rooms, sizes, locations, orientations, dimensions, fixtures, fittings, finishes and specifications (including materials for, placement, size of rooms, windows, doors, balcony, furniture's inbuilt wardrobes etc.) provided in the floor plans may vary as the same have been taken from concept designs prior to the actual development/construction and therefore their accuracy in relation to actual construction cannot be confirmed. Hence, we make no guarantee, warranty or representation as to the accuracy and completeness of the floor plan information as changes may be made during the development process, without notice. Always refer to latest IFC design available in the sales office for the most accurate representation of all construction details. Pool and landscape layout and configuration shown on floor plans are for general illustrative purpose only and are not provided by the developer.



SEMIDETACHED VILLAS

SD4B.C



SEMIDETACHED VILLAS

SD4B.C





BAY VILLAS
DUBAI ISLANDS

Semidetached Villa
4 Bedroom - G+1
Type C - 1

SD4B.C.1

	Sqm	Sqft
Ground Floor	127.65	1374.01
Balcony/ Terrace/ Porch- GF	0.0	0.0
First Floor	175.35	1887.45
Balcony/ Terrace	27.93	300.64
Garage- Covered	62.41	671.78
TOTAL BUILT -UP AREA	393.34	4233.88
Garage not covered	0.0	0.0
Roof Terrace	0.0	0.0

Key Plan

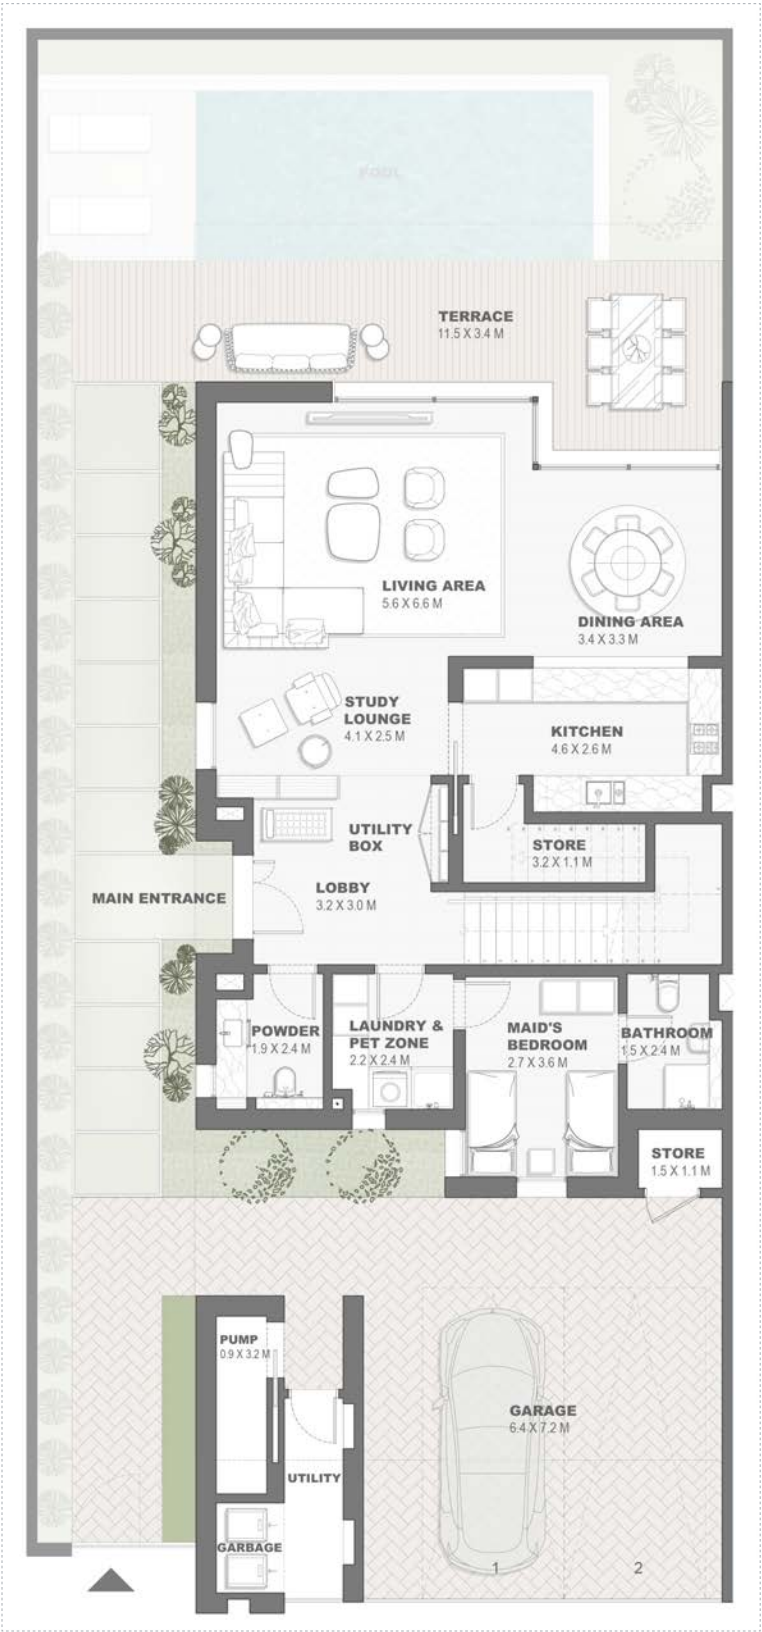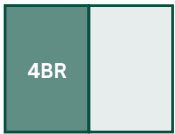

GROUND FLOOR PLAN



FIRST FLOOR PLAN

DISCLAIMER: All measurements,dimensions,coordinated and drawings, given as the Floor Plans in the literature are approximate and provided only for the purpose of marketing, illustration, information and general guidance as such drawings are not to scale. All the rooms, sizes, locations,orientations,dimensions,fixtures,fittings,finishes and specifications (including materials for,placement,size of rooms,windows,doors,balcony,furniture's inbuilt wardtobe etc.)provided in the floor plans may vary as the same have been taken from concept designs prior the ac-tual development/construction and therefore their accuracy in relation to actual construction cannot be confirmed.Hence,we make no guarantee,warranty or representation as to the accuracy and completeness of the floor plan information as changes may be made during the development process,without notice.Always refer to latest IFC design available in the sales office for the most accurate representation of all construction details. Pool and landscape layout and configuration shown on floor plans are for general illustrative purpose only and are not provided by the developer.



BAY VILLAS
DUBAI ISLANDS

Semidetached Villa
4 Bedroom - G+1
Type C - 2

SD4B.C.2

	Sqm	Sqft
Ground Floor	127.70	1374.55
Balcony/ Terrace/ Porch- GF	0.0	0.0
First Floor	179.31	1930.08
Balcony/ Terrace	24.52	263.93
Garage- Covered	62.37	671.35
TOTAL BUILT -UP AREA	393.90	4239.90
Garage not covered	0.0	0.0
Roof Terrace	0.0	0.0

Key Plan



GROUND FLOOR PLAN



FIRST FLOOR PLAN


DISCLAIMER: All measurements,dimensions,coordinated and drawings, given as the Floor Plans in the literature are approximate and provided only for the purpose of marketing, illustration, information and general guidance as such drawings are not to scale. All the rooms, sizes, locations,orientations,dimensions,fixtures,fittings,finishes and specifications (including materials for,placement,size of rooms,windows,doors,balcony,furniture's inbuilt wardtobe etc.)provided in the floor plans may vary as the same have been taken from concept designs prior the ac-tual development/construction and therefore their accuracy in relation to actual construction cannot be confirmed.Hence,we make no guarantee,warranty or representation as to the accuracy and completeness of the floor plan information as changes may be made during the development process,without notice.Always refer to latest IFC design available in the sales office for the most accurate representation of all construction details. Pool and landscape layout and configuration shown on floor plans are for general illustrative purpose only and are not provided by the developer.




BAY VILLAS
DUBAI ISLANDS

Semidetached Villa
4 Bedroom - G+1
Type C
SD4B.C

Key Plan

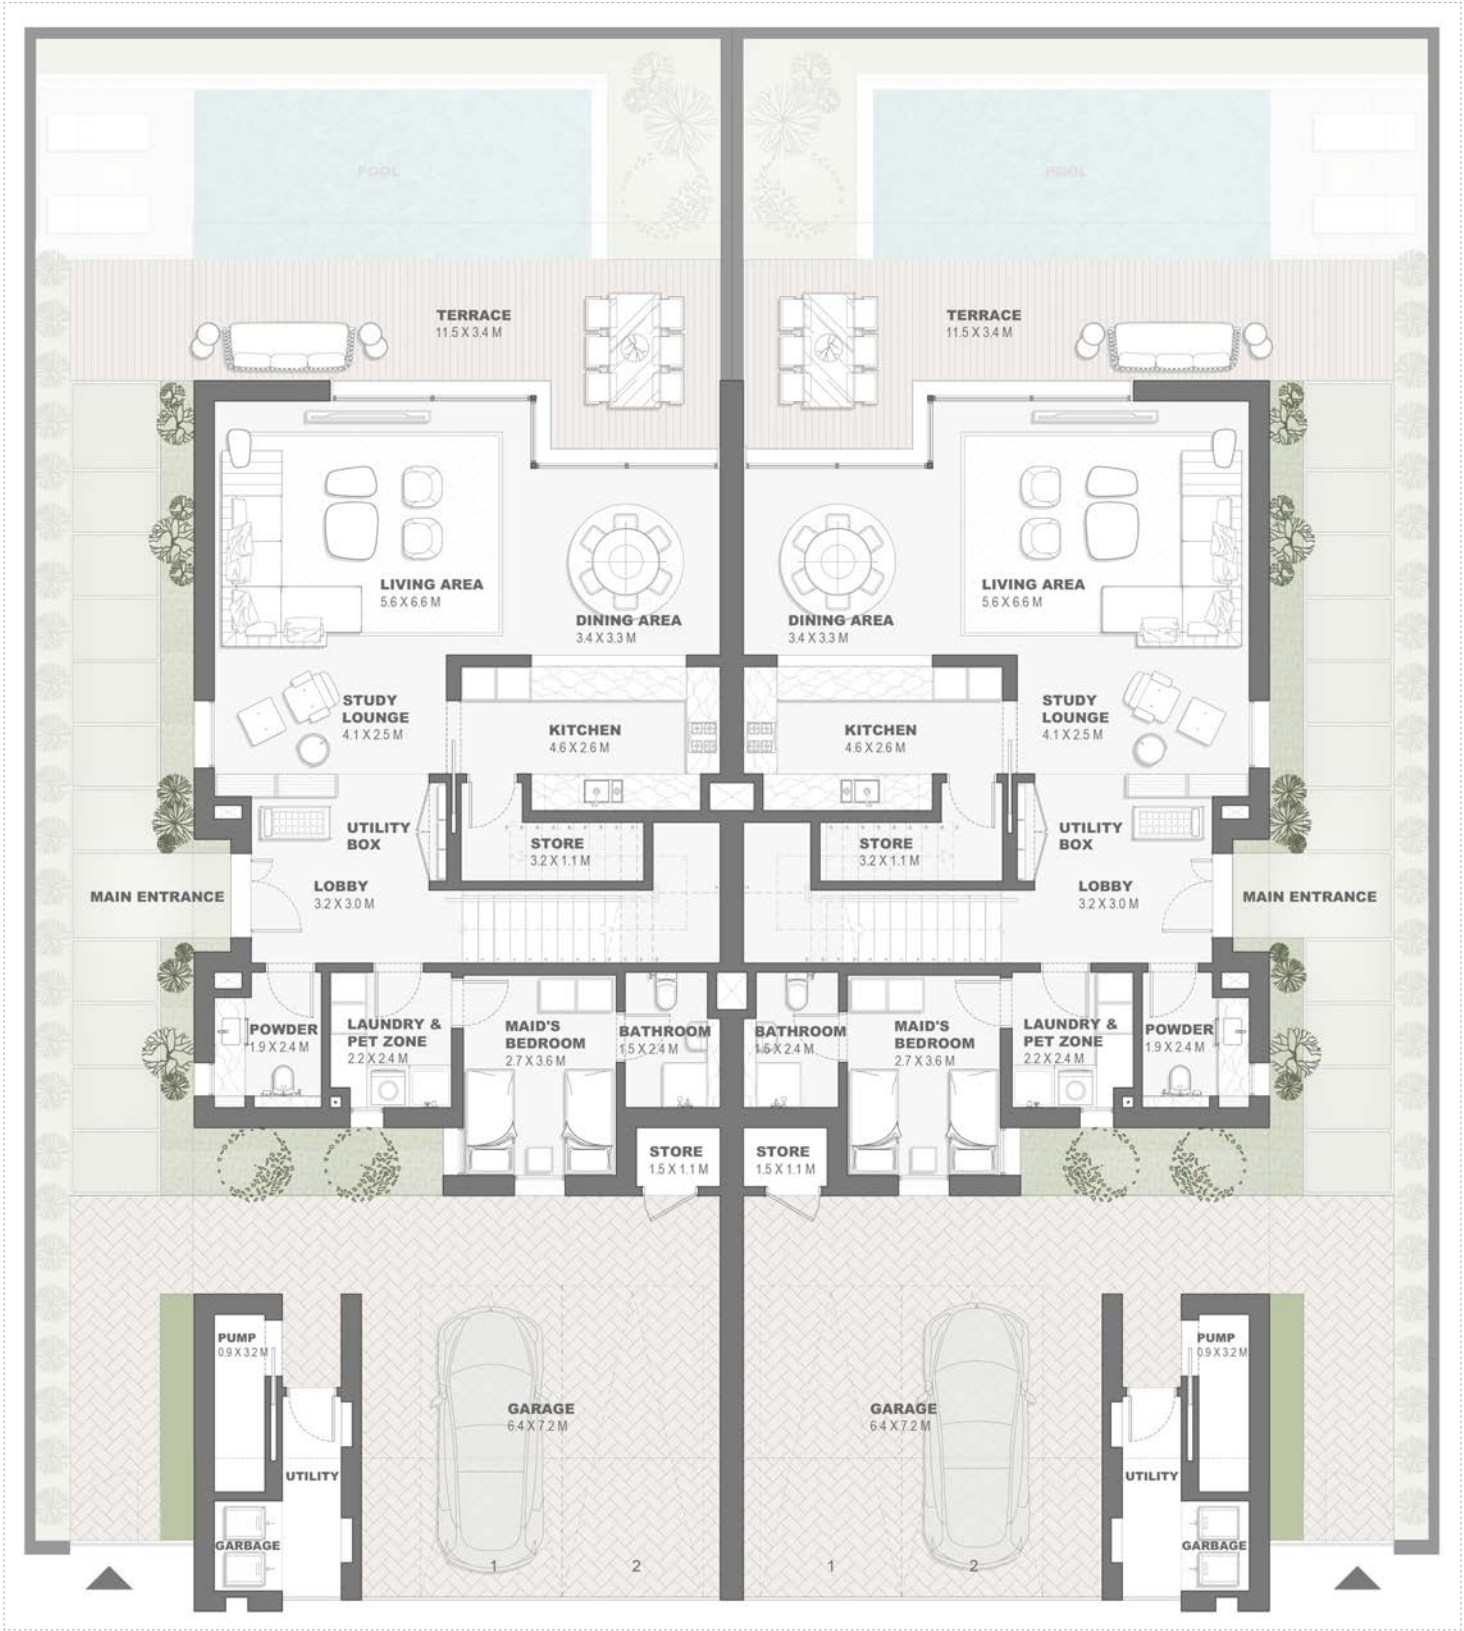

GROUND FLOOR PLAN

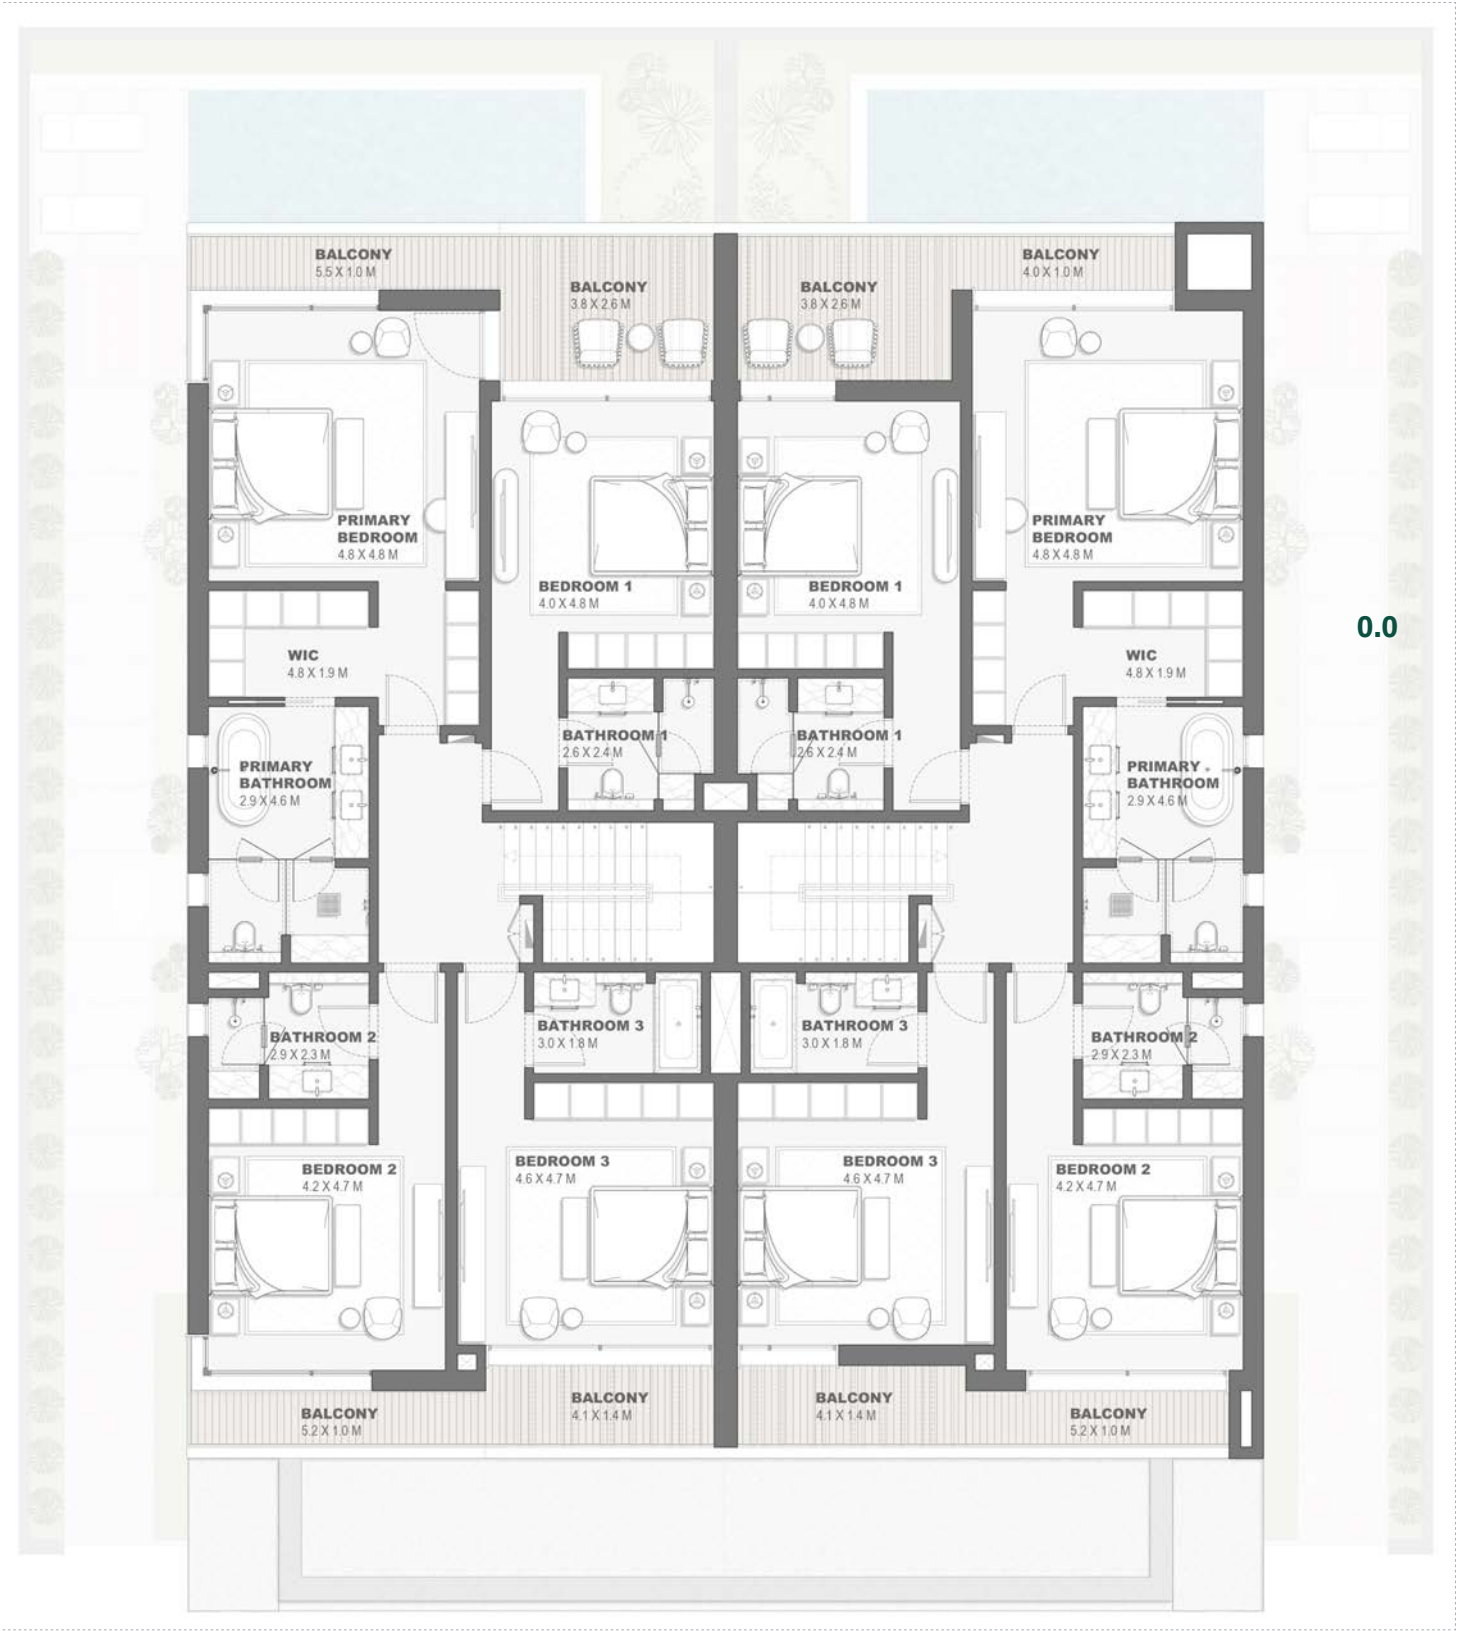

FIRST FLOOR PLAN

DISCLAIMER: All measurements, dimensions, coordinated and drawings, given as the Floor Plans in the literature are approximate and provided only for the purpose of marketing, illustration, information and general guidance as such drawings are not to scale. All the rooms, sizes, locations, orientations, dimensions, fixtures, fittings, finishes and specifications (including materials for, placement, size of rooms, windows, doors, balcony, furniture's inbuilt wardrobe etc.) provided in the floor plans may vary as the same have been taken from concept designs prior the actual development/construction and therefore their accuracy in relation to actual construction cannot be confirmed. Hence, we make no guarantee, warranty or representation as to the accuracy and completeness of the floor plan information as changes may be made during the development process, without notice. Always refer to latest IFC design available in the sales office for the most accurate representation of all construction details. Pool and landscape layout and configuration shown on floor plans are for general illustrative purpose only and are not provided by the developer.



SEMIDETACHED VILLAS

SD4B.D



SEMIDETACHED VILLAS

SD4B.D





BAY VILLAS
DUBAI ISLANDS

Semidetached Villa
4 Bedroom - G+2
Type D - 1

SD4B.D.1

	Sqm	Sqft
Ground Floor	145.34	1564.43
Balcony/ Terrace/ Porch- GF	0.0	0.0
First Floor	149.36	1607.70
Balcony/ Terrace	22.75	244.88
Second Floor	25.90	278.79
Balcony/ Terrace	0.0	0.0
Garage- Covered	52.55	565.64
TOTAL BUILT - UP AREA	395.90	4261.43
Garage not covered	0.0	0.0
Roof Terrace	31.02	333.90

Key Plan

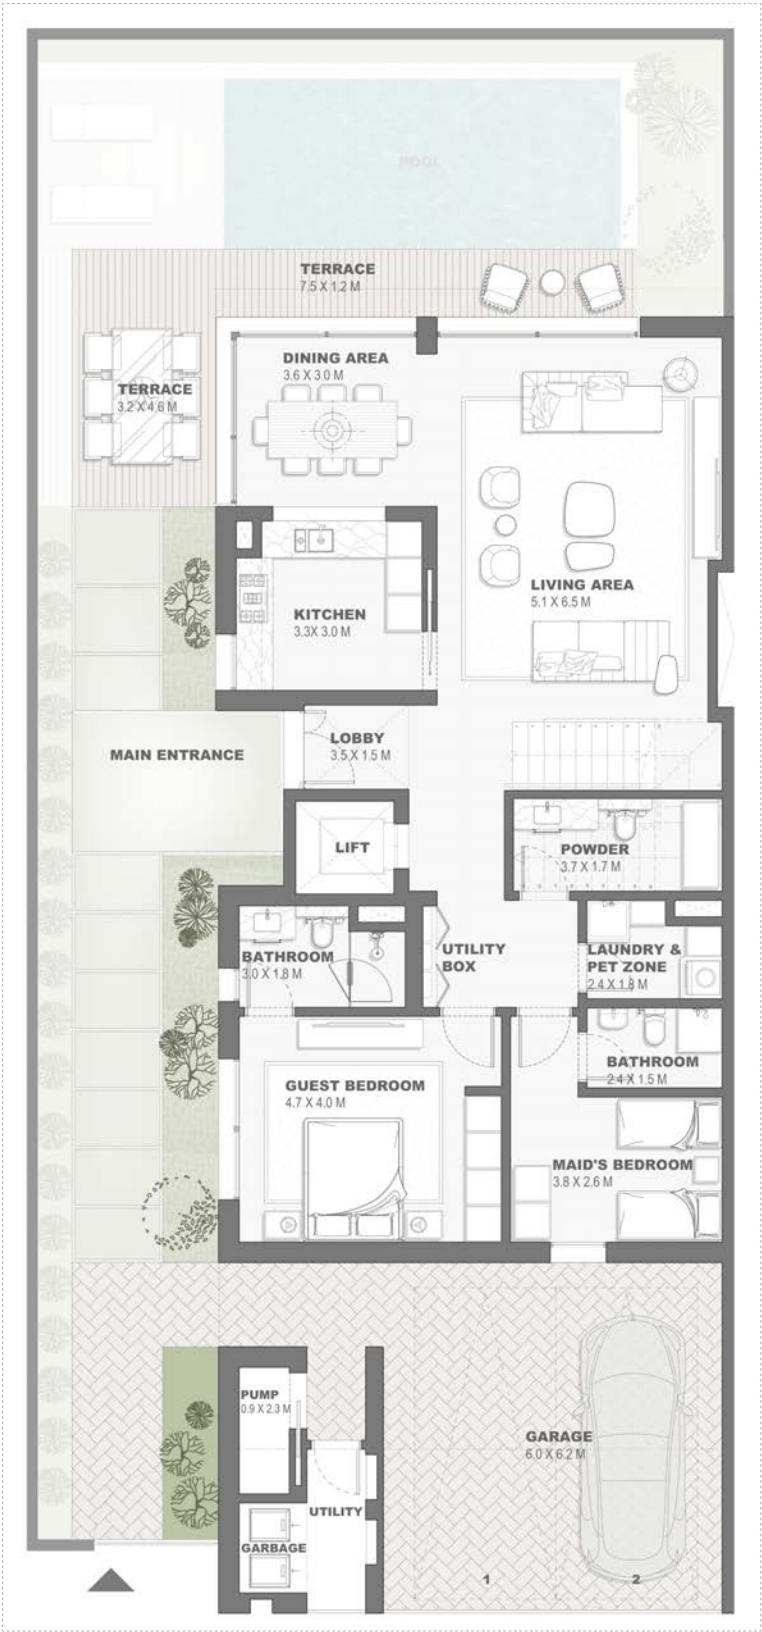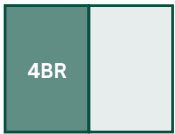

GROUND FLOOR PLAN



FIRST FLOOR PLAN



SECOND FLOOR PLAN

DISCLAIMER: All measurements, dimensions, coordinated and drawings, given as the Floor Plans in the literature are approximate and provided only for the purpose of marketing, illustration, information and general guidance as such drawings are not to scale. All the rooms, sizes, locations, orientations, dimensions, fixtures, fittings, finishes and specifications (including materials for, placement, size of rooms, windows, doors, balcony, furniture's inbuilt wardrobe etc.) provided in the floor plans may vary as the same have been taken from concept designs prior the actual development/construction and therefore their accuracy in relation to actual construction cannot be confirmed. Hence, we make no guarantee, warranty or representation as to the accuracy and completeness of the floor plan information as changes may be made during the development process, without notice. Always refer to latest IFC design available in the sales office for the most accurate representation of all construction details. Pool and landscape layout and configuration shown on floor plans are for general illustrative purpose only and are not provided by the developer.



BAY VILLAS
DUBAI ISLANDS

Semidetached Villa
4 Bedroom - G+2
Type D - 2

SD4B.D.2

	Sqm	Sqft
Ground Floor	145.34	1564.43
Balcony/ Terrace/ Porch- GF	0.0	0.0
First Floor	149.40	1608.13
Balcony/ Terrace	22.66	243.91
Second Floor	25.86	278.35
Balcony/ Terrace	0.0	0.0
Garage- Covered	52.55	565.64
TOTAL BUILT - UP AREA	395.81	4260.46
Garage not covered	0.0	0.0
Roof Terrace	28.73	309.25

Key Plan



GROUND FLOOR PLAN



FIRST FLOOR PLAN



SECOND FLOOR PLAN


DISCLAIMER: All measurements, dimensions, coordinated and drawings, given as the Floor Plans in the literature are approximate and provided only for the purpose of marketing, illustration, information and general guidance as such drawings are not to scale. All the rooms, sizes, locations, orientations, dimensions, fixtures, fittings, finishes and specifications (including materials for, placement, size of rooms, windows, doors, balcony, furniture's inbuilt wardrobe etc.) provided in the floor plans may vary as the same have been taken from concept designs prior the actual development/construction and therefore their accuracy in relation to actual construction cannot be confirmed. Hence, we make no guarantee, warranty or representation as to the accuracy and completeness of the floor plan information as changes may be made during the development process, without notice. Always refer to latest IFC design available in the sales office for the most accurate representation of all construction details. Pool and landscape layout and configuration shown on floor plans are for general illustrative purpose only and are not provided by the developer.



BAY VILLAS
DUBAI ISLANDS

Semidetached Villa
4 Bedroom - G+2
Type D
SD4B.D

Key Plan

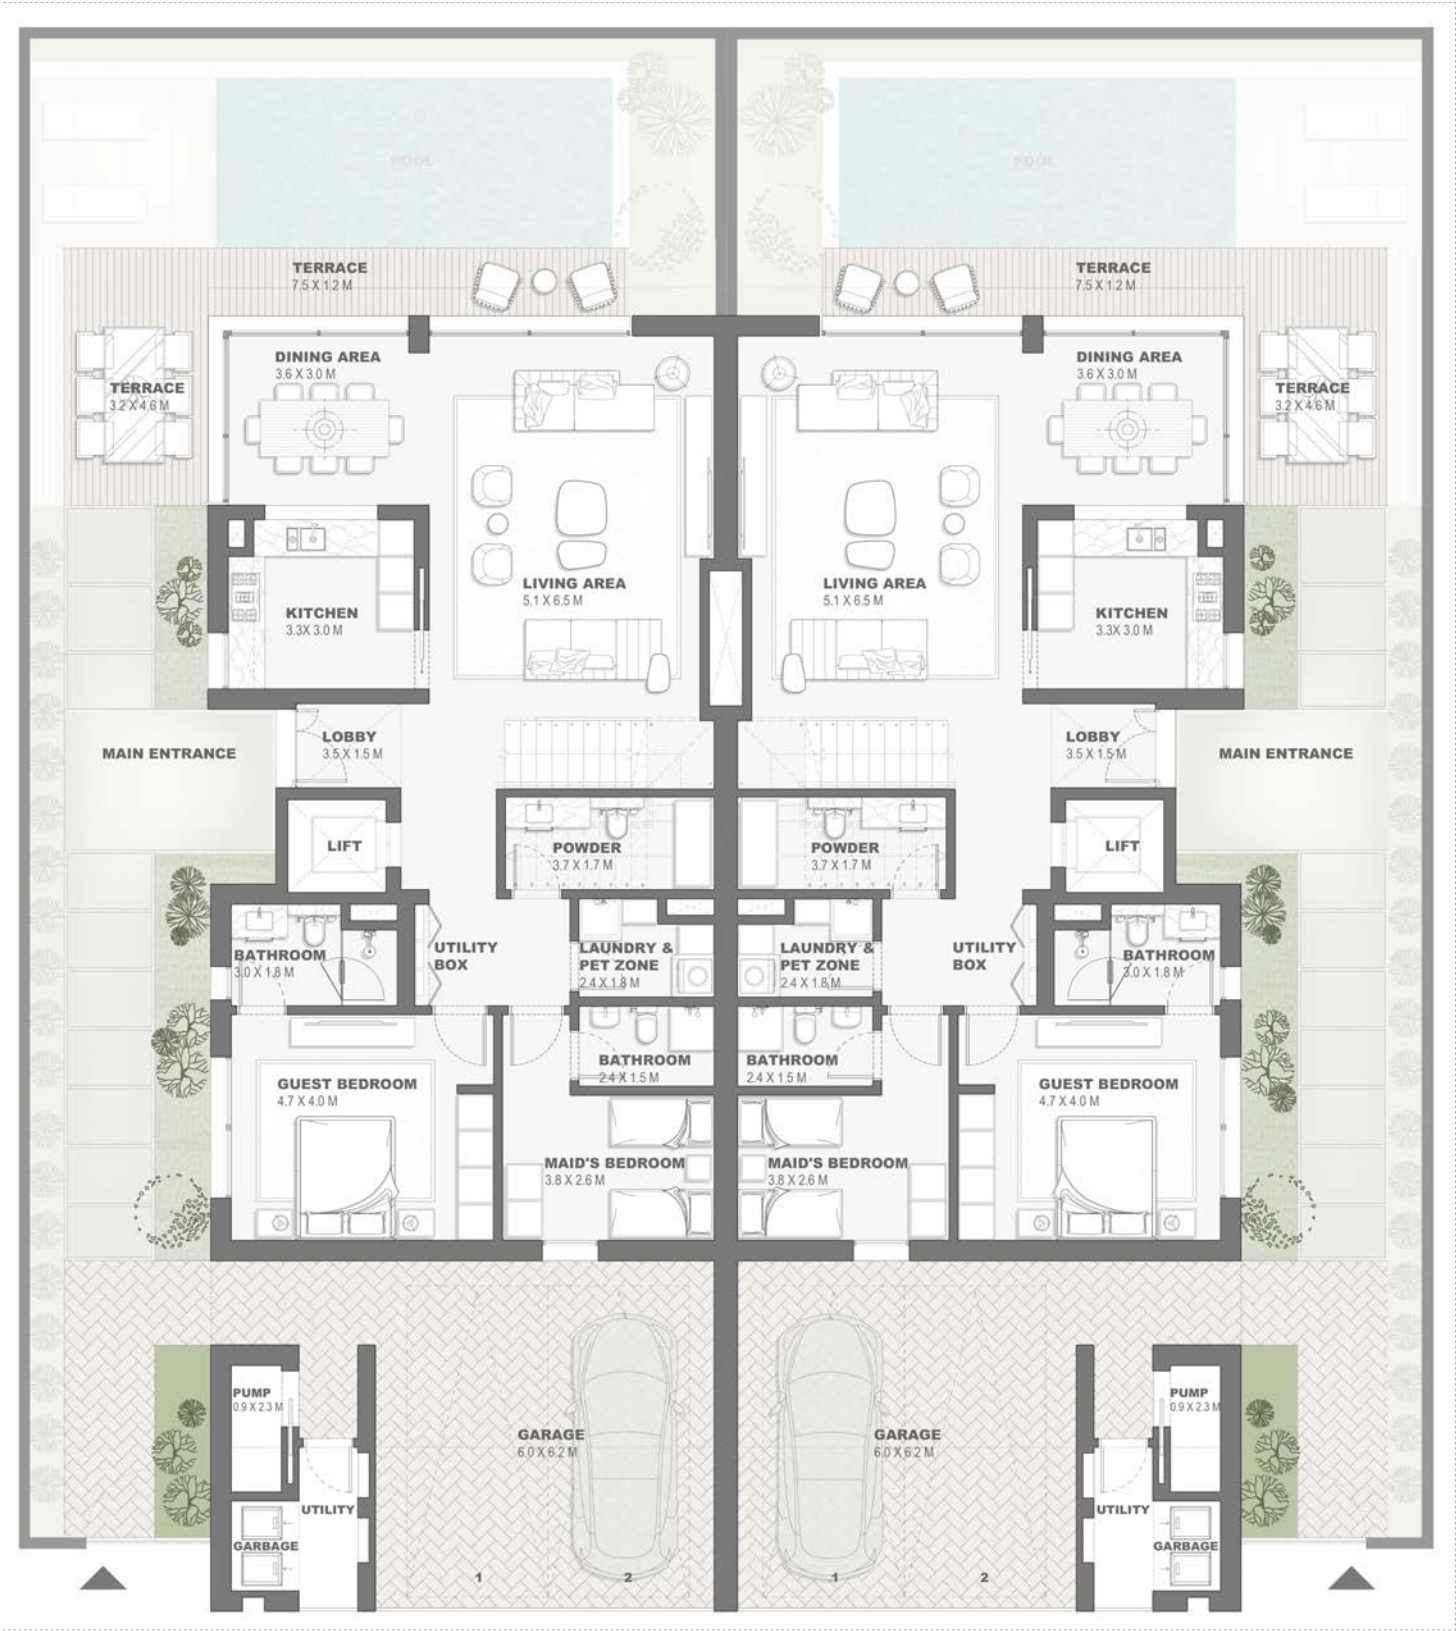

GROUND FLOOR PLAN


DISCLAIMER: All measurements,dimensions,coordinated and drawings, given as the Floor Plans in the literature are approximate and provided only for the purpose of marketing, illustration, information and general guidance as such drawings are not to scale. All the rooms, sizes, locations,orientations,dimensions,fixtures,fit-tings,finishes and specifications (including materials for,placement,size of rooms,windows,doors,balcony,furniture`s inbuilt wardtobe etc.)provided in the floor plans may vary as the same have been taken from concept designs prior the actual development/construction and therefore their accuracy in relation to actual construction cannot be confirmed.Hence,we make no guarantee,warranty or representation as to the accuracy and completeness of the floor plan information as changes may be made during the development process,without notice.Always refer to latest IFC design available in the sales office for the most accurate rep-resentation of all construction details. Pool and landscape layout and configuration shown on floor plans are for general illustrative purpose only and are not provided by the developer.




BAY VILLAS
DUBAI ISLANDS

Semidetached Villa
4 Bedroom - G+2
Type D
SD4B.D

Key Plan

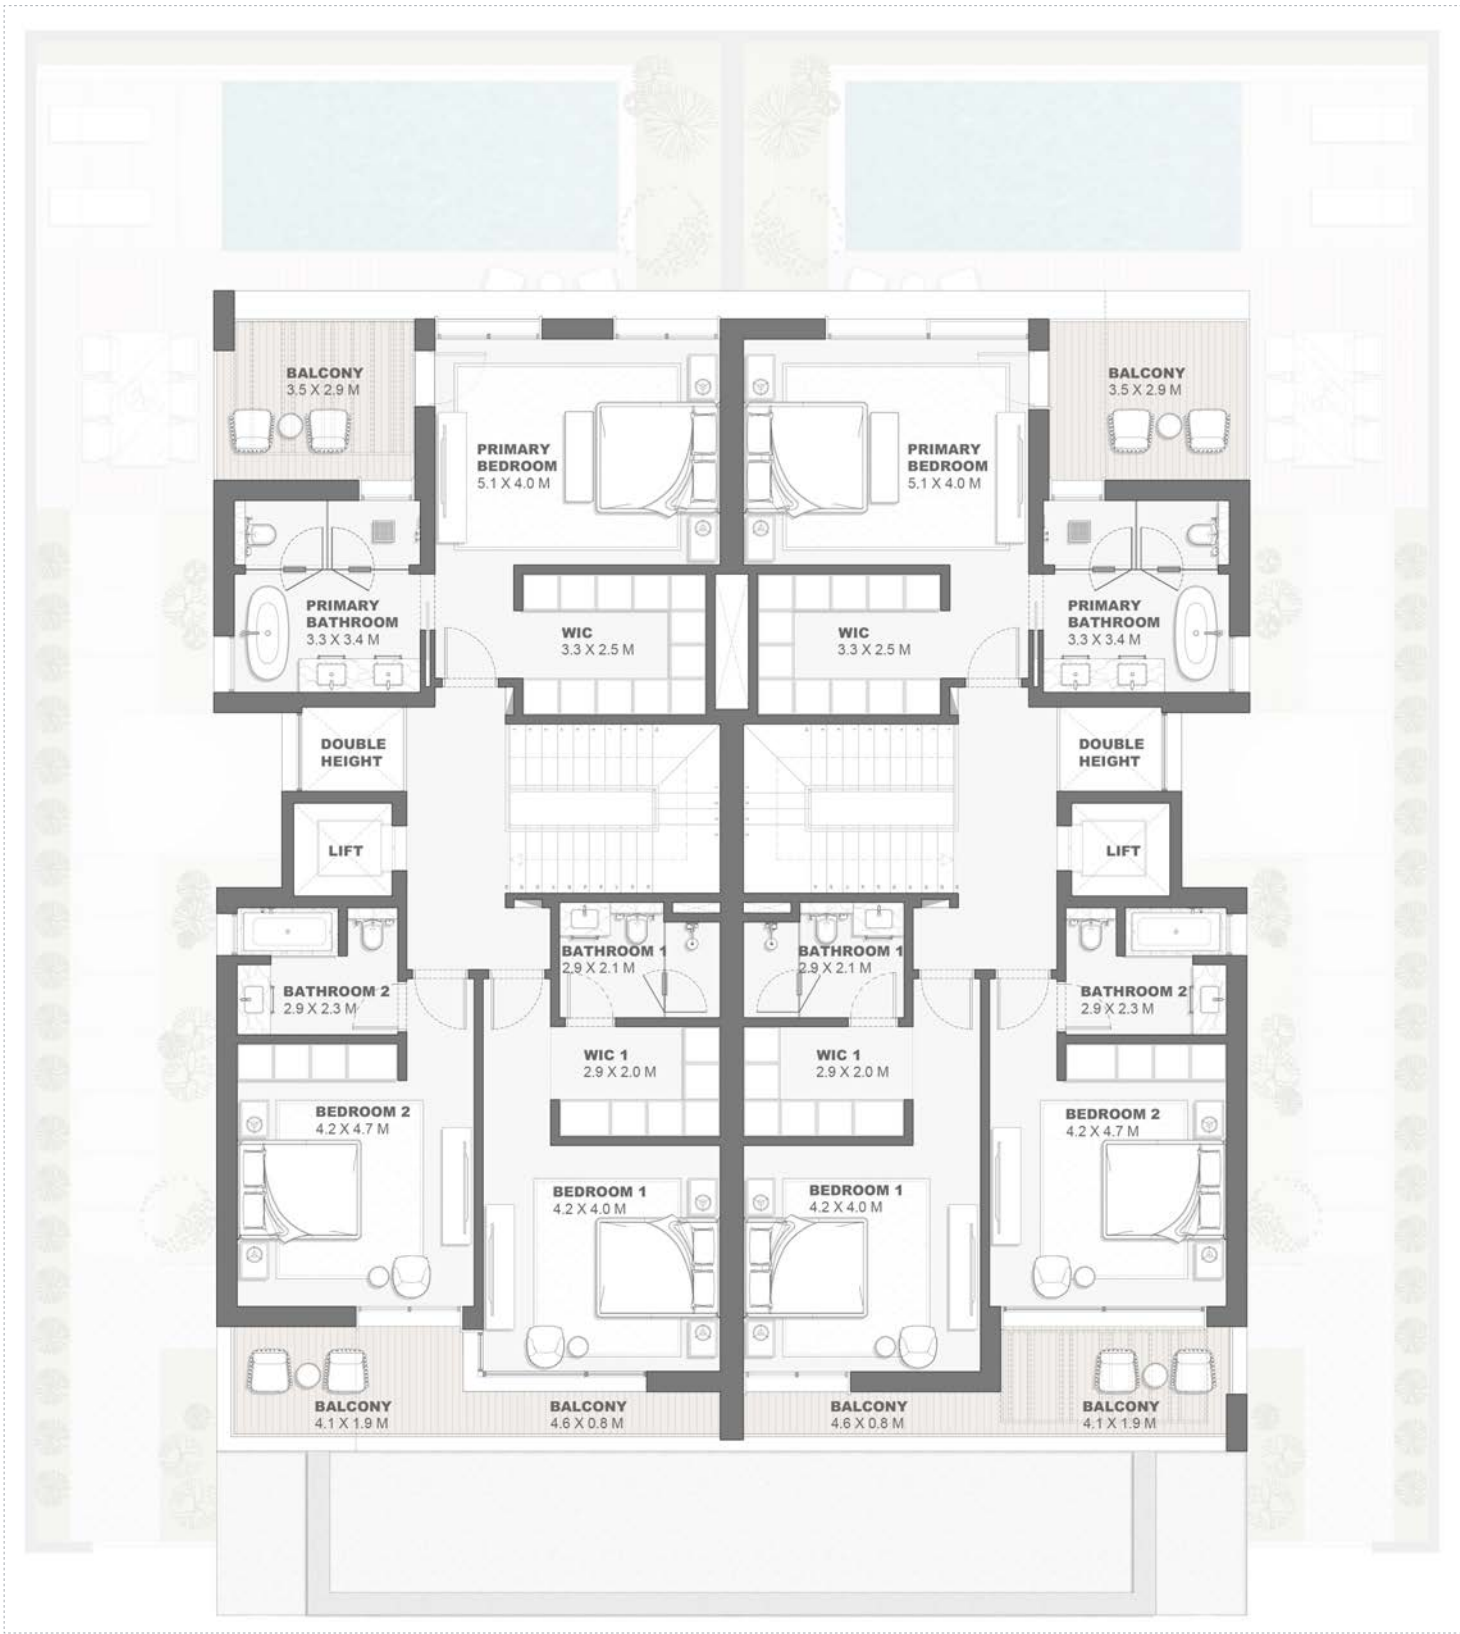

FIRST FLOOR PLAN

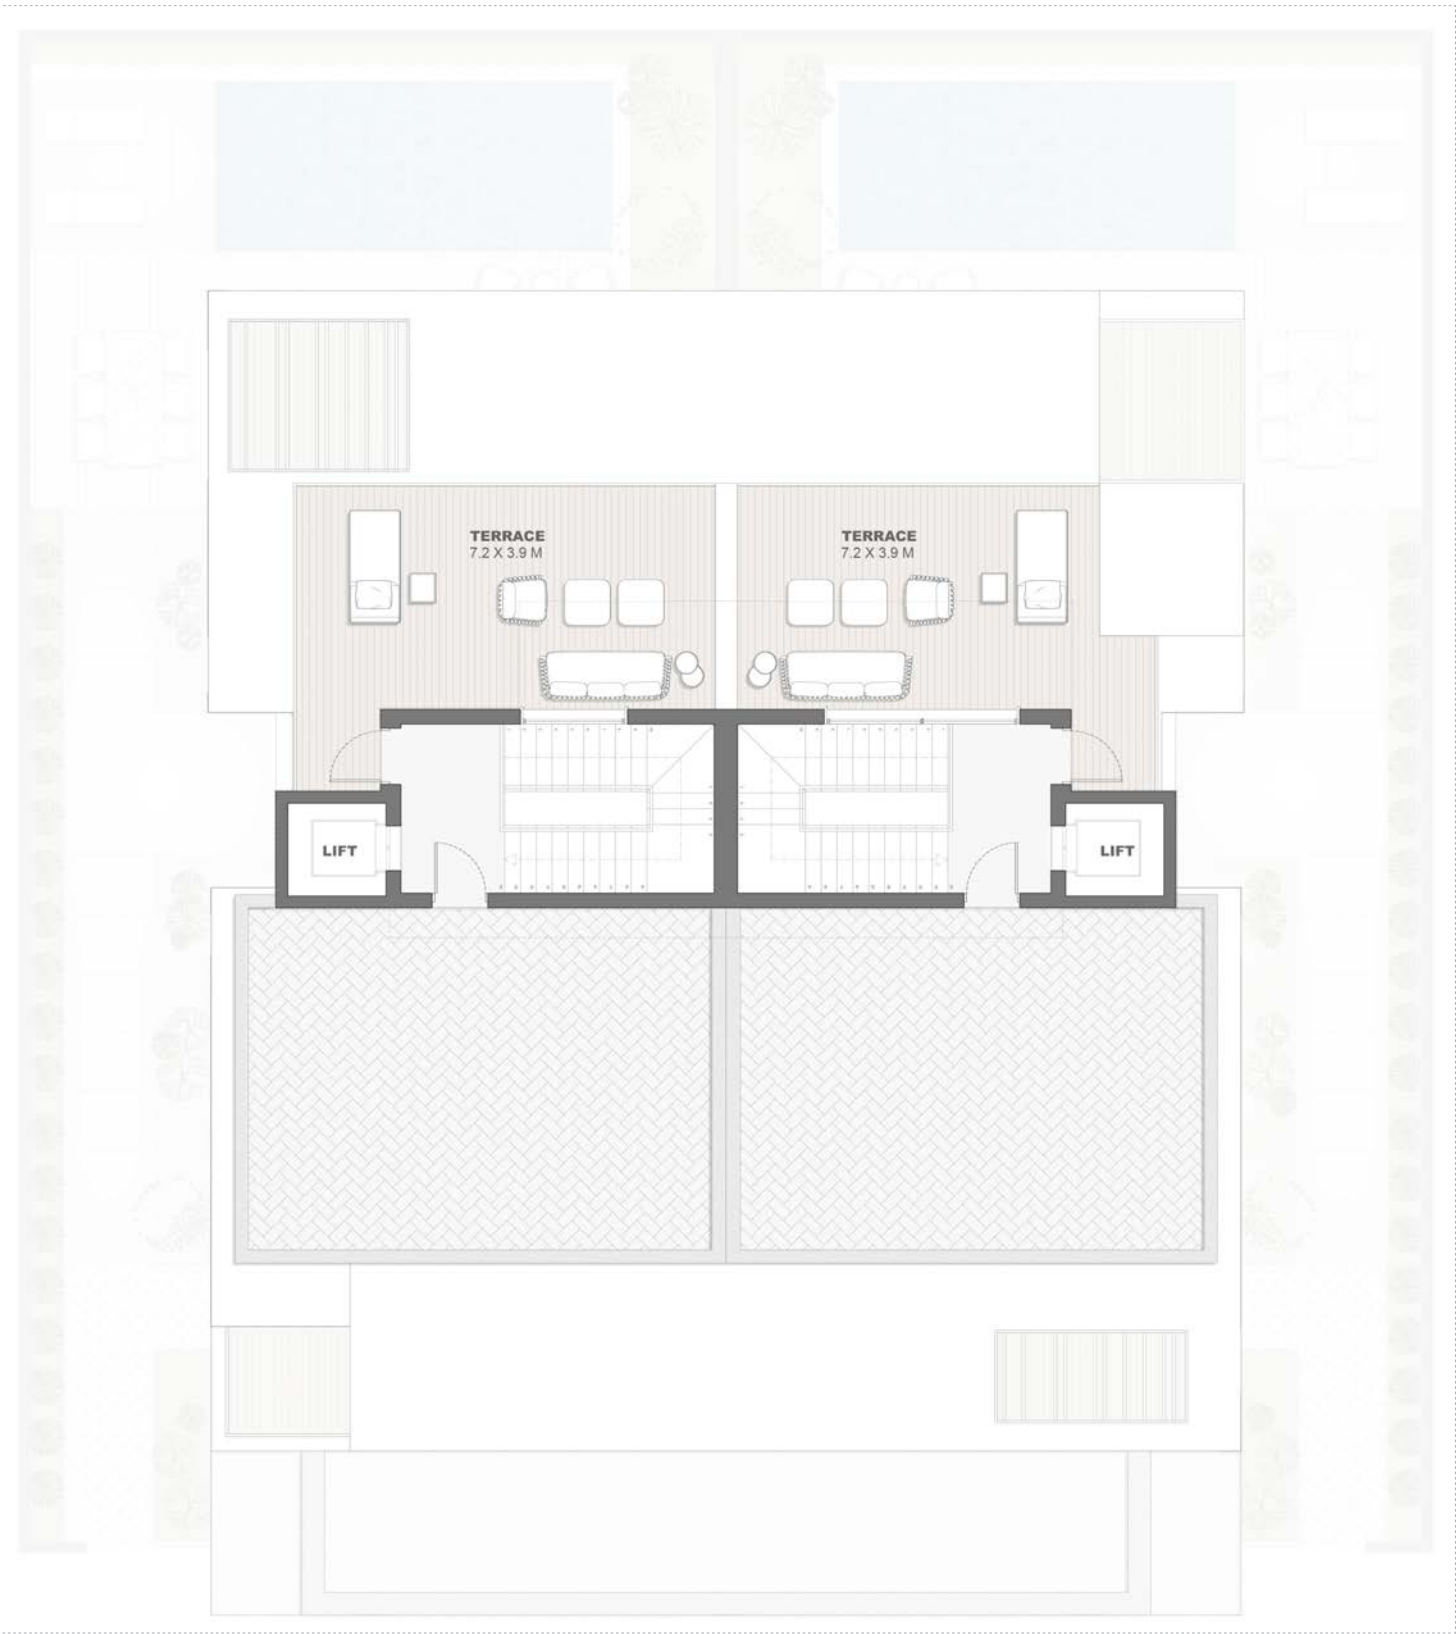

SECOND FLOOR PLAN

DISCLAIMER: All measurements, dimensions, coordinated and drawings, given as the Floor Plans in the literature are approximate and provided only for the purpose of marketing, illustration, information and general guidance as such drawings are not to scale. All the rooms, sizes, locations, orientations, dimensions, fixtures, fittings, finishes and specifications (including materials for, placement, size of rooms, windows, doors, balcony, furniture's inbuilt wardrobe etc.) provided in the floor plans may vary as the same have been taken from concept designs prior the actual development/construction and therefore their accuracy in relation to actual construction cannot be confirmed. Hence, we make no guarantee, warranty or representation as to the accuracy and completeness of the floor plan information as changes may be made during the development process, without notice. Always refer to latest IFC design available in the sales office for the most accurate representation of all construction details. Pool and landscape layout and configuration shown on floor plans are for general illustrative purpose only and are not provided by the developer.

800 NAKHEEL
NAKHEEL.COM

DISCLAIMER: All measurements,dimensions,coordinated and drawings, given as the Floor Plans in the literature are approximate and provided only for the purpose of marketing, illustration, information and general guidance as such drawings are not to scale. All the rooms, sizes, locations,orientations,dimensions,fixtures,fittings,finishes and specifications (including materials for,placement,size of rooms,windows,doors,balcony,furniture's inbuilt wardrobe etc.)provided in the floor plans may vary as the same have been taken from concept designs prior the actual development/construction and therefore their accurace in relation to actual construction cannot be confirmed.Hence,we make no guarantee,warranty or representation as to the accuracy and completeness of the floor plan information as changes may be made during the development process,without notice. Always refer to latest IFC design available in the sales office for the most accurate representation of all construction details. Pool and landscape layout and configuration shown on floor plans are for general illustrative purpose only and are not provided by the developer.



BAY VILLAS

DUBAI ISLANDS



NAKHEEL