

Waterfront Villas



BAY VILLAS

DUBAI ISLANDS



NAKHEEL



WATERFRONT VILLAS

WF5B.A



WATERFRONT VILLAS

WF5B.A




BAY VILLAS
DUBAI ISLANDS

Water front Villa
5 Bedroom - G+1
Type A

WF5B.A

	Sqm	Sqft
Ground Floor	243.77	2623.92
Balcony/ Terrace/ Porch- GF	41.38	445.41
First Floor	271.54	2922.83
Balcony/ Terrace	60.95	656.06
Garage- Covered	56.91	612.57
TOTAL BUILT -UP AREA	674.55	7260.80
Garage not covered	18.57	199.89
Roof Terrace	0.0	0.0

Key Plan

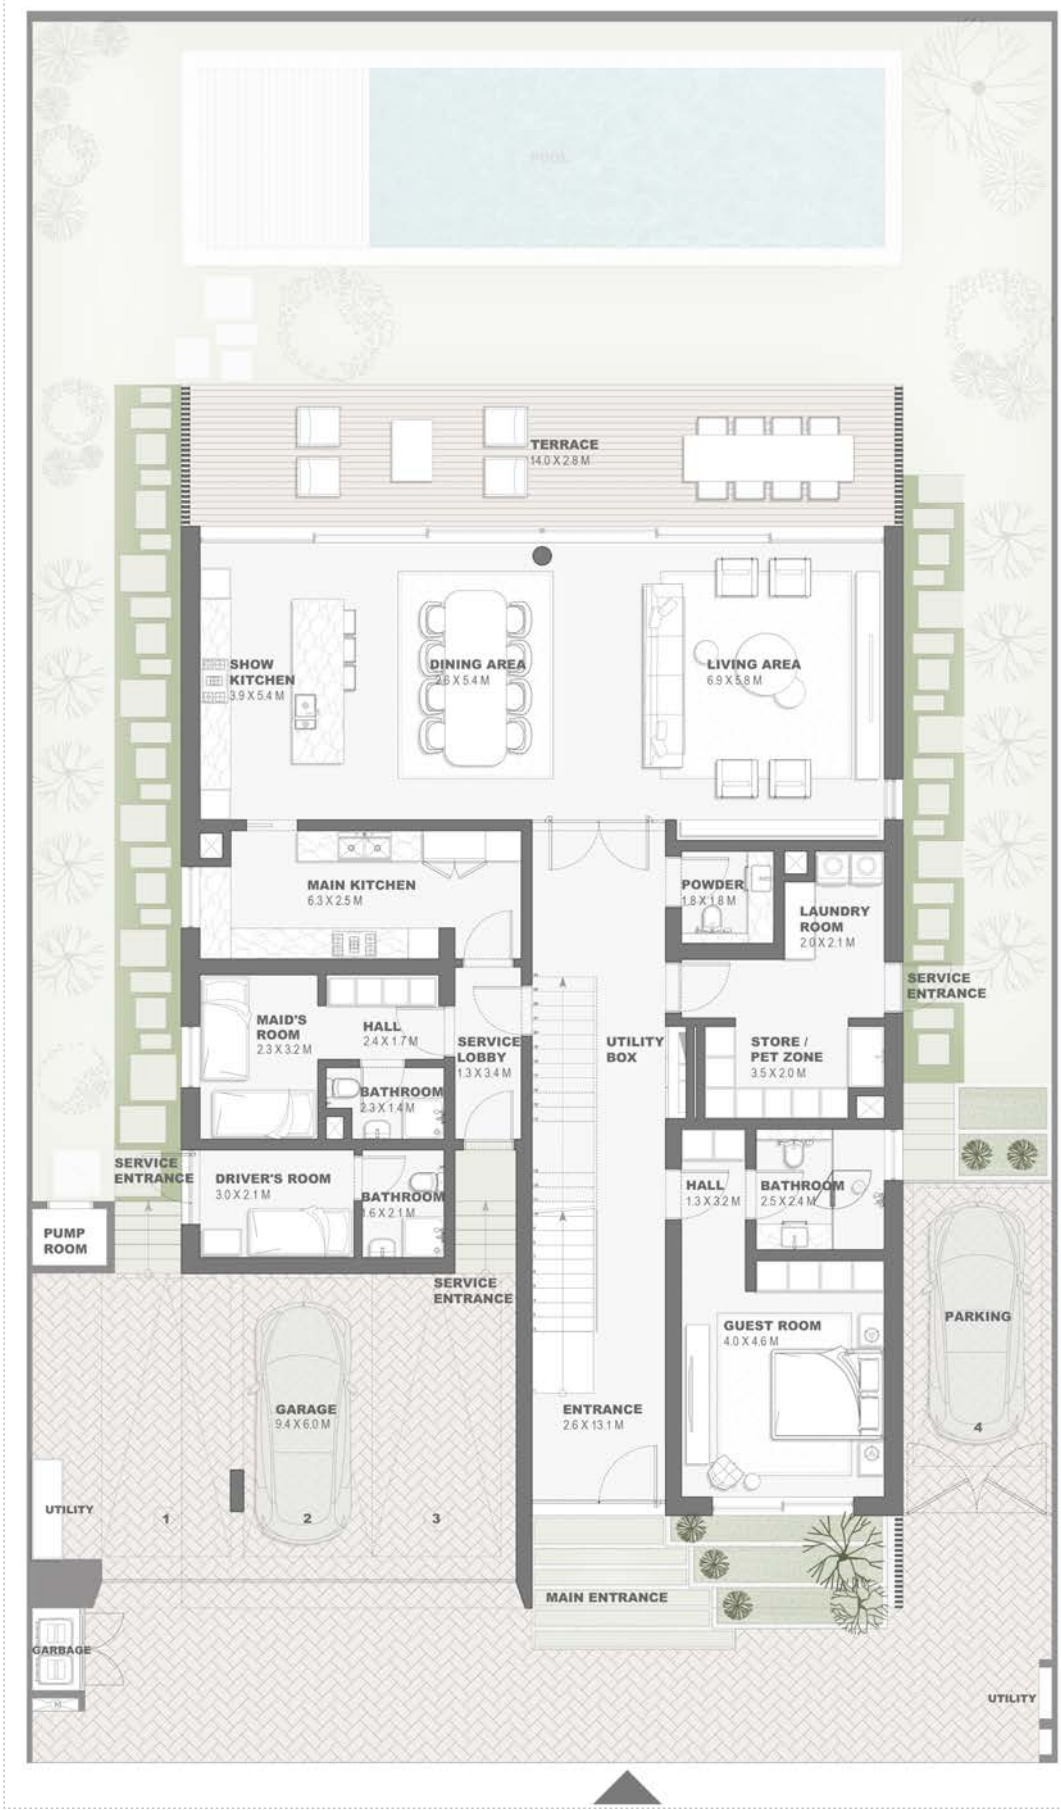

GROUND FLOOR PLAN



FIRST FLOOR PLAN

DISCLAIMER: All measurements,dimensions,coordinated and drawings, given as the Floor Plans in the literature are approximate and provided only for the purpose of marketing, illustration, information and general guidance as such drawings are not to scale. All the rooms, sizes, locations,orientations,dimensions,fixtures,fittings,finishes and specifications (including materials for,placement,size of rooms,windows,doors,balcony,furniture's inbuilt wardtobe etc.)provided in the floor plans may vary as the same have been taken from concept designs prior the actual development/construction and therefore their accuracy in relation to actual construction cannot be confirmed.Hence,we make no guarantee,warranty or representation as to the accuracy and completeness of the floor plan information as changes may be made during the development process,without notice.Always refer to latest IFC design available in the sales office for the most accurate representation of all construction details. Pool and landscape layout and configuration shown on floor plans are for general illustrative purpose only and are not provided by the developer.



WATERFRONT VILLAS

WF5B.B



WATERFRONT VILLAS

WF5B.B



BAY VILLAS
DUBAI ISLANDS

Water front Villa


5 Bedroom - G+2

Type B

WF5B.B

	Sqm	Sqft
Ground Floor	278.29	2995.49
Balcony/ Terrace/ Porch- GF	0.0	0.0
First Floor	238.76	2569.99
Balcony/ Terrace	44.81	482.33
Second Floor	28.67	308.60
Balcony/ Terrace	0.0	0.0
Garage- Covered	61.05	657.14
TOTAL BUILT - UP AREA	651.58	7013.55
Garage not covered	19.68	211.83
Roof Terrace	59.30	638.30


Key Plan

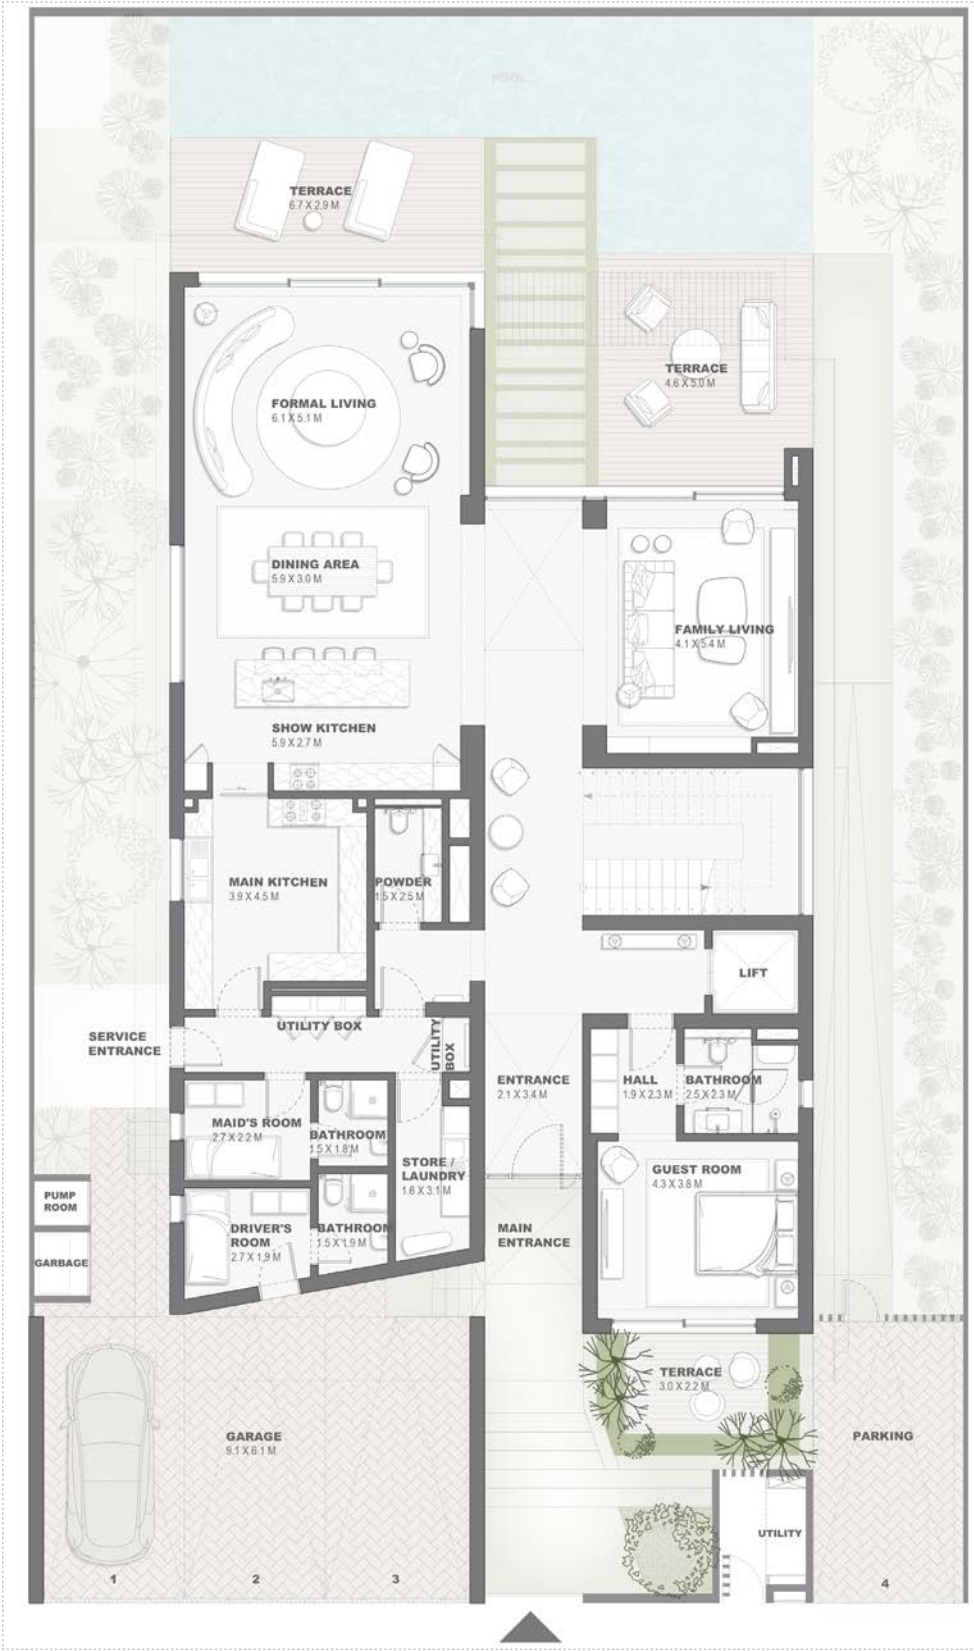

GROUND FLOOR PLAN



FIRST FLOOR PLAN

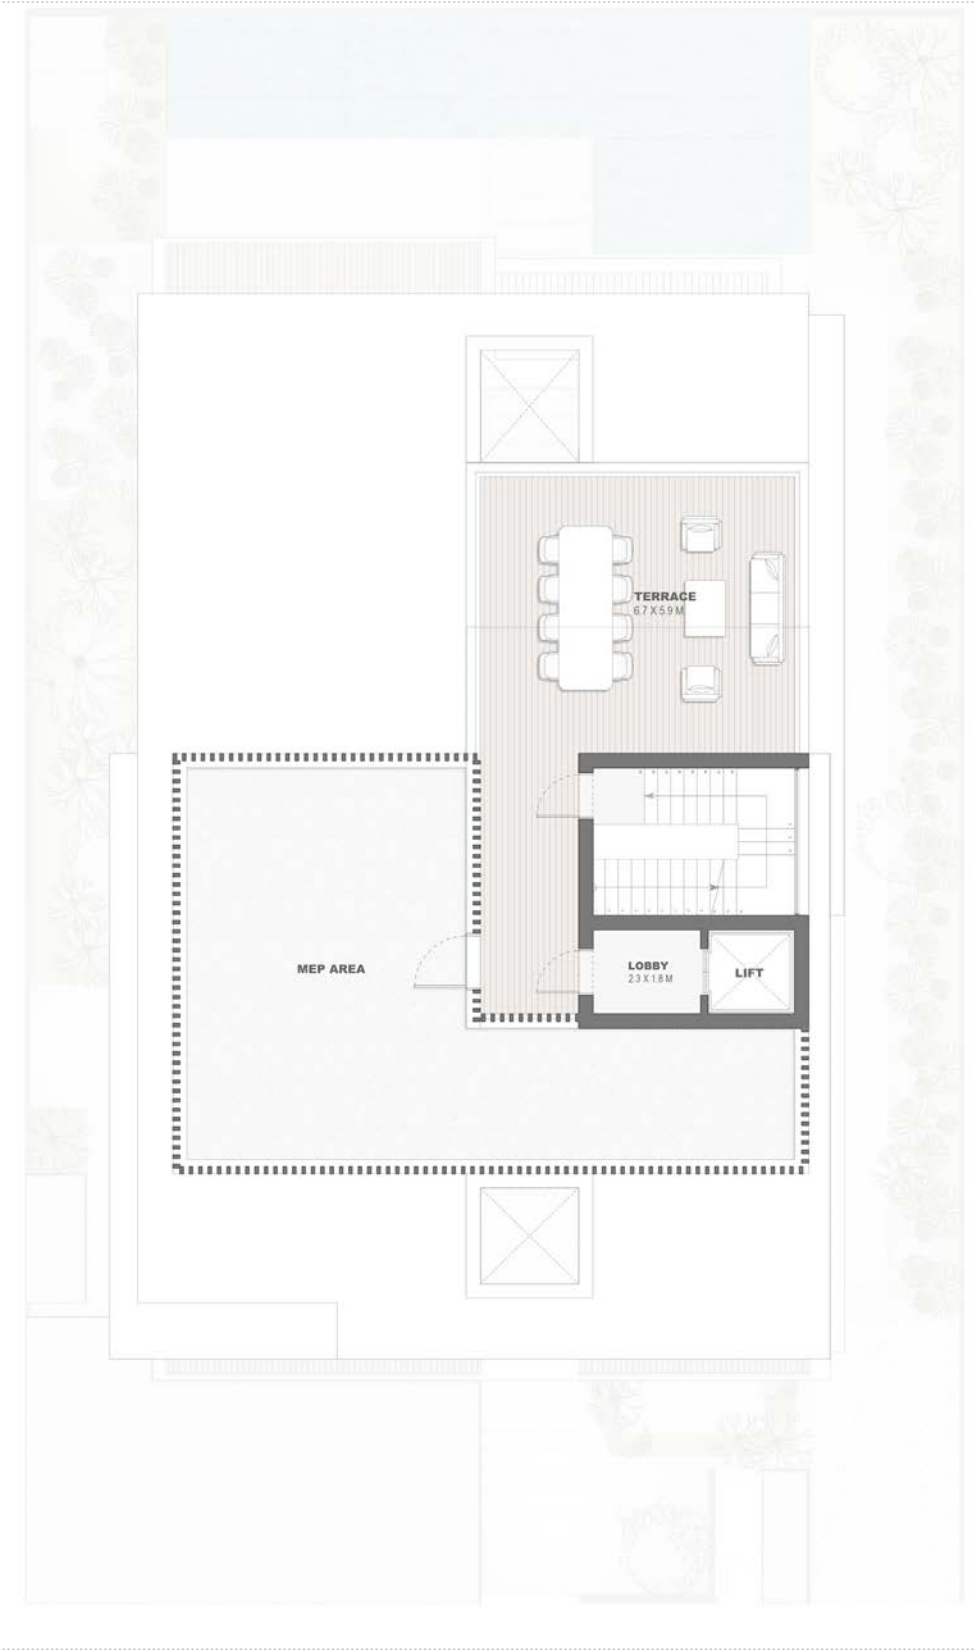

ROOF FLOOR PLAN

DISCLAIMER: All measurements, dimensions, coordinated and drawings, given as the Floor Plans in the literature are approximate and provided only for the purpose of marketing, illustration, information and general guidance as such drawings are not to scale. All the rooms, sizes, locations, orientations, dimensions, fixtures, fittings, finishes and specifications (including materials for, placement, size of rooms, windows, doors, balcony, furniture's inbuilt wardrobe etc.) provided in the floor plans may vary as the same have been taken from concept designs prior the actual development/construction and therefore their accuracy in relation to actual construction cannot be confirmed. Hence, we make no guarantee, warranty or representation as to the accuracy and completeness of the floor plan information as changes may be made during the development process, without notice. Always refer to latest IFC design available in the sales office for the most accurate representation of all construction details. Pool and landscape layout and configuration shown on floor plans are for general illustrative purpose only and are not provided by the developer.



WATERFRONT VILLAS

WF5B.C



WATERFRONT VILLAS

WF5B.C



BAY VILLAS
DUBAI ISLANDS

Water front Villa

5 Bedroom - G+2

Type C

WF5B.C

	Sqm	Sqft
Ground Floor	238.06	2562.46
Balcony/ Terrace/ Porch- GF	0.0	0.0
First Floor	209.64	2256.55
Balcony/ Terrace	81.26	874.68
Second Floor	82.34	886.30
Balcony/ Terrace	34.83	374.91
Garage- Covered	61.54	662.41
TOTAL BUILT - UP AREA	707.67	7617.30
Garage not covered	20.13	216.68
Roof Terrace	0.0	0.0

Key Plan



GROUND FLOOR PLAN



FIRST FLOOR PLAN



SECOND FLOOR PLAN

DISCLAIMER: All measurements, dimensions, coordinated and drawings, given as the Floor Plans in the literature are approximate and provided only for the purpose of marketing, illustration, information and general guidance as such drawings are not to scale. All the rooms, sizes, locations, orientations, dimensions, fixtures, fittings, finishes and specifications (including materials for, placement, size of rooms, windows, doors, balcony, furniture's inbuilt wardrobe etc.) provided in the floor plans may vary as the same have been taken from concept designs prior the actual development/construction and therefore their accuracy in relation to actual construction cannot be confirmed. Hence, we make no guarantee, warranty or representation as to the accuracy and completeness of the floor plan information as changes may be made during the development process, without notice. Always refer to latest IFC design available in the sales office for the most accurate representation of all construction details. Pool and landscape layout and configuration shown on floor plans are for general illustrative purpose only and are not provided by the developer.



WATERFRONT VILLAS

WF5B.D



WATERFRONT VILLAS

WF5B.D




BAY VILLAS
DUBAI ISLANDS

Water front Villa
5 Bedroom - G+2
Type D

WF5B.D

	Sqm	Sqft
Ground Floor	274.19	2951.36
Balcony/ Terrace/ Porch- GF	12.20	131.32
First Floor	184.30	1983.79
Balcony/ Terrace	63.98	688.67
Second Floor	111.79	1203.30
Balcony/ Terrace	46.10	496.22
Garage- Covered	57.66	620.65
TOTAL BUILT - UP AREA	750.22	8075.30
Garage not covered	18.60	200.21
Roof Terrace	0.0	0.0

Key Plan

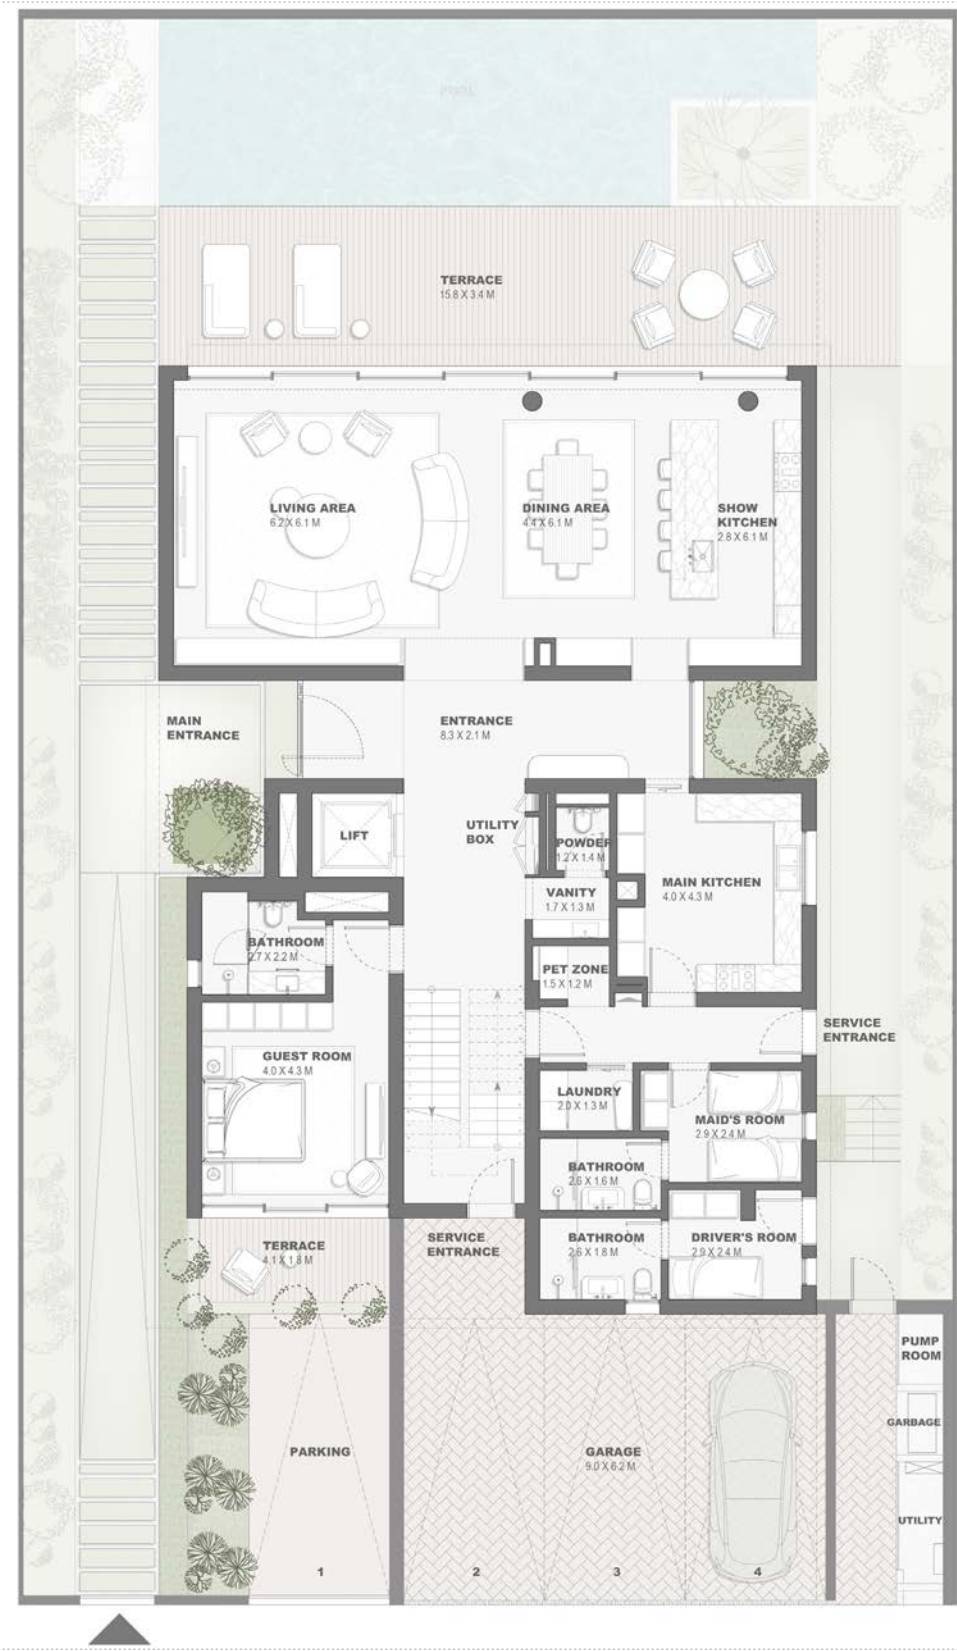

GROUND FLOOR PLAN



FIRST FLOOR PLAN



SECOND FLOOR PLAN

DISCLAIMER: All measurements,dimensions,coordinated and drawings, given as the Floor Plans in the literature are approximate and provided only for the purpose of marketing, illustration, information and general guidance as such drawings are not to scale. All the rooms, sizes, locations,orientations,dimensions,fixtures,fittings,finish-es and specifications (including materials for,placement,size of rooms,windows,doors,balcony,furniture's inbuilt wardrobes etc.)provided in the floor plans may vary as the same have been taken from concept designs prior the actual development/construction and therefore their accuracy in relation to actual construction cannot be confirmed.Hence,we make no guarantee,warranty or representation as to the accuracy and completeness of the floor plan information as changes may be made during the development process,without notice.Always refer to latest IFC design available in the sales office for the most accurate representation of all construction details. Pool and landscape layout and configuration shown on floor plans are for general illustrative purpose only and are not provided by the developer.



WATERFRONT VILLAS

WF5B.E



WATERFRONT VILLAS

WF5B.E



BAY VILLAS
DUBAI ISLANDS

Water front Villa
5 Bedroom - G+1
Type E
WF5B.E

	Sqm	Sqft
Ground Floor	265.95	2862.66
Balcony/ Terrace/ Porch- GF	0.0	0.0
First Floor	255.33	2748.35
Balcony/ Terrace	37.80	406.88
Garage- Covered	62.49	672.64
TOTAL BUILT -UP AREA	621.57	6690.52
Garage not covered	18.05	194.29
Roof Terrace	0.0	0.0

Key Plan



GROUND FLOOR PLAN



FIRST FLOOR PLAN

DISCLAIMER: All measurements,dimensions,coordinated and drawings, given as the Floor Plans in the literature are approximate and provided only for the purpose of marketing, illustration, information and general guidance as such drawings are not to scale. All the rooms, sizes, locations,orientations,dimensions,fixtures,fittings,finishes and specifications (including materials for,placement,size of rooms,windows,doors,balcony,furniture's inbuilt wardtobe etc.)provided in the floor plans may vary as the same have been taken from concept designs prior the actual development/construction and therefore their accuracy in relation to actual construction cannot be confirmed.Hence,we make no guarantee,warranty or representation as to the accuracy and completeness of the floor plan information as changes may be made during the development process,without notice.Always refer to latest IFC design available in the sales office for the most accurate representation of all construction details. Pool and landscape layout and configuration shown on floor plans are for general illustrative purpose only and are not provided by the developer.

800 NAKHEEL
NAKHEEL.COM

DISCLAIMER: All measurements,dimensions,coordinated and drawings, given as the Floor Plans in the literature are approximate and provided only for the purpose of marketing, illustration, information and general guidance as such drawings are not to scale. All the rooms, sizes, locations,orientations,dimensions,fixtures,fittings,finishes and specifications (including materials for,placement,size of rooms,windows,doors,balcony,furniture's inbuilt wardrobe etc.)provided in the floor plans may vary as the same have been taken from concept designs prior the actual development/construction and therefore their accurace in relation to actual construction cannot be confirmed.Hence,we make no guarantee,warranty or representation as to the accuracy and completeness of the floor plan information as changes may be made during the development process,without notice. Always refer to latest IFC design available in the sales office for the most accurate representation of all construction details. Pool and landscape layout and configuration shown on floor plans are for general illustrative purpose only and are not provided by the developer.



BAY VILLAS

DUBAI ISLANDS



NAKHEEL