BINGHATTI

AMBERHALL

FLOOR PLAN



Every Horizon Invites You Forward

A residence for those who seek a life of purpose and passion. For those who are drawn to the energy and excitement of Dubai. **Amberhall**. **A place of dreams**. A place to connect with a community, to unearth new paths and embrace new possibilities.






FLOOR PLANS

Discover a range of thoughtfully designed floor plans to suit your individual needs and lifestyle. From studios to 2-bedroom residences, Amberhall offers a space for everyone.


STUDIO TYPE 01

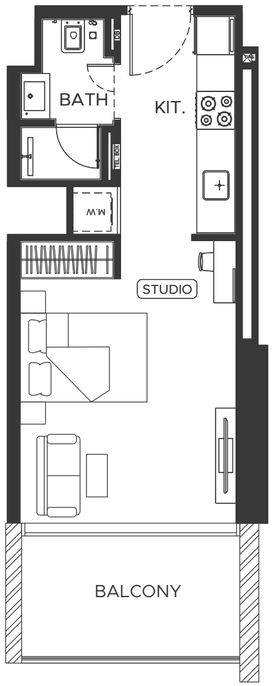


AREA	SQ.M	SQ.FT
SUITE AREA	29.74 m²	320 ft²
BALCONY AREA	7.32 m²	79 ft²
TOTAL UNIT AREA	37.06 m²	399 ft²

FLAT DESIGN COMPONENTS

BATH	3 m²
STUDIO	15 m²
KITCHEN	6 m²
LAUNDRY	1 m²

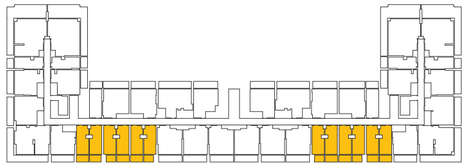


STUDIO TYPE 02

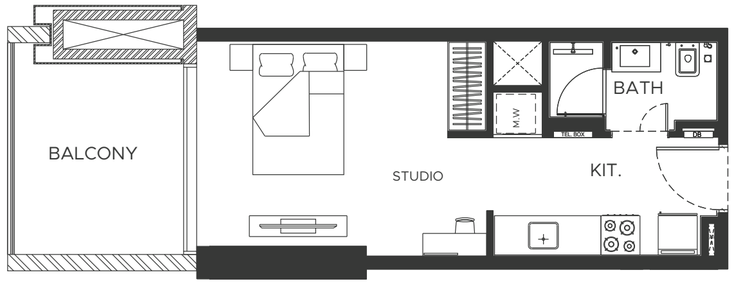

AREA	SQ.M	SQ.FT
SUITE AREA	27.95 m²	301 ft²
BALCONY AREA	8.70 m²	93 ft²
TOTAL UNIT AREA	36.65 m²	394 ft²

FLAT DESIGN COMPONENTS


BATH	3 m²
STUDIO	14 m²
KITCHEN	6 m²
LAUNDRY	1 m²

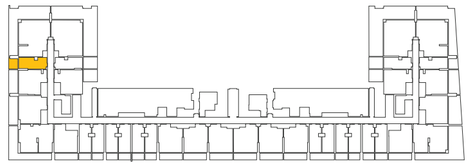

Disclaimer: 1. All room dimensions are measured to structural elements and exclude wall finishes and construction tolerances. 2. All dimensions have been provided by our consultant architects. 3. All materials, dimensions and drawings are approximate. Information is subject to change without notice. 4. Actual suite area may vary from the stated area. Drawings not to scale. The developer reserves the right to make revisions. 5. Calculation of suite area is measured as the area bounded by the centre line of demising or partition walls separating one unit from another unit, the exterior face of all exterior walls, and the exterior face of the corridor wall enclosing the adjoining unit. 6. Calculation of balcony area is measured as the area bounded by the centre line of demising or partition walls separating one unit from another unit, the outmost face of the enclosing guard and the external face of the adjoining balcony. 7. The units are measured at typical floor in the building. Columns may vary in size depending on the floor level. 8. For each unit type, unit sizes and details might be slightly different. Please refer to the sales and purchase agreement for the actual size of each specific unit.


تنويه: ١. إن أبعاد الغرف يتم قياسها طبقا للعناصر الهيكلية مع استبعاد تشطيبات الجدران وطبقة تحمل البناء. ٢. جميع القياسات تم تزويدها من قبل المهندسين المعماريين الاستشاريين لدينا. ٣. جميع المواد والأبعاد والرسومات تقريبية. تخضع المعلومات للتغيير دون إشعار مسبق. ٤. قد تختلف مساحة الاتساع الفعلي عن المساحة المذكورة الرسومات لا يتم رسمها بحجم دقيق. ٥. يتم قياس حساب مساحة الاتساع كمنطقة يحدها الخط الخارجي للجدران الفاصلة أو الفاصلة التي تفصل وحدة عن وحدة أخرى والوجه الخارجي لجميع الجدران الخارجية والوجه الخارجي للجدار المميز المحيط بالوحدة المجاورة. ٦. وبقياس حساب مساحة الشرفة على أنها المنطقة التي يحدها الخط المركزي للجدران الفاصلة أو الفاصلة التي تفصل وحدة عن وحدة أخرى والوجه الأبعد للحارس المرفق والوجه الخارجي للشرفة المجاورة. ٧. يتم قياس الوحدات في الطابق النموذجي في المبنى. قد تختلف الأعمدة في الحجم حسب مستوى الطابق. ٨. قد تكون احجام الوحدات والتفاصيل المتعلقة بها مختلفة وذلك حسب نوع الوحدة. يرجى الرجوع إلى اتفاقية البيع والشراء لمعرفة الحجم الفعلي لكل وحدة.

STUDIO TYPE 03

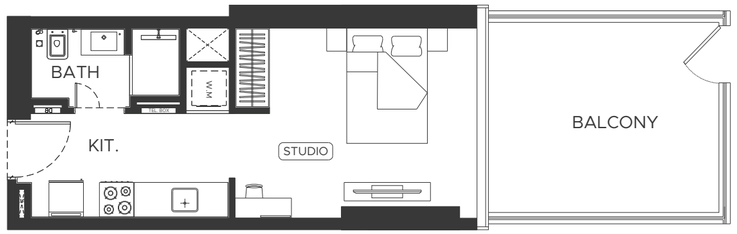


AREA	SQ.M	SQ.FT
SUITE AREA	27.95 m²	305 ft²
BALCONY AREA	14.44 m²	155 ft²
TOTAL UNIT AREA	42.77 m²	460 ft²

FLAT DESIGN COMPONENTS	
BATH	3 m²
STUDIO	14 m²
KITCHEN	6 m²
LAUNDRY	1 m²

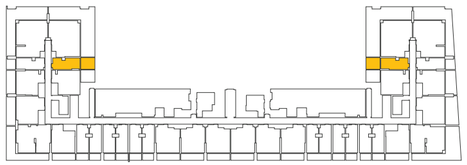


STUDIO TYPE 04

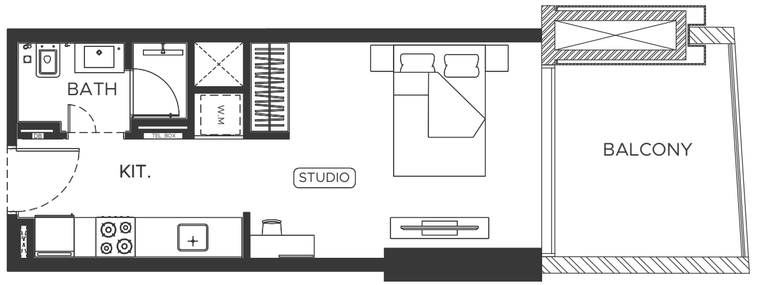

AREA	SQ.M	SQ.FT
SUITE AREA	27.95 m²	301 ft²
BALCONY AREA	9.24 m²	99 ft²
TOTAL UNIT AREA	37.19 m²	400 ft²


FLAT DESIGN COMPONENTS	
BATH	3 m²
STUDIO	14 m²
KITCHEN	6 m²
LAUNDRY	1 m²

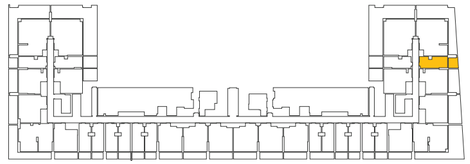

Disclaimer: 1. All room dimensions are measured to structural elements and exclude wall finishes and construction tolerances. 2. All dimensions have been provided by our consultant architects. 3. All materials, dimensions and drawings are approximate. Information is subject to change without notice. 4. Actual suite area may vary from the stated area. Drawings not to scale. The developer reserves the right to make revisions. 5. Calculation of suite area is measured as the area bounded by the centre line of demising or partition walls separating one unit from another unit, the exterior face of all exterior walls, and the exterior face of the corridor wall enclosing the adjoining unit. 6. Calculation of balcony area is measured as the area bounded by the centre line of demising or partition walls separating one unit from another unit, the outmost face of the enclosing guard and the external face of the adjoining balcony. 7. The units are measured at typical floor in the building. Columns may vary in size depending on the floor level. 8. For each unit type, unit sizes and details might be slightly different. Please refer to the sales and purchase agreement for the actual size of each specific unit.


تنويه: ١. إن أبعاد الغرف يتم قياسها طبقا للعناصر الهيكلية مع استبعاد تشطيبات الجدران ودرجة تحمل البناء. ٢. جميع القياسات تم تزويدها من قبل المهندسين المعماريين الاستشاريين لدينا. ٣. جميع المواد والأبعاد والرسومات تقريبية، تخضع المعلومات للتغيير دون إشعار مسبق. ٤. قد تختلف مساحة الاجنحة المذكورة الرسومات لا تتم قياسها بحجم كبير. ٥. يتم قياس مساحة الجناح كمنطقة يحدها الخط المركزي للجدران الفاصلة أو الفاصلة التي تفصل وحدة عن وحدة أخرى والوجه الخارجي لجميع الجدران الخارجية والوجه الخارجي للجدار المميز المحيط بالوحدة المجاورة. ٦. وتقاس حساب منطقة الشرفة على أنها المنطقة التي يحدها الخط المركزي للجدران الفاصلة أو الفاصلة التي تفصل وحدة عن وحدة أخرى والوجه الأبعد للحارس المرفق والوجه الخارجي للشرفة المجاورة. ٧. يتم قياس الوحدات في الطابق النموذجي في المبنى. قد تختلف الأعمدة في الحجم حسب مستوى الطابق. ٨. قد تكون احجام الوحدات والتفاصيل المتعلقة بها مختلفة وذلك حسب نوع الوحدة. يرجى الرجوع إلى اتفاقية البيع والشراء لمعرفة الحجم الفعلي لكل وحدة.

STUDIO TYPE 03

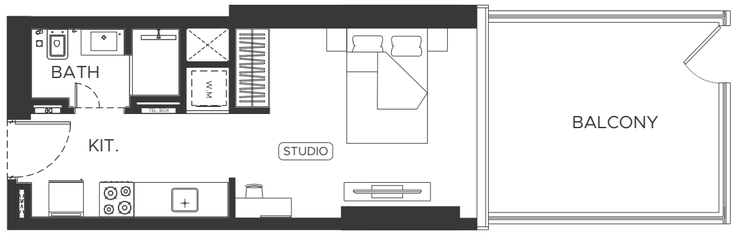


AREA	SQ.M	SQ.FT
SUITE AREA	27.95 m²	305 ft²
BALCONY AREA	14.44 m²	155 ft²
TOTAL UNIT AREA	42.77 m²	460 ft²

FLAT DESIGN COMPONENTS	
BATH	3 m²
STUDIO	14 m²
KITCHEN	6 m²
LAUNDRY	1 m²

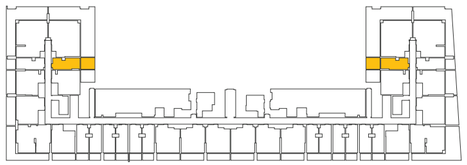


STUDIO TYPE 04

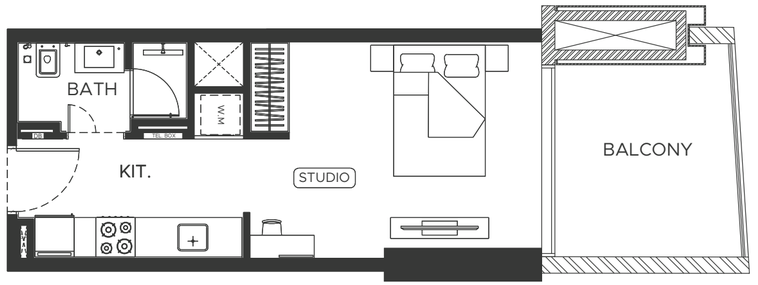

AREA	SQ.M	SQ.FT
SUITE AREA	27.95 m²	301 ft²
BALCONY AREA	9.24 m²	99 ft²
TOTAL UNIT AREA	37.19 m²	400 ft²


FLAT DESIGN COMPONENTS	
BATH	3 m²
STUDIO	14 m²
KITCHEN	6 m²
LAUNDRY	1 m²

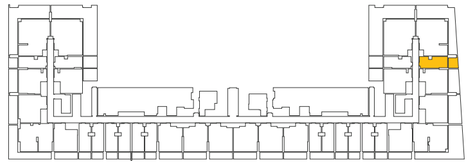

Disclaimer: 1. All room dimensions are measured to structural elements and exclude wall finishes and construction tolerances. 2. All dimensions have been provided by our consultant architects. 3. All materials, dimensions and drawings are approximate. Information is subject to change without notice. 4. Actual suite area may vary from the stated area. Drawings not to scale. The developer reserves the right to make revisions. 5. Calculation of suite area is measured as the area bounded by the centre line of demising or partition walls separating one unit from another unit, the exterior face of all exterior walls, and the exterior face of the corridor wall enclosing the adjoining unit. 6. Calculation of balcony area is measured as the area bounded by the centre line of demising or partition walls separating one unit from another unit, the outmost face of the enclosing guard and the external face of the adjoining balcony. 7. The units are measured at typical floor in the building. Columns may vary in size depending on the floor level. 8. For each unit type, unit sizes and details might be slightly different. Please refer to the sales and purchase agreement for the actual size of each specific unit.


تنويه: ١. إن أبعاد الغرف يتم قياسها طبقا للعناصر الهيكلية مع استبعاد تشطيبات الجدران ودرجة تحمل البناء. ٢. جميع القياسات تم تزويدها من قبل المهندسين المعماريين الاستشاريين لدينا. ٣. جميع المواد والأبعاد والرسومات تقريبية، تخضع المعلومات للتغيير دون إشعار مسبق. ٤. قد تختلف مساحة الاجنحة المذكورة الرسومات لا تتم قياسها بحجم كبير. ٥. يتم قياس مساحة الجناح كمنطقة يحدها الخط المركزي للجدران الفاصلة أو الفاصلة التي تفصل وحدة عن وحدة أخرى والوجه الخارجي لجميع الجدران الخارجية والوجه الخارجي للجدار المميز المحيط بالوحدة المجاورة. ٦. وتقاس حساب منطقة الشرفة على أنها المنطقة التي يحدها الخط المركزي للجدران الفاصلة أو الفاصلة التي تفصل وحدة عن وحدة أخرى والوجه الأبعد للحارس المرفق والوجه الخارجي للشرفة المجاورة. ٧. يتم قياس الوحدات في الطابق النموذجي في المبنى. قد تختلف الأعمدة في الحجم حسب مستوى الطابق. ٨. قد تكون احجام الوحدات والتفاصيل المتعلقة بها مختلفة وذلك حسب نوع الوحدة. يرجى الرجوع إلى اتفاقية البيع والشراء لمعرفة الحجم الفعلي لكل وحدة.

STUDIO TYPE 05

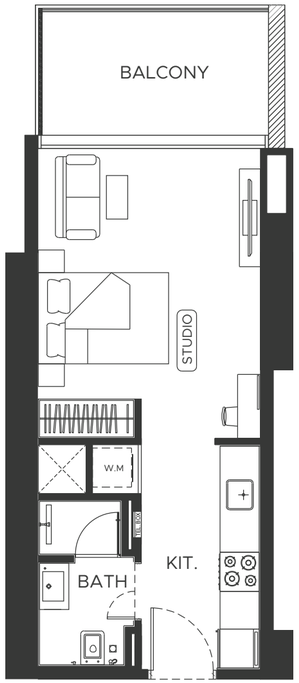

AREA	SQ.M	SQ.FT
SUITE AREA	29.82 m²	321 ft²
BALCONY AREA	7.62 m²	82 ft²
TOTAL UNIT AREA	37.44 m²	403 ft²

FLAT DESIGN COMPONENTS	
BATH	3 m²
STUDIO	14 m²
KITCHEN	6 m²
LAUNDRY	1 m²

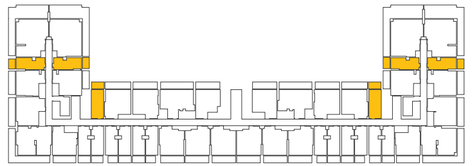


Disclaimer: 1. All room dimensions are measured to structural elements and exclude wall finishes and construction tolerances. 2. All dimensions have been provided by our consultant architects. 3. All materials, dimensions and drawings are approximate. Information is subject to change without notice. 4. Actual suite area may vary from the stated area. Drawings not to scale. The developer reserves the right to make revisions. 5. Calculation of suite area is measured as the area bounded by the centre line of demising or partition walls separating one unit from another unit, the exterior face of all exterior walls, and the exterior face of the corridor wall enclosing the adjoining unit. 6. Calculation of balcony area is measured as the area bounded by the centre line of demising or partition walls separating one unit from another unit, the outmost face of the enclosing guard and the external face of the adjoining balcony. 7. The units are measured at typical floor in the building. Columns may vary in size depending on the floor level. 8. For each unit type, unit sizes and details might be slightly different. Please refer to the sales and purchase agreement for the actual size of each specific unit.

تنويه: ١. إن أبعاد الغرف يتم قياسها طبقاً للعناصر الهيكلية مع استبعاد تشطيبات الجدران ودرجة تحمل البناء. ٢. جميع القياسات تم تزويدها من قبل المهندسين المعماريين الاستشاريين لدينا. ٣. جميع المواد والأبعاد والرسومات تقريبية. تخضع المعلومات للتغيير دون إشعار مسبق. ٤. قد تختلف مساحة الجناح الفعلي عن المساحة المذكورة الرسومات لا يتم تزويدها بالحجم في إجراء التغييرات. ٥. يتم قياس حساب مساحة الجناح كمنطقة يحدها الخط الخارجي للجدران الخارجية أو الفاصلة التي تفصل وحدة عن وحدة أخرى والوجه الخارجي لجميع الجدران الخارجية والوجه الخارجي للجدار المميز المحيط بالوحدة المجاورة. ٦. وبقياس حساب مساحة الشرفة على أنها المنطقة التي يحدها الخط المركزي للجدران الفاصلة أو الفاصلة التي تفصل وحدة عن وحدة أخرى والوجه الأبعد للحارس المرفق والوجه الخارجي للشرفة المجاورة. ٧. يتم قياس الوحدات في الطابق النموذجي في المبنى. قد تختلف الأعمدة في الحجم حسب مستوى الطابق. ٨. قد تكون احجام الوحدات والتفاصيل المتعلقة بها مختلفة وذلك حسب نوع الوحدة. يرجى الرجوع إلى اتفاقية البيع والشراء لمعرفة الحجم الفعلي لكل وحدة.






1 BEDROOM TYPE 01

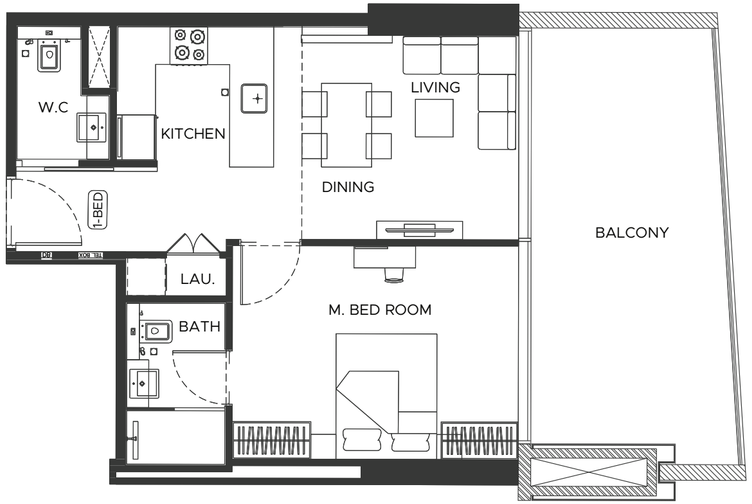

AREA	SQ.M	SQ.FT
SUITE AREA	52.74 m²	568.00 ft²
BALCONY AREA	22.35 m²	240.00 ft²
TOTAL UNIT AREA	75.09 m²	808.00 ft²

FLAT DESIGN COMPONENTS	
M.BATH	4 m²
M.BEDROOM	16m²
LIVING & DINING	13m²
KITCHEN	6 m²
CORRIDOR	6 m²
W.C	3 m²
LAUNDRY	1 m²

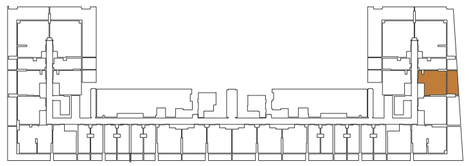


Disclaimer: 1. All room dimensions are measured to structural elements and exclude wall finishes and construction tolerances. 2. All dimensions have been provided by our consultant architects. 3. All materials, dimensions and drawings are approximate. Information is subject to change without notice. 4. Actual suite area may vary from the stated area. Drawings not to scale. The developer reserves the right to make revisions. 5. Calculation of suite area is measured as the area bounded by the centre line of demising or partition walls separating one unit from another unit, the exterior face of all exterior walls, and the exterior face of the corridor wall enclosing the adjoining unit. 6. Calculation of balcony area is measured as the area bounded by the centre line of demising or partition walls separating one unit from another unit, the outmost face of the enclosing guard and the external face of the adjoining balcony. 7. The units are measured at typical floor in the building. Columns may vary in size depending on the floor level. 8. For each unit type, unit sizes and details might be slightly different. Please refer to the sales and purchase agreement for the actual size of each specific unit.

1 BEDROOM TYPE 02




AREA	SQ.M	SQ.FT
SUITE AREA	52.69 m²	567.00 ft²
BALCONY AREA	15.27 m²	165.00 ft²
TOTAL UNIT AREA	67.96 m²	732.00 ft²

FLAT DESIGN COMPONENTS	
M.BATH	4 m²
M.BEDROOM	16m²
LIVING & DINING	13m²
KITCHEN	6 m²
CORRIDOR	6 m²
W.C	3 m²
LAUNDRY	1 m²

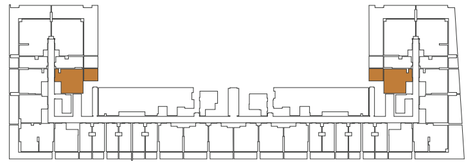

تنويه: ١. إن أبعاد الغرف يتم قياسها طبقا للعناصر الهيكلية مع استبعاد تشطيبات الجدران وخرجة تحمل البناء. ٢. جميع القياسات تم تزويدها من قبل المهندسين المعماريين الاستشاريين لدينا. ٣. جميع المواد والأبعاد والرسومات تقريبية. تخضع المعلومات للتغيير دون إشعار مسبق. ٤. قد تختلف مساحة الجناح الفعلي عن المساحة المذكورة الرسومات لا يتم تزويدها بالحجم. ٥. يتم قياس حساب مساحة الجناح كمنطقة محددها الخط المركزي للجدران الفاصلة أو الفاصلة التي تفصل وحدة عن وحدة أخرى والوجه الخارجي لجميع الجدران الخارجية والوجه الخارجي للجدار المحيط بالوحدة المجاورة. ٦. وقياس حساب منطقة الشرفة على أنها المنطقة التي يحدها الخط المركزي للجدران الفاصلة أو الفاصلة التي تفصل وحدة عن وحدة أخرى والوجه الأبعد للحارس المرفق والوجه الخارجي للشرفة المجاورة. ٧. يتم قياس الوحدات في الطابق النموذجي في المبنى. قد تختلف الأعمدة في الحجم حسب مستوى الطابق. ٨. قد تكون احجام الوحدات والتفاصيل المتعلقة بها مختلفة وذلك حسب نوع الوحدة. يرجى الرجوع إلى اتفاقية البيع والشراء لمعرفة الحجم الفعلي لكل وحدة.


1 BEDROOM TYPE 03

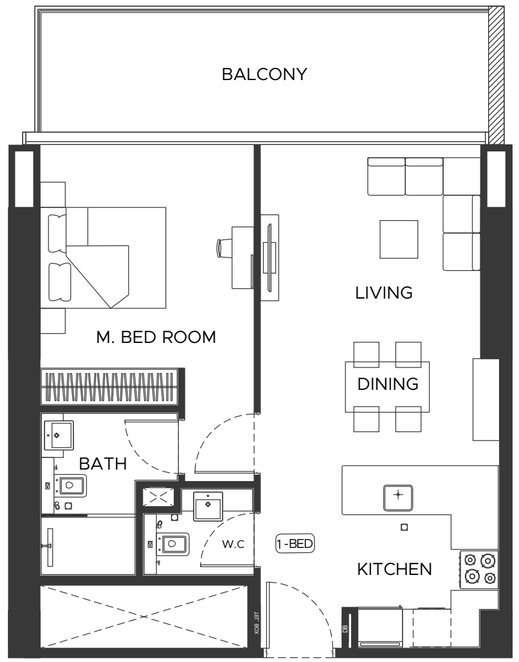


AREA	SQ.M	SQ.FT
SUITE AREA	56.51 m²	608.00 ft²
BALCONY AREA	14.46 m²	156.00 ft²
TOTAL UNIT AREA	70.97 m²	764.00 ft²

FLAT DESIGN COMPONENTS

M.BATH	5 m²
M.BEDROOM	16m²
LIVING & DINING	18m²
KITCHEN	7 m²
CORRIDOR	4 m²
W.C	2 m²

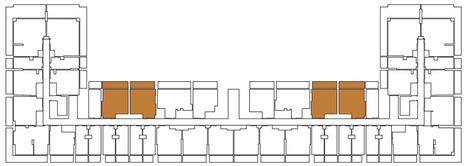


1 BEDROOM TYPE 04

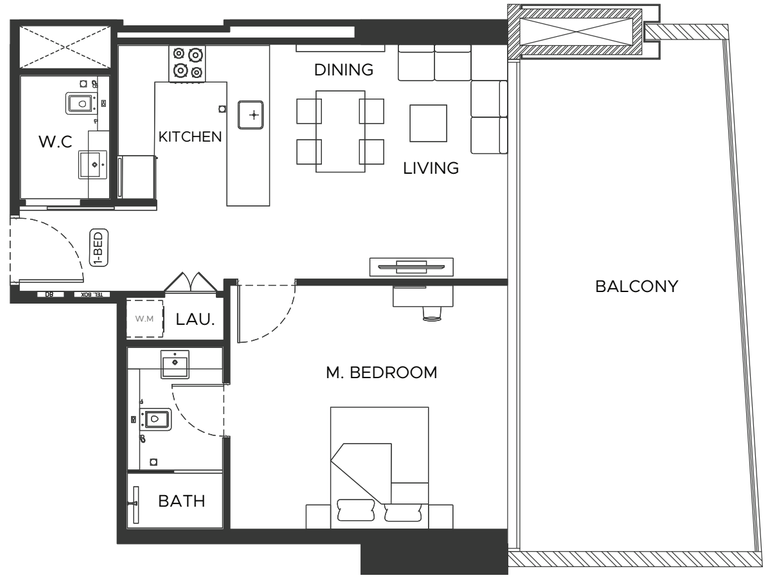

AREA	SQ.M	SQ.FT
SUITE AREA	60.70 m²	653.00 ft²
BALCONY AREA	30.91 m²	333.00 ft²
TOTAL UNIT AREA	91.61 m²	986.00 ft²

FLAT DESIGN COMPONENTS


M.BATH	5 m²
M.BEDROOM	18 m²
LIVING & DINING	15m²
KITCHEN	7 m²
CORRIDOR	6 m²
W.C	3 m²
LAUNDRY	1 m²

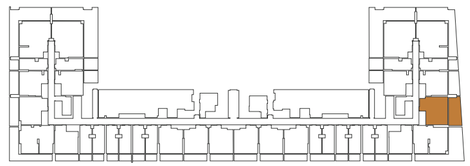

Disclaimer: 1. All room dimensions are measured to structural elements and exclude wall finishes and construction tolerances. 2. All dimensions have been provided by our consultant architects. 3. All materials, dimensions and drawings are approximate. Information is subject to change without notice. 4. Actual suite area may vary from the stated area. Drawings not to scale. The developer reserves the right to make revisions. 5. Calculation of suite area is measured as the area bounded by the centre line of demising or partition walls separating one unit from another unit, the exterior face of all exterior walls, and the exterior face of the corridor wall enclosing the adjoining unit. 6. Calculation of balcony area is measured as the area bounded by the centre line of demising or partition walls separating one unit from another unit, the outmost face of the enclosing guard and the external face of the adjoining balcony. 7. The units are measured at typical floor in the building. Columns may vary in size depending on the floor level. 8. For each unit type, unit sizes and details might be slightly different. Please refer to the sales and purchase agreement for the actual size of each specific unit.

تنويه: ١. إن أبعاد الغرف يتم قياسها طبقاً للعناصر الهيكلية مع استبعاد تشطيبات الجدران وطرحة تحمل البناء. ٢. جميع القياسات تم تزويدها من قبل المهندسين المعماريين الاستشاريين لدينا. ٣. جميع المواد والأبعاد والرسومات تقريبية. تخضع المعلومات للتغيير دون إشعار مسبق. ٤. قد تختلف مساحة الجناح الفعلي عن المساحة المذكورة الرسومات لا يتم تصويرها بحجم كبير. ٥. يتم قياس مساحة الجناح كمنطقة يحدها الخط المركزي للجدران الفاصلة أو الفاصلة التي تفصل وحدة عن وحدة أخرى والوجه الخارجي لجميع الجدران الخارجية والوجه الخارجي للجدار المحيط بالوحدة المجاورة. ٦. وتقاس حساب منطقة الشرفة على أنها المنطقة التي يحدها الخط المركزي للجدران الفاصلة أو الفاصلة التي تفصل وحدة عن وحدة أخرى والوجه الأبعد للحارس المرفق والوجه الخارجي للشرفة المجاورة. ٧. يتم قياس الوحدات في الطابق النموذجي في المبنى. قد تختلف الأعمدة في الحجم حسب مستوى الطابق. ٨. قد تكون احجام الوحدات والتفاصيل المتعلقة بها مختلفة وذلك حسب نوع الوحدة. يرجى الرجوع إلى اتفاقية البيع والشراء لمعرفة الحجم الفعلي لكل وحدة.


1 BEDROOM TYPE 05

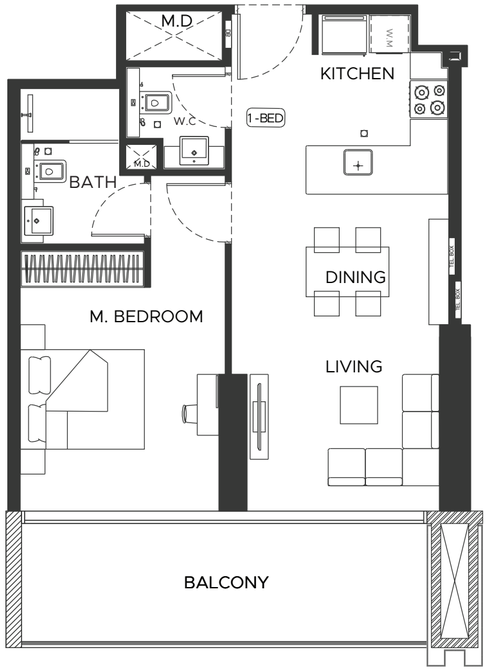

AREA	SQ.M	SQ.FT
SUITE AREA	60.70 m²	653.00 ft²
BALCONY AREA	30.91 m²	333.00 ft²
TOTAL UNIT AREA	91.61 m²	986.00 ft²

FLAT DESIGN COMPONENTS

M.BATH	5 m²
M.BEDROOM	18 m²
LIVING & DINING	15m²
KITCHEN	7 m²
CORRIDOR	6 m²
W.C	3 m²
LAUNDRY	1 m²

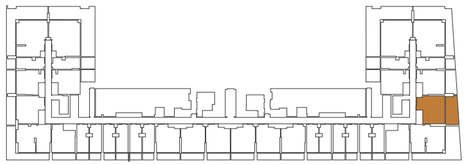


1 BEDROOM TYPE 06



AREA	SQ.M	SQ.FT
SUITE AREA	55.19 m²	594.00 ft²
BALCONY AREA	72.28 m²	778.00 ft²
TOTAL UNIT AREA	127.47 m²	1372.00 ft²

FLAT DESIGN COMPONENTS


M.BATH	5 m²
M.BEDROOM	15 m²
LIVING & DINING	17 m²
KITCHEN	6 m²
CORRIDOR	4 m²
W.C	2 m²

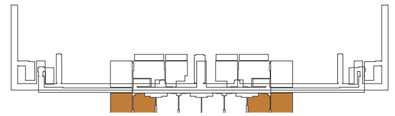

Disclaimer: 1. All room dimensions are measured to structural elements and exclude wall finishes and construction tolerances. 2. All dimensions have been provided by our consultant architects. 3. All materials, dimensions and drawings are approximate. Information is subject to change without notice. 4. Actual suite area may vary from the stated area. Drawings not to scale. The developer reserves the right to make revisions. 5. Calculation of suite area is measured as the area bounded by the centre line of demising or partition walls separating one unit from another unit, the exterior face of all exterior walls, and the exterior face of the corridor wall enclosing the adjoining unit. 6. Calculation of balcony area is measured as the area bounded by the centre line of demising or partition walls separating one unit from another unit, the outmost face of the enclosing guard and the external face of the adjoining balcony. 7. The units are measured at typical floor in the building. Columns may vary in size depending on the floor level. 8. For each unit type, unit sizes and details might be slightly different. Please refer to the sales and purchase agreement for the actual size of each specific unit.

تنويه: ١. إن أبعاد الغرف يتم قياسها طبقا للعناصر الهيكلية مع استبعاد تشطيبات الجدران وطبقة تحمل البناء. ٢. جميع القياسات تم تزويدها من قبل المهندسين المعماريين الاستشاريين لدينا. ٣. جميع المواد والأبعاد والرسومات تقريبية. تخضع المعلومات للتغيير دون إشعار مسبق. ٤. قد تختلف مساحة الجناح العلني عن المساحة المذكورة الرسومات لا يتم تصويرها بالحجم. ٥. يتم قياس مساحة الجناح كمساحة يحدها الخط المركزي للجدران الفاصلة أو الفاصلة التي تفصل وحدة عن وحدة أخرى والوجه الخارجي لجميع الجدران الخارجية والوجه الخارجي للجدار المميز المحيط بالوحدة المجاورة. ٦. وتقاس حساب منطقة الشرفة على أنها المنطقة التي يحدها الخط المركزي للجدران الفاصلة أو الفاصلة التي تفصل وحدة عن وحدة أخرى والوجه الأبعد للحارس المرفق والوجه الخارجي للشرفة المجاورة. ٧. يتم قياس الوحدات في الطابق النموذجي في المبنى. قد تختلف الأعمدة في الحجم حسب مستوى الطابق. ٨. قد تكون احجام الوحدات والتفاصيل المتعلقة بها مختلفة وذلك حسب نوع الوحدة. يرجى الرجوع إلى اتفاقية البيع والشراء لمعرفة الحجم الفعلي لكل وحدة.


1 BEDROOM TYPE 07

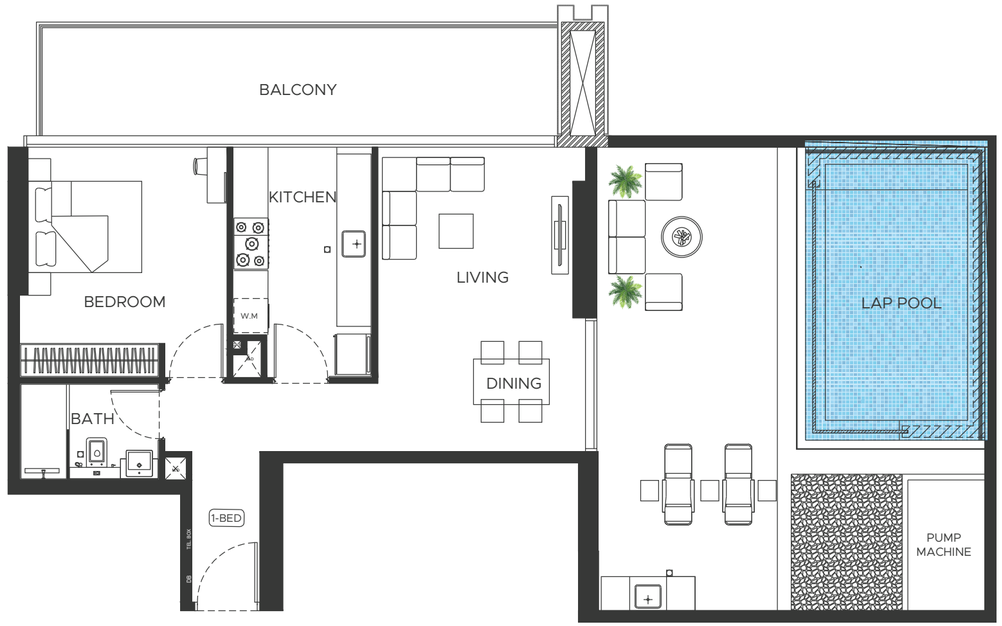


AREA	SQ.M	SQ.FT
SUITE AREA	63.17 m²	680.00 ft²
BALCONY AREA	78.00 m²	840.00 ft²
TOTAL UNIT AREA	141.17 m²	1520.00 ft²

FLAT DESIGN COMPONENTS

BATH	4 m²
BEDROOM	14 m²
LIVING & DINING	20 m²
KITCHEN	10 m²
CORRIDOR	8 m²

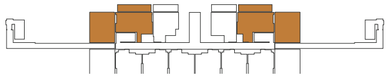


1 BEDROOM TYPE 08

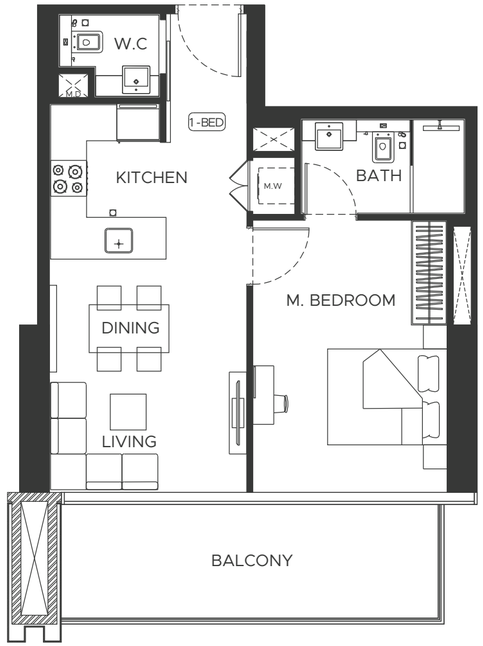

AREA	SQ.M	SQ.FT
SUITE AREA	51.99 m²	560.00 ft²
BALCONY AREA	12.65 m²	136.00 ft²
TOTAL UNIT AREA	64.64 m²	696.00 ft²

FLAT DESIGN COMPONENTS


M.BATH	4 m²
M.BEDROOM	15 m²
LIVING & DINING	13 m²
KITCHEN	5 m²
CORRIDOR	6 m²
W.C	2 m²
LAUNDRY	1 m²

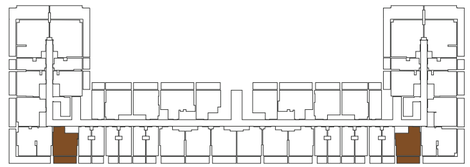

Disclaimer: 1. All room dimensions are measured to structural elements and exclude wall finishes and construction tolerances. 2. All dimensions have been provided by our consultant architects. 3. All materials, dimensions and drawings are approximate. Information is subject to change without notice. 4. Actual suite area may vary from the stated area. Drawings not to scale. The developer reserves the right to make revisions. 5. Calculation of suite area is measured as the area bounded by the centre line of demising or partition walls separating one unit from another unit, the exterior face of all exterior walls, and the exterior face of the corridor wall enclosing the adjoining unit. 6. Calculation of balcony area is measured as the area bounded by the centre line of demising or partition walls separating one unit from another unit, the outmost face of the enclosing guard and the external face of the adjoining balcony. 7. The units are measured at typical floor in the building. Columns may vary in size depending on the floor level. 8. For each unit type, unit sizes and details might be slightly different. Please refer to the sales and purchase agreement for the actual size of each specific unit.

تنويه: ١. إن أبعاد الغرف يتم قياسها طبقاً للعناصر الهيكلية مع استبعاد تشطيبات الجدران وخرجة تحمل البناء. ٢. جميع القياسات تم تزويدها من قبل المهندسين المعماريين الاستشاريين لدينا. ٣. جميع المواد والأبعاد والرسومات تقريبية. تخضع المعلومات للتغيير دون إشعار مسبق. ٤. قد تختلف مساحة الاجناح الفعلي عن المساحة المذكورة الرسومات. لا يتم توسيع نطاقها بحثاً الحفر في إجراء التغييرات. ٥. يتم قياس حساب منطقة الاجناح كمنطقة يحدها الخط المركزي للجدران الفاصلة أو الفاصلة التي تفصل وحدة عن وحدة أخرى والوجه الخارجي لجميع الجدران الخارجية والوجه الخارجي للجدار المميز المحيط بالوحدة المجاورة. ٦. وتقاس حساب لمنطقة الشرفة على أنها المنطقة التي يحدها الخط المركزي للجدران الفاصلة أو الفاصلة التي تفصل وحدة عن وحدة أخرى والوجه الأبعد للحارس المرفق والوجه الخارجي للشرفة المجاورة. ٧. يتم قياس الوحدات في الطابق النموذجي في المبنى. قد تختلف الأعمدة في الحجم حسب مستوى الطابق. ٨. قد تكون احجام الوحدات والتفاصيل المتعلقة بها مختلفة وذلك حسب نوع الوحدة. يرجى الرجوع إلى اتفاقية البيع والشراء لمعرفة الحجم الفعلي لكل وحدة.


1 BEDROOM TYPE 09

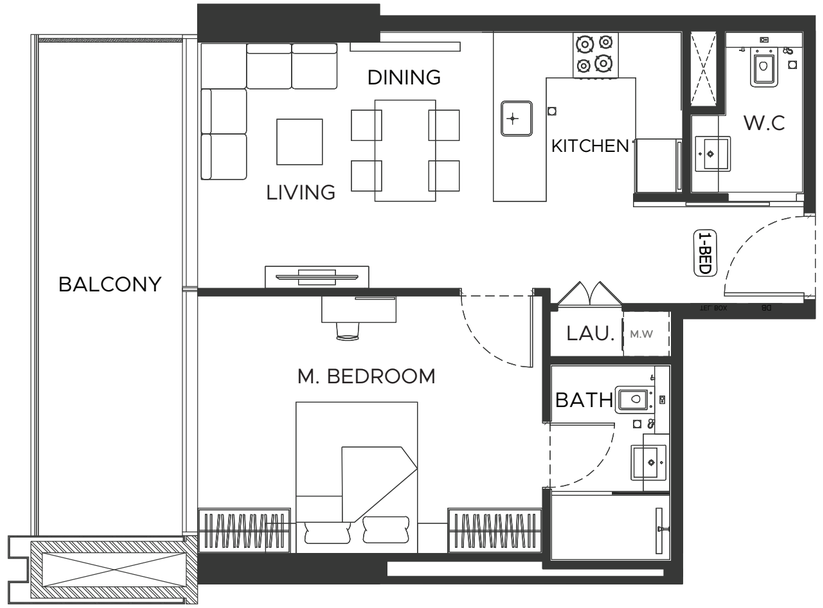


AREA	SQ.M	SQ.FT
SUITE AREA	53.07 m²	571.00 ft²
BALCONY AREA	12.92 m²	139.00 ft²
TOTAL UNIT AREA	65.99 m²	710.00 ft²

FLAT DESIGN COMPONENTS

M.BATH	4 m²
M.BEDROOM	16 m²
LIVING & DINING	13m²
KITCHEN	6 m²
CORRIDOR	6 m²
W.C	3 m²
LAUNDRY	1 m²

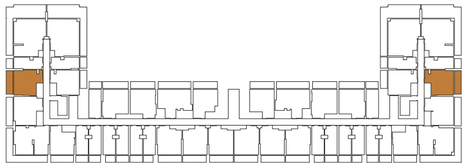


1 BEDROOM TYPE 10

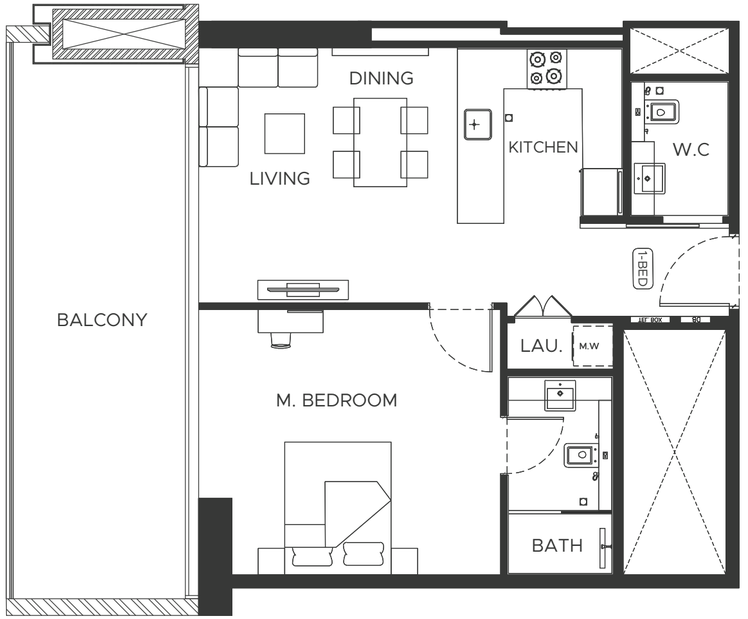

AREA	SQ.M	SQ.FT
SUITE AREA	59.44 m²	640.00 ft²
BALCONY AREA	23.02 m²	248.00 ft²
TOTAL UNIT AREA	82.46 m²	888.00 ft²

FLAT DESIGN COMPONENTS


M.BATH	5 m²
M.BEDROOM	18 m²
LIVING & DINING	15 m²
KITCHEN	7 m²
CORRIDOR	6 m²
W.C	3 m²
LAUNDRY	1 m²

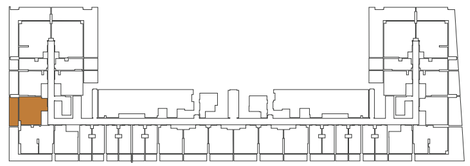

Disclaimer: 1. All room dimensions are measured to structural elements and exclude wall finishes and construction tolerances. 2. All dimensions have been provided by our consultant architects. 3. All materials, dimensions and drawings are approximate. Information is subject to change without notice. 4. Actual suite area may vary from the stated area. Drawings not to scale. The developer reserves the right to make revisions. 5. Calculation of suite area is measured as the area bounded by the centre line of demising or partition walls separating one unit from another unit, the exterior face of all exterior walls, and the exterior face of the corridor wall enclosing the adjoining unit. 6. Calculation of balcony area is measured as the area bounded by the centre line of demising or partition walls separating one unit from another unit, the outmost face of the enclosing guard and the external face of the adjoining balcony. 7. The units are measured at typical floor in the building. Columns may vary in size depending on the floor level. 8. For each unit type, unit sizes and details might be slightly different. Please refer to the sales and purchase agreement for the actual size of each specific unit.

تنويه: ١. إن أبعاد الغرف يتم قياسها طبقاً للعناصر الهيكلية مع استبعاد تشطيبات الجدران وخرجة تحمل البناء. ٢. جميع القياسات تم تزويدها من قبل المهندسين المعماريين الاستشاريين لدينا. ٣. جميع المواد والأبعاد والرسومات تقريبية. تخضع المعلومات للتغيير دون إشعار مسبق. ٤. قد تختلف مساحة الإنجاز الفعلي عن المساحة المذكورة الرسومات لا يتم تزويدها بالحجم في إجراء التغييرات. ٥. يتم قياس حساب مساحة الجناح كمنطقة يحدها الخط المركزي للجدران الفاصلة أو الفاصلة التي تفصل وحدة عن وحدة أخرى والوجه الخارجي لجميع الجدران الخارجية والواجهة الخارجي للجدار المميز المحيط بالوحدة المجاورة. ٦. وتقاس حساب منطقة الشرفة على أنها المنطقة التي يحدها الخط المركزي للجدران الفاصلة أو الفاصلة التي تفصل وحدة عن وحدة أخرى والوجه الأبعد للحارس المرفق والوجه الخارجي للشرفة المجاورة. ٧. يتم قياس الوحدات في الطابق النموذجي في المبنى. قد تختلف الأعمدة في الحجم حسب مستوى الطابق. ٨. قد تكون احجام الوحدات والتفاصيل المتعلقة بها مختلفة وذلك حسب نوع الوحدة. يرجى الرجوع إلى اتفاقية البيع والشراء لمعرفة الحجم الفعلي لكل وحدة.


1 BEDROOM TYPE 11

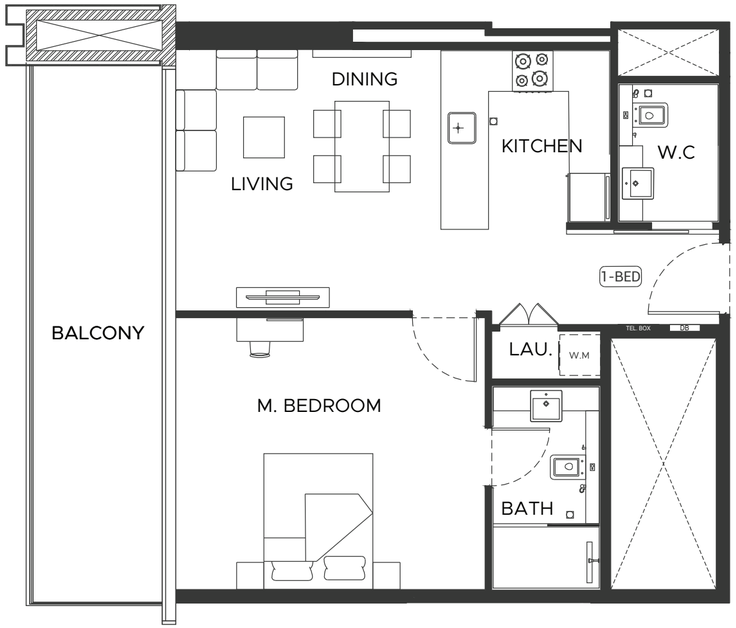


AREA	SQ.M	SQ.FT
SUITE AREA	60.65 m²	653.00 ft²
BALCONY AREA	15.74 m²	169.00 ft²
TOTAL UNIT AREA	76.39 m²	822.00 ft²

FLAT DESIGN COMPONENTS

M.BATH	5 m²
M.BEDROOM	18 m²
LIVING & DINING	15 m²
KITCHEN	7 m²
CORRIDOR	6 m²
W.C	3 m²
LAUNDRY	1 m²

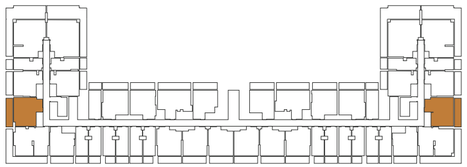


1 BEDROOM TYPE 12

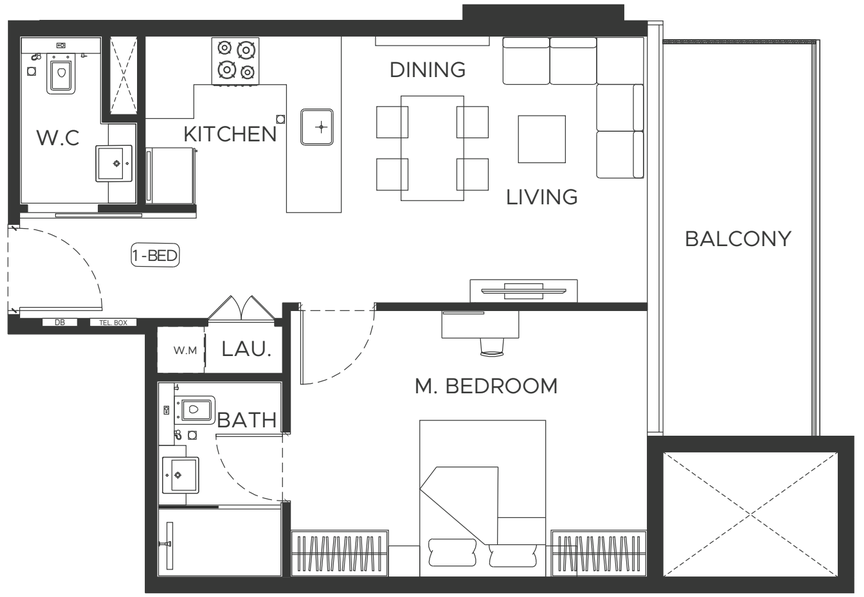

AREA	SQ.M	SQ.FT
SUITE AREA	52.28 m²	563.00 ft²
BALCONY AREA	10.00 m²	107.00 ft²
TOTAL UNIT AREA	62.28 m²	670.00 ft²

FLAT DESIGN COMPONENTS

M.BATH	4 m²
M.BEDROOM	16 m²
LIVING & DINING	13 m²
KITCHEN	6 m²
CORRIDOR	6 m²
W.C	3 m²
LAUNDRY	1 m²

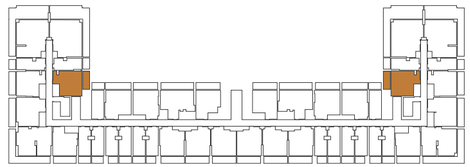

Disclaimer: 1. All room dimensions are measured to structural elements and exclude wall finishes and construction tolerances. 2. All dimensions have been provided by our consultant architects. 3. All materials, dimensions and drawings are approximate. Information is subject to change without notice. 4. Actual suite area may vary from the stated area. Drawings not to scale. The developer reserves the right to make revisions. 5. Calculation of suite area is measured as the area bounded by the centre line of demising or partition walls separating one unit from another unit, the exterior face of all exterior walls, and the exterior face of the corridor wall enclosing the adjoining unit. 6. Calculation of balcony area is measured as the area bounded by the centre line of demising or partition walls separating one unit from another unit, the outmost face of the enclosing guard and the external face of the adjoining balcony. 7. The units are measured at typical floor in the building. Columns may vary in size depending on the floor level. 8. For each unit type, unit sizes and details might be slightly different. Please refer to the sales and purchase agreement for the actual size of each specific unit.

تنويه: ١. إن أبعاد الغرف يتم قياسها طبقاً للعناصر الهيكلية مع استبعاد تشطيبات الجدران ودرجة تحمل البناء. ٢. جميع القياسات تم تزويدها من قبل المهندسين المعماريين الاستشاريين لدينا. ٣. جميع المواد والأبعاد والرسومات تقريبية. تخضع المعلومات للتغيير دون إشعار مسبق. ٤. قد تختلف مساحة الاجناح الفعلي عن المساحة المذكورة الرسومات لا تتم بالحجم. ٥. يتم قياس مساحة الجناح كمنطقة يحدها الخط المركزي للجدران الفاصلة أو الفاصلة التي تفصل وحدة عن وحدة أخرى والوجه الخارجي لجميع الجدران الخارجية والوجه الخارجي لجدار المميز المحيط بالوحدة المجاورة. ٦. ويقاس حساب مساحة الشرفة على أنها المنطقة التي يحدها الخط المركزي للجدران الفاصلة أو الفاصلة التي تفصل وحدة عن وحدة أخرى والوجه الأبعد للحارس المرفق والوجه الخارجي للشرفة المجاورة. ٧. يتم قياس الوحدات في الطابق النموذجي في المبنى. قد تختلف الأعمدة في الحجم حسب مستوى الطابق. ٨. قد تكون احجام الوحدات والتفاصيل المتعلقة بها مختلفة وذلك حسب نوع الوحدة. يرجى الرجوع إلى اتفاقية البيع والشراء لمعرفة الحجم الفعلي لكل وحدة.


1 BEDROOM TYPE 13



AREA	SQ.M	SQ.FT
SUITE AREA	52.28 m²	563.00 ft²
BALCONY AREA	10.00 m²	107.00 ft²
TOTAL UNIT AREA	62.28 m²	670.00 ft²


FLAT DESIGN COMPONENTS

M.BATH	4 m²
M.BEDROOM	16 m²
LIVING & DINING	13 m²
KITCHEN	6 m²
CORRIDOR	6 m²
W.C	3 m²
LAUNDRY	1 m²

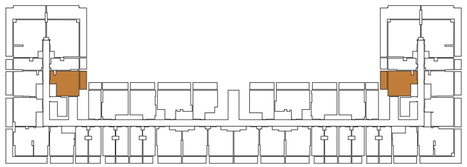

Disclaimer: 1. All room dimensions are measured to structural elements and exclude wall finishes and construction tolerances. 2. All dimensions have been provided by our consultant architects. 3. All materials, dimensions and drawings are approximate. Information is subject to change without notice. 4. Actual suite area may vary from the stated area. Drawings not to scale. The developer reserves the right to make revisions. 5. Calculation of suite area is measured as the area bounded by the centre line of demising or partition walls separating one unit from another unit, the exterior face of all exterior walls, and the exterior face of the corridor wall enclosing the adjoining unit. 6. Calculation of balcony area is measured as the area bounded by the centre line of demising or partition walls separating one unit from another unit, the outmost face of the enclosing guard and the external face of the adjoining balcony. 7. The units are measured at typical floor in the building. Columns may vary in size depending on the floor level. 8. For each unit type, unit sizes and details might be slightly different. Please refer to the sales and purchase agreement for the actual size of each specific unit.


1 BEDROOM TYPE 14

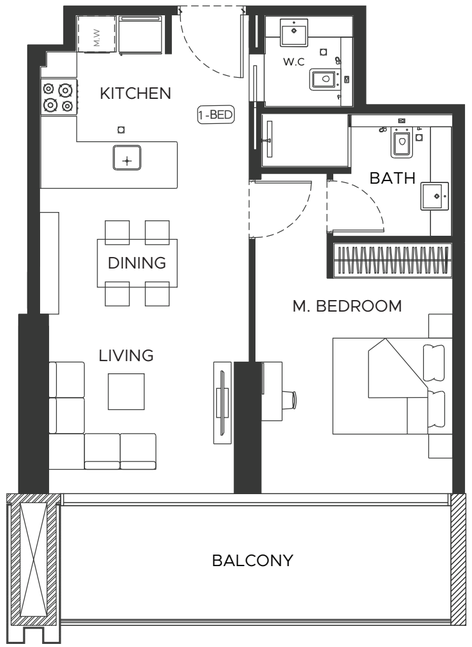

AREA	SQ.M	SQ.FT
SUITE AREA	54.24 m²	584.00 ft²
BALCONY AREA	13.27 m²	143.00 ft²
TOTAL UNIT AREA	67.51 m²	727.00 ft²


FLAT DESIGN COMPONENTS

M.BATH	5 m²
M.BEDROOM	15 m²
LIVING & DINING	17 m²
KITCHEN	6 m²
CORRIDOR	4 m²
W.C	3 m²

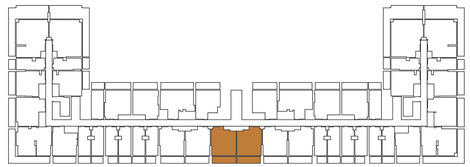

تنويه: ١. إن أبعاد الغرف يتم قياسها طبقاً للعناصر الهيكلية مع استبعاد تشطيبات الجدران وطبقة التحمل البناء. ٢. جميع القياسات تم تزويدها من قبل المهندسين المعماريين الاستشاريين لدينا. ٣. جميع المواد والأبعاد والرسومات تقريبية. تخضع المعلومات للتغيير دون إشعار مسبق. ٤. قد تختلف مساحة الجناح الفعلي عن المساحة المذكورة الرسومات لا يتم رسمها بحجم الحبر على المقياس. ٥. يتم قياس حساب مساحة الجناح كمنطقة يحدها الخط المركزي للجدران الفاصلة أو الفاصلة التي تفصل وحدة عن وحدة أخرى والوجه الخارجي لجميع الجدران الخارجية والوجه الخارجي للجدار المميز المحيط بالوحدة المجاورة. ٦. وتقاس حساب منطقة الشرفة على أنها المنطقة التي يحدها الخط المركزي للجدران الفاصلة أو الفاصلة التي تفصل وحدة عن وحدة أخرى والوجه الأبعد للحارس المرفق والوجه الخارجي للشرفة المجاورة. ٧. يتم قياس الوحدات في الطابق النموذجي في المبنى. قد تختلف الأعمدة في الحجم حسب مستوى الطابق. ٨. قد تكون احجام الوحدات والتفاصيل المتعلقة بها مختلفة وذلك حسب نوع الوحدة. يرجى الرجوع إلى اتفاقية البيع والشراء لمعرفة الحجم الفعلي لكل وحدة.


1 BEDROOM TYPE 15

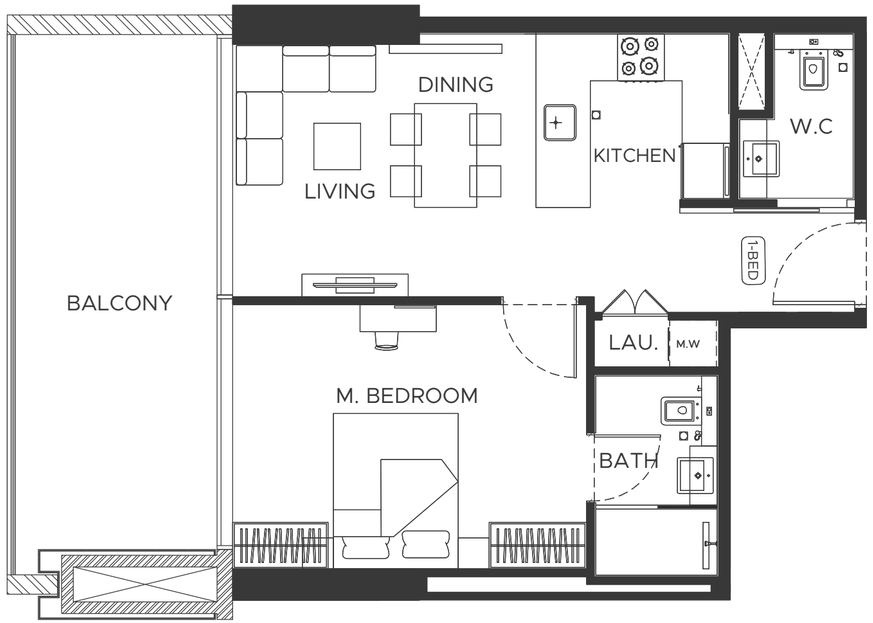

AREA	SQ.M	SQ.FT
SUITE AREA	53.08 m²	571.00 ft²
BALCONY AREA	18.05 m²	199.00 ft²
TOTAL UNIT AREA	71.58 m²	770.00 ft²

FLAT DESIGN COMPONENTS

M.BATH	4 m²
M.BEDROOM	16 m²
LIVING & DINING	13 m²
KITCHEN	6 m²
CORRIDOR	6 m²
W.C	3 m²
LAUNDRY	1 m²

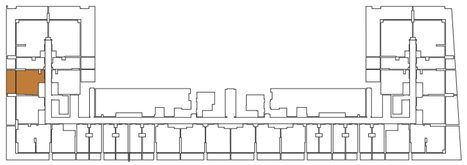


1 BEDROOM TYPE 16



AREA	SQ.M	SQ.FT
SUITE AREA	61.19 m²	659.00 ft²
BALCONY AREA	18.47 m²	198.00 ft²
TOTAL UNIT AREA	79.66 m²	857.00 ft²

FLAT DESIGN COMPONENTS


M.BATH	4 m²
M.BEDROOM	14 m²
LIVING & DINING	20 m²
KITCHEN	10 m²
CORRIDOR	6 m²

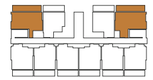

Disclaimer: 1. All room dimensions are measured to structural elements and exclude wall finishes and construction tolerances. 2. All dimensions have been provided by our consultant architects. 3. All materials, dimensions and drawings are approximate. Information is subject to change without notice. 4. Actual suite area may vary from the stated area. Drawings not to scale. The developer reserves the right to make revisions. 5. Calculation of suite area is measured as the area bounded by the centre line of demising or partition walls separating one unit from another unit, the exterior face of all exterior walls, and the exterior face of the corridor wall enclosing the adjoining unit. 6. Calculation of balcony area is measured as the area bounded by the centre line of demising or partition walls separating one unit from another unit, the outmost face of the enclosing guard and the external face of the adjoining balcony. 7. The units are measured at typical floor in the building. Columns may vary in size depending on the floor level. 8. For each unit type, unit sizes and details might be slightly different. Please refer to the sales and purchase agreement for the actual size of each specific unit.

تنويه: ١. إن أبعاد الغرف يتم قياسها طبقا للعناصر الهيكلية مع استبعاد تشطيبات الجدران وزخرفة تحمل البناء. ٢. جميع القياسات تم تزويدها من قبل المهندسين المعماريين الاستشاريين لدينا. ٣. جميع المواد والأبعاد والرسومات تقريبية. تخضع المعلومات للتغيير دون إشعار مسبق. ٤. قد تختلف مساحة الإنجاز الفعلي عن المساحة المذكورة الرسومات لا يتم تزويدها بدقائها لحدوث تطوير أو تغيير في إجراء التعديلات. ٥. يتم قياس حساب مساحة الإنجاز من المركز الخارجي للجدران الفاصلة أو الفاصلة التي تفصل وحدة عن وحدة أخرى والوجه الخارجي لجميع الجدران الخارجية والوجه الخارجي للجدار المحيط بالوحدة المجاورة. ٦. ويقاس حساب مساحة الشرفة على أنها المنطقة التي يحدها الخط المركزي للجدران الفاصلة أو الفاصلة التي تفصل وحدة عن وحدة أخرى والوجه الأبعد للحارس المرفق والوجه الخارجي للشرفة المجاورة. ٧. يتم قياس الوحدات في الطابق النموذجي في المبنى. قد تختلف الأعمدة في الحجم حسب مستوى الطابق. ٨. قد تكون احجام الوحدات والتفاصيل المتعلقة بها مختلفة وذلك حسب نوع الوحدة. يرجى الرجوع إلى اتفاقية البيع والشراء لمعرفة الحجم الفعلي لكل وحدة.


1 BEDROOM TYPE 17

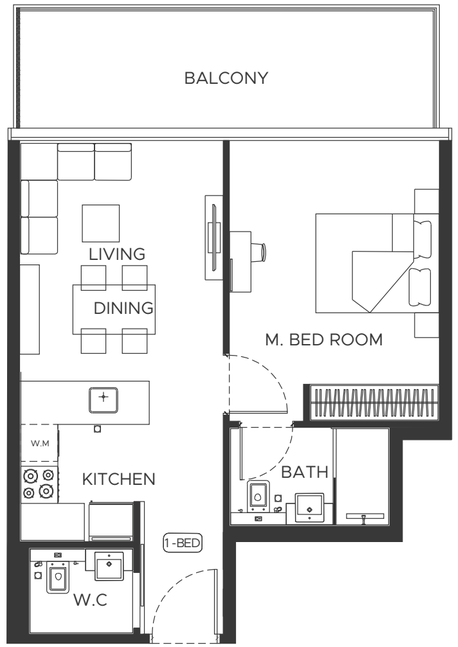


AREA	SQ.M	SQ.FT
SUITE AREA	51.11 m²	550.00 ft²
BALCONY AREA	14.18 m²	153.00 ft²
TOTAL UNIT AREA	65.29 m²	703.00 ft²

FLAT DESIGN COMPONENTS

M.BATH	4 m²
M.BEDROOM	16 m²
LIVING & DINING	13 m²
KITCHEN	5 m²
CORRIDOR	5 m²
W.C	2 m²

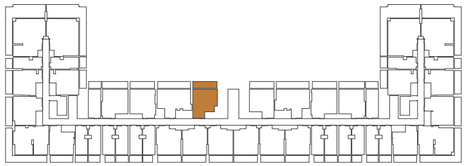


1 BEDROOM TYPE 18

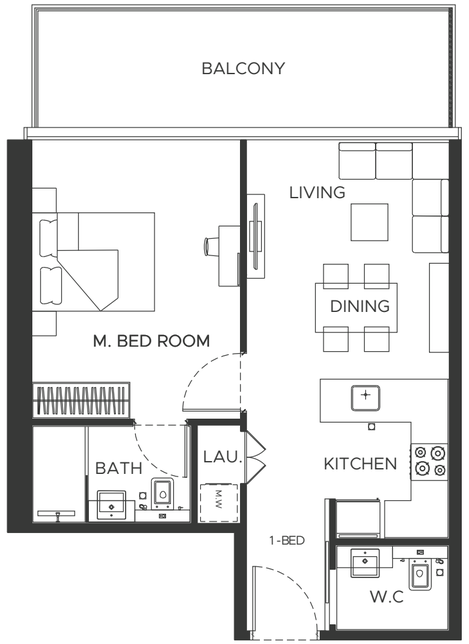

AREA	SQ.M	SQ.FT
SUITE AREA	52.23 m²	562.00 ft²
BALCONY AREA	14.18 m²	153.00 ft²
TOTAL UNIT AREA	66.41 m²	715.00 ft²

FLAT DESIGN COMPONENTS

M.BATH	4 m²
M.BEDROOM	16 m²
LIVING & DINING	13 m²
KITCHEN	5 m²
CORRIDOR	5 m²
W.C	3 m²
LAUNDRY	1 m²

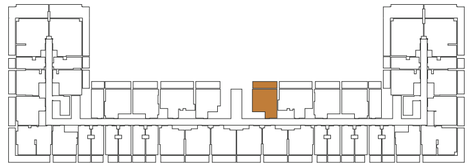


Disclaimer: 1. All room dimensions are measured to structural elements and exclude wall finishes and construction tolerances. 2. All dimensions have been provided by our consultant architects. 3. All materials, dimensions and drawings are approximate. Information is subject to change without notice. 4. Actual suite area may vary from the stated area. Drawings not to scale. The developer reserves the right to make revisions. 5. Calculation of suite area is measured as the area bounded by the centre line of demising or partition walls separating one unit from another unit, the exterior face of all exterior walls, and the exterior face of the corridor wall enclosing the adjoining unit. 6. Calculation of balcony area is measured as the area bounded by the centre line of demising or partition walls separating one unit from another unit, the outmost face of the enclosing guard and the external face of the adjoining balcony. 7. The units are measured at typical floor in the building. Columns may vary in size depending on the floor level. 8. For each unit type, unit sizes and details might be slightly different. Please refer to the sales and purchase agreement for the actual size of each specific unit.

تنويه: ١. إن أبعاد الغرف يتم قياسها طبقا للعناصر الهيكلية مع استبعاد تشطيبات الجدران وخرجة تحمل البناء. ٢. جميع القياسات تم تزويدها من قبل المهندسين المعماريين الاستشاريين لدينا. ٣. جميع المواد والأبعاد والرسومات تقريبية. تخضع المعلومات للتغيير دون إشعار مسبق. ٤. قد تختلف مساحة الاجناح العلوي عن المساحة المذكورة الرسومات لا تتم وفق مقياس الرسم. ٥. يتم قياس حساب مساحة الجناح كمنطقة يحدها الخط المركزي للجدران الفاصلة أو الفاصلة التي تفصل وحدة عن وحدة أخرى والوجه الخارجي لجميع الجدران الخارجية والوجه الخارجي للجدار المميز المحيط بالوحدة المجاورة. ٦. وقياس حساب منطقة الشرفة على أنها المنطقة التي يحدها الخط المركزي للجدران الفاصلة أو الفاصلة التي تفصل وحدة عن وحدة أخرى والوجه الأبعد للحارس المرفق والوجه الخارجي للشرفة المجاورة. ٧. يتم قياس الوحدات في الطابق النموذجي في المبنى. قد تختلف الأعمدة في الحجم حسب مستوى الطابق. ٨. قد تكون احجام الوحدات والتفاصيل المتعلقة بها مختلفة وذلك حسب نوع الوحدة. يرجى الرجوع إلى اتفاقية البيع والشراء لمعرفة الحجم الفعلي لكل وحدة.




2 BEDROOM TYPE 01

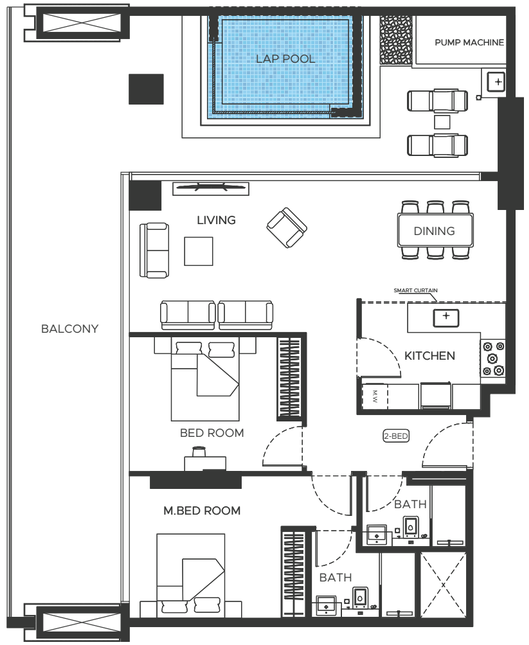


AREA	SQ.M	SQ.FT
SUITE AREA	90.86 m²	978.00 ft²
BALCONY AREA	72.24 m²	778.00 ft²
TOTAL UNIT AREA	163.10 m²	1756.00 ft²

FLAT DESIGN COMPONENTS

M.BATH	5 m²
M.BEDROOM	15 m²
LIVING & DINING	29 m²
KITCHEN	9 m²
CORRIDOR	8 m²
BATH	4 m²
BEDROOM	13 m²

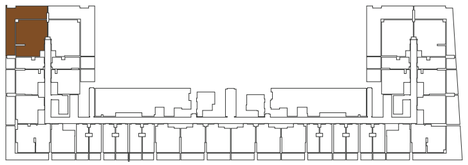


2 BEDROOM TYPE 02

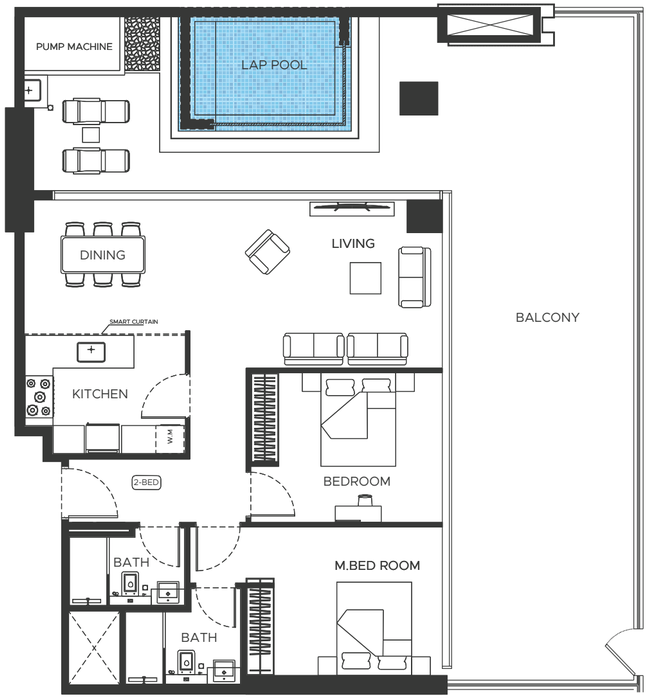

AREA	SQ.M	SQ.FT
SUITE AREA	90.44 m²	973.00 ft²
BALCONY AREA	93.77 m²	1010.00 ft²
TOTAL UNIT AREA	184.21 m²	1983.00 ft²

FLAT DESIGN COMPONENTS


M.BATH	5 m²
M.BEDROOM	15 m²
LIVING & DINING	29 m²
KITCHEN	9 m²
CORRIDOR	8 m²
BATH	4 m²
BEDROOM	13 m²

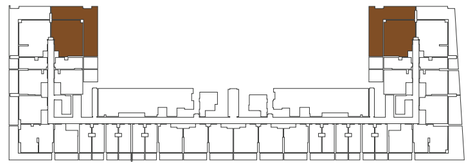

Disclaimer: 1. All room dimensions are measured to structural elements and exclude wall finishes and construction tolerances. 2. All dimensions have been provided by our consultant architects. 3. All materials, dimensions and drawings are approximate. Information is subject to change without notice. 4. Actual suite area may vary from the stated area. Drawings not to scale. The developer reserves the right to make revisions. 5. Calculation of suite area is measured as the area bounded by the centre line of demising or partition walls separating one unit from another unit, the exterior face of all exterior walls, and the exterior face of the corridor wall enclosing the adjoining unit. 6. Calculation of balcony area is measured as the area bounded by the centre line of demising or partition walls separating one unit from another unit, the outmost face of the enclosing guard and the external face of the adjoining balcony. 7. The units are measured at typical floor in the building. Columns may vary in size depending on the floor level. 8. For each unit type, unit sizes and details might be slightly different. Please refer to the sales and purchase agreement for the actual size of each specific unit.

تنويه: ١. إن أبعاد الغرف يتم قياسها طبقاً للعناصر الهيكلية مع استبعاد تشطيبات الجدران وطبقة التحمل البناء. ٢. جميع القياسات تم تزويدها من قبل المهندسين المعماريين الاستشاريين لدينا. ٣. جميع المواد والأبعاد والرسومات تقريبية. تخضع المعلومات للتغيير دون إشعار مسبق. ٤. قد تختلف مساحة الإجناح الفعلي عن المساحة المذكورة الرسومات لا يتم تزويدها بالحجم في إجراء التغييرات. ٥. يتم قياس حساب مساحة الجناح كمنطقة يحدها الخط المركزي للجدران الفاصلة أو الفاصلة التي تفصل وحدة عن وحدة أخرى والوجه الخارجي لجميع الجدران الخارجية والوجه الخارجي للجدار المحيط بالوحدة المجاورة. ٦. ويقاس حساب منطقة الشرفة على أنها المنطقة التي يحدها الخط المركزي للجدران الفاصلة أو الفاصلة التي تفصل وحدة عن وحدة أخرى والوجه الأبعد للحارس المرفق والوجه الخارجي للشرفة المجاورة. ٧. يتم قياس الوحدات في الطابق النموذجي في المبنى. قد تختلف الأعمدة في الحجم حسب مستوى الطابق. ٨. قد تكون احجام الوحدات والتفاصيل المتعلقة بها مختلفة وذلك حسب نوع الوحدة. يرجى الرجوع إلى اتفاقية البيع والشراء لمعرفة الحجم الفعلي لكل وحدة.


2 BEDROOM TYPE 03

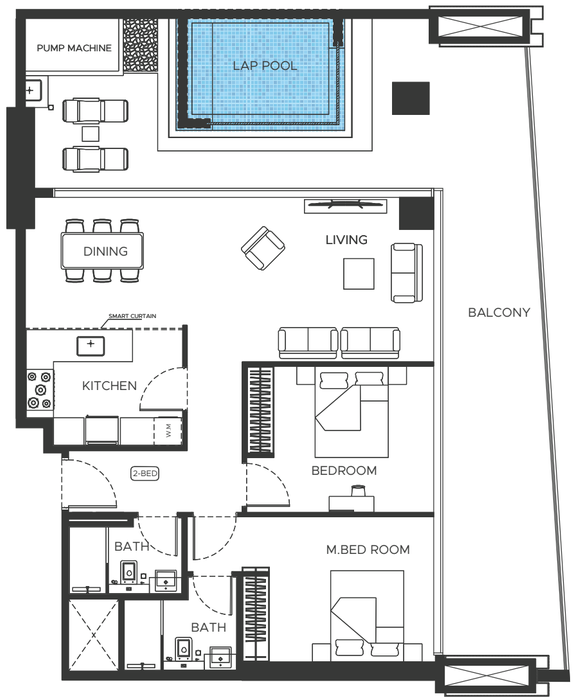


AREA	SQ.M	SQ.FT
SUITE AREA	90.86 m²	978.00 ft²
BALCONY AREA	66.17 m²	712.00 ft²
TOTAL UNIT AREA	157.03 m²	1690.00 ft²

FLAT DESIGN COMPONENTS

M.BATH	5 m²
M.BEDROOM	15 m²
LIVING & DINING	29 m²
KITCHEN	9 m²
CORRIDOR	8 m²
BATH	4 m²
BEDROOM	13 m²

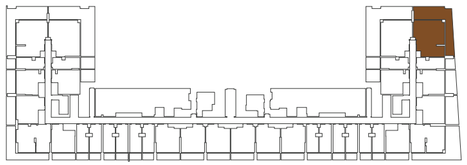


2 BEDROOM TYPE 04

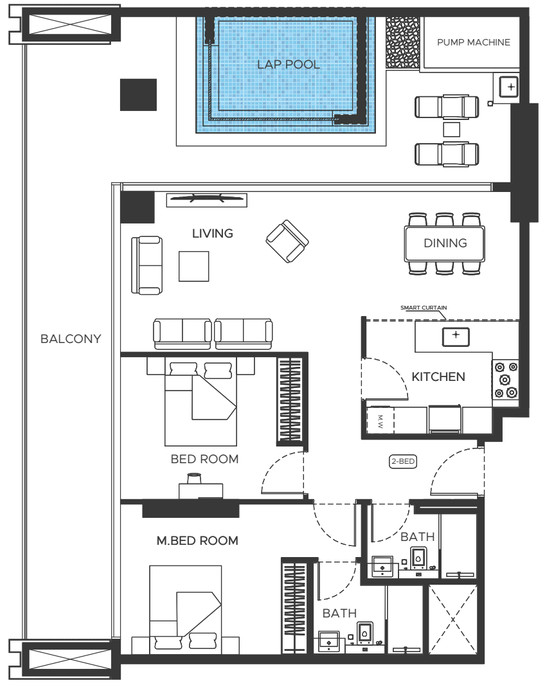

AREA	SQ.M	SQ.FT
SUITE AREA	90.86 m²	978.00 ft²
BALCONY AREA	62.09 m²	668.00 ft²
TOTAL UNIT AREA	152.95 m²	1646.00 ft²

FLAT DESIGN COMPONENTS


M.BATH	5 m²
M.BEDROOM	15 m²
LIVING & DINING	29 m²
KITCHEN	9 m²
CORRIDOR	8 m²
BATH	4 m²
BEDROOM	13 m²

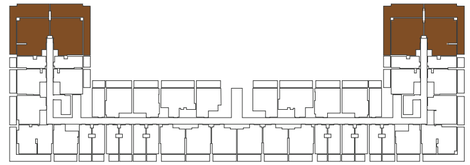

Disclaimer: 1. All room dimensions are measured to structural elements and exclude wall finishes and construction tolerances. 2. All dimensions have been provided by our consultant architects. 3. All materials, dimensions and drawings are approximate. Information is subject to change without notice. 4. Actual suite area may vary from the stated area. Drawings not to scale. The developer reserves the right to make revisions. 5. Calculation of suite area is measured as the area bounded by the centre line of demising or partition walls separating one unit from another unit, the exterior face of all exterior walls, and the exterior face of the corridor wall enclosing the adjoining unit. 6. Calculation of balcony area is measured as the area bounded by the centre line of demising or partition walls separating one unit from another unit, the outmost face of the enclosing guard and the external face of the adjoining balcony. 7. The units are measured at typical floor in the building. Columns may vary in size depending on the floor level. 8. For each unit type, unit sizes and details might be slightly different. Please refer to the sales and purchase agreement for the actual size of each specific unit.

تنويه: ١. إن أبعاد الغرف يتم قياسها طبقا للعناصر الهيكلية مع استبعاد تشطيبات الجدران ودرجة تحمل البناء. ٢. جميع القياسات تم تزويدها من قبل المهندسين المعماريين الاستشاريين لدينا. ٣. جميع المواد والأبعاد والرسومات تقريبية. تخضع المعلومات للتغيير دون إشعار مسبق. ٤. قد تختلف مساحة الوحدة المذكورة الرسومات لا يتم تزويدها بحجم. ٥. يتم قياس مساحة الوحدة المجاورة بحدها الخط المركزي للجدران الفاصلة أو الفاصلة التي تفصل وحدة عن وحدة أخرى والوجه الخارجي لجميع الجدران الخارجية والوجه الخارجي للجدار المحيط بالوحدة المجاورة. ٦. وتقاس حساب مساحة الشرفة على أنها المنطقة المحددة بحدها الخط المركزي للجدران الفاصلة أو الفاصلة التي تفصل وحدة عن وحدة أخرى والوجه الأبعد للحارس المرفق والوجه الخارجي للشرفة المجاورة. ٧. يتم قياس الوحدات في الطابق النموذجي في المبنى. قد تختلف الأعمدة في الحجم حسب مستوى الطابق. ٨. قد تكون احجام الوحدات والتفاصيل المتعلقة بها مختلفة وذلك حسب نوع الوحدة. يرجى الرجوع إلى اتفاقية البيع والشراء لمعرفة الحجم الفعلي لكل وحدة.


2 BEDROOM TYPE 05

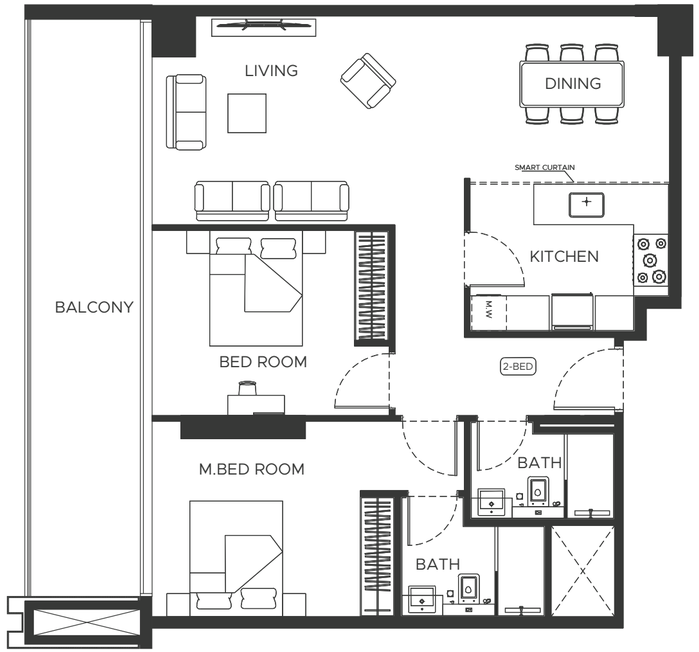


AREA	SQ.M	SQ.FT
SUITE AREA	90.23 m²	971.00 ft²
BALCONY AREA	20.03 m²	216.00 ft²
TOTAL UNIT AREA	110.26 m²	1187.00 ft²

FLAT DESIGN COMPONENTS

M.BATH	5 m²
M.BEDROOM	15 m²
LIVING & DINING	29 m²
KITCHEN	9 m²
CORRIDOR	8 m²
BATH	4 m²
BEDROOM	13 m²

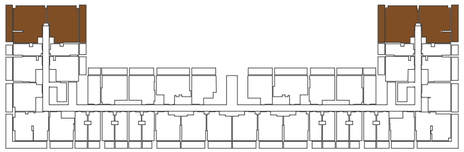


2 BEDROOM TYPE 06

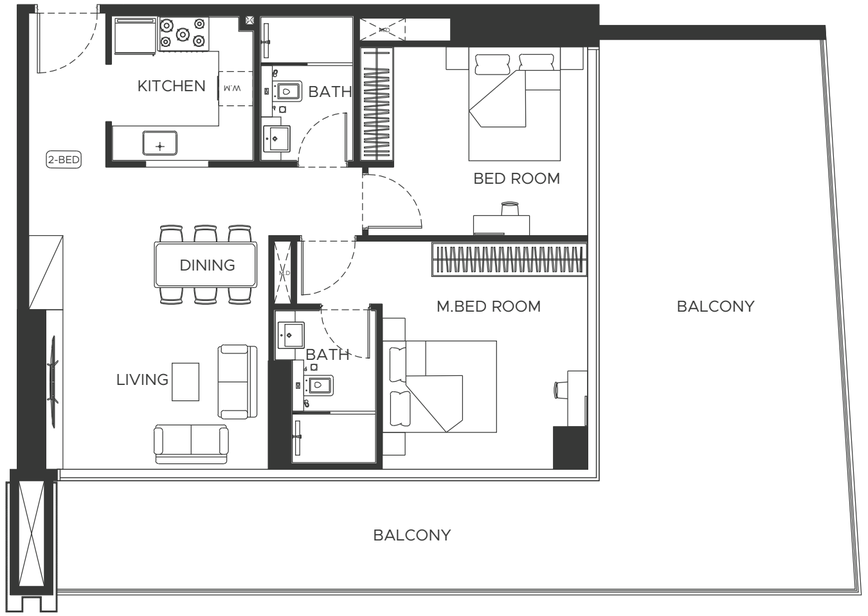

AREA	SQ.M	SQ.FT
SUITE AREA	80.28 m²	864.00 ft²
BALCONY AREA	60.18 m²	648.00 ft²
TOTAL UNIT AREA	140.46 m²	1512.00 ft²

FLAT DESIGN COMPONENTS


M.BATH	4 m²
M.BEDROOM	16 m²
LIVING & DINING	16 m²
KITCHEN	7 m²
CORRIDOR	11 m²
BATH	4 m²
BEDROOM	13 m²

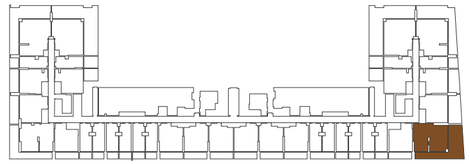

Disclaimer: 1. All room dimensions are measured to structural elements and exclude wall finishes and construction tolerances. 2. All dimensions have been provided by our consultant architects. 3. All materials, dimensions and drawings are approximate. Information is subject to change without notice. 4. Actual suite area may vary from the stated area. Drawings not to scale. The developer reserves the right to make revisions. 5. Calculation of suite area is measured as the area bounded by the centre line of demising or partition walls separating one unit from another unit, the exterior face of all exterior walls, and the exterior face of the corridor wall enclosing the adjoining unit. 6. Calculation of balcony area is measured as the area bounded by the centre line of demising or partition walls separating one unit from another unit, the outmost face of the enclosing guard and the external face of the adjoining balcony. 7. The units are measured at typical floor in the building. Columns may vary in size depending on the floor level. 8. For each unit type, unit sizes and details might be slightly different. Please refer to the sales and purchase agreement for the actual size of each specific unit.

تنويه: ١. إن أبعاد الغرف يتم قياسها طبقا للعناصر الهيكلية مع استبعاد تشطيبات الجدران ودرجة تحمل البناء. ٢. جميع القياسات تم تزويدها من قبل المهندسين المعماريين الاستشاريين لدينا. ٣. جميع المواد والأبعاد والرسومات تقريبية، تخضع المعلومات للتغيير دون إشعار مسبق. ٤. قد تختلف مساحة الوحدة المذكورة الرسومات التي يتم تزويدها بالحق في إجراء التغييرات. ٥. يتم قياس حساب مساحة الوحدة كمنطقة يحدها الخط المركزي للجدران الفاصلة أو الفاصلة التي تفصل وحدة عن وحدة أخرى والوجه الخارجي لجميع الجدران الخارجية والوجه الخارجي للجدار المميز المحيط بالوحدة المجاورة. ٦. ويقاس حساب مساحة الشرفة على أنها المنطقة التي يحدها الخط المركزي للجدران الفاصلة أو الفاصلة التي تفصل وحدة عن وحدة أخرى والوجه الأبعد للحارس المرفق والوجه الخارجي للشرفة المجاورة. ٧. يتم قياس الوحدات في الطابق النموذجي في المبنى، قد تختلف الأعمدة في الحجم حسب مستوى الطابق. ٨. قد تكون احجام الوحدات والتفاصيل المتعلقة بها مختلفة وذلك حسب نوع الوحدة. يرجى الرجوع إلى اتفاقية البيع والشراء لمعرفة الحجم الفعلي لكل وحدة.


2 BEDROOM TYPE 07

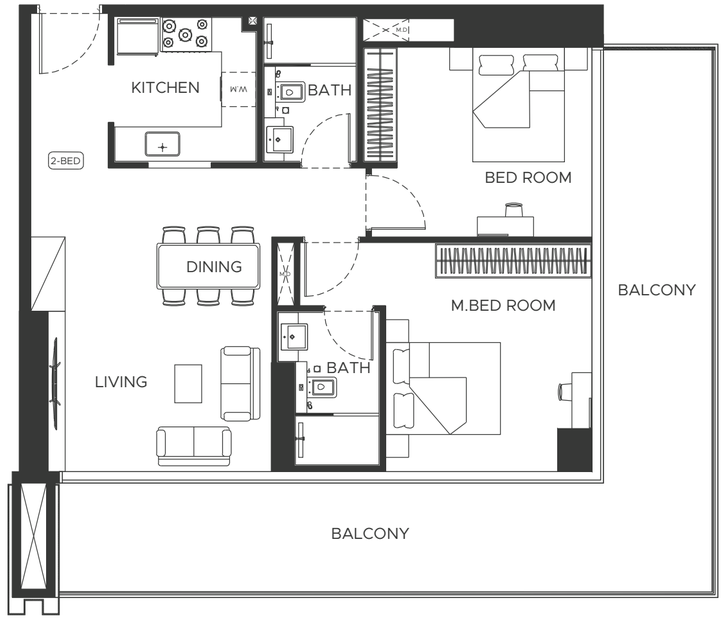

AREA	SQ.M	SQ.FT
SUITE AREA	80.29 m²	864.00 ft²
BALCONY AREA	37.32 m²	402.00 ft²
TOTAL UNIT AREA	117.61 m²	1266.00 ft²

FLAT DESIGN COMPONENTS

M.BATH	4 m²
M.BEDROOM	16 m²
LIVING & DINING	16 m²
KITCHEN	7 m²
CORRIDOR	11 m²
BATH	4 m²
BEDROOM	13 m²

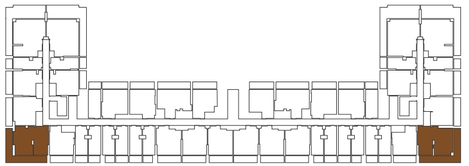


Disclaimer: 1. All room dimensions are measured to structural elements and exclude wall finishes and construction tolerances. 2. All dimensions have been provided by our consultant architects. 3. All materials, dimensions and drawings are approximate. Information is subject to change without notice. 4. Actual suite area may vary from the stated area. Drawings not to scale. The developer reserves the right to make revisions. 5. Calculation of suite area is measured as the area bounded by the centre line of demising or partition walls separating one unit from another unit, the exterior face of all exterior walls, and the exterior face of the corridor wall enclosing the adjoining unit. 6. Calculation of balcony area is measured as the area bounded by the centre line of demising or partition walls separating one unit from another unit, the outmost face of the enclosing guard and the external face of the adjoining balcony. 7. The units are measured at typical floor in the building. Columns may vary in size depending on the floor level. 8. For each unit type, unit sizes and details might be slightly different. Please refer to the sales and purchase agreement for the actual size of each specific unit.

تنويه: ١. إن أبعاد الغرف يتم قياسها طبقاً للعناصر الهيكلية مع استبعاد تشطيبات الجدران وسُمكة تحمل البناء. ٢. جميع القياسات تم تزويدها من قبل المهندسين المعماريين الاستشاريين لدينا. ٣. جميع المواد والأبعاد والرسومات تقريبية. تخضع المعلومات للتغيير دون إشعار مسبق. ٤. قد تختلف مساحة الجناح الفعلي عن المساحة المذكورة. الرسومات لا تتم وفق مقياس الرسم. ٥. يتم قياس مساحة الجناح كمنطقة يحدها الخط المركزي للجدران الفاصلة أو الفاصلة التي تفصل وحدة عن وحدة أخرى والوجه الخارجي لجميع الجدران الخارجية والوجه الخارجي للجدار المميز المحيط بالوحدة المجاورة. ٦. ويقاس حساب مساحة الشرفة على أنها المنطقة التي يحدها الخط المركزي للجدران الفاصلة أو الفاصلة التي تفصل وحدة عن وحدة أخرى والوجه الأبعد للحارس المرفق والوجه الخارجي للشرفة المجاورة. ٧. يتم قياس الوحدات في الطابق النموذجي في المبنى. قد تختلف الأعمدة في الحجم حسب مستوى الطابق. ٨. قد تكون احجام الوحدات والتفاصيل المتعلقة بها مختلفة وذلك حسب نوع الوحدة. يرجى الرجوع إلى اتفاقية البيع والشراء لمعرفة الحجم الفعلي لكل وحدة.



1ST FLOOR PLAN

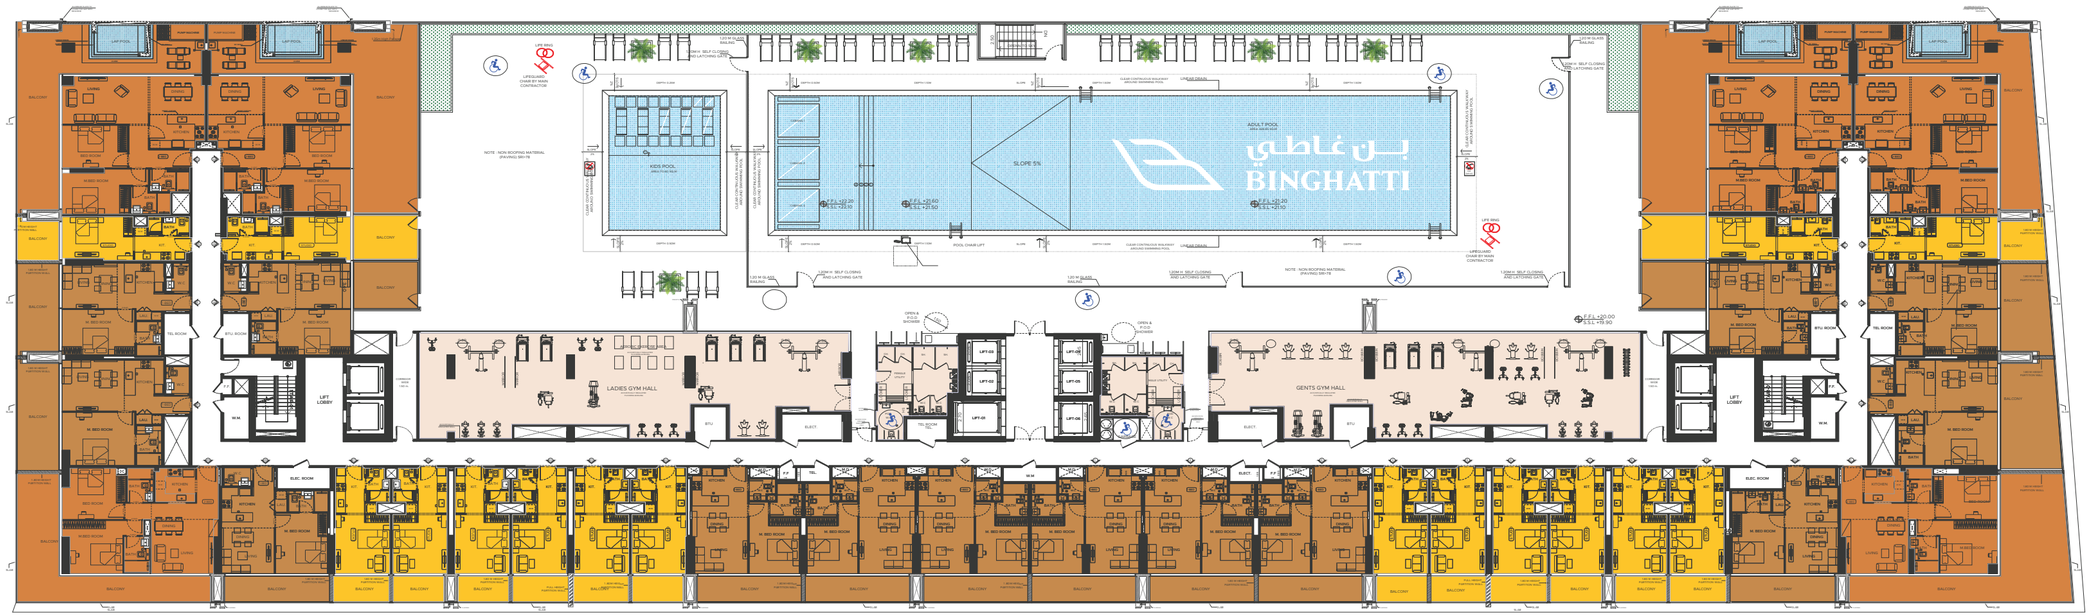


GYM
STUDIO
1 BEDROOM
2 BEDROOM

Disclaimer: 1. All room dimensions are measured to structural elements and exclude wall finishes and construction tolerances. 2. All dimensions have been provided by our consultant architects. 3. All materials, dimensions and drawings are approximate. Information is subject to change without notice. 4. Actual suite area may vary from the stated area. Drawings not to scale. The developer reserves the right to make revisions. 5. Calculation of suite area is measured as the area bounded by the centre line of demising or partition walls separating one unit from another unit, the exterior face of all exterior walls, and the exterior face of the corridor wall enclosing the adjoining unit. 6. Calculation of balcony area is measured as the area bounded by the centre line of demising or partition walls separating one unit from another unit, the outmost face of the enclosing guard and the external face of the adjoining balcony. 7. The units are measured at typical floor in the building. Columns may vary in size depending on the floor level. 8. For each unit type, unit sizes and details might be slightly different. Please refer to the sales and purchase agreement for the actual size of each specific unit.

تنويه: ١. إن أبعاد الغرف يتم قياسها طبقًا للعناصر الهيكلية مع استبعاد تشطيبات الجدران ودرجة تحمل البناء. ٢. جميع القياسات تم تزويدها من قبل المهندسين المعماريين الاستشاريين لدينا. ٣. جميع المواد والأبعاد والرسومات تقريبية. تخضع المعلومات للتغيير دون إشعار مسبق. ٤. قد تختلف مساحة الجناح المعلن عن المساحة المذكورة الرسومات التي يتم تزويدها بخلاف ذلك. ٥. يتم قياس مساحة الجناح كمنطقة يحدها الخط المركزي للجدران الفاصلة أو الفاصلة التي تفصل وحدة عن وحدة أخرى، والوجه الخارجي لجميع الجدران الخارجية والوجه الخارجي لجدار الممر المحيط بالوحدة المجاورة. ٦. وتقاس حساب مساحة البلكونة كمنطقة يحدها الخط المركزي للجدران الفاصلة أو الفاصلة التي تفصل وحدة عن وحدة أخرى، والوجه الأبعد للحارس المرفق والوجه الخارجي للشرفة المجاورة. ٧. يتم قياس الوحدات في الطابق النموذجي في المبنى. قد تختلف الأعمدة في الحجم حسب مستوى الطابق. ٨. قد تكون احجام الوحدات والتفاصيل المتعلقة بها مختلفة وذلك حسب نوع الوحدة. يرجى الرجوع إلى اتفاقية البيع والشراء لمعرفة الحجم الفعلي لكل وحدة.


2ND FLOOR PLAN

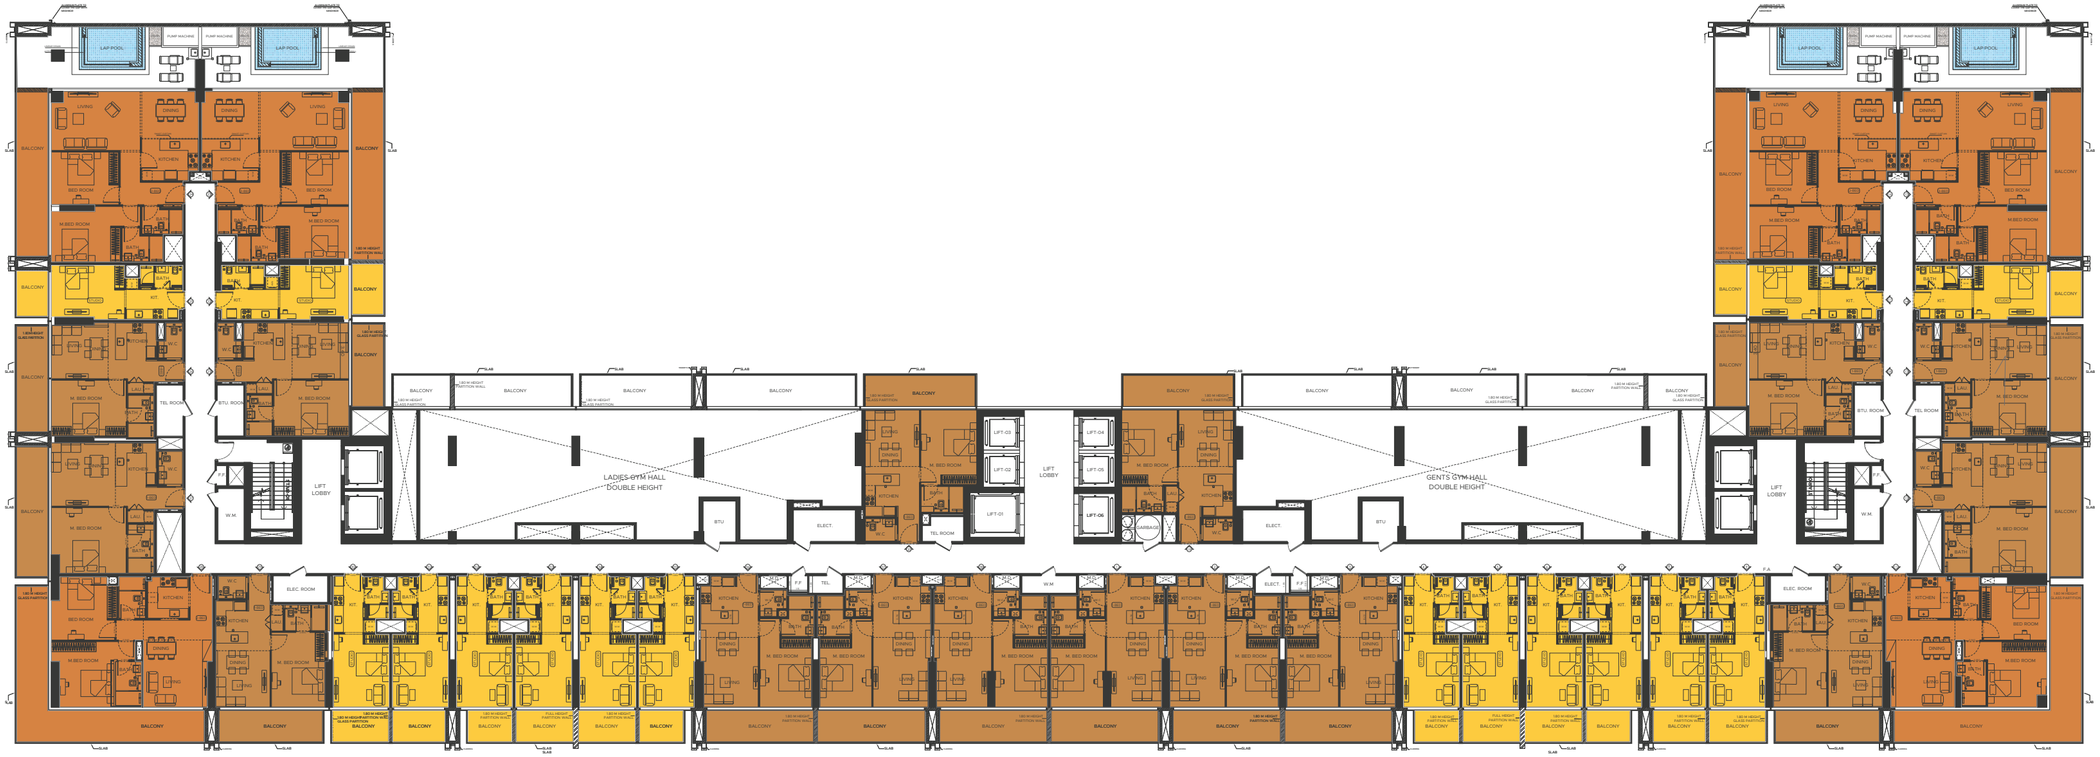

Disclaimer: 1. All room dimensions are measured to structural elements and exclude wall finishes and construction tolerances. 2. All dimensions have been provided by our consultant architects. 3. All materials, dimensions and drawings are approximate. Information is subject to change without notice. 4. Actual suite area may vary from the stated area. Drawings not to scale. The developer reserves the right to make revisions. 5. Calculation of suite area is measured as the area bounded by the centre line of demising or partition walls separating one unit from another unit, the exterior face of all exterior walls, and the exterior face of the corridor wall enclosing the adjoining unit. 6. Calculation of balcony area is measured as the area bounded by the centre line of demising or partition walls separating one unit from another unit, the outmost face of the enclosing guard and the external face of the adjoining balcony. 7. The units are measured at typical floor in the building. Columns may vary in size depending on the floor level. 8. For each unit type, unit sizes and details might be slightly different. Please refer to the sales and purchase agreement for the actual size of each specific unit.

تنويه: ١. إن أبعاد الغرف يتم قياسها طبقًا للعناصر الهيكلية مع استبعاد تشطيبات الجدران وخرجة تحمل البناء. ٢. جميع القياسات تم تزويدها من قبل المهندسين المعماريين الاستشاريين لدينا. ٣. جميع المواد والأبعاد والرسومات تقريبية. تخضع المعلومات للتغيير دون إشعار مسبق. ٤. قد تختلف مساحة الإنهاء الفعلي عن المساحة المذكورة الرسومات لا يتم تزويدها بالحجم في إدراج التغييرات. ٥. يتم قياس حساب مساحة الإنهاء كمنطقة يحدها الخط المركزي للجدران الفاصلة أو الفاصلة التي تفصل وحدة عن وحدة أخرى والوجه الخارجي لجميع الجدران الخارجية والوجه الخارجي للجدار المميز المحيط بالوحدة المجاورة. ٦. وتقاس حساب منطقة الشرفة على أنها المنطقة التي يحدها الخط المركزي للجدران الفاصلة أو الفاصلة التي تفصل وحدة عن وحدة أخرى والوجه الأبعد للحارس المرفق والوجه الخارجي للشرفة المجاورة. ٧. يتم قياس الوحدات في الطابق النموذجي في المبنى. قد تختلف الأعمدة في الحجم حسب مستوى الطابق. ٨. قد تكون احجام الوحدات والتفاصيل المتعلقة بها مختلفة وذلك حسب نوع الوحدة. يرجى الرجوع إلى اتفاقية البيع والشراء لمعرفة الحجم الفعلي لكل وحدة.

3RD,5TH,7TH,9TH,11TH,13TH FLOOR PLANS

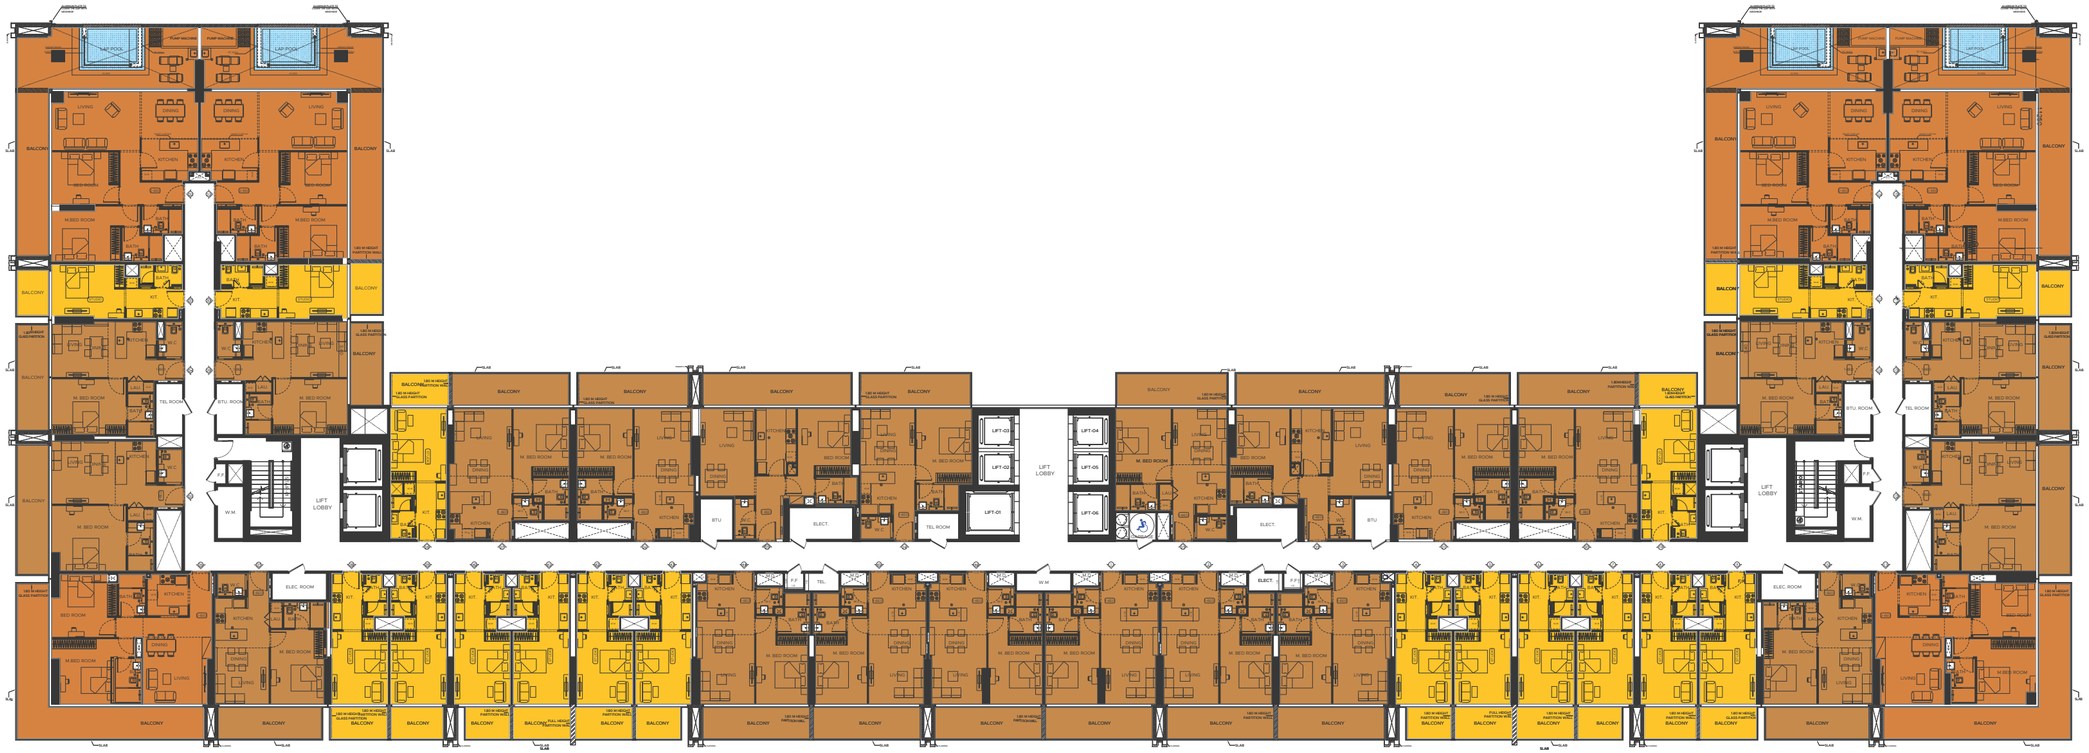


GYM
STUDIO
1 BEDROOM
2 BEDROOM

Disclaimer: 1. All room dimensions are measured to structural elements and exclude wall finishes and construction tolerances. 2. All dimensions have been provided by our consultant architects. 3. All materials, dimensions and drawings are approximate. Information is subject to change without notice. 4. Actual suite area may vary from the stated area. Drawings not to scale. The developer reserves the right to make revisions. 5. Calculation of suite area is measured as the area bounded by the centre line of demising or partition walls separating one unit from another unit, the exterior face of all exterior walls, and the exterior face of the corridor wall enclosing the adjoining unit. 6. Calculation of balcony area is measured as the area bounded by the centre line of demising or partition walls separating one unit from another unit, the outmost face of the enclosing guard and the external face of the adjoining balcony. 7. The units are measured at typical floor in the building. Columns may vary in size depending on the floor level. 8. For each unit type, unit sizes and details might be slightly different. Please refer to the sales and purchase agreement for the actual size of each specific unit.

تنويه: ١. إن أبعاد الغرف يتم قياسها طبقًا للعناصر الهيكلية مع استبعاد تشطيبات الجدران وخرجة تحمل البناء. ٢. جميع القياسات تم تزويدها من قبل المهندسين المعماريين الاستشاريين لدينا. ٣. جميع المواد والأبعاد والرسومات تقريبية. تخضع المعلومات للتغيير دون إشعار مسبق. ٤. قد تختلف مساحة الإجناح المعلن عن المساحة المذكورة الرسومات إذا تم تغييرها بطلبك أو بحذف الحظر في إجراء التغييرات. ٥. يتم قياس مساحة الجناح بالحد الواقع في إجراء المركزي للجدران الفاصلة أو الفاصلة التي تفصل وحدة عن وحدة أخرى والوجه الخارجي لجميع الجدران الخارجية والوجه الخارجي لجدار المميز المحيط بالوحدة المجاورة. ٦. وقياس حساب منطقة الشرفة على أنها المنطقة التي يحدها الخط المركزي للجدران الفاصلة أو الفاصلة التي تفصل وحدة عن وحدة أخرى والوجه الأبعد للحارس المرفق والوجه الخارجي للشرفة المجاورة. ٧. يتم قياس الوحدات في الطابق النموذجي في المبنى. قد تختلف الأعمدة في الحجم حسب مستوى الطابق. ٨. قد تكون احجام الوحدات والتفاصيل المتعلقة بها مختلفة وذلك حسب نوع الوحدة. يرجى الرجوع إلى اتفاقية البيع والشراء لمعرفة الحجم الفعلي لكل وحدة.


4TH,6TH,8TH,10TH,12TH FLOOR PLANS

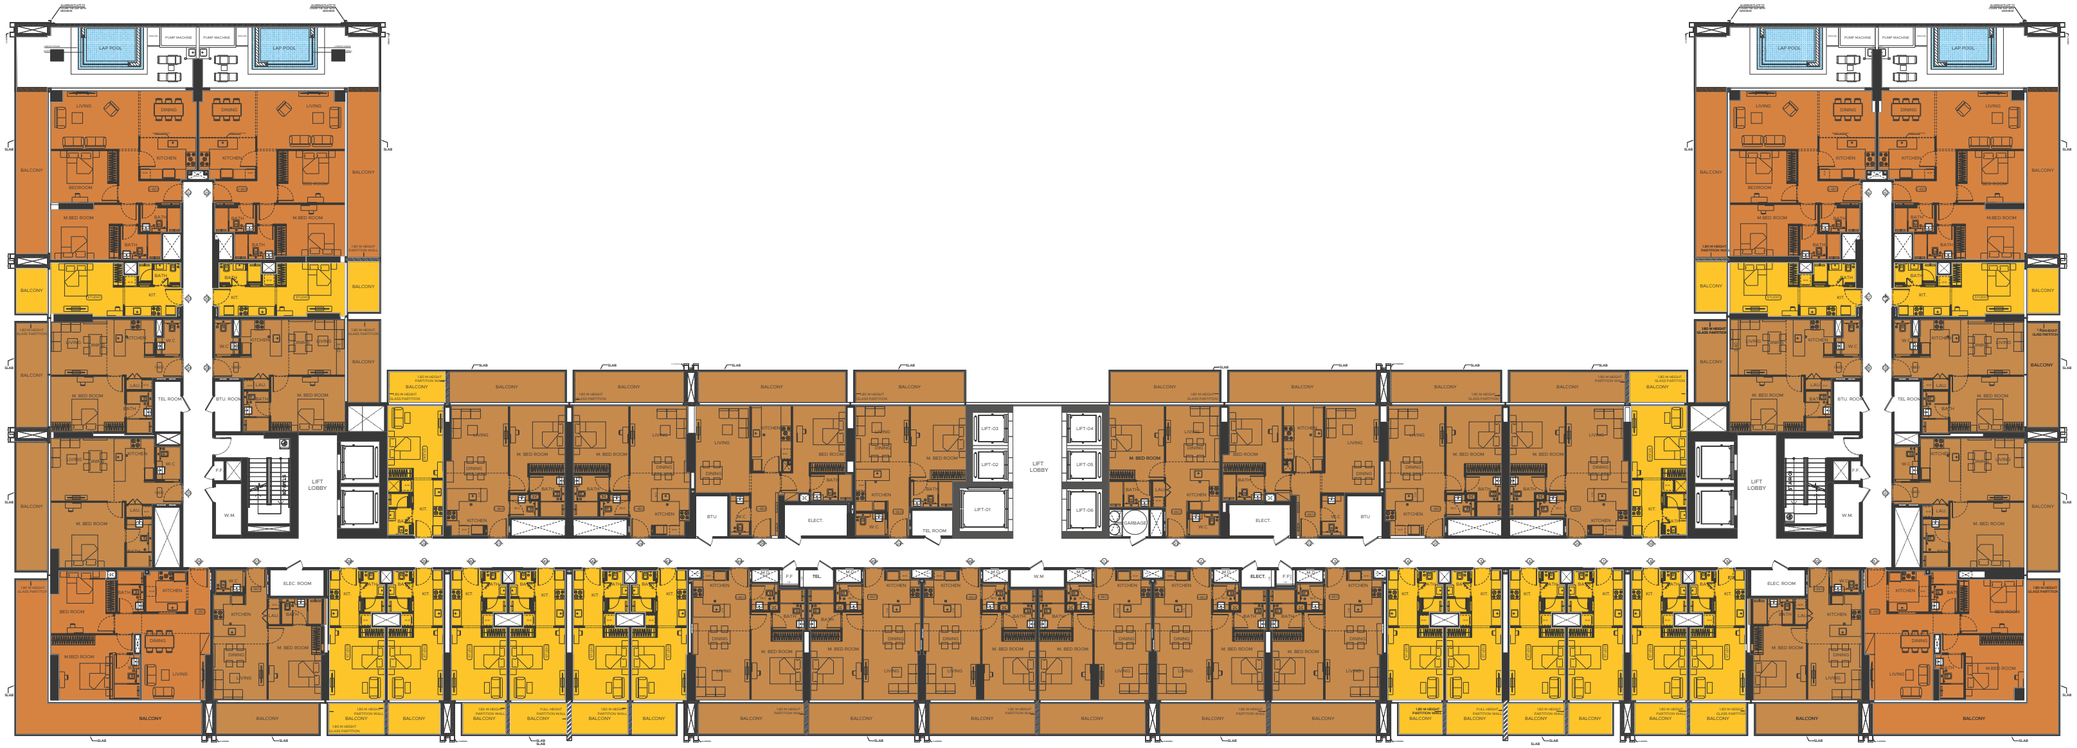

Disclaimer: 1. All room dimensions are measured to structural elements and exclude wall finishes and construction tolerances. 2. All dimensions have been provided by our consultant architects. 3. All materials, dimensions and drawings are approximate. Information is subject to change without notice. 4. Actual suite area may vary from the stated area. Drawings not to scale. The developer reserves the right to make revisions. 5. Calculation of suite area is measured as the area bounded by the centre line of demising or partition walls separating one unit from another unit, the exterior face of all exterior walls, and the exterior face of the corridor wall enclosing the adjoining unit. 6. Calculation of balcony area is measured as the area bounded by the centre line of demising or partition walls separating one unit from another unit, the outmost face of the enclosing guard and the external face of the adjoining balcony. 7. The units are measured at typical floor in the building. Columns may vary in size depending on the floor level. 8. For each unit type, unit sizes and details might be slightly different. Please refer to the sales and purchase agreement for the actual size of each specific unit.

تنويه: ١. إن أبعاد الغرف يتم قياسها طبقًا للعناصر الهيكلية مع استبعاد تشطيبات الجدران وخرجة تحمل البناء. ٢. جميع القياسات تم تزويدها من قبل المهندسين المعماريين الاستشاريين لدينا. ٣. جميع المواد والأبعاد والرسومات تقريبية، تخضع المعلومات للتغيير دون إشعار مسبق. ٤. قد تختلف مساحة الإجناع المعلن عن المساحة المذكورة الرسومات لا يتم تزويدها بدقائها لحدوث الحطوير أو الحغ في إجراء التغييرات. ٥. يتم قياس حساب مساحة الإجناع كمنطقة يحدها الخط المركزي للجدران الفاصلة أو الفاصلة التي تفصل وحدة عن وحدة أخرى والوجه الخارجي لجميع الجدران الخارجية والوجه الخارجي للجدار المميز المحيط بالوحدة المجاورة. ٦. وبقاس حساب منطقة الشرفة على أنها المنطقة التي يحدها الخط المركزي للجدران الفاصلة أو الفاصلة التي تفصل وحدة عن وحدة أخرى والوجه الأبعد للحارس المرفق والوجه الخارجي للشرفة المجاورة. ٧. يتم قياس الوحدات في الطابق النموذجي في المبنى. قد تختلف الأعمدة في الحجم حسب مستوى الطابق. ٨. قد تكون احجام الوحدات والتفاصيل المتعلقة بها مختلفة وذلك حسب نوع الوحدة. يرجى الرجوع إلى اتفاقية البيع والشراء لمعرفة الحجم الفعلي لكل وحدة.

14TH FLOOR

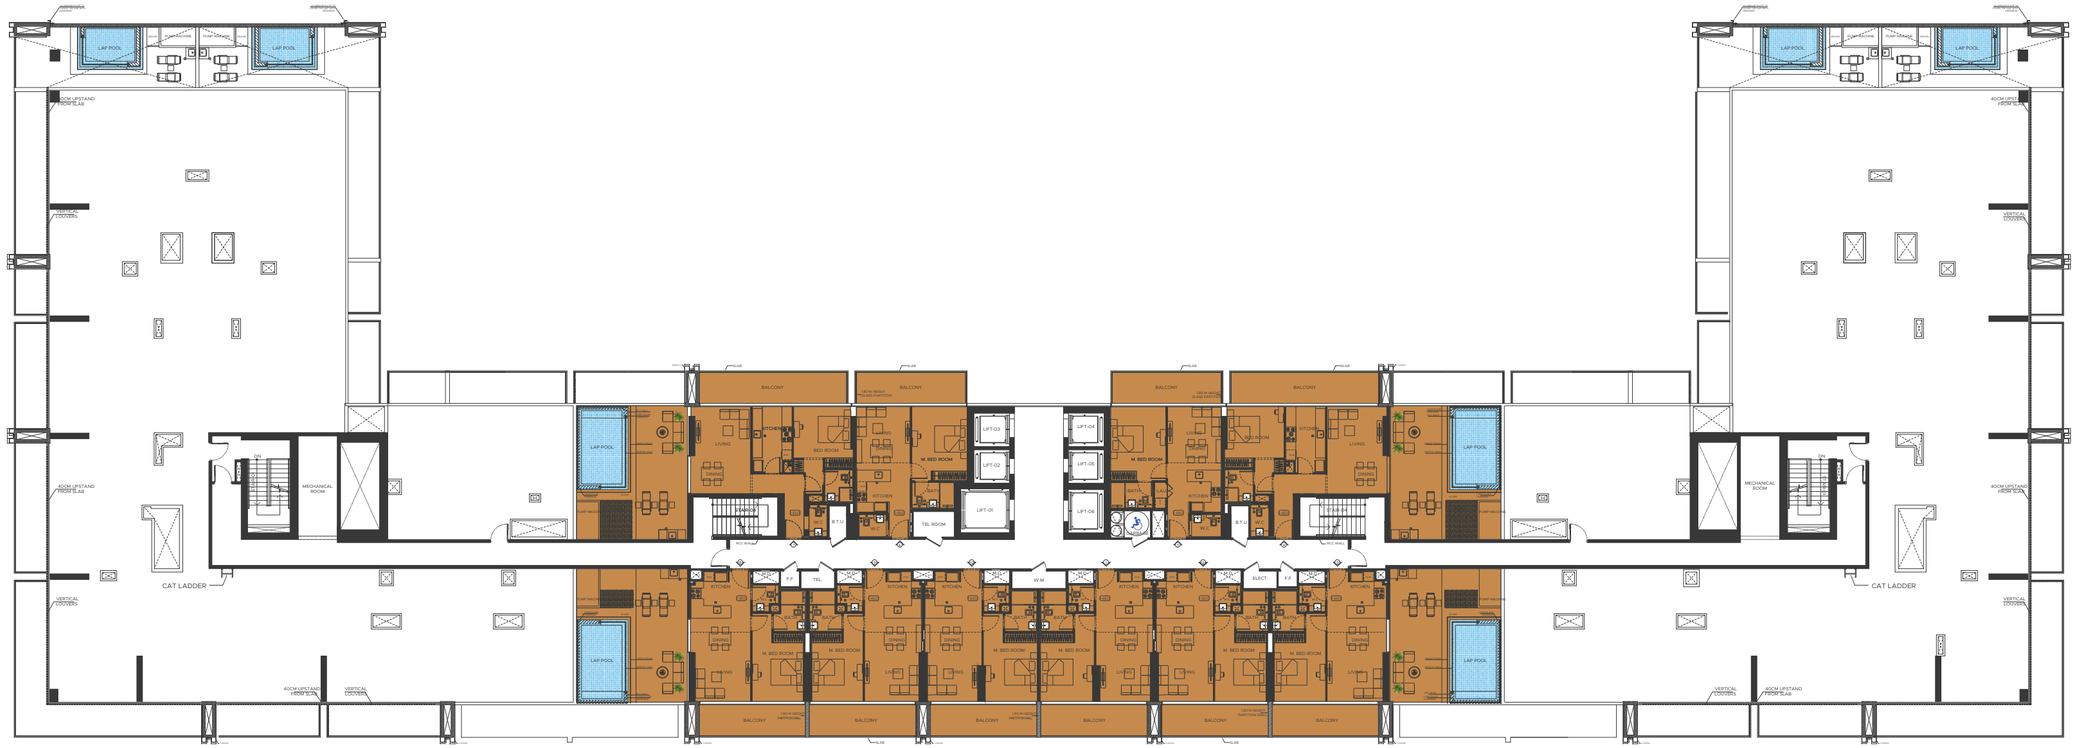





GYM
STUDIO
1 BEDROOM
2 BEDROOM


Disclaimer: 1. All room dimensions are measured to structural elements and exclude wall finishes and construction tolerances. 2. All dimensions have been provided by our consultant architects. 3. All materials, dimensions and drawings are approximate. Information is subject to change without notice. 4. Actual suite area may vary from the stated area. Drawings not to scale. The developer reserves the right to make revisions. 5. Calculation of suite area is measured as the area bounded by the centre line of demising or partition walls separating one unit from another unit, the exterior face of all exterior walls, and the exterior face of the corridor wall enclosing the adjoining unit. 6. Calculation of balcony area is measured as the area bounded by the centre line of demising or partition walls separating one unit from another unit, the outmost face of the enclosing guard and the external face of the adjoining balcony. 7. The units are measured at typical floor in the building. Columns may vary in size depending on the floor level. 8. For each unit type, unit sizes and details might be slightly different. Please refer to the sales and purchase agreement for the actual size of each specific unit.

تنويه: ١. إن أبعاد الغرف يتم قياسها طبقًا للعناصر الهيكلية مع استبعاد تشطيبات الجدران وخرجة تحمل البناء. ٢. جميع القياسات تم تزويدها من قبل المهندسين المعماريين الاستشاريين لدينا. ٣. جميع المواد والأبعاد والرسومات تقريبية. تخضع المعلومات للتغيير دون إشعار مسبق. ٤. قد تختلف مساحة الأجنحة المذكورة الرسومات التي يتم تزويدها بخلاف المخطط. ٥. يتم قياس حساب مساحة أجنحة كمنطقة يحدها الخط المركزي للجدران الفاصلة أو الفاصلة التي تفصل وحدة عن وحدة أخرى والوجه الخارجي لجميع الجدران الخارجية والوجه الخارجي للجدار المحيط بالوحدة المجاورة. ٦. وقياس حساب منطقة الشرفة على أنها المنطقة التي يحدها الخط المركزي للجدران الفاصلة أو الفاصلة التي تفصل وحدة عن وحدة أخرى والوجه الأبعد للحارس المرفق والوجه الخارجي للشرفة المجاورة. ٧. يتم قياس الوحدات في الطابق النموذجي في المبنى. قد تختلف الأعمدة في الحجم حسب مستوى الطابق. ٨. قد تكون احجام الوحدات والتفاصيل المتعلقة بها مختلفة وذلك حسب نوع الوحدة. يرجى الرجوع إلى اتفاقية البيع والشراء لمعرفة الحجم الفعلي لكل وحدة.

15TH FLOOR

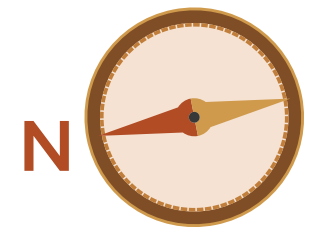

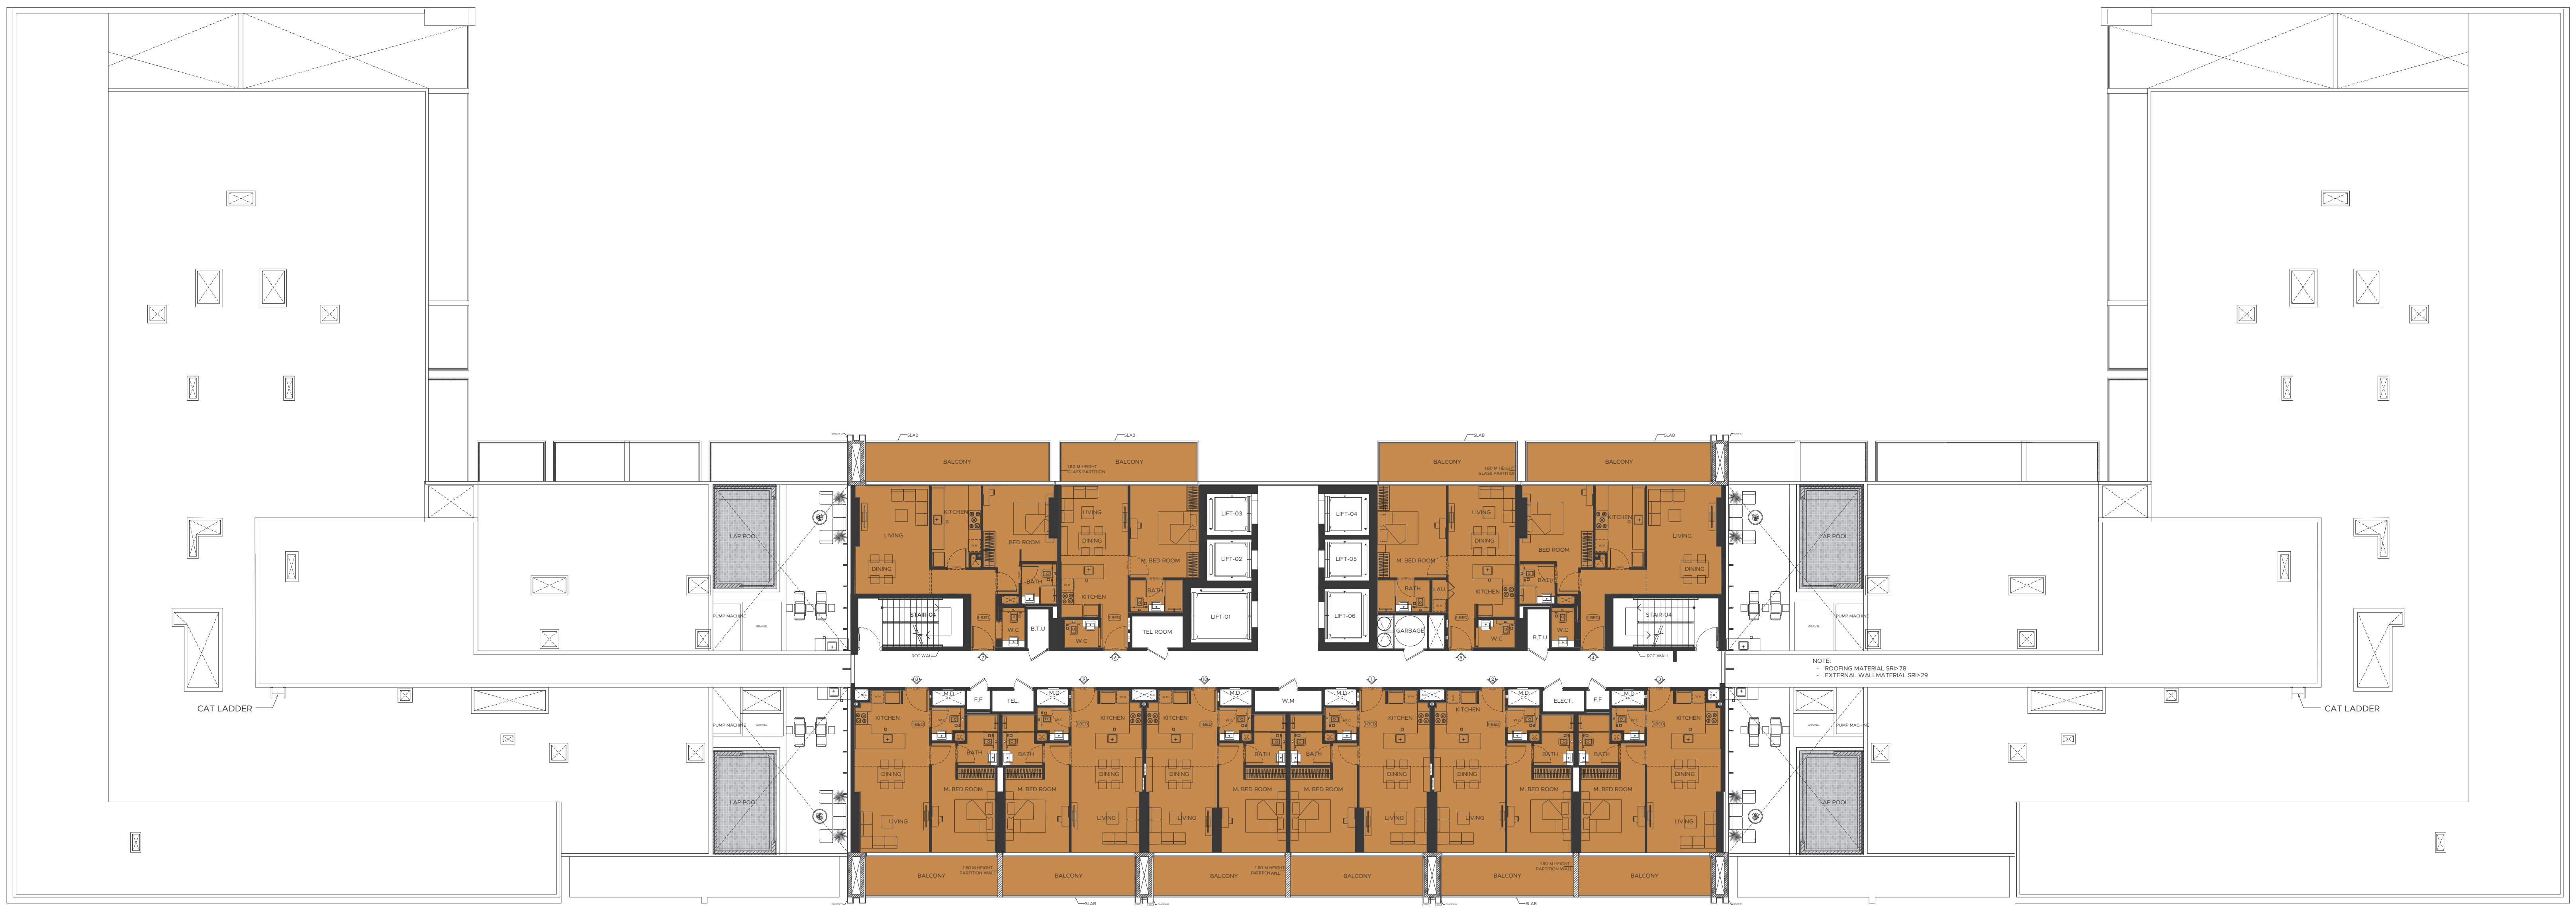


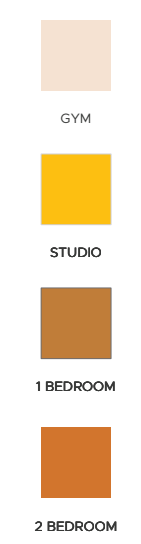

Disclaimer: 1. All room dimensions are measured to structural elements and exclude wall finishes and construction tolerances. 2. All dimensions have been provided by our consultant architects. 3. All materials, dimensions and drawings are approximate. Information is subject to change without notice. 4. Actual suite area may vary from the stated area. Drawings not to scale. The developer reserves the right to make revisions. 5. Calculation of suite area is measured as the area bounded by the centre line of demising or partition walls separating one unit from another unit, the exterior face of all exterior walls, and the exterior face of the corridor wall enclosing the adjoining unit. 6. Calculation of balcony area is measured as the area bounded by the centre line of demising or partition walls separating one unit from another unit, the outmost face of the enclosing guard and the external face of the adjoining balcony. 7. The units are measured at typical floor in the building. Columns may vary in size depending on the floor level. 8. For each unit type, unit sizes and details might be slightly different. Please refer to the sales and purchase agreement for the actual size of each specific unit.

تنويه: ١. إن أبعاد الغرف يتم قياسها طبقا للعناصر الهيكلية مع استبعاد تشطيبات الجدران ودرجة تحمل البناء. ٢. جميع القياسات تم تزويدها من قبل المهندسين المعماريين الاستشاريين لدينا. ٣. جميع المواد والأبعاد والرسومات تقريبية. تخضع المعلومات للتغيير دون إشعار مسبق. ٤. قد تختلف منطقة الجناح الفعلي عن المساحة المذكورة. الرسومات لا يتم توسيع نطاقها. يحتفظ المطور بالحق في إجراء التغييرات. ٥. يتم قياس حساب منطقة الجناح كمنطقة يحدها الخط المركزي للجدران الفاصلة أو الفاصلة التي تفصل وحدة عن وحدة أخرى، والوجه الخارجي لجميع الجدران الخارجية، والوجه الخارجي لجدار الممر المحيط بالوحدة المجاورة. ٦. ويقاس حساب منطقة الشرفة على أنها المنطقة التي يحدها الخط المركزي للجدران الفاصلة أو الفاصلة التي تفصل وحدة عن وحدة أخرى، والوجه الأبعد للحارس المرفق والوجه الخارجي للشرفة المجاورة. ٧. يتم قياس الوحدات في الطابق النموذجي في المبنى. قد تختلف الأعمدة في الحجم حسب مستوى الطابق. ٨. قد تكون احجام الوحدات والتفاصيل المتعلقة بها مختلفة وذلك حسب نوع الوحدة. يرجى الرجوع إلى اتفاقية االبيع والشراء لمعرفة الحجم الفعلي لكل وحدة.

16TH, 17TH & 18TH FLOOR

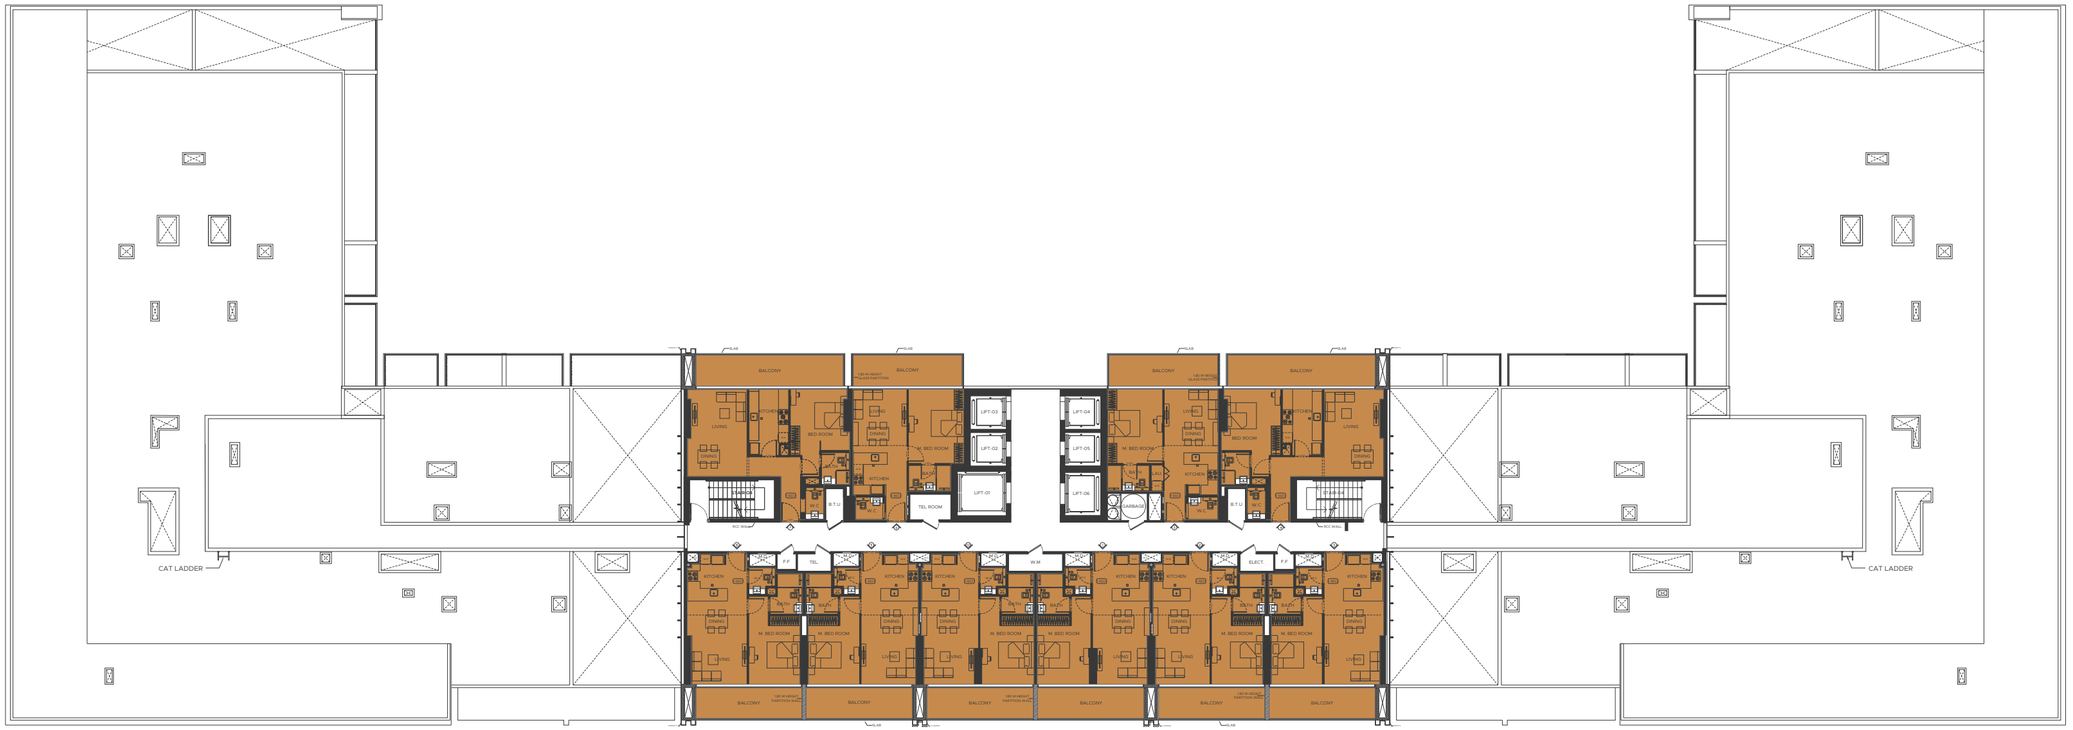

Disclaimer: 1. All room dimensions are measured to structural elements and exclude wall finishes and construction tolerances. 2. All dimensions have been provided by our consultant architects. 3. All materials, dimensions and drawings are approximate. Information is subject to change without notice. 4. Actual suite area may vary from the stated area. Drawings not to scale. The developer reserves the right to make revisions. 5. Calculation of suite area is measured as the area bounded by the centre line of demising or partition walls separating one unit from another unit, the exterior face of all exterior walls, and the exterior face of the corridor wall enclosing the adjoining unit. 6. Calculation of balcony area is measured as the area bounded by the centre line of demising or partition walls separating one unit from another unit, the outmost face of the enclosing guard and the external face of the adjoining balcony. 7. The units are measured at typical floor in the building. Columns may vary in size depending on the floor level. 8. For each unit type, unit sizes and details might be slightly different. Please refer to the sales and purchase agreement for the actual size of each specific unit.

تنويه: ١. إن أبعاد الغرف يتم قياسها طبقا للعناصر الهيكلية مع استبعاد تشطيبات الجدران ودرجة تحمل البناء. ٢. جميع القياسات تم تزويدها من قبل المهندسين المعماريين الاستشاريين لدينا. ٣. جميع المواد والأبعاد والرسومات تقريبية. تخضع المعلومات للتغيير دون إشعار مسبق. ٤. قد تختلف مساحة الاجناح المذكورة الرسومات التي يتم تزويدها بخلاف ما هو مكتوب في إدراج التغييرات. ٥. يتم قياس حساب مساحة الاجناح كمساحة يحدها الخط المركزي للجدران الفاصلة أو الفاصلة التي تفصل وحدة عن وحدة أخرى والوجه الخارجي لجميع الجدران الخارجية والوجه الخارجي للجدار المحيط بالوحدة المجاورة. ٦. وقياس حساب مساحة الشرفة على أنها المنطقة التي يحدها الخط المركزي للجدران الفاصلة أو الفاصلة التي تفصل وحدة عن وحدة أخرى والوجه الأبعد للحارس المرفق والوجه الخارجي للشرفة المجاورة. ٧. يتم قياس الوحدات في الطابق النموذجي في المبنى. قد تختلف الأعمدة في الحجم حسب مستوى الطابق. ٨. قد تكون احجام الوحدات والتفاصيل المتعلقة بها مختلفة وذلك حسب نوع الوحدة. يرجى الرجوع إلى اتفاقية البيع والشراء لمعرفة الحجم الفعلي لكل وحدة.

بن غاطي أمبر هول

BINGHATTI AMBERHALL