
BUILDING NAME

CREEK VIEWS 1

REMARKS

CREEK VIEWS

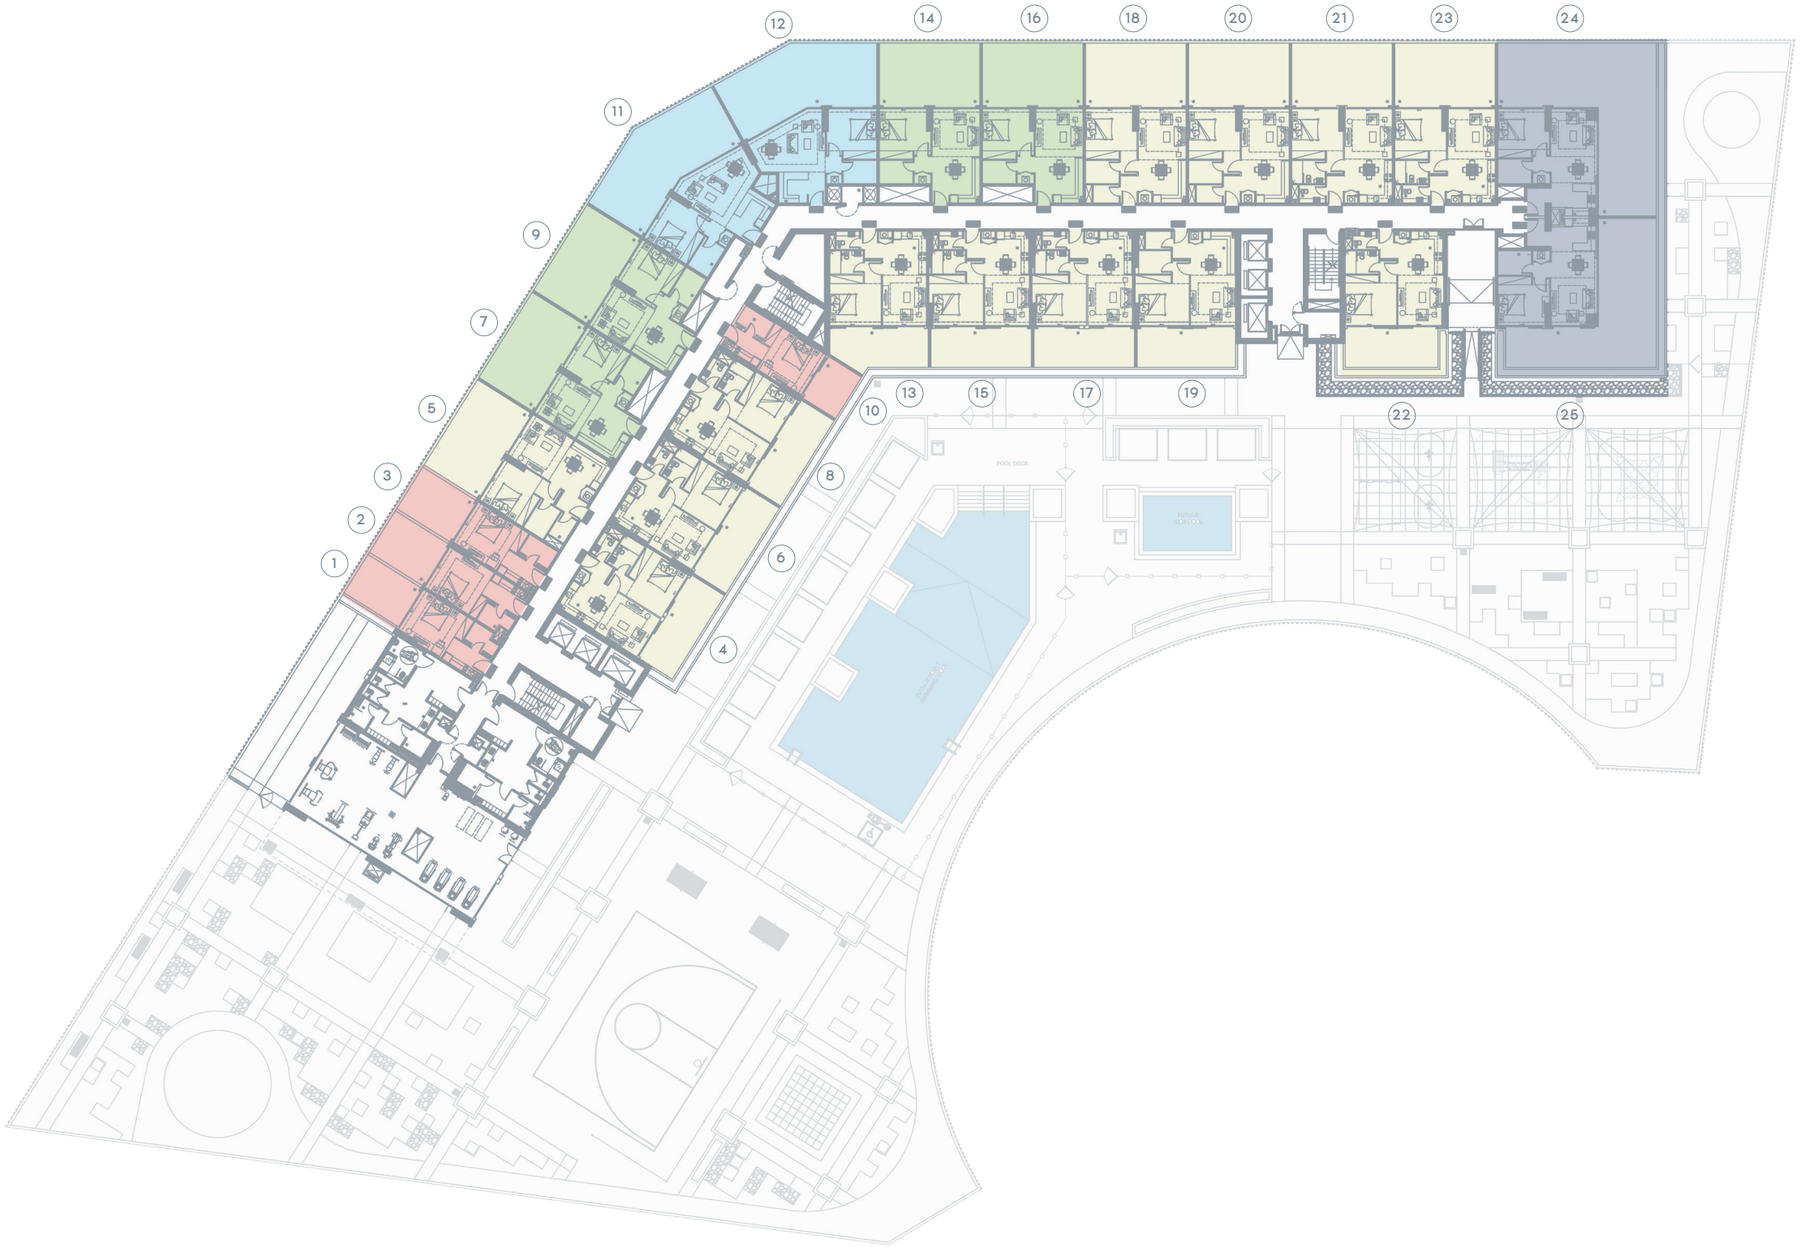



AZIZI

PROJECT NAME

CREEK VIEWS 1

UNIT TYPE

TYPE

FLOOR PLAN

FLOOR NO.

1ST FLOOR

- STUDIO TYPE 1
- 1 BEDROOM TYPE 1
- 1 BEDROOM TYPE 2
- 1 BEDROOM TYPE 3
- 1 BEDROOM TYPE 4

PAGE NO.


DATE

BUILDING NAME

CREEK VIEWS 1

REMARKS

CREEK VIEWS

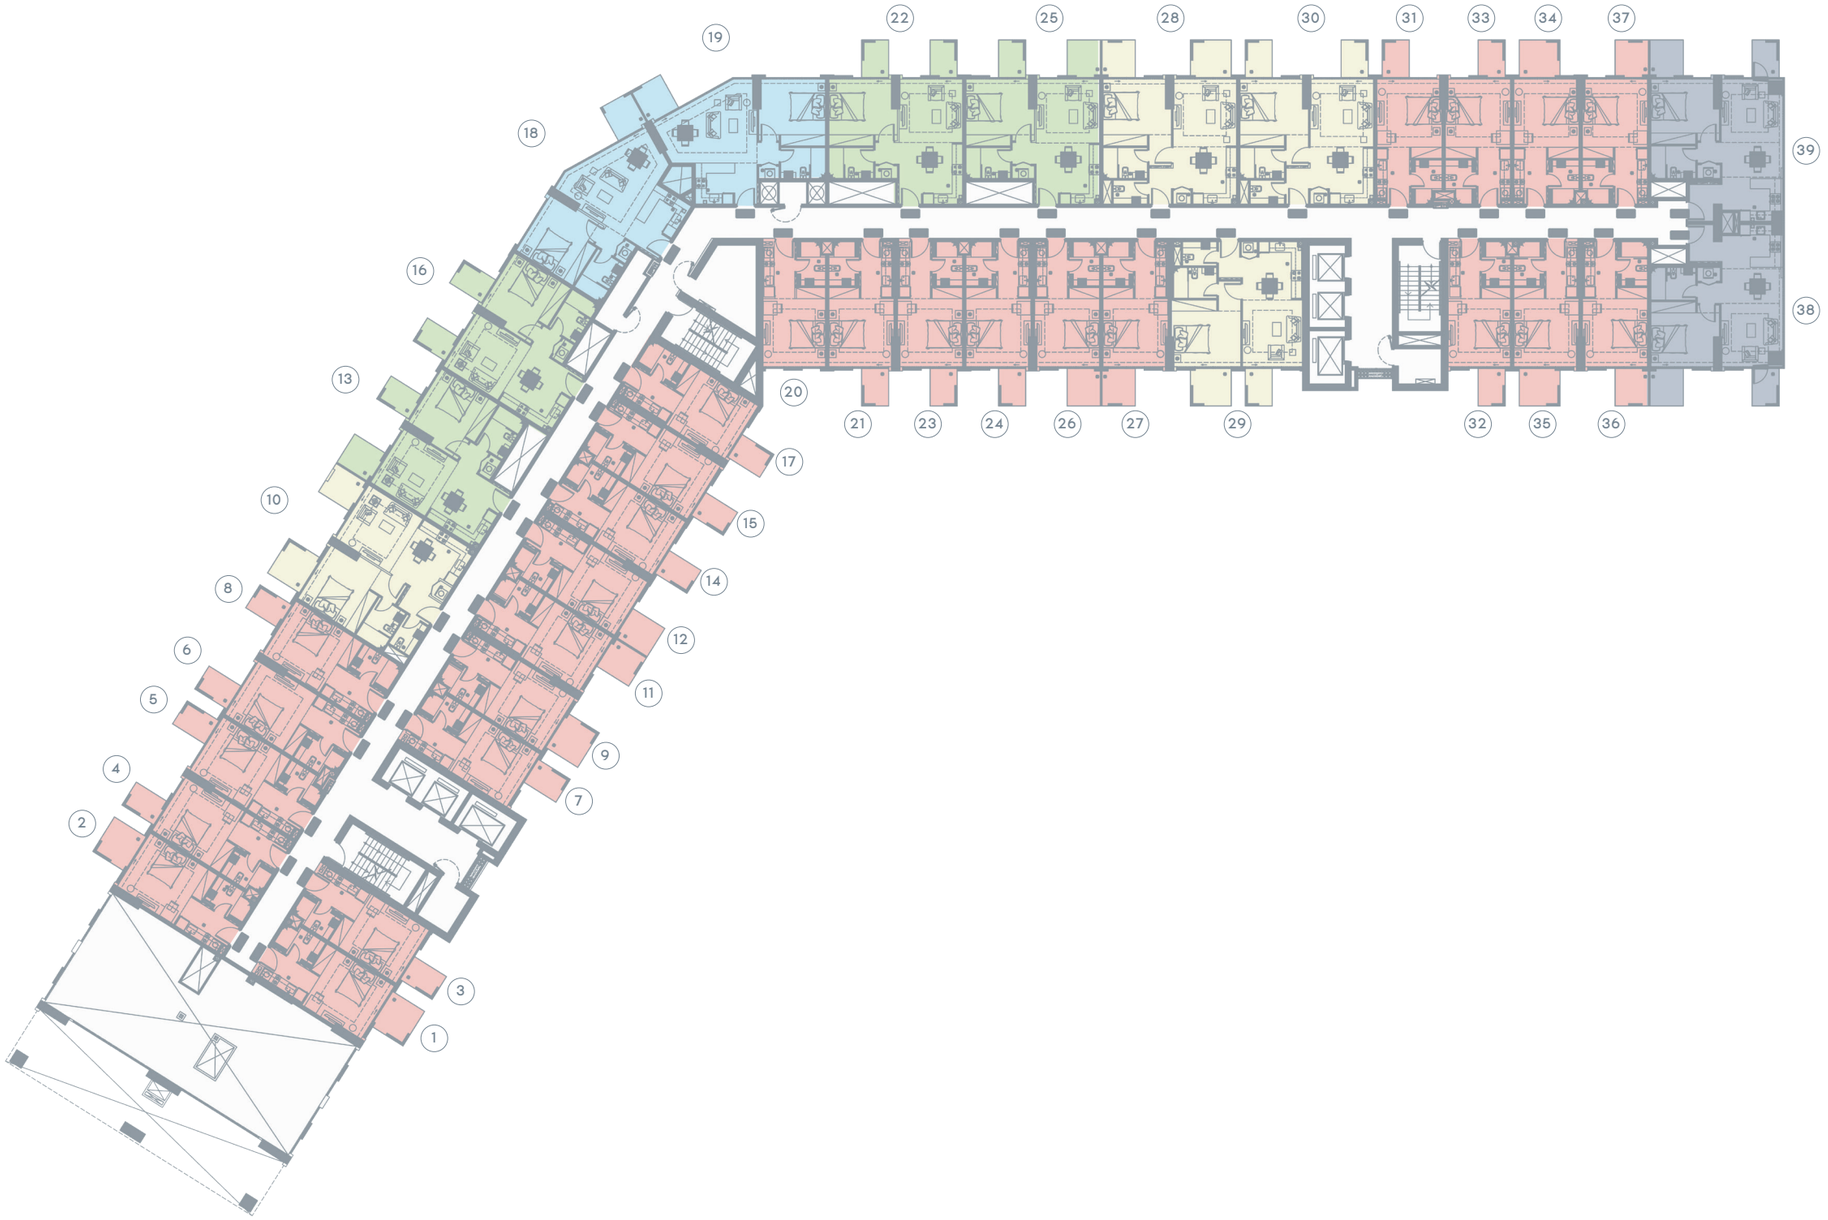



AZIZI

PROJECT NAME

CREEK VIEWS 1

UNIT TYPE

TYPE

FLOOR PLAN

FLOOR NO.

2ND FLOOR

STUDIO TYPE 1

1 BEDROOM TYPE 1

1 BEDROOM TYPE 2

1 BEDROOM TYPE 3

1 BEDROOM TYPE 4

PAGE NO.


DATE

BUILDING NAME

CREEK VIEWS 1

REMARKS

CREEK VIEWS

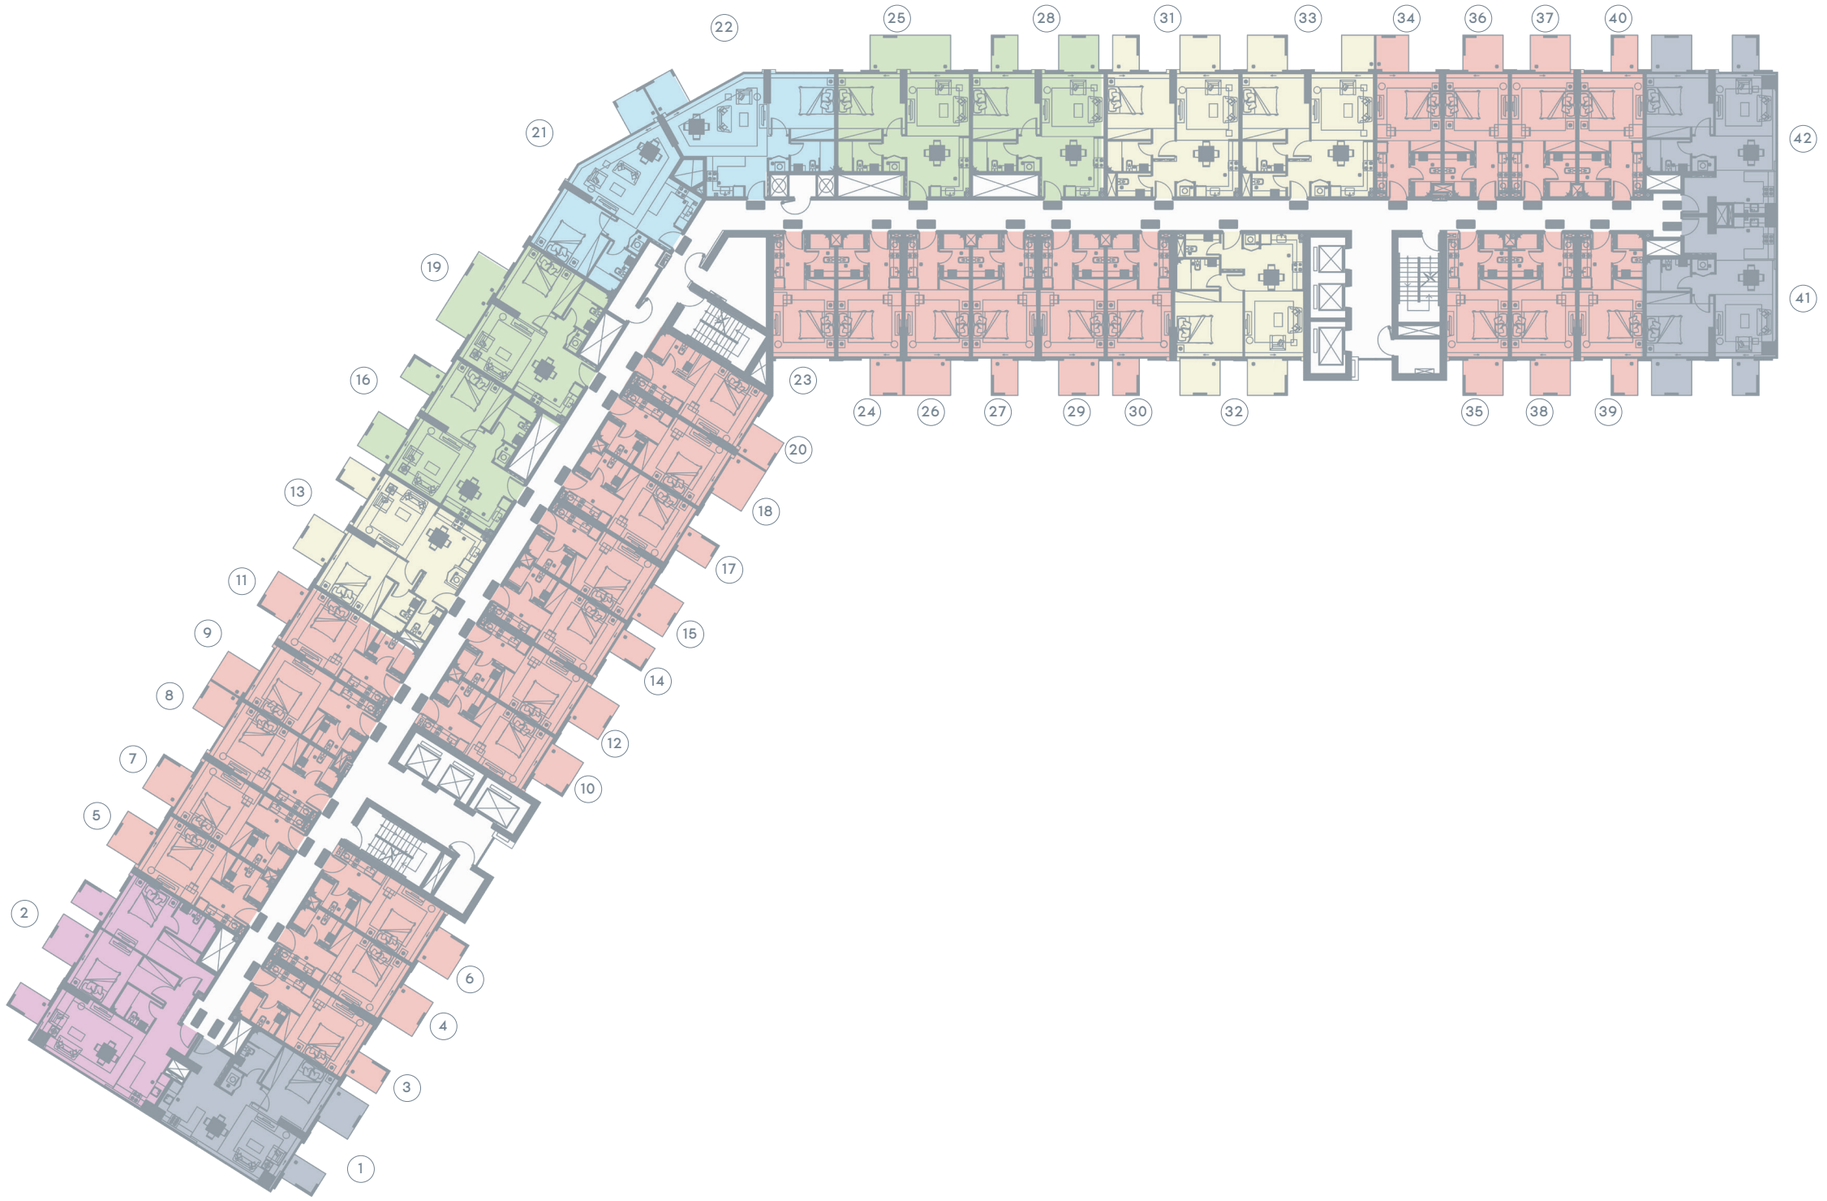

W N S E

AZIZI

PROJECT NAME

CREEK VIEWS 1

UNIT TYPE

TYPE

FLOOR PLAN

FLOOR NO.

3RD FLOOR

STUDIO TYPE 1

1 BEDROOM TYPE 1

1 BEDROOM TYPE 2

1 BEDROOM TYPE 3

1 BEDROOM TYPE 4

2 BEDROOM TYPE 1

PAGE NO.


DATE

BUILDING NAME

CREEK VIEWS 1

REMARKS

CREEK VIEWS

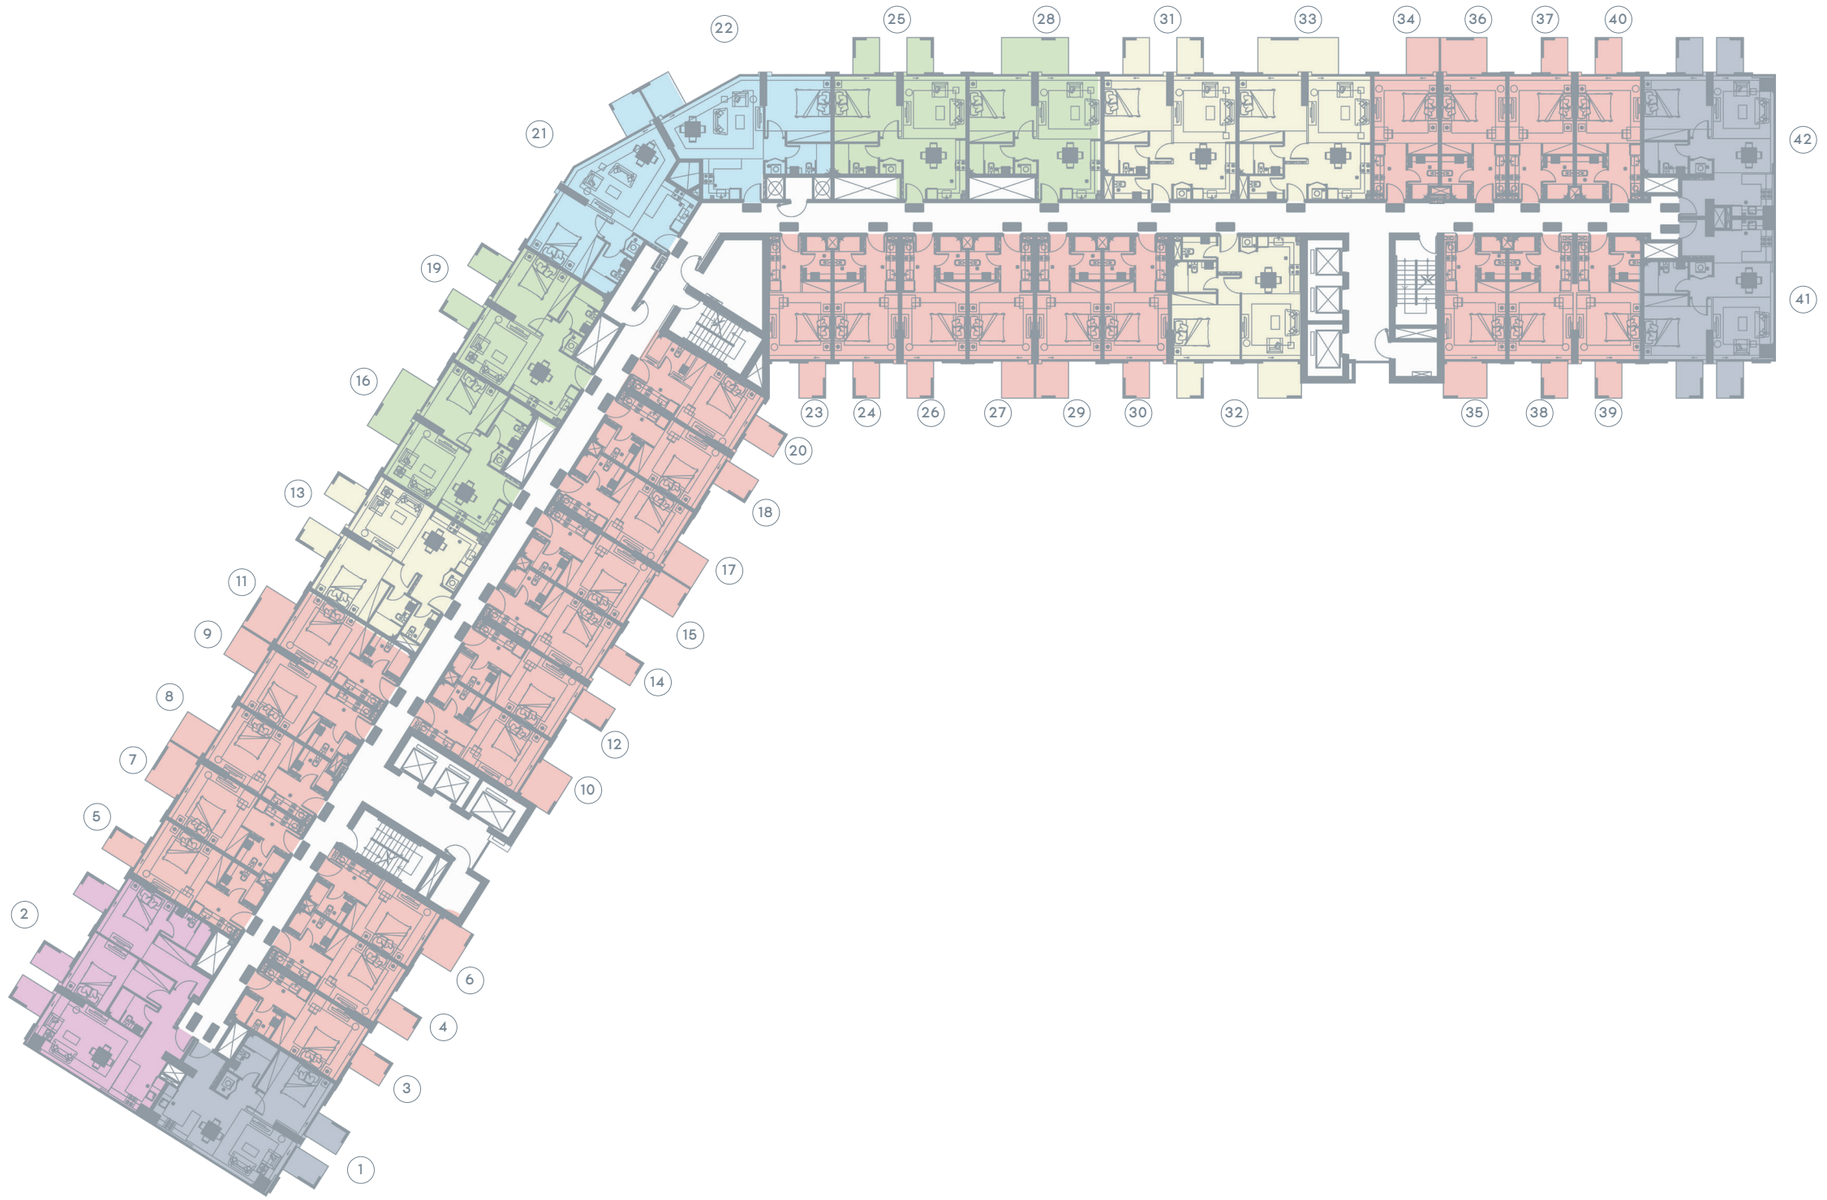



AZIZI

PROJECT NAME

CREEK VIEWS 1

UNIT TYPE

TYPE

FLOOR PLAN

FLOOR NO.

4TH FLOOR

- STUDIO TYPE 1
- 1 BEDROOM TYPE 1
- 1 BEDROOM TYPE 2
- 1 BEDROOM TYPE 3
- 1 BEDROOM TYPE 4
- 2 BEDROOM TYPE 1

PAGE NO.


DATE

BUILDING NAME

CREEK VIEWS 1

REMARKS

CREEK VIEWS

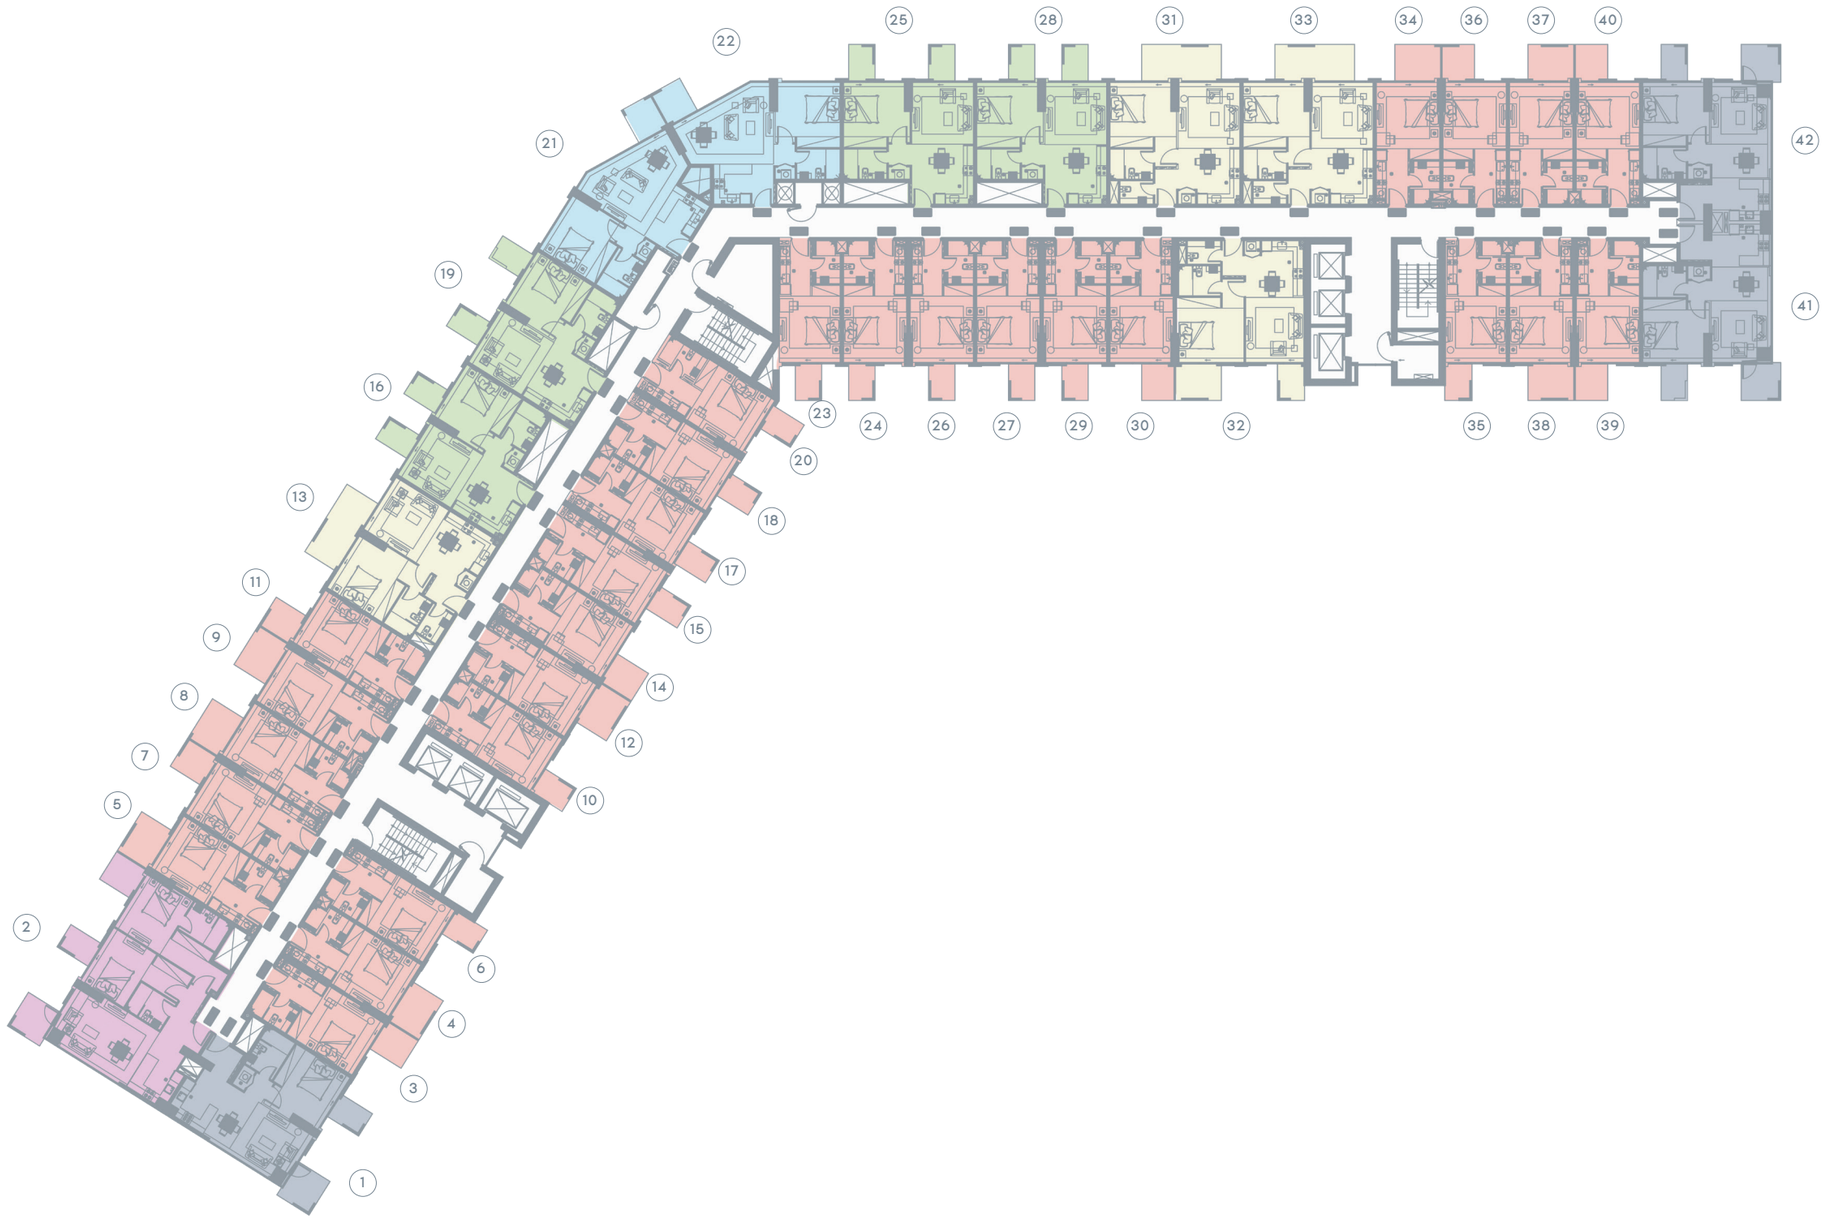

W
N
S
E

AZIZI

PROJECT NAME

CREEK VIEWS 1

UNIT TYPE

TYPE

FLOOR PLAN

FLOOR NO.

5TH FLOOR

- STUDIO TYPE 1
- 1 BEDROOM TYPE 1
- 1 BEDROOM TYPE 2
- 1 BEDROOM TYPE 3
- 1 BEDROOM TYPE 4
- 2 BEDROOM TYPE 1

PAGE NO.


DATE

BUILDING NAME

CREEK VIEWS 1

REMARKS

CREEK VIEWS

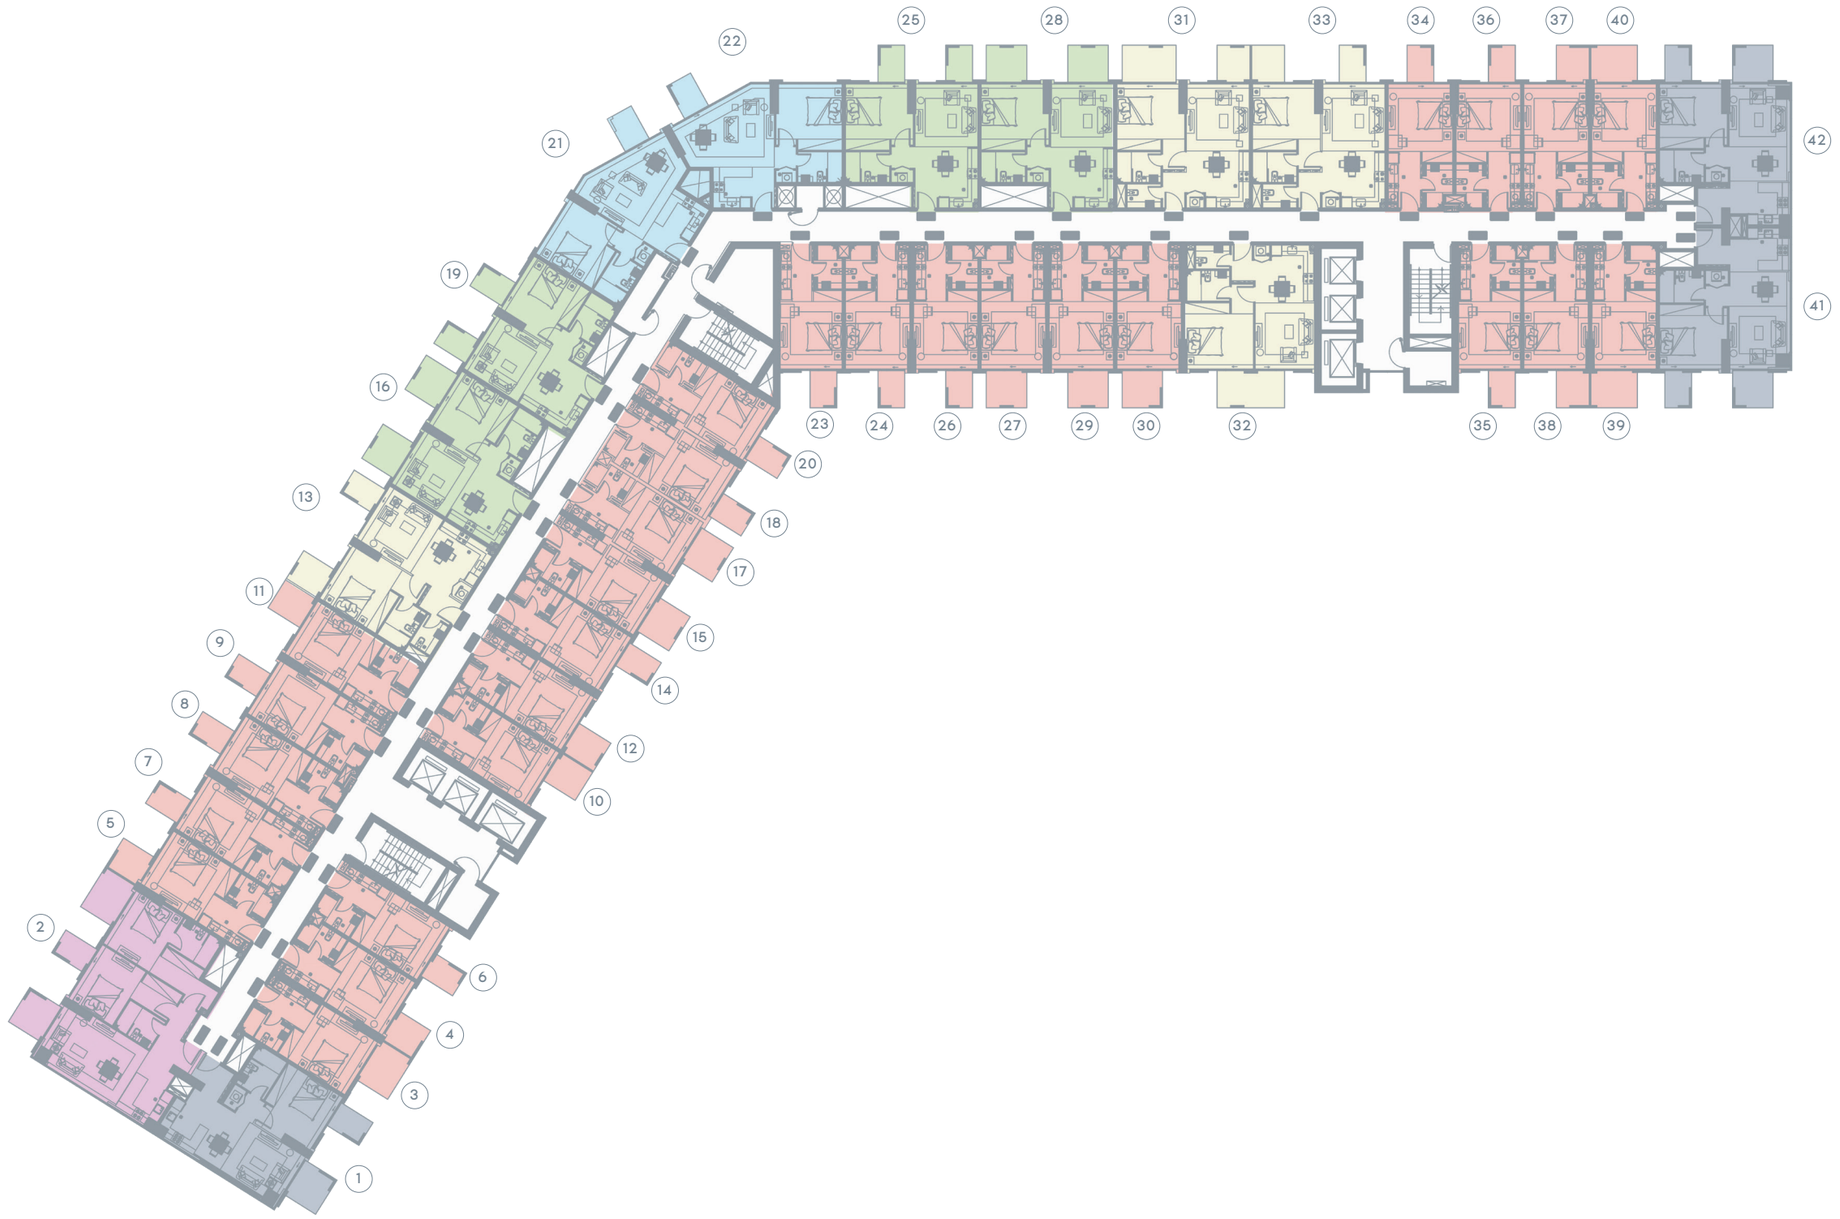



AZIZI

PROJECT NAME

CREEK VIEWS 1

UNIT TYPE

TYPE

FLOOR PLAN

FLOOR NO.

6TH FLOOR

- STUDIO TYPE 1
- 1 BEDROOM TYPE 1
- 1 BEDROOM TYPE 2
- 1 BEDROOM TYPE 3
- 1 BEDROOM TYPE 4
- 2 BEDROOM TYPE 1

PAGE NO.


DATE

BUILDING NAME

CREEK VIEWS 1

REMARKS

CREEK VIEWS

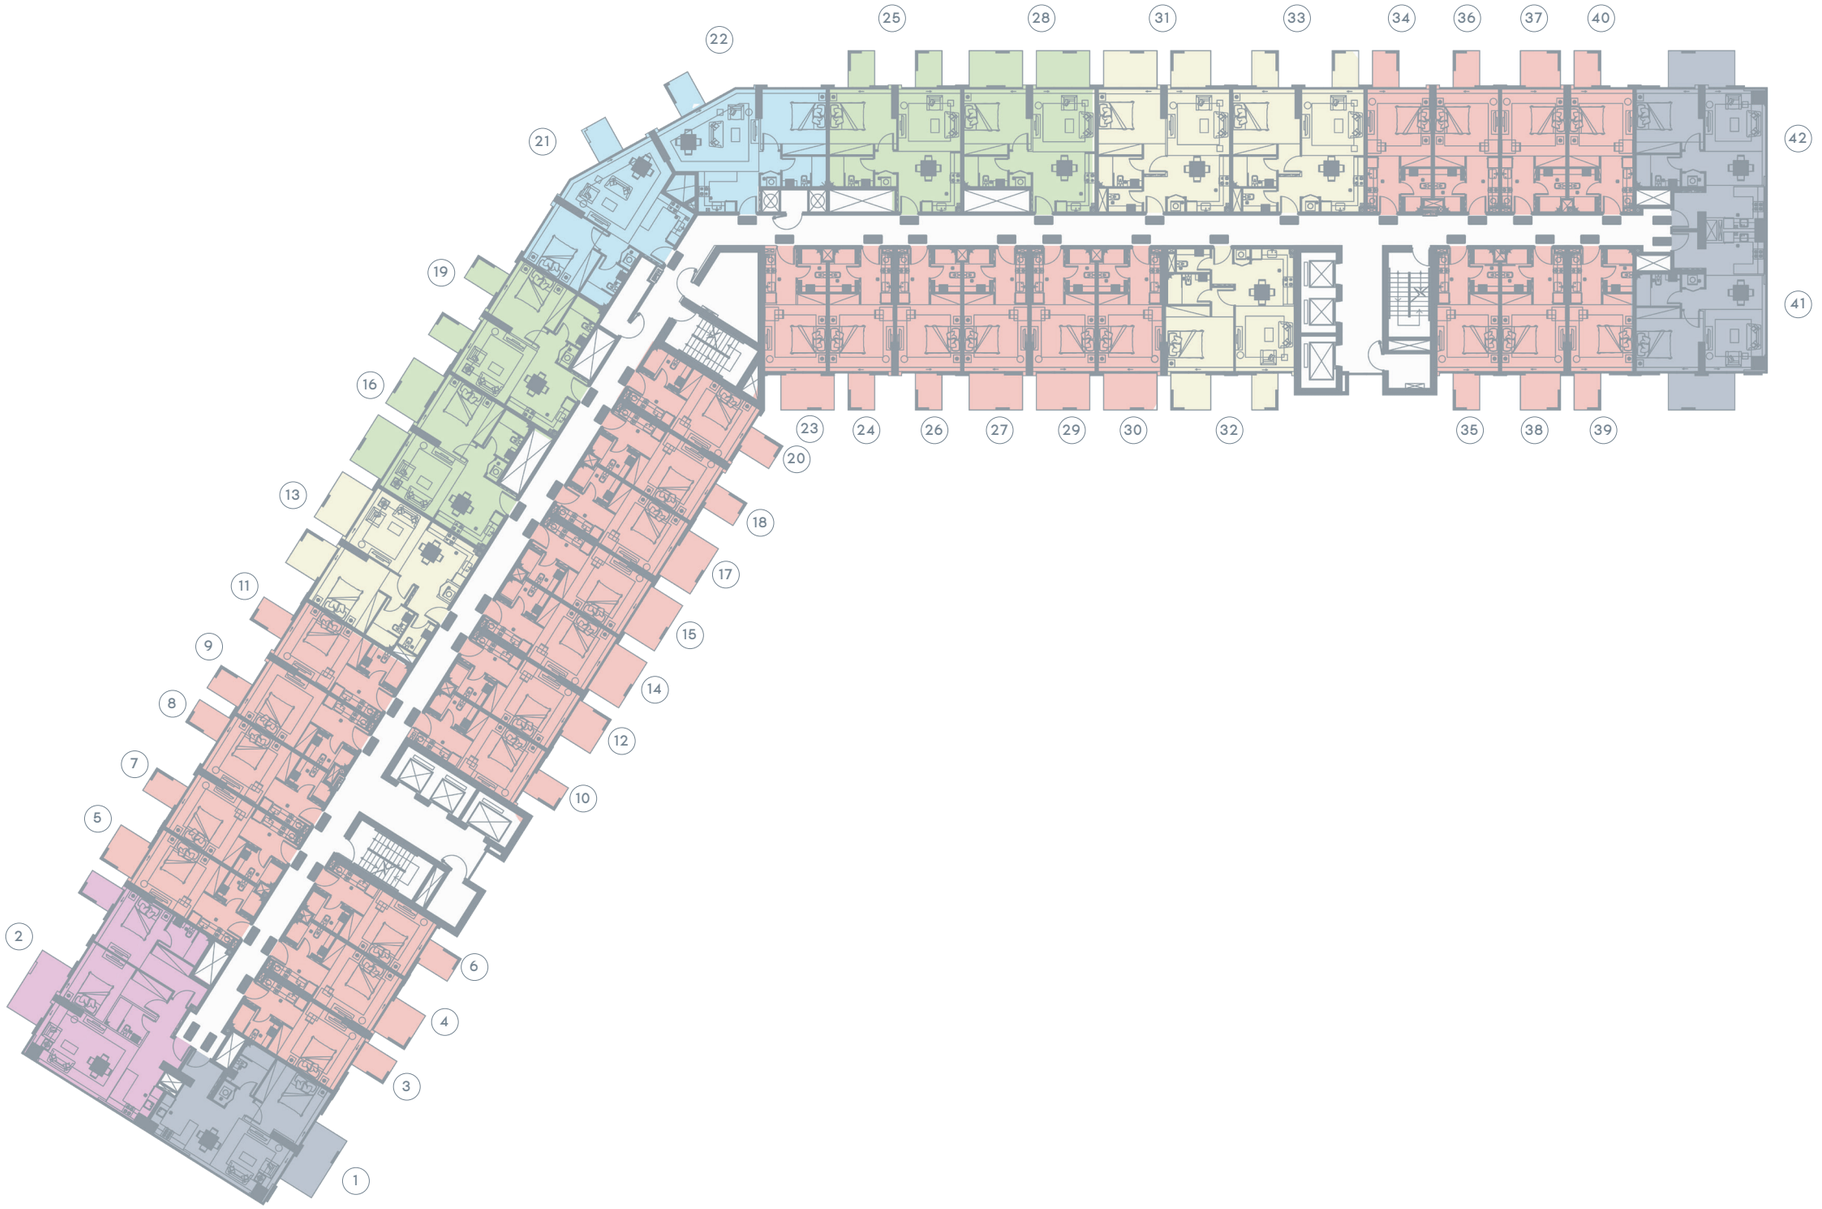



AZIZI

PROJECT NAME

CREEK VIEWS 1

UNIT TYPE

TYPE

FLOOR PLAN

FLOOR NO.

7TH FLOOR

- STUDIO TYPE 1
- 1 BEDROOM TYPE 1
- 1 BEDROOM TYPE 2
- 1 BEDROOM TYPE 3
- 1 BEDROOM TYPE 4
- 2 BEDROOM TYPE 1

PAGE NO.


DATE

BUILDING NAME

CREEK VIEWS 1

REMARKS

CREEK VIEWS

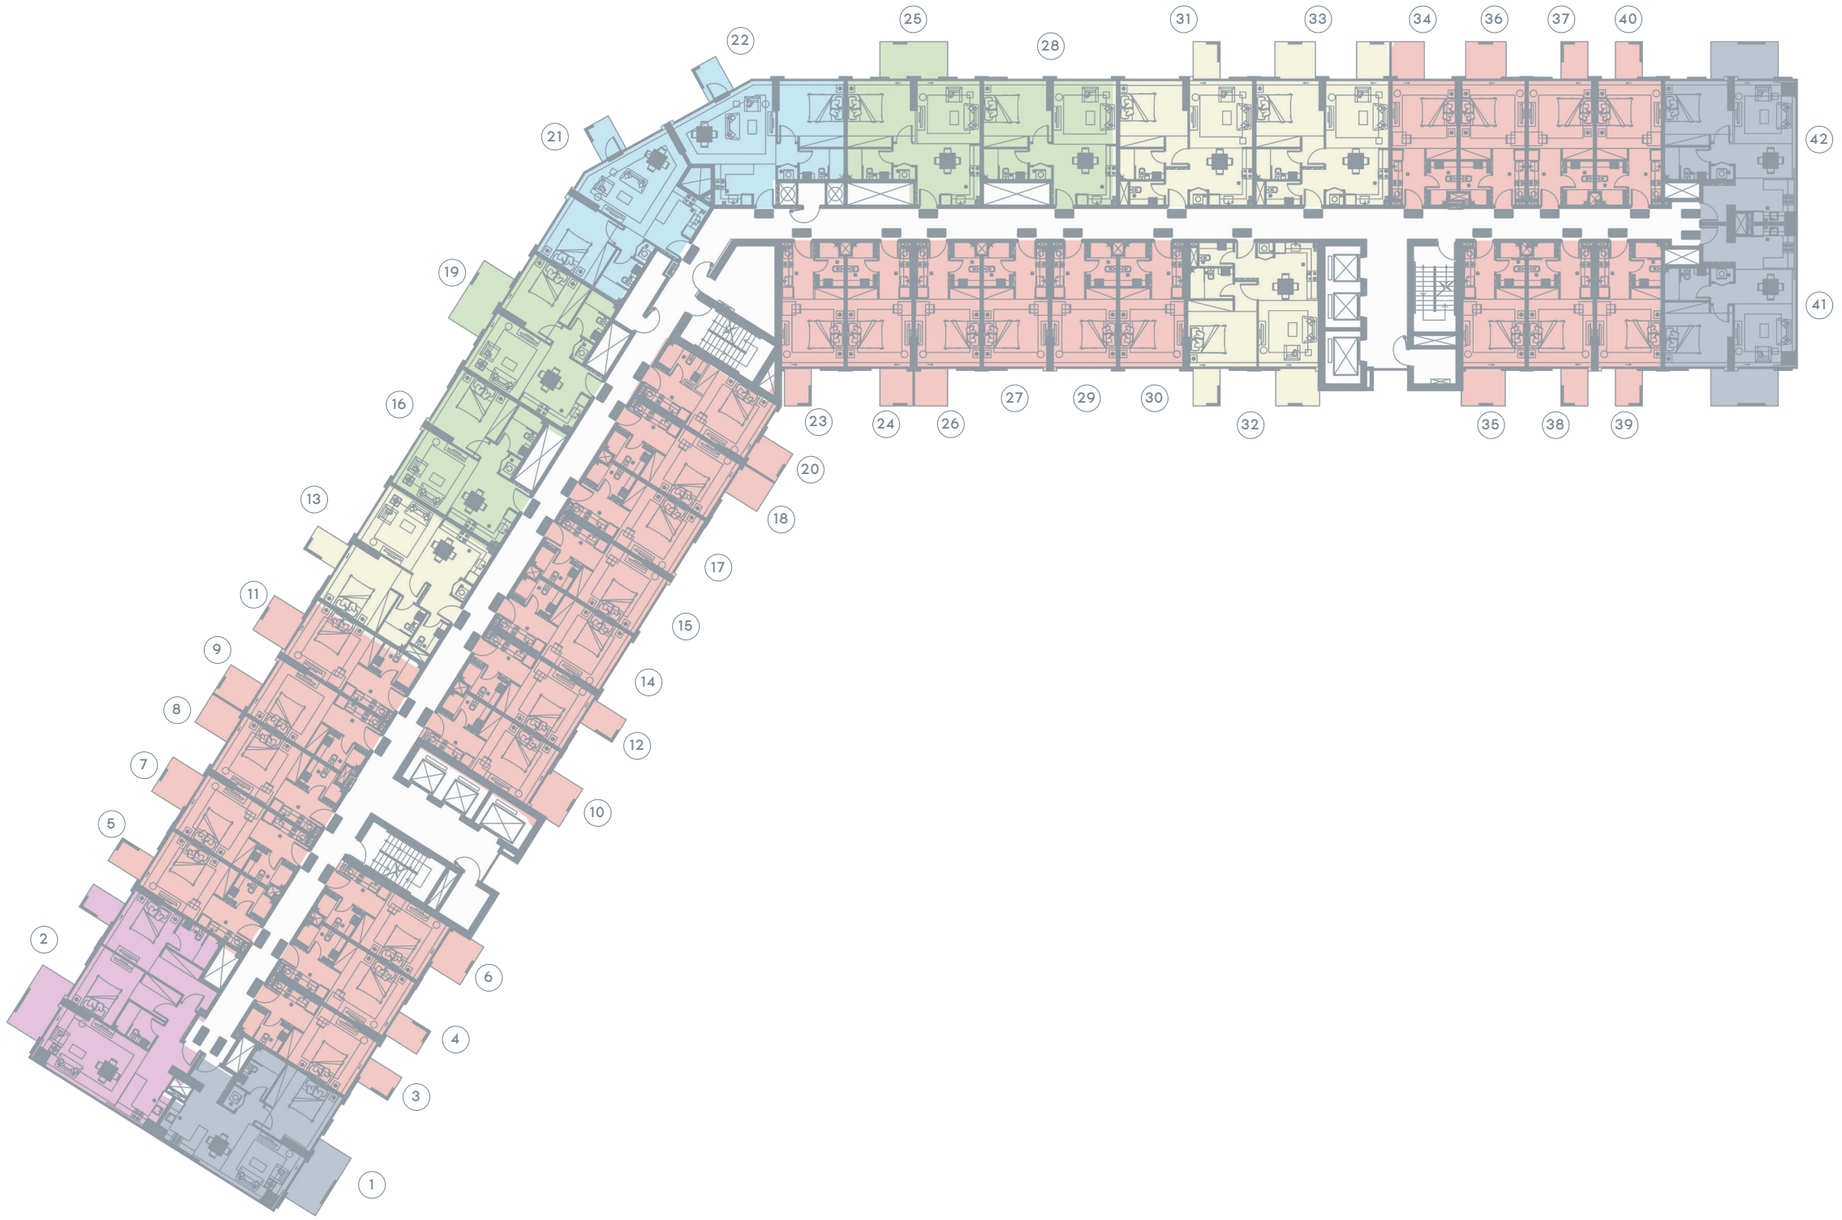



AZIZI

PROJECT NAME

CREEK VIEWS 1

UNIT TYPE

TYPE

FLOOR PLAN

FLOOR NO.

8TH FLOOR

- STUDIO TYPE 1
- 1 BEDROOM TYPE 1
- 1 BEDROOM TYPE 2
- 1 BEDROOM TYPE 3
- 1 BEDROOM TYPE 4
- 2 BEDROOM TYPE 1

PAGE NO.


DATE

BUILDING NAME

CREEK VIEWS 1

REMARKS

CREEK VIEWS

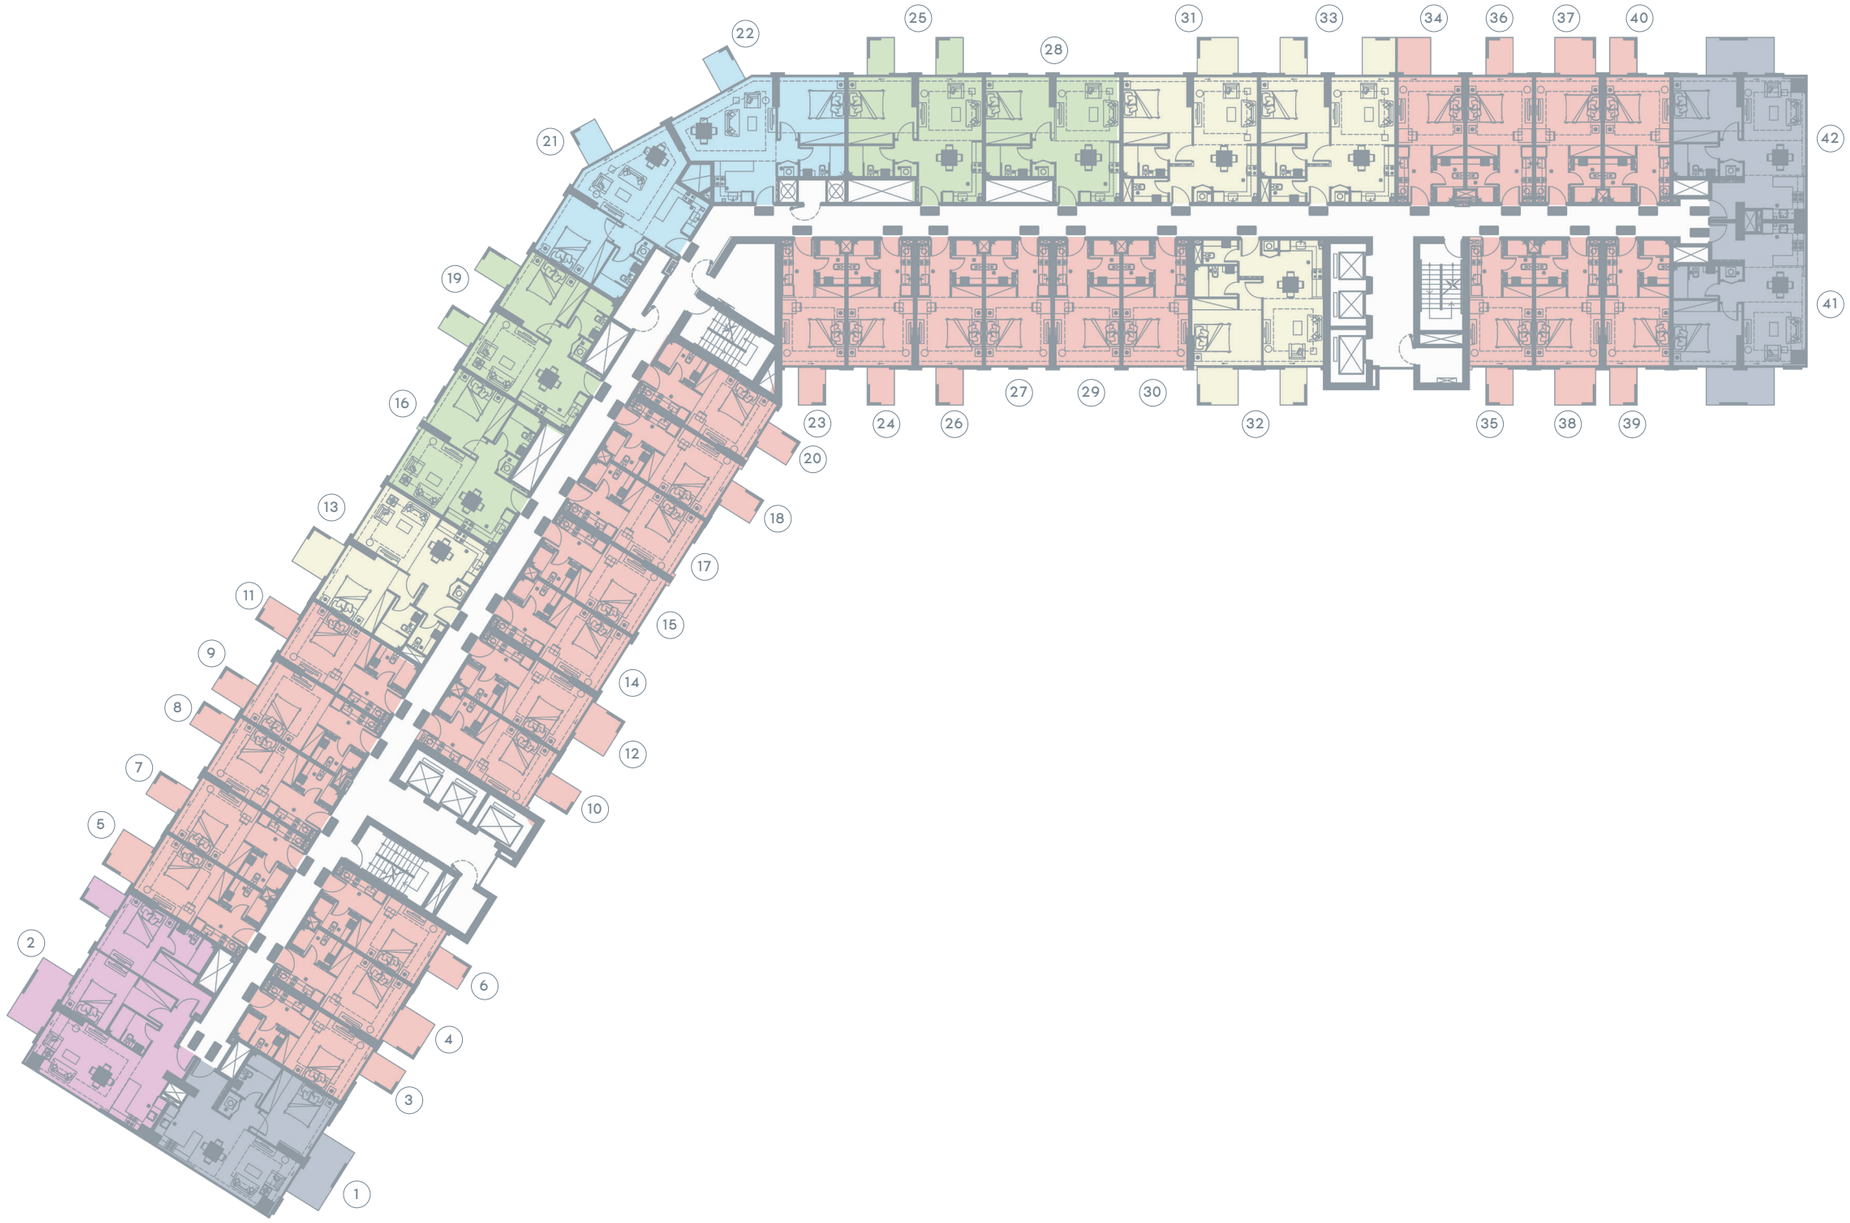



AZIZI

PROJECT NAME

CREEK VIEWS 1

UNIT TYPE

TYPE

FLOOR PLAN

FLOOR NO.

9TH FLOOR

- STUDIO TYPE 1
- 1 BEDROOM TYPE 1
- 1 BEDROOM TYPE 2
- 1 BEDROOM TYPE 3
- 1 BEDROOM TYPE 4
- 2 BEDROOM TYPE 1

PAGE NO.


DATE

BUILDING NAME

CREEK VIEWS 1

REMARKS

CREEK VIEWS

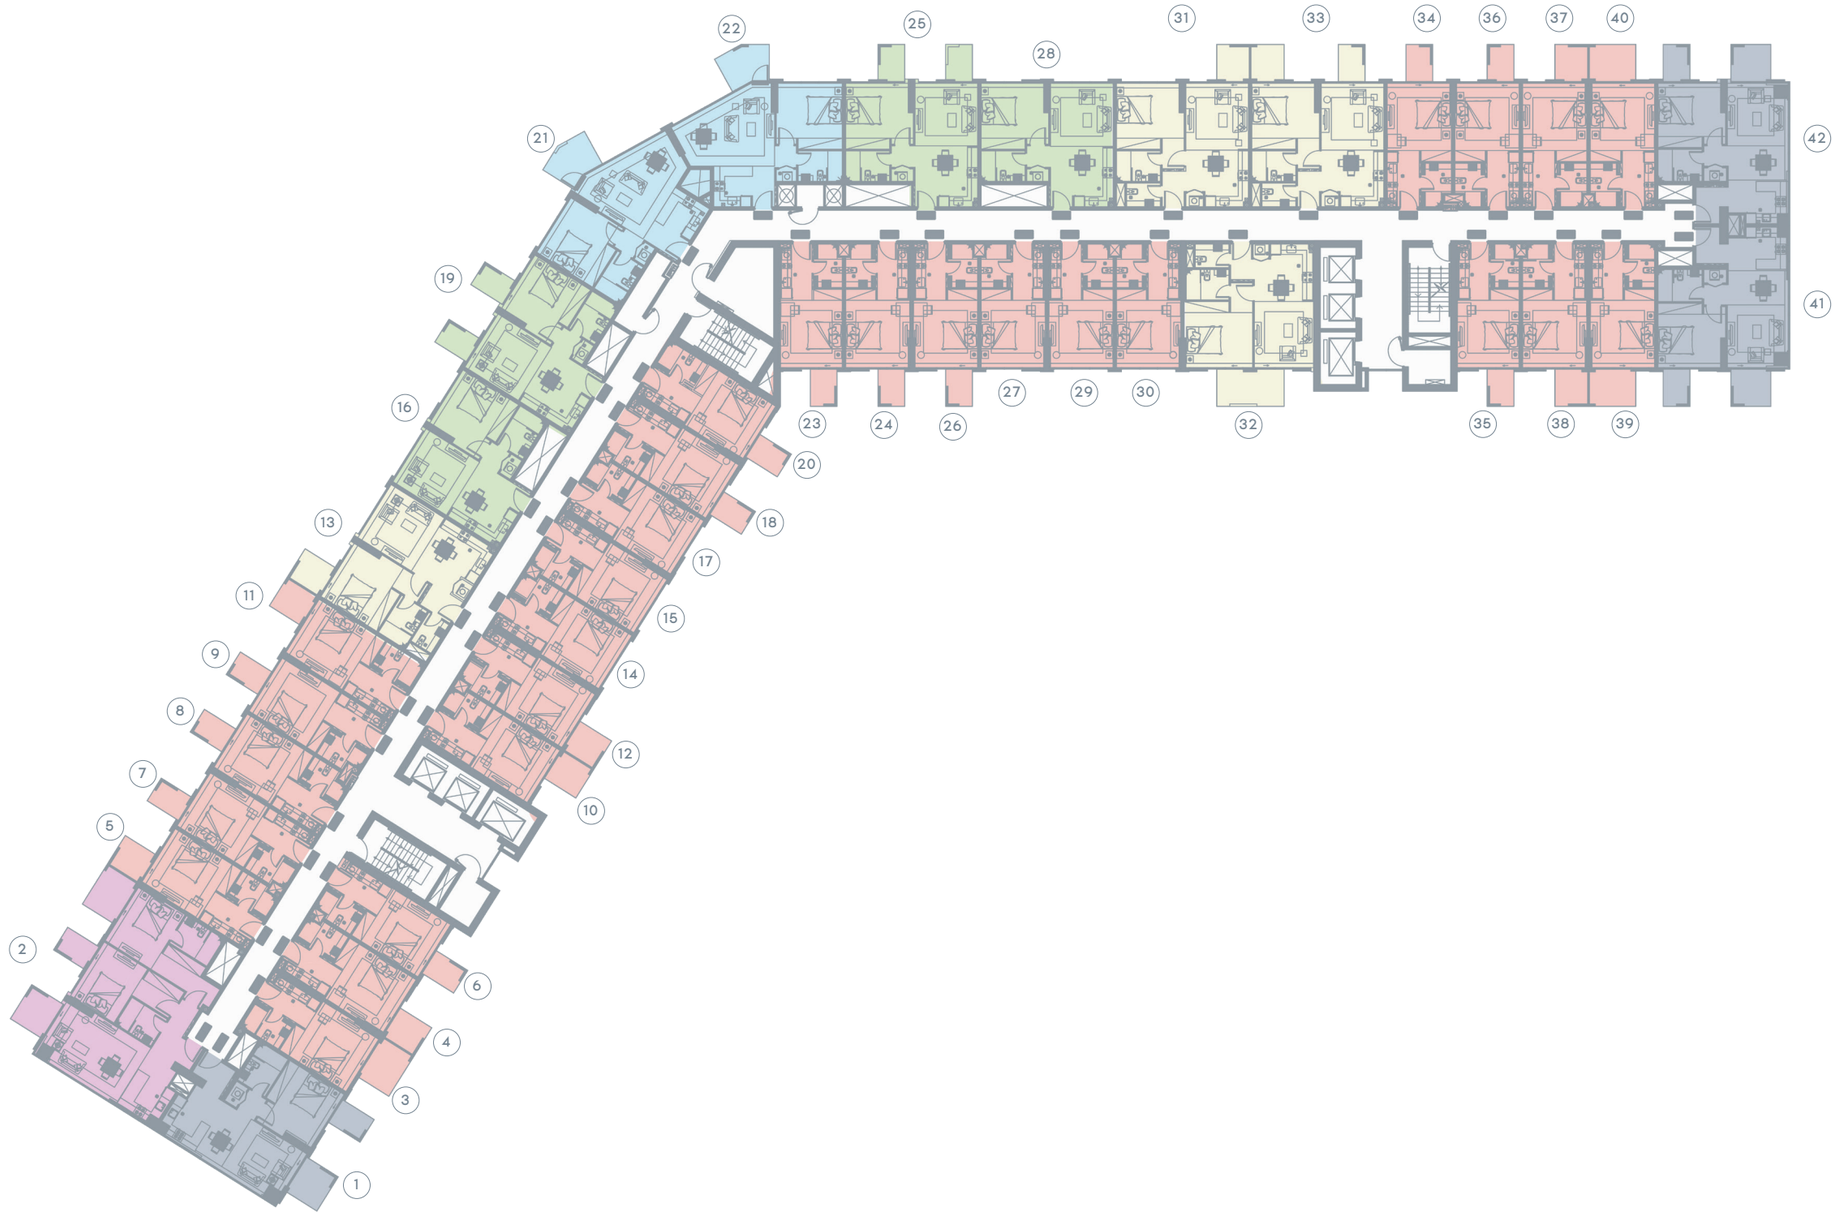



AZIZI

PROJECT NAME

CREEK VIEWS 1

UNIT TYPE

TYPE

FLOOR PLAN

FLOOR NO.

10TH FLOOR

- STUDIO TYPE 1
- 1 BEDROOM TYPE 1
- 1 BEDROOM TYPE 2
- 1 BEDROOM TYPE 3
- 1 BEDROOM TYPE 4
- 2 BEDROOM TYPE 1

PAGE NO.


DATE

BUILDING NAME

CREEK VIEWS 1

REMARKS

CREEK VIEWS

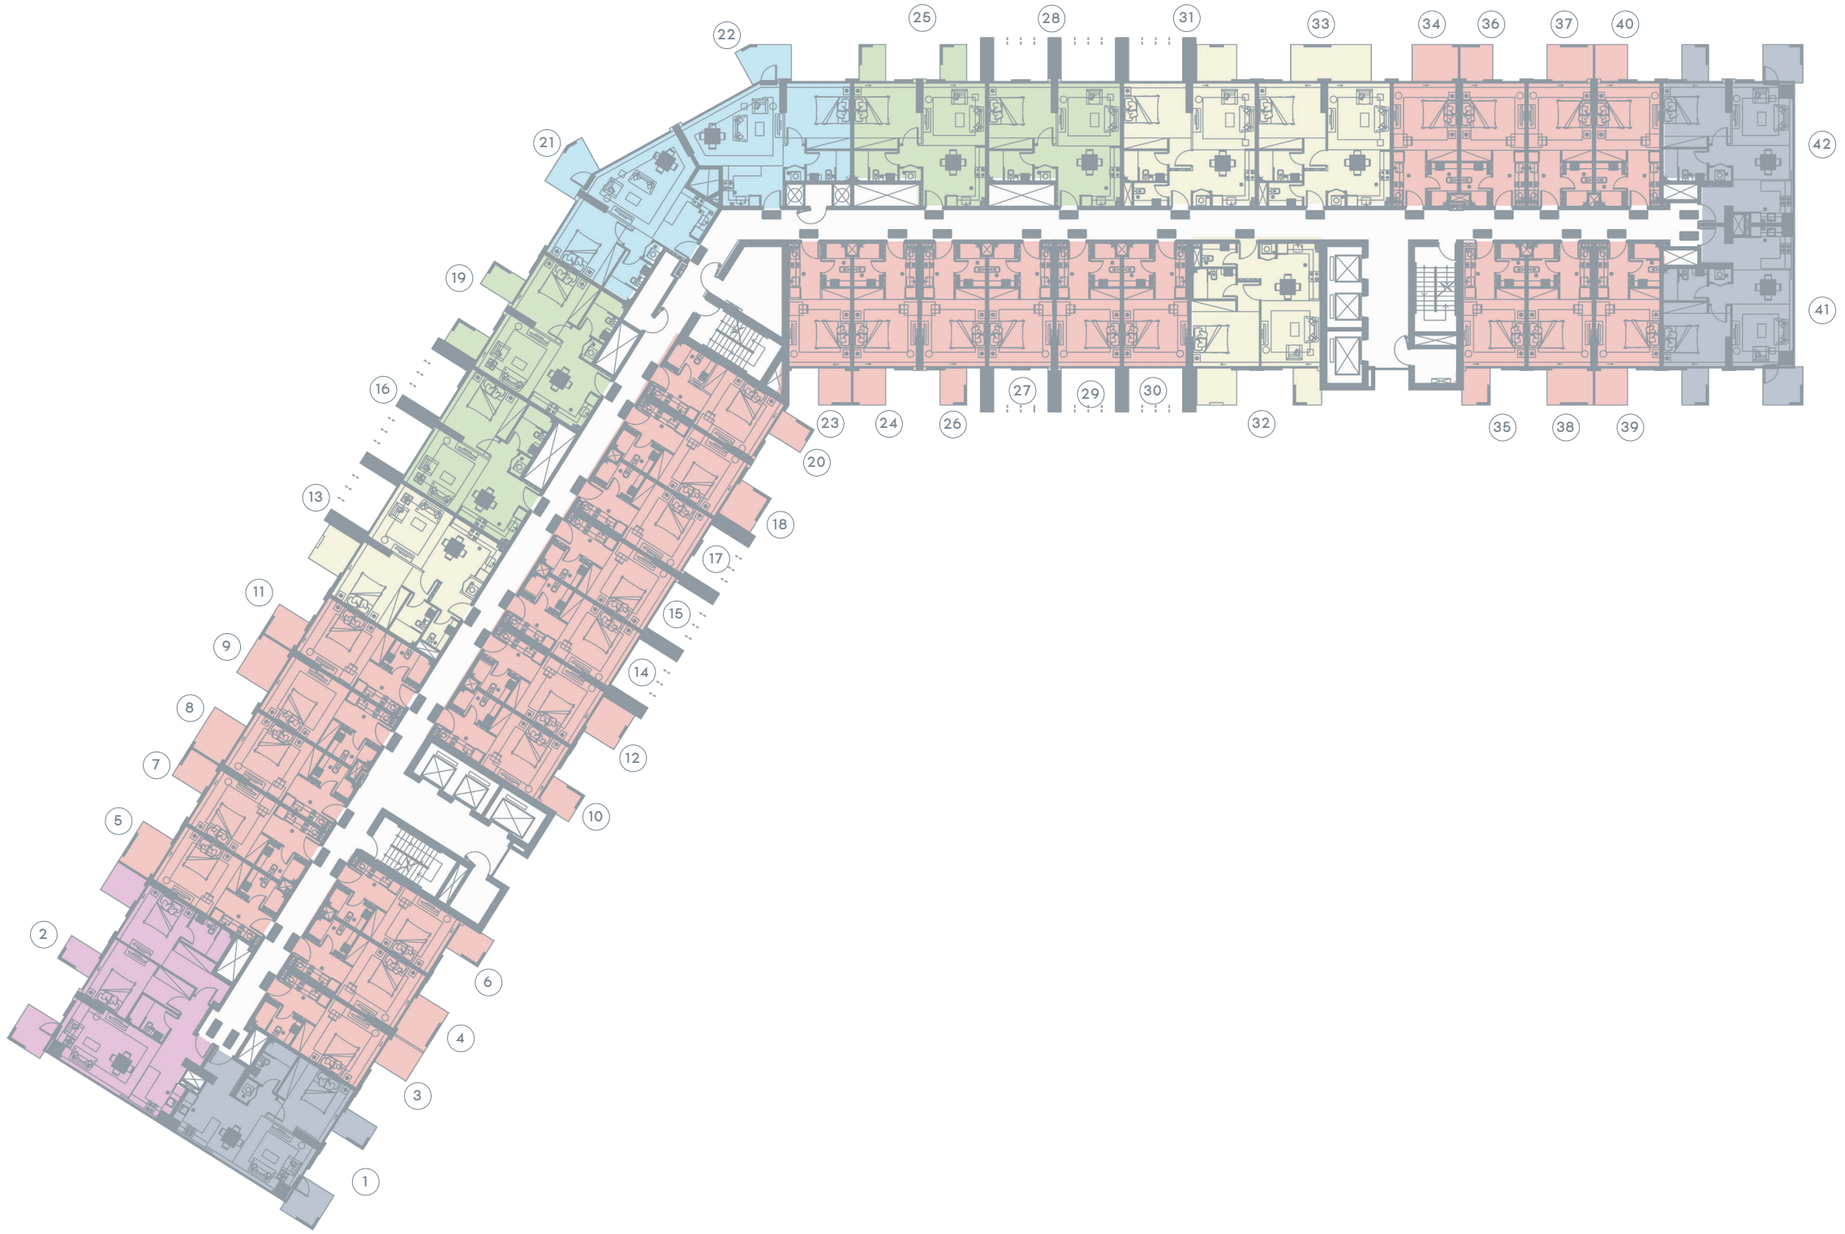



AZIZI

PROJECT NAME

CREEK VIEWS 1

UNIT TYPE

TYPE

FLOOR PLAN

FLOOR NO.

11TH FLOOR

- STUDIO TYPE 1
- 1 BEDROOM TYPE 1
- 1 BEDROOM TYPE 2
- 1 BEDROOM TYPE 3
- 1 BEDROOM TYPE 4
- 2 BEDROOM TYPE 1

PAGE NO.


DATE

BUILDING NAME

CREEK VIEWS 1

REMARKS

CREEK VIEWS

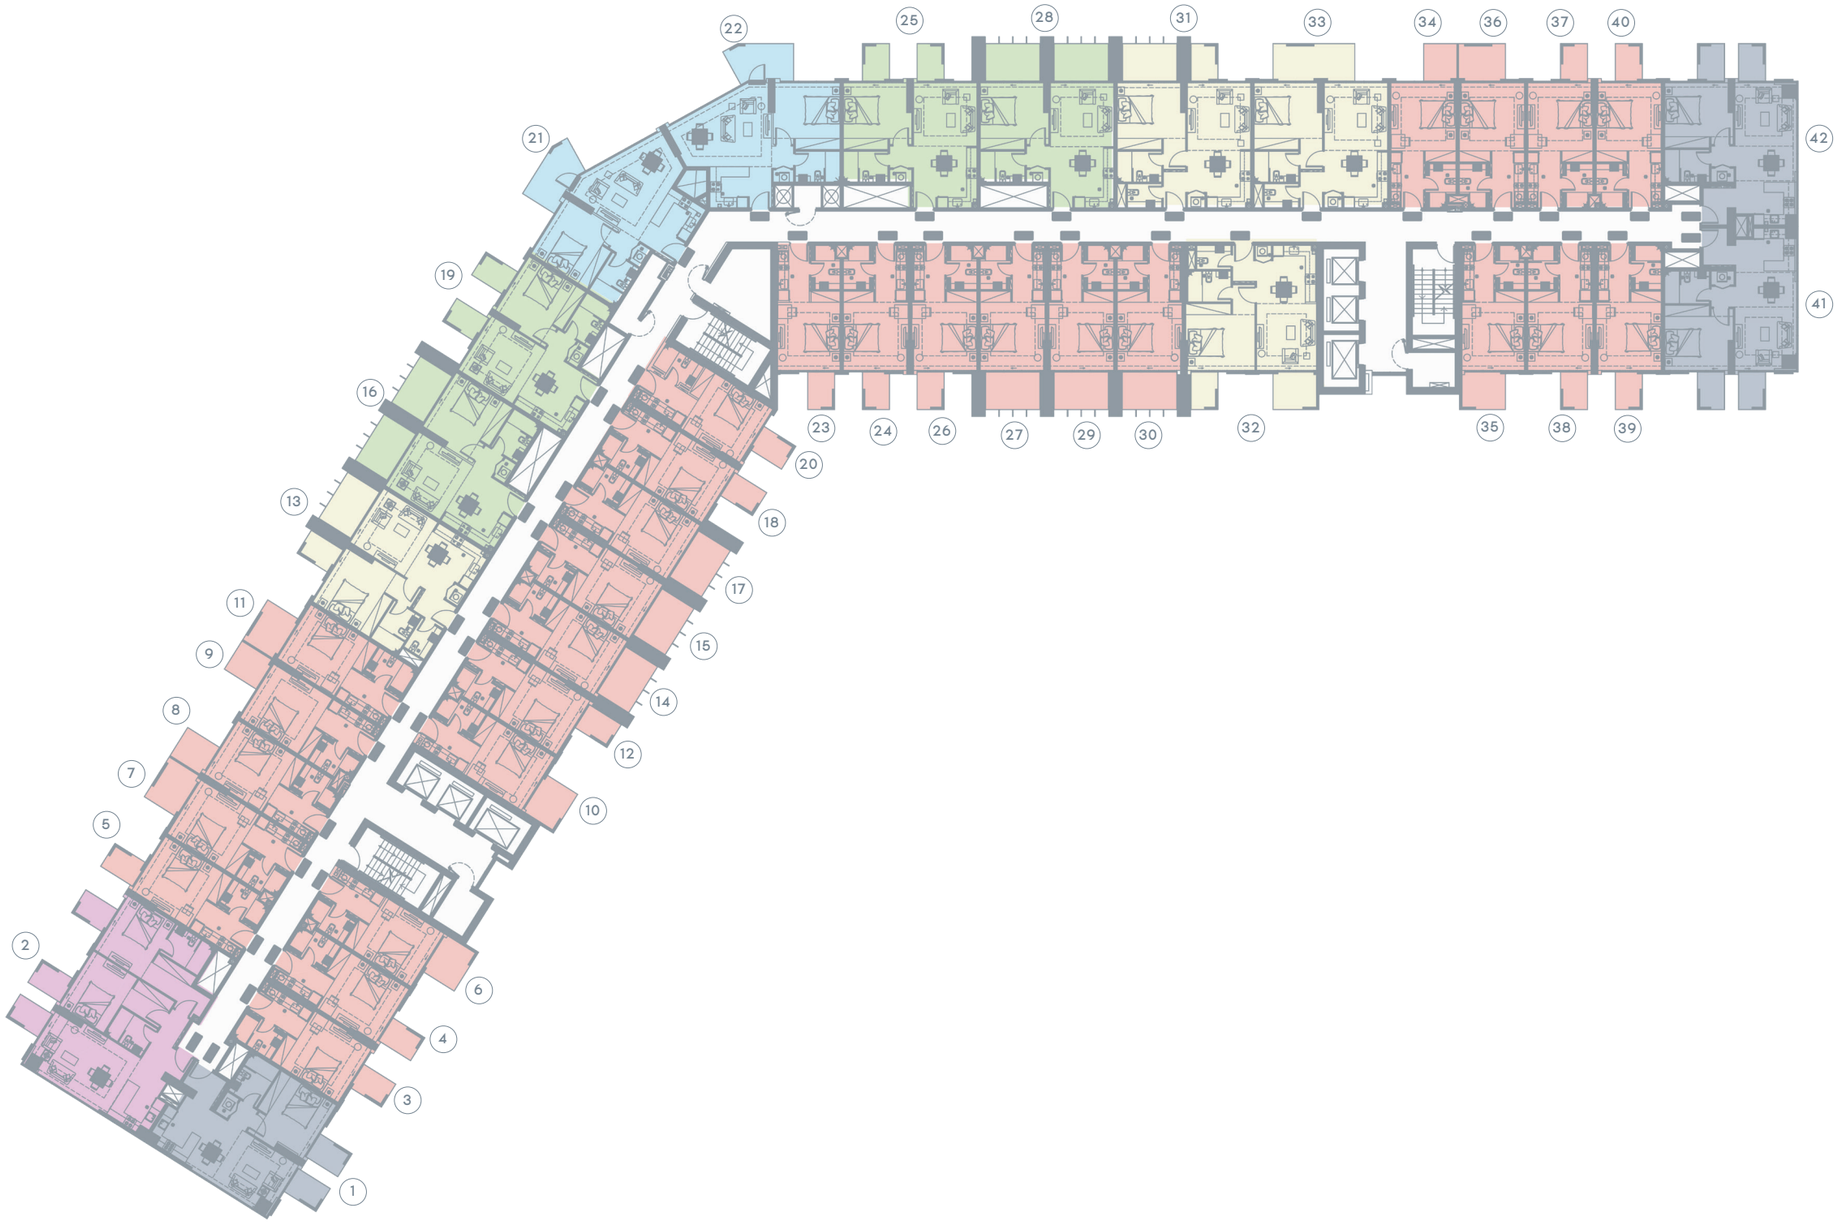

W N S E

AZIZI

PROJECT NAME

CREEK VIEWS 1

UNIT TYPE

TYPE

FLOOR PLAN

FLOOR NO.

12TH FLOOR

- STUDIO TYPE 1
- 1 BEDROOM TYPE 1
- 1 BEDROOM TYPE 2
- 1 BEDROOM TYPE 3
- 1 BEDROOM TYPE 4
- 2 BEDROOM TYPE 1

PAGE NO.


DATE

BUILDING NAME

CREEK VIEWS 1

REMARKS

CREEK VIEWS

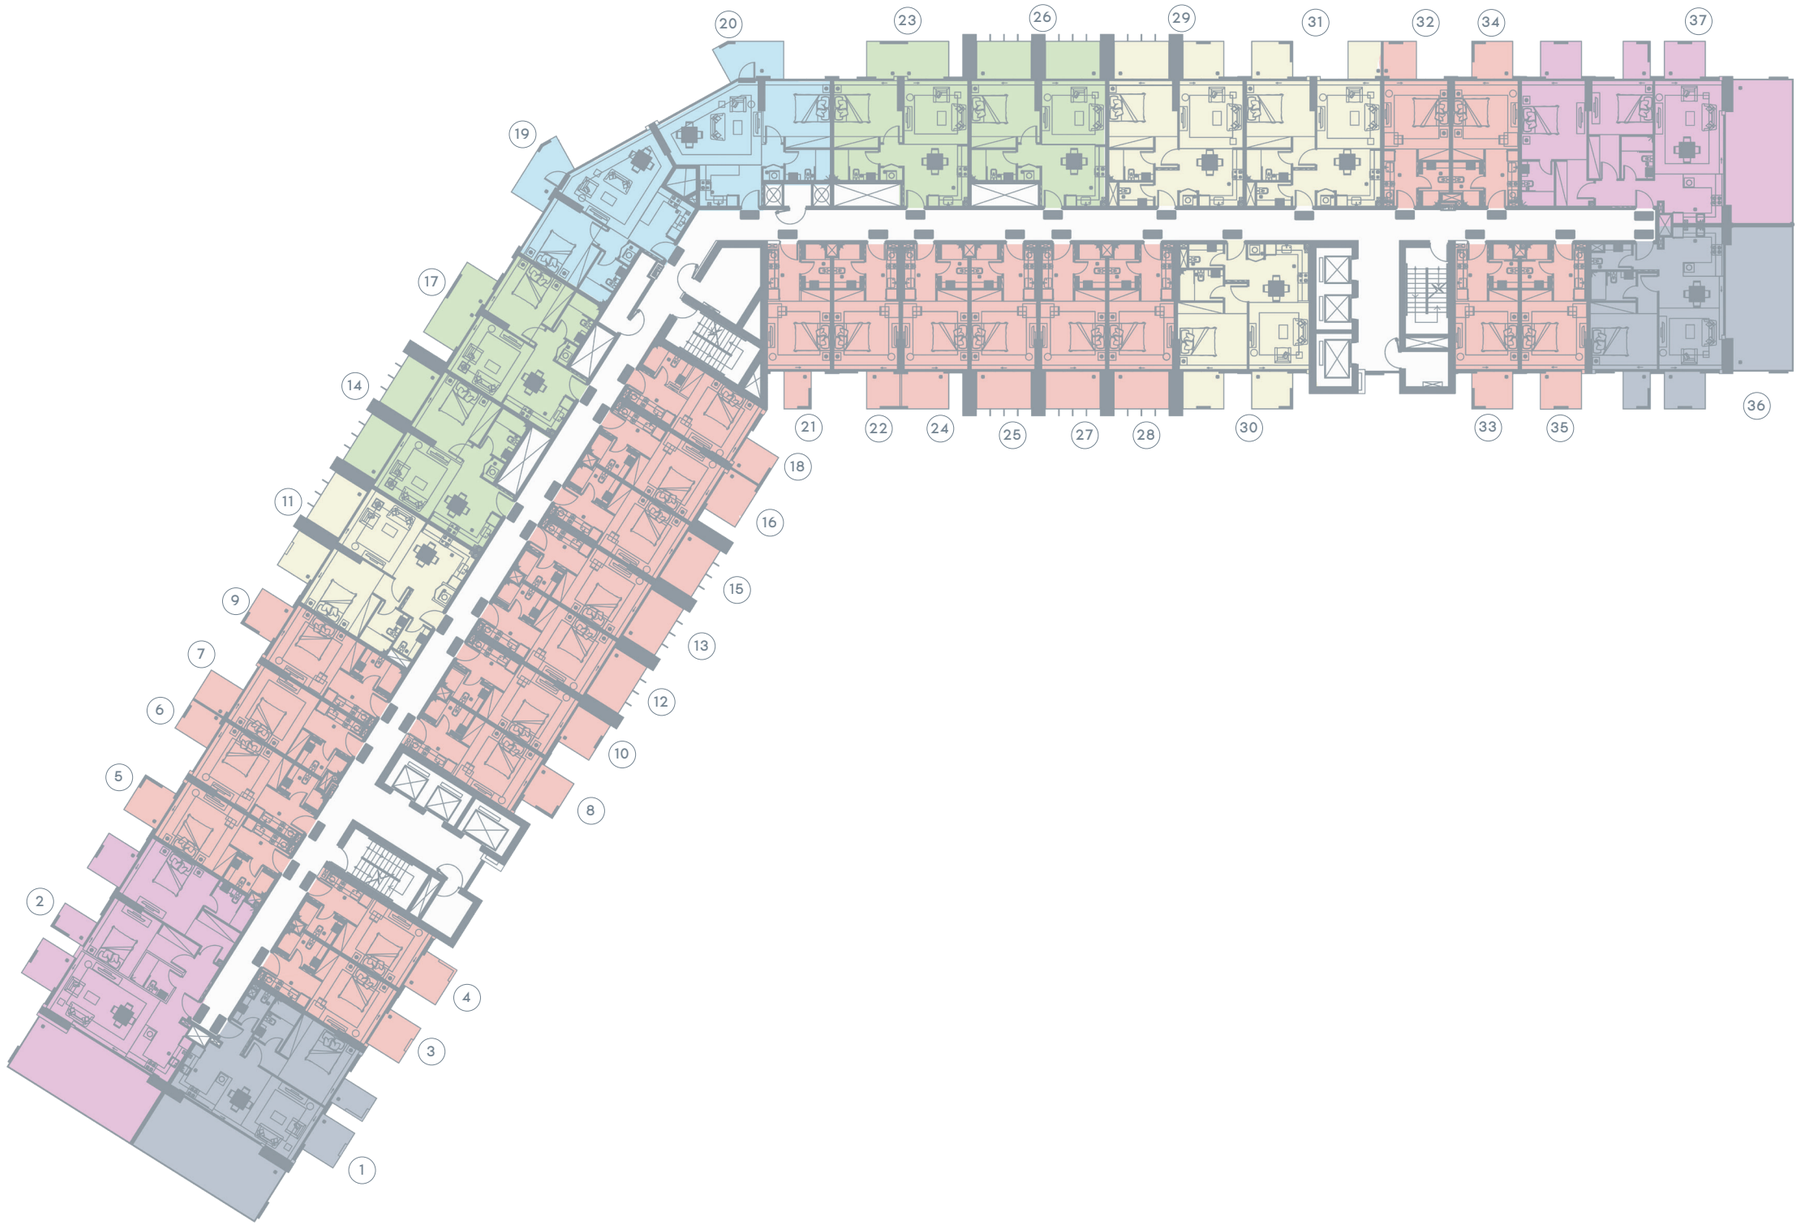



AZIZI

PROJECT NAME

CREEK VIEWS 1

UNIT TYPE

TYPE

FLOOR PLAN

FLOOR NO.

13TH FLOOR

- STUDIO TYPE 1
- 1 BEDROOM TYPE 1
- 1 BEDROOM TYPE 2
- 1 BEDROOM TYPE 3
- 1 BEDROOM TYPE 5
- 2 BEDROOM TYPE 2

PAGE NO.


DATE

BUILDING NAME

CREEK VIEWS 1

REMARKS

CREEK VIEWS

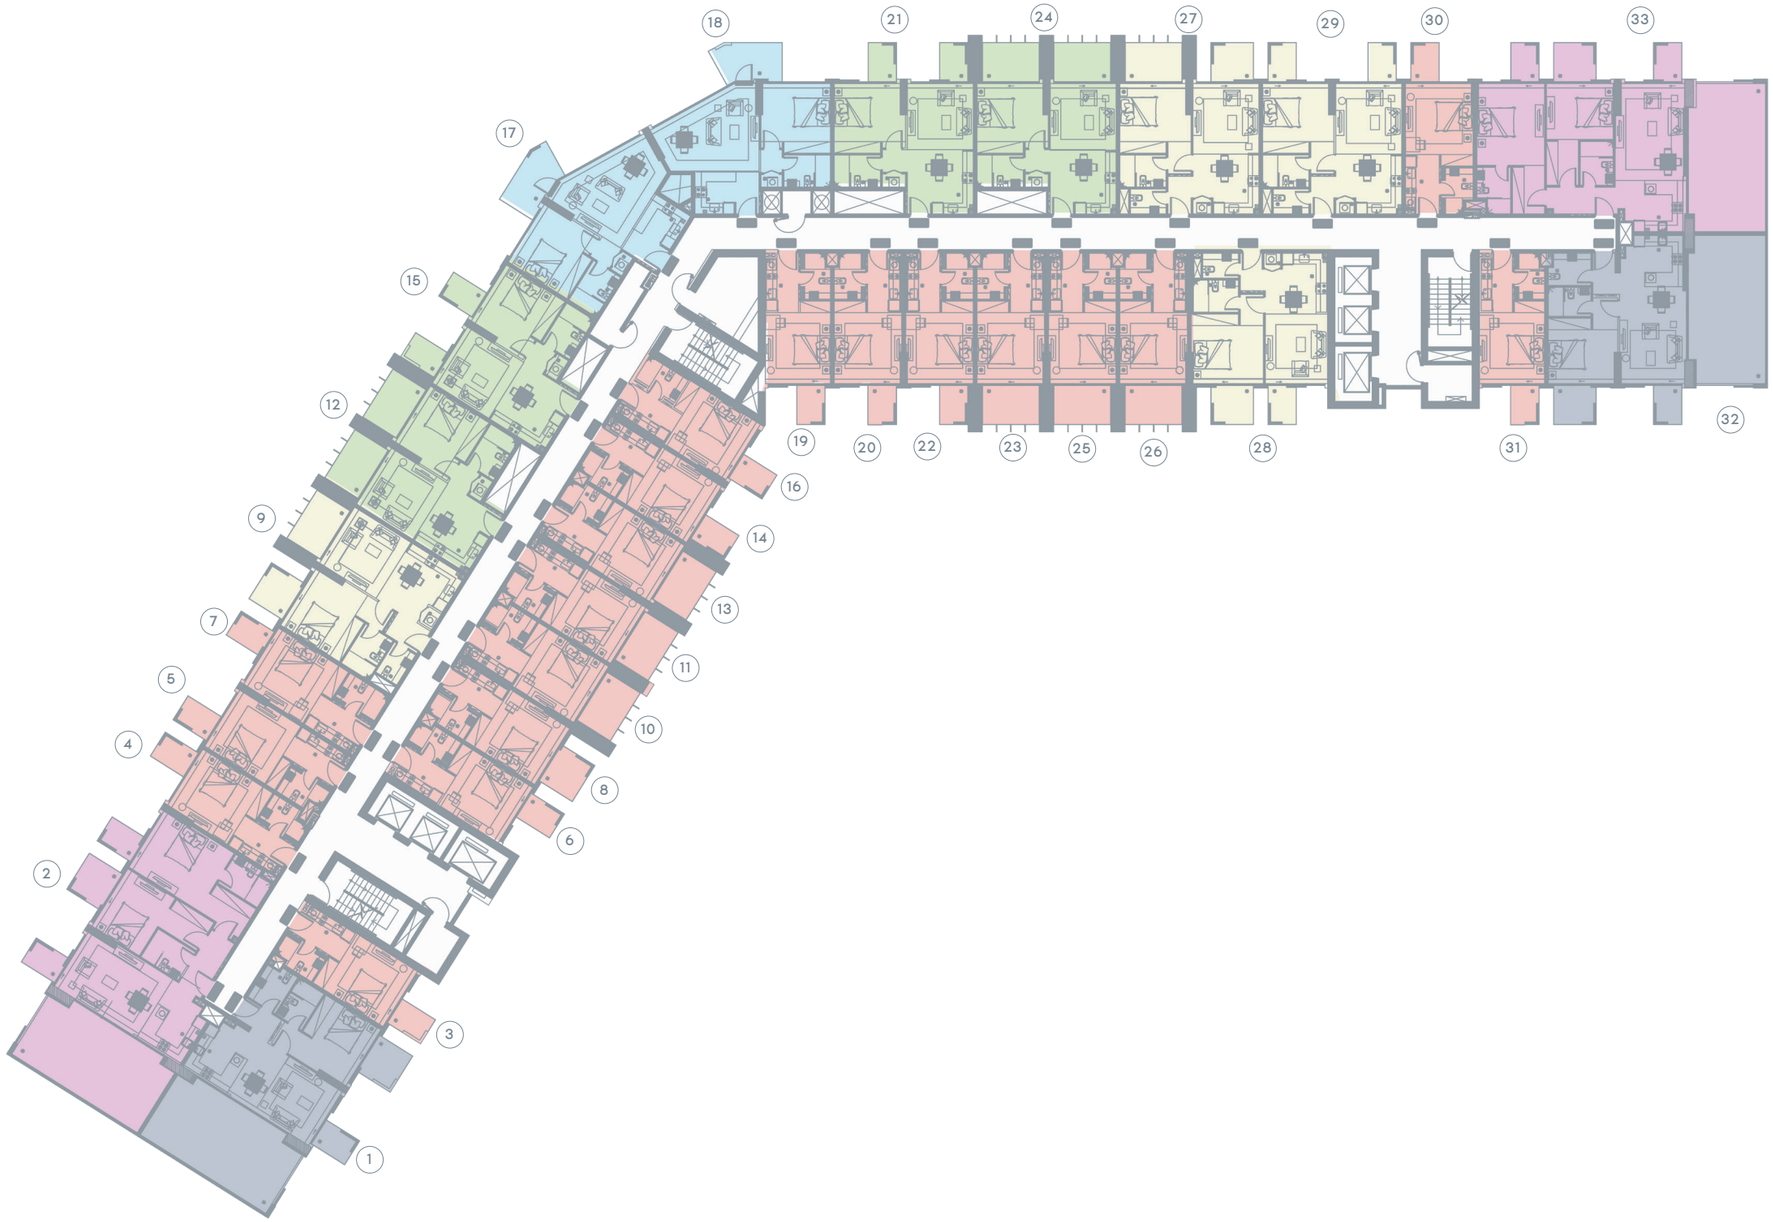



AZIZI

PROJECT NAME

CREEK VIEWS 1

UNIT TYPE

TYPE

FLOOR PLAN

FLOOR NO.

14TH FLOOR

- STUDIO TYPE 1
- 1 BEDROOM TYPE 1
- 1 BEDROOM TYPE 2
- 1 BEDROOM TYPE 3
- 1 BEDROOM TYPE 5
- 2 BEDROOM TYPE 2

PAGE NO.


DATE

BUILDING NAME

CREEK VIEWS 1

REMARKS

CREEK VIEWS

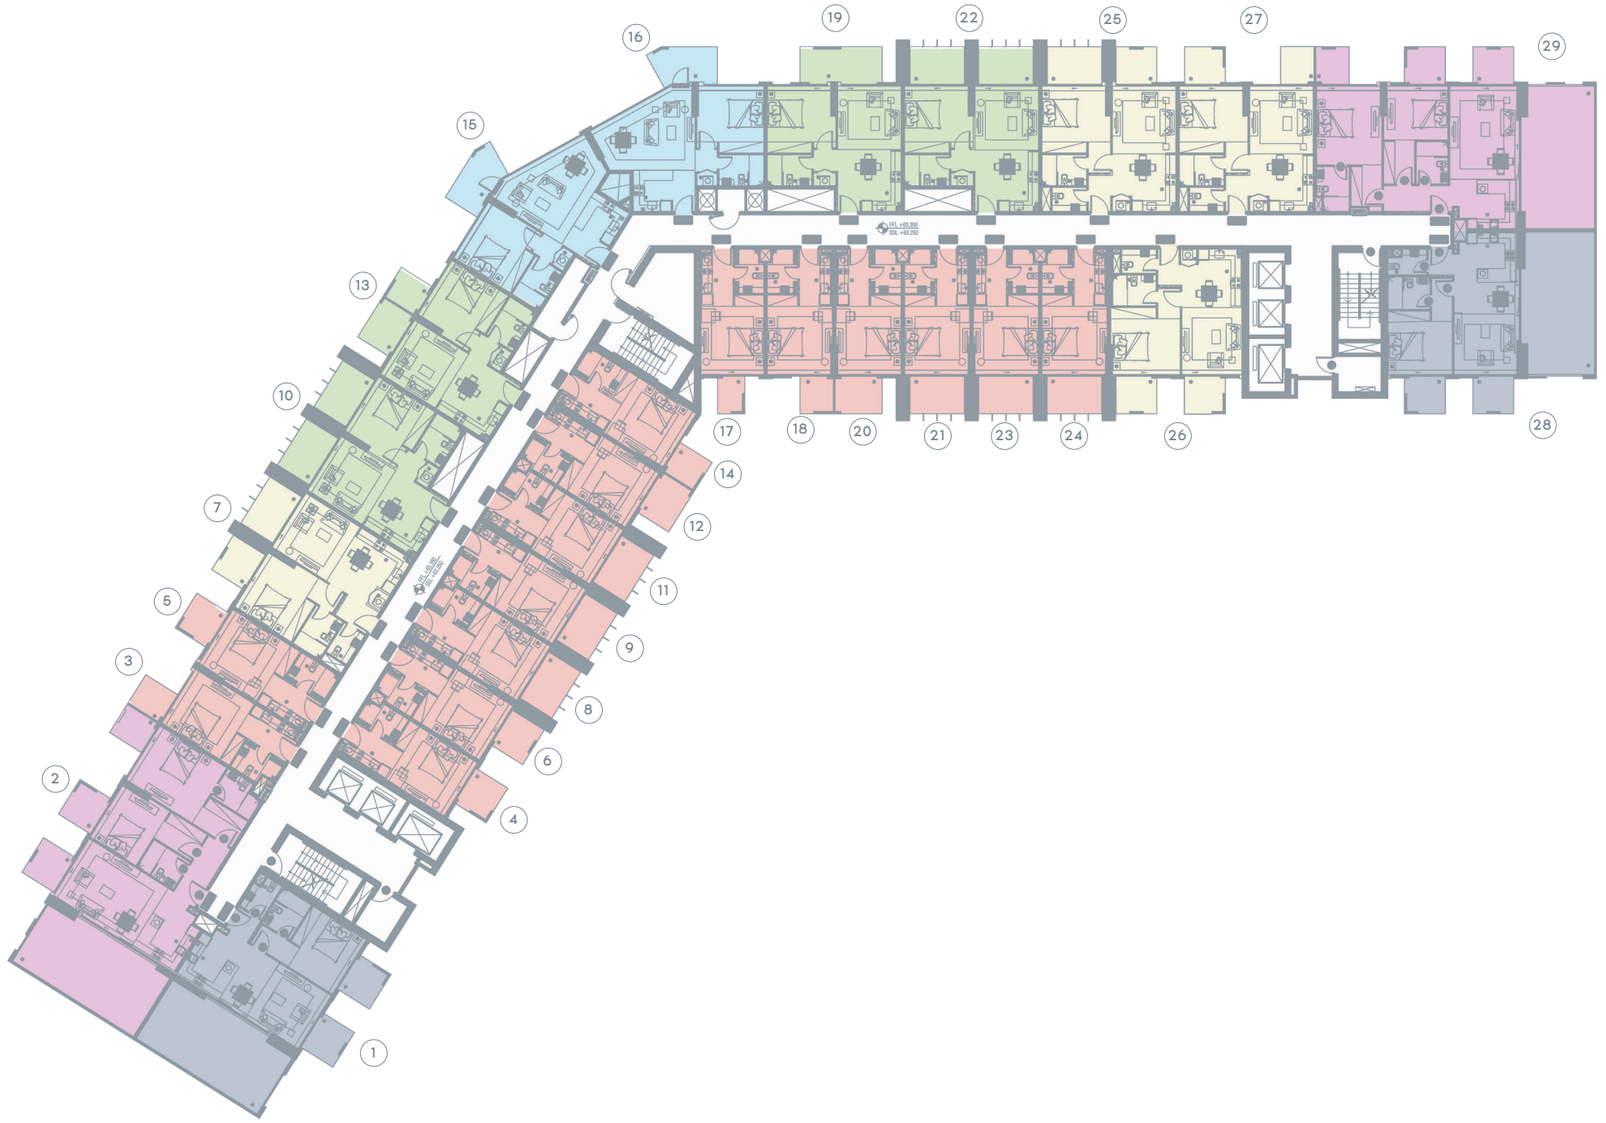

W
N
S
E

AZIZI

PROJECT NAME

CREEK VIEWS 1

UNIT TYPE

TYPE

FLOOR PLAN

FLOOR NO.

15TH FLOOR

STUDIO TYPE 1

1 BEDROOM TYPE 1

1 BEDROOM TYPE 2

1 BEDROOM TYPE 3

1 BEDROOM TYPE 5

2 BEDROOM TYPE 2

PAGE NO.


DATE

BUILDING NAME

CREEK VIEWS 1

REMARKS

CREEK VIEWS

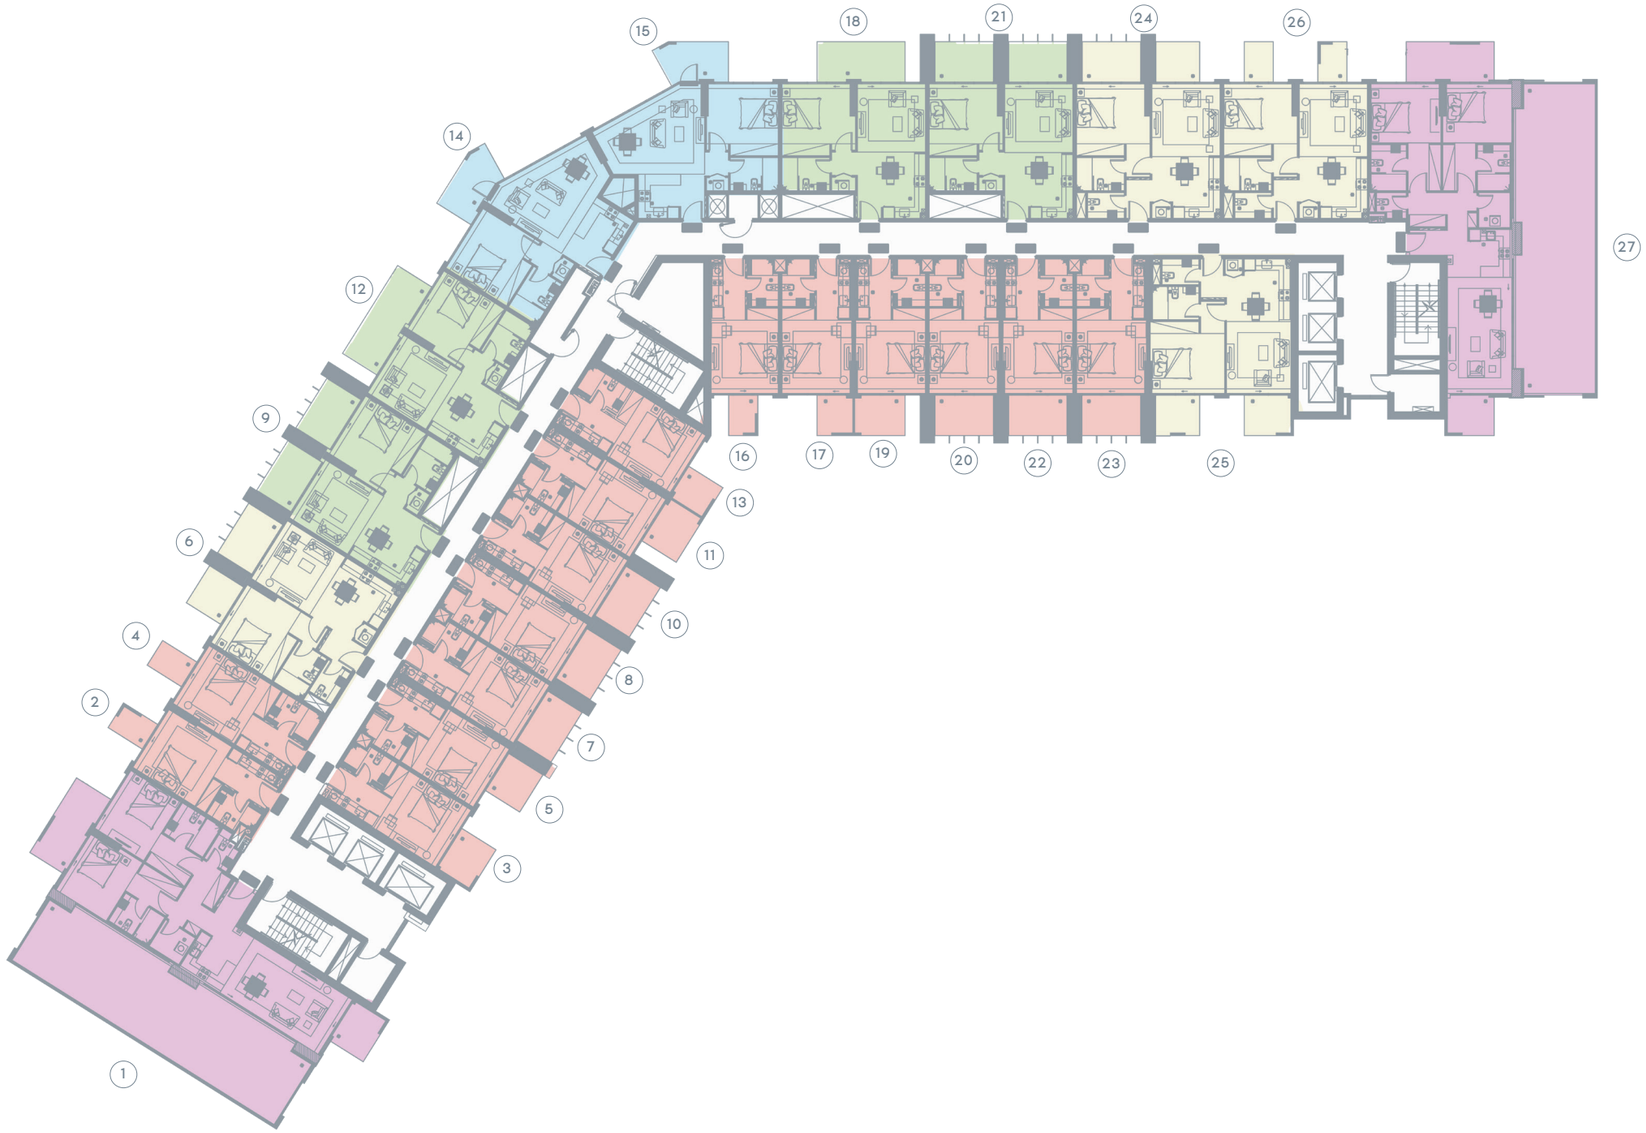



AZIZI

PROJECT NAME

CREEK VIEWS 1

UNIT TYPE

TYPE

FLOOR PLAN

FLOOR NO.

16TH FLOOR

- STUDIO TYPE 1
- 1 BEDROOM TYPE 1
- 1 BEDROOM TYPE 2
- 1 BEDROOM TYPE 3
- 2 BEDROOM TYPE 3

PAGE NO.

DATE

BUILDING NAME

CREEK VIEWS 1

REMARKS

CREEK VIEWS



W
N
S
E

AZIZI

PROJECT NAME

CREEK VIEWS 1

UNIT TYPE

TYPE

FLOOR PLAN

FLOOR NO.

17TH FLOOR

STUDIO TYPE 1

1 BEDROOM TYPE 1

1 BEDROOM TYPE 2

1 BEDROOM TYPE 3

2 BEDROOM TYPE 4

PAGE NO.

DATE