Marina VIEWS

RASHID YACHTS & MARINA

FLOOR PLANS
TOWER 1

EMAAR

Marina VIEWS

RASHID YACHTS & MARINA

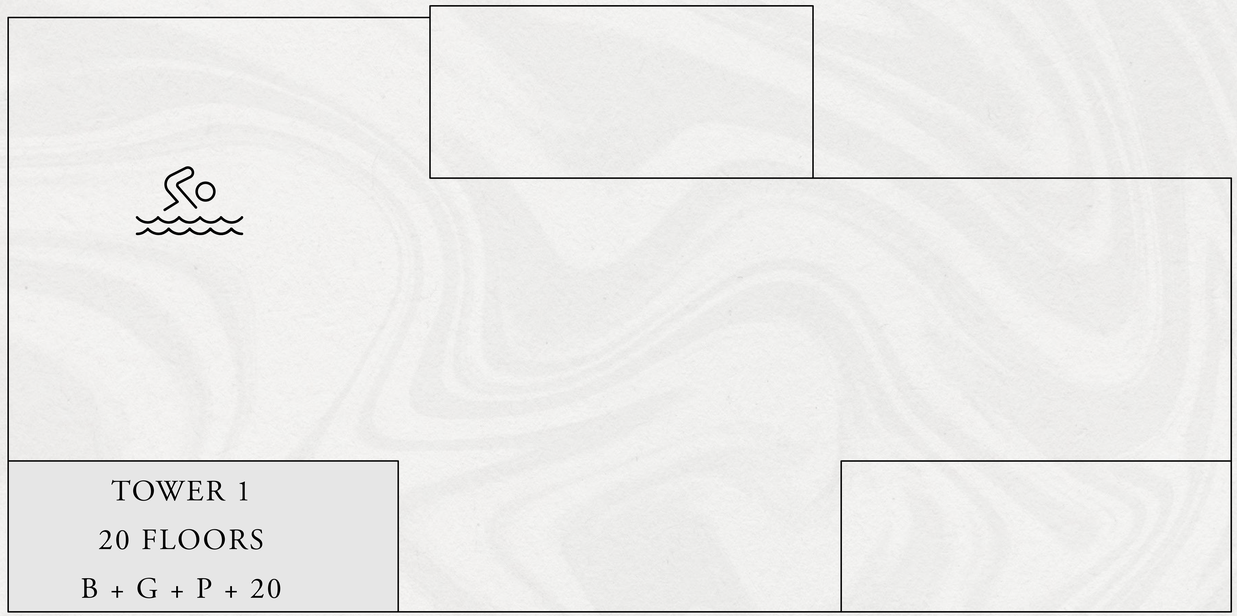

N

Disclaimer : All dimensions are in imperial and metric, and measured from finish to finish excluding construction tolerances. 2. All materials, dimensions, and drawings are approximate only. 3. Information is subject to change without notice, at developer's absolute discretion. 4. Actual area may vary from the stated area. 5. Drawings not to scale. 6. All images used are for illustrative purposes only and do not represent the actual size, features, specifications, fittings, and furnishings. 7. The developer reserves the right to make revisions / alterations, at it's absolute discretion, without any liability whatsoever.

EMAAR

Marina VIEWS

RASHID YACHTS & MARINA

TOWER 1

1 BEDROOM TYPE A

PODIUM UNIT 01

SUITE AREA	665.21 SQ.FT.	61.80 SQ.M.
BALCONY AREA	75.67 SQ.FT.	7.03 SQ.M.
TOTAL AREA	740.88 SQ.FT.	68.83 SQ.M.

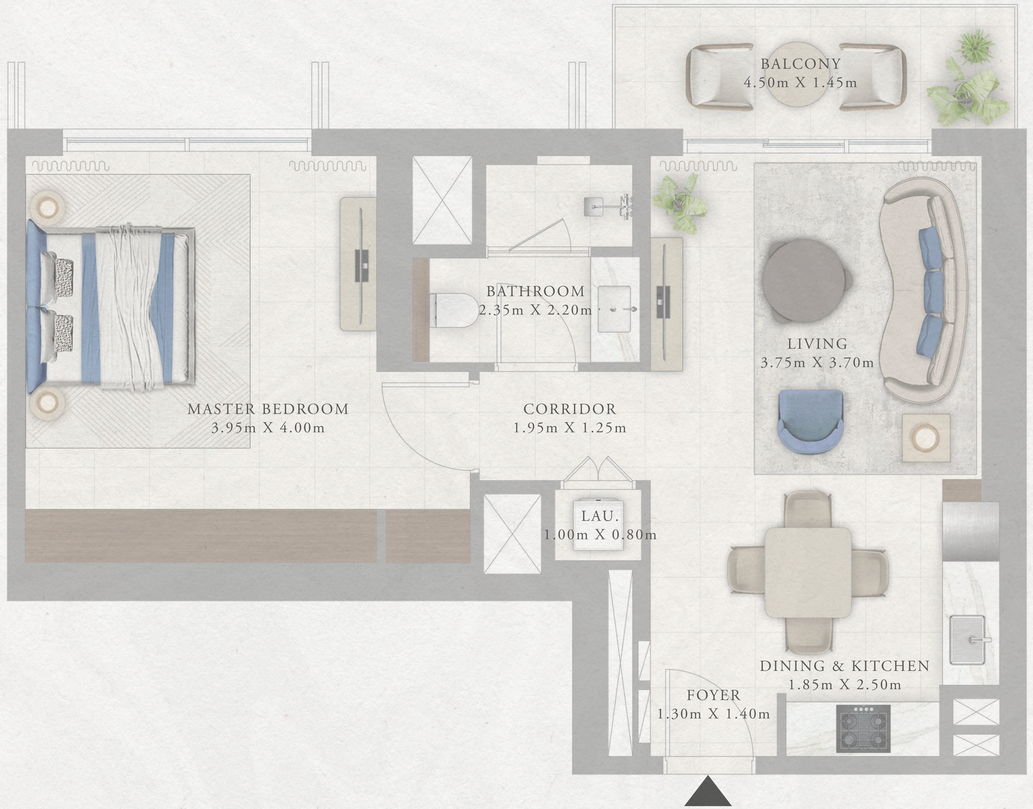

KEY PLAN

PODIUM

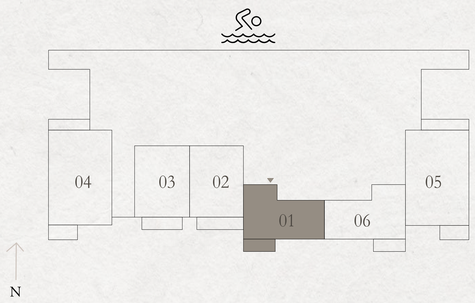

KEY SECTION

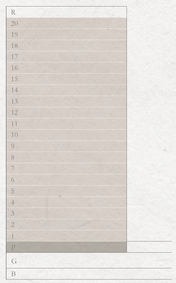

Disclaimer : All dimensions are in imperial and metric, and measured from finish to finish excluding construction tolerances. 2. All materials, dimensions, and drawings are approximate only. 3. Information is subject to change without notice, at developer's absolute discretion. 4. Actual area may vary from the stated area. 5. Drawings not to scale. 6. All images used are for illustrative purposes only and do not represent the actual size, features, specifications, fittings, and furnishings. 7. The developer reserves the right to make revisions / alterations, at it's absolute discretion, without any liability whatsoever.

EMAAR

Marina VIEWS

RASHID YACHTS & MARINA

TOWER 1

1 BEDROOM TYPE A

LEVEL 01 UNIT 01

SUITE AREA	667.25 SQ.FT.	61.99 SQ.M.
BALCONY AREA	75.67 SQ.FT.	7.03 SQ.M.
TOTAL AREA	742.92 SQ.FT.	69.02 SQ.M.

KEY PLAN

LEVEL 01

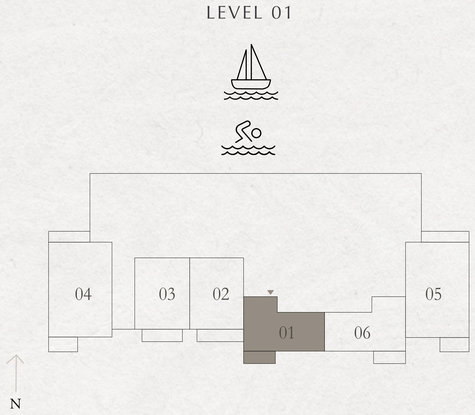

KEY SECTION

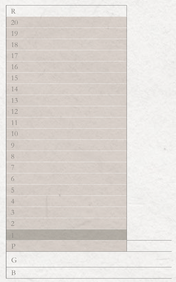

Disclaimer : All dimensions are in imperial and metric, and measured from finish to finish excluding construction tolerances. 2. All materials, dimensions, and drawings are approximate only. 3. Information is subject to change without notice, at developer's absolute discretion. 4. Actual area may vary from the stated area. 5. Drawings not to scale. 6. All images used are for illustrative purposes only and do not represent the actual size, features, specifications, fittings, and furnishings. 7. The developer reserves the right to make revisions / alterations, at it's absolute discretion, without any liability whatsoever.

EMAAR

Marina VIEWS

RASHID YACHTS & MARINA

TOWER 1

1 BEDROOM TYPE A

LEVELS 02-09	UNIT 01	
SUITE AREA	667.04 SQ.FT.	61.97 SQ.M.
BALCONY AREA	75.24 SQ.FT.	6.99 SQ.M.
TOTAL AREA	742.28 SQ.FT.	68.96 SQ.M.

LEVELS 10-18	UNIT 01	
SUITE AREA	674.14 SQ.FT.	62.63 SQ.M.
BALCONY AREA	75.67 SQ.FT.	7.03 SQ.M.
TOTAL AREA	749.81 SQ.FT.	69.66 SQ.M.

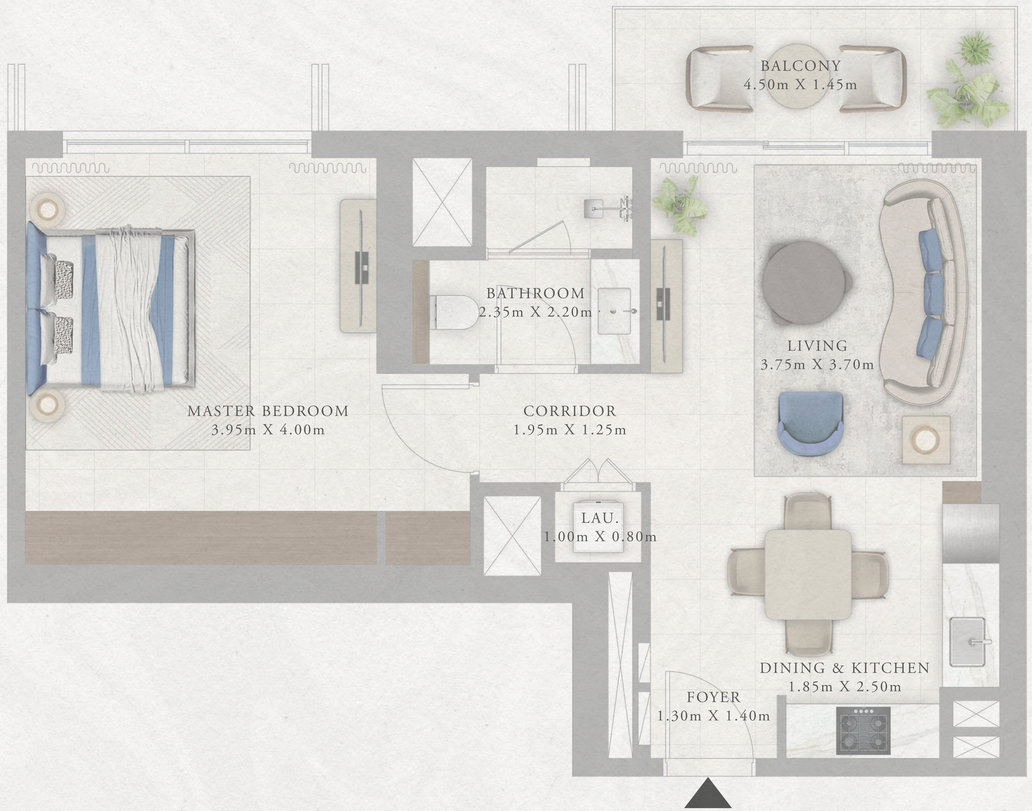

KEY PLAN

LEVELS 02-09 & 10-18

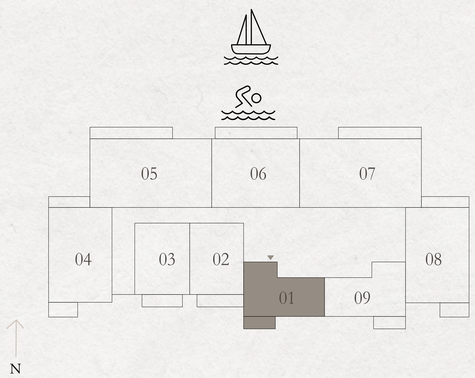

KEY SECTION

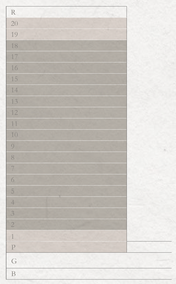

Disclaimer : All dimensions are in imperial and metric, and measured from finish to finish excluding construction tolerances. 2. All materials, dimensions, and drawings are approximate only. 3. Information is subject to change without notice, at developer's absolute discretion. 4. Actual area may vary from the stated area. 5. Drawings not to scale. 6. All images used are for illustrative purposes only and do not represent the actual size, features, specifications, fittings, and furnishings. 7. The developer reserves the right to make revisions / alterations, at it's absolute discretion, without any liability whatsoever.

EMAAR

Marina VIEWS

RASHID YACHTS & MARINA

TOWER 1

1 BEDROOM TYPE A

LEVELS 19 & 20 UNIT 01

SUITE AREA	673.61 SQ.FT.	62.58 SQ.M.
BALCONY AREA	75.13 SQ.FT.	6.98 SQ.M.
TOTAL AREA	748.74 SQ.FT.	69.56 SQ.M.

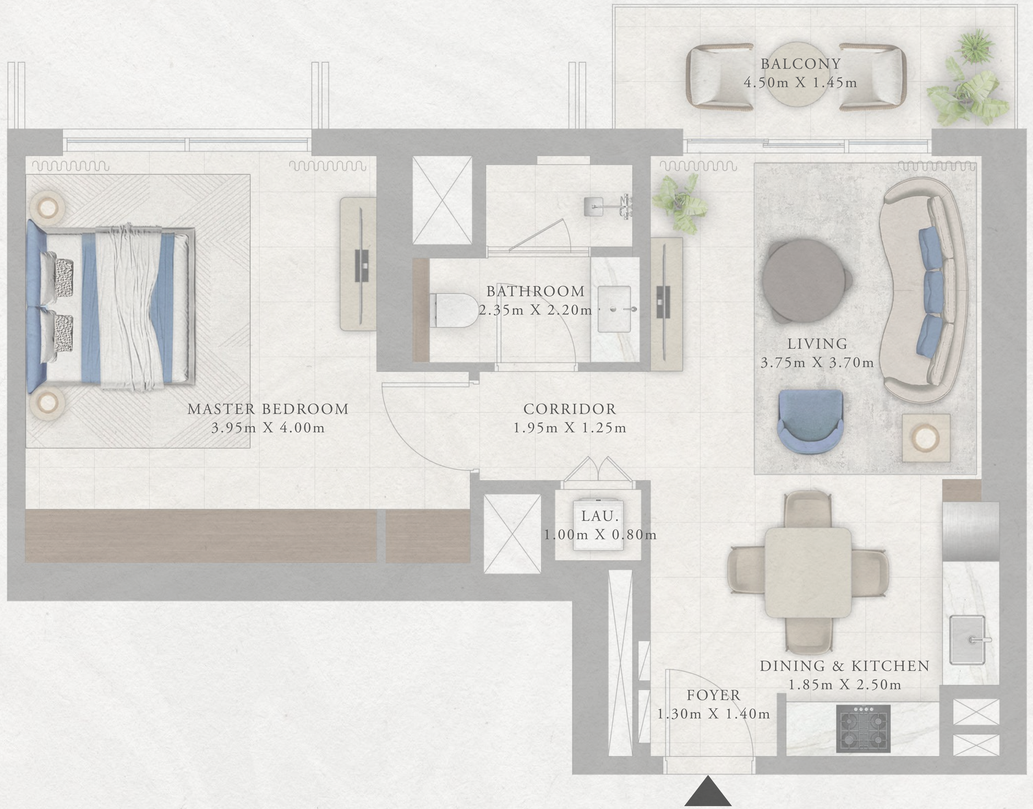

KEY PLAN

LEVELS 19 & 20

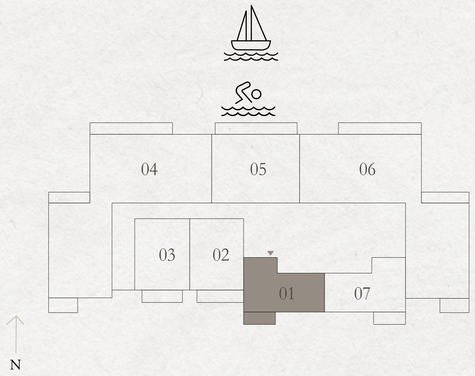

KEY SECTION

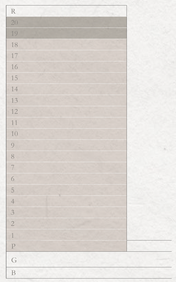

Disclaimer : All dimensions are in imperial and metric, and measured from finish to finish excluding construction tolerances. 2. All materials, dimensions, and drawings are approximate only. 3. Information is subject to change without notice, at developer's absolute discretion. 4. Actual area may vary from the stated area. 5. Drawings not to scale. 6. All images used are for illustrative purposes only and do not represent the actual size, features, specifications, fittings, and furnishings. 7. The developer reserves the right to make revisions / alterations, at it's absolute discretion, without any liability whatsoever.

EMAAR

Marina VIEWS

RASHID YACHTS & MARINA

TOWER 1

1 BEDROOM TYPE A-M

PODIUM UNIT 06

SUITE AREA	665.75 SQ.FT.	61.85 SQ.M.
BALCONY AREA	76.21 SQ.FT.	7.08 SQ.M.
TOTAL AREA	741.96 SQ.FT.	68.93 SQ.M.

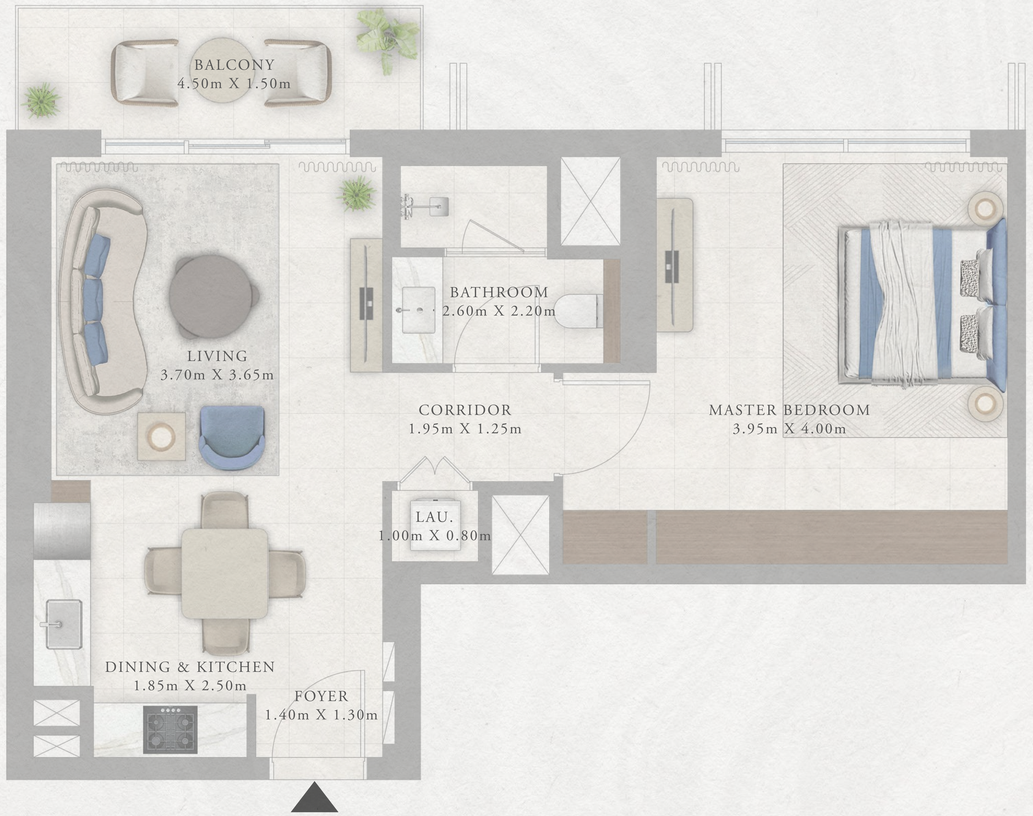

KEY PLAN

PODIUM

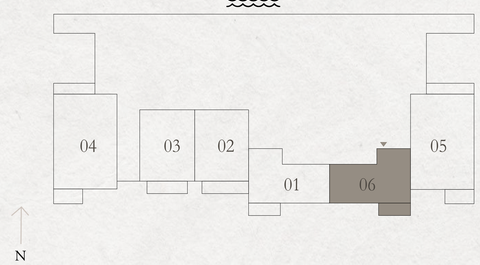

KEY SECTION

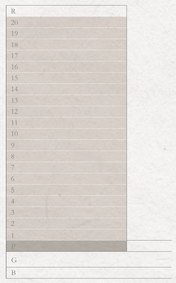

Disclaimer : All dimensions are in imperial and metric, and measured from finish to finish excluding construction tolerances. 2. All materials, dimensions, and drawings are approximate only. 3. Information is subject to change without notice, at developer's absolute discretion. 4. Actual area may vary from the stated area. 5. Drawings not to scale. 6. All images used are for illustrative purposes only and do not represent the actual size, features, specifications, fittings, and furnishings. 7. The developer reserves the right to make revisions / alterations, at it's absolute discretion, without any liability whatsoever.

EMAAR

Marina VIEWS

RASHID YACHTS & MARINA

TOWER 1

1 BEDROOM TYPE A-M

LEVEL 01 UNIT 06

SUITE AREA	666.18 SQ.FT.	61.89 SQ.M.
BALCONY AREA	76.21 SQ.FT.	7.08 SQ.M.
TOTAL AREA	742.39 SQ.FT.	68.97 SQ.M.

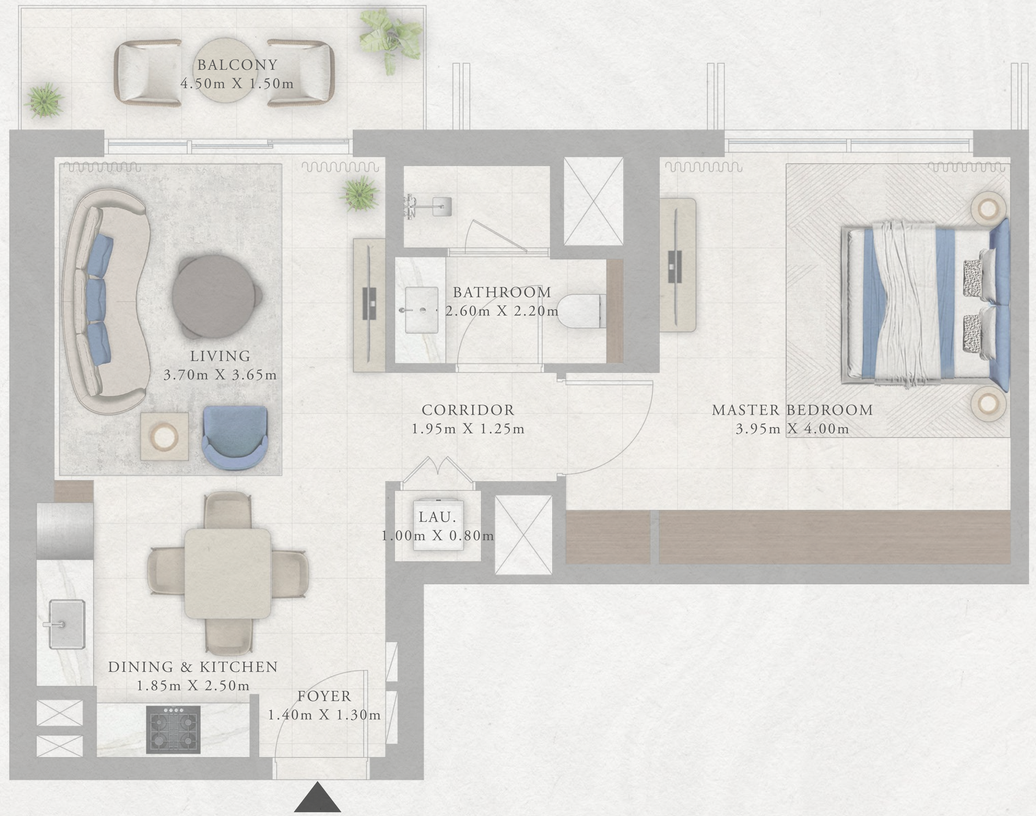

KEY PLAN

LEVEL 01

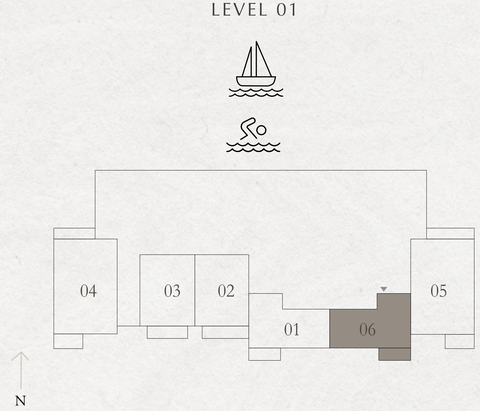

KEY SECTION

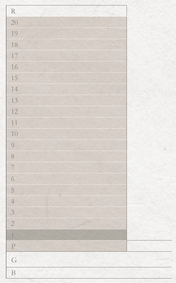

Disclaimer : All dimensions are in imperial and metric, and measured from finish to finish excluding construction tolerances. 2. All materials, dimensions, and drawings are approximate only. 3. Information is subject to change without notice, at developer's absolute discretion. 4. Actual area may vary from the stated area. 5. Drawings not to scale. 6. All images used are for illustrative purposes only and do not represent the actual size, features, specifications, fittings, and furnishings. 7. The developer reserves the right to make revisions / alterations, at it's absolute discretion, without any liability whatsoever.

EMAAR

Marina VIEWS

RASHID YACHTS & MARINA

TOWER 1

1 BEDROOM TYPE A-M

LEVELS 02-09	UNIT 09	
SUITE AREA	666.18 SQ.FT.	61.89 SQ.M.
BALCONY AREA	75.78 SQ.FT.	7.04 SQ.M.
TOTAL AREA	741.96 SQ.FT.	68.93 SQ.M.

LEVELS 10-18	UNIT 09	
SUITE AREA	671.78 SQ.FT.	62.41 SQ.M.
BALCONY AREA	76.21 SQ.FT.	7.08 SQ.M.
TOTAL AREA	747.99 SQ.FT.	69.49 SQ.M.

KEY PLAN

LEVELS 02-09 & 10-18

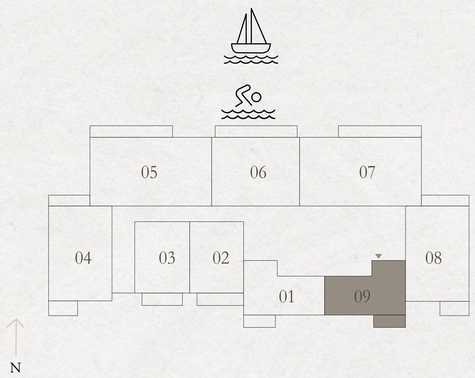

KEY SECTION

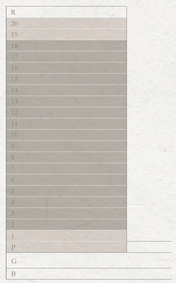

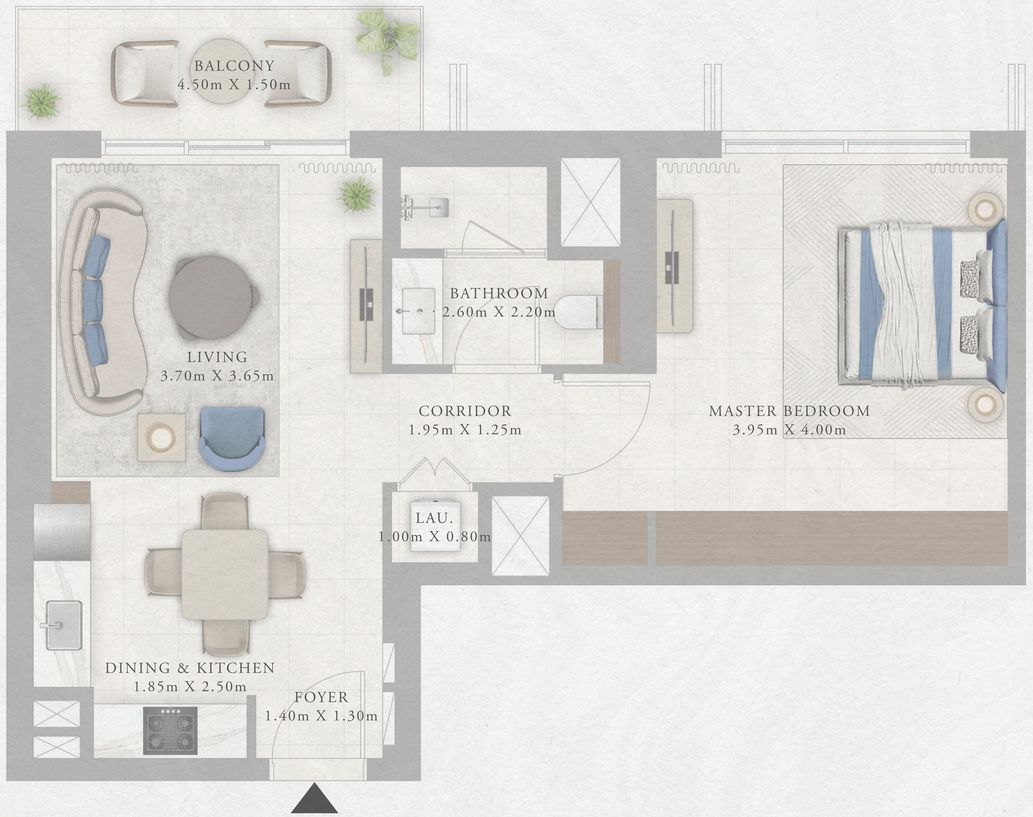

Disclaimer : All dimensions are in imperial and metric, and measured from finish to finish excluding construction tolerances. 2. All materials, dimensions, and drawings are approximate only. 3. Information is subject to change without notice, at developer's absolute discretion. 4. Actual area may vary from the stated area. 5. Drawings not to scale. 6. All images used are for illustrative purposes only and do not represent the actual size, features, specifications, fittings, and furnishings. 7. The developer reserves the right to make revisions / alterations, at it's absolute discretion, without any liability whatsoever.

EMAAR

Marina VIEWS

RASHID YACHTS & MARINA

TOWER 1

1 BEDROOM TYPE A-M

LEVELS 19 & 20 UNIT 07

SUITE AREA	671.78 SQ.FT.	62.41 SQ.M.
BALCONY AREA	75.56 SQ.FT.	7.02 SQ.M.
TOTAL AREA	747.34 SQ.FT.	69.43 SQ.M.

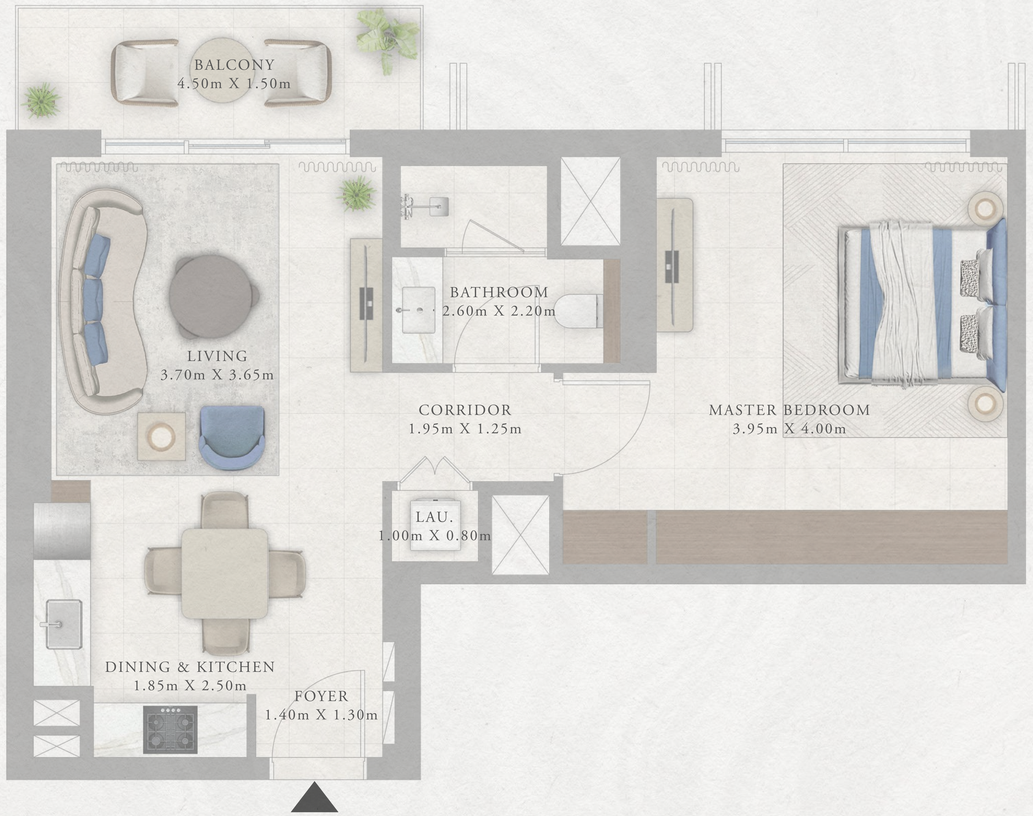

KEY PLAN

LEVELS 19 & 20

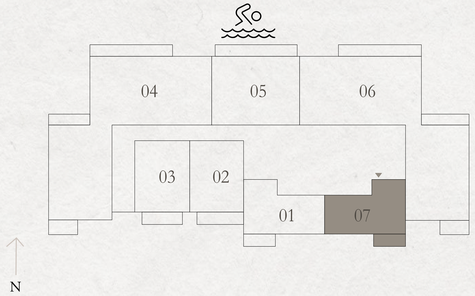

KEY SECTION

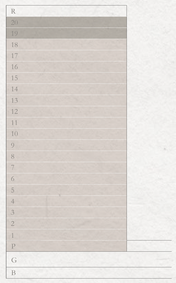

Disclaimer : All dimensions are in imperial and metric, and measured from finish to finish excluding construction tolerances. 2. All materials, dimensions, and drawings are approximate only. 3. Information is subject to change without notice, at developer's absolute discretion. 4. Actual area may vary from the stated area. 5. Drawings not to scale. 6. All images used are for illustrative purposes only and do not represent the actual size, features, specifications, fittings, and furnishings. 7. The developer reserves the right to make revisions / alterations, at it's absolute discretion, without any liability whatsoever.

EMAAR

Marina VIEWS

RASHID YACHTS & MARINA

TOWER 1

1 BEDROOM TYPE B

PODIUM UNIT 03

SUITE AREA	704.50 SQ.FT.	65.45 SQ.M.
BALCONY AREA	96.55 SQ.FT.	8.97 SQ.M.
TOTAL AREA	801.05 SQ.FT.	74.42 SQ.M.

KEY PLAN

PODIUM

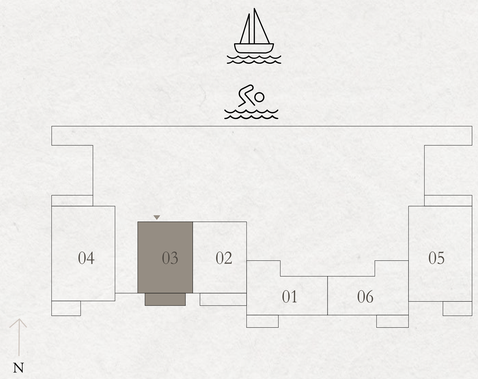

KEY SECTION

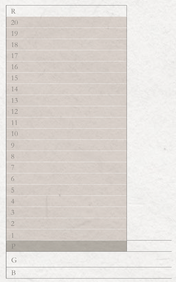

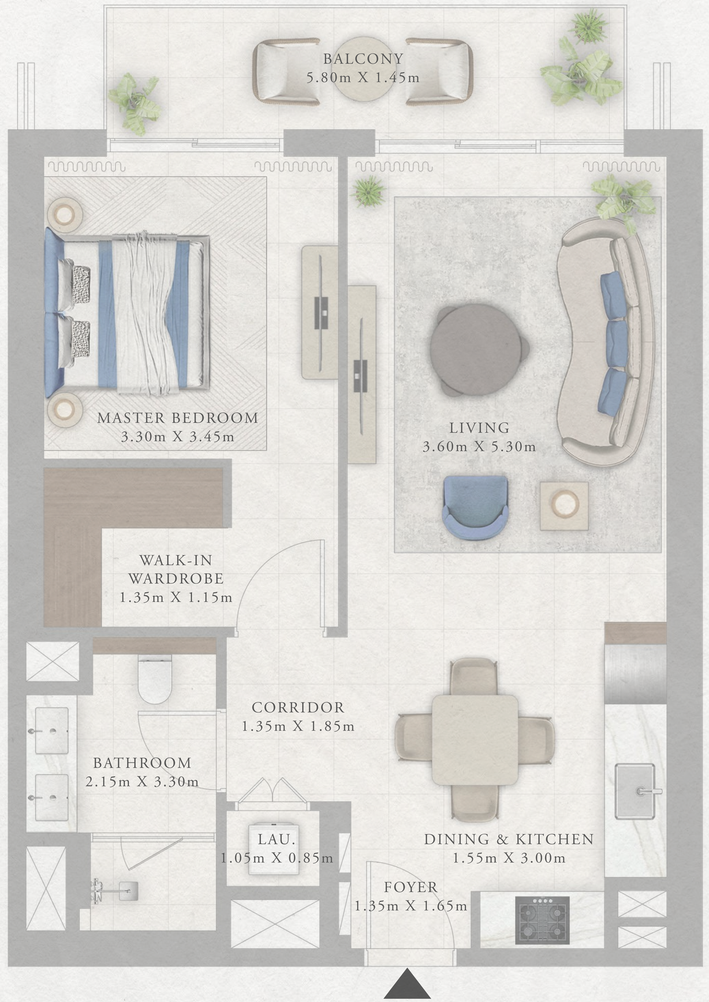

Disclaimer : All dimensions are in imperial and metric, and measured from finish to finish excluding construction tolerances. 2. All materials, dimensions, and drawings are approximate only. 3. Information is subject to change without notice, at developer's absolute discretion. 4. Actual area may vary from the stated area. 5. Drawings not to scale. 6. All images used are for illustrative purposes only and do not represent the actual size, features, specifications, fittings, and furnishings. 7. The developer reserves the right to make revisions / alterations, at it's absolute discretion, without any liability whatsoever.

EMAAR

Marina VIEWS

RASHID YACHTS & MARINA

TOWER 1

1 BEDROOM TYPE B

LEVEL 01 UNIT 03

SUITE AREA	702.78 SQ.FT.	65.29 SQ.M.
BALCONY AREA	96.98 SQ.FT.	9.01 SQ.M.
TOTAL AREA	799.76 SQ.FT.	74.30 SQ.M.

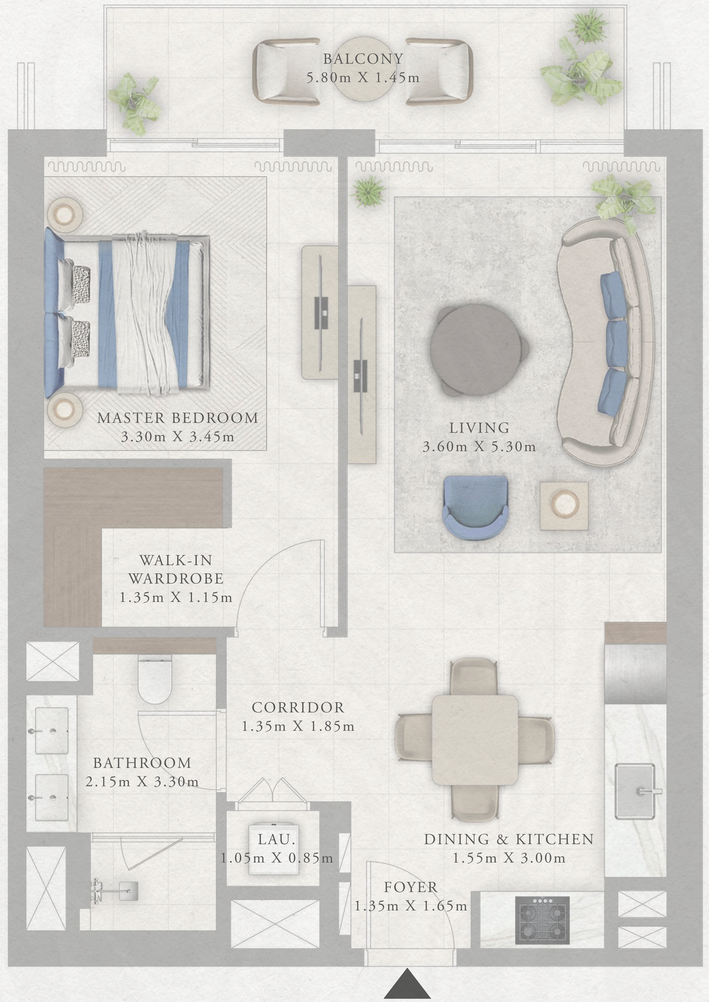

KEY PLAN

LEVEL 01

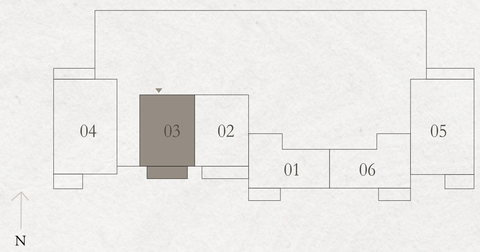

KEY SECTION

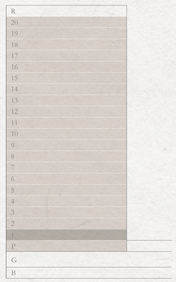

Disclaimer : All dimensions are in imperial and metric, and measured from finish to finish excluding construction tolerances. 2. All materials, dimensions, and drawings are approximate only. 3. Information is subject to change without notice, at developer's absolute discretion. 4. Actual area may vary from the stated area. 5. Drawings not to scale. 6. All images used are for illustrative purposes only and do not represent the actual size, features, specifications, fittings, and furnishings. 7. The developer reserves the right to make revisions / alterations, at it's absolute discretion, without any liability whatsoever.

EMAAR

Marina VIEWS

RASHID YACHTS & MARINA

TOWER 1

1 BEDROOM TYPE B

LEVELS 02-09	UNIT 03	
SUITE AREA	703.74 SQ.FT.	65.38 SQ.M.
BALCONY AREA	96.98 SQ.FT.	9.01 SQ.M.
TOTAL AREA	800.72 SQ.FT.	74.39 SQ.M.

LEVELS 10-18	UNIT 03	
SUITE AREA	710.63 SQ.FT.	66.02 SQ.M.
BALCONY AREA	96.23 SQ.FT.	8.94 SQ.M.
TOTAL AREA	806.86 SQ.FT.	74.96 SQ.M.

KEY PLAN

LEVELS 02-09 & 10-18

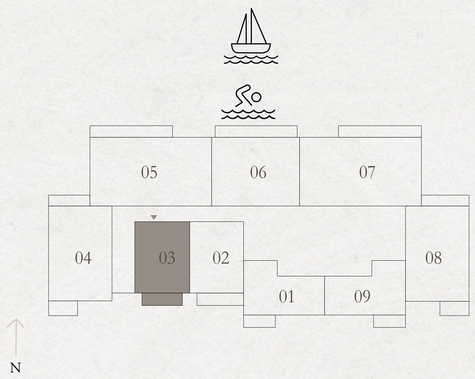

KEY SECTION

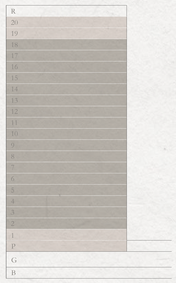

Disclaimer : All dimensions are in imperial and metric, and measured from finish to finish excluding construction tolerances. 2. All materials, dimensions, and drawings are approximate only. 3. Information is subject to change without notice, at developer's absolute discretion. 4. Actual area may vary from the stated area. 5. Drawings not to scale. 6. All images used are for illustrative purposes only and do not represent the actual size, features, specifications, fittings, and furnishings. 7. The developer reserves the right to make revisions / alterations, at it's absolute discretion, without any liability whatsoever.

EMAAR

Marina VIEWS

RASHID YACHTS & MARINA

TOWER 1

1 BEDROOM TYPE B

LEVELS 19 & 20 UNIT 03

SUITE AREA	710.20 SQ.FT.	65.98 SQ.M.
BALCONY AREA	97.09 SQ.FT.	9.02 SQ.M.
TOTAL AREA	807.29 SQ.FT.	75.00 SQ.M.

KEY PLAN

LEVELS 19 & 20

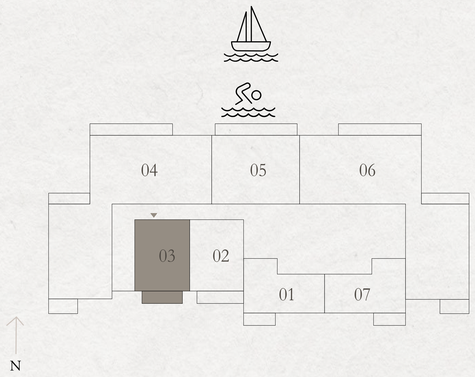

KEY SECTION

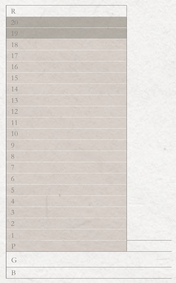

Disclaimer : All dimensions are in imperial and metric, and measured from finish to finish excluding construction tolerances. 2. All materials, dimensions, and drawings are approximate only. 3. Information is subject to change without notice, at developer's absolute discretion. 4. Actual area may vary from the stated area. 5. Drawings not to scale. 6. All images used are for illustrative purposes only and do not represent the actual size, features, specifications, fittings, and furnishings. 7. The developer reserves the right to make revisions / alterations, at it's absolute discretion, without any liability whatsoever.

EMAAR

Marina VIEWS

RASHID YACHTS & MARINA

TOWER 1

1 BEDROOM TYPE C

PODIUM UNIT 02

SUITE AREA	688.57 SQ.FT.	63.97 SQ.M.
BALCONY AREA	108.50 SQ.FT.	10.08 SQ.M.
TOTAL AREA	797.07 SQ.FT.	74.05 SQ.M.

KEY PLAN

PODIUM

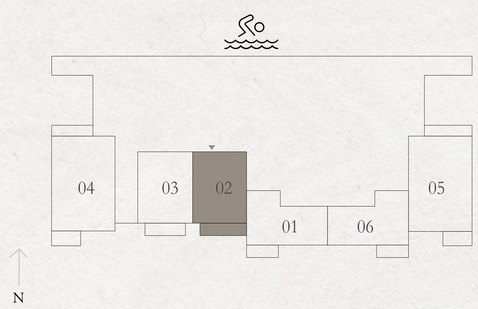

KEY SECTION

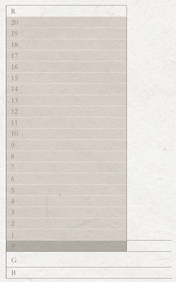

Disclaimer : All dimensions are in imperial and metric, and measured from finish to finish excluding construction tolerances. 2. All materials, dimensions, and drawings are approximate only. 3. Information is subject to change without notice, at developer's absolute discretion. 4. Actual area may vary from the stated area. 5. Drawings not to scale. 6. All images used are for illustrative purposes only and do not represent the actual size, features, specifications, fittings, and furnishings. 7. The developer reserves the right to make revisions / alterations, at it's absolute discretion, without any liability whatsoever.

EMAAR

Marina VIEWS

RASHID YACHTS & MARINA

TOWER 1

1 BEDROOM TYPE C

LEVEL 01 UNIT 02

SUITE AREA	688.57 SQ.FT.	63.97 SQ.M.
BALCONY AREA	108.50 SQ.FT.	10.08 SQ.M.
TOTAL AREA	797.07 SQ.FT.	74.05 SQ.M.

KEY PLAN

LEVEL 01

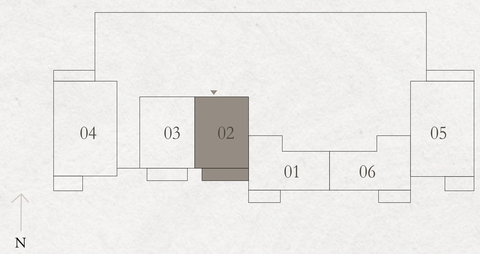

KEY SECTION

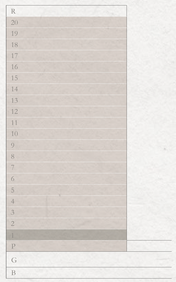

Disclaimer : All dimensions are in imperial and metric, and measured from finish to finish excluding construction tolerances. 2. All materials, dimensions, and drawings are approximate only. 3. Information is subject to change without notice, at developer's absolute discretion. 4. Actual area may vary from the stated area. 5. Drawings not to scale. 6. All images used are for illustrative purposes only and do not represent the actual size, features, specifications, fittings, and furnishings. 7. The developer reserves the right to make revisions / alterations, at it's absolute discretion, without any liability whatsoever.

EMAAR

Marina VIEWS

RASHID YACHTS & MARINA

TOWER 1

1 BEDROOM TYPE C

LEVELS 02-09	UNIT 02	
SUITE AREA	687.71 SQ.FT.	63.89 SQ.M.
BALCONY AREA	108.18 SQ.FT.	10.05 SQ.M.
TOTAL AREA	795.89 SQ.FT.	73.94 SQ.M.

LEVELS 10-18	UNIT 02	
SUITE AREA	687.06 SQ.FT.	63.83 SQ.M.
BALCONY AREA	107.32 SQ.FT.	9.97 SQ.M.
TOTAL AREA	794.38 SQ.FT.	73.80 SQ.M.

KEY PLAN

LEVELS 02-09 & 10-18

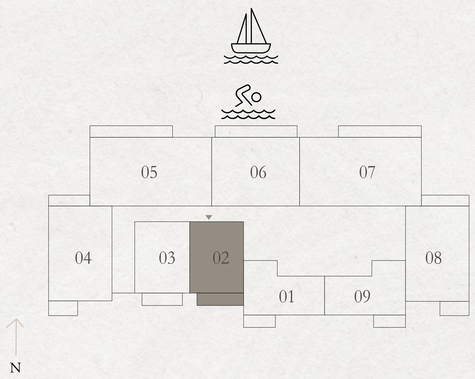

KEY SECTION

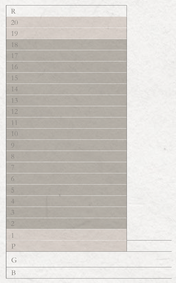

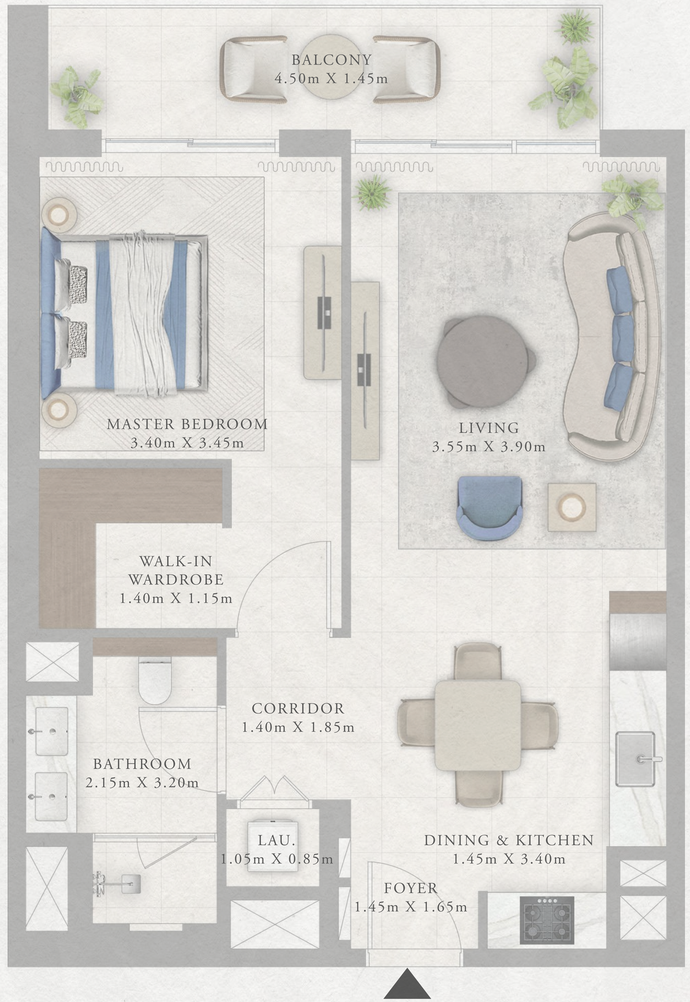

Disclaimer : All dimensions are in imperial and metric, and measured from finish to finish excluding construction tolerances. 2. All materials, dimensions, and drawings are approximate only. 3. Information is subject to change without notice, at developer's absolute discretion. 4. Actual area may vary from the stated area. 5. Drawings not to scale. 6. All images used are for illustrative purposes only and do not represent the actual size, features, specifications, fittings, and furnishings. 7. The developer reserves the right to make revisions / alterations, at it's absolute discretion, without any liability whatsoever.

EMAAR

Marina VIEWS

RASHID YACHTS & MARINA

TOWER 1

1 BEDROOM TYPE C

LEVELS 19 & 20 UNIT 02

SUITE AREA	687.60 SQ.FT.	63.88 SQ.M.
BALCONY AREA	106.89 SQ.FT.	9.93 SQ.M.
TOTAL AREA	794.49 SQ.FT.	73.81 SQ.M.

KEY PLAN

LEVELS 19 & 20

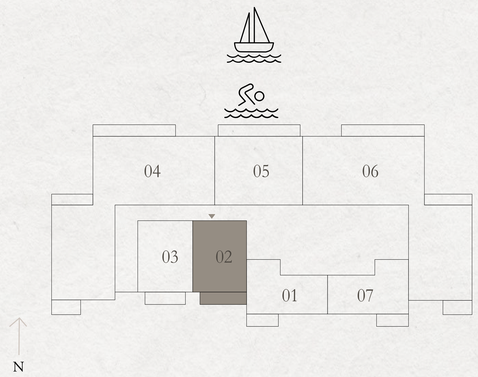

KEY SECTION

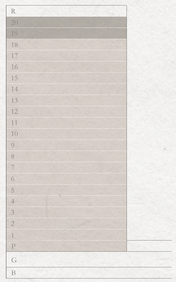

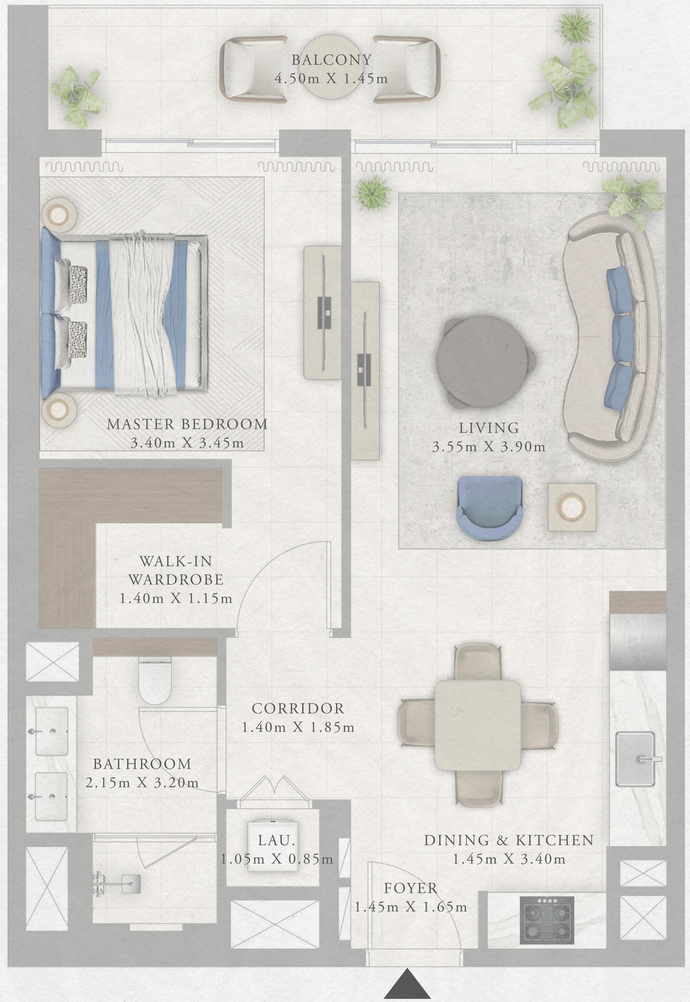

Disclaimer : All dimensions are in imperial and metric, and measured from finish to finish excluding construction tolerances. 2. All materials, dimensions, and drawings are approximate only. 3. Information is subject to change without notice, at developer's absolute discretion. 4. Actual area may vary from the stated area. 5. Drawings not to scale. 6. All images used are for illustrative purposes only and do not represent the actual size, features, specifications, fittings, and furnishings. 7. The developer reserves the right to make revisions / alterations, at it's absolute discretion, without any liability whatsoever.

EMAAR

Marina VIEWS

RASHID YACHTS & MARINA

TOWER 1

2 BEDROOM TYPE A

PODIUM UNIT 04

SUITE AREA	1076.50 SQ.FT.	100.01 SQ.M.
BALCONY AREA	175.34 SQ.FT.	16.29 SQ.M.
TOTAL AREA	1251.84 SQ.FT.	116.30 SQ.M.

KEY PLAN

PODIUM

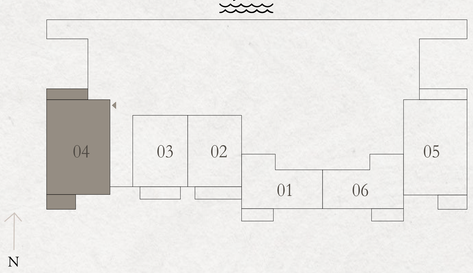

KEY SECTION

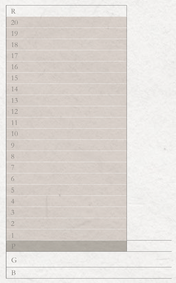

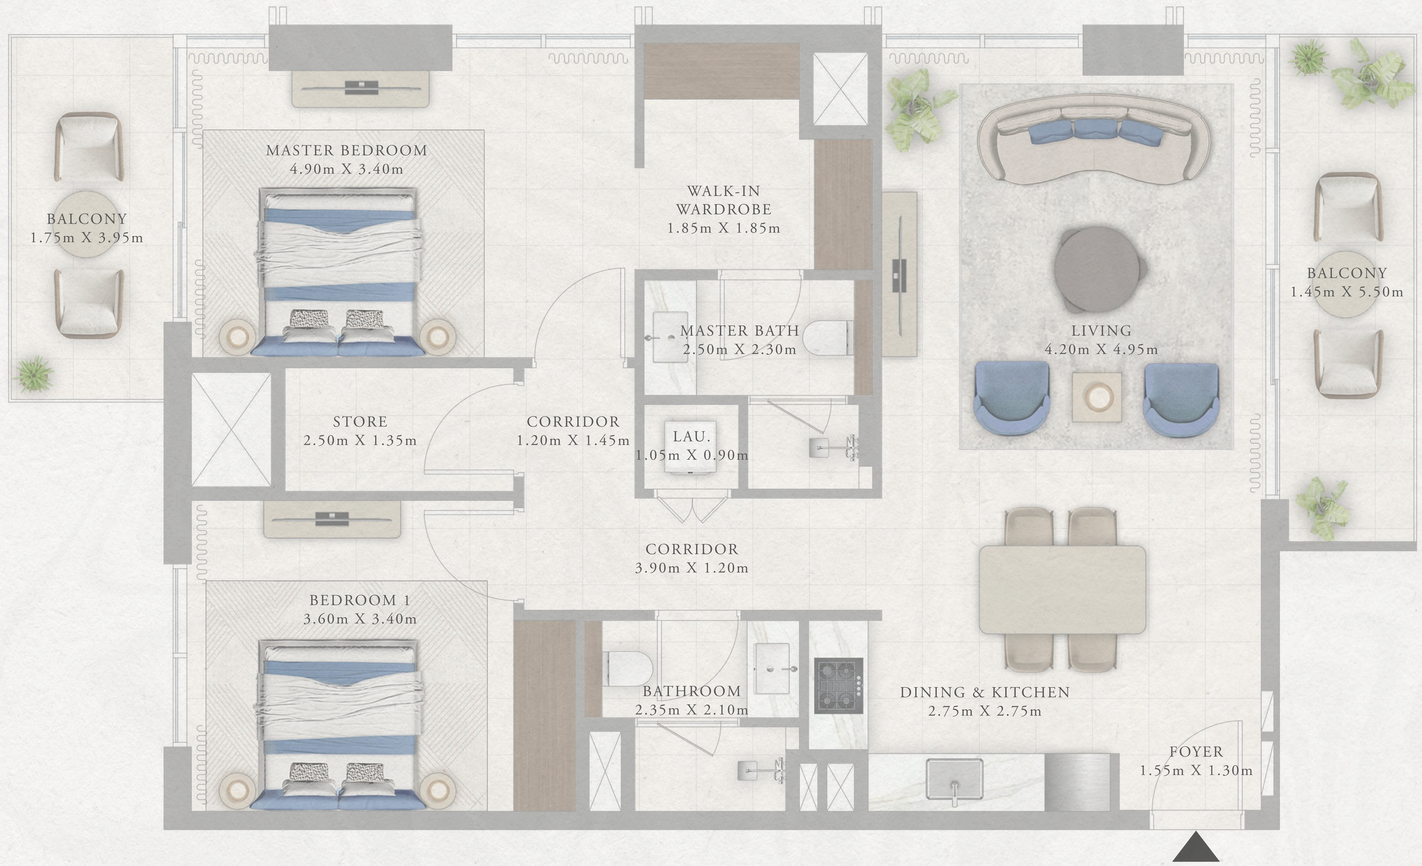

Disclaimer : All dimensions are in imperial and metric, and measured from finish to finish excluding construction tolerances. 2. All materials, dimensions, and drawings are approximate only. 3. Information is subject to change without notice, at developer's absolute discretion. 4. Actual area may vary from the stated area. 5. Drawings not to scale. 6. All images used are for illustrative purposes only and do not represent the actual size, features, specifications, fittings, and furnishings. 7. The developer reserves the right to make revisions / alterations, at it's absolute discretion, without any liability whatsoever.

EMAAR

Marina VIEWS

RASHID YACHTS & MARINA

TOWER 1

2 BEDROOM TYPE A

LEVEL 01 UNIT 04

SUITE AREA	1076.07 SQ.FT.	99.97 SQ.M.
BALCONY AREA	175.34 SQ.FT.	16.29 SQ.M.
TOTAL AREA	1251.41 SQ.FT.	116.26 SQ.M.

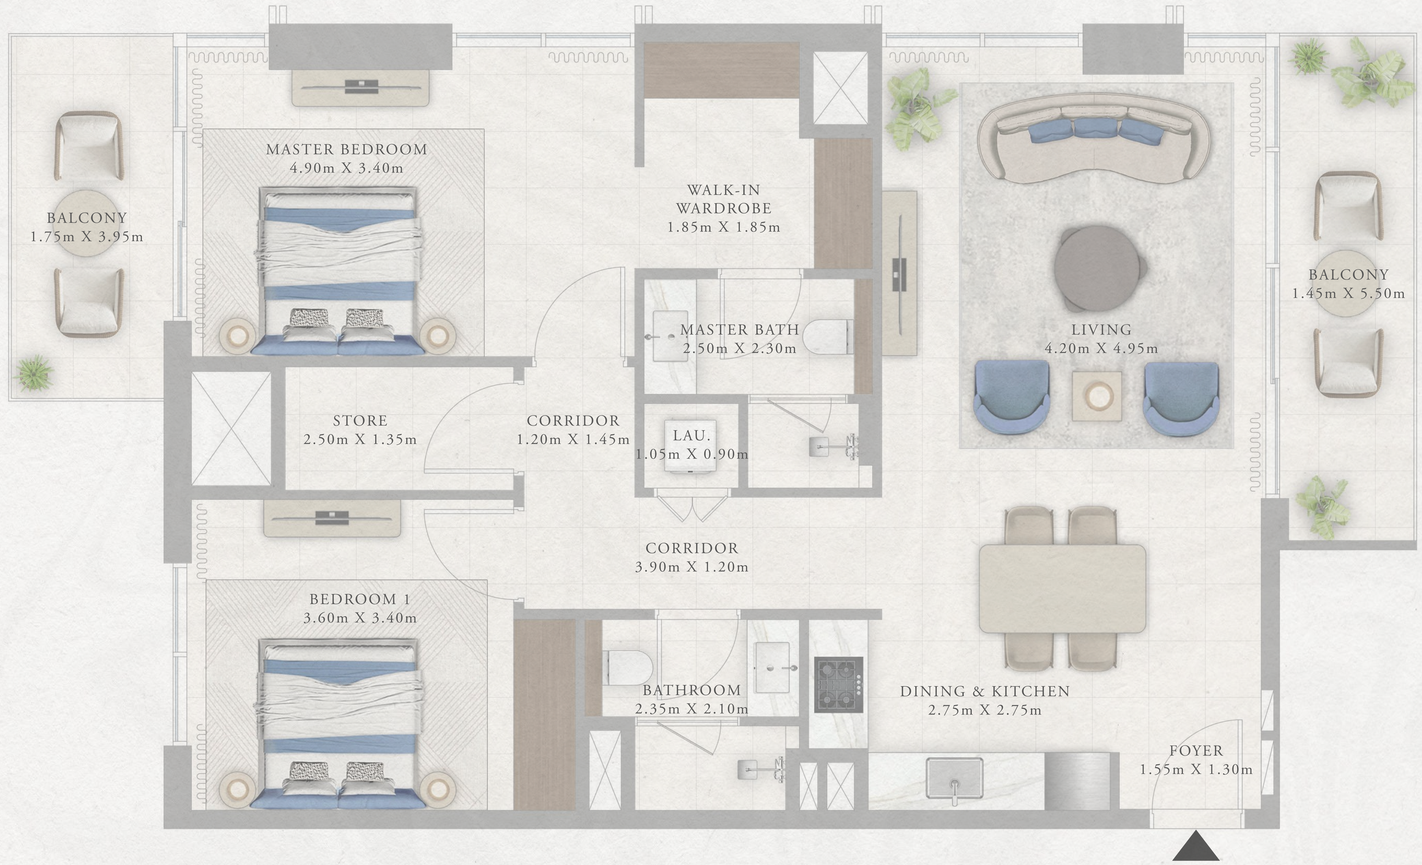

KEY PLAN

LEVEL 01

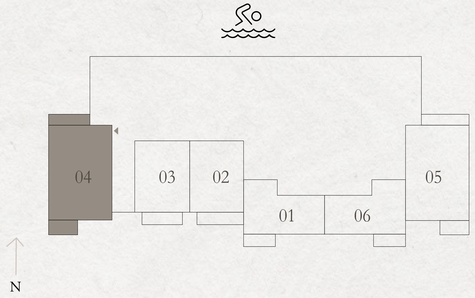

KEY SECTION

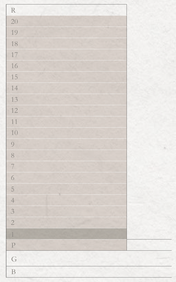

Disclaimer : All dimensions are in imperial and metric, and measured from finish to finish excluding construction tolerances. 2. All materials, dimensions, and drawings are approximate only. 3. Information is subject to change without notice, at developer's absolute discretion. 4. Actual area may vary from the stated area. 5. Drawings not to scale. 6. All images used are for illustrative purposes only and do not represent the actual size, features, specifications, fittings, and furnishings. 7. The developer reserves the right to make revisions / alterations, at it's absolute discretion, without any liability whatsoever.

EMAAR

Marina VIEWS

RASHID YACHTS & MARINA

TOWER 1

2 BEDROOM TYPE A

LEVELS 02-09	UNIT 04	
SUITE AREA	1078.22 SQ.FT.	100.17 SQ.M.
BALCONY AREA	174.48 SQ.FT.	16.21 SQ.M.
TOTAL AREA	1252.70 SQ.FT.	116.38 SQ.M.

LEVELS 10-18	UNIT 04	
SUITE AREA	1082.74 SQ.FT.	100.59 SQ.M.
BALCONY AREA	172.87 SQ.FT.	16.06 SQ.M.
TOTAL AREA	1255.61 SQ.FT.	116.65 SQ.M.

KEY PLAN

LEVELS 02-09 & 10-18

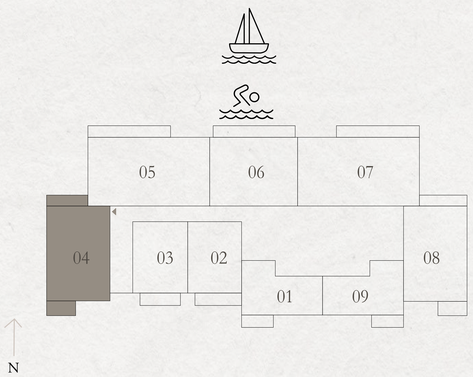

KEY SECTION

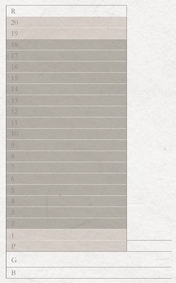

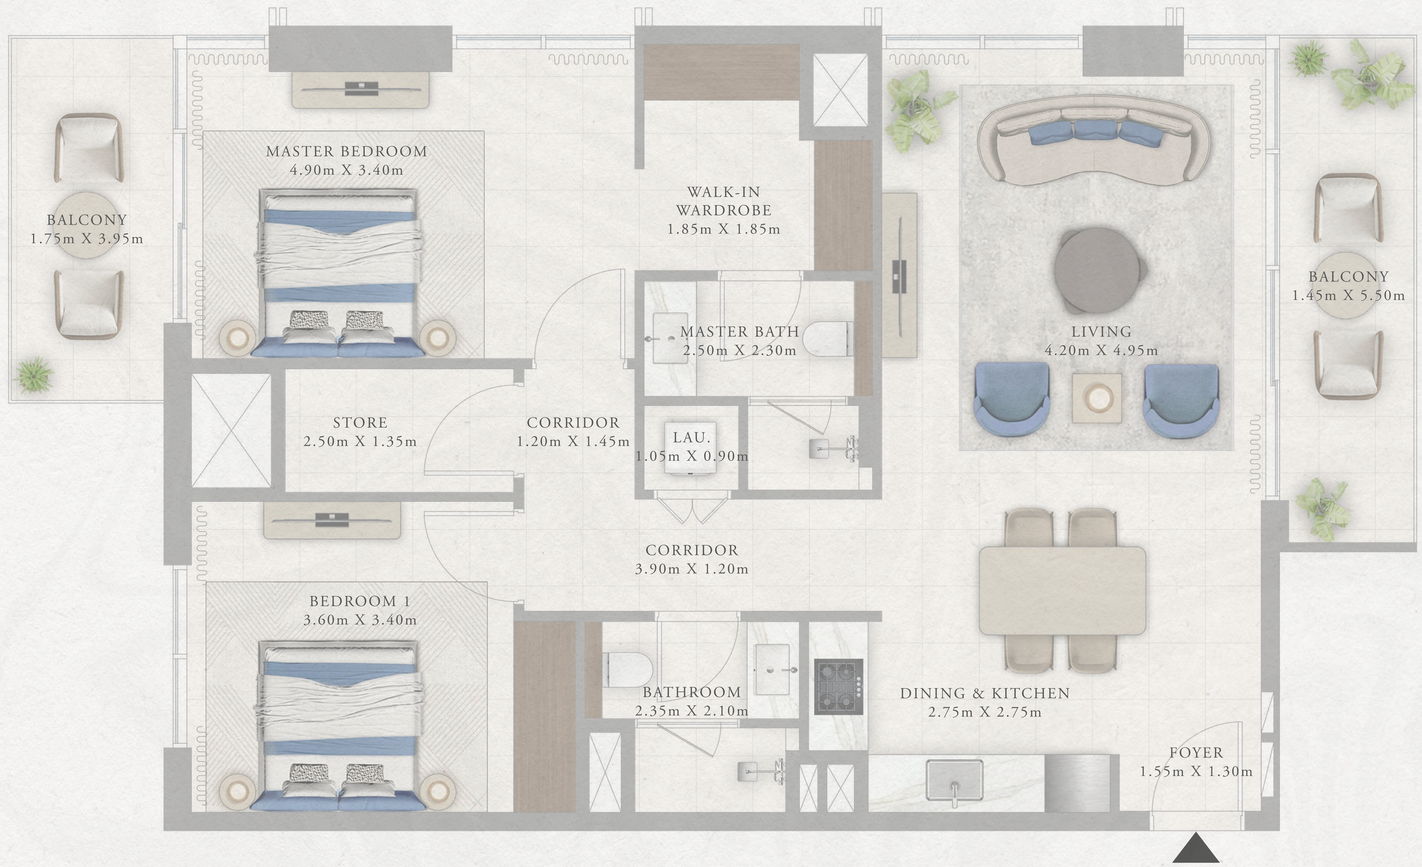

Disclaimer : All dimensions are in imperial and metric, and measured from finish to finish excluding construction tolerances. 2. All materials, dimensions, and drawings are approximate only. 3. Information is subject to change without notice, at developer's absolute discretion. 4. Actual area may vary from the stated area. 5. Drawings not to scale. 6. All images used are for illustrative purposes only and do not represent the actual size, features, specifications, fittings, and furnishings. 7. The developer reserves the right to make revisions / alterations, at it's absolute discretion, without any liability whatsoever.

EMAAR

Marina VIEWS

RASHID YACHTS & MARINA

TOWER 1

2 BEDROOM TYPE A-M

PODIUM UNIT 05

SUITE AREA	1065.30 SQ.FT.	98.97 SQ.M.
BALCONY AREA	190.84 SQ.FT.	17.73 SQ.M.
TOTAL AREA	1256.14 SQ.FT.	116.70 SQ.M.

KEY PLAN

PODIUM

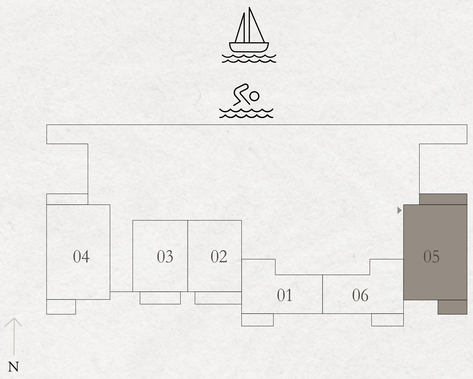

KEY SECTION

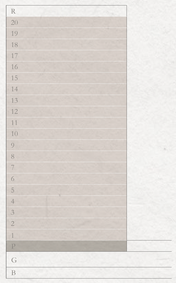

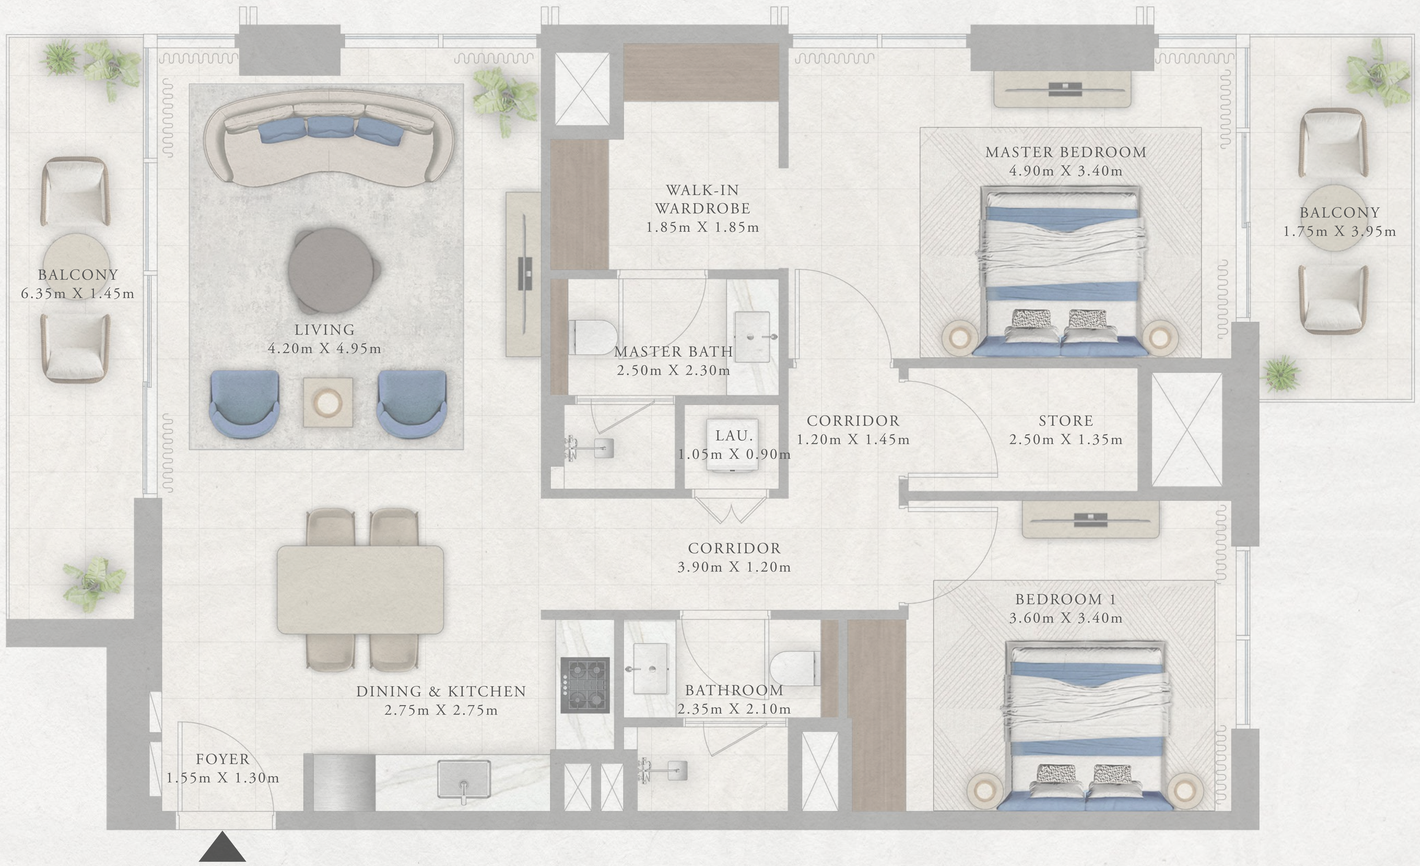

Disclaimer : All dimensions are in imperial and metric, and measured from finish to finish excluding construction tolerances. 2. All materials, dimensions, and drawings are approximate only. 3. Information is subject to change without notice, at developer's absolute discretion. 4. Actual area may vary from the stated area. 5. Drawings not to scale. 6. All images used are for illustrative purposes only and do not represent the actual size, features, specifications, fittings, and furnishings. 7. The developer reserves the right to make revisions / alterations, at it's absolute discretion, without any liability whatsoever.

EMAAR

Marina VIEWS

RASHID YACHTS & MARINA

TOWER 1

2 BEDROOM TYPE A-M

LEVEL 01 UNIT 05

SUITE AREA	1067.03 SQ.FT.	99.13 SQ.M.
BALCONY AREA	189.23 SQ.FT.	17.58 SQ.M.
TOTAL AREA	1256.26 SQ.FT.	116.71 SQ.M.

KEY PLAN

LEVEL 01

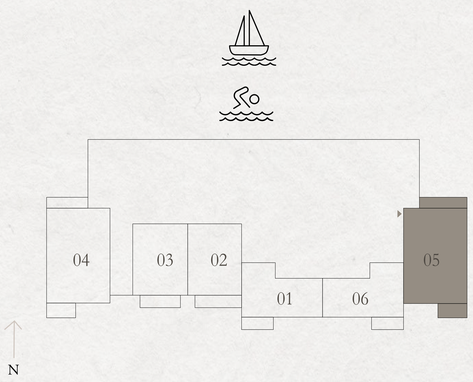

KEY SECTION

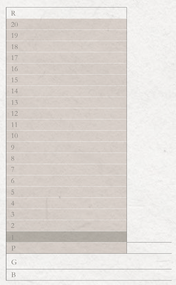

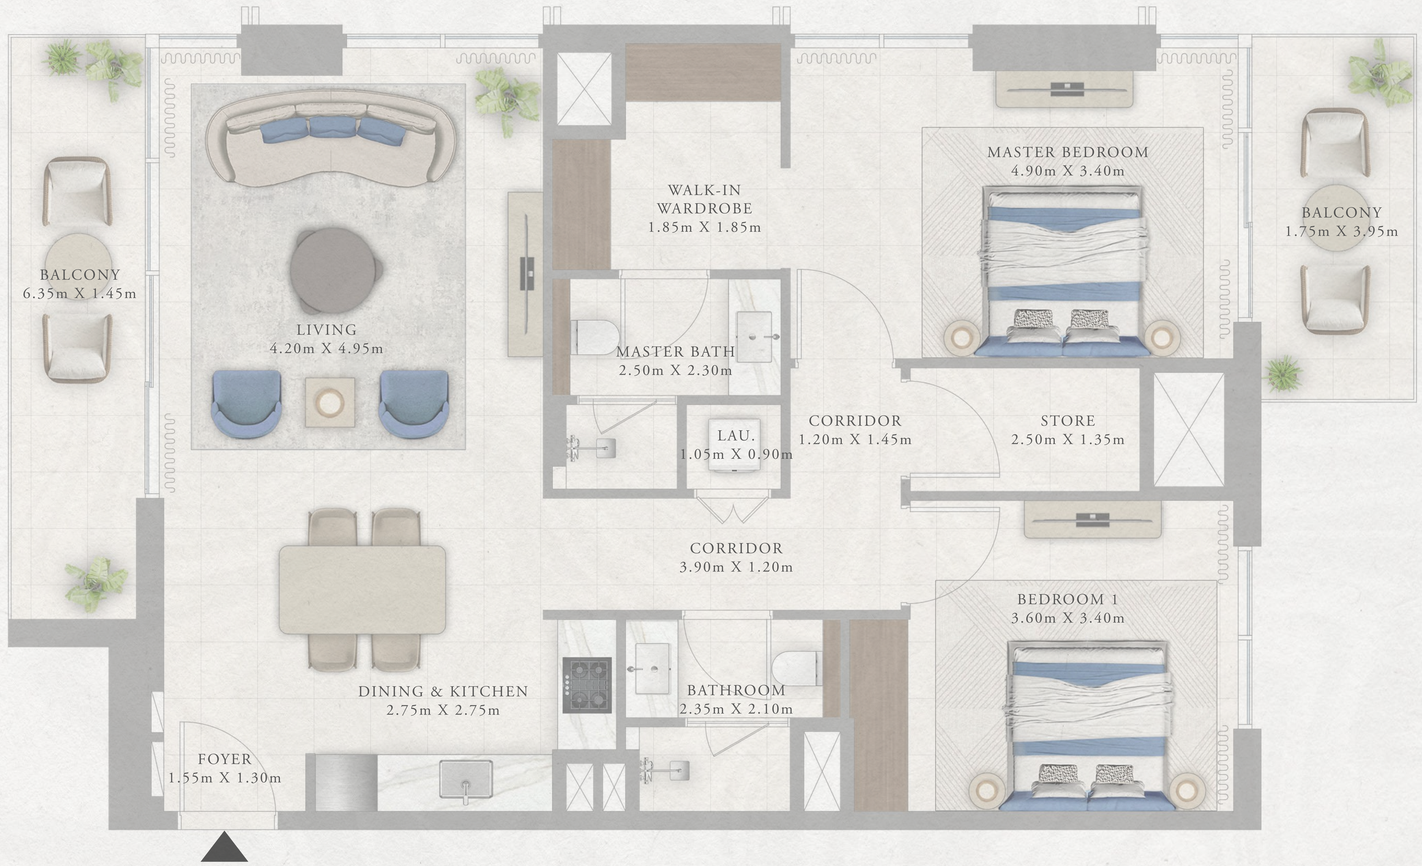

Disclaimer : All dimensions are in imperial and metric, and measured from finish to finish excluding construction tolerances. 2. All materials, dimensions, and drawings are approximate only. 3. Information is subject to change without notice, at developer's absolute discretion. 4. Actual area may vary from the stated area. 5. Drawings not to scale. 6. All images used are for illustrative purposes only and do not represent the actual size, features, specifications, fittings, and furnishings. 7. The developer reserves the right to make revisions / alterations, at it's absolute discretion, without any liability whatsoever.

EMAAR

Marina VIEWS

RASHID YACHTS & MARINA

TOWER 1

2 BEDROOM TYPE A-M

LEVELS 02-09	UNIT 08	
SUITE AREA	1069.39 SQ.FT.	99.35 SQ.M.
BALCONY AREA	188.05 SQ.FT.	17.47 SQ.M.
TOTAL AREA	1257.44 SQ.FT.	116.82 SQ.M.

LEVELS 10-18	UNIT 08	
SUITE AREA	1068.21 SQ.FT.	99.24 SQ.M.
BALCONY AREA	187.40 SQ.FT.	17.41 SQ.M.
TOTAL AREA	1255.61 SQ.FT.	116.65 SQ.M.

KEY PLAN

LEVELS 02-09 & 10-18

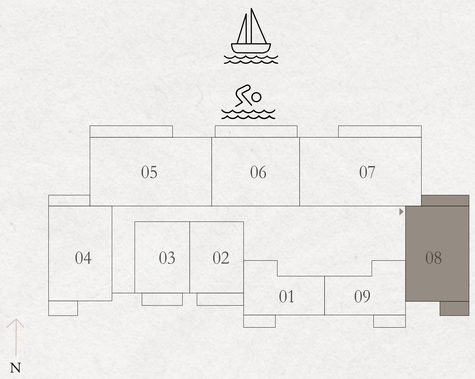

KEY SECTION

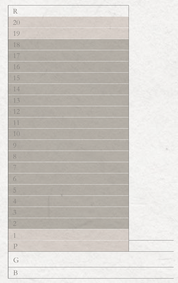

Disclaimer : All dimensions are in imperial and metric, and measured from finish to finish excluding construction tolerances. 2. All materials, dimensions, and drawings are approximate only. 3. Information is subject to change without notice, at developer's absolute discretion. 4. Actual area may vary from the stated area. 5. Drawings not to scale. 6. All images used are for illustrative purposes only and do not represent the actual size, features, specifications, fittings, and furnishings. 7. The developer reserves the right to make revisions / alterations, at it's absolute discretion, without any liability whatsoever.

EMAAR

Marina VIEWS

RASHID YACHTS & MARINA

TOWER 1

2 BEDROOM TYPE B

LEVELS 02-09	UNIT 06	
SUITE AREA	1091.78 SQ.FT.	101.43 SQ.M.
BALCONY AREA	186.97 SQ.FT.	17.37 SQ.M.
TOTAL AREA	1278.75 SQ.FT.	118.80 SQ.M.

LEVELS 10-18	UNIT 06	
SUITE AREA	1090.71 SQ.FT.	101.33 SQ.M.
BALCONY AREA	186.54 SQ.FT.	17.33 SQ.M.
TOTAL AREA	1277.25 SQ.FT.	118.66 SQ.M.

KEY PLAN

LEVELS 02-09 & 10-18

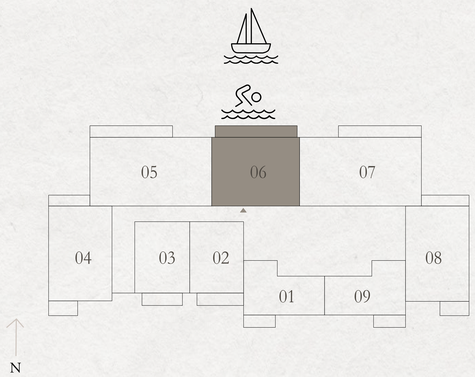

KEY SECTION

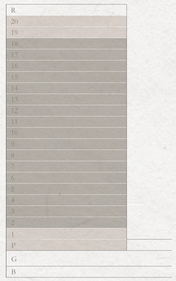

Disclaimer : All dimensions are in imperial and metric, and measured from finish to finish excluding construction tolerances. 2. All materials, dimensions, and drawings are approximate only. 3. Information is subject to change without notice, at developer's absolute discretion. 4. Actual area may vary from the stated area. 5. Drawings not to scale. 6. All images used are for illustrative purposes only and do not represent the actual size, features, specifications, fittings, and furnishings. 7. The developer reserves the right to make revisions / alterations, at it's absolute discretion, without any liability whatsoever.

EMAAR

Marina VIEWS

RASHID YACHTS & MARINA

TOWER 1

2 BEDROOM TYPE B

LEVELS 19 & 20 UNIT 05

SUITE AREA	1091.14 SQ.FT.	101.37 SQ.M.
BALCONY AREA	186.00 SQ.FT.	17.28 SQ.M.
TOTAL AREA	1277.14 SQ.FT.	118.65 SQ.M.

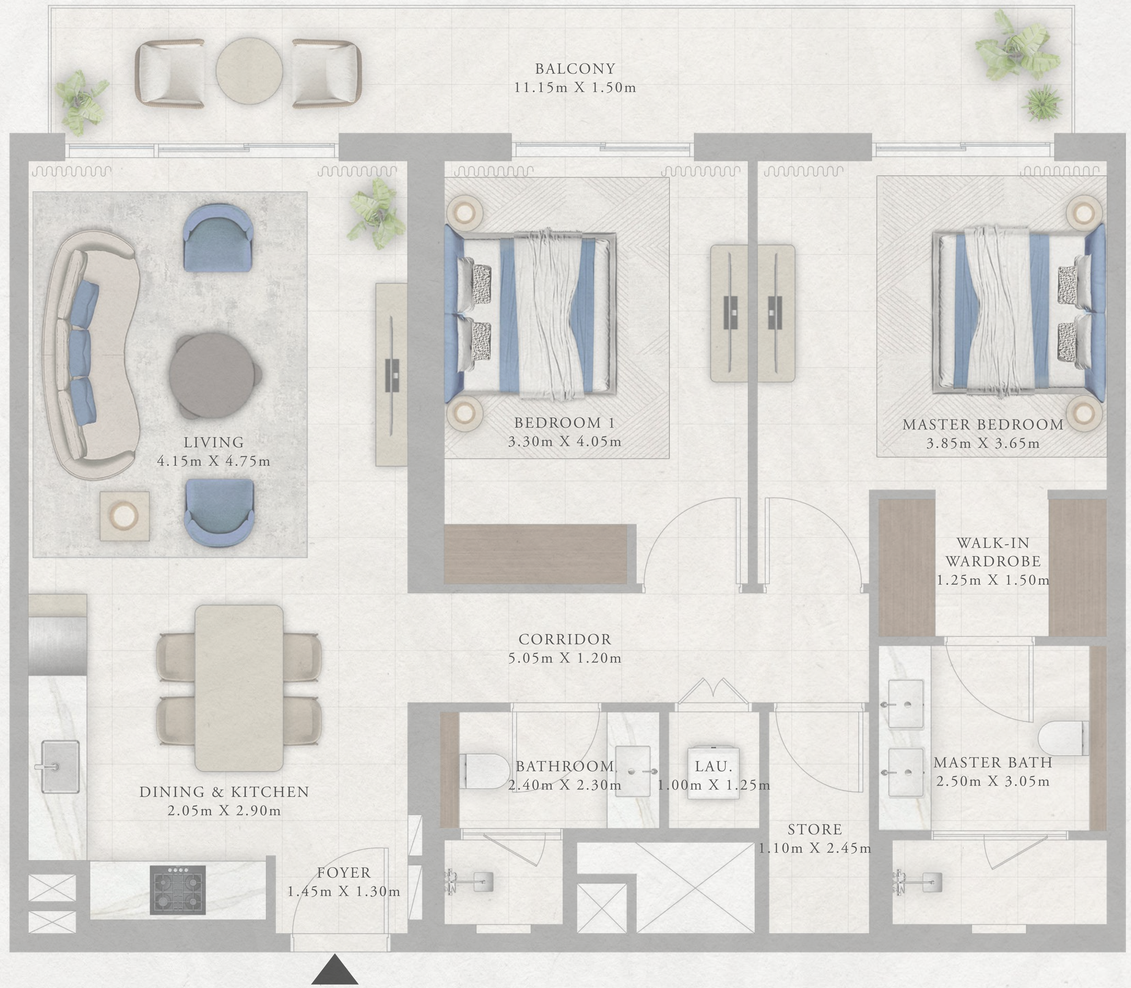

KEY PLAN

LEVELS 19 & 20

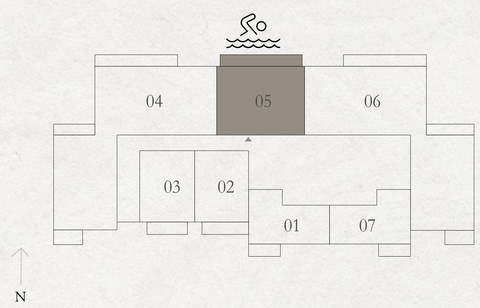

KEY SECTION

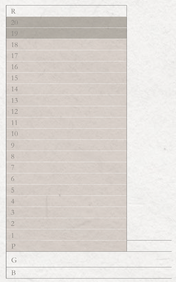

Disclaimer : All dimensions are in imperial and metric, and measured from finish to finish excluding construction tolerances. 2. All materials, dimensions, and drawings are approximate only. 3. Information is subject to change without notice, at developer's absolute discretion. 4. Actual area may vary from the stated area. 5. Drawings not to scale. 6. All images used are for illustrative purposes only and do not represent the actual size, features, specifications, fittings, and furnishings. 7. The developer reserves the right to make revisions / alterations, at it's absolute discretion, without any liability whatsoever.

EMAAR

Marina VIEWS

RASHID YACHTS & MARINA

TOWER 1

3 BEDROOM TYPE A

LEVELS 02-09	UNIT 05	
SUITE AREA	1500.06 SQ.FT.	139.36 SQ.M.
BALCONY AREA	187.29 SQ.FT.	17.40 SQ.M.
TOTAL AREA	1687.35 SQ.FT.	156.76 SQ.M.

LEVELS 10-18	UNIT 05	
SUITE AREA	1502.75 SQ.FT.	139.61 SQ.M.
BALCONY AREA	186.54 SQ.FT.	17.33 SQ.M.
TOTAL AREA	1689.29 SQ.FT.	156.94 SQ.M.

KEY PLAN

LEVELS 02-09 & 10-18

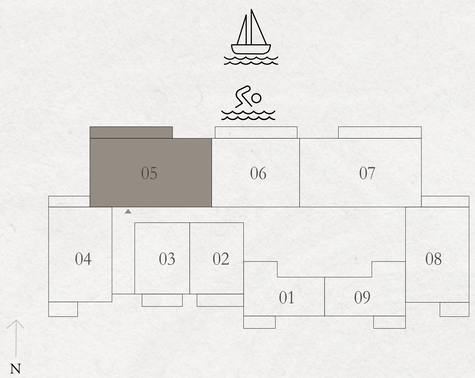

KEY SECTION

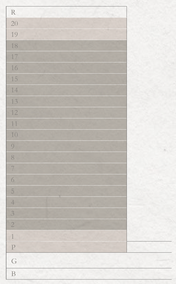

Disclaimer : All dimensions are in imperial and metric, and measured from finish to finish excluding construction tolerances. 2. All materials, dimensions, and drawings are approximate only. 3. Information is subject to change without notice, at developer's absolute discretion. 4. Actual area may vary from the stated area. 5. Drawings not to scale. 6. All images used are for illustrative purposes only and do not represent the actual size, features, specifications, fittings, and furnishings. 7. The developer reserves the right to make revisions / alterations, at it's absolute discretion, without any liability whatsoever.

EMAAR

Marina VIEWS

RASHID YACHTS & MARINA

TOWER 1

3 BEDROOM TYPE A-M

LEVELS 02-09	UNIT 07	
SUITE AREA	1499.52 SQ.FT.	139.31 SQ.M.
BALCONY AREA	188.69 SQ.FT.	17.53 SQ.M.
TOTAL AREA	1688.21 SQ.FT.	156.84 SQ.M.

LEVELS 10-18	UNIT 07	
SUITE AREA	1504.04 SQ.FT.	139.73 SQ.M.
BALCONY AREA	187.51 SQ.FT.	17.42 SQ.M.
TOTAL AREA	1691.55 SQ.FT.	157.15 SQ.M.

KEY PLAN

LEVELS 02-09 & 10-18

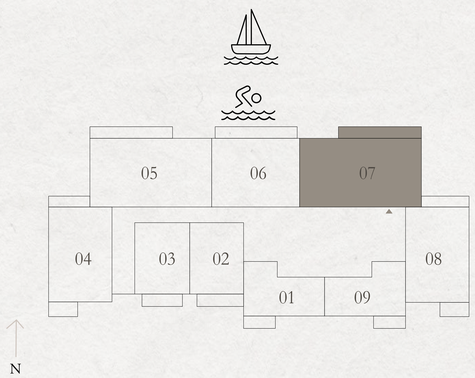

KEY SECTION

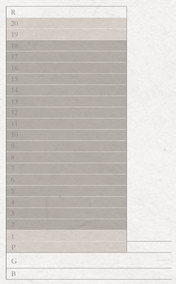

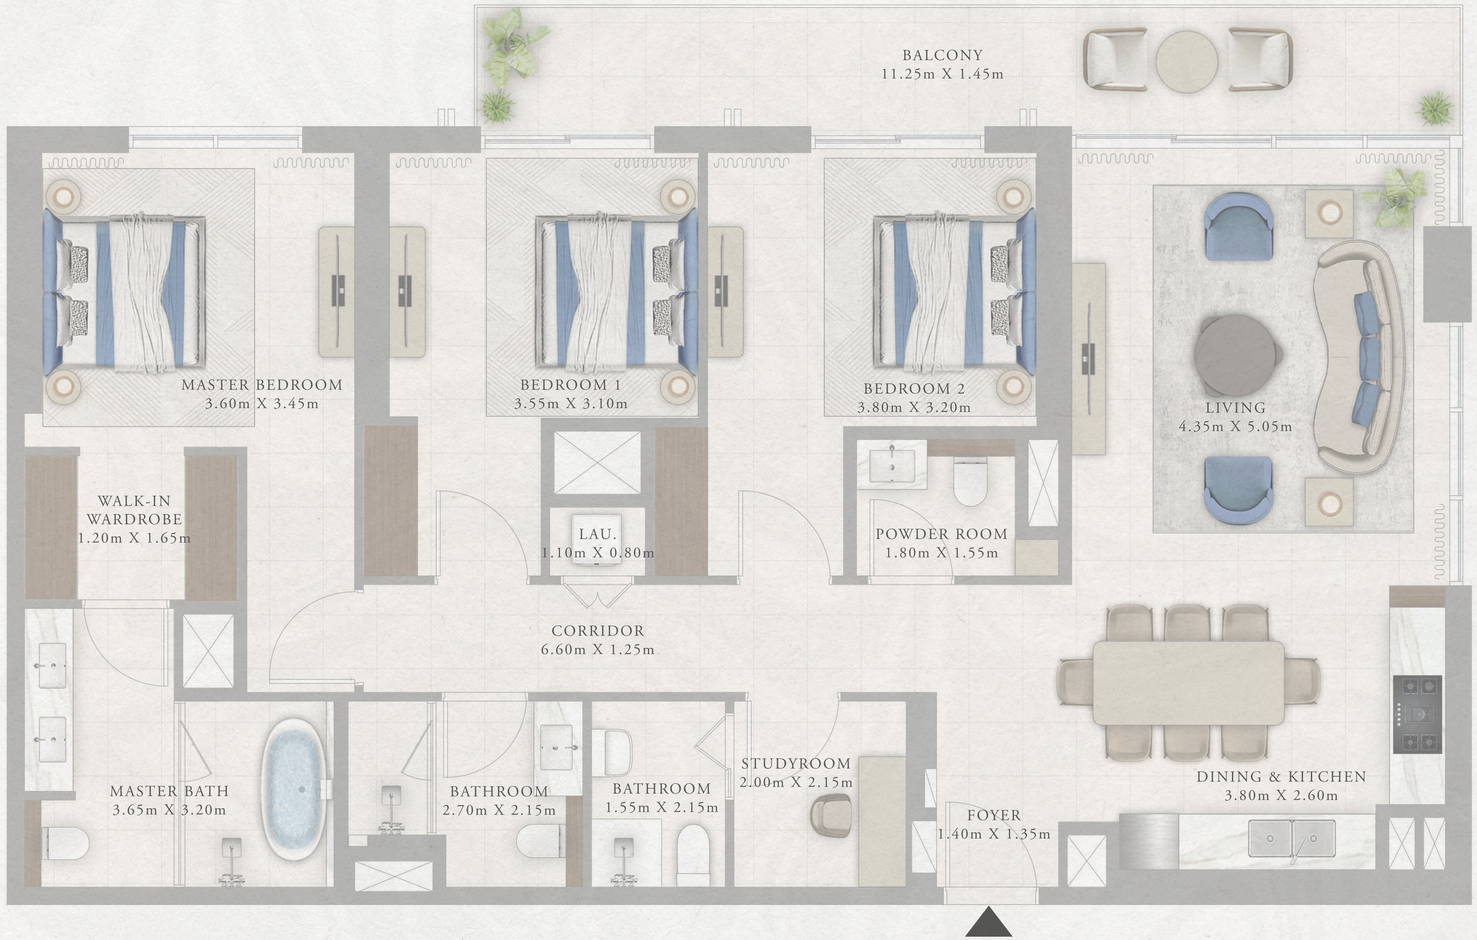

Disclaimer : All dimensions are in imperial and metric, and measured from finish to finish excluding construction tolerances. 2. All materials, dimensions, and drawings are approximate only. 3. Information is subject to change without notice, at developer's absolute discretion. 4. Actual area may vary from the stated area. 5. Drawings not to scale. 6. All images used are for illustrative purposes only and do not represent the actual size, features, specifications, fittings, and furnishings. 7. The developer reserves the right to make revisions / alterations, at it's absolute discretion, without any liability whatsoever.

EMAAR

Marina VIEWS

RASHID YACHTS & MARINA

TOWER 1

4 BEDROOM TYPE A

LEVELS 19 & 20 UNIT 06

SUITE AREA	2601.96 SQ.FT.	241.73 SQ.M.
BALCONY AREA	374.80 SQ.FT.	34.82 SQ.M.
TOTAL AREA	2976.76 SQ.FT.	276.55 SQ.M.

KEY PLAN

LEVELS 19 & 20

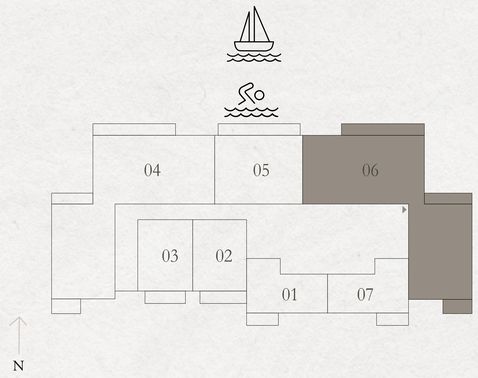

KEY SECTION

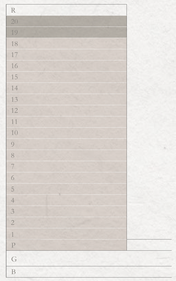

Disclaimer : All dimensions are in imperial and metric, and measured from finish to finish excluding construction tolerances. 2. All materials, dimensions, and drawings are approximate only. 3. Information is subject to change without notice, at developer's absolute discretion. 4. Actual area may vary from the stated area. 5. Drawings not to scale. 6. All images used are for illustrative purposes only and do not represent the actual size, features, specifications, fittings, and furnishings. 7. The developer reserves the right to make revisions / alterations, at it's absolute discretion, without any liability whatsoever.

EMAAR

Marina VIEWS

RASHID YACHTS & MARINA

TOWER 1

4 BEDROOM TYPE B

LEVELS 19 & 20 UNIT 04

SUITE AREA	2564.07 SQ.FT.	238.21 SQ.M.
BALCONY AREA	361.02 SQ.FT.	33.54 SQ.M.
TOTAL AREA	2925.09 SQ.FT.	271.75 SQ.M.

KEY PLAN

LEVELS 19 & 20

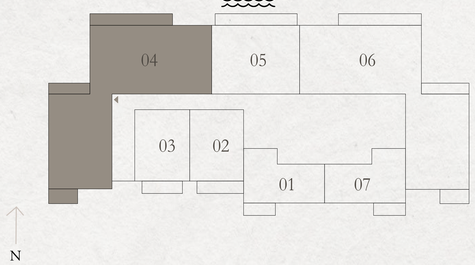

KEY SECTION

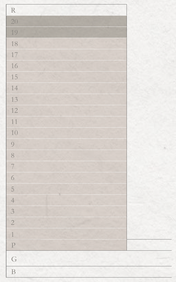

Disclaimer : All dimensions are in imperial and metric, and measured from finish to finish excluding construction tolerances. 2. All materials, dimensions, and drawings are approximate only. 3. Information is subject to change without notice, at developer's absolute discretion. 4. Actual area may vary from the stated area. 5. Drawings not to scale. 6. All images used are for illustrative purposes only and do not represent the actual size, features, specifications, fittings, and furnishings. 7. The developer reserves the right to make revisions / alterations, at it's absolute discretion, without any liability whatsoever.

EMAAR

Marina VIEWS

RASHID YACHTS & MARINA

For more information please call 800 36227 (UAE) / +971 4 366 1688 (I ternational) or talk to our Property Advisor directly at +971 4888 8844 from 9 AM to 7 PM (GST), Monday to Friday.
Visit our online sales centre at emaar.com or any of our Sales Centres across the UAE.

Dubai
Emaar Sales Centre | Next to Souq Al Bahar, Downtown Dubai
9:30 AM to 10 PM, Sunday - Friday
9:30 AM to 7 PM, Saturday

Dubai Hills Estate Sales Pavilion | Umm Suqeim Road
Dubai Creek Harbour Sales Pavilion | Ras Al Khor
From 9:30 AM to 7 PM, Sunday - Saturday

ABU DHABI
Emaar Sales Centre | Al Nahda Tower, Ground Floor,
4th Street, Corniche, Al Muroor Road
From 9:30 AM to 7 PM, Sunday - Friday

EMAAR