





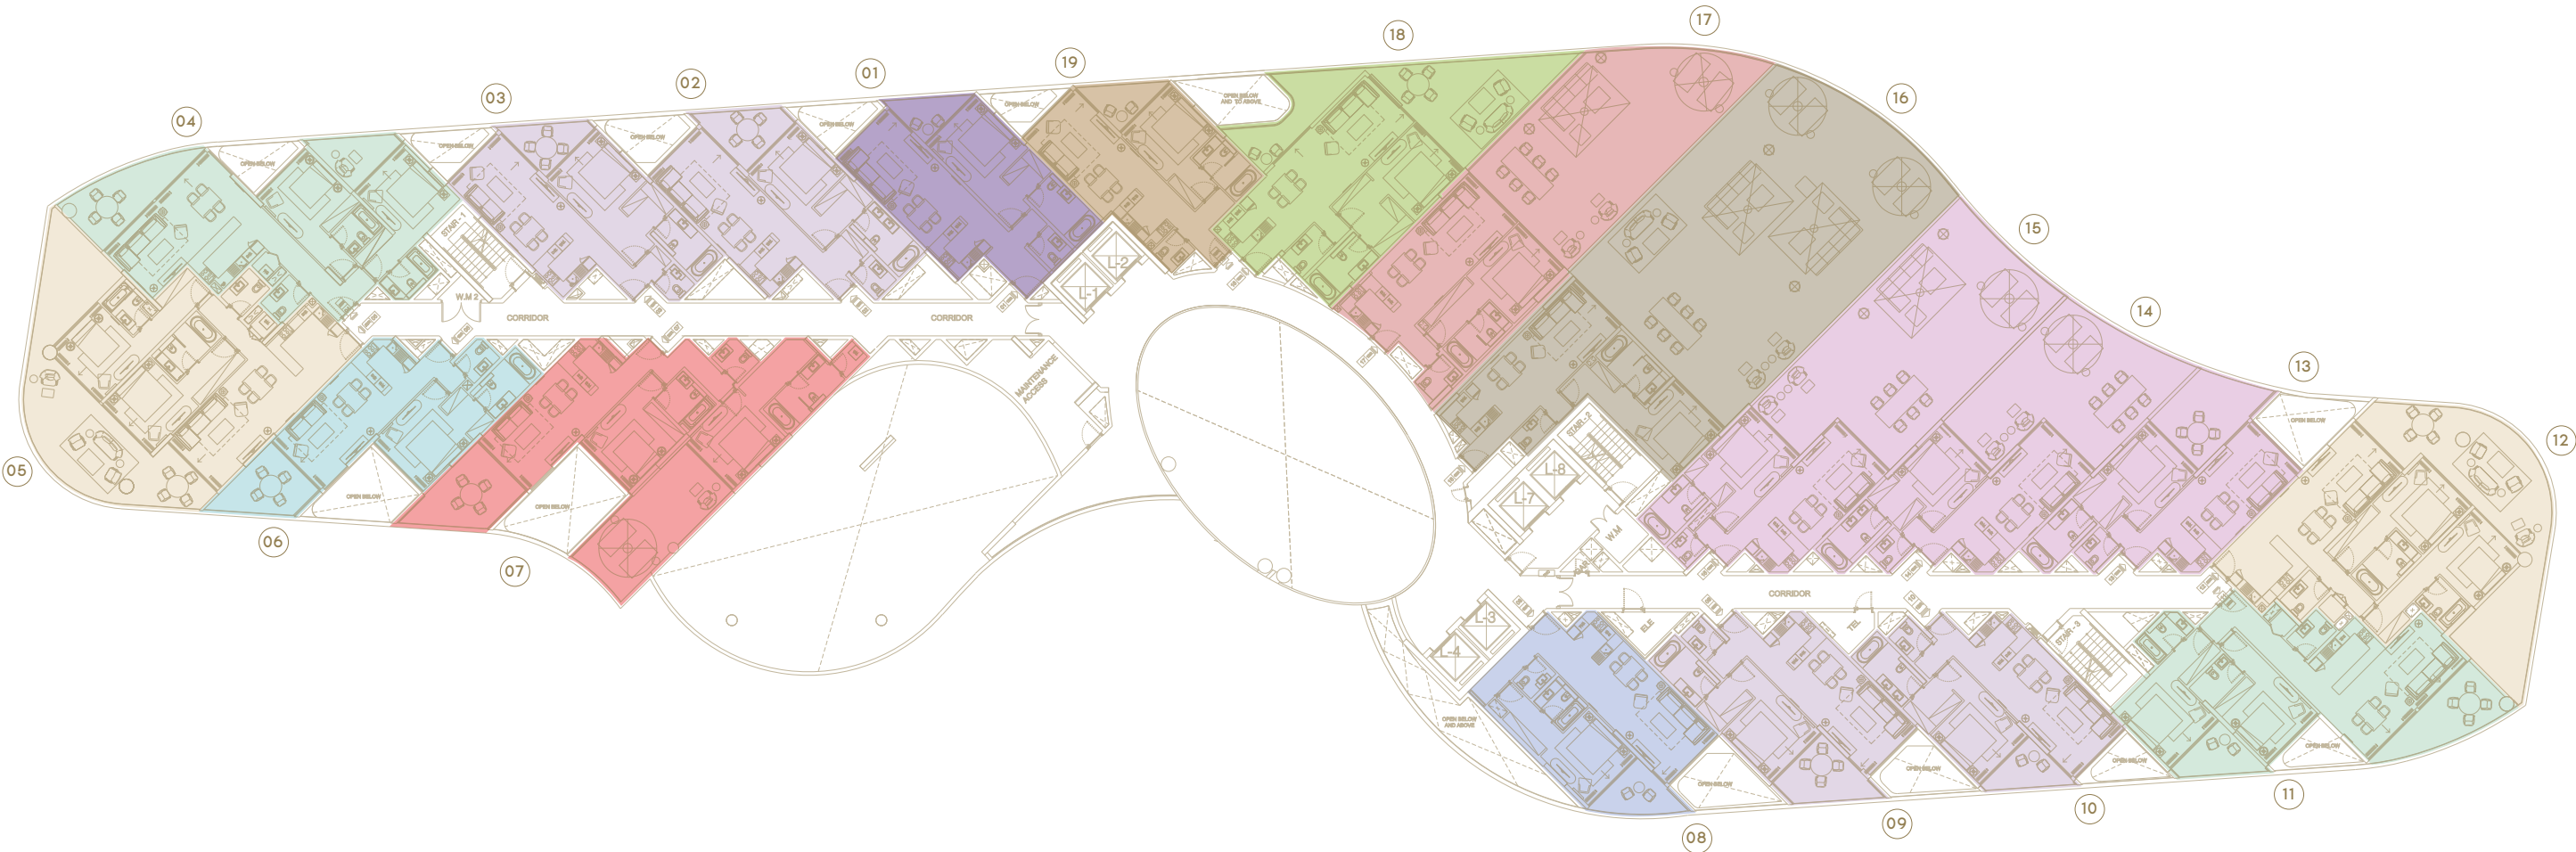


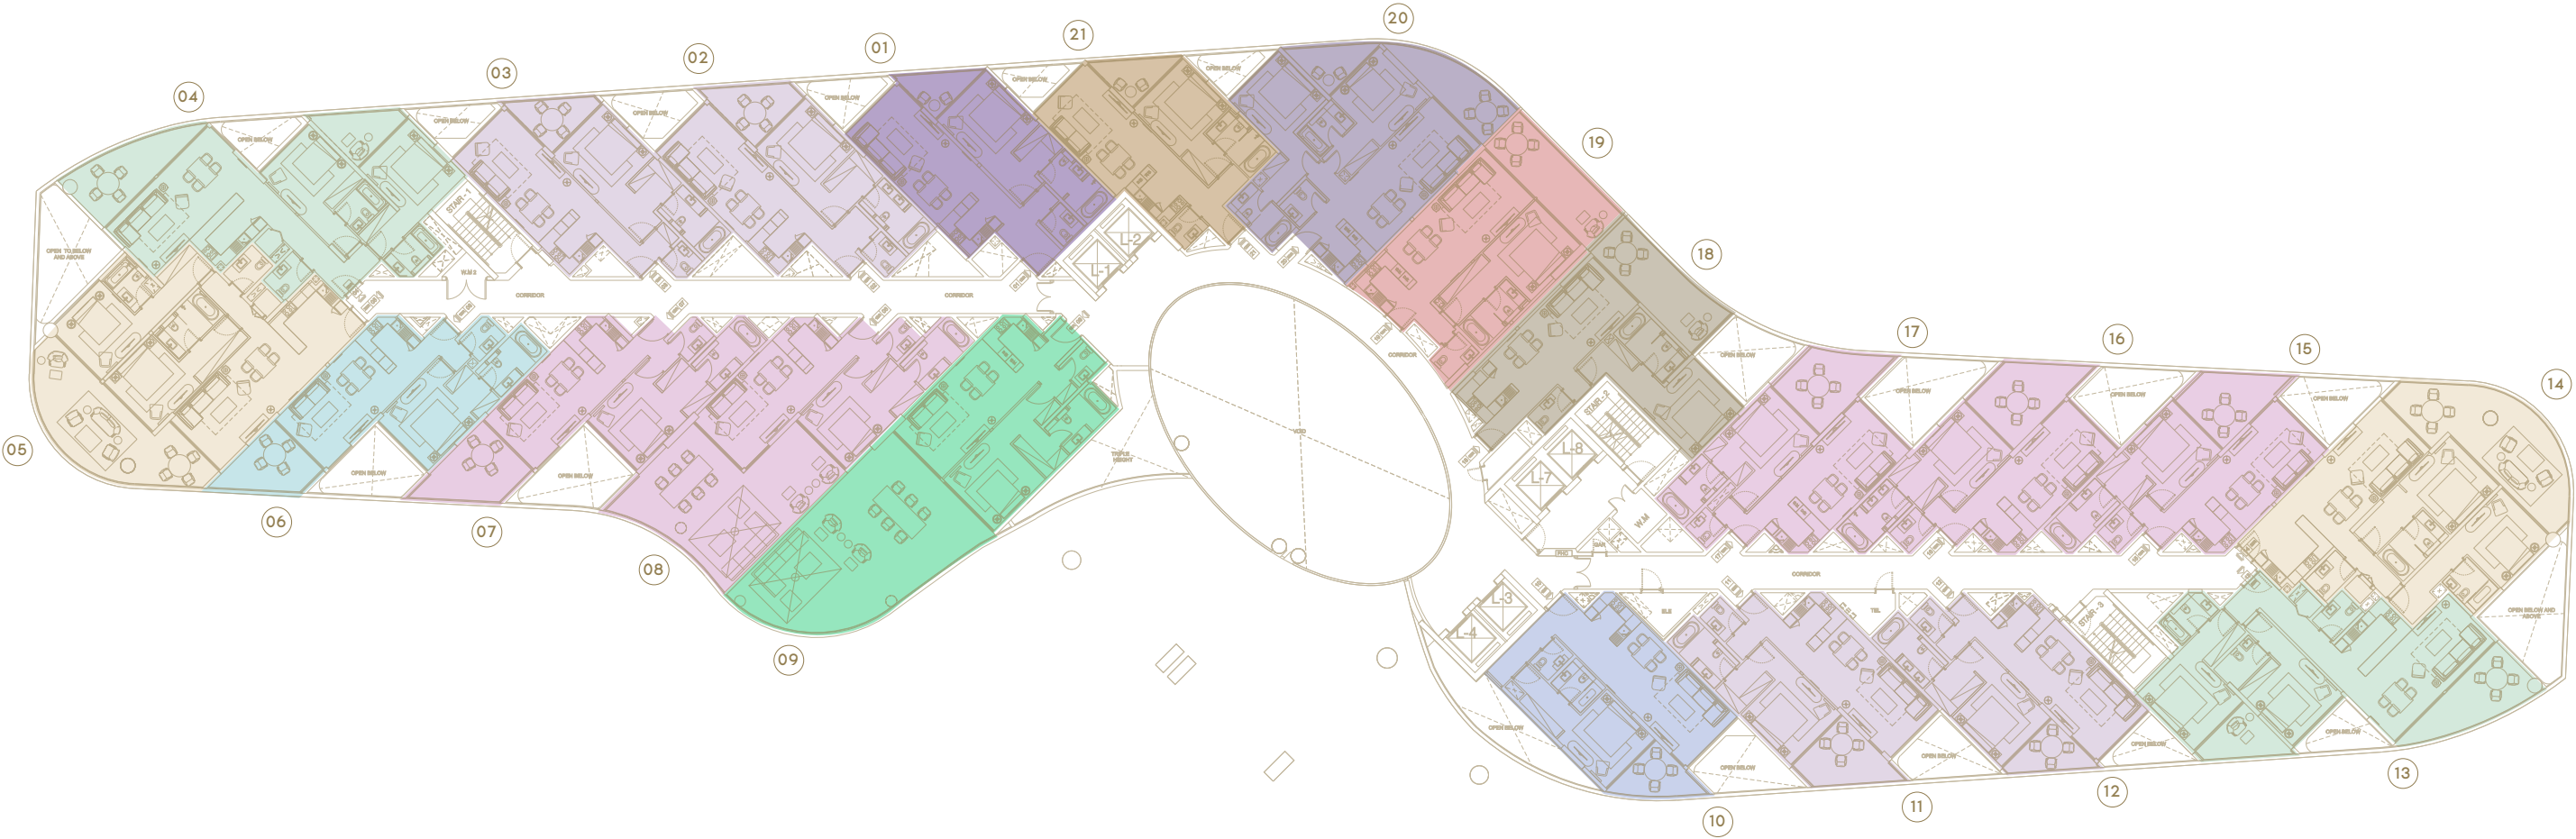


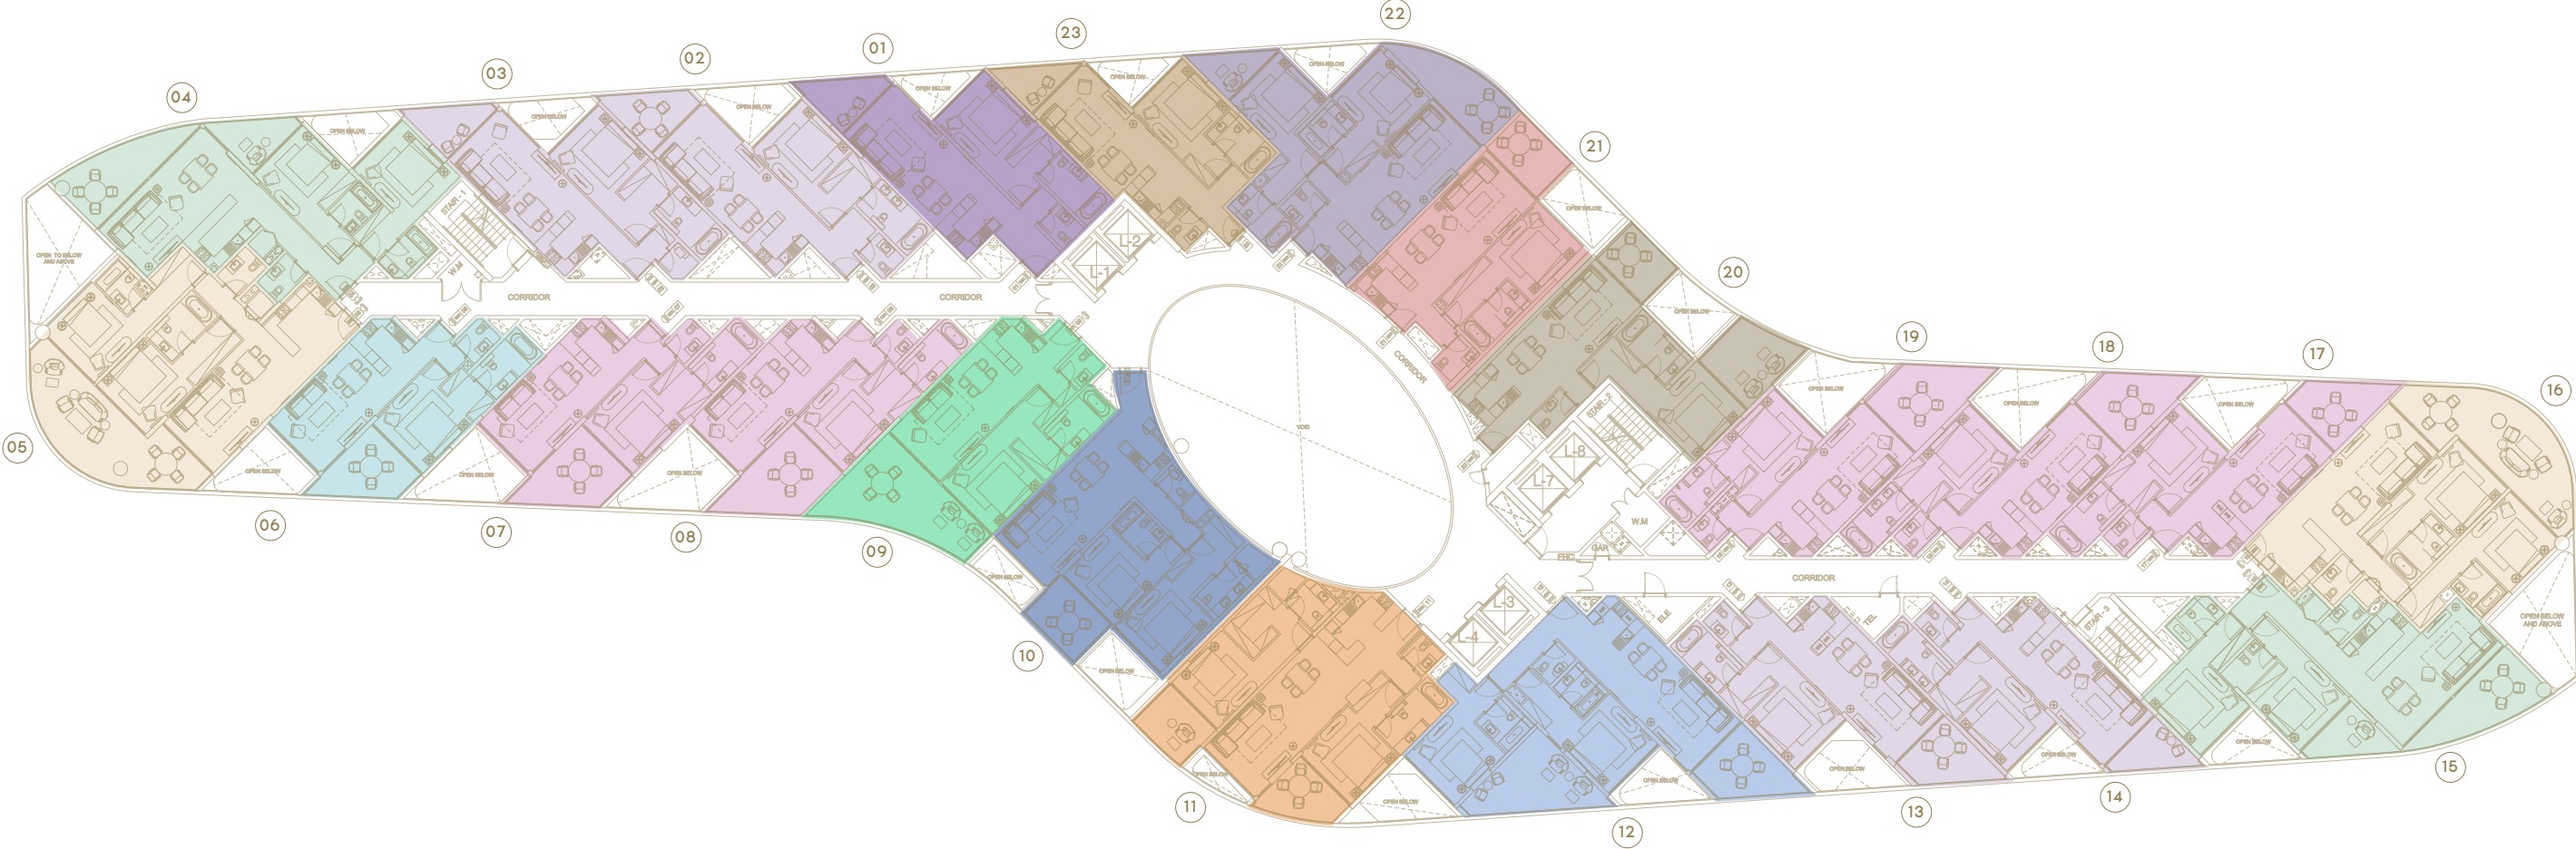


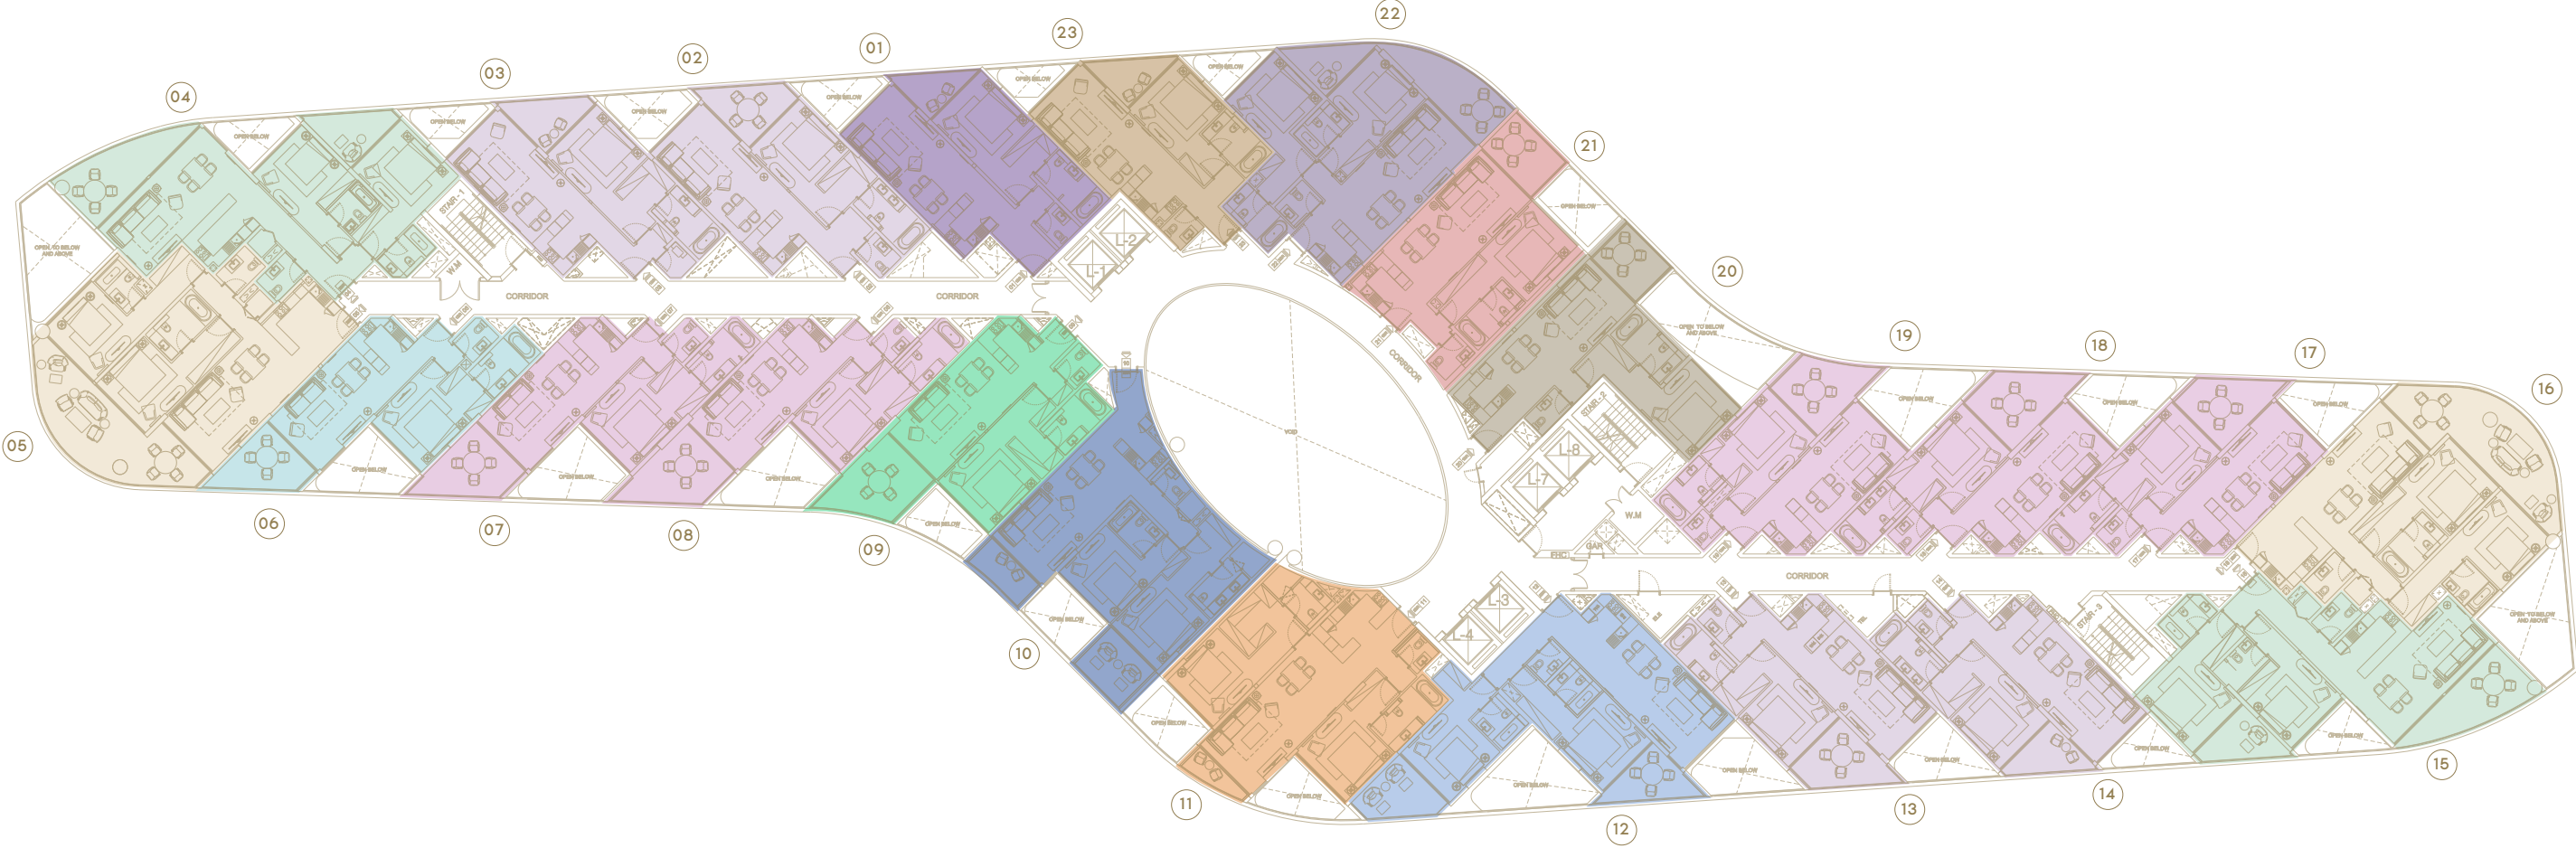



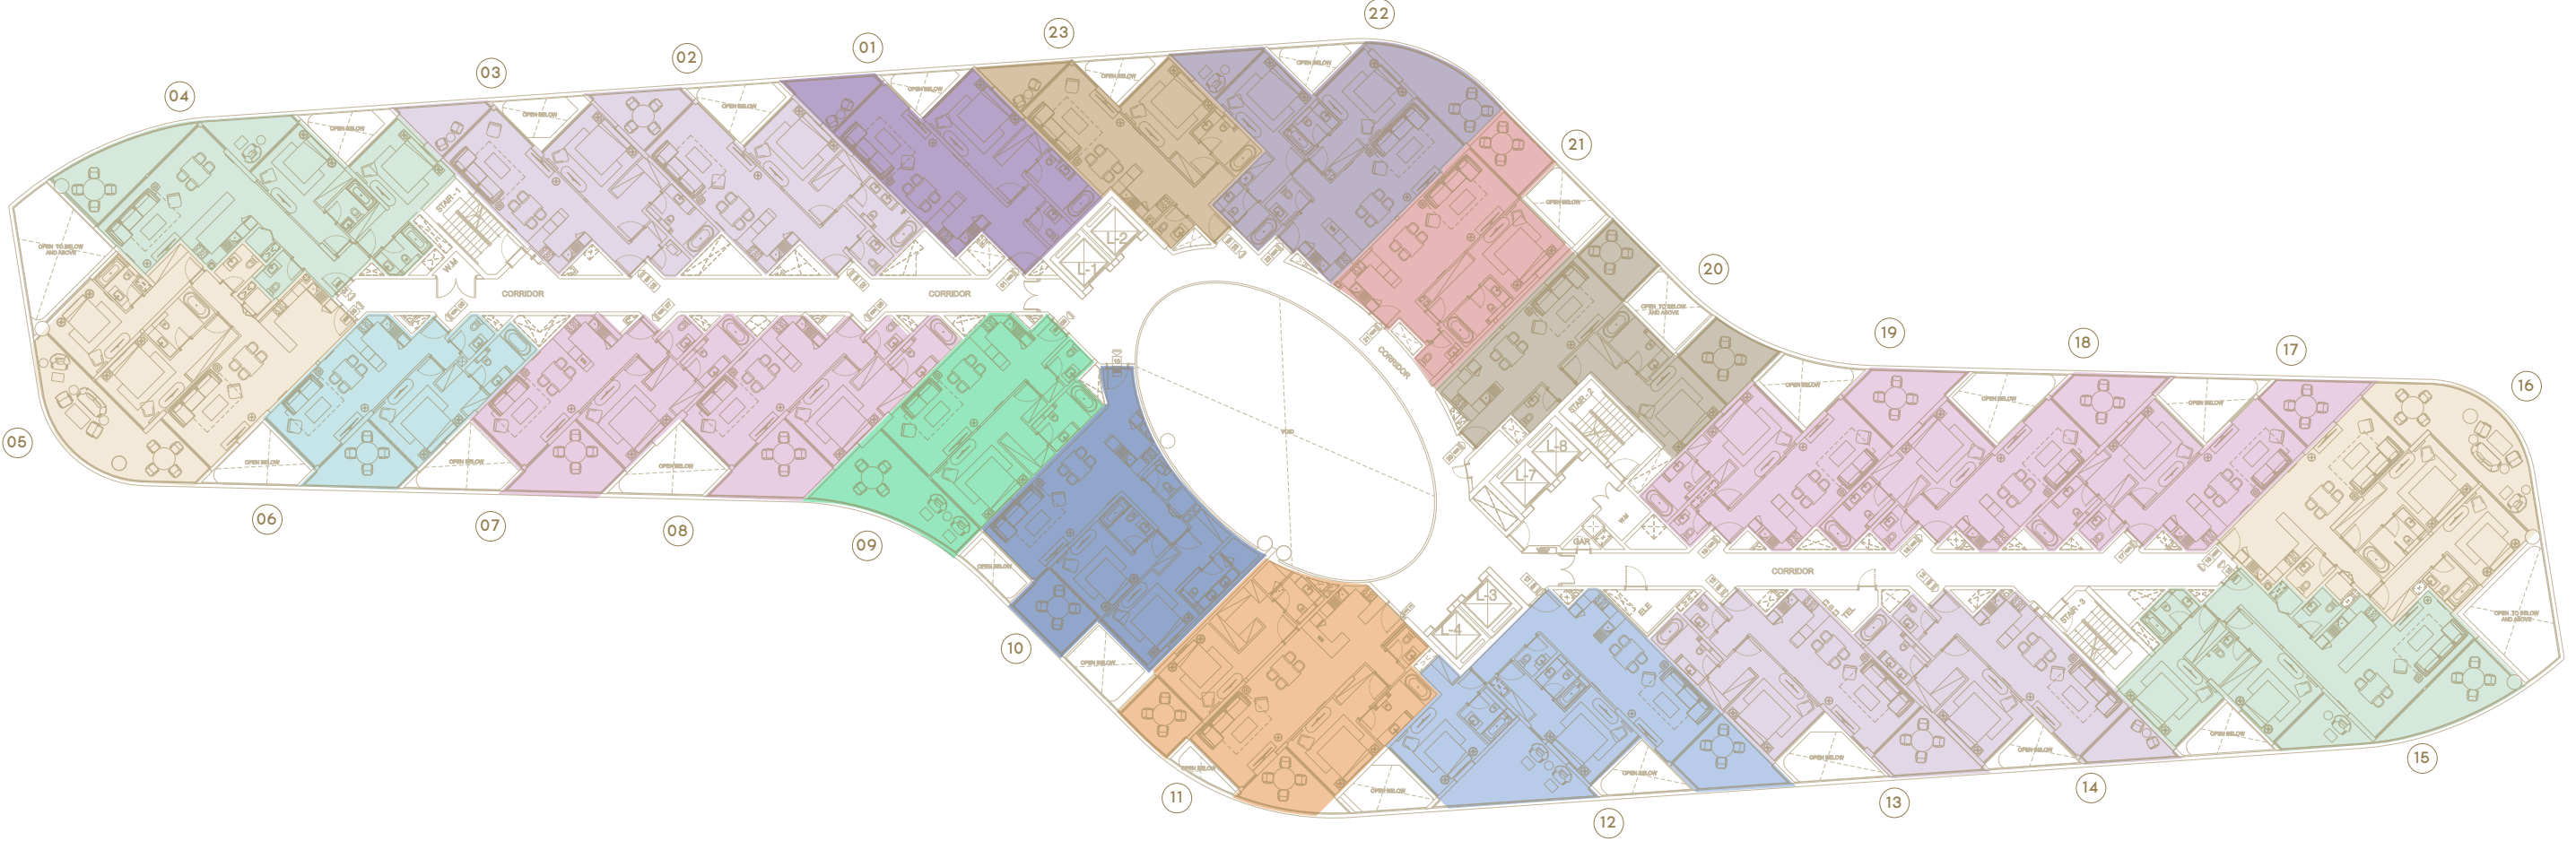

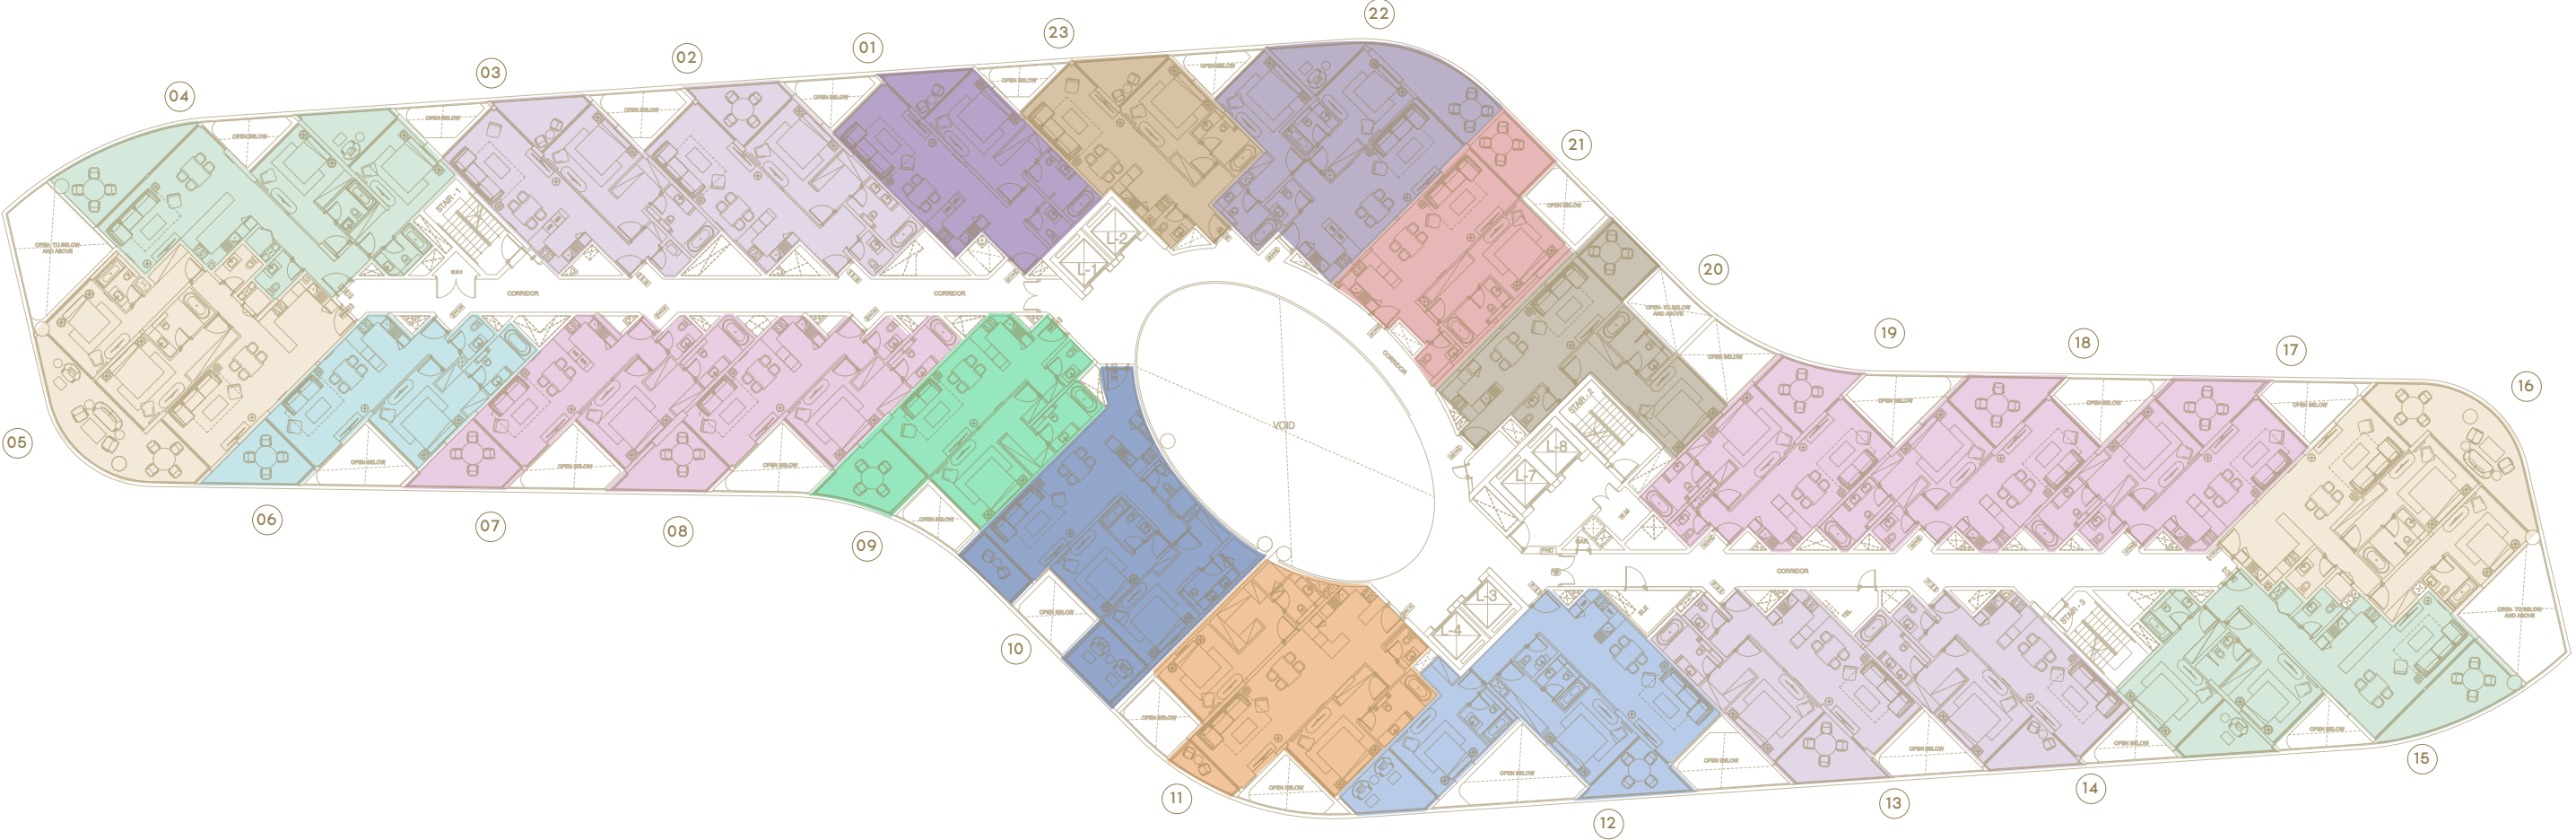

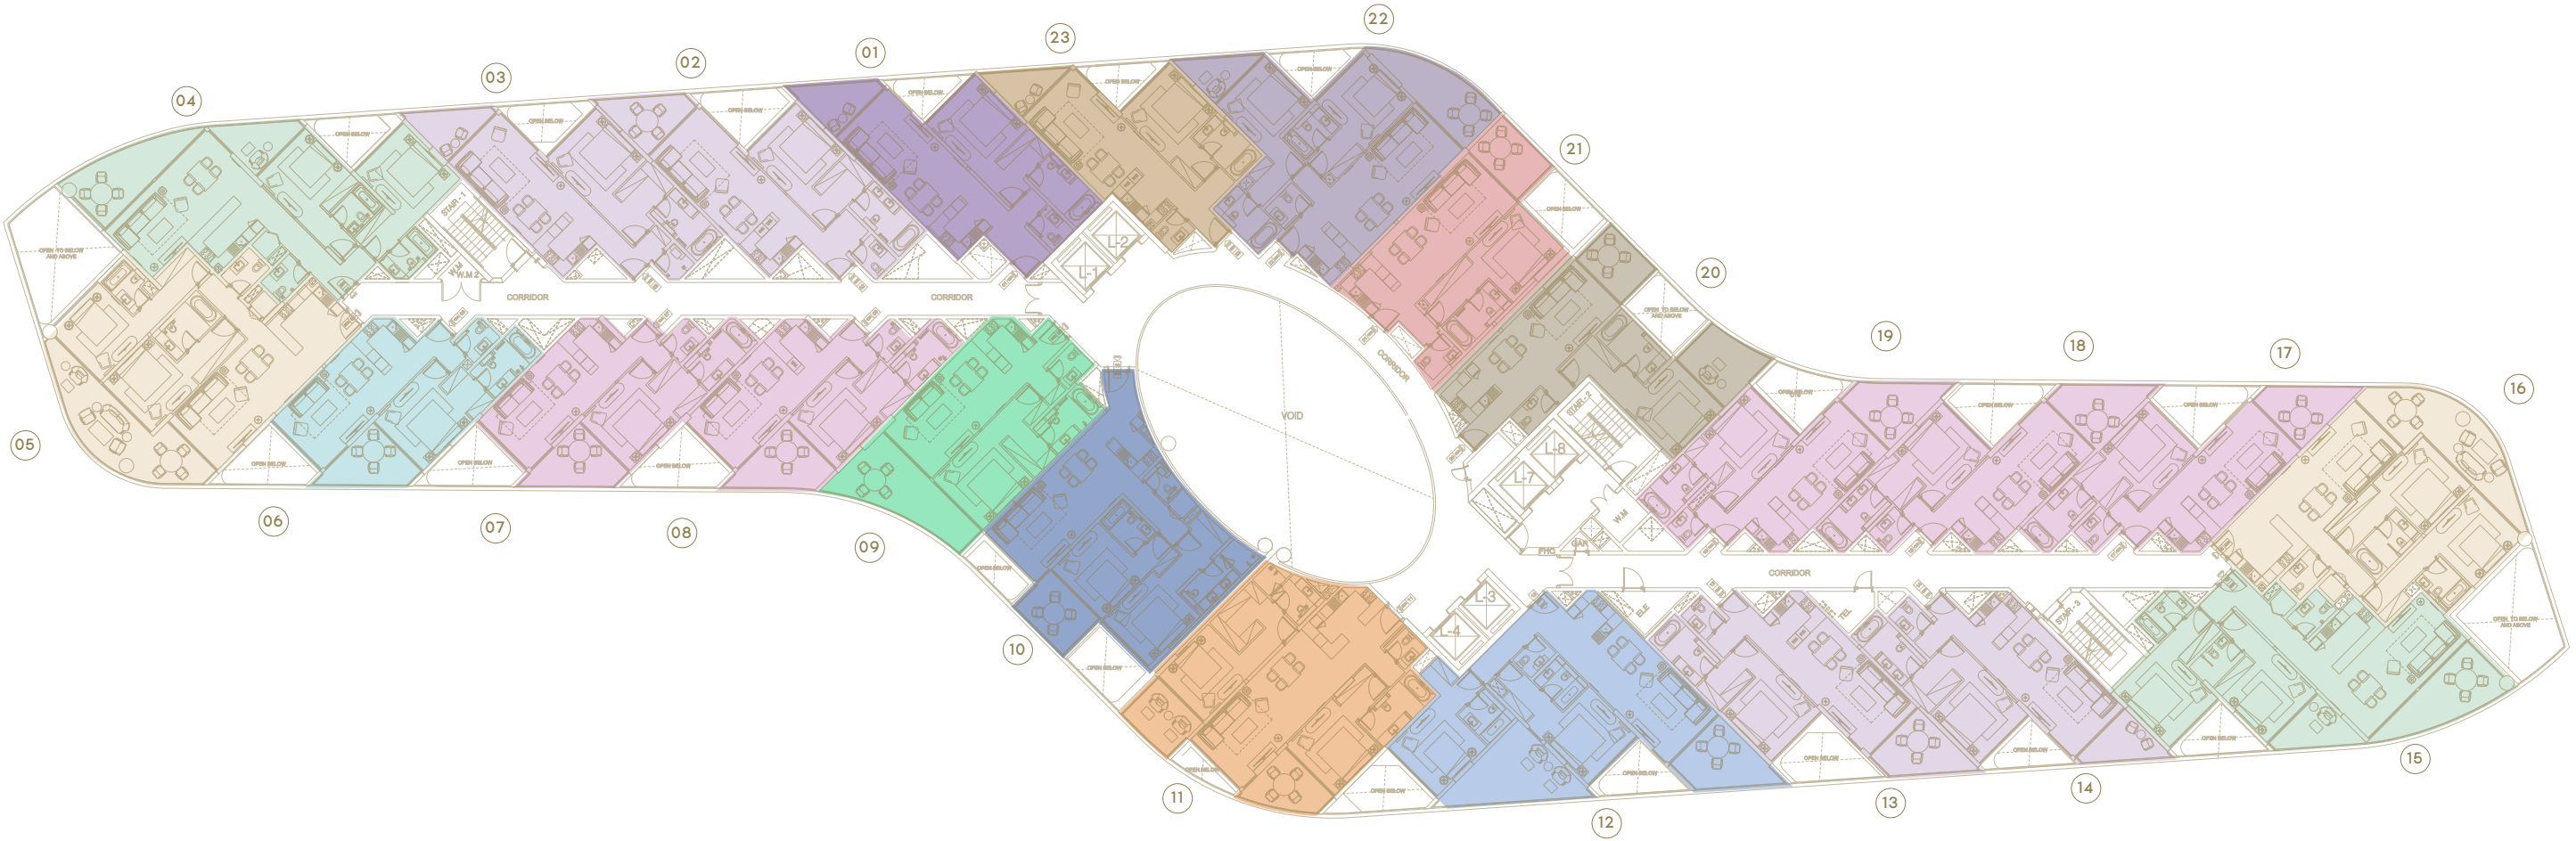

BUILDING NAME MINA	REMARKS	MINA
-----------------------	---------	------



	PROJECT NAME MINA	UNIT TYPE	3 BEDROOM PENTHOUSE TYPE 1 3 BEDROOM PENTHOUSE TYPE 2 3 BEDROOM PENTHOUSE TYPE 3		PAGE NO.	DATE
	TYPE FLOOR PLAN	FLOOR NO. 9TH FLOOR				